

PROPOSED SINGLE FAMILY DWELLING

LOT 65, 5711 DALMEAD CR NW CALGARY, AB.

ISSUED FOR DEVELOPMENT PERMIT
MAY 20, 2026

PRIME DESIGN SOLUTIONS

T: +1.403.681.2365
T: +1.403.970.7417
INFO@PRIMEDESIGNSYYC.COM
WWW.PRIMEDESIGNSYYC.COM
720 28 ST. N.E. UNIT #128 CALGARY, AB

CONSULTANT

SEAL

TRUE NORTH

THIS DRAWING MUST NOT BE SCALED. THE CONTRACTOR SHALL VERIFY ALL LEVELS, DATUMS, AND DIMENSIONS PRIOR TO COMMENCEMENT OF WORK. ALL ERRORS AND OMISSIONS MUST BE REPORTED TO THE DESIGNERS IMMEDIATELY. THIS DRAWING IS THE EXCLUSIVE PROPERTY OF THE DESIGNERS AND MUST NOT BE REPRODUCED, IN WHOLE OR IN PART, WITHOUT THEIR WRITTEN CONSENT.
PRIME DESIGN SOLUTIONS LTD © 2022

PROPOSED SINGLE FAMILY DWELLING

PROJECT NO. 0001

REVISIONS

No.	Description	YY-MM-DD
1	IFCR	25-11-25

COVER PAGE

SCALE:

A0.0

DATE: 2025-09-02

DRAWN BY: M.O.



1 3D VIEW 1.



2 3D VIEW 2.

PRIME DESIGNSOLUTIONS
T: +1.403.681.2365
T: +1.403.970.7417
INFO@PRIMEDESIGNSYYC.COM
WWW.PRIMEDESIGNSYYC.COM
720 28 ST. N.E. UNIT #128 CALGARY, AB.

CONSULTANT

SEAL

TRUE NORTH

THIS DRAWING MUST NOT BE SCALED. THE CONTRACTOR SHALL VERIFY ALL LEVELS, DATUMS, AND DIMENSIONS PRIOR TO COMMENCEMENT OF WORK. ALL ERRORS AND OMISSIONS MUST BE REPORTED TO THE DESIGNERS IMMEDIATELY. THIS DRAWING IS THE EXCLUSIVE PROPERTY OF THE DESIGNERS AND MUST NOT BE REPRODUCED, IN WHOLE OR IN PART, WITHOUT THEIR WRITTEN CONSENT.
PRIME DESIGN SOLUTIONS LTD © 2022

PROPOSED SINGLE FAMILY DWELLING

5711 DALMEAD CR NW CALGARY, AB.

PROJECT NO. 0001

REVISIONS

No.	Description	YY-MM-DD


3D VISUALIZATION

SCALE:

A0.1

DATE: 2025-09-02

DRAWN BY: Author

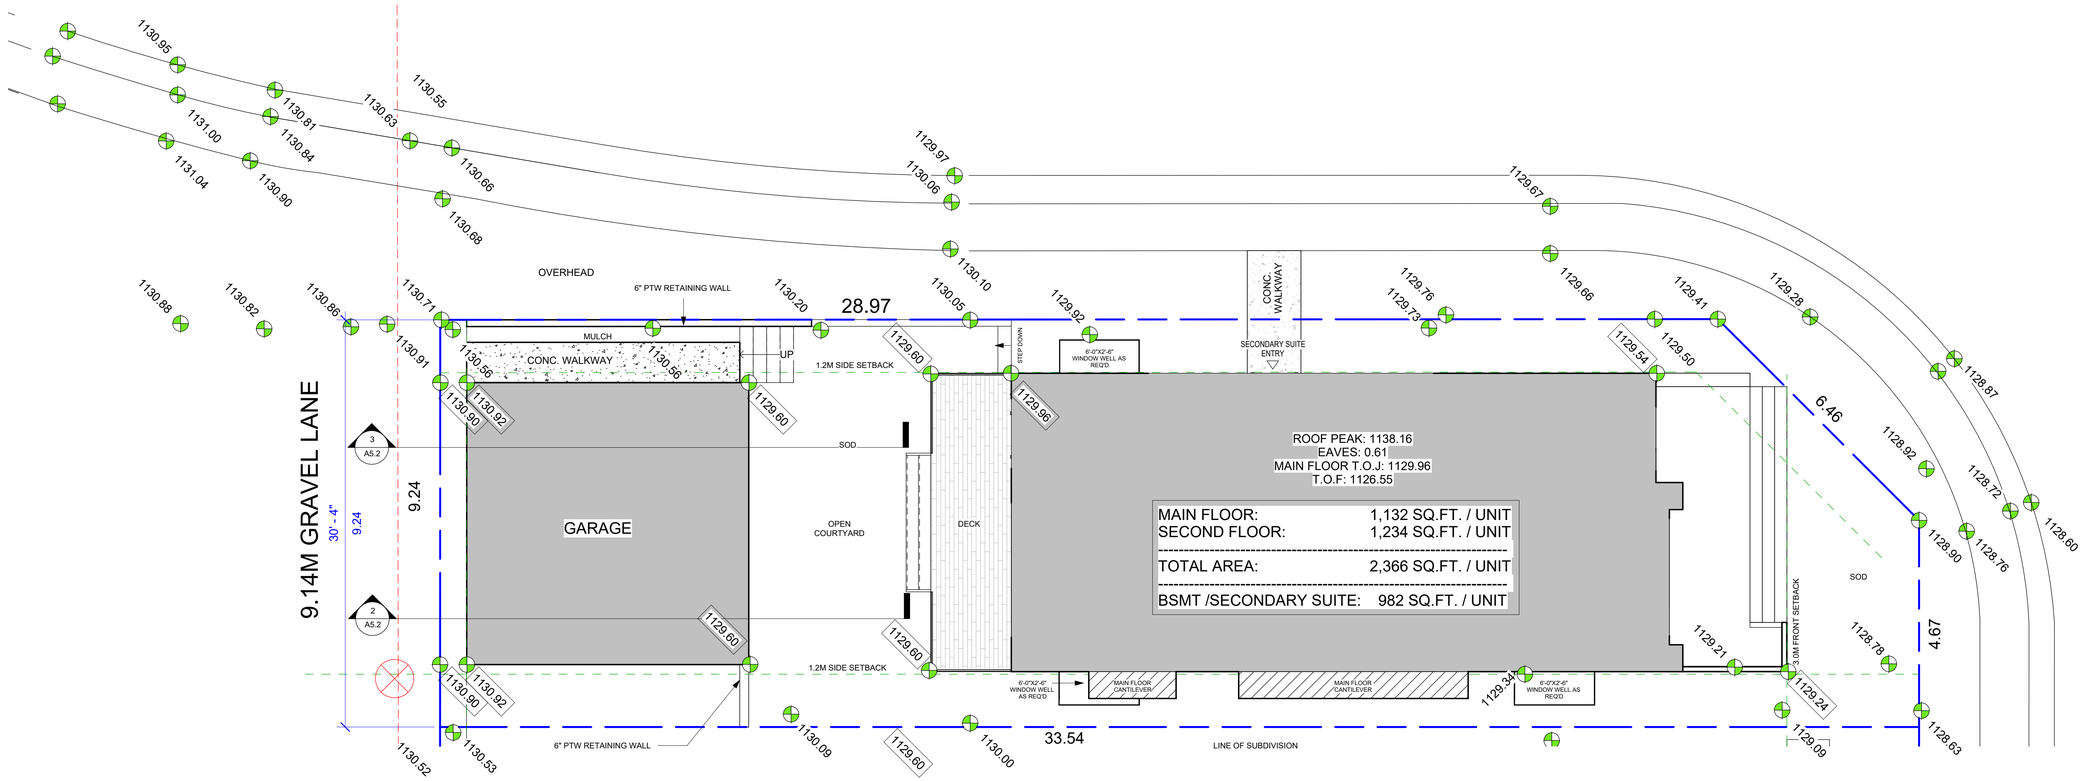

1 SITE PLAN.
3/16" = 1'-0"

GRADE LEGEND	
XXXX.XX	EXISTING GRADE
XXXX.XX	PROPOSED GRADE

LOT 65 SITE COVERAGE

SITE AREA:	3,230.39 ft²
BUILDING FOOTPRINT:	1,085 ft²
GARAGE FOOTPRINT:	441 ft²
TOTAL LOT COVERAGE:	1,526 ft²
LOT COVERAGE % :	47% (MAX. 45% PERMITTED)

PRIME DESIGN SOLUTIONS
T: +1.403.681.2365
T: +1.403.970.7417
INFO@PRIMEDESIGNSYYC.COM
WWW.PRIMEDESIGNSYYC.COM
720 28 ST. N.E. UNIT #128 CALGARY, AB.

CONSULTANT

SEAL

TRUE NORTH

THIS DRAWING MUST NOT BE SCALED. THE CONTRACTOR SHALL VERIFY ALL LEVELS, DATUMS, AND DIMENSIONS PRIOR TO COMMENCEMENT OF WORK. ALL ERRORS AND OMISSIONS MUST BE REPORTED TO THE DESIGNERS IMMEDIATELY. THIS DRAWING IS THE EXCLUSIVE PROPERTY OF THE DESIGNERS AND MUST NOT BE REPRODUCED, IN WHOLE OR IN PART, WITHOUT THEIR WRITTEN CONSENT.
PRIME DESIGN SOLUTIONS LTD © 2022

PROPOSED SINGLE FAMILY DWELLING

5711 DALMEAD CR NW CALGARY, AB.

PROJECT NO. 0001

REVISIONS

No.	Description	YY-MM-DD


SITE PLAN

SCALE: As indicated

A1.1

DATE: 2025-09-02

DRAWN BY: Author

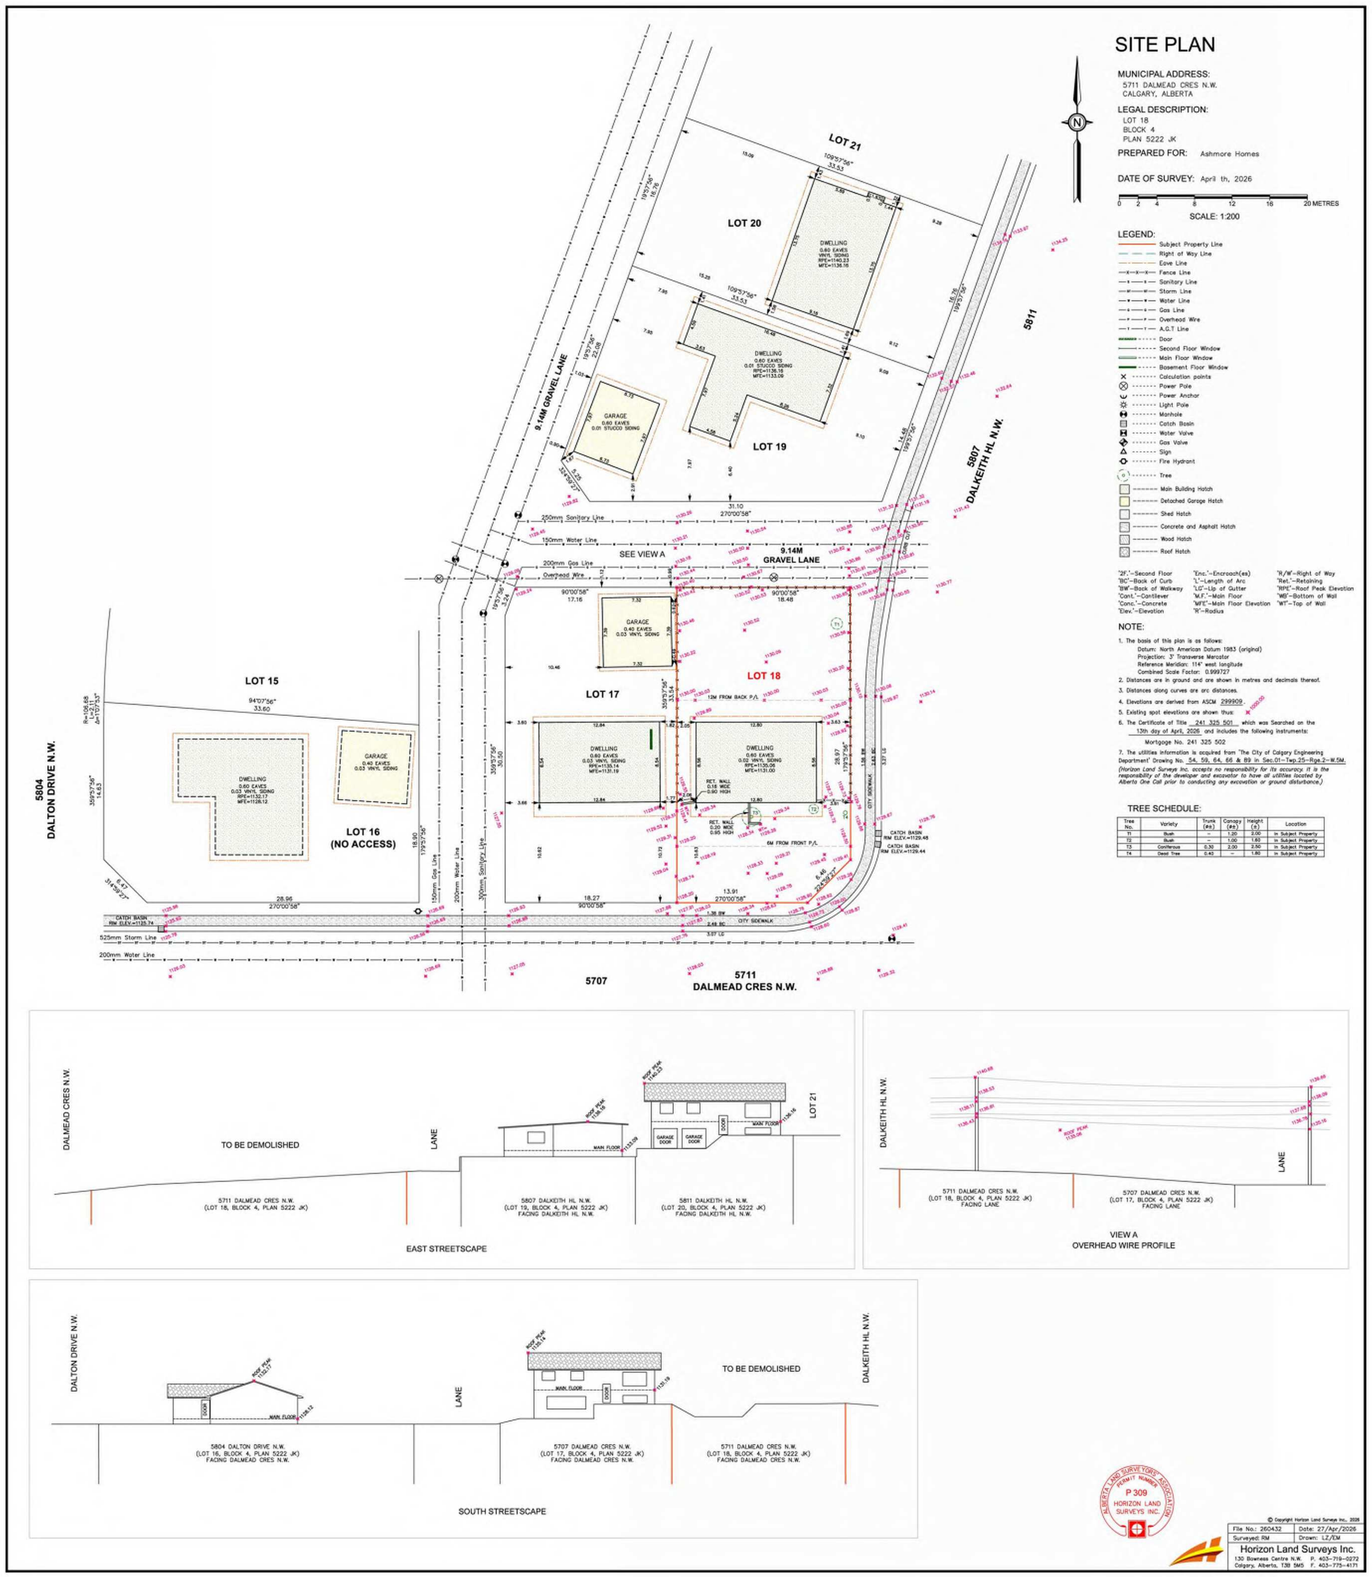

SITE PLAN

MUNICIPAL ADDRESS:
5711 DALMEAD CRES N.W.
CALGARY, ALBERTA

LEGAL DESCRIPTION:
LOT 18
BLOCK 4
PLAN 5222 JK

PREPARED FOR: Ashmore Homes

DATE OF SURVEY: April th, 2026

SCALE: 1:200

0 2 4 8 12 16 20 METRES

LEGEND:

- Subject Property Line
- Right of Way Line
- Eave Line
- Fence Line
- Sanitary Line
- Storm Line
- Water Line
- Gas Line
- Overhead Wire
- A.G.T. Line
- Door
- Second Floor Window
- Main Floor Window
- Basement Floor Window
- Calculation points
- Power Pole
- Power Anchor
- Light Pole
- Manhole
- Catch Basin
- Water Valve
- Gas Valve
- Sign
- Fire Hydrant
- Tree
- Main Building Hatch
- Detached Garage Hatch
- Shed Hatch
- Concrete and Asphalt Hatch
- Wood Hatch
- Roof Hatch

'2F'–Second Floor
'BC'–Back of Curb
'BW'–Back of Walkway
'Cant.'–Cantilever
'Conc.'–Concrete
'Elev.'–Elevation
'Encr.'–Encroach(es)
'L'–Length of Arc
'LG'–Lip of Gutter
'M.F.'–Main Floor
'MFE'–Main Floor Elevation
'R'–Radius
'R/W'–Right of Way
'Ret.'–Retaining
'RPE'–Roof Peak Elevation
'WE'–Bottom of Wall
'WT'–Top of Wall

NOTE:

1. The basis of this plan is as follows:
   Datum: North American Datum 1983 (original)
   Projection: 3° Transverse Mercator
   Reference Meridian: 114° west longitude
   Combined Scale Factor: 0.999727
2. Distances are in ground and are shown in metres and decimals thereof.
3. Distances along curves are arc distances.
4. Elevations are derived from ASCM 299909.
5. Existing spot elevations are shown thus: ×
6. The Certificate of Title 241 325 501 which was Searched on the 13th day of April, 2026 and includes the following Instruments:
   Mortgage No. 241 325 502
7. The utilities information is acquired from 'The City of Calgary Engineering Department' Drawing No. 5A, 5B, 6A, 6B & 8B in Sec.01–Twp.25–Rge.2–W.5M. *(Horizon Land Surveys Inc. accepts no responsibility for its accuracy. It is the responsibility of the developer and excavator to have all utilities located by Alberta One Call prior to conducting any excavation or ground disturbance.)*

TREE SCHEDULE:

Tree No.	Variety	Trunk (ø)	Canopy (ø)	Height (±)	Location
T1	Bush	–	1.20	2.00	In Subject Property
T2	Bush	–	1.00	1.80	In Subject Property
T3	Coniferous	0.30	2.50	2.50	In Subject Property
T4	Dead Tree	0.40	–	1.80	In Subject Property

© Copyright Horizon Land Surveys Inc. 2026

File No.: 260432	Date: 27/Apr/2026
Surveyed: RM	Drawn: LZ/EM

Horizon Land Surveys Inc.
130 Rivervalley Centre N.W. P. 403-719-0272
Calgary, Alberta, T3B 5M5 F. 403-775-4171

EXISTING BLOCK PLAN
1 : 300

PRIME DESIGN SOLUTIONS
T: +1.403.681.2365
T: +1.403.970.7417
INFO@PRIMEDESIGNSYYC.COM
WWW.PRIMEDESIGNSYYC.COM
720 29 ST. N.E. UNIT #128 CALGARY, AB

CONSULTANT

SEAL

TRUE NORTH

THIS DRAWING MUST NOT BE SCALED. THE CONTRACTOR SHALL VERIFY ALL LEVELS, DATUMS, AND DIMENSIONS PRIOR TO COMMENCEMENT OF WORK. ALL ERRORS AND OMISSIONS MUST BE REPORTED TO THE DESIGNERS IMMEDIATELY. THIS DRAWING IS THE EXCLUSIVE PROPERTY OF THE DESIGNERS AND MUST NOT BE REPRODUCED, IN WHOLE OR IN PART, WITHOUT THEIR WRITTEN CONSENT.
PRIME DESIGN SOLUTIONS LTD © 2022

PROPOSED SINGLE FAMILY DWELLING

5711 DALMEAD CR NW CALGARY, AB.

PROJECT NO. 0001

REVISIONS

No.	Description	YY-MM-DD
1	IFCR	25-11-25

EXISTING BLOCK PLAN

SCALE: 1 : 300

A1.2

DATE: 2025-09-02

DRAWN BY: M.O.

TENTATIVE PLAN


LEGAL DESCRIPTION:

LOT 18
BLOCK 4
PLAN 5222 JK

MUNICIPAL ADDRESS:

5711 DALMEAD CRESCENT N.W.
CALGARY, ALBERTA

SCALE: 1:200

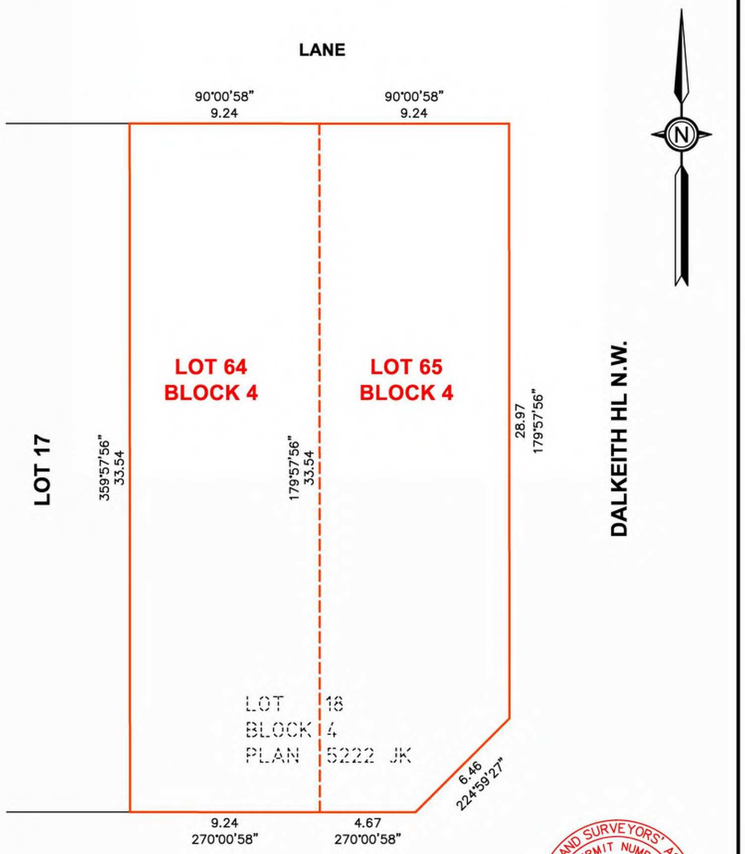

5711
DALMEAD CRES N.W.

ALBERTA LAND SURVEYORS' ASSOCIATION
PERMIT NUMBER
P 309
HORIZON LAND SURVEYS INC.

AREA TABLE (sq.m.)		
AREA REQUESTED		FROM LOT 18
FOR	LOT 64	310
	LOT 65	299
	TOTAL	609

denotes Property Line
denotes Proposed Property Line


© Copyright Horizon Land Surveys Inc., 2026

File No.: 260432	Date: 27/Apr/2026
Surveyed: AJ	Drawn: EM

Horizon Land Surveys Inc.
130 Bowness Centre N.W. P. 403-719-0272
Calgary, Alberta, T3B 5M5 F. 403-775-4171

260432-TENT.dwg

DRAWING CREATED: 27/Apr/2026

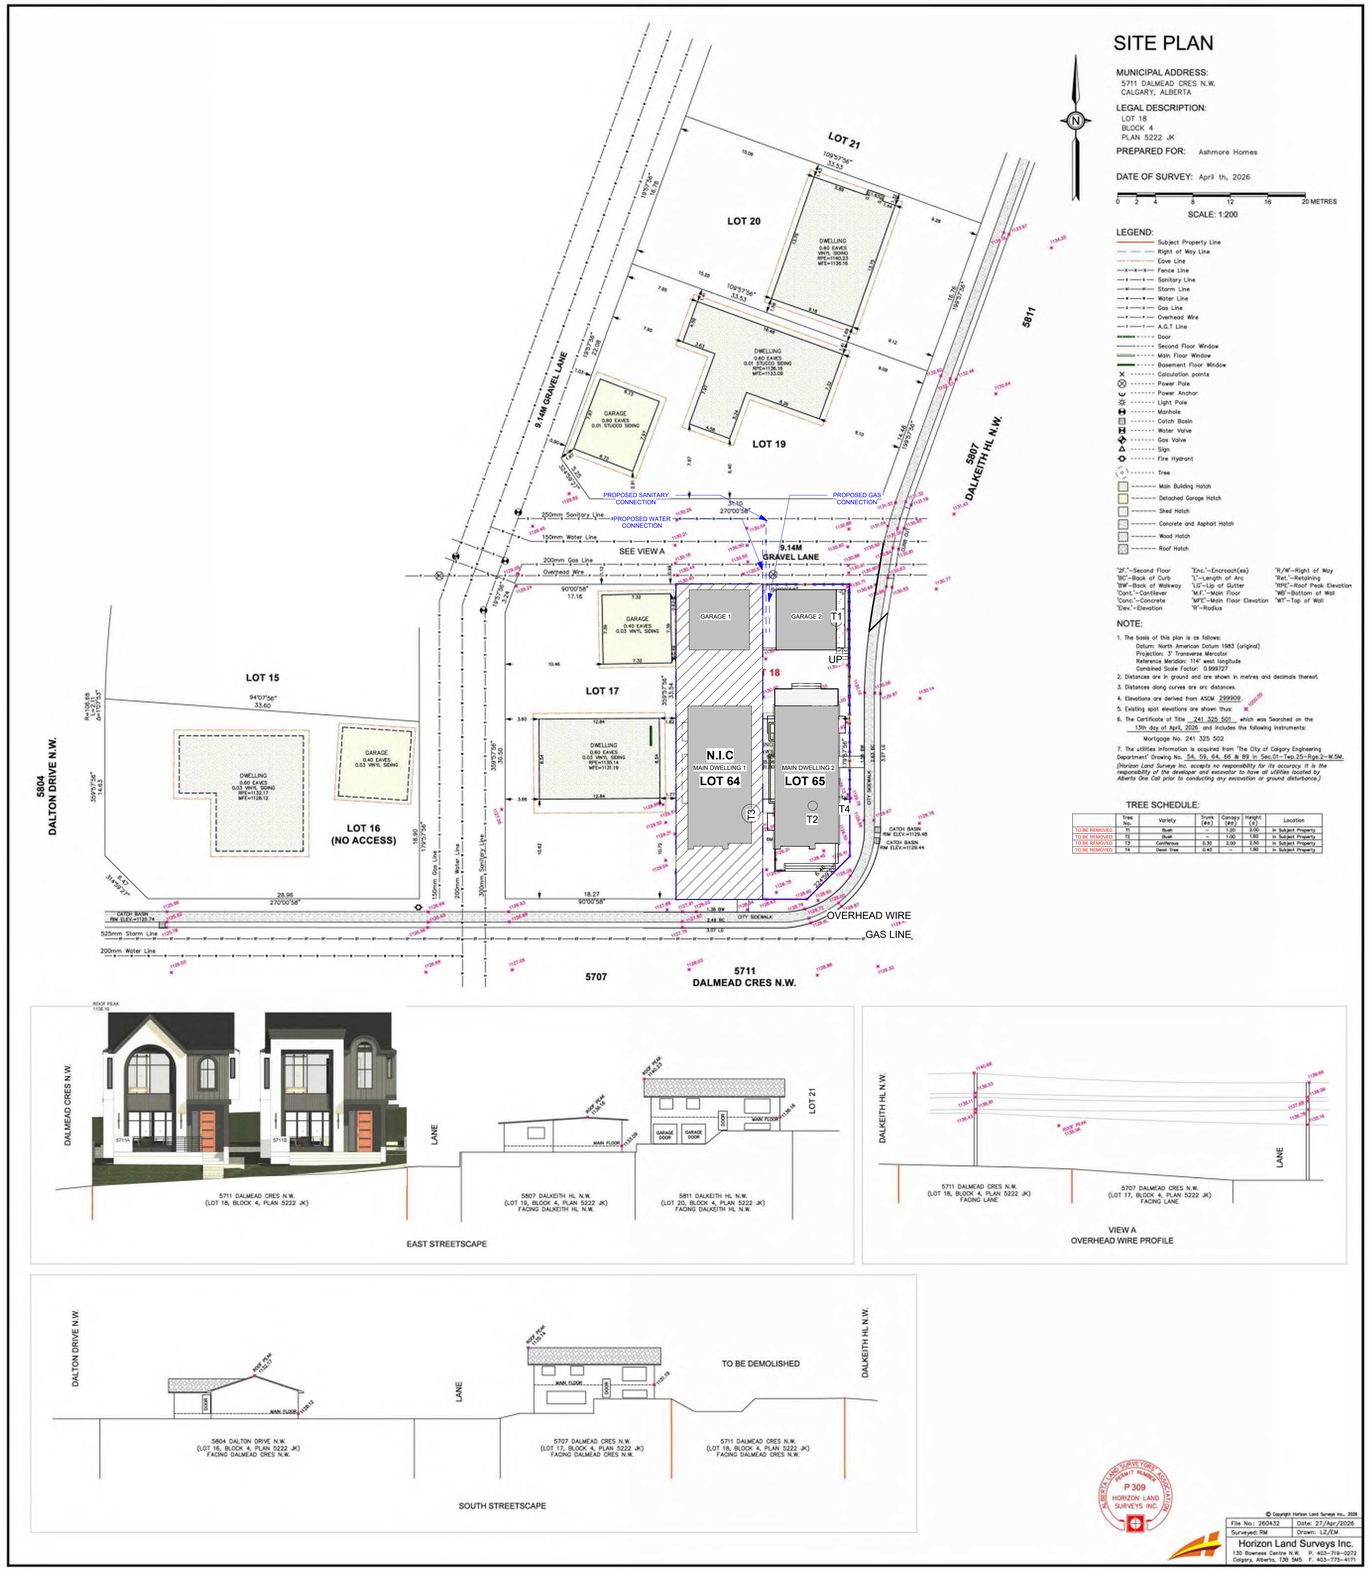

SITE PLAN

MUNICIPAL ADDRESS:
5711 DALMEAD CRES N.W.
CALGARY, ALBERTA

LEGAL DESCRIPTION:
LOT 18
BLOCK 4
PLAN 5222 JK

PREPARED FOR: Ashmore Homes

DATE OF SURVEY: April th, 2026

0 2 4 8 12 16 20 METRES
SCALE: 1:200

LEGEND:

- Subject Property Line
- Right of Way Line
- Eave Line
- Fence Line
- Sanitary Line
- Storm Line
- Water Line
- Gas Line
- Overhead Wire
- A.G.T. Line
- Door
- Second Floor Window
- Main Floor Window
- Basement Floor Window
- Calculation points
- Power Pole
- Power Anchor
- Light Pole
- Manhole
- Catch Basin
- Water Valve
- Gas Valve
- Sign
- Fire Hydrant
- Tree
- Main Building Hatch
- Detached Garage Hatch
- Shed Hatch
- Concrete and Asphalt Hatch
- Wood Hatch
- Roof Hatch

"2F."–Second Floor
"BC"–Back of Curb
"BW"–Back of Walkway
"Cant."–Cantilever
"Conc."–Concrete
"Elev."–Elevation
"Encr."–Encroach(es)
"L"–Length of Arc
"LG"–Lip of Gutter
"M.F."–Main Floor
"MFE"–Main Floor Elevation
"R"–Radius
"R/W"–Right of Way
"Ret."–Retaining
"RPE"–Roof Peak Elevation
"WE"–Bottom of Wall
"WT"–Top of Wall

NOTE:

1. The basis of this plan is as follows:
   Datum: North American Datum 1983 (original)
   Projection: 3° Transverse Mercator
   Reference Meridian: 114° west longitude
   Combined Scale Factor: 0.999727
2. Distances are in ground and are shown in metres and decimals thereof.
3. Distances along curves are arc distances.
4. Elevations are derived from ASCM 299909.
5. Existing spot elevations are shown thus: ×
6. The Certificate of Title 241 325 501 which was Searched on the 13th day of April, 2026, and includes the following Instruments:
   Mortgage No. 241 325 502
7. The utilities information is acquired from "The City of Calgary Engineering Department" Drawing No. 54, 59, 64, 66 & 89 in Sec.01-Twp.25-Rge.2-W.5M.

(Horizon Land Surveys Inc. accepts no responsibility for its accuracy. It is the responsibility of the developer and excavator to have all utilities located by Alberta One Call prior to conducting any excavation or ground disturbance.)

TREE SCHEDULE:

	Tree No.	Variety	Trunk (ø)	Canopy (ø)	Height (±)	Location
	11	Bush	–	1.20	2.00	In Subject Property
TO BE REMOVED	12	Bush	–	1.00	1.80	In Subject Property
TO BE REMOVED	13	Coniferous	0.30	2.00	2.50	In Subject Property
TO BE REMOVED	14	Dead Tree	0.40	–	1.80	In Subject Property

EAST STREETSCAPE

VIEW A
OVERHEAD WIRE PROFILE

SOUTH STREETSCAPE

© Copyright Horizon Land Surveys Inc., 2026

File No.: 260432	Date: 27/Apr/2026
Surveyed: RM	Drawn: LZ/EM

Horizon Land Surveys Inc.
130 Bowness Centre N.W. P. 403-719-0272
Calgary, Alberta, T3B 5M5 F. 403-775-4171

ALBERTA LAND SURVEYORS' ASSOCIATION
PERMIT NUMBER
P 309
HORIZON LAND SURVEYS INC.

PROPOSED BLOCK PLAN

1 : 300

PRIME DESIGN SOLUTIONS
T: +1.403.681.2365
T: +1.403.970.7417
INFO@PRIMEDESIGNSYYC.COM
WWW.PRIMEDESIGNSYYC.COM
720 28 ST. N.E. UNIT #128 CALGARY, AB.

CONSULTANT

SEAL

TRUE NORTH

THIS DRAWING MUST NOT BE SCALED. THE CONTRACTOR SHALL VERIFY ALL LEVELS, DATUMS, AND DIMENSIONS PRIOR TO COMMENCEMENT OF WORK. ALL ERRORS AND OMISSIONS MUST BE REPORTED TO THE DESIGNERS IMMEDIATELY. THIS DRAWING IS THE EXCLUSIVE PROPERTY OF THE DESIGNERS AND MUST NOT BE REPRODUCED, IN WHOLE OR IN PART, WITHOUT THEIR WRITTEN CONSENT.
PRIME DESIGN SOLUTIONS LTD © 2022

PROPOSED SINGLE FAMILY DWELLING

5711 DALMEAD CR NW CALGARY, AB.

PROJECT NO. 0001

REVISIONS

No.	Description	YY-MM-DD
1	IFCR	25-11-25

PROPOSED BLOCK PLAN

SCALE: 1 : 300

A1.3

DATE: 2025-09-02

DRAWN BY: M.O.

MATERIAL LEGEND	
NO	DESCRIPTION
1	BOARD & BATTEN: DARK GREY
2	LIMESTONE VENEER
3	ACRYLIC STUCCO: OFF-WHITE
4	VERTICAL HARDIE BOARD SIDING: DARK GREY
5	ASPHALT SHINGLES - COLOR: BLACK
6	SMART BOARD TRIM
7	CONCRETE



1 FRONT ELEVATION.

3/8" = 1'-0"



2 REAR ELEVATION.

3/8" = 1'-0"

PRIME DESIGNSOLUTIONS
T: +1.403.681.2365
T: +1.403.970.7417
INFO@PRIMEDESIGNSYYC.COM
WWW.PRIMEDESIGNSYYC.COM
720 28 ST. N.E. UNIT #128 CALGARY, AB

CONSULTANT

SEAL

TRUE NORTH

THIS DRAWING MUST NOT BE SCALED. THE CONTRACTOR SHALL VERIFY ALL LEVELS, DATUMS, AND DIMENSIONS PRIOR TO COMMENCEMENT OF WORK. ALL ERRORS AND OMISSIONS MUST BE REPORTED TO THE DESIGNERS IMMEDIATELY. THIS DRAWING IS THE EXCLUSIVE PROPERTY OF THE DESIGNERS AND MUST NOT BE REPRODUCED, IN WHOLE OR IN PART, WITHOUT THEIR WRITTEN CONSENT.
PRIME DESIGN SOLUTIONS LTD © 2022

PROPOSED SINGLE FAMILY DWELLING

5711 DALMEAD CR NW CALGARY, AB.

PROJECT NO. 0001

REVISIONS

No.	Description	YY-MM-DD
1	IFCR	25-11-25

ELEVATIONS

SCALE: 3/8" = 1'-0"

A3.1

DATE: 2025-09-02

DRAWN BY: M.O.

MATERIAL LEGEND	
NO	DESCRIPTION
1	BOARD & BATTEN: DARK GREY
2	LIMESTONE VENEER
3	ACRYLIC STUCCO: OFF-WHITE
4	VERTICAL HARDIE BOARD SIDING: DARK GREY
5	ASPHALT SHINGLES - COLOR: BLACK
6	SMART BOARD TRIM
7	CONCRETE



1 RIGHT ELEVATION.
3/8" = 1'-0"

PRIME DESIGN SOLUTIONS
T: +1.403.681.2365
T: +1.403.970.7417
INFO@PRIMEDESIGNSYYC.COM
WWW.PRIMEDESIGNSYYC.COM
720 28 ST. N.E. UNIT #128 CALGARY, AB

CONSULTANT

SEAL

TRUE NORTH

THIS DRAWING MUST NOT BE SCALED. THE CONTRACTOR SHALL VERIFY ALL LEVELS, DATUMS, AND DIMENSIONS PRIOR TO COMMENCEMENT OF WORK. ALL ERRORS AND OMISSIONS MUST BE REPORTED TO THE DESIGNERS IMMEDIATELY. THIS DRAWING IS THE EXCLUSIVE PROPERTY OF THE DESIGNERS AND MUST NOT BE REPRODUCED, IN WHOLE OR IN PART, WITHOUT THEIR WRITTEN CONSENT.
PRIME DESIGN SOLUTIONS LTD © 2022

PROPOSED SINGLE FAMILY DWELLING

5711 DALMEAD CR NW CALGARY, AB.

PROJECT NO. 0001

REVISIONS

No.	Description	YY-MM-DD

ELEVATION

SCALE: 3/8" = 1'-0"

A3.2

DATE: 2025-09-02

DRAWN BY: Author

MATERIAL LEGEND	
NO	DESCRIPTION
1	BOARD & BATTEN: DARK GREY
2	LIMESTONE VENEER
3	ACRYLIC STUCCO: OFF-WHITE
4	VERTICAL HARDIE BOARD SIDING: DARK GREY
5	ASPHALT SHINGLES - COLOR: BLACK
6	SMART BOARD TRIM
7	CONCRETE



1 LEFT ELEVATION 2.

3/8" = 1'-0"

PRIME DESIGN SOLUTIONS
T: +1.403.681.2365
T: +1.403.970.7417
INFO@PRIMEDESIGNSYYC.COM
WWW.PRIMEDESIGNSYYC.COM
720 28 ST. N.E. UNIT #128 CALGARY, AB

CONSULTANT

SEAL

TRUE NORTH

THIS DRAWING MUST NOT BE SCALED. THE CONTRACTOR SHALL VERIFY ALL LEVELS, DATUMS, AND DIMENSIONS PRIOR TO COMMENCEMENT OF WORK. ALL ERRORS AND OMISSIONS MUST BE REPORTED TO THE DESIGNERS IMMEDIATELY. THIS DRAWING IS THE EXCLUSIVE PROPERTY OF THE DESIGNERS AND MUST NOT BE REPRODUCED, IN WHOLE OR IN PART, WITHOUT THEIR WRITTEN CONSENT.
PRIME DESIGN SOLUTIONS LTD © 2022

PROPOSED SINGLE FAMILY DWELLING

5711 DALMEAD CR NW CALGARY, AB.

PROJECT NO. 0001

REVISIONS

No.	Description	YY-MM-DD


ELEVATION

SCALE: 3/8" = 1'-0"

A3.3


DATE: 2025-09-02

DRAWN BY: Author

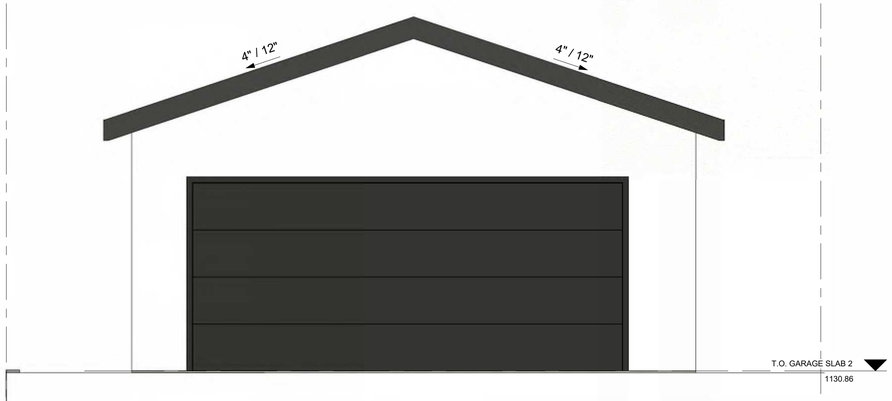

3 GARAGE. FRONT ELEVATION

3/8" = 1'-0"

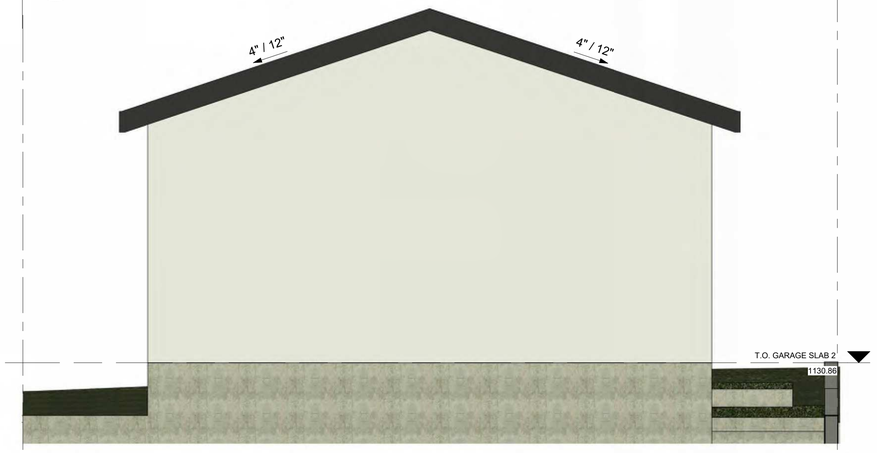

4 GARAGE. REAR ELEVATION

3/8" = 1'-0"



5 GARAGE. SIDE ELEVATION

3/8" = 1'-0"

PRIME DESIGN SOLUTIONS
T: +1.403.681.2365
T: +1.403.970.7417
INFO@PRIMEDESIGNSYYC.COM
WWW.PRIMEDESIGNSYYC.COM
720 28 ST. N.E. UNIT #128 CALGARY, AB

CONSULTANT

SEAL

TRUE NORTH

THIS DRAWING MUST NOT BE SCALED. THE CONTRACTOR SHALL VERIFY ALL LEVELS, DATUMS, AND DIMENSIONS PRIOR TO COMMENCEMENT OF WORK. ALL ERRORS AND OMISSIONS MUST BE REPORTED TO THE DESIGNERS IMMEDIATELY. THIS DRAWING IS THE EXCLUSIVE PROPERTY OF THE DESIGNERS AND MUST NOT BE REPRODUCED, IN WHOLE OR IN PART, WITHOUT THEIR WRITTEN CONSENT.
PRIME DESIGN SOLUTIONS LTD © 2022

PROPOSED SINGLE FAMILY DWELLING

5711 DALMEAD CR NW CALGARY, AB.

PROJECT NO. 0001

REVISIONS

No.	Description	YY-MM-DD

GARAGE

SCALE: 3/8" = 1'-0"

A5.1

DATE: 2025-09-02

DRAWN BY: Author