
EV CHARGING STATIONS

MEASUREMENT CANADA
4712 - 13 STREET, NE, CALGARY, AB

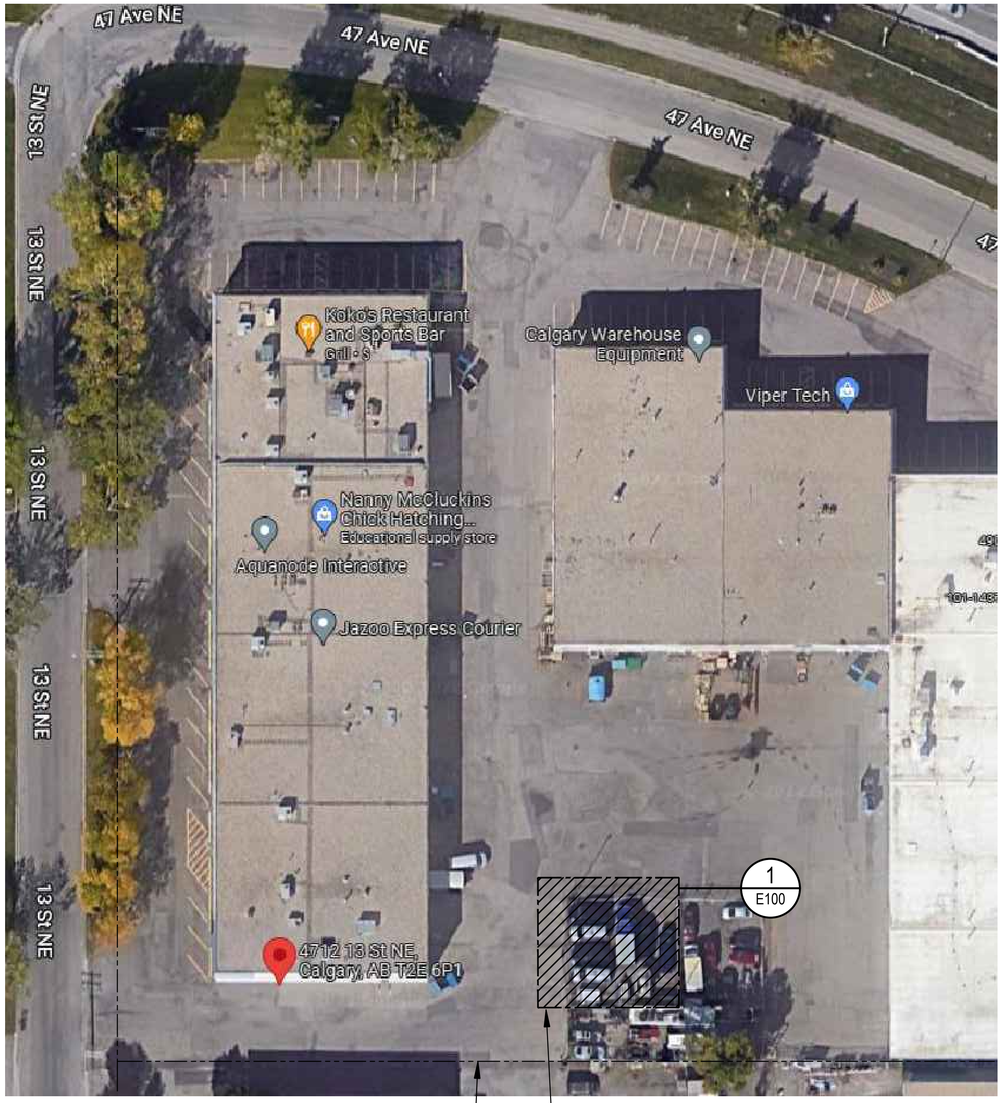


1 E001 CONTEXT MAP
SCALE: N.T.S.

DRAWING LIST


E001 COVER SHEET - KEY PLAN, SYMBOL LEGEND, AND DRAWING LIST
E100 ELECTRICAL SITE PLAN
E200 ELECTRICAL SINGLE LINE DIAGRAM

LEGEND OF SYMBOLS

SYMBOL	DESCRIPTION
□	LEVEL 2 DUAL SIDE BY SIDE CHARGING UNITS ON PEDESTAL c/w CABLE MANAGEMENT SYSTEM
▨	LEVEL 3 SINGLE PORT CHARGING UNIT c/w CABLE MANAGEMENT SYSTEM
—·—	BONDING CONDUCTOR
⊢	CONDUIT STUB
o—	CONDUIT UP
⊸	CONDUIT DOWN
– – – –	UNDERGROUND CONDUIT
○	BOLLARD TYPE 1 -1410 STEEL PIPE CONC. FILLED TO PROTECT CHARGING STATIONS. REFER TO DETAIL CG06 ON DWG. S101
×—×—×	CHAIN LINK FENCE

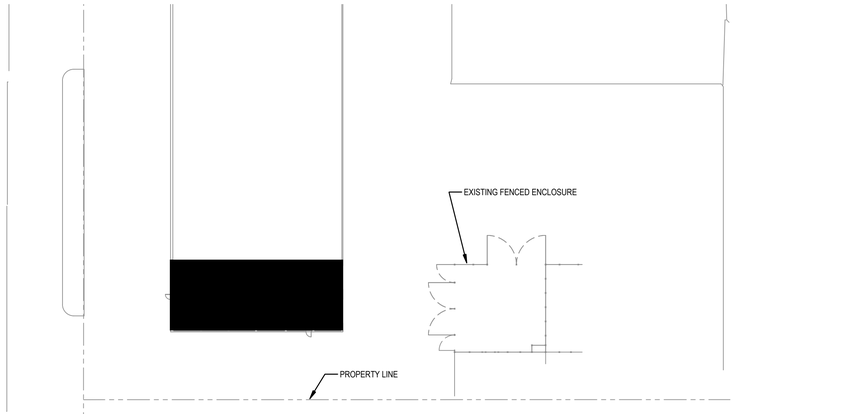

2 E001 EXISTING SITE PLAN
SCALE: 1:500

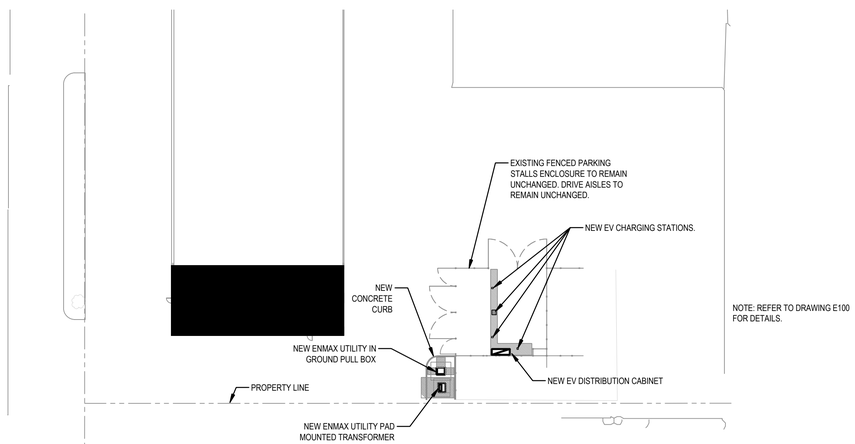

3 E001 NEW SITE PLAN
SCALE: 1:500

REVISIONS

NO.	DESCRIPTION	YYYY.MM.DD	BY	APP.
A	ISSUED FOR 66% REVIEW	2023.02.03	DR	WY
B	ISSUED FOR 95% REVIEW	2026.03.30	DR	JT
C	ISSUED FOR TENDER & DP	2026.05.19	DR	JT
D	RE-ISSUED FOR DEVELOPMENT PERMIT	2026.06.30	DR	JT
E	RE-ISSUED FOR DEVELOPMENT PERMIT	2026.07.22	DR	JT

REFERENCE DRAWINGS

DRAWING NO.	DESCRIPTION

FOR BEST PLOTTING RESULTS, BE SURE TO USE WILLIAMS ENGINEERING CANADA AUTOCAD PLOT CONFIGURATION FILES AVAILABLE FROM: www.williamsengineering.com

LEGEND

A D-001 SECTION # SOURCE / REFERENCE DWG.
1 D-001 DETAIL # SOURCE / REFERENCE DWG.

INFORMATION CONTAINED ON THIS DRAWING IS COPYRIGHTED AND HAS BEEN PREPARED FOR THE SOLE PURPOSE OF THIS PROJECT. UNAUTHORIZED USE OF THIS INFORMATION WILL BE CONSIDERED A BREACH OF COPYRIGHT AND MAY BE PURSUED AS SUCH. USE OF THIS INFORMATION FOR ANY OTHER PURPOSE OTHER THAN THIS PARTICULAR PROJECT IS AT THE RISK OF THE USER. THIS DRAWING IS NOT TO BE SCALED.

PERMIT STAMP:

PERMIT TO PRACTICE
WILLIAMS ENGINEERING CANADA INC.
Signature Wayne Yan
Date Jul 22, 2026
PERMIT NUMBER: P 10527
The Association of Professional Engineers, Geologists and Geophysicists of Alberta

ENGINEER'S SEAL:

PROFESSIONAL ENGINEER ALBERTA
JONATHAN P. TUSEK
ID 147372
2026-07-22

CALGARY OFFICE
1500 - 500 4th Avenue SW
Calgary, AB T2P 2V6

Bus: (403) 263-2393
Toll Free: 1-800-263-2393
Fax: (403) 262-9075
calgary@williamsengineering.com

WILLIAMS ENGINEERING CANADA

CLIENT:

[redacted]

JOB. TITLE:
GOC4851624
EV CHARGING STATIONS
4712 - 13 STREET, NE, CALGARY, AB

DWG. TITLE:
COVER SHEET - KEYPLAN, SYMBOL LEGEND, AND DRAWING LIST

DWN. BY: DR	DES. BY: JT	PROJ. MGR.: WY
PEER REVIEW: AM	DATE: (YY-MM-DD) 26-07-21	SCALE: AS SHOWN
CLIENT PROJ. #		WE PROJ. # 47122.00
DWG. # E001	SHT. # 3	REV. # D

PATH & FILE NAME: X:\GC\Calgary\Projects\GM4712.00\M_CAD_BIM\00_Drawings\Electrical\4712.00_D_E001_COVER SHEET.dwg PLOTTED DATE: 7/21/2026 1:31 PM