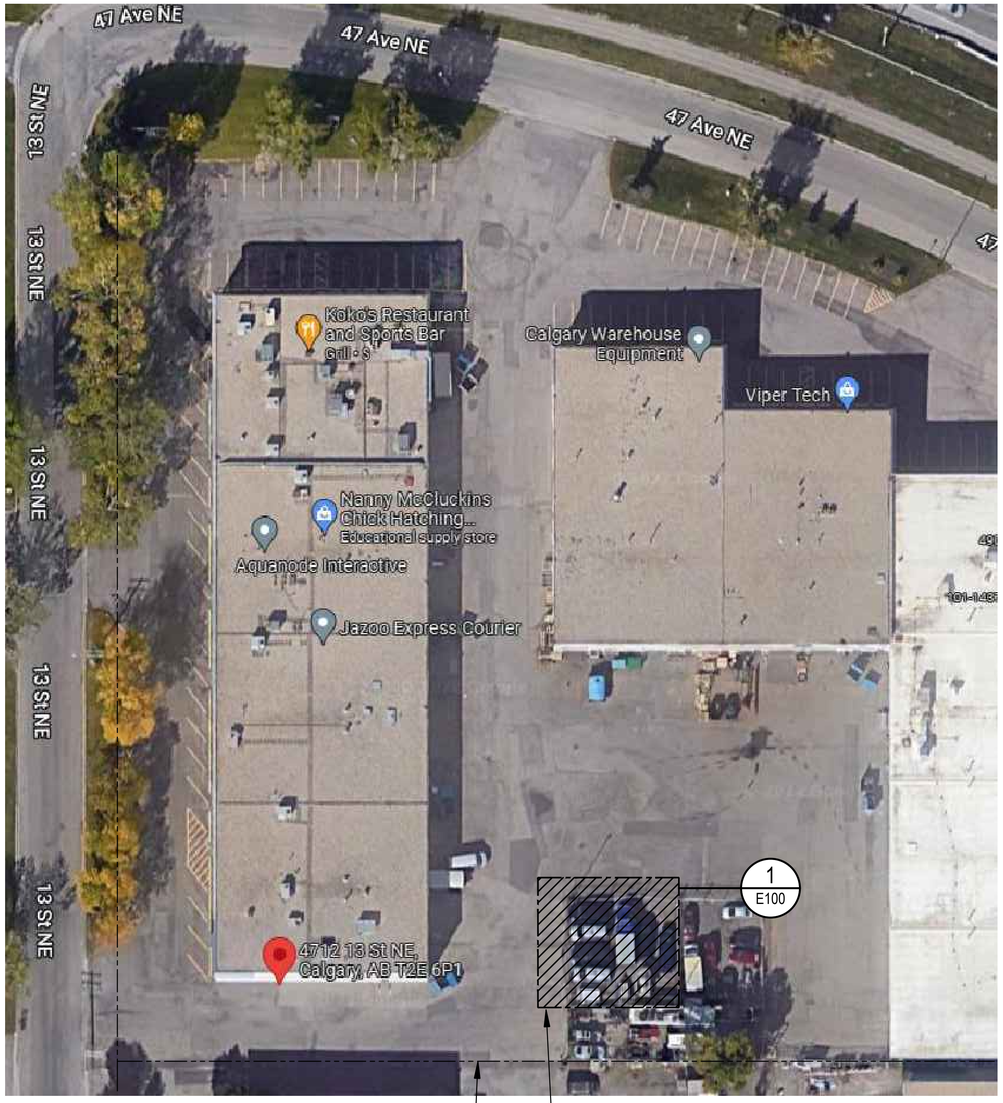
# EV CHARGING STATIONS

## MEASUREMENT CANADA
## 4712 - 13 STREET, NE, CALGARY, AB

**AMENDED DRAWINGS**
DP No: DP2026-03103 — Date Received: OCT 26 2026
THESE DRAWINGS REFER TO THE ABOVE DEVELOPMENT PERMIT NO.



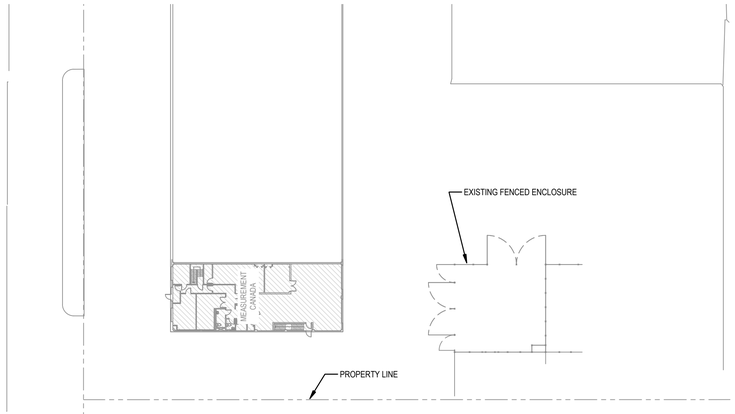

1 E001 CONTEXT MAP
SCALE: N.T.S.

## DRAWING LIST

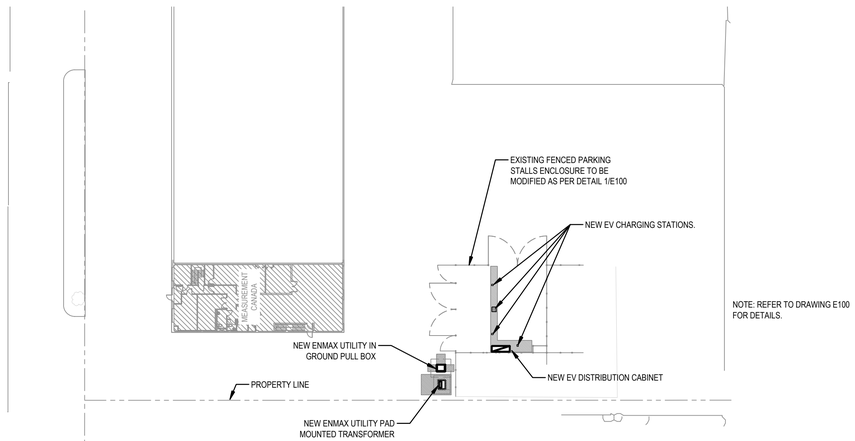

E001 COVER SHEET - KEY PLAN, SYMBOL LEGEND, AND DRAWING LIST
E100 ELECTRICAL SITE PLAN
E200 ELECTRICAL SINGLE LINE DIAGRAM


### LEGEND OF SYMBOLS

| SYMBOL | DESCRIPTION |
|---|---|
| □ | LEVEL 2 DUAL SIDE BY SIDE CHARGING UNITS ON PEDESTAL c/w CABLE MANAGEMENT SYSTEM |
| ▨ | LEVEL 3 SINGLE PORT CHARGING UNIT c/w CABLE MANAGEMENT SYSTEM |
| —·— | BONDING CONDUCTOR |
| ⊢ | CONDUIT STUB |
| ○— | CONDUIT UP |
| —○ | CONDUIT DOWN |
| – – – – | UNDERGROUND CONDUIT |
| ○ | BOLLARD TYPE 1 -1410 STEEL PIPE CONC. FILLED TO PROTECT CHARGING STATIONS. REFER TO DETAIL CG06 ON DWG. S101 |
| ×—×—× | CHAIN LINK FENCE |




2 E001 EXISTING SITE PLAN
SCALE: 1:500




3 E001 NEW SITE PLAN
SCALE: 1:500

### REVISIONS

| NO. | DESCRIPTION | YYYY.MM.DD | BY | APP |
|---|---|---|---|---|
| A | ISSUED FOR 66% REVIEW | 2023.02.03 | DR | WY |
| B | ISSUED FOR 95% REVIEW | 2026.03.30 | DR | JT |
| C | ISSUED FOR TENDER & DP | 2026.05.19 | DR | JT |
| D | RE-ISSUED FOR DEVELOPMENT PERMIT | 2026.06.30 | DR | JT |
| E | RE-ISSUED FOR DEVELOPMENT PERMIT | 2026.07.22 | DR | JT |
| F | RE-ISSUED FOR DEVELOPMENT PERMIT | 2026.10.21 | DR | JT |
| G | RE-ISSUED FOR DEVELOPMENT PERMIT | 2026.10.26 | DR | JT |

### REFERENCE DRAWINGS

| DRAWING NO. | DESCRIPTOR |
|---|---|

FOR BEST PLOTTING RESULTS, BE SURE TO USE WILLIAMS ENGINEERING CANADA AUTOCAD PLOT CONFIGURATION FILES AVAILABLE FROM: www.williamsengineering.com

LEGEND
A / D-001 SECTION # SOURCE / REFERENCE DWG.
1 / D-001 DETAIL # SOURCE / REFERENCE DWG.


INFORMATION CONTAINED ON THIS DRAWING IS COPYRIGHTED AND HAS BEEN PREPARED FOR THE SOLE PURPOSE OF THIS PROJECT. UNAUTHORIZED USE OF THIS INFORMATION WILL BE CONSIDERED A BREACH OF COPYRIGHT AND MAY BE PURSUED AS SUCH. USE OF THIS INFORMATION FOR ANY OTHER PURPOSE OTHER THAN THIS PARTICULAR PROJECT IS AT THE RISK OF THE USER. THIS DRAWING IS NOT TO BE SCALED.


PERMIT STAMP:
PERMIT TO PRACTICE
WILLIAMS ENGINEERING CANADA INC.
Signature Wayne Yan
Date Oct 26, 2026 ID: 82477
PERMIT NUMBER: P 10527
The Association of Professional Engineers, Geologists and Geophysicists of Alberta

ENGINEER'S SEAL:
PROFESSIONAL ENGINEER ALBERTA JONATHAN P. TURBER ID 147372
2026-10-26


CALGARY OFFICE
1500 - 500 4th Avenue SW
Calgary, AB T2P 2V6
Bus: (403) 263-2393
Toll Free: 1-800-263-2393
Fax: (403) 262-9075
calgary@williamsengineering.com


WILLIAMS ENGINEERING CANADA

CLIENT:
Public Works and Government Services Canada / Travaux publics et Services gouvernementaux Canada

MEASUREMENT CANADA
CALGARY, ALBERTA

JOB. TITLE:
GOC4851624
EV CHARGING STATIONS
4712 - 13 STREET, NE, CALGARY, AB

DWG. TITLE:
COVER SHEET - KEYPLAN, SYMBOL LEGEND, AND DRAWING LIST

| DWN. BY: | DES. BY: | PROJ. MGR.: |
|---|---|---|
| DR | JT | WY |
| PEER REVIEW: | DATE: (YY-MM-DD) | SCALE: |
| AM | 26-10-26 | AS SHOWN |
| CLIENT PROJ. # | | WE PROJ. # |
| | | 47122.00 |

DWG. # E001 | SHT. # 3 | REV. # F

PATH & FILE NAME: X:\GC\Calgary\Projects\047122.000_GAD_BAM0_Drawings\Electrical\47122.00_D_E001_COVER SHEET.dwg PLOTTED DATE: 10/26/2026 9:54 AM