

[redacted]

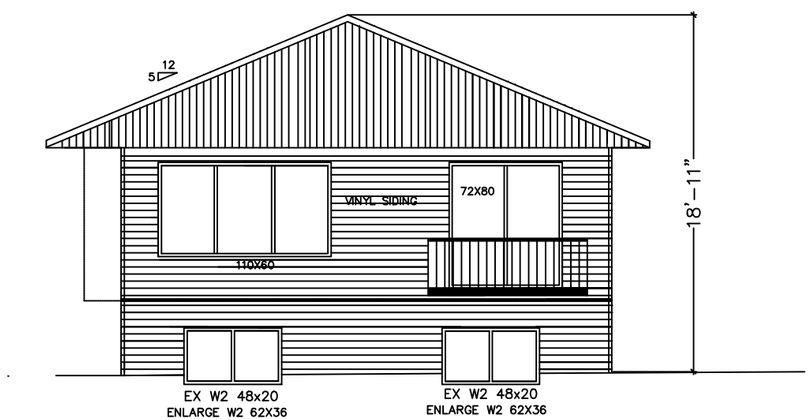

FRONT ELEVATION PROPOSED WINDOW

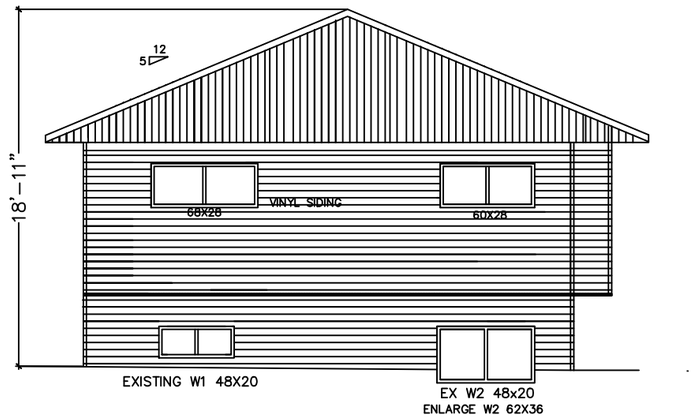

REAR ELEVATION PROPOSED WINDOW

NOTE: THERE IS 4' CLEARANCE BELOW THE FRONT DECK

RITA DESIGN AND DRAFTING

Ritadesignanddrafting@gmail.com

Seal

PROFESSIONAL ENGINEER ALBERTA
MANOJ SHAH
[redacted]
July 22, 2026
Sole Proprietor

Important Notice:

Revisions:

Client:

Project Location:
4048 44TH AVENUE N.E CALGARY

Project No.:

Drawing Title:
EXISTING SECONDARY SUITE PLAN

Approved by:

Drawn by:

Approved Dated:

Scale:
1/8" = 1'

Sheet No.: