DRAWING INDEX

CONSTRUCTION DRAWINGS
DRAWING INDEX

A.0 COVER PAGE
A.1 SITE PLAN
A.2 FLOOR PLANS
A.3 ELEVATIONS
A.4 BUILDING SECTIONS & ASSEMBLIES
A.5 DETAILS

REVISIONS

NO.	DATE	DESCRIPTION
1.	24 SEPTEMBER 2026	ADJUSTED SITE PLAN

COVERED PATIO

GENERAL NOTES AND LIMITATIONS OF LIABILITY

STANDARD OF CARE

PROFESSIONAL SERVICES HAVE BEEN PROVIDED CONSISTENT WITH THE STANDARD OF CARE ORDINARILY EXERCISED BY DESIGN PROFESSIONALS PRACTICING IN THE SAME LOCALITY UNDER SIMILAR CIRCUMSTANCES. NO OTHER WARRANTY OR GUARANTEE, EXPRESS OR IMPLIED, IS PROVIDED.

DESIGN INTENT DOES NOT CONSTITUTE A GUARANTEE OF PERFORMANCE OUTCOMES INCLUDING BUT NOT LIMITED TO ENERGY EFFICIENCY, THERMAL COMFORT, ACOUSTIC PERFORMANCE, OR AESTHETIC UNIFORMITY.

CONSTRUCTION MEANS, METHODS, AND COORDINATION

THE DESIGN PROFESSIONAL IS NOT RESPONSIBLE FOR CONSTRUCTION MEANS, METHODS, TECHNIQUES, SEQUENCING, PROCEDURES, TEMPORARY WORKS, OR SAFETY PRECAUTIONS, NOR FOR THE BUILDER/CONTRACTOR'S FAILURE TO PERFORM THE WORK IN ACCORDANCE WITH THE CONTRACT DOCUMENTS.

TEMPORARY WORKS INCLUDING TEMPORARY BRACING, SHORING, EXCAVATION SUPPORT, HOARDING, SCAFFOLDING, WEATHER PROTECTION, AND SITE SAFETY ARE THE SOLE RESPONSIBILITY OF THE BUILDER/CONTRACTOR.

THE BUILDER/CONTRACTOR IS RESPONSIBLE FOR COORDINATION BETWEEN TRADES AND FOR RESOLVING CONFLICTS ARISING FROM CONSTRUCTION SEQUENCING, INSTALLATION TOLERANCES, OR TRADE COORDINATION.

THE DESIGN PROFESSIONAL IS NOT RESPONSIBLE FOR CONSTRUCTION SCHEDULES, SEQUENCING, PROCUREMENT, COST ESTIMATING, COST CONTROL, OR DELAYS.

RESPONSIBILITY FOR CODE COMPLIANCE

THE CLIENT IS RESPONSIBLE FOR RETAINING QUALIFIED BUILDERS, CONTRACTORS, AND TRADES WHO ARE KNOWLEDGEABLE OF AND COMPLY WITH ALL APPLICABLE NATIONAL, PROVINCIAL, AND LOCAL CODES, STANDARDS, ZONING REQUIREMENTS, LEGISLATION, AND REGULATIONS.

BUILDERS/CONTRACTORS AND TRADES ARE RESPONSIBLE FOR ENSURING THAT ALL WORK COMPLIES WITH CURRENT CODES, INDUSTRY STANDARDS, MANUFACTURERS' REQUIREMENTS, AND REGULATORY AUTHORITIES HAVING JURISDICTION, AND FOR COORDINATING SUCH WORK WITH ALL APPLICABLE CONSULTANT AND ENGINEERING DOCUMENTS.

INTERPRETATION AND ACCEPTANCE OF CODES AND REGULATIONS BY AUTHORITIES HAVING JURISDICTION MAY VARY AND ARE BEYOND THE CONTROL OF THE DESIGN PROFESSIONAL.

THE BUILDER/CONTRACTOR IS RESPONSIBLE FOR ARRANGING AND ENSURING THAT ALL REQUIRED INSPECTIONS ARE SCHEDULED AND COMPLETED TO GOOD STANDING IN ACCORDANCE WITH LOCAL REGULATIONS.

THE BUILDER/CONTRACTOR IS RESPONSIBLE FOR ARRANGING AND COORDINATING ALL REQUIRED TESTING, FIELD REVIEWS BY ENGINEERS OF RECORD, THIRD PARTY INSPECTIONS, AND MUNICIPAL INSPECTIONS AND FOR PROVIDING ALL RESULTING REPORTS AND CERTIFICATES TO THE CLIENT AND DESIGN PROFESSIONAL UPON REQUEST.

SITE VISITS AND FIELD REVIEWS

SITE VISITS OR FIELD REVIEWS ARE CONDUCTED FOR THE PURPOSE OF OBSERVING THE GENERAL PROGRESS OF THE WORK AND DO NOT CONSTITUTE SUPERVISION, INSPECTION, OR QUALITY CONTROL. THE DESIGN PROFESSIONAL DOES NOT ASSUME RESPONSIBILITY FOR CONSTRUCTION COMPLIANCE, WORKMANSHIP, OR SAFETY.

DRAWINGS, DIMENSIONS, AND EXISTING CONDITIONS

DRAWINGS ARE NOT TO BE SCALED. WRITTEN AND APPROVED SPECIFICATIONS GOVERN IN THE EVENT OF DISCREPANCIES.

BUILDER/CONTRACTOR SHALL VERIFY ALL DIMENSIONS, SITE CONDITIONS, AND EXISTING CONDITIONS PRIOR TO CONSTRUCTION. THE DESIGN PROFESSIONAL IS NOT RESPONSIBLE FOR ERRORS OR OMISSIONS RESULTING FROM FAILURE TO VERIFY SUCH CONDITIONS.

WHERE SITE MEASUREMENTS, SURVEYS, OR EXISTING CONDITION INFORMATION ARE PREPARED BY THIRD PARTIES, THE DESIGN PROFESSIONAL IS ENTITLED TO RELY ON THE ACCURACY AND COMPLETENESS OF SUCH INFORMATION AND IS NOT RESPONSIBLE FOR ERRORS, OMISSIONS, OR DISCREPANCIES ARISING FROM INFORMATION PREPARED BY OTHERS.

DRAWINGS, DIMENSIONS, AND EXISTING CONDITIONS CONT...

IN RENOVATION AND ALTERATION PROJECTS, DRAWINGS ARE BASED ON VISIBLE AND REASONABLY ACCESSIBLE CONDITIONS ONLY. THE DESIGN PROFESSIONAL HAS NO RESPONSIBILITY FOR CONCEALED, UNDOCUMENTED, OR INACCESSIBLE CONDITIONS INCLUDING BUT NOT LIMITED TO STRUCTURAL ELEMENTS, SERVICES, FRAMING, INSULATION, VAPOUR BARRIERS, FIRE SEPARATIONS, HAZARDOUS MATERIALS, OR UNDERGROUND UTILITIES.

THE DESIGN PROFESSIONAL DOES NOT WARRANT THAT EXISTING BUILDINGS OR STRUCTURES COMPLY WITH CURRENT CODES, STANDARDS, OR REGULATIONS.

CONTRACT DOCUMENTS ASSUME EXISTING STRUCTURES AND SYSTEMS ARE SUBSTANTIALLY IN ACCORDANCE WITH APPLICABLE CODES AND STANDARDS IN EFFECT AT THE TIME OF ORIGINAL CONSTRUCTION UNLESS NOTED OTHERWISE. EXISTING DEFICIENCIES OR CONCEALED DETERIORATION ARE NOT THE RESPONSIBILITY OF THE DESIGN PROFESSIONAL AND WILL BE ADDRESSED IF AND WHEN DISCOVERED BY WRITTEN DIRECTION AND APPROVED CHANGE.

MANUFACTURER SYSTEMS, SHOP DRAWINGS, AND PROPRIETARY PRODUCTS

WHERE PROPRIETARY SYSTEMS OR ASSEMBLIES ARE SPECIFIED, THE DESIGN PROFESSIONAL RELIES ON MANUFACTURER PUBLISHED INFORMATION AND DOES NOT WARRANT THE PERFORMANCE, SUITABILITY, OR INSTALLATION OF SUCH SYSTEMS.

SHOP DRAWINGS, PRODUCT DATA, AND SAMPLES ARE PREPARED BY OTHERS AND ARE REVIEWED BY THE DESIGN PROFESSIONAL SOLELY FOR GENERAL CONFORMANCE WITH THE DESIGN INTENT. SUCH REVIEW DOES NOT TRANSFER RESPONSIBILITY FOR ACCURACY, COMPLETENESS, COORDINATION, PERFORMANCE, OR COMPLIANCE WITH CODES, STANDARDS, OR MANUFACTURER REQUIREMENTS.

WINDOWS, GLAZING, AND SPECIALTY TRADE COORDINATION

IN ACCORDANCE WITH RAIC AND CONSTRUCTION SPECIFICATIONS CANADA STANDARD PRACTICE, ARCHITECTURAL DRAWINGS ESTABLISH DESIGN INTENT, VISUAL ALIGNMENT, AND GENERAL CONFIGURATION ONLY.

FINAL UNIT SIZING, MULLION CONFIGURATION, TOLERANCES, ANCHORAGE, STRUCTURAL ADEQUACY, AND COORDINATION NECESSARY TO ACHIEVE THE DESIGN INTENT ARE THE RESPONSIBILITY OF THE WINDOW MANUFACTURER THROUGH THE PREPARATION OF SHOP DRAWINGS.

THE WINDOW MANUFACTURER IS RESPONSIBLE FOR DETERMINING AND ADJUSTING ACTUAL UNIT SIZES, MULLION WIDTHS, AND VERTICAL AND HORIZONTAL OFFSETS, INCLUDING SUBFLOOR TO SUBFLOOR DIMENSIONS, TO ACHIEVE THE DESIGN INTENT AND TO COORDINATE WITH STRUCTURAL, ENVELOPE, AND CONSTRUCTION CONDITIONS.

SIMILAR RESPONSIBILITY APPLIES TO ALL SPECIALTY TRADES AND SUPPLIERS PROVIDING PROPRIETARY OR PREFABRICATED SYSTEMS, INCLUDING BUT NOT LIMITED TO GLAZING, CLADDING, RAILINGS, STAIRS, AND MILLWORK.

CONSULTANTS AND ENGINEERING

STRUCTURAL SYSTEMS, BEAMS, COLUMNS, FOOTINGS, AND ENGINEERED COMPONENTS SHOWN ARE INDICATIVE ONLY. FINAL DESIGN, CERTIFICATION, AND FIELD REVIEW ARE THE RESPONSIBILITY OF THE PROFESSIONAL ENGINEER OF RECORD AND APPLICABLE MANUFACTURERS' ENGINEERS.

SHOP DRAWINGS AND DELEGATED DESIGN SUBMISSIONS INCLUDING BUT NOT LIMITED TO TRUSSES, ENGINEERED WOOD PRODUCTS, GUARDRAILS, STAIRS, GLAZING SYSTEMS, AND SPECIALTY FABRICATIONS SHALL BE PREPARED AND SEALED WHERE REQUIRED BY THE APPROPRIATE LICENSED PROFESSIONAL RETAINED BY THE BUILDER/CONTRACTOR OR SUPPLIER AND ARE THE RESPONSIBILITY OF THAT PARTY.

VERIFICATION OF SOIL CONDITIONS, BEARING CAPACITY, CONCRETE STRENGTH, COMPACTION, AND OTHER FIELD CONDITIONS IS THE RESPONSIBILITY OF THE CONTRACTOR AND APPLICABLE ENGINEERS OF RECORD AND NOT THE DESIGN PROFESSIONAL.

THE DESIGN PROFESSIONAL MAY RELY ON INFORMATION PROVIDED BY CONSULTANTS AND IS NOT RESPONSIBLE FOR ERRORS OR OMISSIONS IN INFORMATION PREPARED BY OTHERS.

ENERGY CODE AND BULDING ENVELOPE ENGINEERING

THERMAL CALCULATIONS AND ENERGY PERFORMANCE INFORMATION SHOWN ARE INDICATIVE ONLY. FINAL DESIGN, TESTING, AND CERTIFICATION ARE THE RESPONSIBILITY OF THE BUILDING ENVELOPE ENGINEER OF RECORD.

THE BUILDER/CONTRACTOR IS RESPONSIBLE FOR COORDINATING REQUIRED TESTING, AIR TIGHTNESS VERIFICATION, AND CERTIFICATIONS.

INTERIOR DESIGN AND THIRD-PARTY DRAWINGS

INTERIOR DESIGN DRAWINGS, MILLWORK SHOP DRAWINGS, LIGHTING LAYOUTS, AND CONSULTANT DOCUMENTS PREPARED BY THIRD PARTIES ARE SEPARATE INSTRUMENTS OF SERVICE. SUCH DOCUMENTS DO NOT OVERRIDE THE ARCHITECTURAL DRAWINGS UNLESS SPECIFICALLY REVIEWED, COORDINATED, AND ISSUED IN WRITING BY MKL DESIGN STUDIO INC.

THE DESIGN PROFESSIONAL IS NOT RESPONSIBLE FOR CONFLICTS, DISCREPANCIES, OR COORDINATION ISSUES ARISING FROM THIRD-PARTY INTERIOR DESIGN DRAWINGS OR DOCUMENTS THAT HAVE NOT BEEN FORMALLY INCORPORATED INTO THE CONTRACT DOCUMENTS.

MECHANICAL, ELECTRICAL, AND PLUMBING

LOCATIONS OF MECHANICAL, ELECTRICAL, AND PLUMBING SERVICES ARE SUBJECT TO CHANGE DUE TO SITE CONDITIONS. THE BUILDER/CONTRACTOR IS RESPONSIBLE FOR COORDINATION OF ALL INCOMING AND OUTGOING SERVICES UNLESS NOTED OTHERWISE.

BUILDING ENVELOPE, MOISTURE, AND MOULD

THE DESIGN PROFESSIONAL DOES NOT WARRANT OR GUARANTEE THE PERFORMANCE OF BUILDING ENVELOPE ASSEMBLIES.

THE DESIGN PROFESSIONAL MAKES NO REPRESENTATIONS REGARDING THE PRESENCE, PREVENTION, TESTING, MONITORING, OR REMEDIATION OF MOULD, MILDEW, FUNGI, OR INDOOR AIR QUALITY CONDITIONS. ENVIRONMENTAL EVALUATION, TESTING, AND REMEDIATION SERVICES ARE OUTSIDE THE SCOPE OF WORK.

REPORTING OF ERRORS AND CLARIFICATIONS

ANY ERRORS, OMISSIONS, OR DISCREPANCIES IN THE DRAWINGS MUST BE REPORTED TO MKL DESIGN STUDIO INC. PRIOR TO CONSTRUCTION. FAILURE TO REPORT DISCREPANCIES PRIOR TO CONSTRUCTION TRANSFERS RESPONSIBILITY TO THE BUILDER/CONTRACTOR, AND/OR CLIENT.

WHERE APPLICABLE, DISCREPANCIES SHALL ALSO BE REPORTED TO THE ENGINEER OF RECORD FOR CLARIFICATION.

CHANGES AND DEVIATIONS

ALL CHANGES, SUBSTITUTIONS, OR DEVIATIONS FROM THE CONTRACT DOCUMENTS MUST BE REVIEWED AND APPROVED IN WRITING BY MKL DESIGN STUDIO INC. UNAUTHORIZED CHANGES ARE MADE AT THE BUILDER/CONTRACTOR'S AND/OR CLIENT'S SOLE RISK.

ANY REVISIONS, SUBSTITUTIONS, OR INTERPRETATIONS MADE AFTER PERMIT ISSUANCE THAT ARE NOT DOCUMENTED AND ISSUED IN WRITING BY MKL DESIGN STUDIO INC. ARE NOT PART OF THE CONTRACT DOCUMENTS AND ARE UNDERTAKEN AT THE BUILDER/CONTRACTOR'S AND/OR CLIENT'S RISK.

OWNER-PERFORMED WORK

MKL DESIGN STUDIO INC. ASSUMES NO RESPONSIBILITY OR LIABILITY FOR WORK PERFORMED BY THE CLIENT.

FIREPLACES, ELEVATORS, AND SPECIALTY INSTALLATIONS

FIREPLACE LOCATIONS AND FRAMING SHOWN ARE FOR REFERENCE ONLY. BUILDERS/CONTRACTORS MUST VERIFY ALL CLEARANCES, FIRE PROTECTION, VENTING, COMBUSTION AIR, AND INSTALLATION REQUIREMENTS WITH THE SUPPLIER AND MANUFACTURER PRIOR TO CONSTRUCTION.

WHERE ELEVATORS, LIFTS, OR VERTICAL TRANSPORTATION SYSTEMS ARE INCLUDED, EQUIPMENT SELECTION, DESIGN, SIZING, CLEARANCES, STRUCTURAL LOADS, INSTALLATION, CODE COMPLIANCE, INSPECTIONS, AND CERTIFICATION ARE THE RESPONSIBILITY OF THE ELEVATOR MANUFACTURER AND LICENSED INSTALLER. REVIEW BY THE DESIGN PROFESSIONAL IS LIMITED TO GENERAL CONFORMANCE WITH DESIGN INTENT AND DOES NOT TRANSFER RESPONSIBILITY FOR PERFORMANCE, SAFETY, OR REGULATORY APPROVAL.

INTELLECTUAL PROPERTY AND LIMITED LICENSE

ALL DRAWINGS, SPECIFICATIONS, AND DESIGN MATERIALS REMAIN THE INTELLECTUAL PROPERTY OF MKL DESIGN STUDIO INC.

THE CLIENT IS GRANTED A LIMITED, NON-TRANSFERABLE LICENSE TO USE THE DOCUMENTS FOR CONSTRUCTION OF ONE DWELLING ONLY AT THE LOCATION IDENTIFIED ON THE DRAWINGS. REUSE, REPRODUCTION, MODIFICATION, OR USE ON ANOTHER PROJECT WITHOUT WRITTEN AUTHORIZATION IS PROHIBITED AND RELEASES MKL DESIGN STUDIO INC.

MKL design studio

403.542.7573 CALGARY, AB T3H 4Y6

BUILDER:

DRAWING VERSION:
DP/BP PLANS

DRAWING TITLE:
COVER PAGE

AREA:
DECK ENCLOSURE: 405 SQ.FT

PROJECT:
COVERED PATIO

PROJECT LEGAL
MUNICIPAL ADDRESS:
2264 LONGRIDGE DRIVE SW
CALGARY AB
T3E 5N6

LEGAL DESCRIPTION:
LOT 14
BLOCK 8
PLAN 1081HT

COMMUNITY:
NORTH GLENMORE PARK


ZONING:
RC-1

BUILDING INFORMATION
DEVELOPMENT PERMIT NUMBER:
BUILDING PERMIT NUMBER:

ISSUED FOR:
IFDP/BP SEPT 24 2026

DRAWN BY:
JS

SHEET NO.
A.0

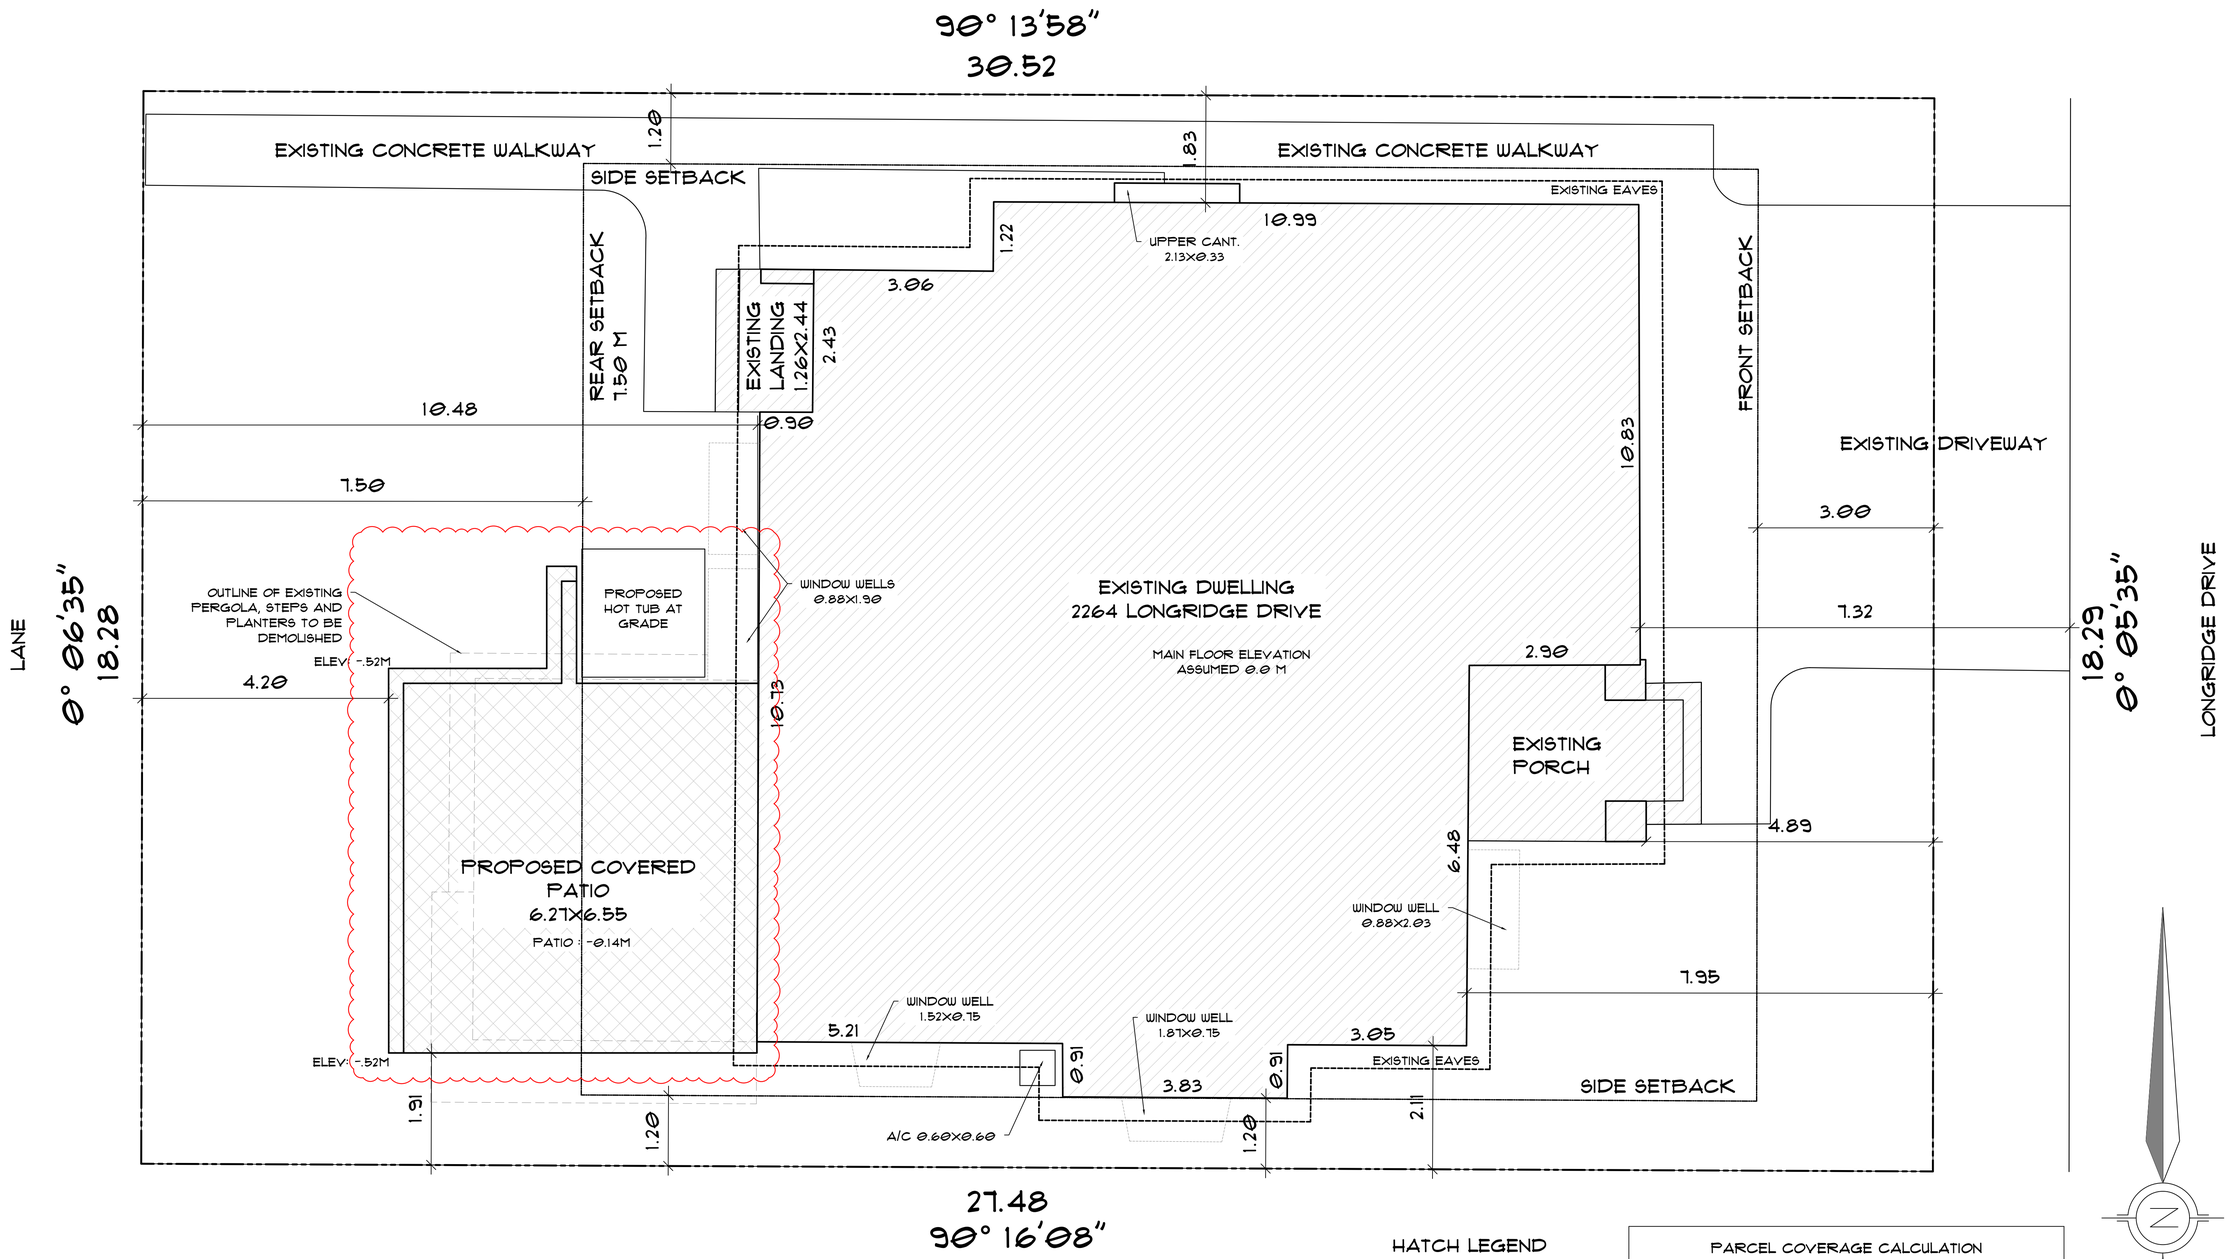

HATCH LEGEND

	EXISITNG DWELLING
	PROPOSED PATIO

PARCEL COVERAGE CALCULATION

AREA LOCATION	COVERAGE AREA	TOTAL PARCEL AREA	% OF COVERAGE
EXISTING DWELLING	2078 SQ. FT.	6001 SQ. FT.	34.59%
PROPOSED PATIO	436 SQ. FT.	6001 SQ. FT.	0.07%
	2523 SQ. FT.		42.00%

01
A.1

SITE PLAN

SCALE 1/4" = 1'-0"

SITE PLAN

MKL design studio
403.542.7573
CALGARY, AB
T3H 4Y6

BUILDER:

DRAWING VERSION:
DP/BP PLANS

DRAWING TITLE:
SITE PLAN

AREA:
DECK ENCLOSURE: 405 SQ.FT

PROJECT:
COVERED PATIO

PROJECT LEGAL
MUNICIPAL ADDRESS:
2264 LONGRIDGE DRIVE SW
CALGARY AB
T3E 5N6

LEGAL DESCRIPTION:
LOT 14
BLOCK 8
PLAN 1081HY

COMMUNITY:
NORTH GLENMORE PARK

ZONING:
RC-1

BUILDING INFORMATION
DEVELOPMENT PERMIT NUMBER:
BUILDING PERMIT NUMBER:

ISSUED FOR:
IFDP/BP SEPT 24 2026


DRAWN BY:
SB

SHEET NO:
A.1




01 / A.3 **REAR ELEVATION**

SCALE 1/4" = 1'-0" PROPOSED

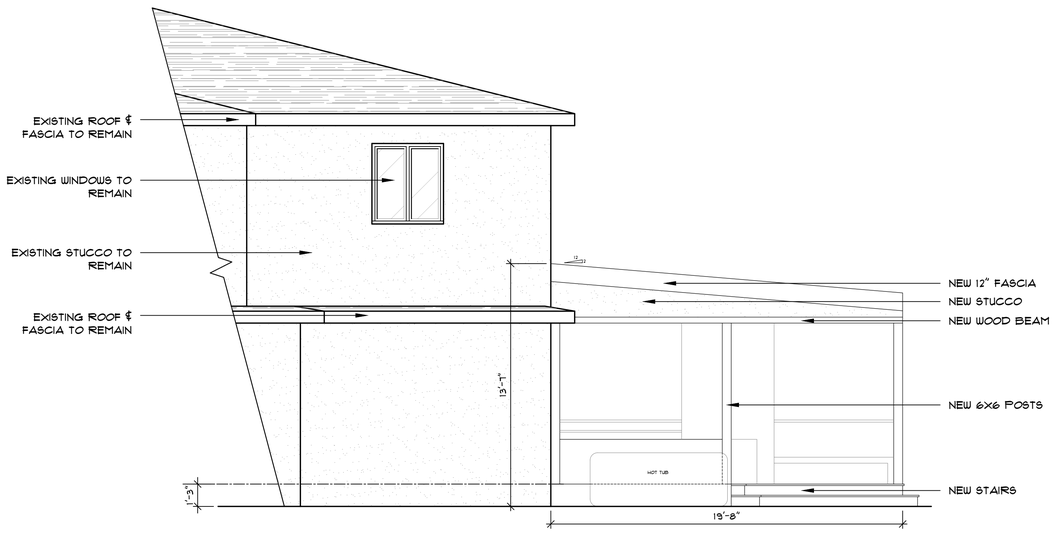

02 / A.3 **RIGHT ELEVATION**

SCALE 1/4" = 1'-0" PROPOSED

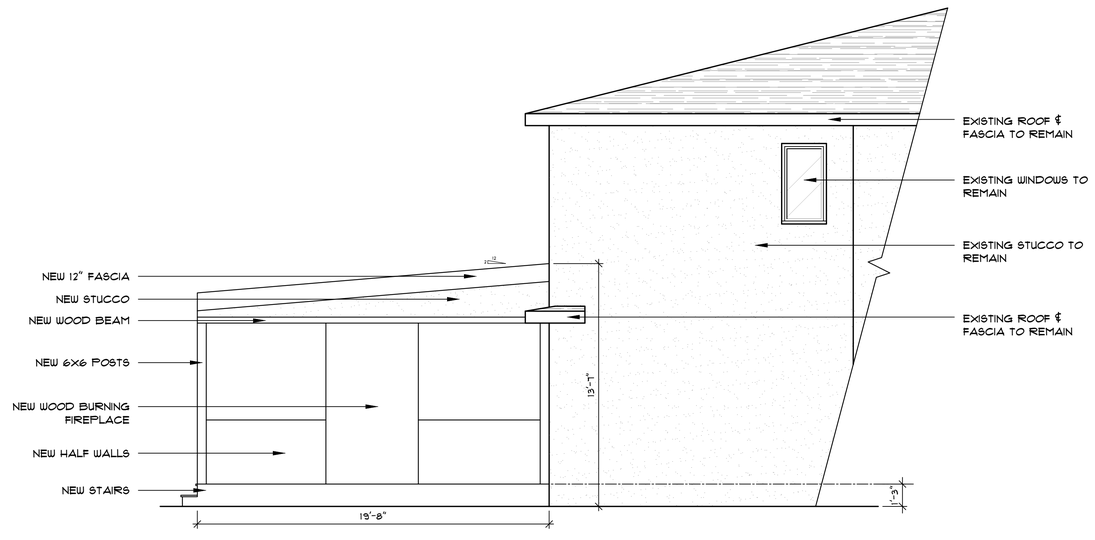

03 / A.3 **LEFT ELEVATION**

SCALE 1/4" = 1'-0" PROPOSED

MKL design studio

403.542.7573 CALGARY, AB T3H 4Y6

BUILDER:

DRAWING VERSION:
DP/BP PLANS

DRAWING TITLE:
ELEVATIONS

AREA:
DECK ENCLOSURE: 405 SQ.FT

PROJECT:
COVERED PATIO

PROJECT LEGAL:
MUNICIPAL ADDRESS:
2264 LONGRIDGE DRIVE SW
CALGARY AB
T3E 5N6

LEGAL DESCRIPTION:
LOT 14
BLOCK 8
PLAN 1081HY

COMMUNITY:
NORTH GLENMORE PARK

ZONING:
RC-1

BUILDING INFORMATION:
DEVELOPMENT PERMIT NUMBER:
BUILDING PERMIT NUMBER:

ISSUED FOR:
IFDP/BP SEPT 24 2026

DRAWN BY:
JS

SHEET NO:
A.3