
PLANNING & DEVELOPMENT SERVICES
CITY OF CALGARY
RECEIVED
DP2026-04976
AUG 27 2026

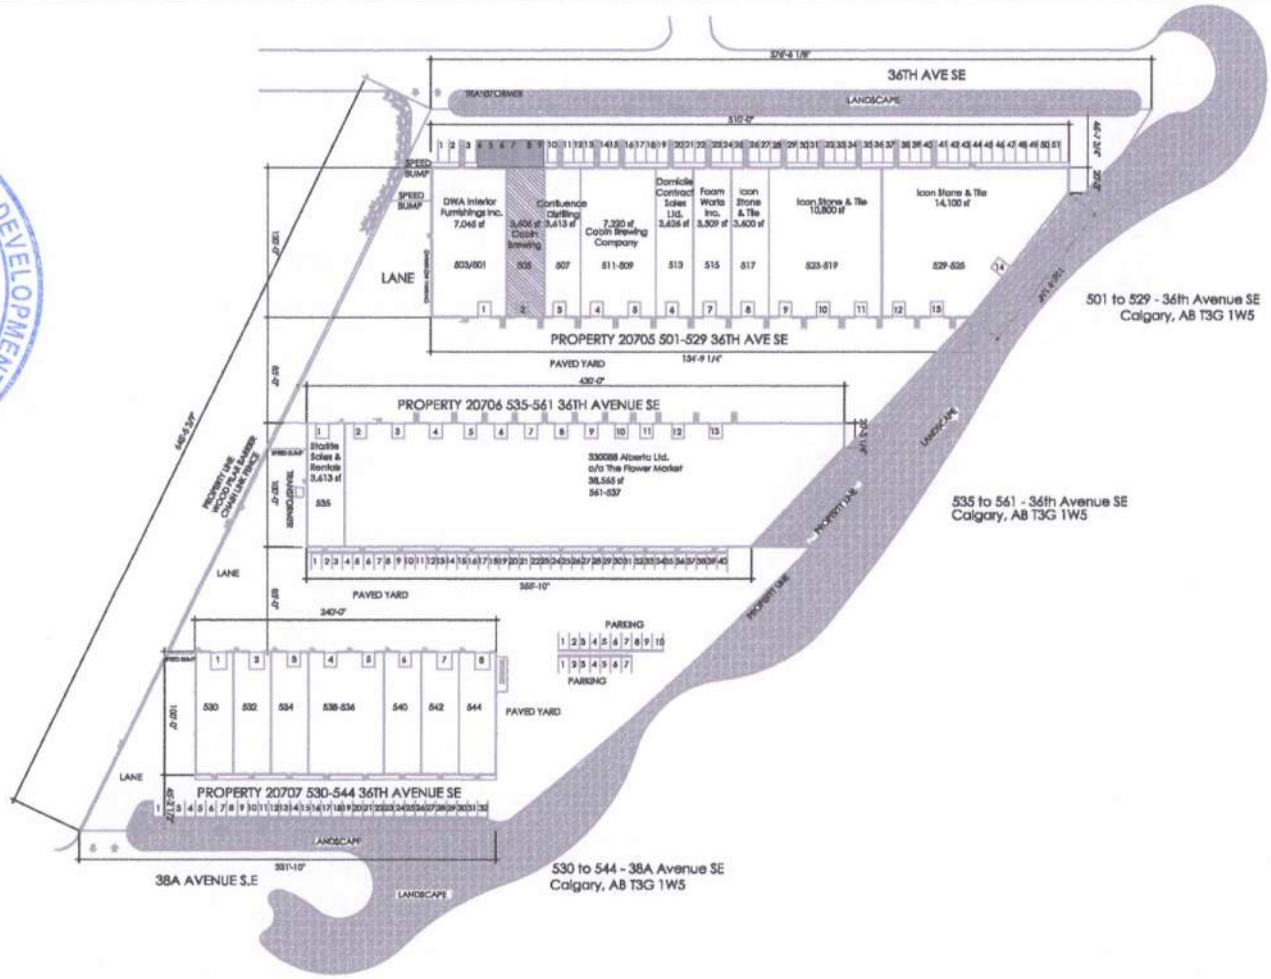

1 SITE PLAN
SCALE: NTS

Studio Presber
Architecture + Design Inc.
524 17 Ave SW, Suite 301
Calgary, AB T2S 0B2
+1 403 237 6100
studiopresber.com

N

PROJECT:
CABIN BREWING COMPANY:
505 36TH AVE SE CALGARY, AB T2G 1W5
PLAN 8490AP/BLOCK 31/ PLAN N/A
OUTDOOR PATIO

DATE: 10 February 2021
DRAWING TITLE: Site Plan
PERMANENT DP #: 2019-1544
SCALE: 1/16" = 1'-0" NO: A-100



front elevation - proposed patio

Studio Presber
Architecture + Design Inc.
524 17 Ave SW, Suite 301
Calgary, AB T2S 0B2
+1 403 237 6100
studiopresber.com

N

PROJECT:
CABIN BREWING COMPANY:
505 36TH AVE SE CALGARY, AB T2G 1W5
PLAN 8490AP/BLOCK 31/ PLAN N/A

OUTDOOR PATIO

DATE: 10 February 2021
DRAWING TITLE: Exterior Elevations
PERMANENT DP #: 2019-1544
SCALE: NTS NO: A-300



aerial view - proposed patio

Studio Presber
Architecture + Design Inc.
524 17 Ave SW, Suite 301
Calgary, AB T2S 0B2
+1 403 237 6100
studiopresber.com

N

PROJECT:
CABIN BREWING COMPANY:
505 36TH AVE SE CALGARY, AB T2G 1W5
PLAN 8490AP/BLOCK 31/ PLAN N/A

OUTDOOR PATIO

DATE: 10 February 2021
DRAWING TITLE: Exterior Elevations
PERMANENT DP #: 2019-1544
SCALE: NTS NO: A-301



View from drivelane - At lower patio

Studio Presber
Architecture + Design Inc.
524 17 Ave SW, Suite 301
Calgary, AB T2S 0B2

+1 403 237 6100
studiopresber.com

N

PROJECT:

CABIN BREWING COMPANY:
505 36TH AVE SE CALGARY, AB T2G 1W5
PLAN 8490AP/BLOCK 31/ PLAN N/A

OUTDOOR PATIO

DATE: 10 February 2021

DRAWING TITLE: Exterior Elevations

PERMANENT DP #: 2019-1544

SCALE: NTS NO: A-302



View from drivelane - At upper 3 season patio

Studio Presber
Architecture + Design Inc.
524 17 Ave SW, Suite 301
Calgary, AB T2S 0B2
+1 403 237 6100
studiopresber.com

N

PROJECT:
CABIN BREWING COMPANY:
505 36TH AVE SE CALGARY, AB T2G 1W5
PLAN 8490AP/BLOCK 31/ PLAN N/A

OUTDOOR PATIO

DATE: 10 February 2021
DRAWING TITLE: Exterior Elevations
PERMANENT DP #: 2019-1544
SCALE: NTS NO: A-303



View from Tap Room Entry - Lower Patio



View from Drivelane at Lower Patio

Studio Presber
Architecture + Design Inc.
524 17 Ave SW, Suite 301
Calgary, AB T2S 0B2

+1 403 237 6100
studiopresber.com

N

PROJECT:

CABIN BREWING COMPANY:
505 36TH AVE SE CALGARY, AB T2G 1W5
PLAN 8490AP/BLOCK 31/ PLAN N/A

OUTDOOR PATIO

DATE: 10 February 2021

DRAWING TITLE: Exterior Elevations

PERMANENT DP #: 2019-1544

SCALE: NTS NO: A-304



View from drivelane - Upper 3 season patio

Studio Presber
Architecture + Design Inc.
524 17 Ave SW, Suite 301
Calgary, AB T2S 0B2
+1 403 237 6100
studiopresber.com

N

PROJECT:
CABIN BREWING COMPANY:
505 36TH AVE SE CALGARY, AB T2G 1W5
PLAN 8490AP/BLOCK 31/ PLAN N/A

OUTDOOR PATIO

DATE: 10 February 2021
DRAWING TITLE: Exterior Elevations
PERMANENT DP #: 2019-1544
SCALE: NTS NO: A-305