




1 AERIAL LOCATION MAP
A1.0 N.T.S.

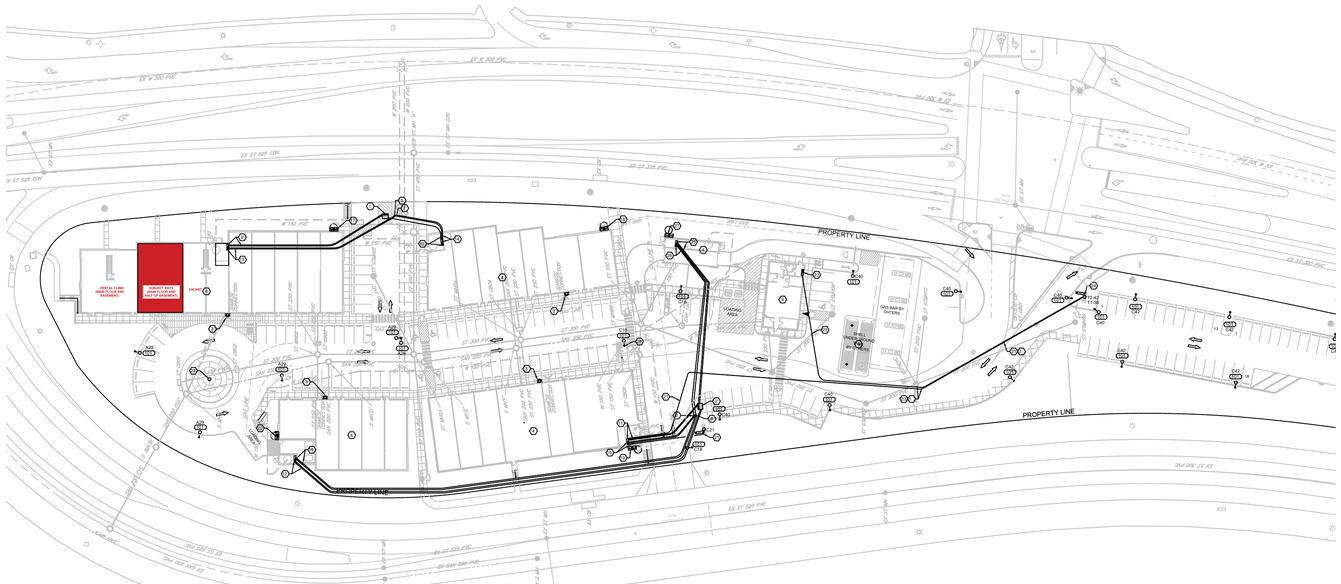

2 SITE PLAN
A1.0 1:750

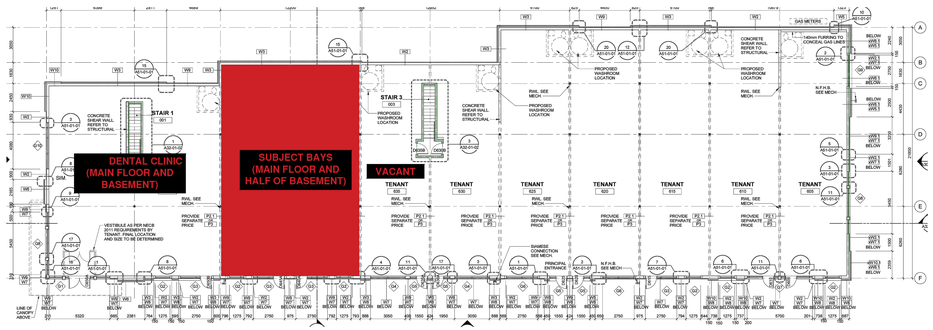

3 MAIN FLOOR KEY PLAN
A1.0 N.T.S.

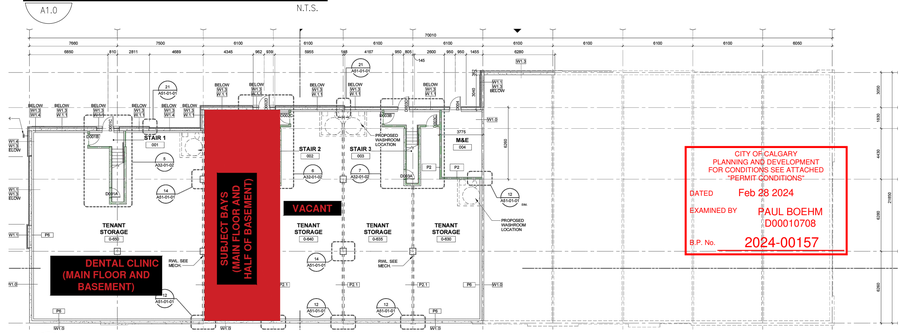

4 BASEMENT FLOOR KEY PLAN
A1.0 N.T.S.

PRIME DESIGN SOLUTIONS
T: +1.403.681.2365
T: +1.403.970.7417
INFO@PRIMEDESIGNSYYC.COM
WWW.PRIMEDESIGNSYYC.COM
720 28 ST. N.E. UNIT #128 CALGARY, AB
CONSULTANT

SEAL

TRUE NORTH

THIS DRAWING MUST NOT BE SCALED. THE CONTRACTOR SHALL VERIFY ALL LEVELS, DATUMS, AND DIMENSIONS PRIOR TO COMMENCEMENT OF WORK. ALL ERRORS AND OMISSIONS MUST BE REPORTED TO THE ARCHITECT IMMEDIATELY. COPYRIGHT: THIS DRAWING IS THE EXCLUSIVE PROPERTY OF THE DESIGNERS AND MUST NOT BE REPRODUCED, IN WHOLE OR IN PART, WITHOUT THEIR WRITTEN CONSENT. PRIME DESIGN SOLUTIONS LTD. © 2023

FAHAD DECOR STORE
#640 & #645, 11877 SARCEE TRAIL NW
CALGARY, AB

PROJECT NO. C23087

REVISION	DATE
1 CLIENT REVIEW	12/15/2023
2 RFBP	01/02/2024
3 IFCR_2	01/15/2024
4 IFCR_3	02/06/2024
5 REFBP	02/21/2024
6	
7	
8	
9	

SITE PLAN

SCALE: AS NOTED

A1.0

DATE: DEC. 12, 2023

DRAWN BY: I.K.