
N

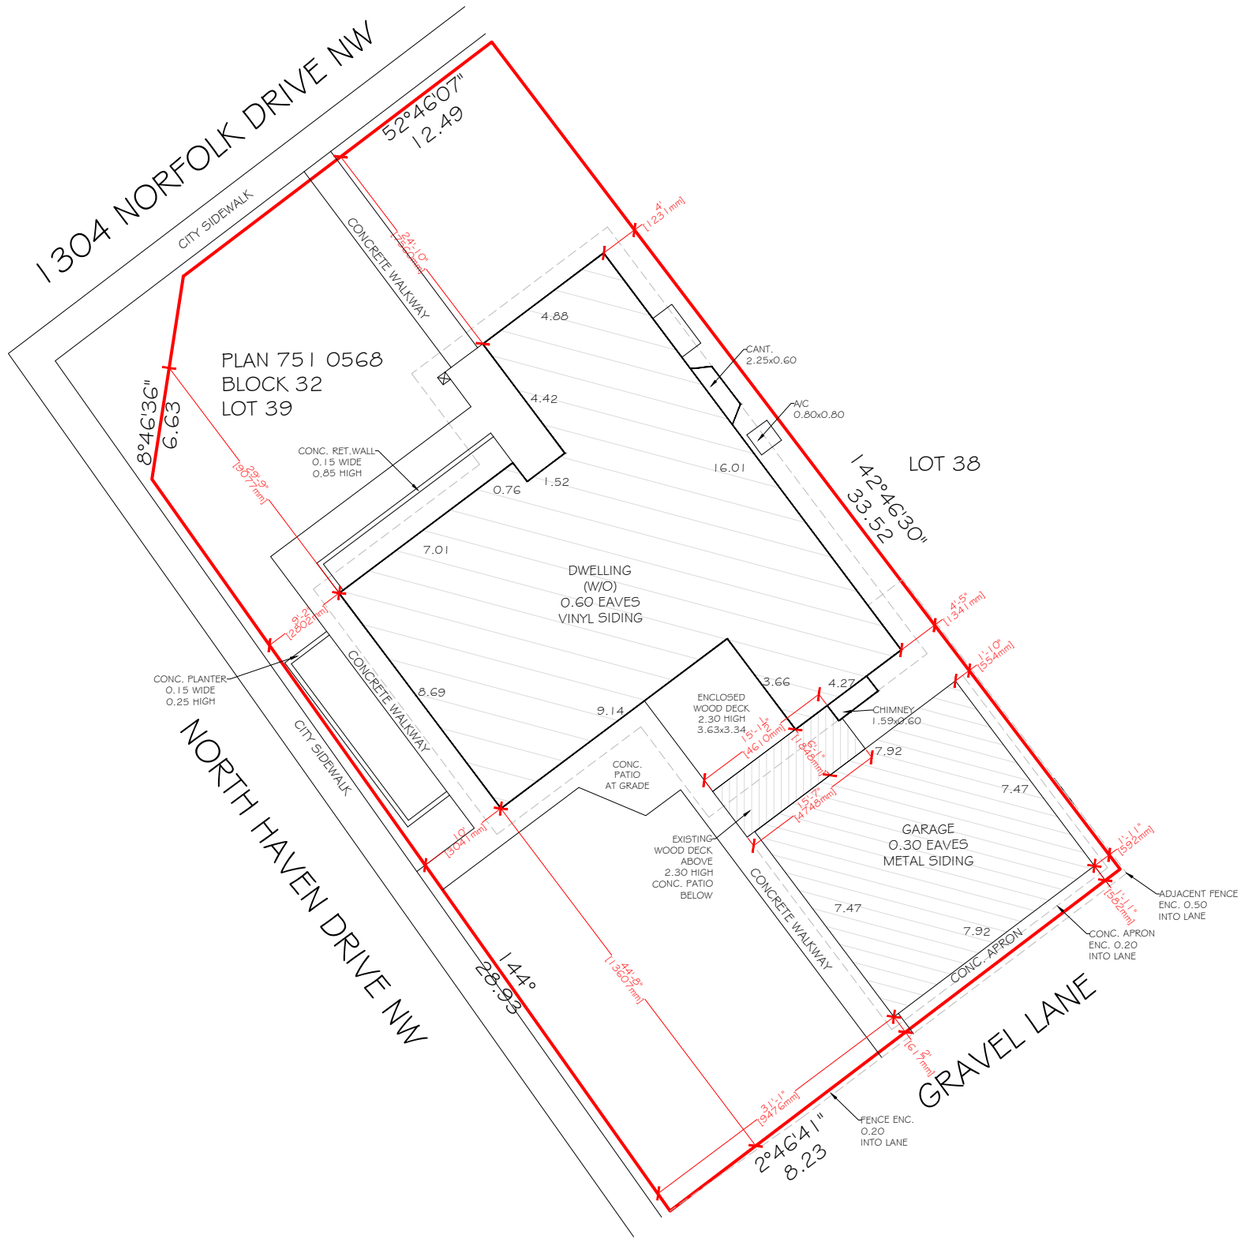

1 / A.02A EXISTING SITE PLAN

KTran
DESIGN & DRAFTING

PROJECT

DECK EXTENSION

STAMP

ISSUED:

NO.	ISSUE	DATE
1	ISSUE FOR REVIEW	10.19.2026

NOTES

DRAWING INFORMATION:

CLIENT:


ADDRESS: 1304 NORFOLK DR NW

LOCATION: CALGARY, ALBERTA

DRAWN BY: KT

LEGAL PLAN: PLAN 7510568; BLOCK 32; LOT 39

DRAWING NO:	01
DRAWING TITTLE:	EXISTING SITE PLAN
SHEET:	A.02A
SCALE:	1/16"=1'0"
REV.	0

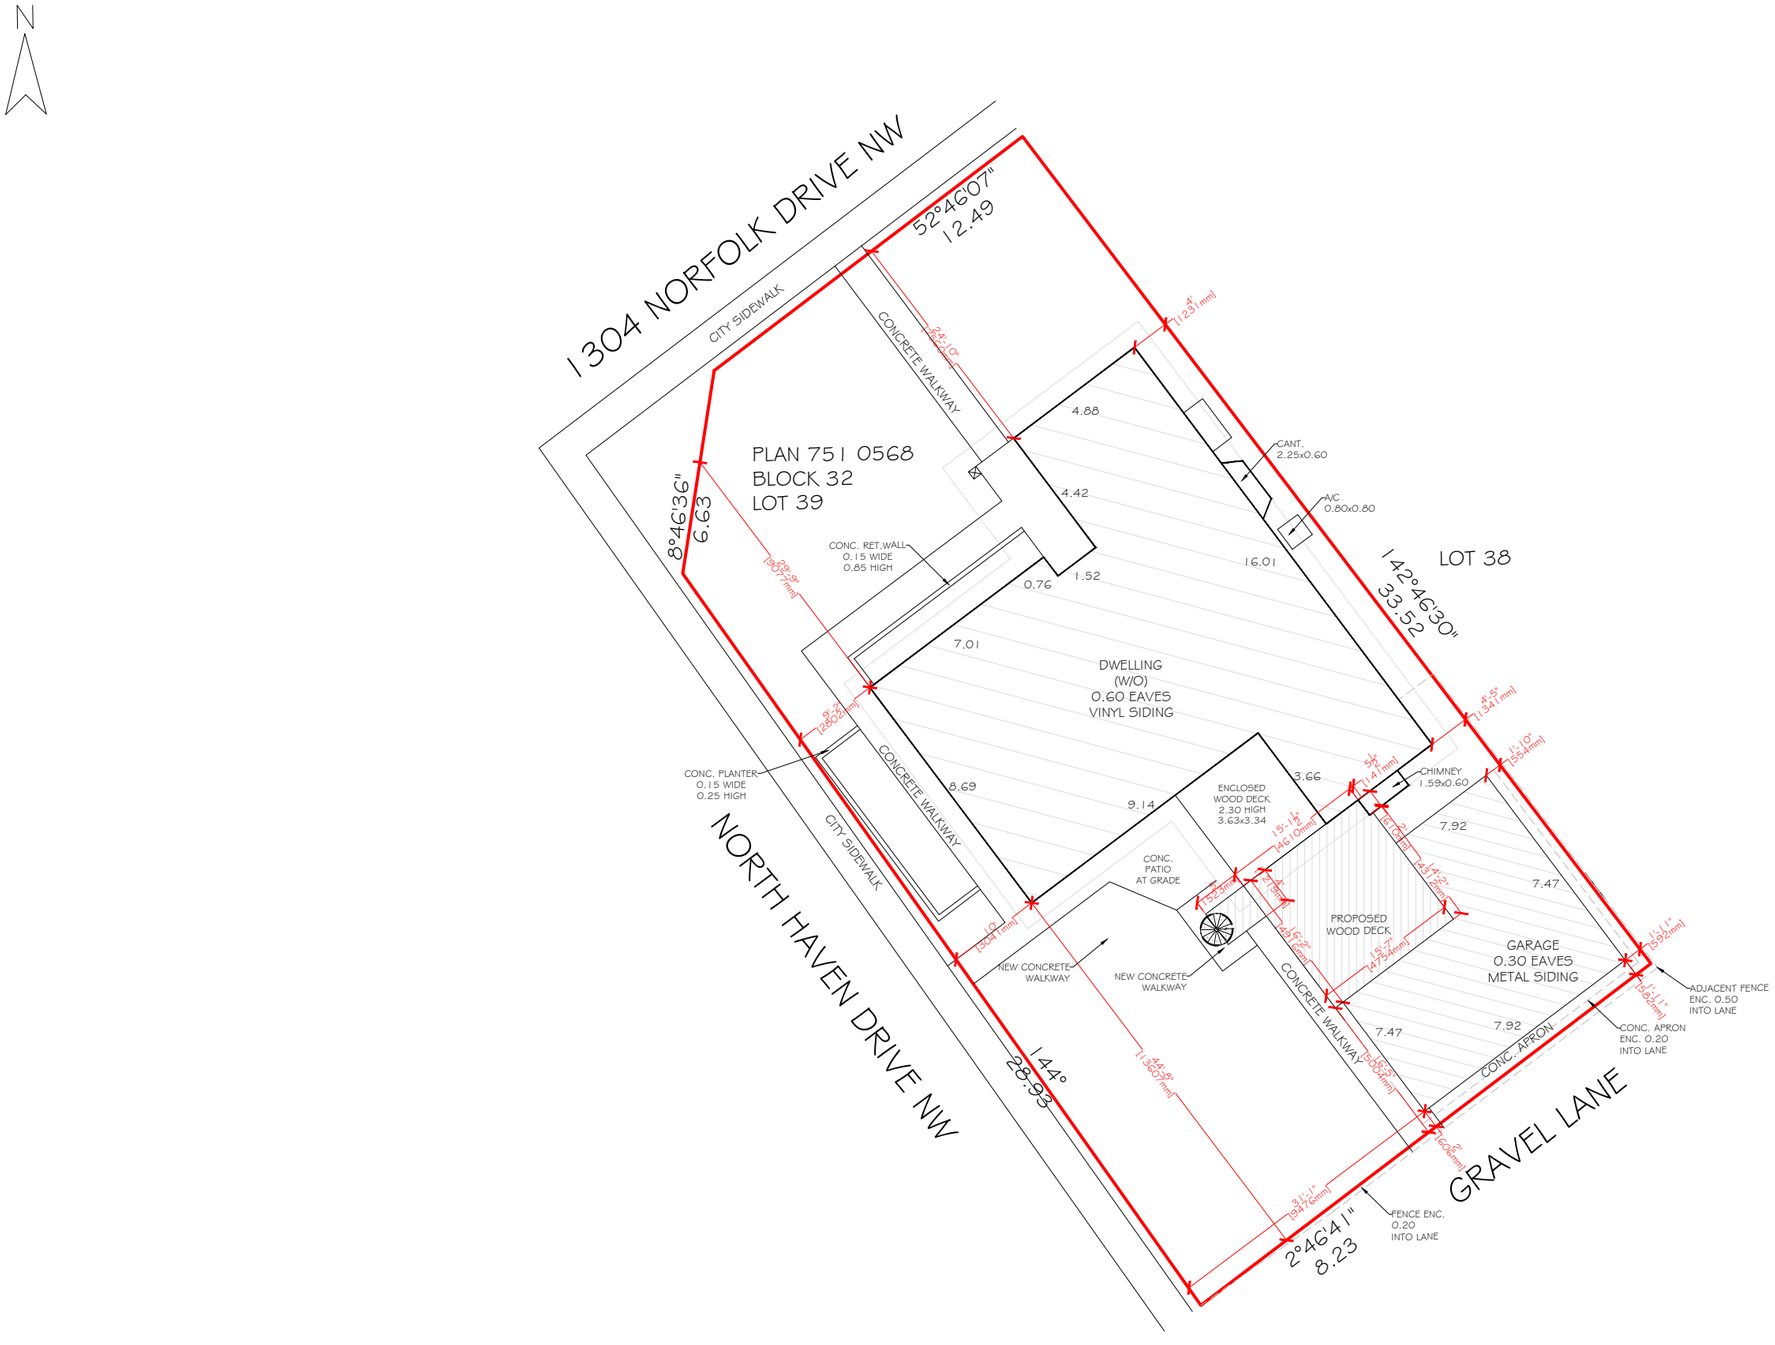

1 PROPOSED SITE PLAN A
A.02B

KTran
DESIGN & DRAFTING

PROJECT

DECK EXTENSION

STAMP

ISSUED:

NO.	ISSUE	DATE
1	ISSUE FOR REVIEW	10.19.2026

NOTES

DRAWING INFORMATION:

CLIENT:


ADDRESS: 1304 NORFOLK DR NW

LOCATION: CALGARY, ALBERTA


DRAWN BY: KT

LEGAL PLAN: PLAN 7510568; BLOCK 32; LOT 39

DRAWING NO:	02
DRAWING TITTLE:	PROPOSED SITE PLAN
SHEET:	A.02B
SCALE:	1/16"=1'0"
REV.	0

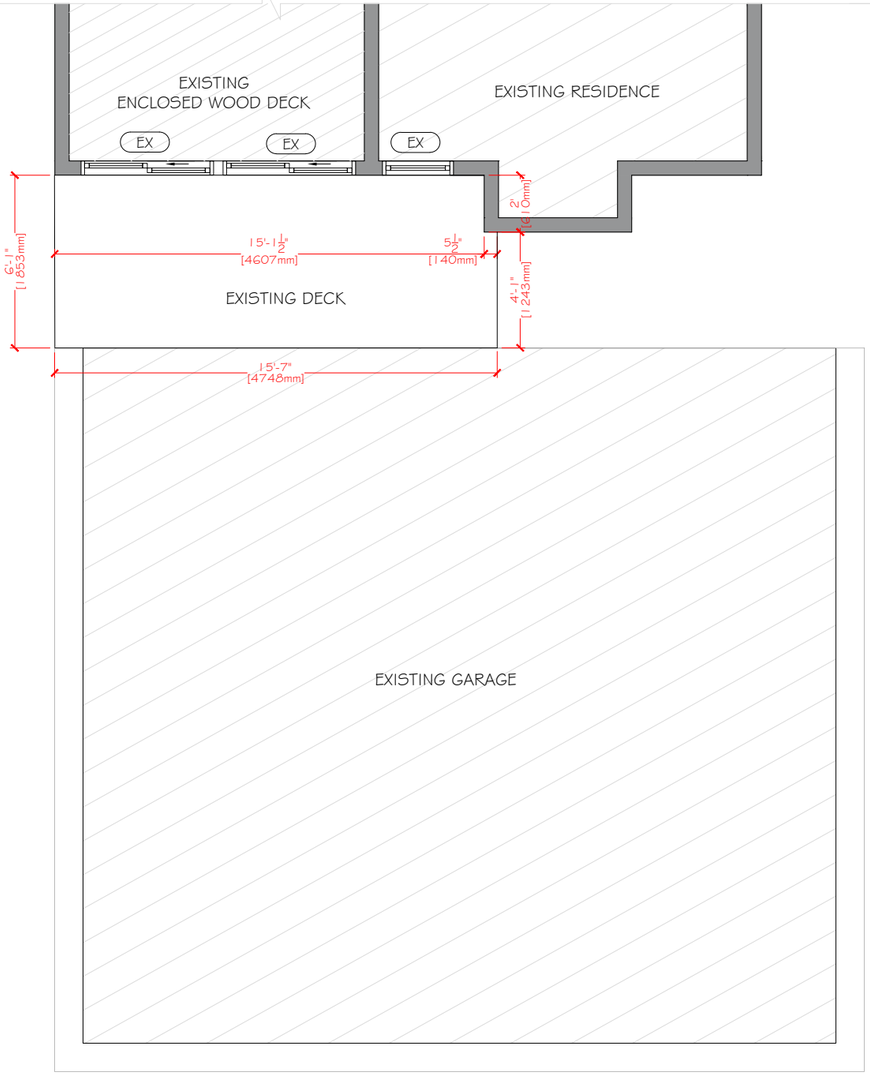

1 A.03 EXISTING DECK PLAN

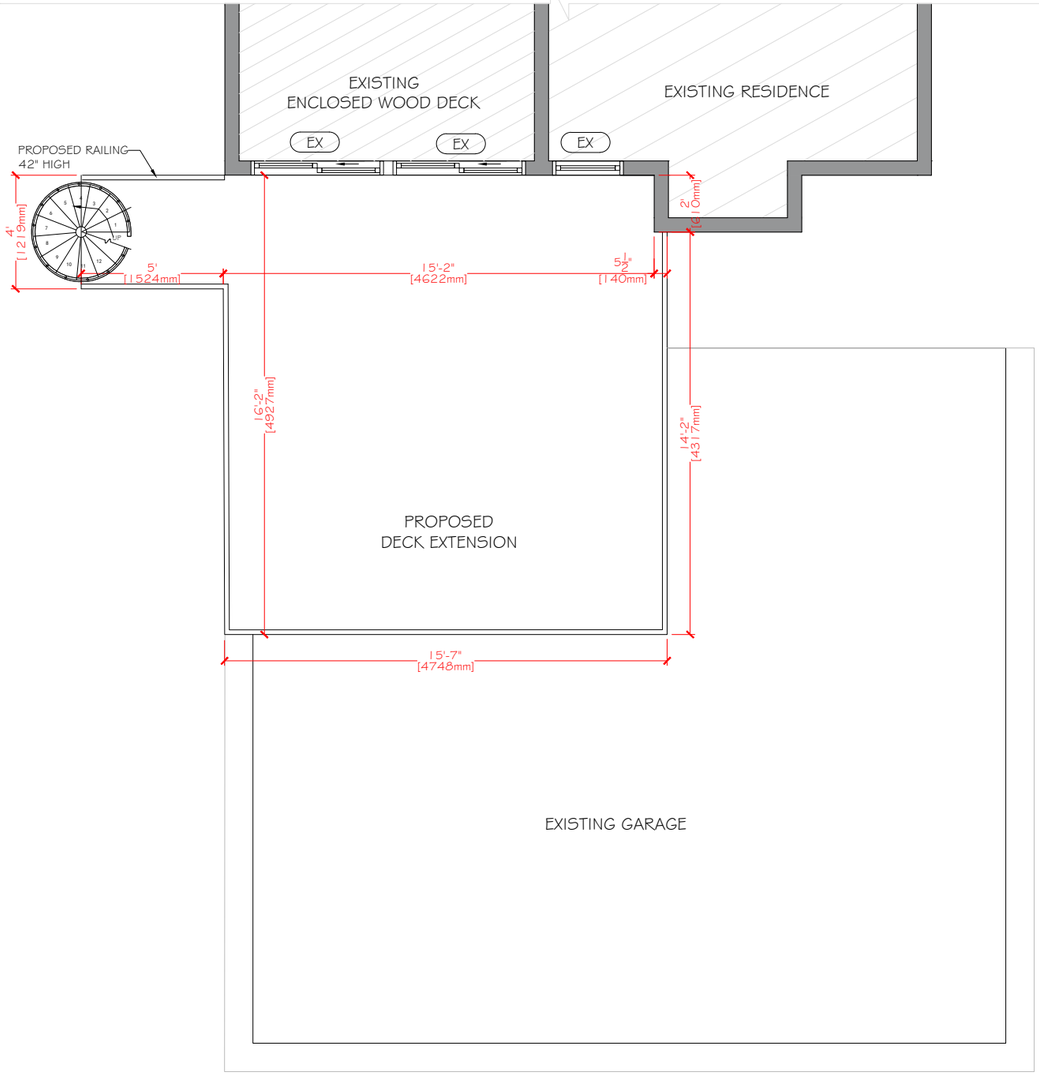

2 A.03 PROPOSED DECK PLAN

KTran
DESIGN & DRAFTING

PROJECT

DECK EXTENSION

STAMP

ISSUED:

NO.	ISSUE	DATE
1	ISSUE FOR REVIEW	10.19.2026

NOTES

DRAWING INFORMATION:

CLIENT:


ADDRESS: 1304 NORFOLK DR NW

LOCATION: CALGARY, ALBERTA

DRAWN BY: KT

LEGAL PLAN: PLAN 7510568; BLOCK 32; LOT 39

DRAWING NO:	03
DRAWING TITTLE:	DECK PLAN
SHEET:	A.03
SCALE:	3/16 = 1'-0"
REV.	0

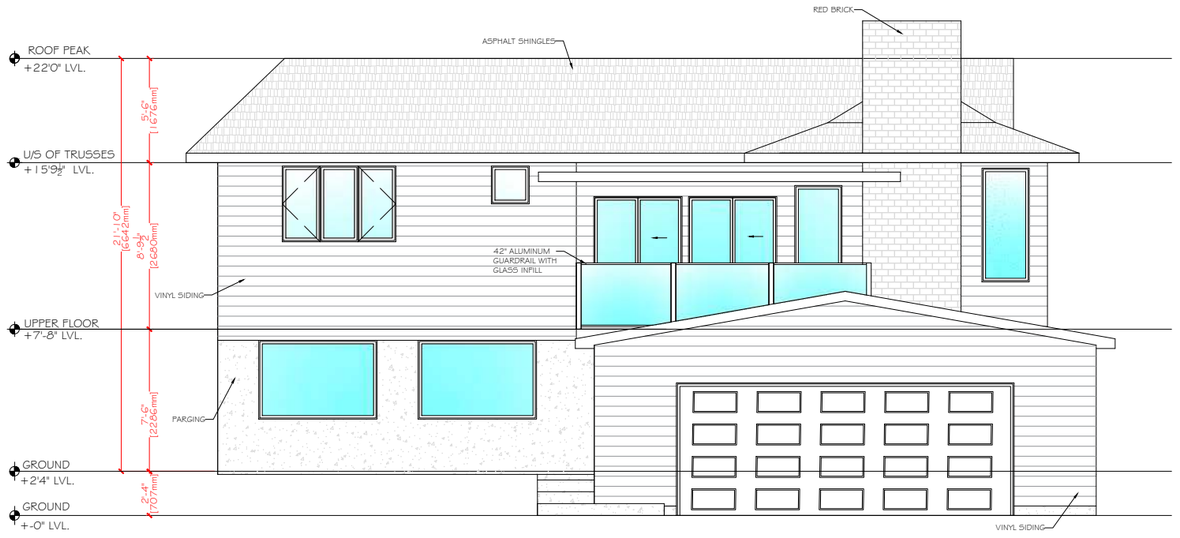

1
A.06 EXISTING SOUTH ELEVATION



2
A.06 PROPOSED SOUTH ELEVATION

KTran
DESIGN & DRAFTING

PROJECT

DECK EXTENSION

STAMP

ISSUED:

NO.	ISSUE	DATE
1	ISSUE FOR REVIEW	10.19.2026

NOTES

DRAWING INFORMATION:

CLIENT:


ADDRESS: 1304 NORFOLK DR NW

LOCATION: CALGARY, ALBERTA


DRAWN BY: KT

LEGAL PLAN: PLAN 7510568; BLOCK 32; LOT 39

DRAWING NO:	06
DRAWING TITTLE:	SOUTH ELEVATION
SHEET:	A.06
SCALE:	1/8 = 1'-0"
REV.	0

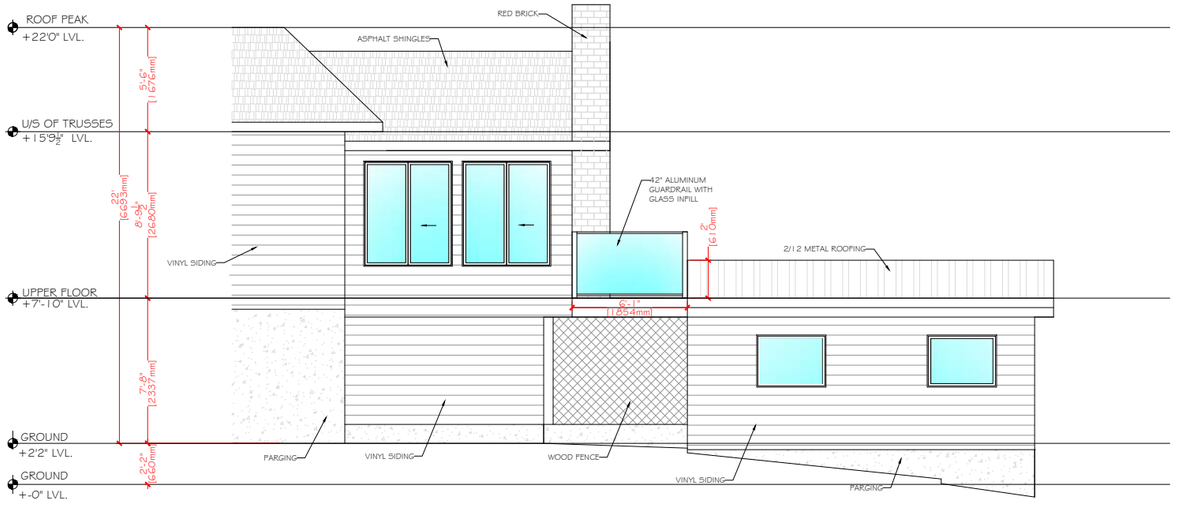

1 A.07 EXISTING WEST ELEVATION

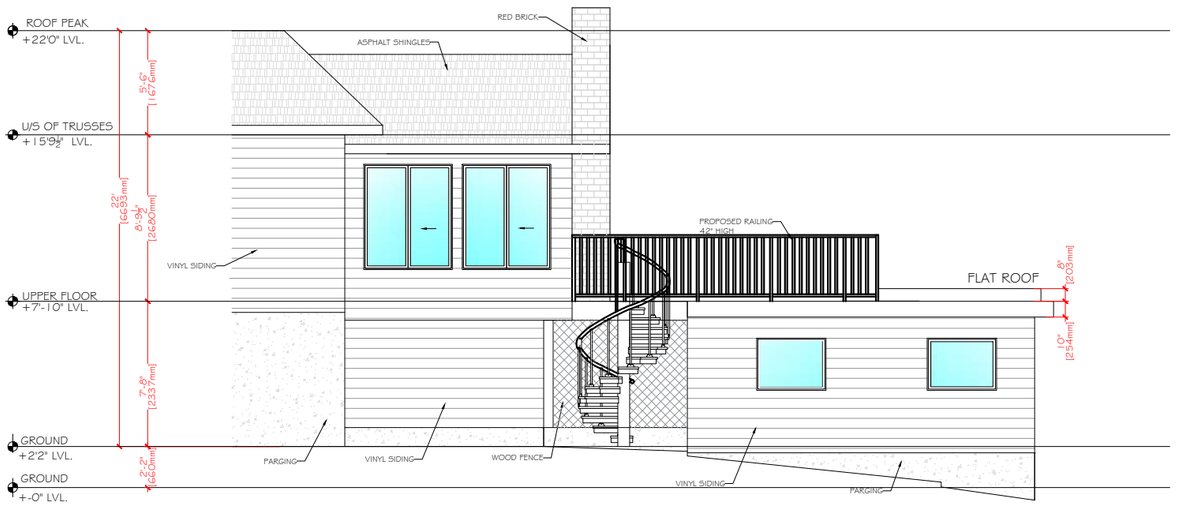

2 A.07 PROPOSED WEST ELEVATION

KTran DESIGN & DRAFTING

PROJECT

DECK EXTENSION

STAMP

ISSUED:

NO.	ISSUE	DATE
1	ISSUE FOR REVIEW	10.19.2026

NOTES

DRAWING INFORMATION:

CLIENT:


ADDRESS: 1304 NORFOLK DR NW

LOCATION: CALGARY, ALBERTA


DRAWN BY: KT

LEGAL PLAN: PLAN 7510568; BLOCK 32; LOT 39

DRAWING NO:	07
DRAWING TITTLE:	WEST ELEVATION
SHEET:	A.07
SCALE:	1/8 = 1'-0"
REV.	0

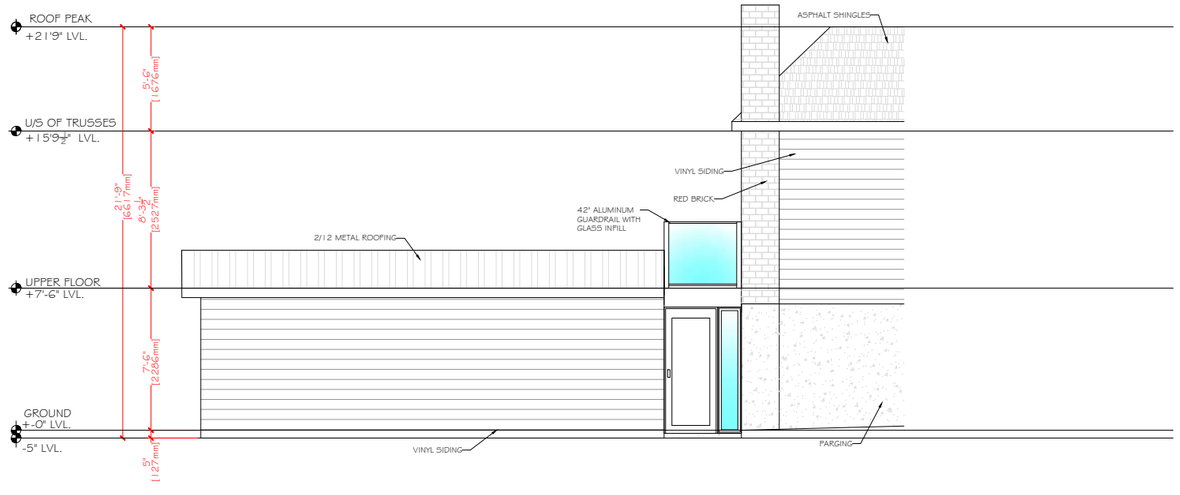

1 A.08 EXISTING EAST ELEVATION

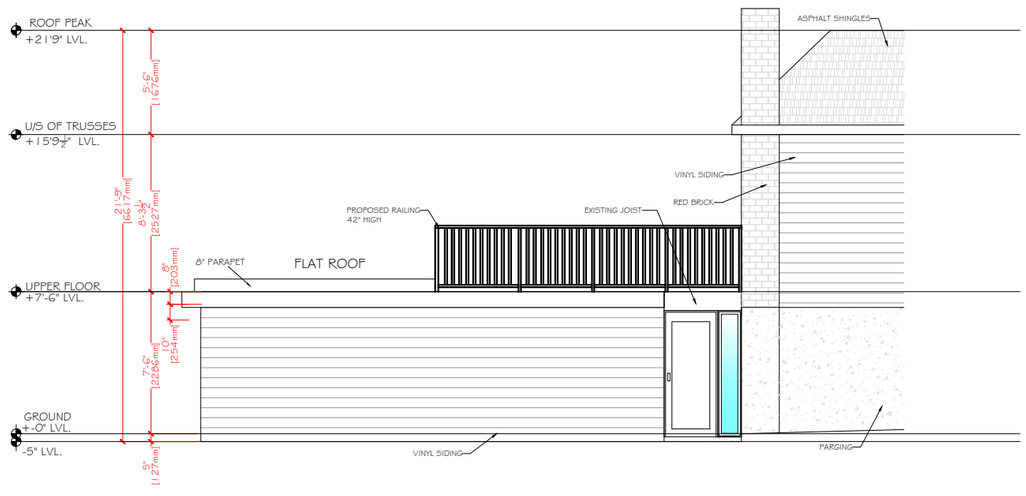

2 A.08 PROPOSED EAST ELEVATION

KTran DESIGN & DRAFTING

PROJECT

DECK EXTENSION

STAMP

ISSUED:

NO.	ISSUE	DATE
1	ISSUE FOR REVIEW	10.19.2026

NOTES

DRAWING INFORMATION:

CLIENT:

ADDRESS: 1304 NORFOLK DR NW

LOCATION: CALGARY, ALBERTA

DRAWN BY: KT

LEGAL PLAN: PLAN 7510568; BLOCK 32; LOT 39

DRAWING NO:	08
DRAWING TITTLE:	WEST ELEVATION
SHEET:	A.08
SCALE:	1/8 = 1'-0"
REV.	0