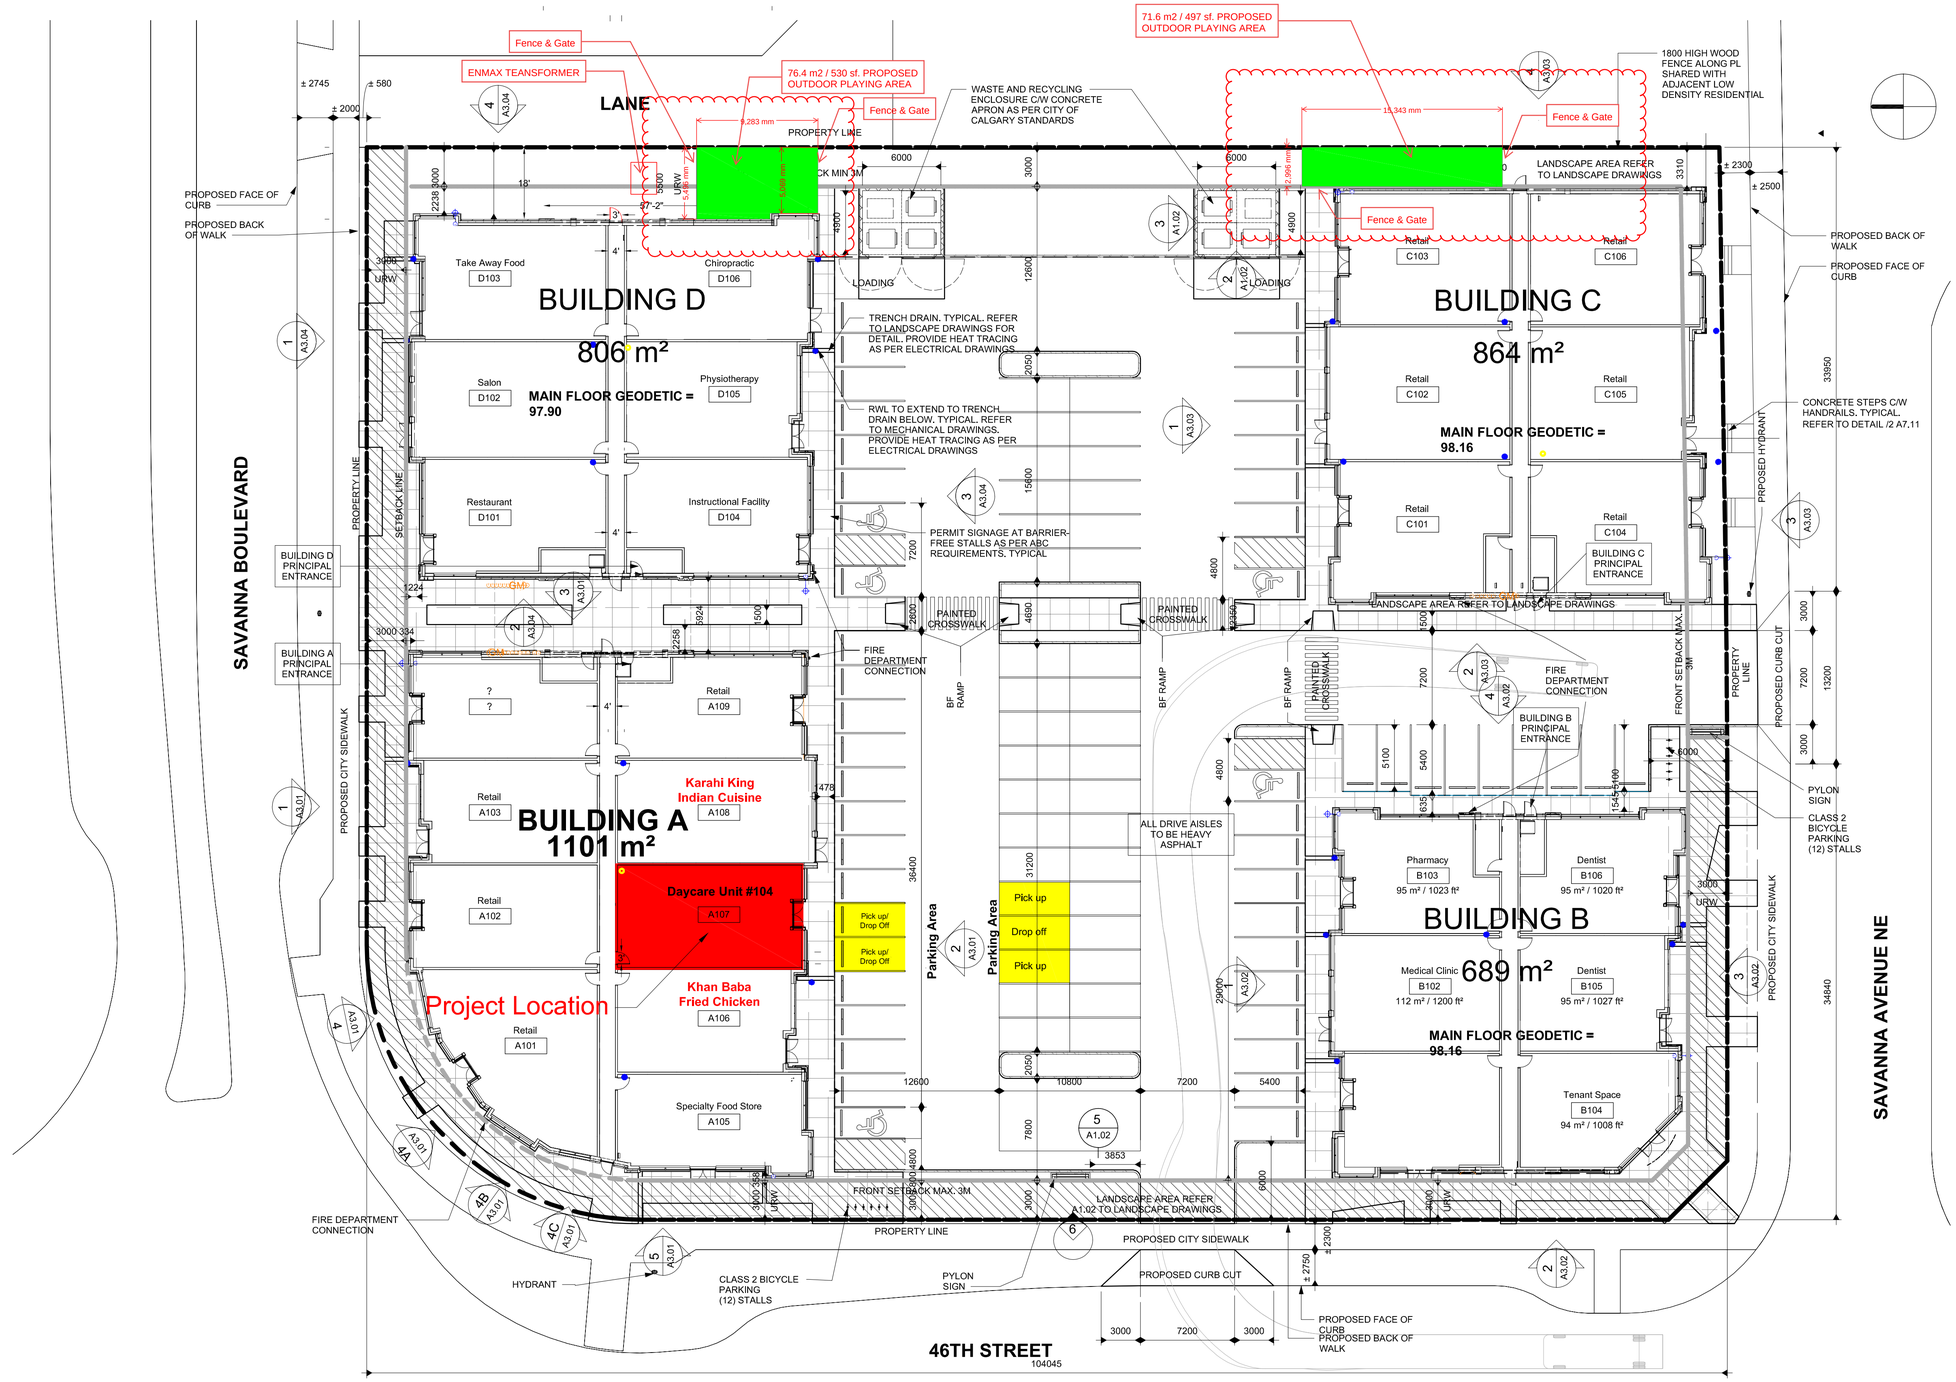


SITE PLAN

SCALE: 1 : 200

ISSUED FOR: Application For BP Drawings	GENERAL NOTES: ANY CONTRACTOR OR PERSON USING THIS DRAWING SHOULD VERIFY ALL DIMENSIONS QUOTATIONS AND SPECIFICATIONS AND INFORM THIS DESIGNER OF ANY ERRORS AND / OR OMISSIONS BEFORE IMPLEMENTATIONS. INFORMATION CONTAINED SHALL BE TREATED AS CONFIDENTIAL NO REPRODUCTION OF THIS DRAWINGS OR ANY PART OF THIS DRAWING SHALL BE MADE WITHOUT WRITTEN CONSENT. CONTRACTORS ARE TO VISIT SITE VERIFY DETAILS INFORMATION PRIOR TO SUBMITTING TENDER/ BID PRICE IT IS THE CONTRACTORS RESPONSIBILITY TO BRING FORWARD ANY DISCREPANCIES / COST ETC. SHALL BE AT CONTRACTOS COST. ALL ROUGHING PIPE ETC. FOLLOW NATIONAL BUILDING CODE – 2023 ALBERTA EDITION , NBC-2023 STANDARD AND BASE BUILDING SPECS. & SCHEDULE. CONTRACTOR MUST FOLLOW ALL DESIGN AND CONSTRUCTION STANDARDS & CODES.	REV. / DESCRIPTION / REV, DATE
MUNICIPAL ADDRESS: Unit# 104 – 9036 46 Street NE Calgary Alberta	PROJECT: Bright Futures Preschool & Daycare	CLIENT: Bright Futures Preschool & Daycare Ltd

ORIGINAL DRAWING SHEET SIZE:	A3		
DRAWN BY	AZ	SCALE	AS SHOWN
		DATE	03-01-2025
CHECKED BY	CC	DESIGN STAGE	DP / BP / CONS
		ISSUE DATE	-
PROJ CODE	DRAWING NO. A1.01	REVISIONS 12	

DRAWING TITLE: **Site Location Plan**

ALL RIGHTS RESERVED. NO PART OF THIS DRAWING MAY BE REPRODUCED OR TRANSMITTED IN ANY FORMS BY ANY MEANS WITHOUT WRITTEN PERMISSION OF THE COPYRIGHT HOLDER.