
THE GENERAL CONTRACTOR SHALL VERIFY ALL DIMENSIONS, SITE CONDITONS AND CODE REQUIREMENTS PRIOR TO COMMENCEMENT OF WORK AN REPORT ANY ERRORS/ OMISSIONS/ DISCREPANCIES IMMEDIATELY TO THE ARCHITECT. THE DRAWING AND DESIGN INFORMATION CONTAINED HEREIN IS THE EXCLUSIVE PROPERTY OF THE ARCHITECT. ANY DISTRIBUTION AND/ OR USE OF THIS DRAWING IS PROHIBITED WITHOUT PRIOR AUTHORIZATION OF THE ARCHITECT.

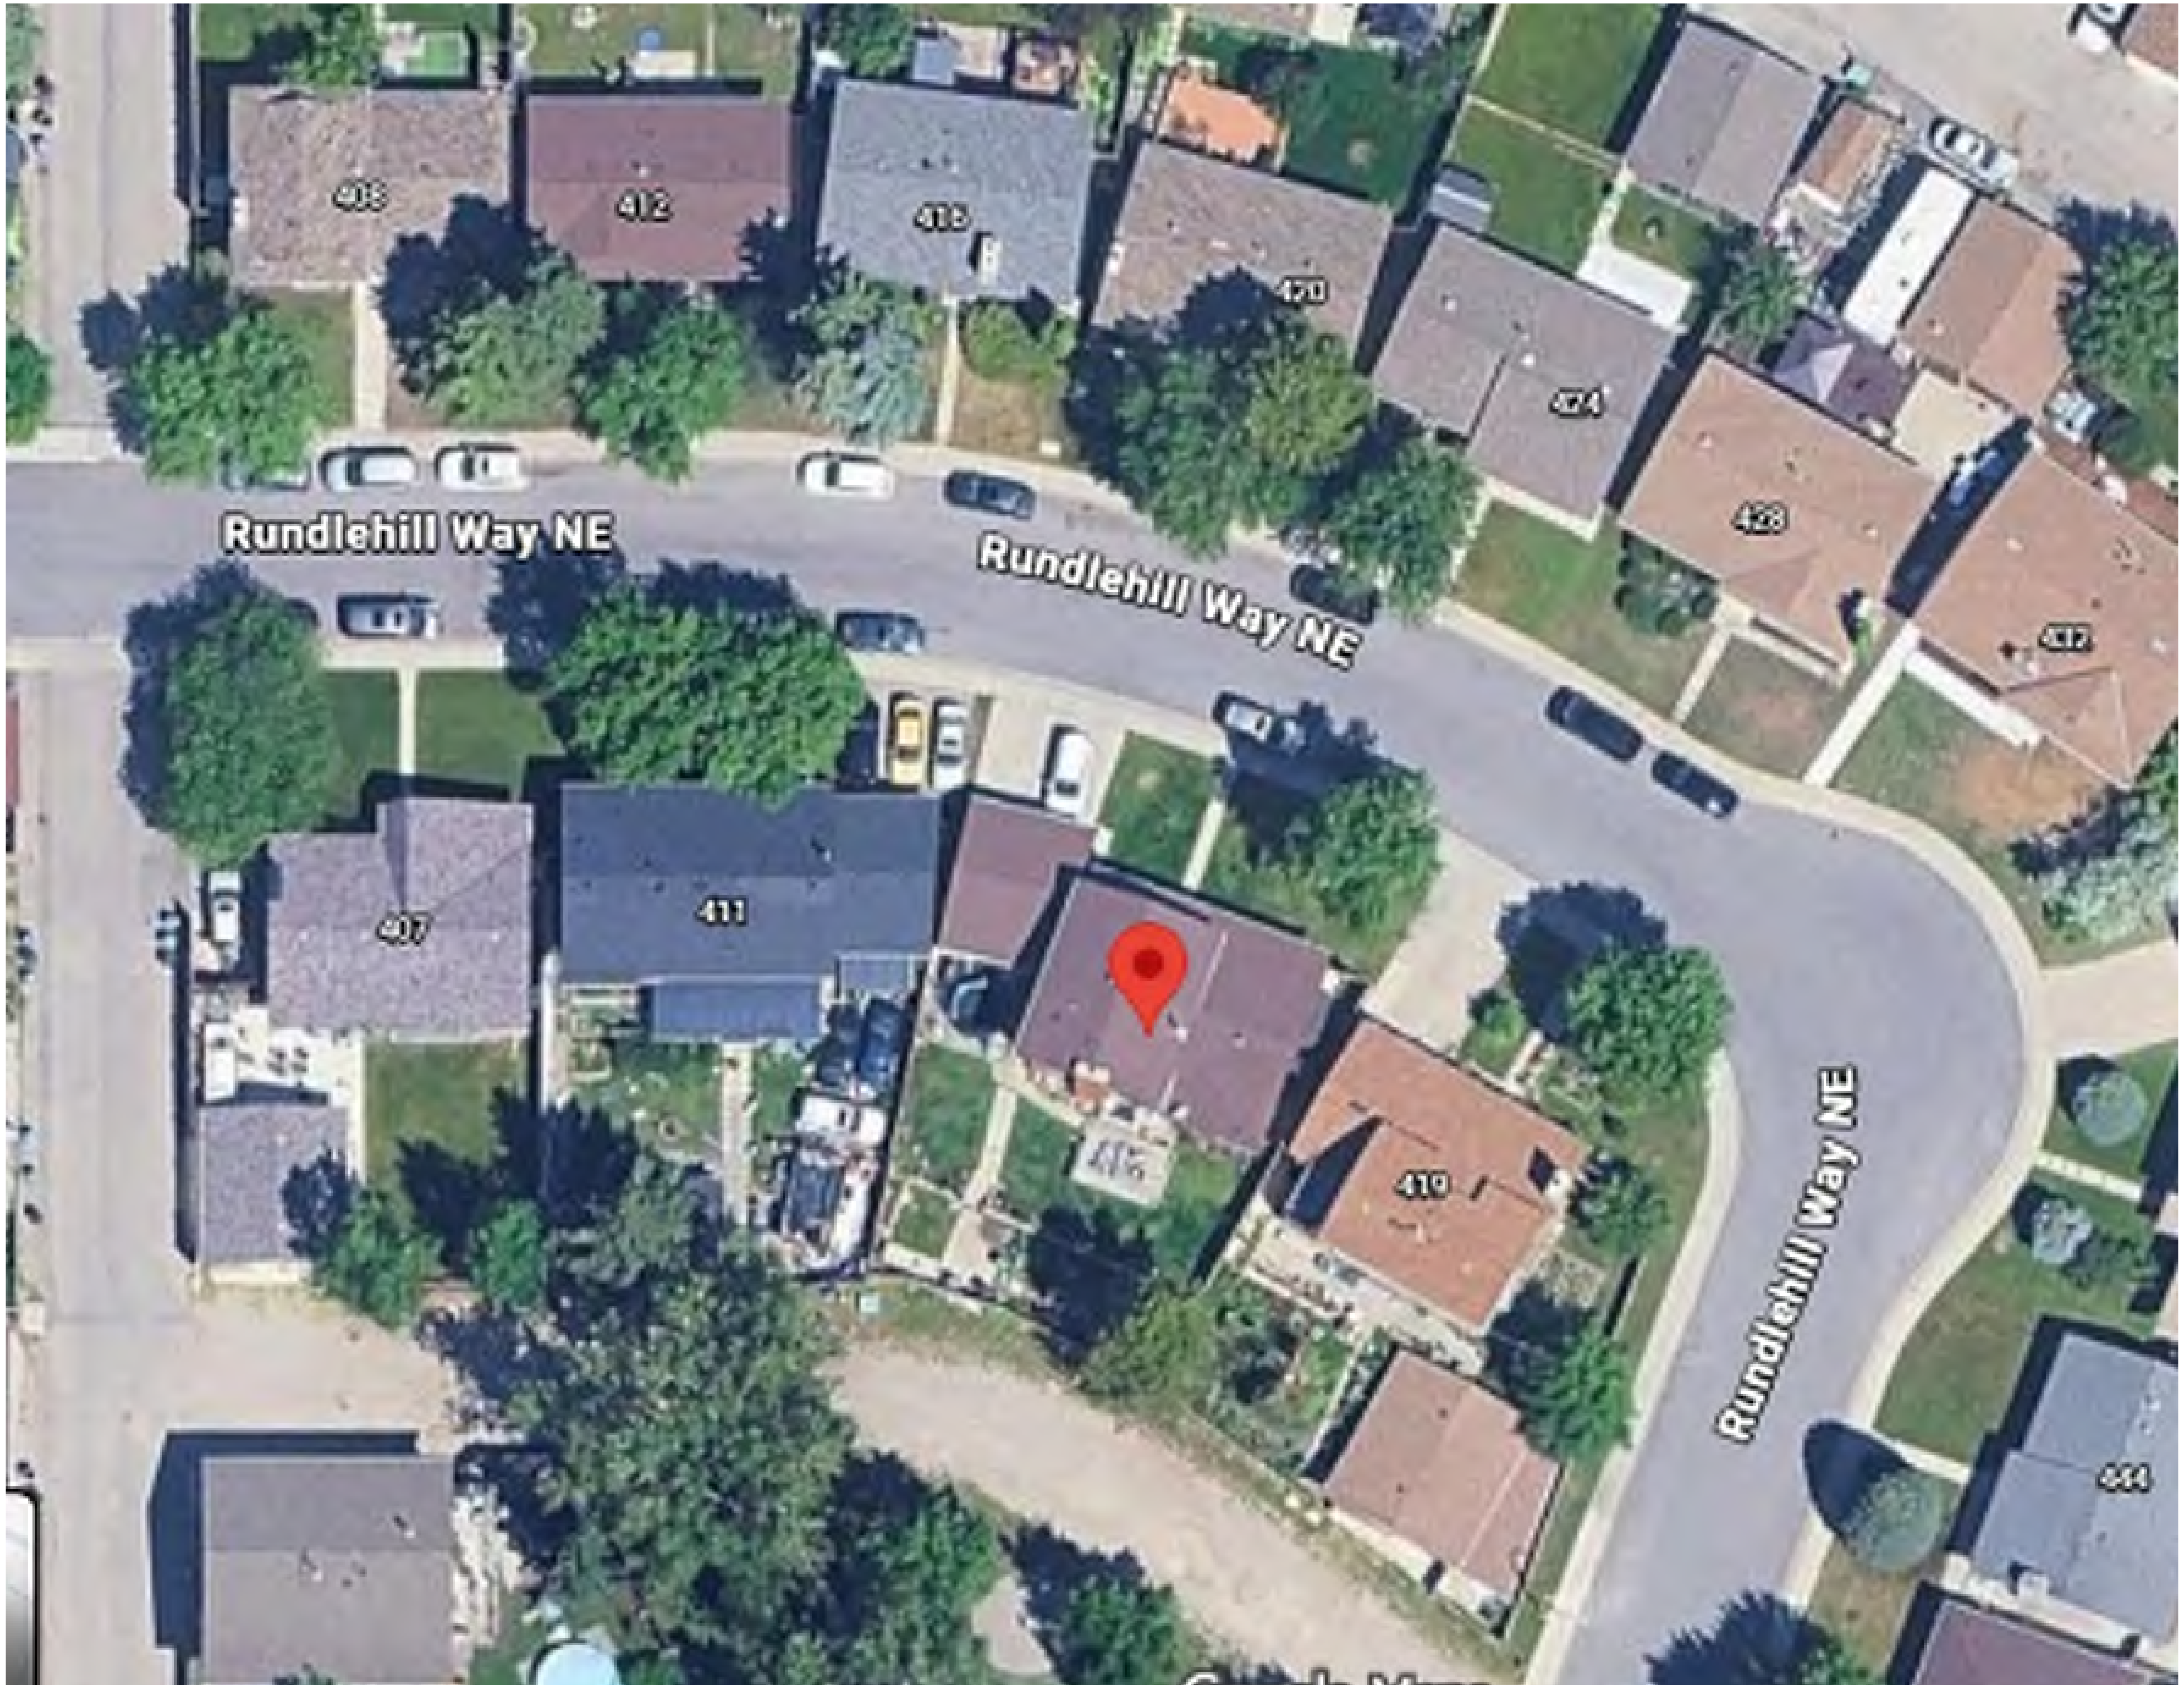

project information

project title

RUNDLEHILL

consultants

municipal address

415 RUNDLEHILL WAY NE, CALGARY.AB

legal description

LOT: 16
BLOCK: 26
PLAN: 751 0610

issue / revision

project number

scale

drawn by
Author

checked by
Checker

approved by
Approver


sheet title

Cover

sheet number

DP000

2026-09-09 9:21:55 PM

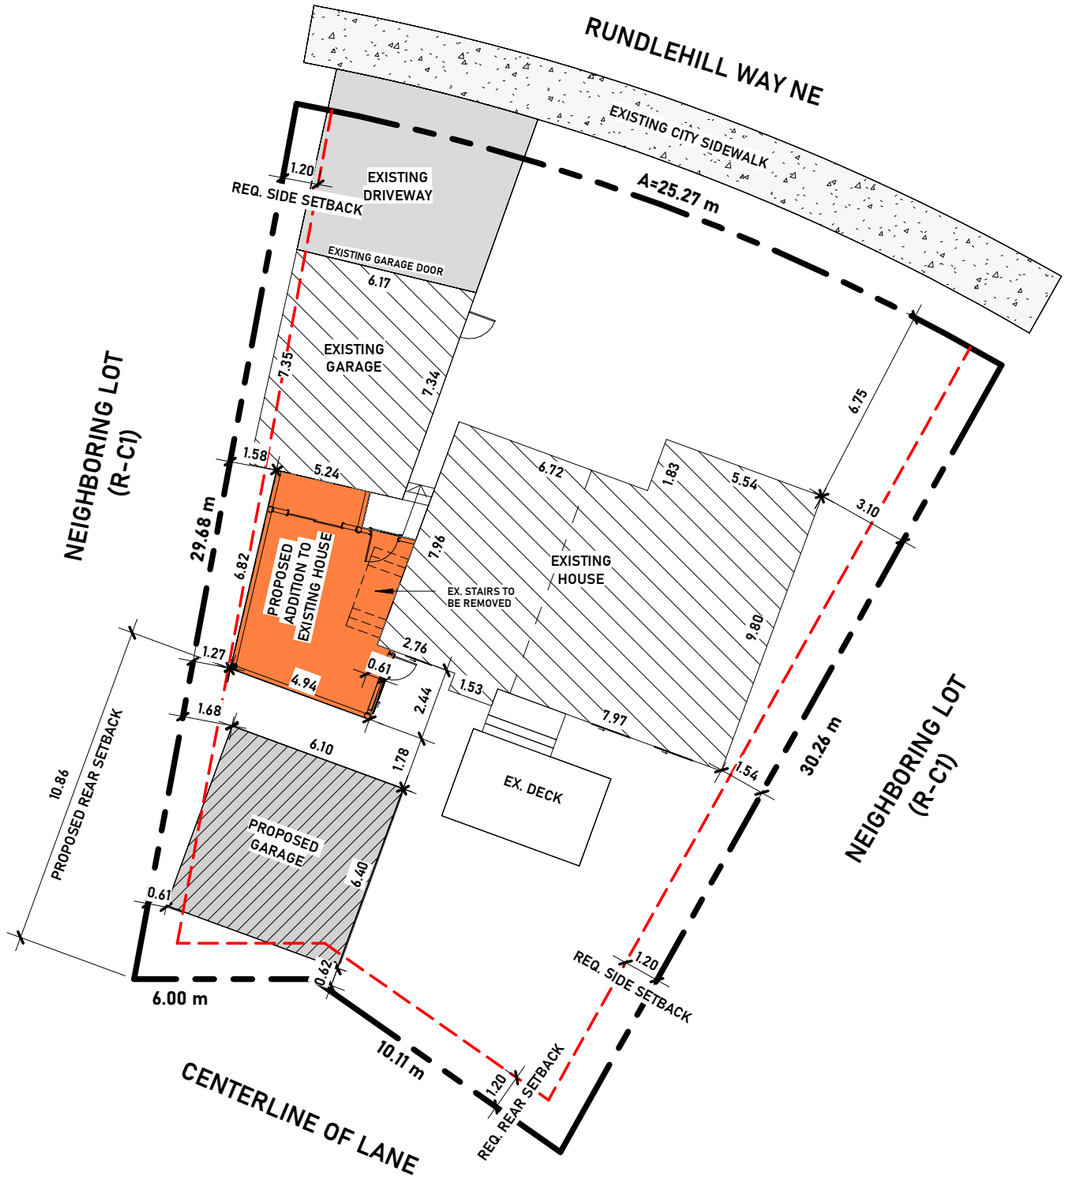

PROJECT DATA:

SITE ADDRESS: 415 RUNDLEHILL WAY NE, CALGARY, AB

LAND USE:	**R-C1**
PERMITTED PARCEL COVERAGE:	**45%**
PERMITTED AREA OF ACCESSORY BUILDINGS:	**75 m^2**
LOT AREA:	**600 m^2**
EXISTING HOUSE FOOTPRINT:	**108.65 m^2**
EXISTING GARAGE FOOTPRINT:	**41.84 m^2**
PROPOSED ADDITION TO EXISTING HOUSE:	**33.01 m^2**
PROPOSED GARAGE (ACCESSORY BUILDING):	**39.02 m^2**
TOTAL SITE COVERAGE:	**222.52 m^2 (37.08%)**

N

project information

project title

RUNDLEHILL

consultants

municipal address

415 RUNDLEHILL WAY
NE, CALGARY.AB

legal description

LOT: 16
BLOCK: 26
PLAN: 751 0610

issue / revision

issue	date	description
1	2026-09-09	ISSUED FOR CLIENT REVIEW

project number

scale
As indicated

drawn by
Author

checked by
Checker

approved by
Approver

sheet title

SITE PLAN


sheet number

DP100


2026-09-09 9:21:37 PM

THE GENERAL CONTRACTOR SHALL VERIFY ALL DIMENSIONS, SITE CONDITIONS AND CODE REQUIREMENTS PRIOR TO COMMENCEMENT OF WORK AN REPORT ANY ERRORS/OMISSIONS/ DISCREPANCIES IMMEDIATELY TO THE ARCHITECT. THE DRAWING AND DESIGN INFORMATION CONTAINED HEREIN, IS THE EXCLUSIVE PROPERTY OF THE ARCHITECT. ANY DISTRIBUTION AND/ OR USE OF THIS DRAWING IS PROHIBITED WITHOUT PRIOR AUTHORIZATION OF THE ARCHITECT.


THE GENERAL CONTRACTOR SHALL VERIFY ALL DIMENSIONS, SITE CONDITIONS AND CODE REQUIREMENTS PRIOR TO COMMENCEMENT OF WORK AN REPORT ANY ERRORS/OMISSIONS/ DISCREPANCIES IMMEDIATELY TO THE ARCHITECT. THE DRAWING AND DESIGN INFORMATION CONTAINED HEREIN, IS THE EXCLUSIVE PROPERTY OF THE ARCHITECT. ANY DISTRIBUTION AND/ OR USE OF THIS DRAWING IS PROHIBITED WITHOUT PRIOR AUTHORIZATION OF THE ARCHITECT

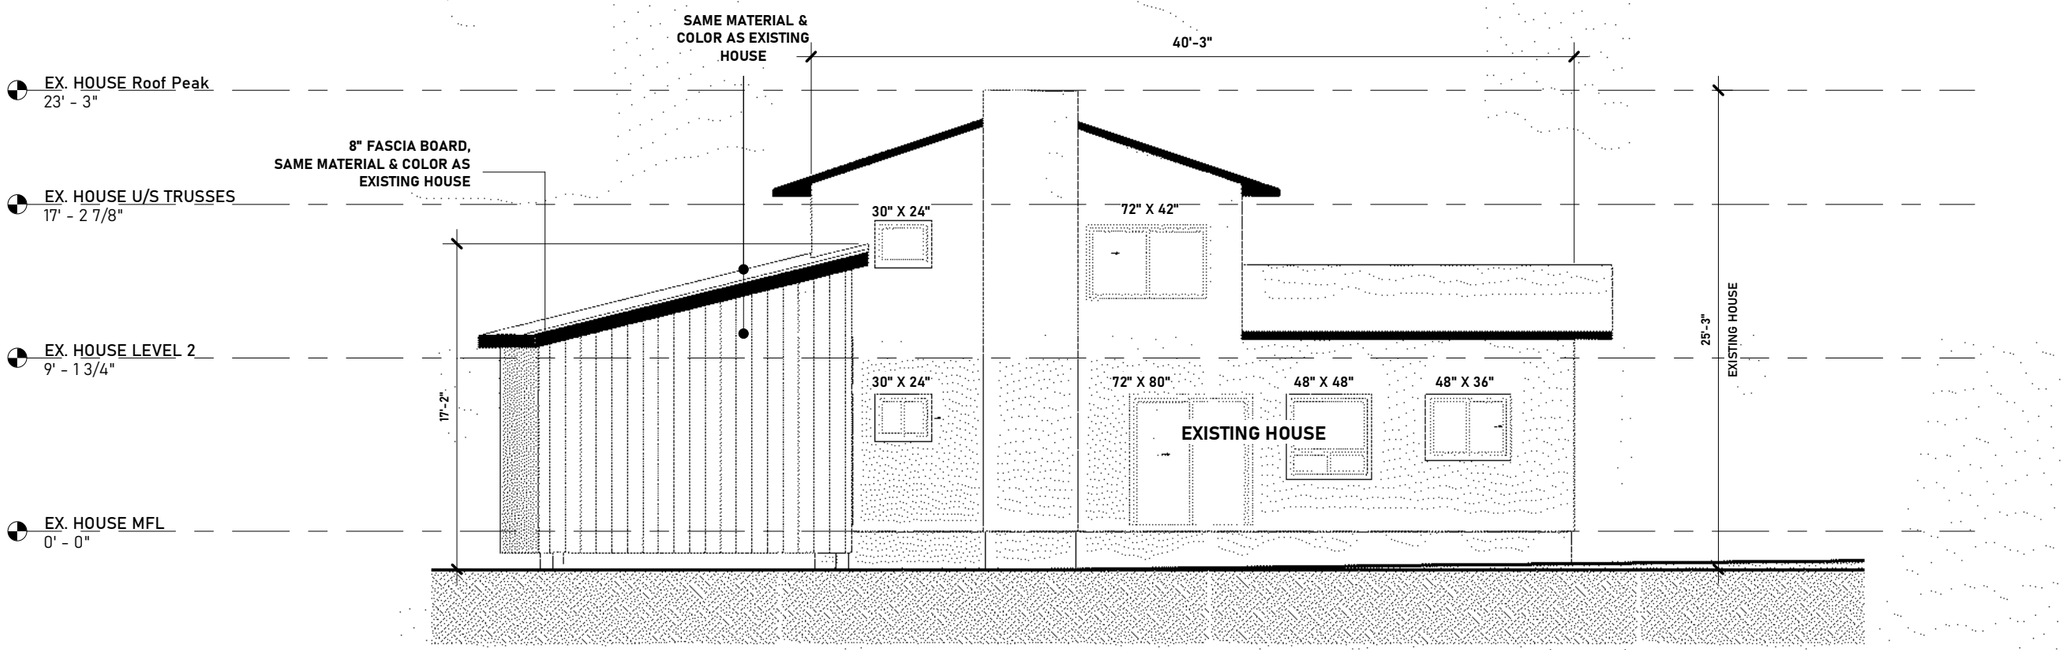

1 DP300 **SOUTH** 1/8" = 1'-0"

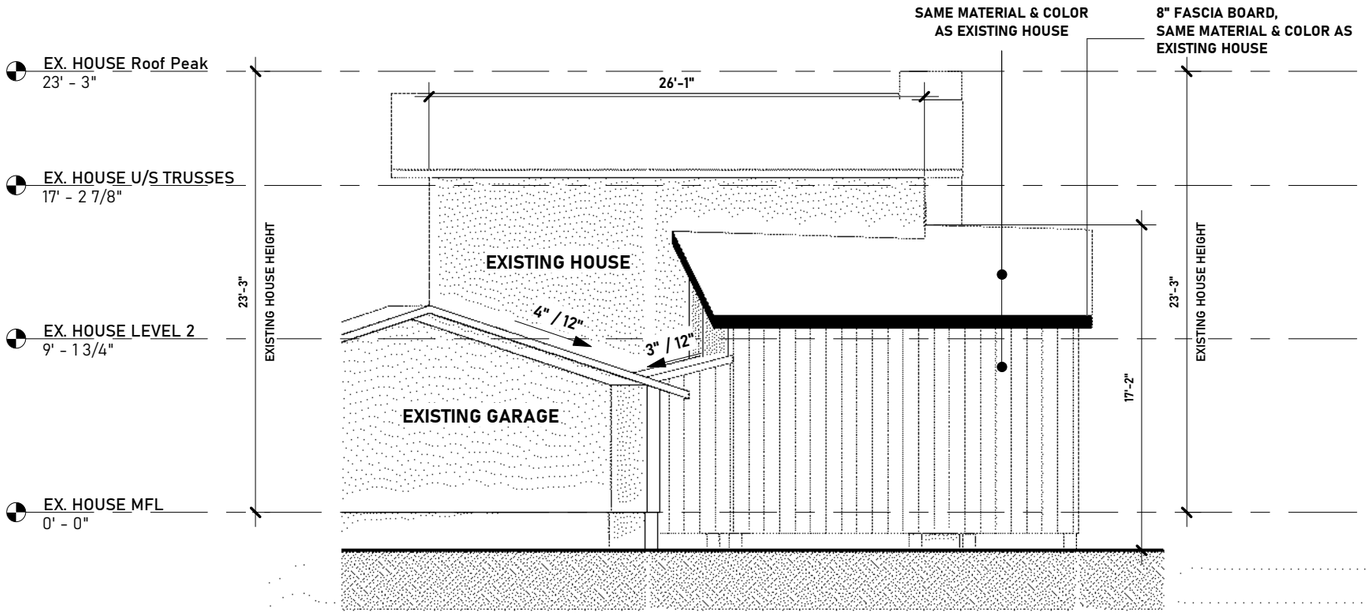

2 DP300 **WEST** 1/8" = 1'-0"

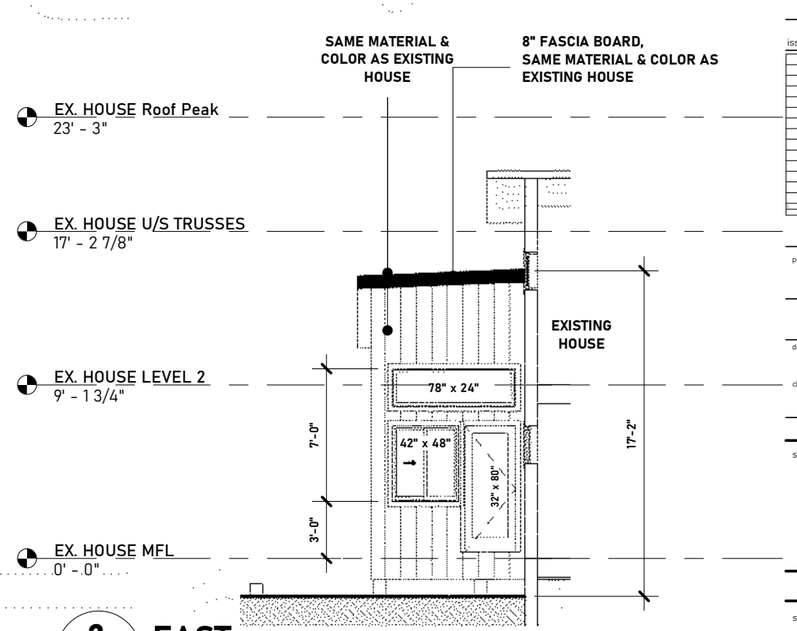

3 DP300 **EAST** 1/8" = 1'-0"

project information

project title

RUNDLEHILL

consultants

municipal address

415 RUNDLEHILL WAY NE, CALGARY.AB

legal description

LOT: 16
BLOCK: 26
PLAN: 751 0610

issue / revision

issue	date	description
	2026-01-20	ISSUED FOR CLIENT REVIEW

project number

scale 1/8" = 1'-0"

drawn by Author

checked by Checker

approved by **Approver**

sheet title


ELEVATIONS

sheet number


DP300

2026-09-09 9:21:59 PM

THE GENERAL CONTRACTOR SHALL VERIFY ALL DIMENSIONS, SITE CONDITIONS AND CODE REQUIREMENTS PRIOR TO COMMENCEMENT OF WORK AN REPORT ANY ERRORS/OMISSIONS/ DISCREPANCIES IMMEDIATELY TO THE ARCHITECT. THE DRAWING AND DESIGN INFORMATION CONTAINED HEREIN, IS THE EXCLUSIVE PROPERTY OF THE ARCHITECT. ANY DISTRIBUTION AND/ OR USE OF THIS DRAWING IS PROHIBITED WITHOUT PRIOR AUTHORIZATION OF THE ARCHITECT

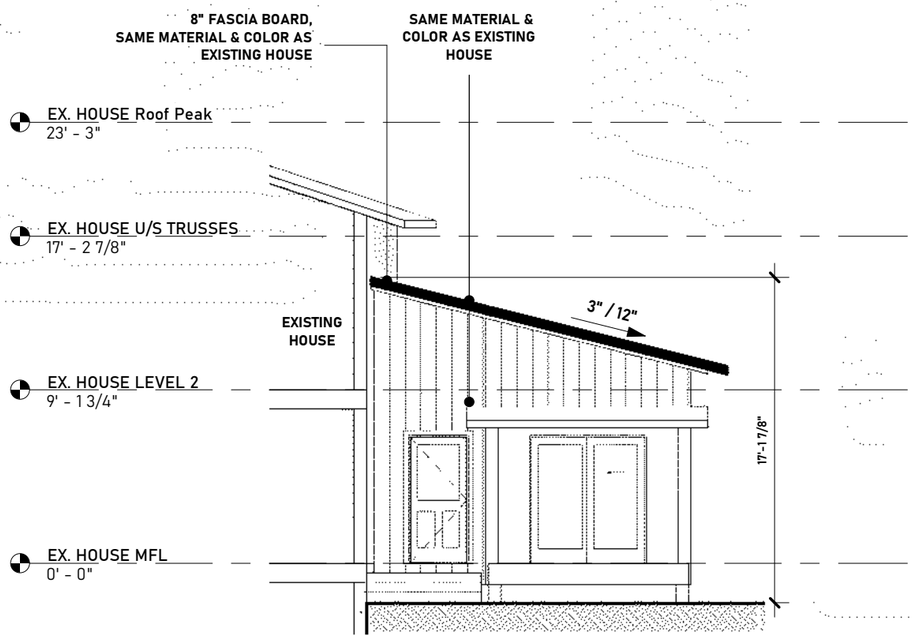

1 DP301 **NORTH**
1/8" = 1'-0"

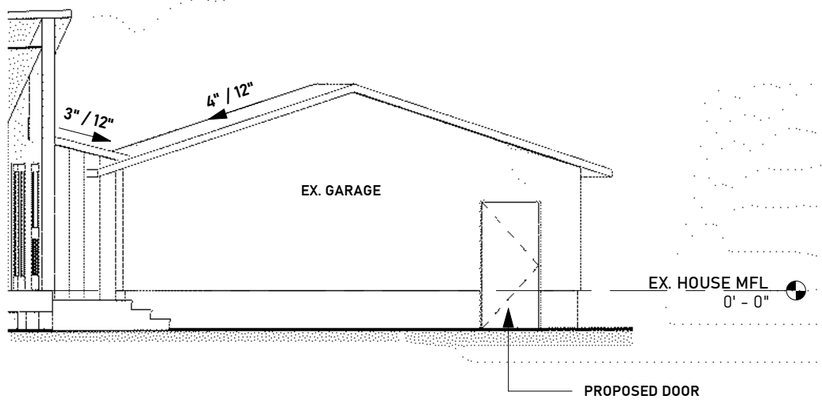

2 DP301 **EAST EXISTING GARAGE**
1/8" = 1'-0"

[redacted]

project information

project title

RUNDLEHILL

consultants

municipal address

415 RUNDLEHILL WAY NE, CALGARY.AB

legal description

LOT: 16
BLOCK: 26
PLAN: 751 0610

issue / revision

issue	date	description
1	2024-09-09	ISSUED FOR CLIENT REVIEW

project number

scale
1/8" = 1'-0"

drawn by
Author

checked by
Checker

approved by
Approver

sheet title

ELEVATIONS

sheet number

DP301

2024-09-09 9:22:00 PM