
N

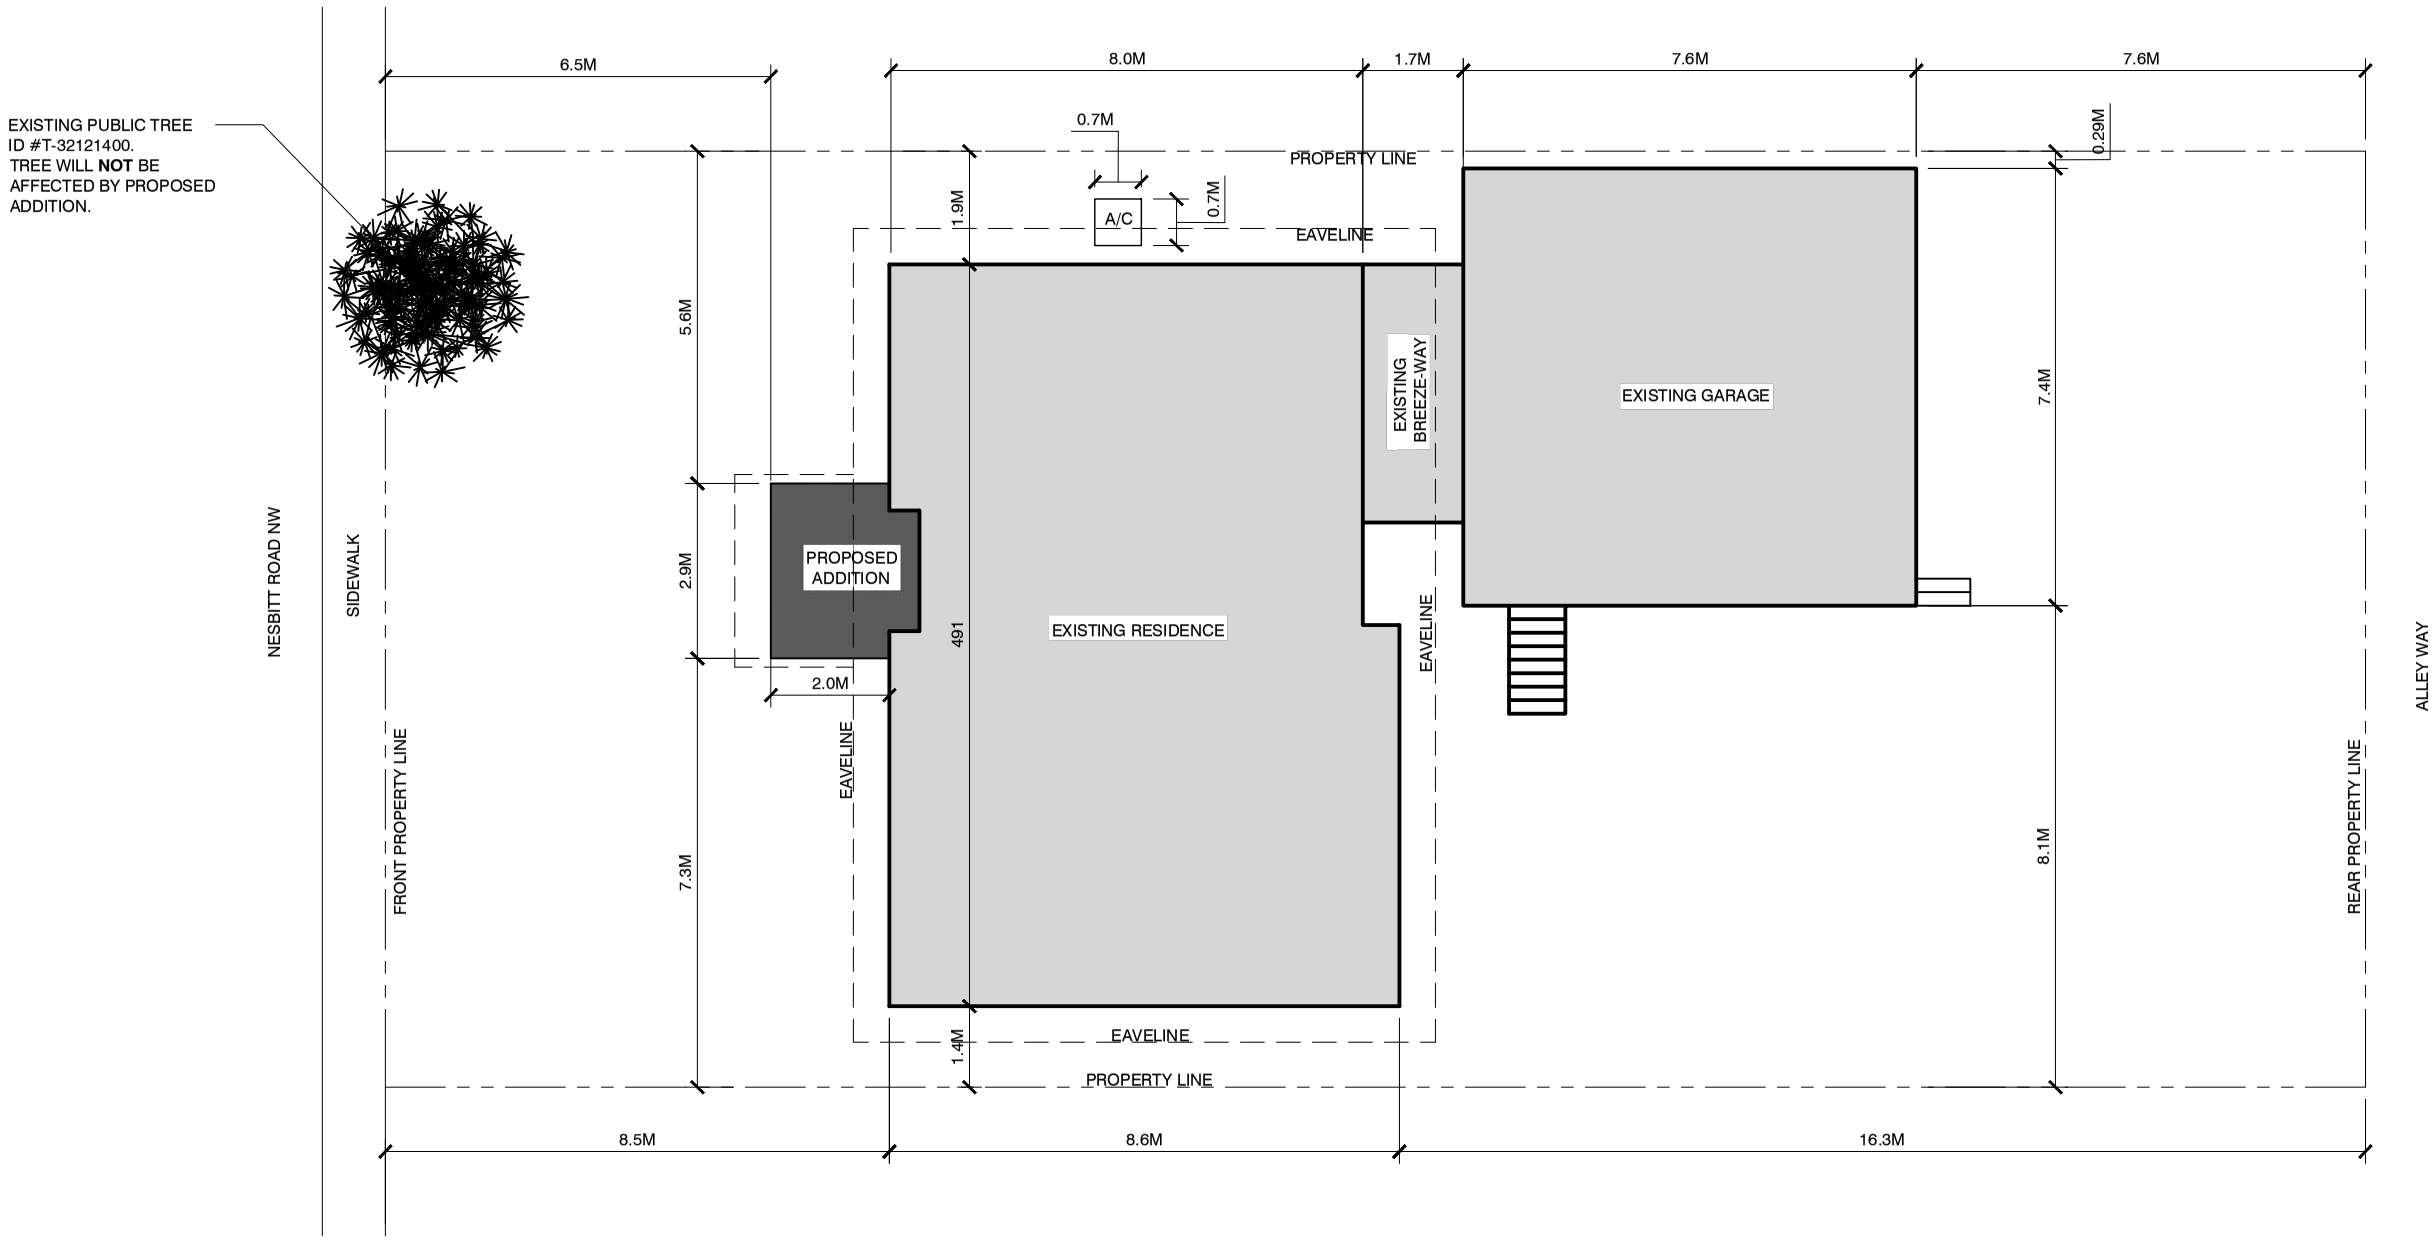


1 DP01 SITE PLAN/PUBLIC TREE IDENTIFICATION

SCALE: 3/32" = 1'-0"

PROJECT:
5060 NESBITT ROAD NW
DESIGNER:
S. GLAS

DATE:
09 / 23 / 2026

REVISION #:

**LEGAL ADDRESS:**

PLAN: 3592JK

BLOCK: 1


LOT: 20

This drawing is the property of Vadiba Interior Design. You hereby agree to not in any way reproduce, copy or take advantage of the drawings or any part of them prior to the written consent of Vadiba Interior Design. All rights are reserved to Vadiba Interior Design and the designer.

Vadiba Interior Design

403.589.0332

DP01
SITE PLAN/PUBLIC
TREE IDENTIFICATION

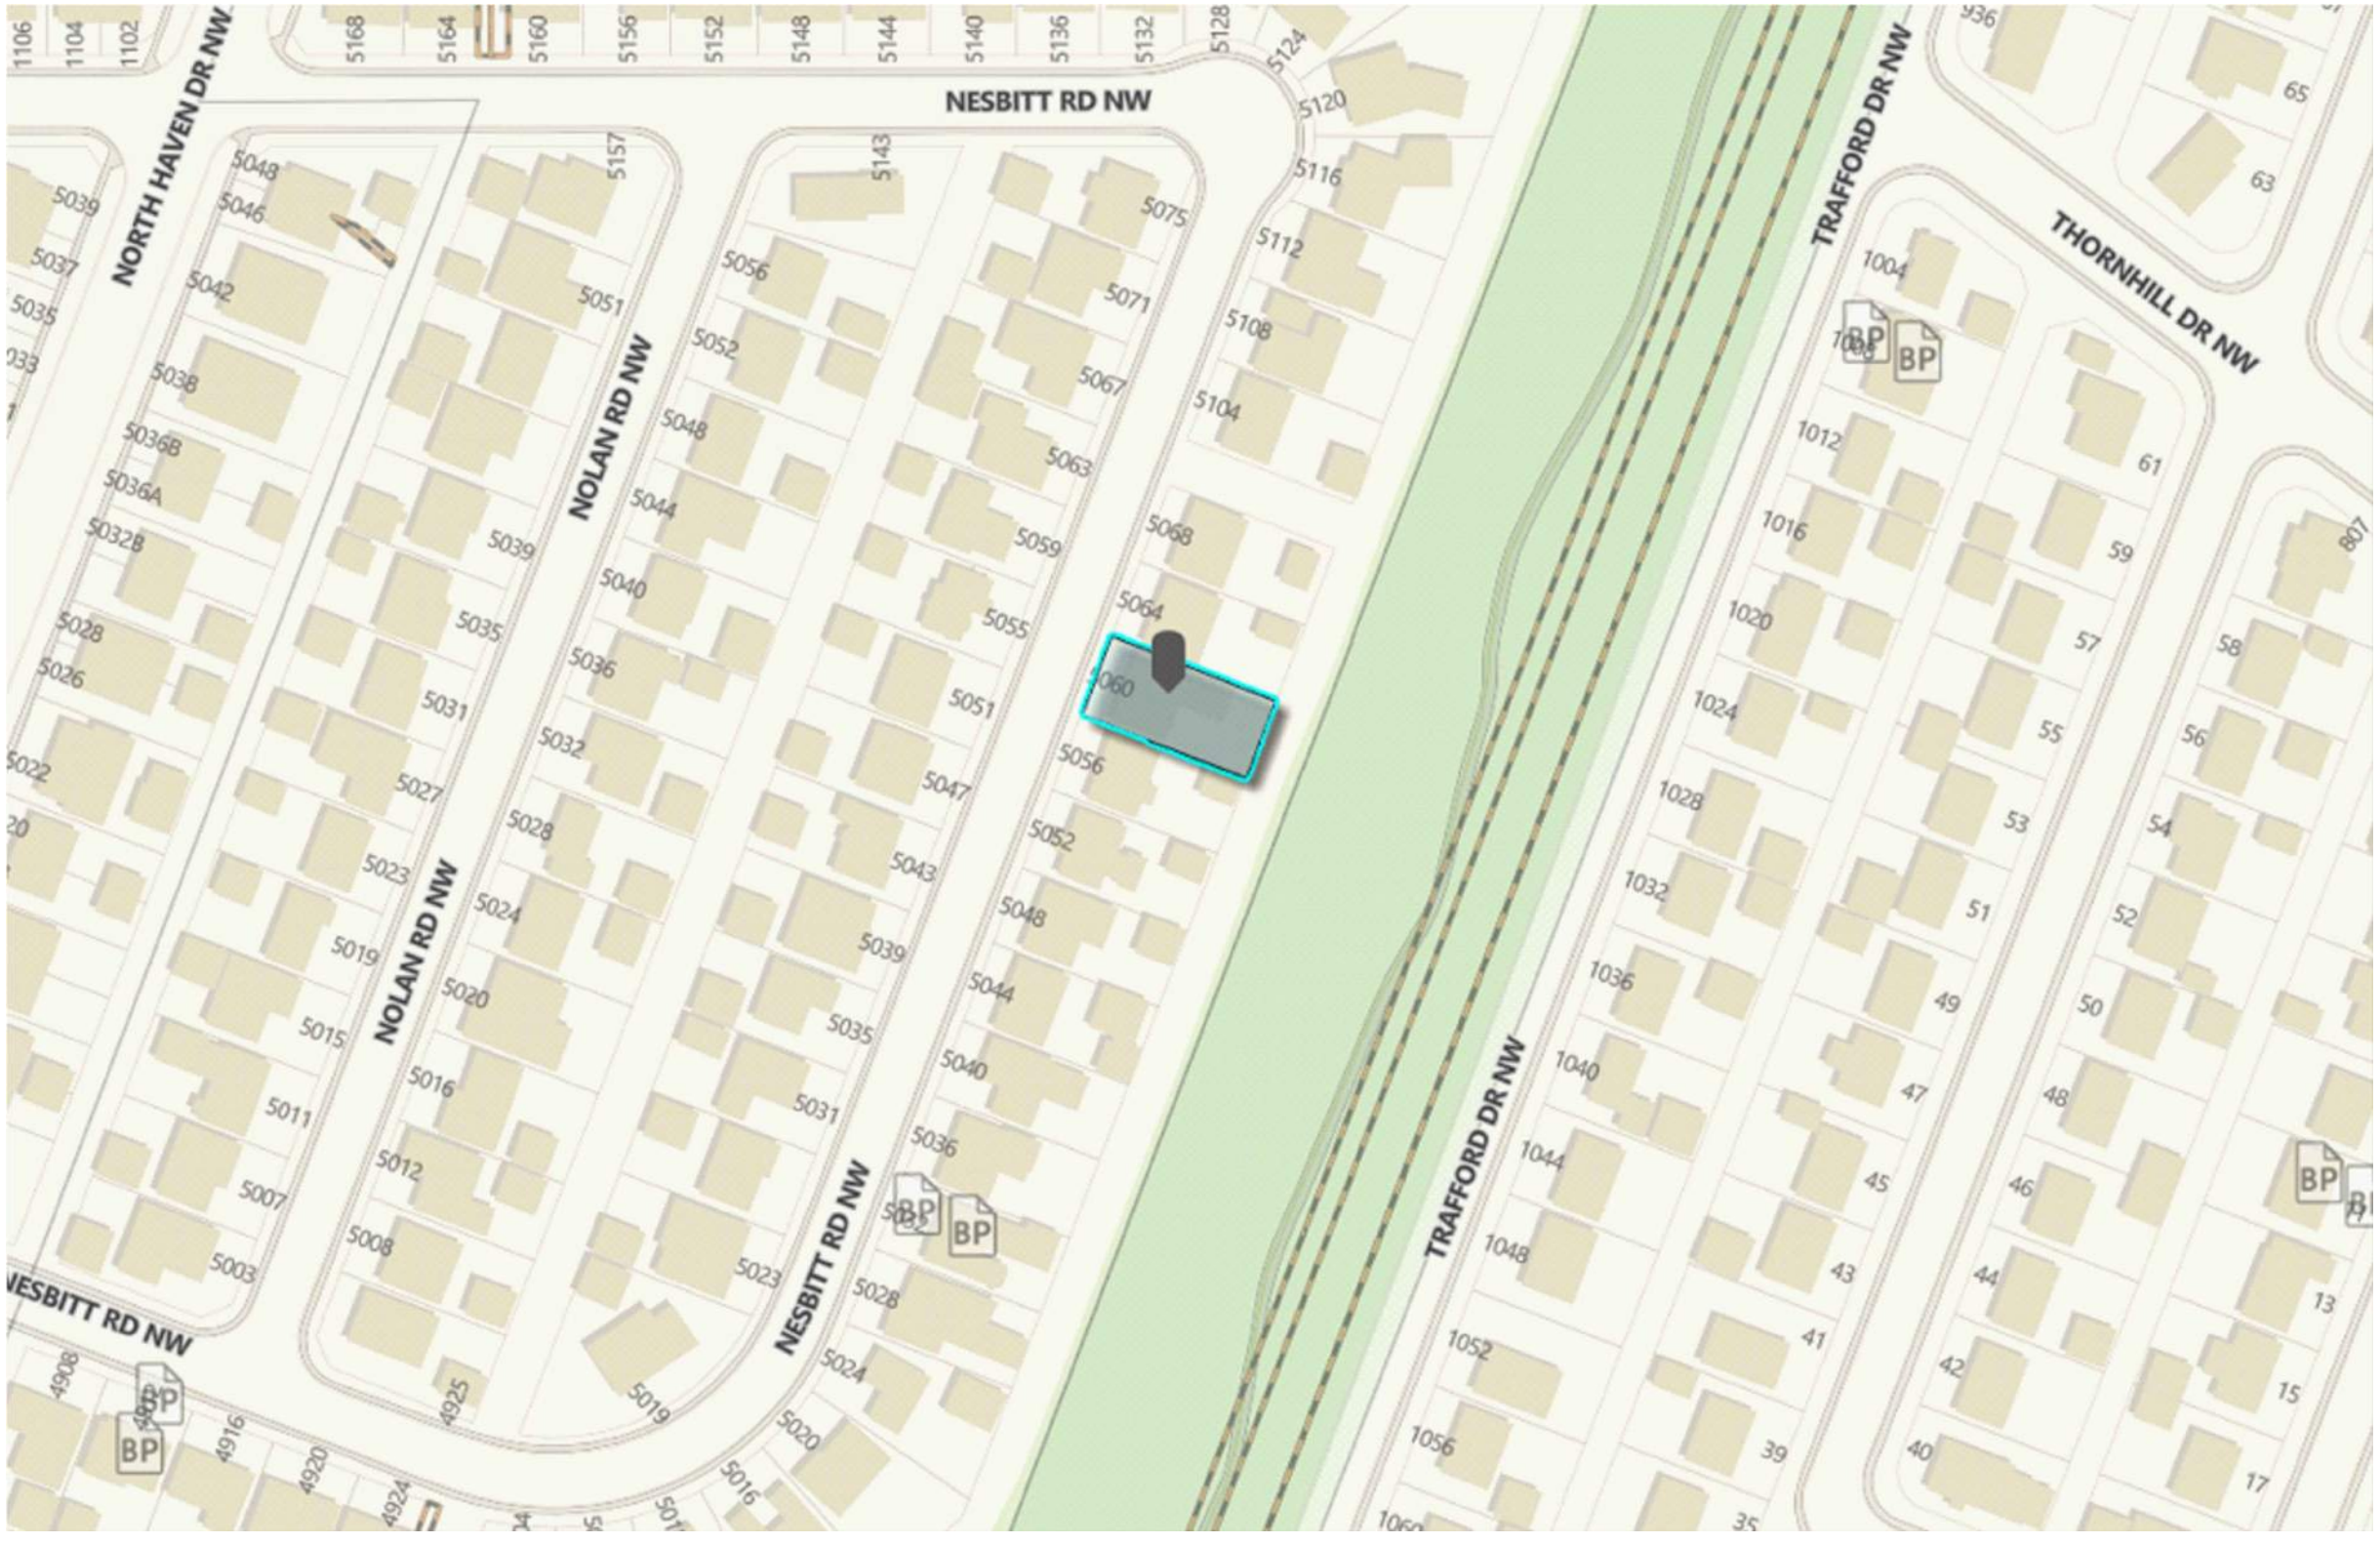


1 DP02 BLOCK PLAN
SCALE: NTS

PROJECT:
5060 NESBITT ROAD NW
DESIGNER:
S. GLAS

DATE:
09 / 23 / 2026

REVISION #:


**LEGAL ADDRESS:**
PLAN: 3592JK
BLOCK: 1
LOT: 20

This drawing is the property of Vadiba Interior Design. You hereby agree to not in any way reproduce, copy or take advantage of the drawings or any part of them prior to the written consent of Vadiba Interior Design. All rights are reserved to Vadiba Interior Design and the designer.

Vadiba Interior Design

403.589.0332

DP02
BLOCK PLAN

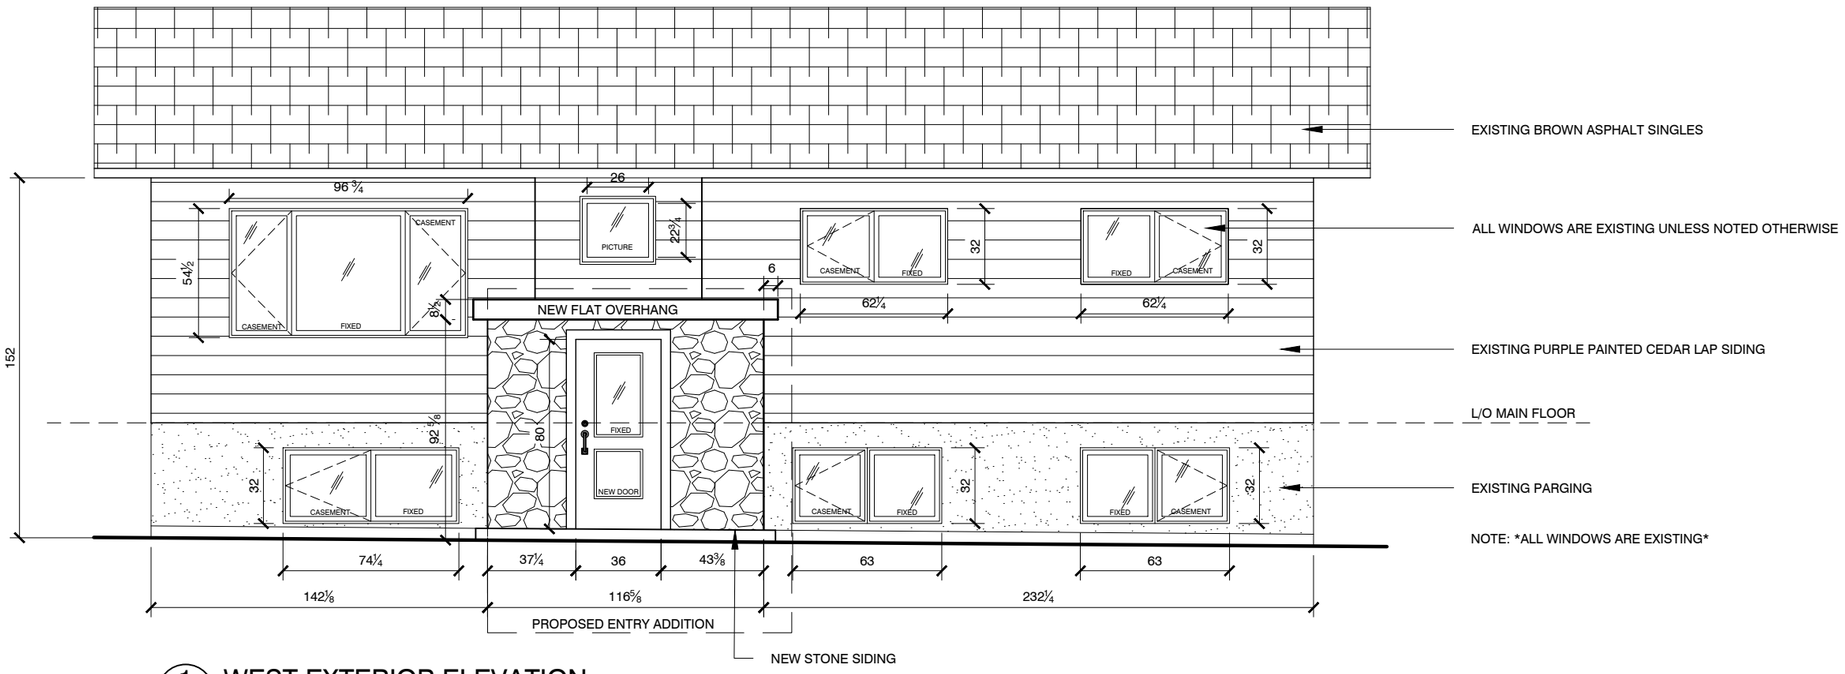


1 BP04 **WEST EXTERIOR ELEVATION**
SCALE: 3/16" = 1'-0"

PROJECT:
5060 NESBITT ROAD NW
DESIGNER:
S. GLAS

DATE:
09 / 23 / 2026

REVISION #:


**LEGAL ADDRESS:**
PLAN: 3592JK
BLOCK: 1
LOT: 20

This drawing is the property of Vadiba Interior Design. You hereby agree to not in any way reproduce, copy or take advantage of the drawings or any part of them prior to the written consent of Vadiba Interior Design. All rights are reserved to Vadiba Interior Design and the designer.

Vadiba Interior Design

403.589.0332

DP04
WEST EXTERIOR ELEVATION

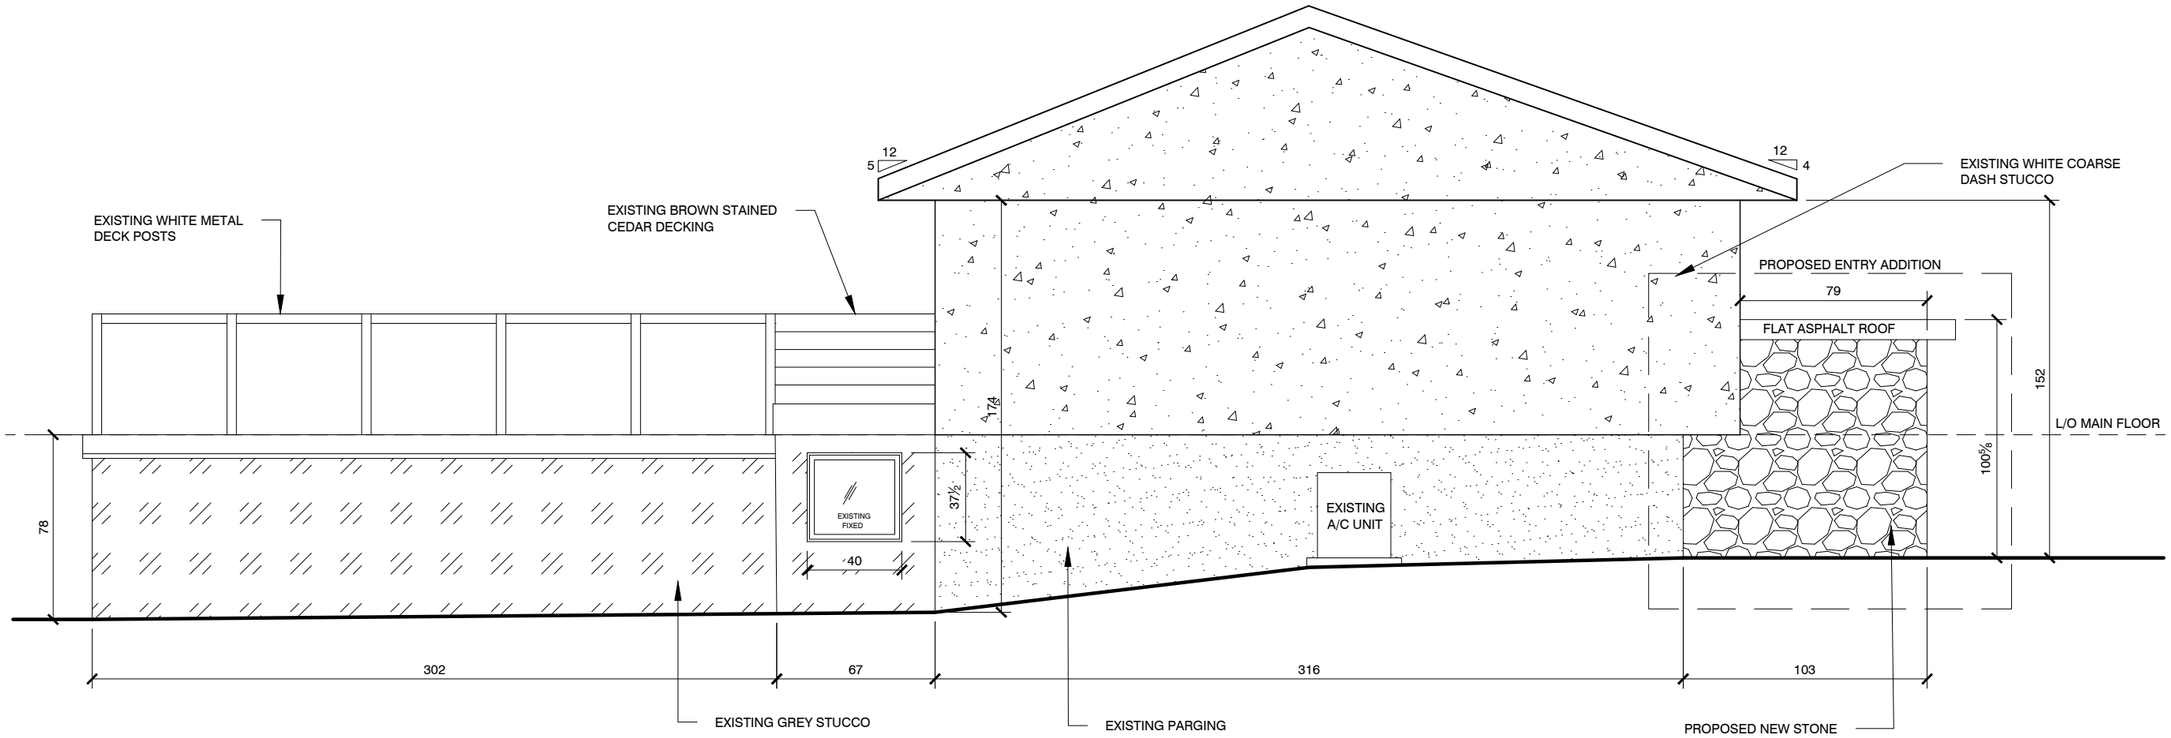


1 BP05 NORTH EXTERIOR ELEVATION

SCALE: 3/16" = 1'-0"

PROJECT:
5060 NESBITT ROAD NW
DESIGNER:
S. GLAS

DATE:
09 / 23 / 2026

REVISION #:


**LEGAL ADDRESS:**
PLAN: 3592JK
BLOCK: 1
LOT: 20

This drawing is the property of Vadiba Interior Design. You hereby agree to not in any way reproduce, copy or take advantage of the drawings or any part of them prior to the written consent of Vadiba Interior Design. All rights are reserved to Vadiba Interior Design and the designer.

Vadiba Interior Design

403.589.0332

DP05
NORTH EXTERIOR ELEVATION

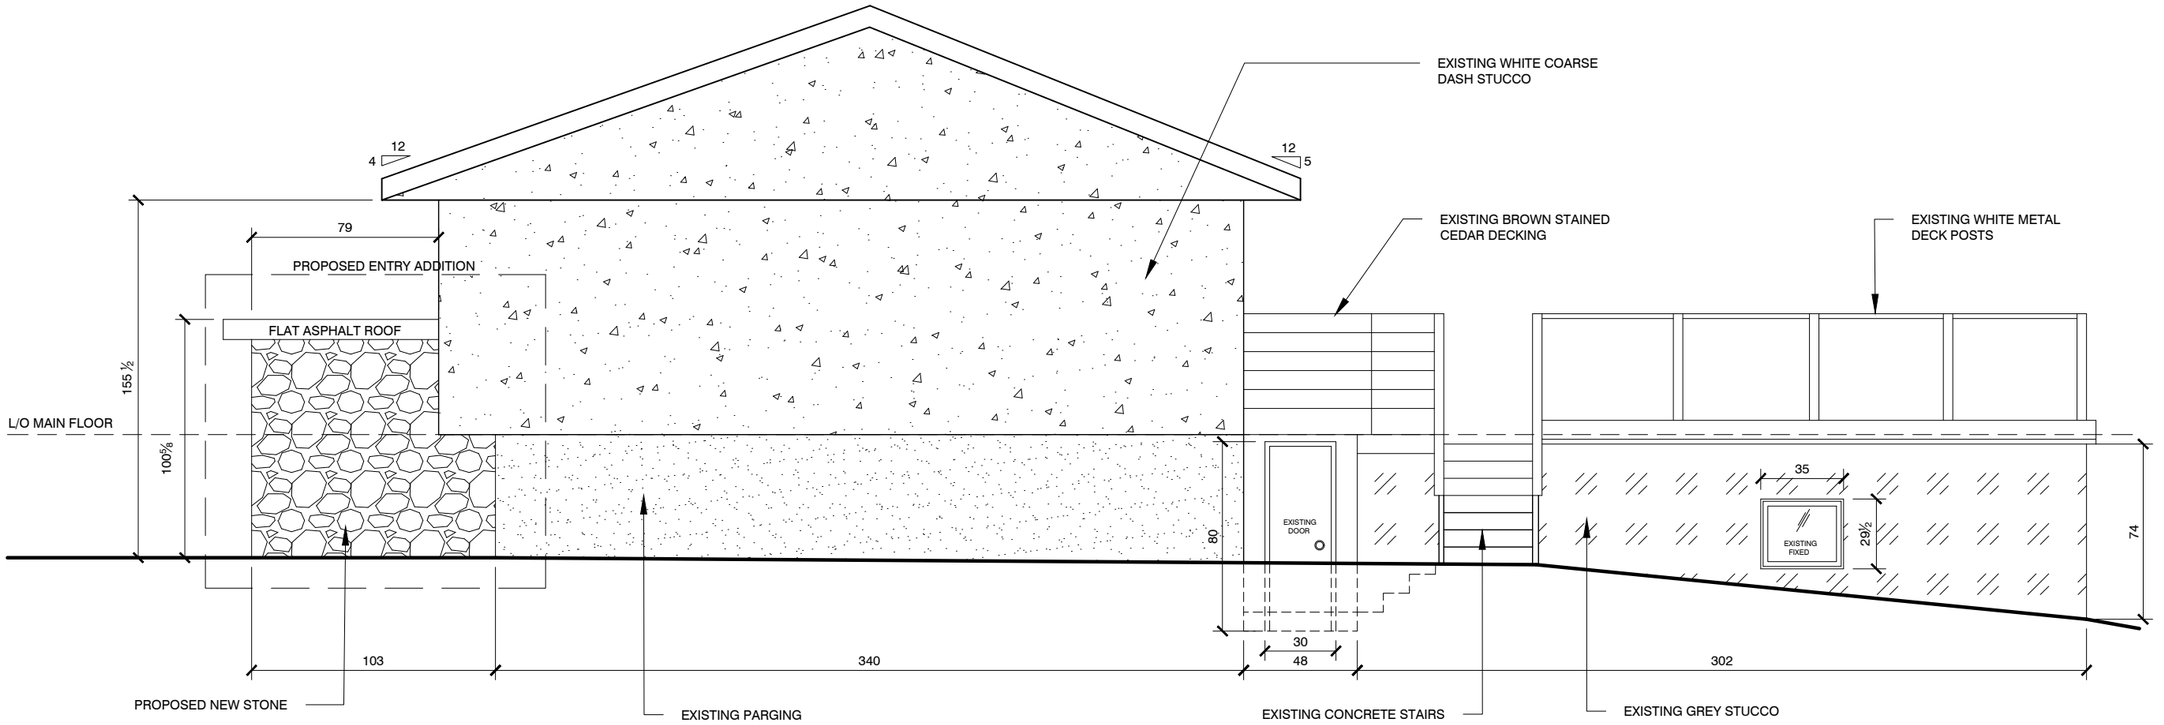


1 BP06 SOUTH EXTERIOR ELEVATION

SCALE: 3/16" = 1'-0"

PROJECT:
5060 NESBITT ROAD NW
DESIGNER:
S. GLAS

DATE:
09 / 23 / 2026

REVISION #:

**LEGAL ADDRESS:**
PLAN: 3592JK
BLOCK: 1
LOT: 20

This drawing is the property of Vadiba Interior Design. You hereby agree to not in any way reproduce, copy or take advantage of the drawings or any part of them prior to the written consent of Vadiba Interior Design. All rights are reserved to Vadiba Interior Design and the designer.

Vadiba Interior Design

403.589.0332

DP06
SOUTH EXTERIOR ELEVATION