





1 A3.1 FRONT ELEVATION – BUILDING 1
1/8" = 1'-0"




2 A3.1 REAR ELEVATION – BUILDING 1
1/8" = 1'-0"

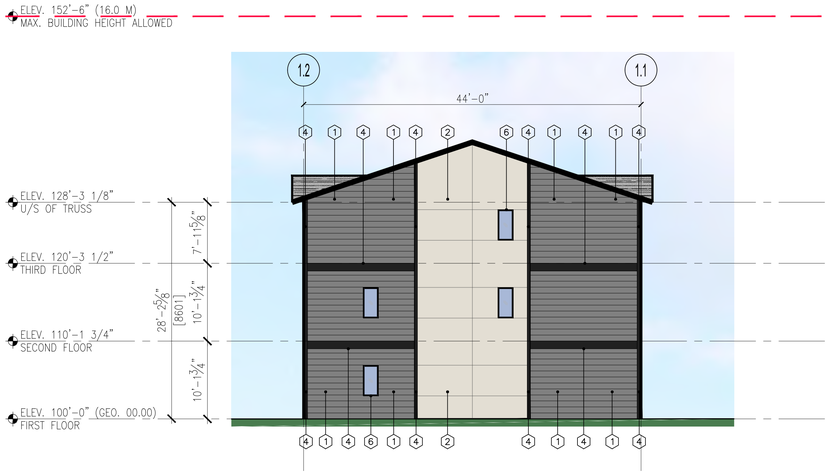

3 A3.1 SIDE ELEVATION – BUILDING 1
1/8" = 1'-0"

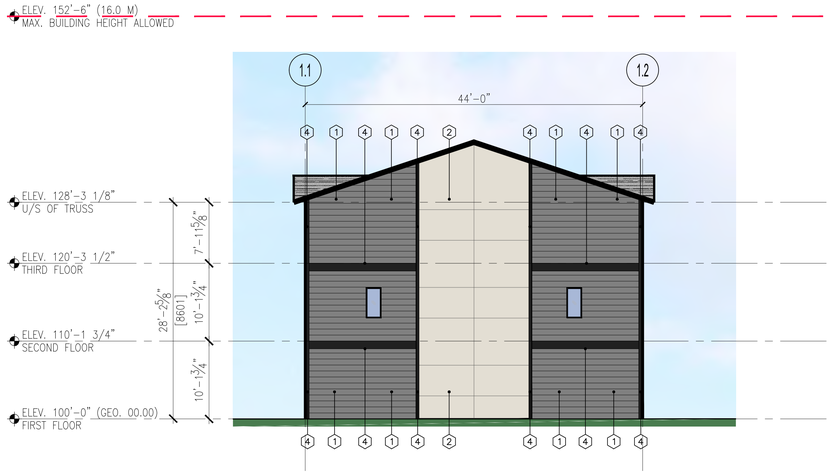

4 A3.1 SIDE ELEVATION – BUILDING 1
1/8" = 1'-0"

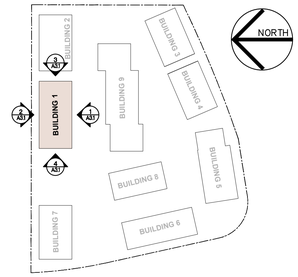

5 A3.1 KEYPLAN
N.T.S.

MATERIAL LEGEND

1. VINYL SIDING (GRAY)
2. HARDIE BOARD PANEL (COBBLESTONE)
3. FIBER CEMENT LAP SIDING (SEPIA)
4. HARDIE BOARD TRIM (BLACK)
5. GLASS SLIDING DOOR
6. BLACK VINYL WINDOW
7. ALUMINUM GLASS RAILING (BLACK)
8. EXTERIOR DOOR (SEPIA)
9. BLACK METAL DOWNSPOUT

NOTES:
1) SOFFIT & DECK FASCIA (T.B.D.)
2) ROOF MEMBRANE (T.B.D.)

DO NOT SCALE ANY DRAWINGS. THIS DRAWING IS THE PROPERTY OF THE ARCHITECT AND MAY NOT BE USED WITHOUT HIS PERMISSION. REPORT ANY DISCREPANCIES TO THE ARCHITECT PRIOR TO PROCEEDING WITH WORK.

September 04, 2026

ISSUED FOR DEVELOPMENT PERMIT

NO	DD/MM/YY	REVISION
1	04/09/26	ISSUED FOR DEVELOPMENT PERMIT

KN ARCHITECTURE
1417 Kensington Road N.W.
Calgary, Alberta T2N 3R1
Ph: (403) 265-3100
info@kn-architecture.com

MOHAMMAD KATANBAFNASAB
REGISTERED ARCHITECT
SEP 4, 2026
ALBERTA

SCALE AS NOTED

CITY VIBE DEVELOPMENTS INC.

PROJECT

BELMONT TOWNHOUSES

1342 Belmont Boulevard SW
Calgary, Alberta
Block 35, Lot 3 Plan XXXX


START DATE APRIL 2026

DRAWING

BUILDING 1
ELEVATIONS

DESIGNED	TN/SF	CHECKED	TN
DRAWN	SF	JOB No.	2608


DWG No. A3.1

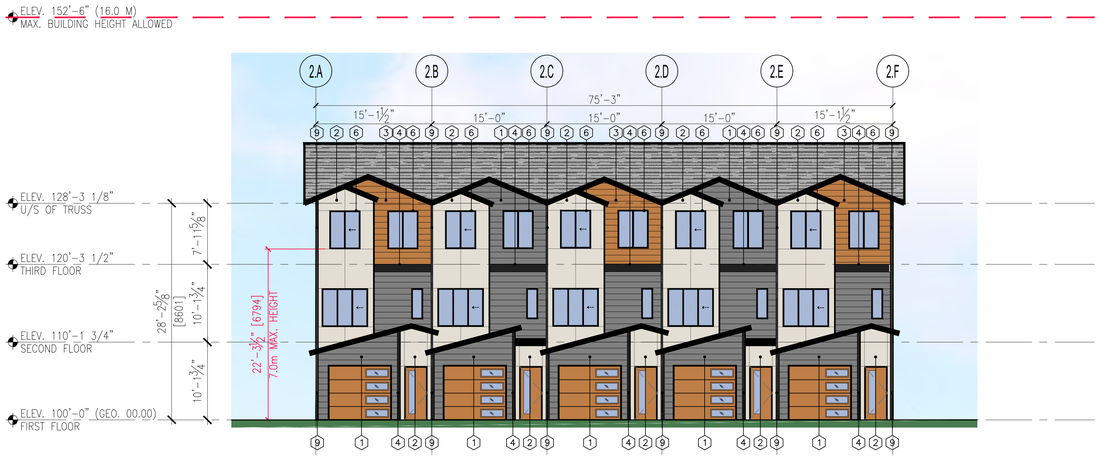


1 A3.2 FRONT ELEVATION – BUILDING 2
1/8" = 1'-0"




2 A3.2 REAR ELEVATION – BUILDING 2
1/8" = 1'-0"

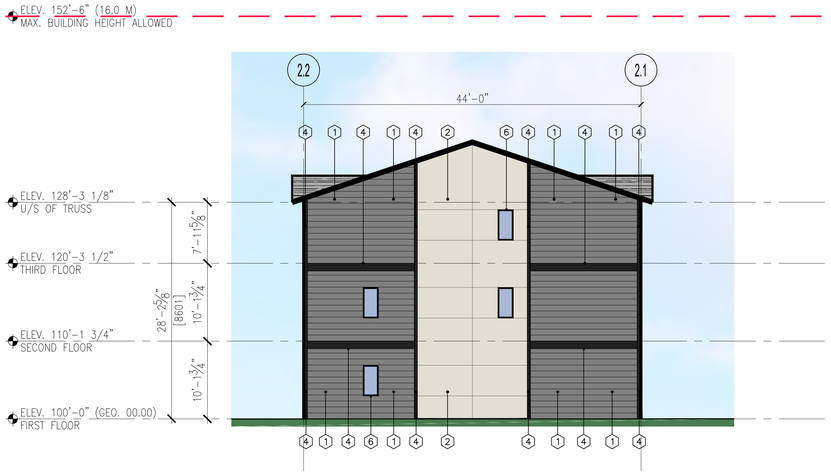

3 A3.2 SIDE ELEVATION – BUILDING 2
1/8" = 1'-0"

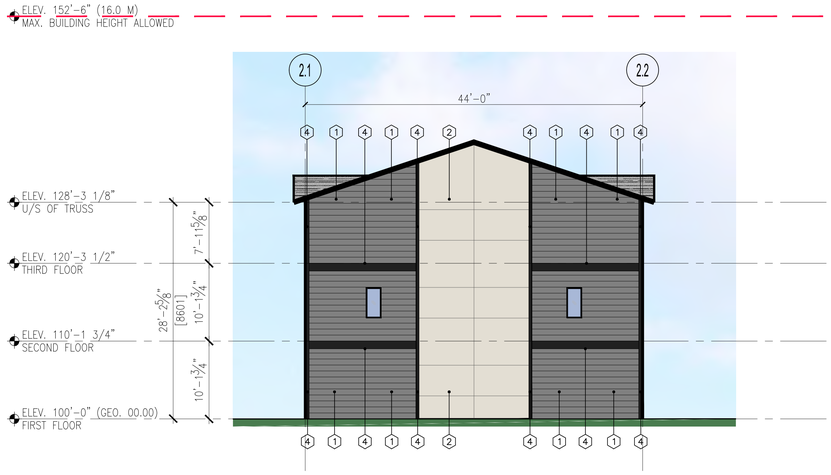

4 A3.2 SIDE ELEVATION – BUILDING 2
1/8" = 1'-0"

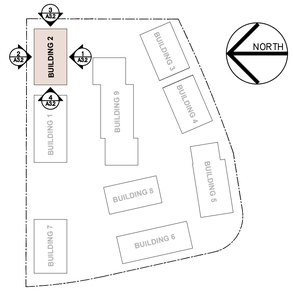

5 A3.2 KEYPLAN
N.T.S.

MATERIAL LEGEND

1. VINYL SIDING (GRAY)
2. HARDIE BOARD PANEL (COBBLESTONE)
3. FIBER CEMENT LAP SIDING (SEPIA)
4. HARDIE BOARD TRIM (BLACK)
5. GLASS SLIDING DOOR
6. BLACK VINYL WINDOW
7. ALUMINUM GLASS RAILING (BLACK)
8. EXTERIOR DOOR (SEPIA)
9. BLACK METAL DOWNSPOUT

NOTES:
1) SOFFIT & DECK FASCIA (T.B.D.)
2) ROOF MEMBRANE (T.B.D.)

DO NOT SCALE ANY DRAWINGS. THIS DRAWING IS THE PROPERTY OF THE ARCHITECT AND MAY NOT BE USED WITHOUT HIS PERMISSION. REPORT ANY DISCREPANCIES TO THE ARCHITECT PRIOR TO PROCEEDING WITH WORK.

September 04, 2026

ISSUED FOR DEVELOPMENT PERMIT

NO	DD/MM/YY	REVISION
1	04/09/26	ISSUED FOR DEVELOPMENT PERMIT

KN ARCHITECTURE
1417 Kensington Road N.W.
Calgary, Alberta T2N 3R1
Ph: (403) 265-3100
info@kn-architecture.com

MOHAMMAD KATANBAFNASAB
REGISTERED ARCHITECT
SEP 4, 2026
ALBERTA

SCALE AS NOTED

CITY VIBE DEVELOPMENTS INC.

PROJECT

BELMONT TOWNHOUSES

1342 Belmont Boulevard SW
Calgary, Alberta
Block 35, Lot 3 Plan XXXX


-- | START DATE APRIL 2026

DRAWING

BUILDING 2 ELEVATIONS

DESIGNED	TN/SF	CHECKED	TN
DRAWN	SF	JOB No.	2608


DWG No. A3.2

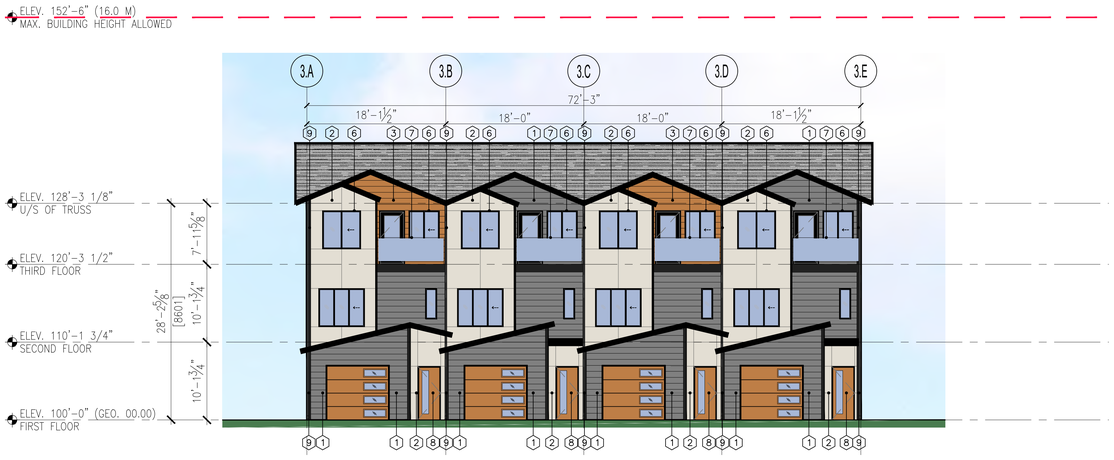


1 A3.3 FRONT ELEVATION – BUILDING 3
1/8" = 1'-0"




2 A3.3 REAR ELEVATION – BUILDING 3
1/8" = 1'-0"

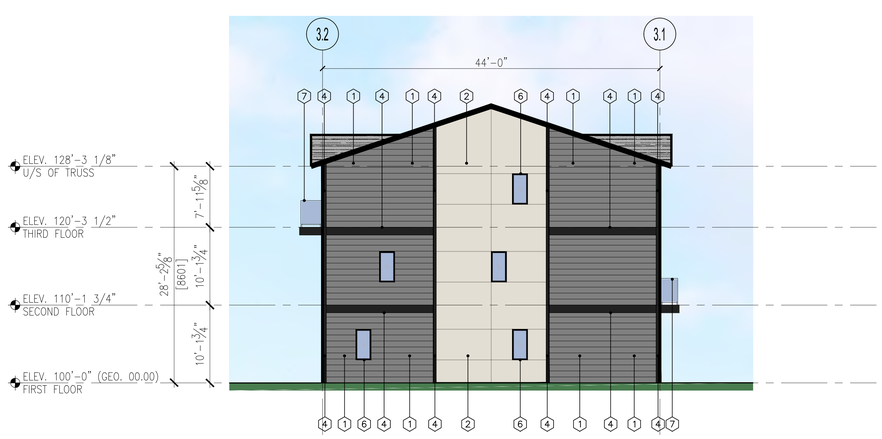

3 A3.3 SIDE ELEVATION – BUILDING 3
1/8" = 1'-0"

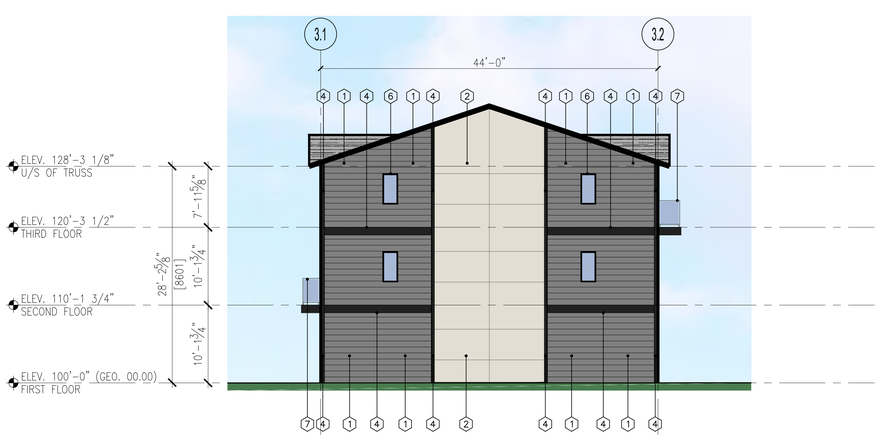

4 A3.3 SIDE ELEVATION – BUILDING 3
1/8" = 1'-0"

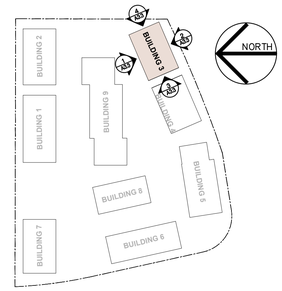

5 A3.3 KEYPLAN
N.T.S.

DO NOT SCALE ANY DRAWINGS. THIS DRAWING IS THE PROPERTY OF THE ARCHITECT AND MAY NOT BE USED WITHOUT HIS PERMISSION. REPORT ANY DISCREPANCIES TO THE ARCHITECT PRIOR TO PROCEEDING WITH WORK.

MATERIAL LEGEND

1. VINYL SIDING (GRAY)
2. HARDIE BOARD PANEL (COBBLESTONE)
3. FIBER CEMENT LAP SIDING (SEPIA)
4. HARDIE BOARD TRIM (BLACK)
5. GLASS SLIDING DOOR
6. BLACK VINYL WINDOW
7. ALUMINUM GLASS RAILING (BLACK)
8. EXTERIOR DOOR (SEPIA)
9. BLACK METAL DOWNSPOUT

NOTES:
1) SOFFIT & DECK FASCIA (T.B.D.)
2) ROOF MEMBRANE (T.B.D.)

September 04, 2026

ISSUED FOR DEVELOPMENT PERMIT

NO	DD/MM/YY	REVISION
1	04/09/26	ISSUED FOR DEVELOPMENT PERMIT

KN ARCHITECTURE
1417 Kensington Road N.W.
Calgary, Alberta T2N 3R1
Ph: (403) 265-3100
info@kn-architecture.com

MOHAMMAD KATANDAPANSAB
REGISTERED ARCHITECT
SEP 4, 2026
ALBERTA

SCALE AS NOTED

CITYVIBE DEVELOPMENTS INC.

PROJECT

BELMONT TOWNHOUSES

1342 Belmont Boulevard SW
Calgary, Alberta
Block 35, Lot 3 Plan XXXX


-- | START DATE APRIL 2026

DRAWING


BUILDING 3 ELEVATIONS

DESIGNED	TN/SF	CHECKED	TN
DRAWN	SF	JOB No.	2608

DWG No. A3.3

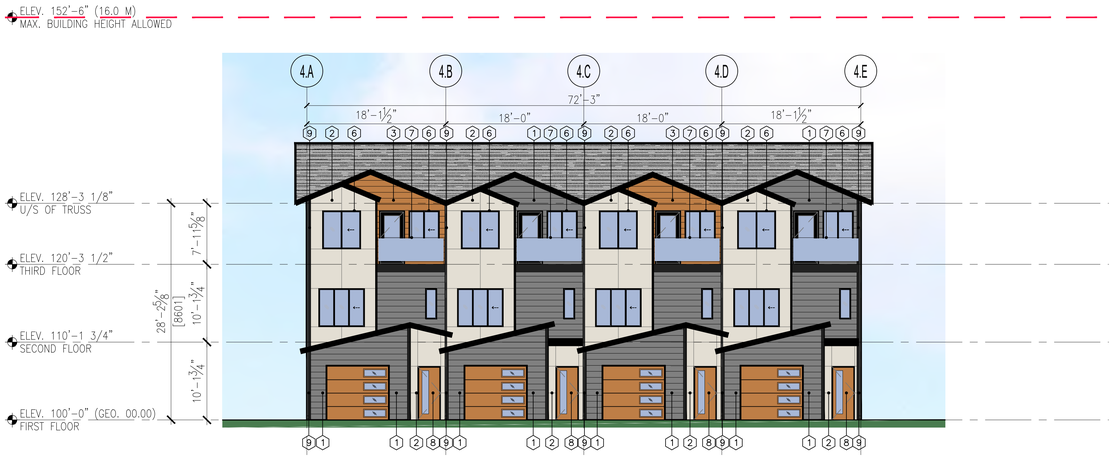


1 / A3.4 FRONT ELEVATION – BUILDING 4
1/8" = 1'-0"

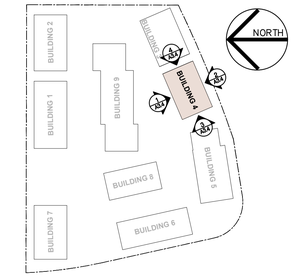


5 / A3.4 KEYPLAN
N.T.S.



2 / A3.4 REAR ELEVATION – BUILDING 4
1/8" = 1'-0"

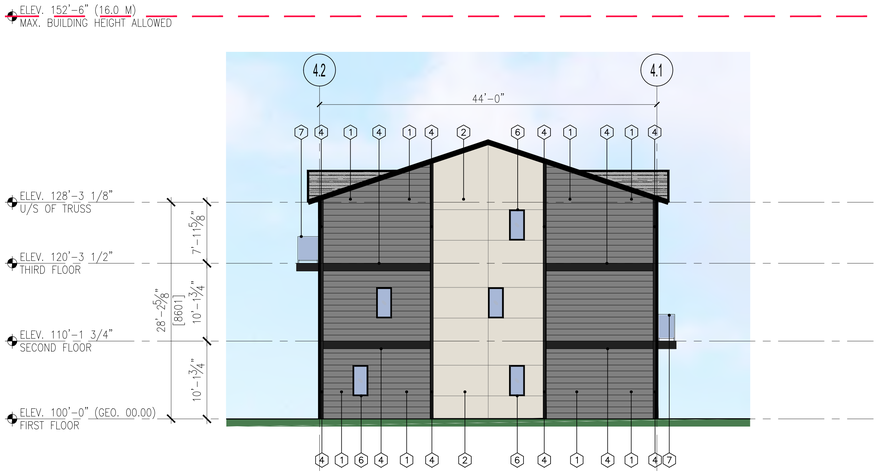

3 / A3.4 SIDE ELEVATION – BUILDING 4
1/8" = 1'-0"

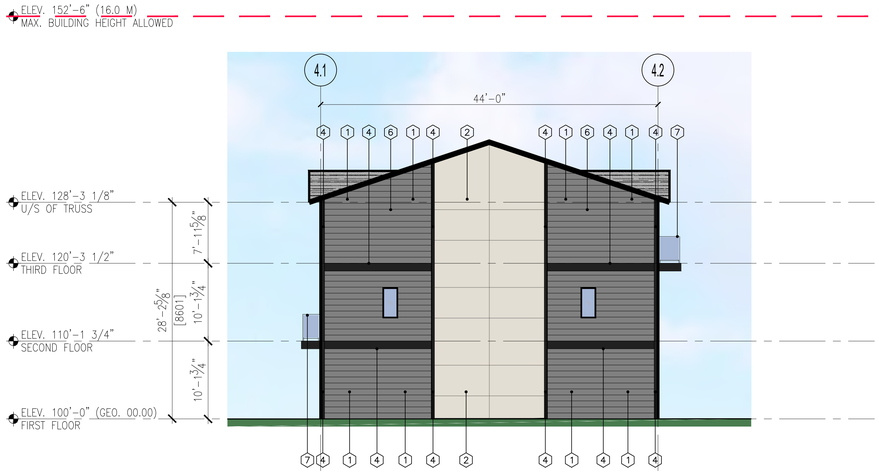

4 / A3.4 SIDE ELEVATION – BUILDING 4
1/8" = 1'-0"

DO NOT SCALE ANY DRAWINGS. THIS DRAWING IS THE PROPERTY OF THE ARCHITECT AND MAY NOT BE USED WITHOUT HIS PERMISSION. REPORT ANY DISCREPANCIES TO THE ARCHITECT PRIOR TO PROCEEDING WITH WORK.

MATERIAL LEGEND

1. VINYL SIDING (GRAY)
2. HARDIE BOARD PANEL (COBBLESTONE)
3. FIBER CEMENT LAP SIDING (SEPIA)
4. HARDIE BOARD TRIM (BLACK)
5. GLASS SLIDING DOOR
6. BLACK VINYL WINDOW
7. ALUMINUM GLASS RAILING (BLACK)
8. EXTERIOR DOOR (SEPIA)
9. BLACK METAL DOWNSPOUT

NOTES:
1) SOFFIT & DECK FASCIA (T.B.D.)
2) ROOF MEMBRANE (T.B.D.)

September 04, 2026

ISSUED FOR DEVELOPMENT PERMIT

NO	DD/MM/YY	REVISION
1	04/09/26	ISSUED FOR DEVELOPMENT PERMIT

KN ARCHITECTURE
1417 Kensington Road N.W.
Calgary, Alberta T2N 3R1
Ph: (403) 265-3100
info@kn-architecture.com

MOHAMMAD KATANDAPANSAH
REGISTERED ARCHITECT
SEP 4, 2026
ALBERTA

SCALE AS NOTED

CITYVIBE DEVELOPMENTS INC.

PROJECT

BELMONT TOWNHOUSES

1342 Belmont Boulevard SW
Calgary, Alberta
Block 35, Lot 3 Plan XXXX

-- | START DATE APRIL 2026

DRAWING

BUILDING 4 ELEVATIONS

DESIGNED	TN/SF	CHECKED	TN
DRAWN	SF	JOB No.	2608


DWG No. A3.4




1 / A3.5 FRONT ELEVATION – BUILDING 5
1/8" = 1'-0"




2 / A3.5 REAR ELEVATION – BUILDING 5
1/8" = 1'-0"

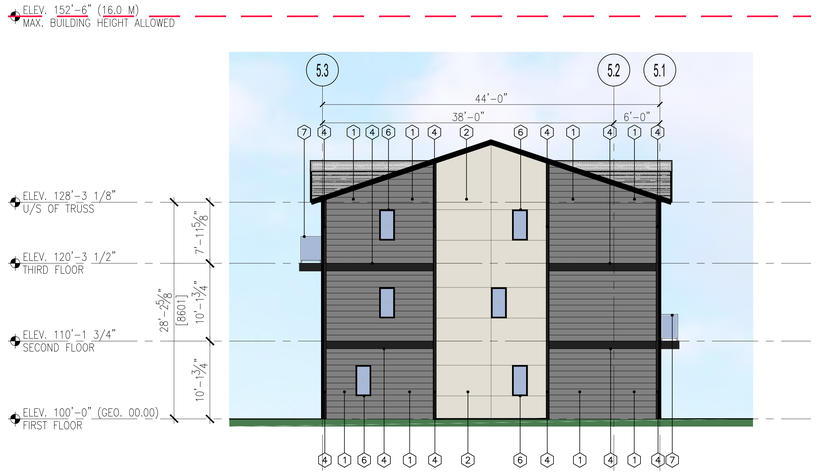

3 / A3.5 SIDE ELEVATION – BUILDING 5
1/8" = 1'-0"

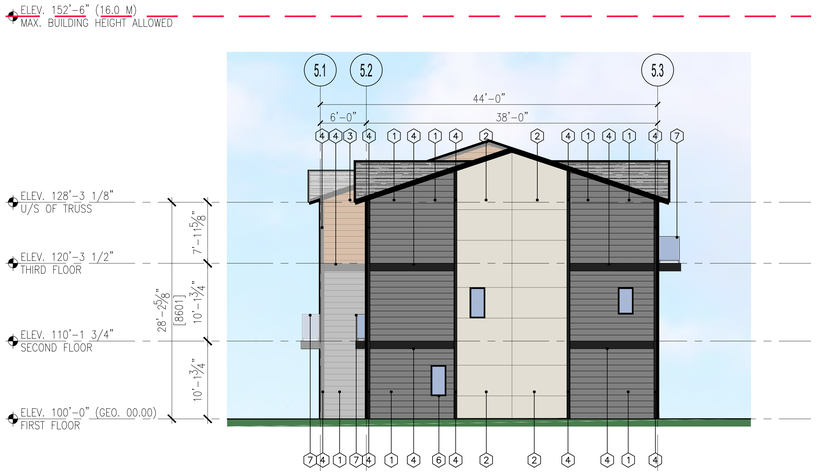

4 / A3.5 SIDE ELEVATION – BUILDING 5
1/8" = 1'-0"

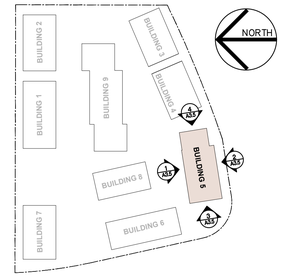

5 / A3.5 KEYPLAN
N.T.S.

DO NOT SCALE ANY DRAWINGS. THIS DRAWING IS THE PROPERTY OF THE ARCHITECT AND MAY NOT BE USED WITHOUT HIS PERMISSION. REPORT ANY DISCREPANCIES TO THE ARCHITECT PRIOR TO PROCEEDING WITH WORK.

MATERIAL LEGEND

1. VINYL SIDING (GRAY)
2. HARDIE BOARD PANEL (COBBLESTONE)
3. FIBER CEMENT LAP SIDING (SEPIA)
4. HARDIE BOARD TRIM (BLACK)
5. GLASS SLIDING DOOR
6. BLACK VINYL WINDOW
7. ALUMINUM GLASS RAILING (BLACK)
8. EXTERIOR DOOR (SEPIA)
9. BLACK METAL DOWNSPOUT

NOTES:
1) SOFFIT & DECK FASCIA (T.B.D.)
2) ROOF MEMBRANE (T.B.D.)

September 04, 2026

ISSUED FOR DEVELOPMENT PERMIT

NO	DD/MM/YY	REVISION
1	04/09/26	ISSUED FOR DEVELOPMENT PERMIT

KN ARCHITECTURE
1417 Kensington Road N.W.
Calgary, Alberta T2N 3R1
Ph: (403) 265-3100
info@kn-architecture.com

MOHAMMAD KATANBAFNASAB
REGISTERED ARCHITECT
SEP 4, 2026
ALBERTA

SCALE AS NOTED

CITY VIBE DEVELOPMENTS INC.

PROJECT

BELMONT TOWNHOUSES

1342 Belmont Boulevard SW
Calgary, Alberta
Block 35, Lot 3 Plan XXXX


--	START DATE APRIL 2026

DRAWING

BUILDING 5 ELEVATIONS

DESIGNED TN/SF	CHECKED TN
DRAWN SF	JOB No. 2608


DWG No. A3.5

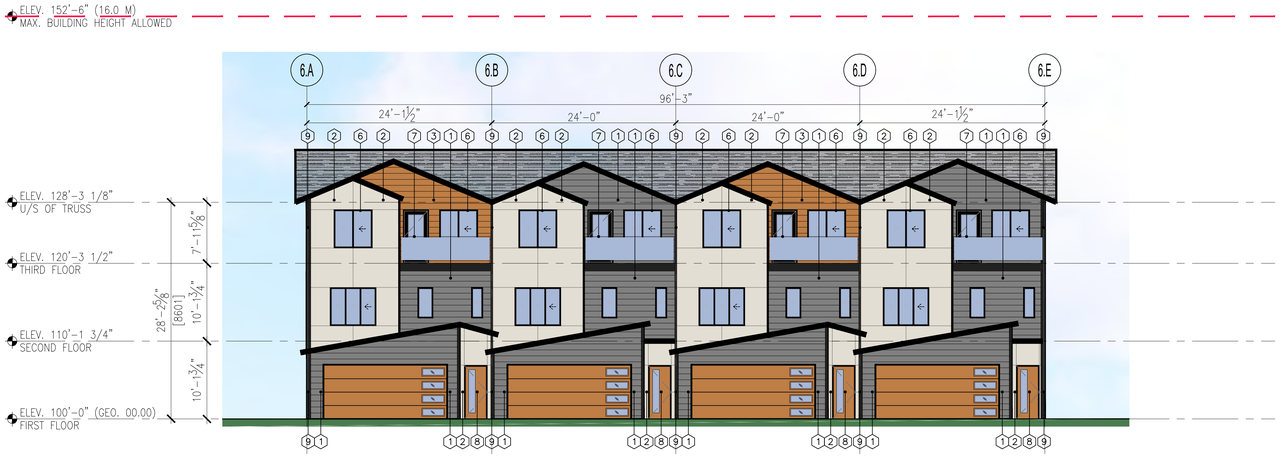


1 A3.6 FRONT ELEVATION – BUILDING 6
1/8" = 1'-0"




2 A3.6 REAR ELEVATION – BUILDING 6
1/8" = 1'-0"

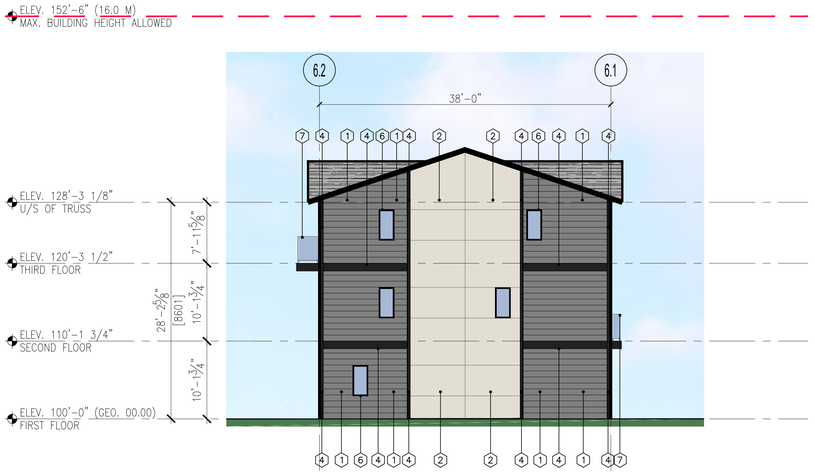

3 A3.6 SIDE ELEVATION – BUILDING 6
1/8" = 1'-0"

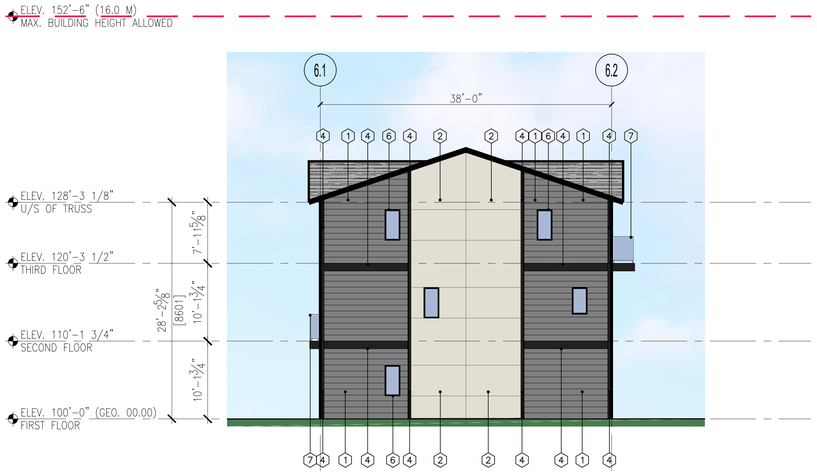

4 A3.6 SIDE ELEVATION – BUILDING 6
1/8" = 1'-0"

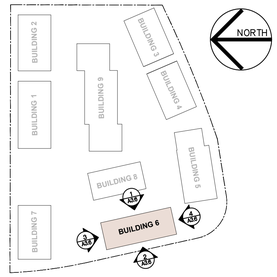

5 A3.6 KEYPLAN
N.T.S.

DO NOT SCALE ANY DRAWINGS. THIS DRAWING IS THE PROPERTY OF THE ARCHITECT AND MAY NOT BE USED WITHOUT HIS PERMISSION. REPORT ANY DISCREPANCIES TO THE ARCHITECT PRIOR TO PROCEEDING WITH WORK.

MATERIAL LEGEND

1. VINYL SIDING (GRAY)
2. HARDIE BOARD PANEL (COBBLESTONE)
3. FIBER CEMENT LAP SIDING (SEPIA)
4. HARDIE BOARD TRIM (BLACK)
5. GLASS SLIDING DOOR
6. BLACK VINYL WINDOW
7. ALUMINUM GLASS RAILING (BLACK)
8. EXTERIOR DOOR (SEPIA)
9. BLACK METAL DOWNSPOUT

NOTES:
1) SOFFIT & DECK FASCIA (T.B.D.)
2) ROOF MEMBRANE (T.B.D.)

September 04, 2026

ISSUED FOR DEVELOPMENT PERMIT

NO	DD/MM/YY	REVISION
1	04/09/26	ISSUED FOR DEVELOPMENT PERMIT

KN ARCHITECTURE
1417 Kensington Road N.W.
Calgary, Alberta T2N 3R1
Ph: (403) 265-3100
info@kn-architecture.com

MOHAMMAD KATANBAFNASAB
REGISTERED ARCHITECT
SEP 4, 2026
ALBERTA

SCALE AS NOTED

CITY VIBE DEVELOPMENTS INC.

PROJECT

BELMONT TOWNHOUSES

1342 Belmont Boulevard SW
Calgary, Alberta
Block 35, Lot 3 Plan XXXX


-- | START DATE APRIL 2026

DRAWING

BUILDING 6 ELEVATIONS

DESIGNED	TN/SF	CHECKED	TN
DRAWN	SF	JOB No.	2608

DWG No. A3.6

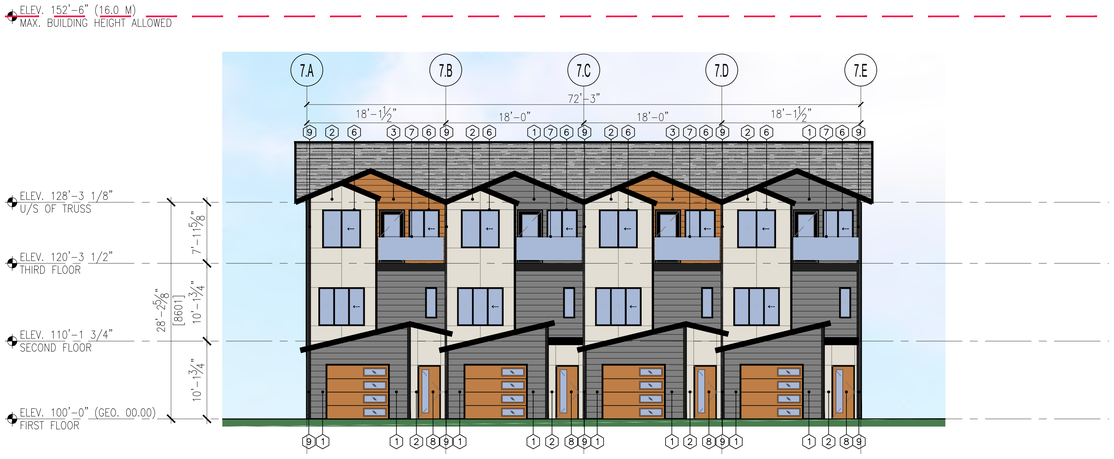


1 / A3.7 FRONT ELEVATION – BUILDING 7
1/8" = 1'-0"




2 / A3.7 REAR ELEVATION – BUILDING 7
1/8" = 1'-0"

3 / A3.7 SIDE ELEVATION – BUILDING 7
1/8" = 1'-0"

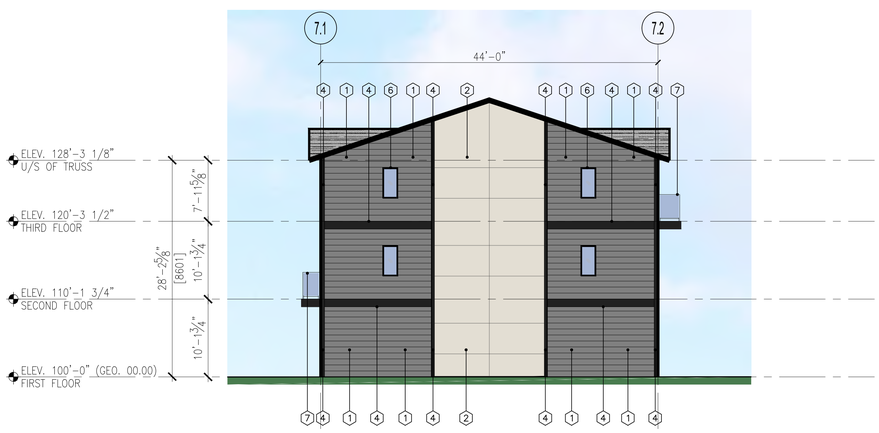

4 / A3.7 SIDE ELEVATION – BUILDING 7
1/8" = 1'-0"

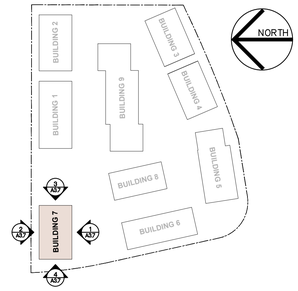

5 / A3.7 KEYPLAN
N.T.S.

DO NOT SCALE ANY DRAWINGS. THIS DRAWING IS THE PROPERTY OF THE ARCHITECT AND MAY NOT BE USED WITHOUT HIS PERMISSION. REPORT ANY DISCREPANCIES TO THE ARCHITECT PRIOR TO PROCEEDING WITH WORK.

MATERIAL LEGEND

1. VINYL SIDING (GRAY)
2. HARDIE BOARD PANEL (COBBLESTONE)
3. FIBER CEMENT LAP SIDING (SEPIA)
4. HARDIE BOARD TRIM (BLACK)
5. GLASS SLIDING DOOR
6. BLACK VINYL WINDOW
7. ALUMINUM GLASS RAILING (BLACK)
8. EXTERIOR DOOR (SEPIA)
9. BLACK METAL DOWNSPOUT

NOTES:
1) SOFFIT & DECK FASCIA (T.B.D.)
2) ROOF MEMBRANE (T.B.D.)

September 04, 2026

ISSUED FOR DEVELOPMENT PERMIT

NO	DD/MM/YY	REVISION
1	04/09/26	ISSUED FOR DEVELOPMENT PERMIT

KN ARCHITECTURE
1417 Kensington Road N.W.
Calgary, Alberta T2N 3R1
Ph: (403) 265-3100
info@kn-architecture.com

MOHAMMAD KATANDAPANSAR
REGISTERED ARCHITECT
SEP 4, 2026
ALBERTA

SCALE AS NOTED

CITYVIBE DEVELOPMENTS INC.

PROJECT

BELMONT TOWNHOUSES

1342 Belmont Boulevard SW
Calgary, Alberta
Block 35, Lot 3 Plan XXXX


-- | START DATE APRIL 2026

DRAWING

BUILDING 7 ELEVATIONS

DESIGNED	TN/SF	CHECKED	TN
DRAWN	SF	JOB No.	2608


DWG No. A3.7

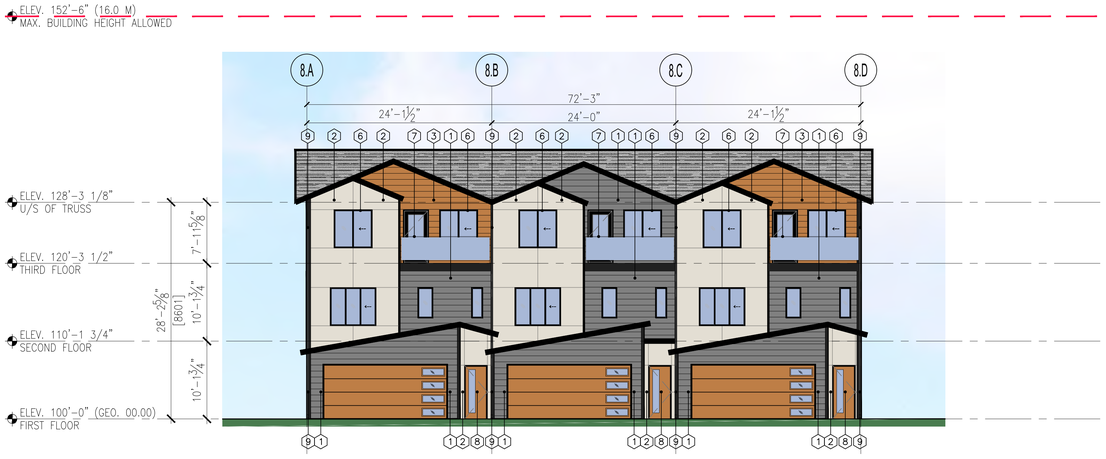


1 / A3.8 FRONT ELEVATION – BUILDING 8
1/8" = 1'-0"




2 / A3.8 REAR ELEVATION – BUILDING 8
1/8" = 1'-0"

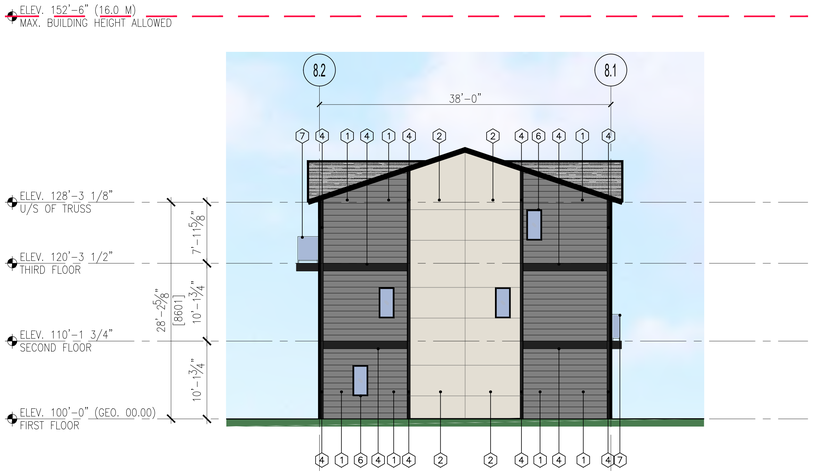

3 / A3.8 SIDE ELEVATION – BUILDING 8
1/8" = 1'-0"

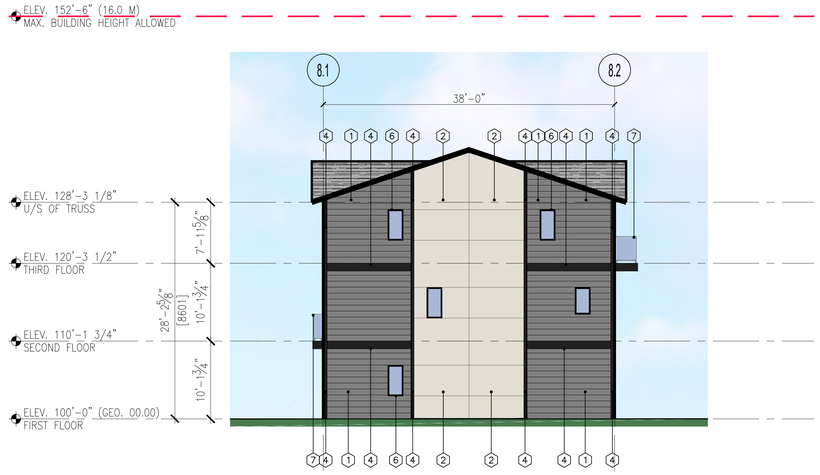

4 / A3.8 SIDE ELEVATION – BUILDING 8
1/8" = 1'-0"

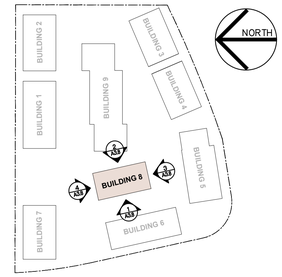

5 / A3.8 KEYPLAN
N.T.S.

DO NOT SCALE ANY DRAWINGS. THIS DRAWING IS THE PROPERTY OF THE ARCHITECT AND MAY NOT BE USED WITHOUT HIS PERMISSION. REPORT ANY DISCREPANCIES TO THE ARCHITECT PRIOR TO PROCEEDING WITH WORK.

MATERIAL LEGEND

1. VINYL SIDING (GRAY)
2. HARDIE BOARD PANEL (COBBLESTONE)
3. FIBER CEMENT LAP SIDING (SEPIA)
4. HARDIE BOARD TRIM (BLACK)
5. GLASS SLIDING DOOR
6. BLACK VINYL WINDOW
7. ALUMINUM GLASS RAILING (BLACK)
8. EXTERIOR DOOR (SEPIA)
9. BLACK METAL DOWNSPOUT

NOTES:
1) SOFFIT & DECK FASCIA (T.B.D.)
2) ROOF MEMBRANE (T.B.D.)

September 04, 2026

ISSUED FOR DEVELOPMENT PERMIT

NO	DD/MM/YY	REVISION
1	04/09/26	ISSUED FOR DEVELOPMENT PERMIT

KN ARCHITECTURE
1417 Kensington Road N.W.
Calgary, Alberta T2N 3R1
Ph: (403) 265-3100
info@kn-architecture.com

MOHAMMAD KATANBAFNASAB
REGISTERED ARCHITECT
SEP 4, 2026
ALBERTA

SCALE: AS NOTED

CITYVIBE DEVELOPMENTS INC.

PROJECT

BELMONT TOWNHOUSES

1342 Belmont Boulevard SW
Calgary, Alberta
Block 35, Lot 3 Plan XXXX

	START DATE
--	APRIL 2026

DRAWING

BUILDING 8 ELEVATIONS

DESIGNED	CHECKED
TN/SF	TN
DRAWN	JOB No.
SF	2608

DWG No. A3.8




1 A3.9 FRONT ELEVATION – BUILDING 9
1/8" = 1'-0"




2 A3.9 REAR ELEVATION – BUILDING 9
1/8" = 1'-0"



3 A3.9 SIDE ELEVATION – BUILDING 9
1/8" = 1'-0"

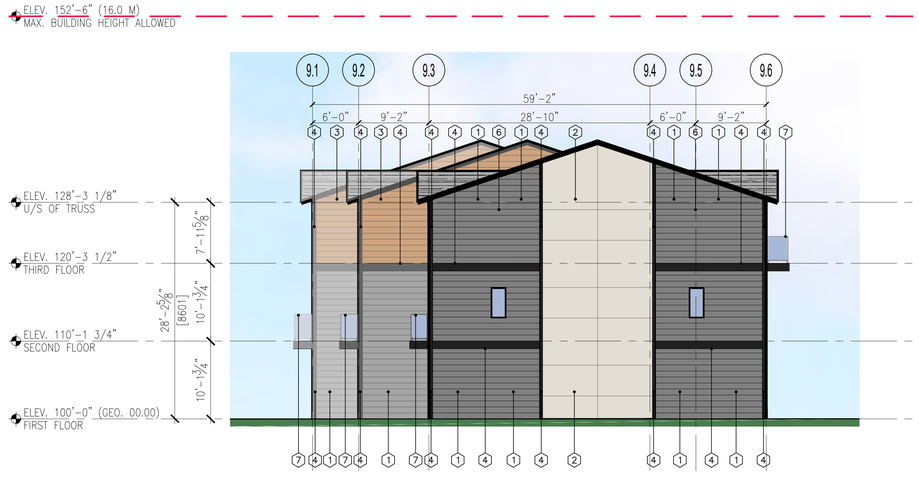

4 A3.9 SIDE ELEVATION – BUILDING 9
1/8" = 1'-0"

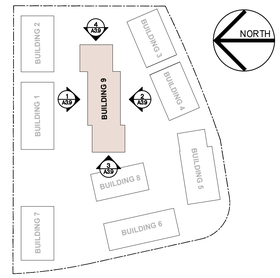

5 A3.9 KEYPLAN
N.T.S.

DO NOT SCALE ANY DRAWINGS. THIS DRAWING IS THE PROPERTY OF THE ARCHITECT AND MAY NOT BE USED WITHOUT HIS PERMISSION. REPORT ANY DISCREPANCIES TO THE ARCHITECT PRIOR TO PROCEEDING WITH WORK.

MATERIAL LEGEND

1. VINYL SIDING (GRAY)
2. HARDIE BOARD PANEL (COBBLESTONE)
3. FIBER CEMENT LAP SIDING (SEPIA)
4. HARDIE BOARD TRIM (BLACK)
5. GLASS SLIDING DOOR
6. BLACK VINYL WINDOW
7. ALUMINUM GLASS RAILING (BLACK)
8. EXTERIOR DOOR (SEPIA)
9. BLACK METAL DOWNSPOUT

NOTES:
1) SOFFIT & DECK FASCIA (T.B.D.)
2) ROOF MEMBRANE (T.B.D.)

September 04, 2026

ISSUED FOR DEVELOPMENT PERMIT

NO	DD/MM/YY	REVISION
1	04/09/26	ISSUED FOR DEVELOPMENT PERMIT

KN ARCHITECTURE
1417 Kensington Road N.W.
Calgary, Alberta T2N 3R1
Ph: (403) 265-3100
info@kn-architecture.com

MOHAMMAD KATANDAEWSAB
REGISTERED ARCHITECT
SEP 4, 2026
ALBERTA

SCALE AS NOTED

CITYVIBE DEVELOPMENTS INC.

PROJECT

BELMONT TOWNHOUSES

1342 Belmont Boulevard SW
Calgary, Alberta
Block 35, Lot 3 Plan XXXX

-- | START DATE APRIL 2026

DRAWING

BUILDING 9 ELEVATIONS

DESIGNED	CHECKED
TN/SF	TN
DRAWN	JOB No.
SF	2608

DWG No. A3.9