
9550-100 ST. SE CALGARY, AB
SW-20-023-28-W4M
ACCTC SITE LAYOUT PLAN

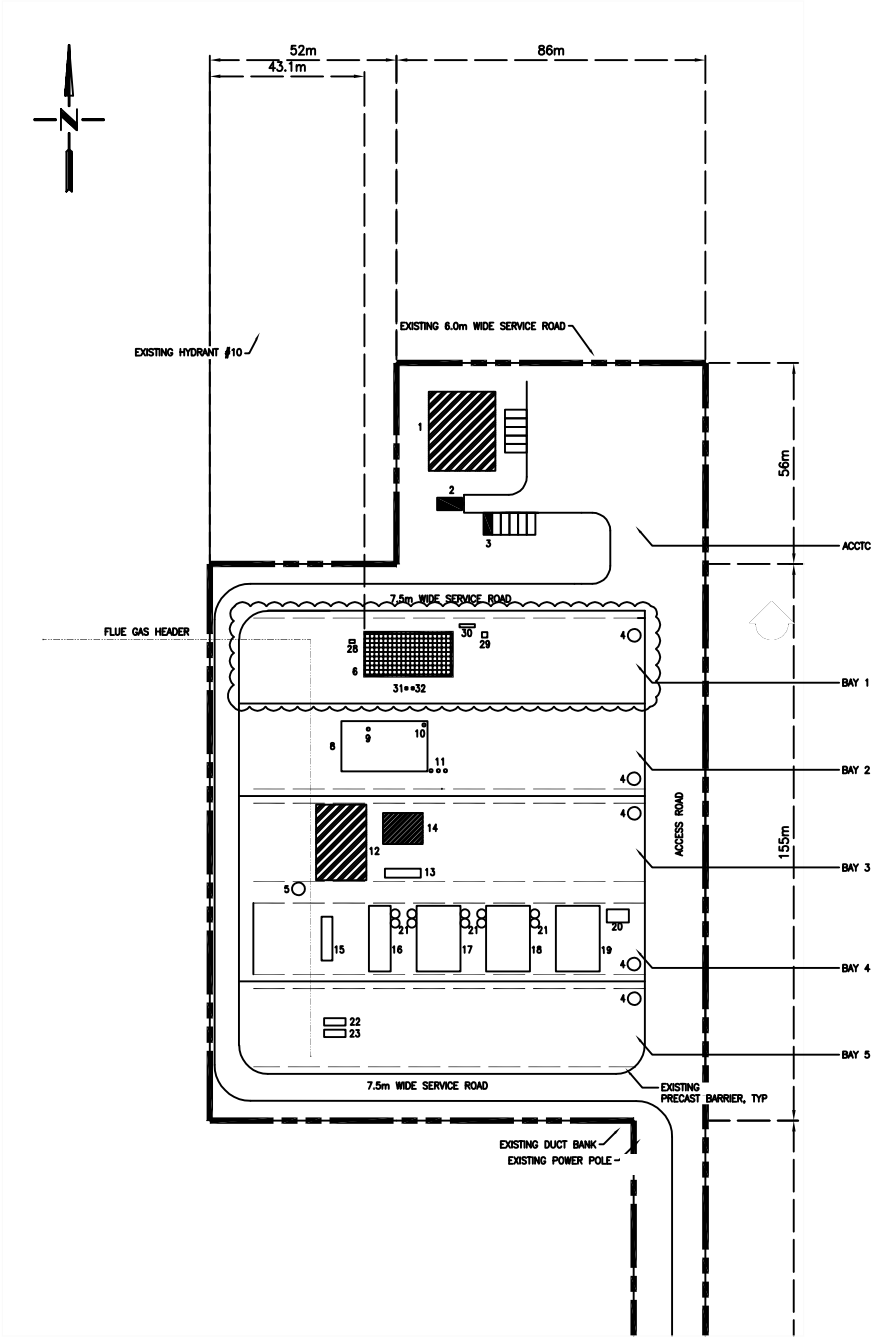


PROJECT INFO:
BAY 1
9550–100 ST. SE
CALGARY AB
ZONING : DIRECT CONTROL 2009D135
EXISTING SETBACKS : 6M

SCOPE:
TEMPORARY OCCUPANCY
EXISTING BUILDING – INTERIOR WORKS
INSTALLATION OF TEMPORARY EQUIPMENT
OUTSIDE BUILDING


ITEM	DESCRIPTION	MEASUREMENT L, W (m)
	ACCTC	
1	ACCTC SHARED OFFICE BUILDING	18.5, 21.9
2	MCC BUILDING	7, 3.5
3	SHIPPING CONTAINER	2.4, 6.1
4	5 UNITS – WASTEWATER TANK	3.6 Diameter
5	UTILITY WATER STORAGE	3.6 Diameter
	BAY 1 – CARBONOVA	
6	PROCESS BUILDING	32.6, 12.2
28	PROPOSED CHILLER	1.5, 0.9
29	PROPOSED INCINERATOR	1.5, 1.5
30	PROPOSED KNOCKOUT DRUM	4.3, 0.9
31	PROPOSED CO GAS CYLINDERS	
32	PROPOSED H2 GAS CYLINDERS	
	BAY 2 – AIR COMPANY	
8	AIR COMPANY BUILDING	24, 14
9	HYDROGEN TANK	1 Diameter
10	CO2 TANK	1 Diameter
11	LIQUID TANK – 3 UNITS	1 Diameter
	BAY 3 – CERT	
12	CO2 CAPTURE UNIT	14, 21
13	COMMERCIAL LIQUID CO2 STORAGE TRAILER	10, 2.5
14	PROCESS BUILDING	11, 11.6
	BAY 4 – CUT	
15	OFFICE TRAILER	12.2, 3.05
16	PROCESS BUILDING #1	18.3, 6.01
17	PROCESS BUILDING #2	18.3, 12.2
18	PROCESS BUILDING #3	18.3, 12.2
19	PROCESS BUILDING #4	18.3, 12.2
20	PROCESS BUILDING #5	6.01, 3.66
21	STORAGE SILOS – 10 UNITS	2.6 Diameter
	BAY 5 – CARBON CURE	
22	TRAILER FOR PERSONNEL & EQUIPMENT	6, 2
23	PROCESSING TRAILER	6, 2

SITE LAYOUT PLAN


InnoTech Alberta Inc.	
ACCTC SITE LAYOUT PLAN	
File Name: ACCTC-SiteLayoutPlan.DWG	File Ver.: 3
Date: APRIL 5, 2019	

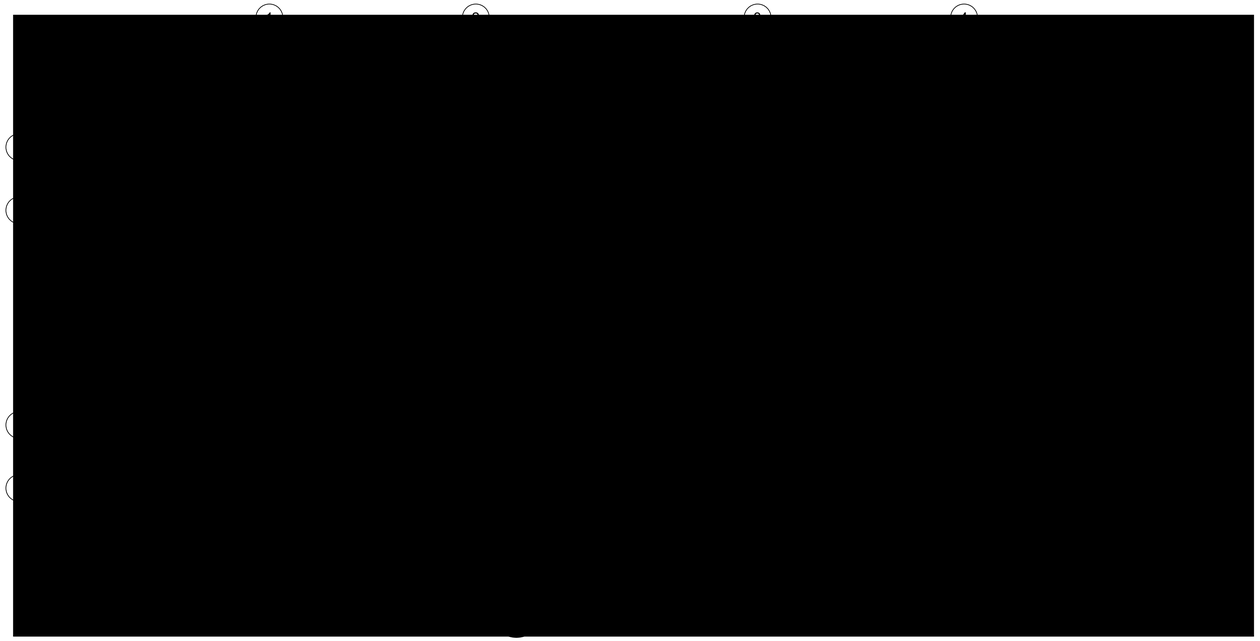


PROJECT NORTH

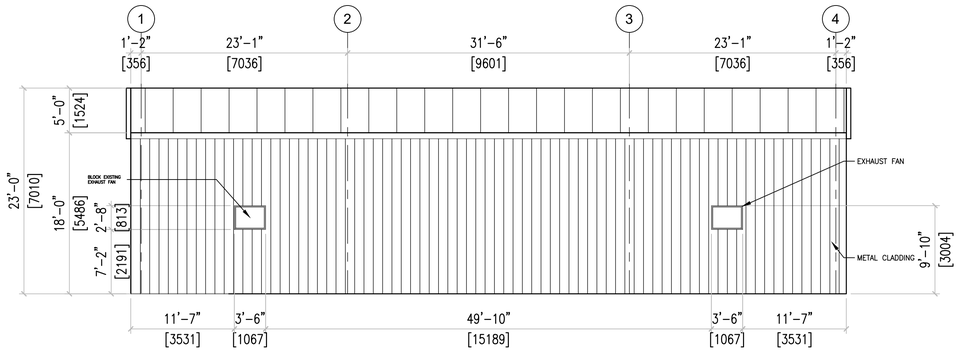


2 EXISTING SOUTH ELEVATION
SCALE: 1/8" = 1'

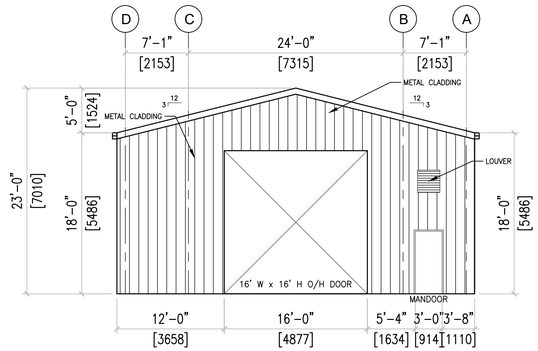

3 EXISTING WEST ELEVATION
SCALE: 1/8" = 1'

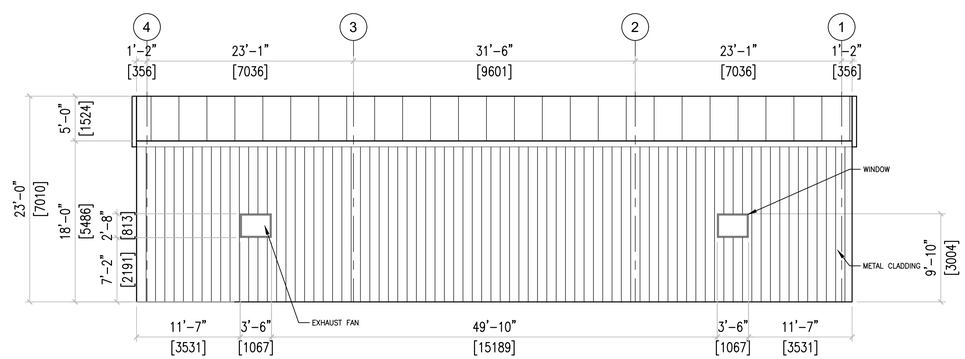

4 EXISTING NORTH ELEVATION
SCALE: 1/8" = 1'

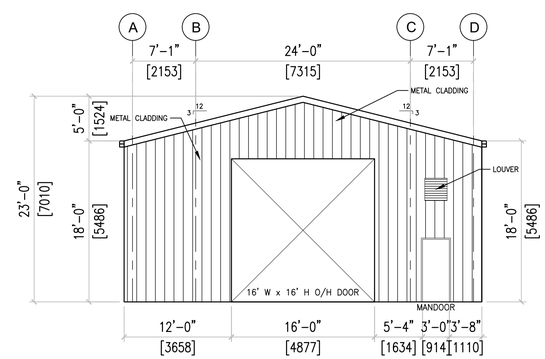

5 EXISTING EAST ELEVATION
SCALE: 1/8" = 1'

Client/Project

CARBON NANOFIBER COMMERCIAL DEVELOPMENT UNIT
Carbonova Corp.
9550-100 ST.
SE CALGARY AB

Architect

zulueta architecture
507 8AVE. NE CALGARY AB
403-618-6079 F 403-290-2266
info@zuluetaarchitecture.com

Copyright Reserved

The Contractor shall verify and be responsible for all dimensions. DO NOT scale the drawing – any errors or omissions shall be reported to the Architect without delay. The Copyrights to all designs and drawings are the property of the Architect. Reproduction or use for any purpose other than that authorized by Architect is forbidden.

Consultants

Notes

Permit-Seal

Revision	By	Appd.	YY.MM.DD
FOR BUILDING PERMIT	JD	JZ	26.11.14

Issued By Appd. YY.MM.DD

File Name: Dwn. Chkd. Dsgn. YY.MM.DD

Title
FLOOR PLAN
ELEVATIONS


Project No.	Scale	
	AS SHOWN	
Drawing No.	Sheet	Revision
A1.0	2	0



30” WASTE GAS INCINERATOR



1-FRONT / WEST VIEW

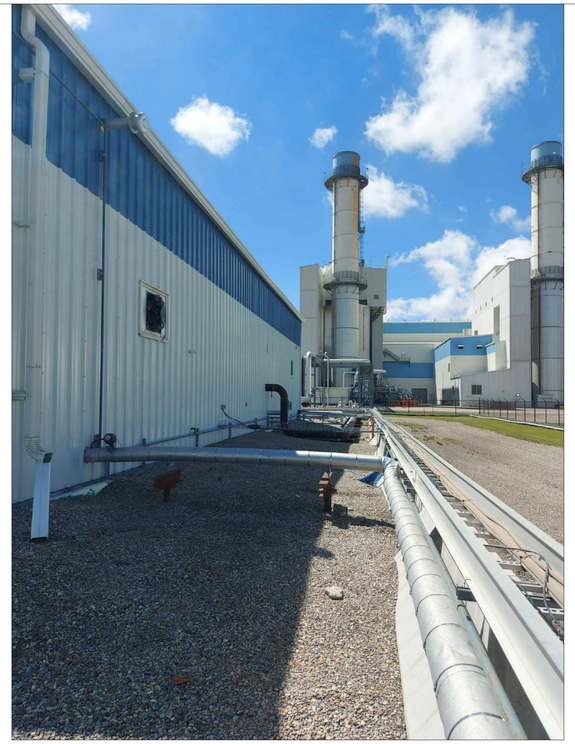


2-SOUTH VIEW




3-NORTH VIEW



4-NORTHEAST VIEW

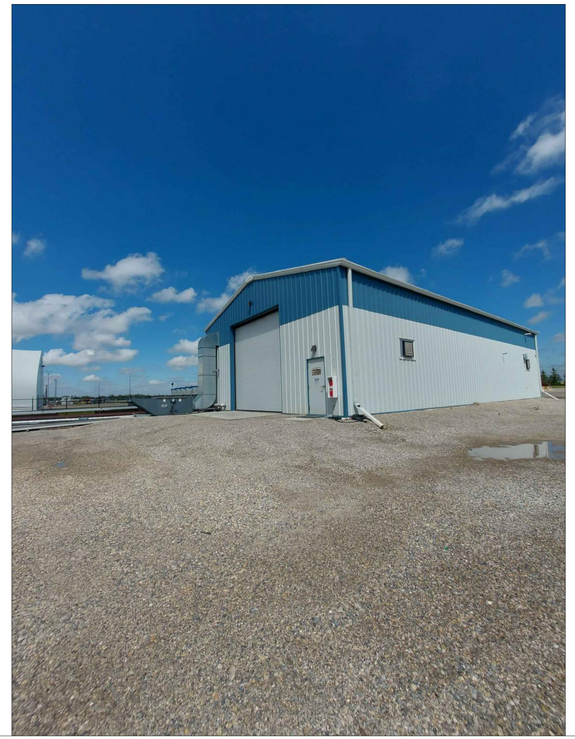

5-SOUTHEAST VIEW

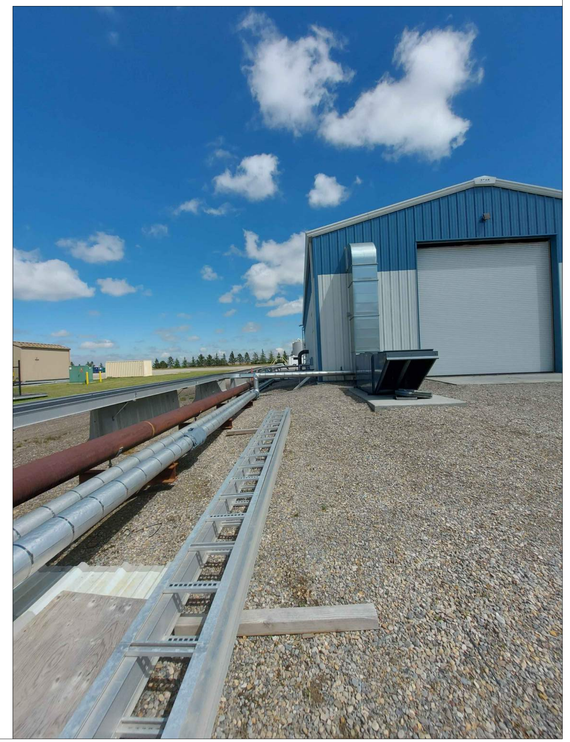

6-EAST VIEW

Client/Project

CARBON NANOFIBER COMMERCIAL DEVELOPMENT UNIT
Carbonova Corp.
9550-100 ST.
SE CALGARY AB

Architect

zulueta architecture
507 8AVE. NE CALGARY AB
403-618-6079 F 403-290-2266
info@zuluetaarchitecture.com


Copyright Reserved

The Contractor shall verify and be responsible for all dimensions. DO NOT scale the drawing – any errors or omissions shall be reported to the Architect without delay. The Copyrights to all designs and drawings are the property of the Architect. Reproduction or use for any purpose other than that authorized by Architect is forbidden.

Consultants

PROJECT NORTH

Notes

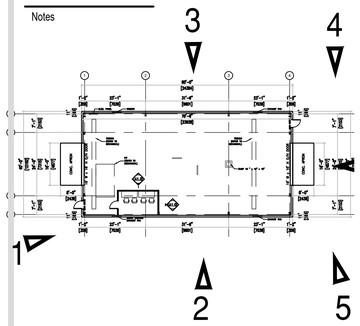

Permit-Seal

Revision	By	Appd.	YY.MM.DD
FOR DEVELOPMENT PERMIT	–	JZ	26.09.28

Issued

File Name:

Dwn.	Chkd.	Dsgn.	YY.MM.DD

Title

SITE PHOTOS

Project No.	Scale
	-

Drawing No.	Sheet	Revision
-	-	0