

NOT FOR CONSTRUCTION

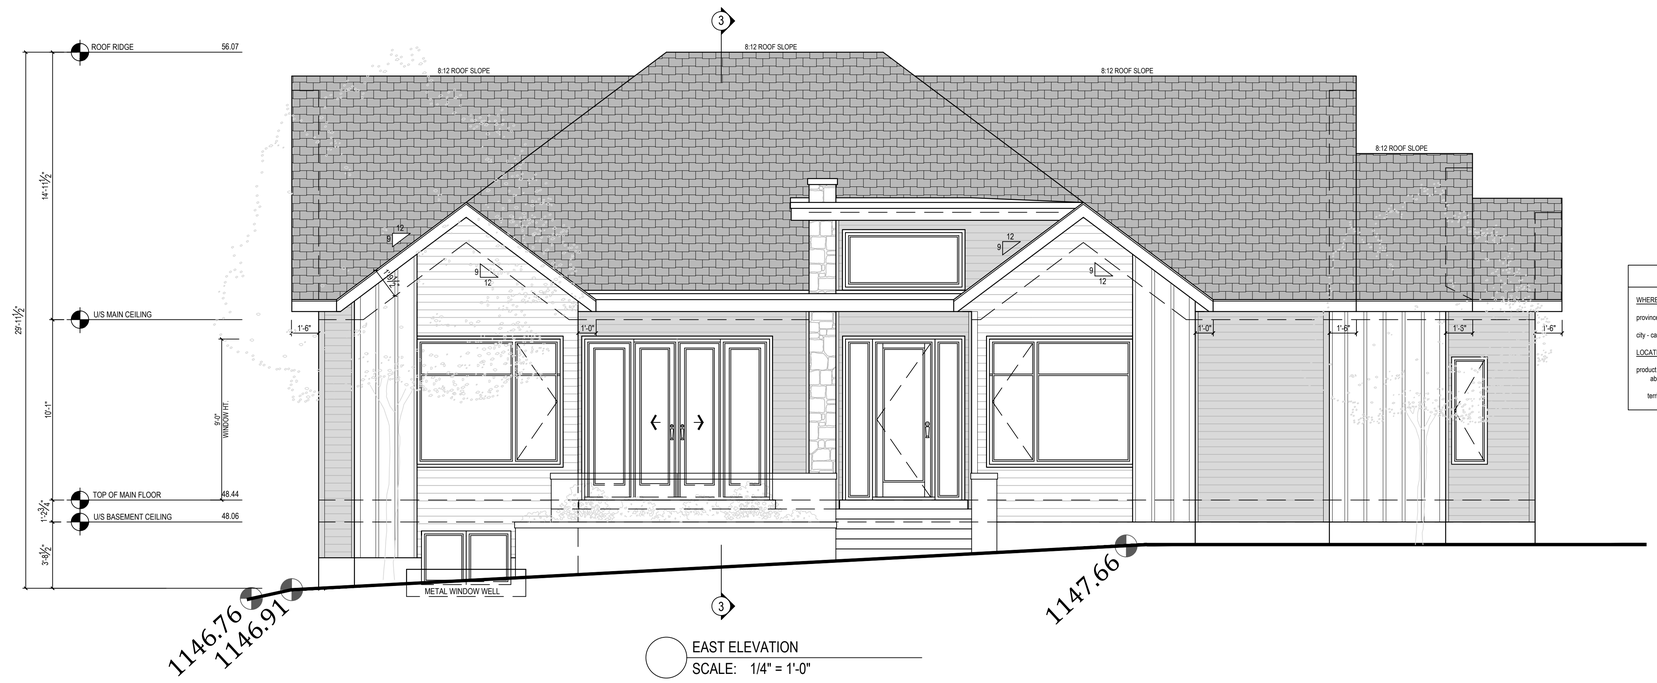

EAST ELEVATION
SCALE: 1/4" = 1'-0"

BUILDING CODE FENESTRATION CHART	
WHERE	PERFORMANCE REQUIREMENTS
province - alberta	minimum performance grade (PG) = 25
city - calgary	minimum positive design pressure = 1200 pa
LOCATION	minimum negative design pressure = 1200 pa
product height above ground to top of product - 10.0 m	minimum water penetration resistance test pressure 260 pa
terrian type - open - rough	minimum Canadian air infiltration/exfiltration A2

ALL WINDOWS & DOORS TO MET OR EXCEED NAFS STANDARDS
DOUBLE PANE INSULATED GLASS WINDOWS IN ALL INSTANCES (MIN U-VALUE 1.60)

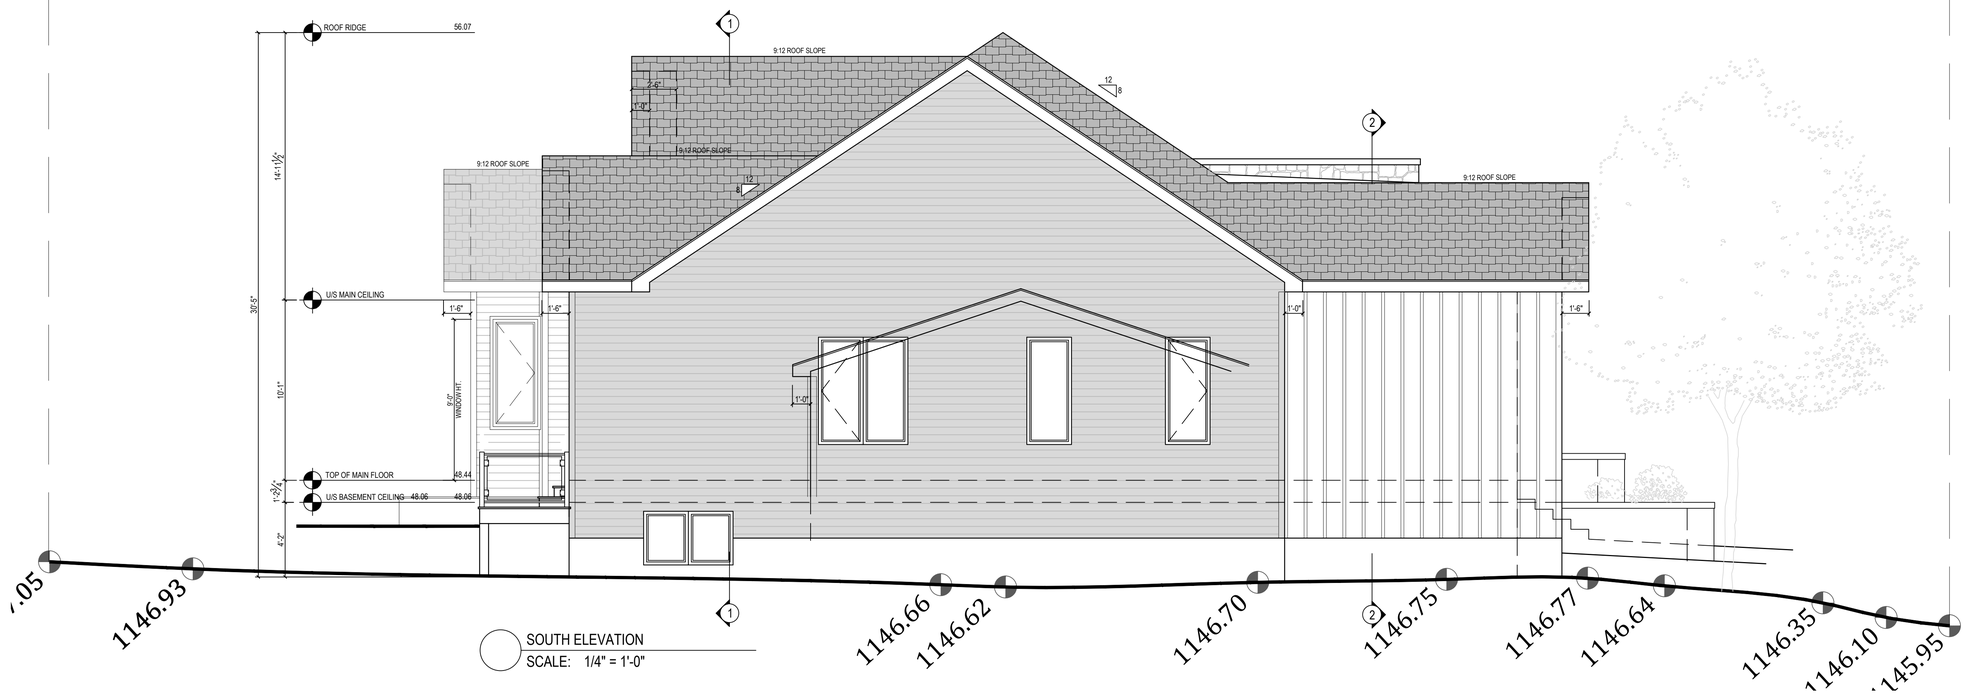

SOUTH ELEVATION
SCALE: 1/4" = 1'-0"

designhaus STUDIO INC

47 AUBURN MEADOW CRES SE
CALGARY, AB T3M 2E3
TEL: (403) 399 - 2930

www.designhausstudio.com

Need the Full Plans?
If you need the full set of plans or need changes, call 403.399.2930 or email *info@designhausstudio.com* for details.

Digital Plans
A PDF version of this plan is available. Call 403.399.2930 or email *info@designhausstudio.com* for copies.

Copyright
Designhaus Studio Inc. reserves the rights to these documents and to all designs contained herein. No copies or alterations are to be made without expressed written permission from the designer. All plans sold by Designhaus Studio Inc. are protected under copyright law.

Liability Disclaimer
Placement of the residence on the site plan is based on ownders desired location and governing authority's regulations. Every property has inherent risks due to location, acts of God, etc... which may cause damage to structures built on said property and bodily injury and/or death to the occupants of said structures. Designhaus Studio Inc. does not in any way guarantee the suitability or any area for construction or habitation, and will not be held liable for damages based on the location of said structure. General Contractor to verify all field conditions and code requirements, insure compliance of proposed structure with said conditions, verify all dimensions & techniques in construction documents, and notify Designhaus Studio Inc. of any discrepancies before construction.

OCTOBER 02, 2026


SOUTH & EAST ELEVATIONS
93 WINSLOW CRESCENT S.W.
CUSTOM SINGLE-DETACHED DEVELOPMENT

Index of pages

A1 Overall site plan
A2 Main floor plans
A3 Lower floor plans
A4 Foundation/cribbing plans
A5 South & East elevations
A6 North & West elevations
A7 Structural cross sections
A8 Construction details
A9 Detached garage plans & elevations
A10 Main floor electrical
A11 Lower floor electrical

A5


NOT FOR CONSTRUCTION

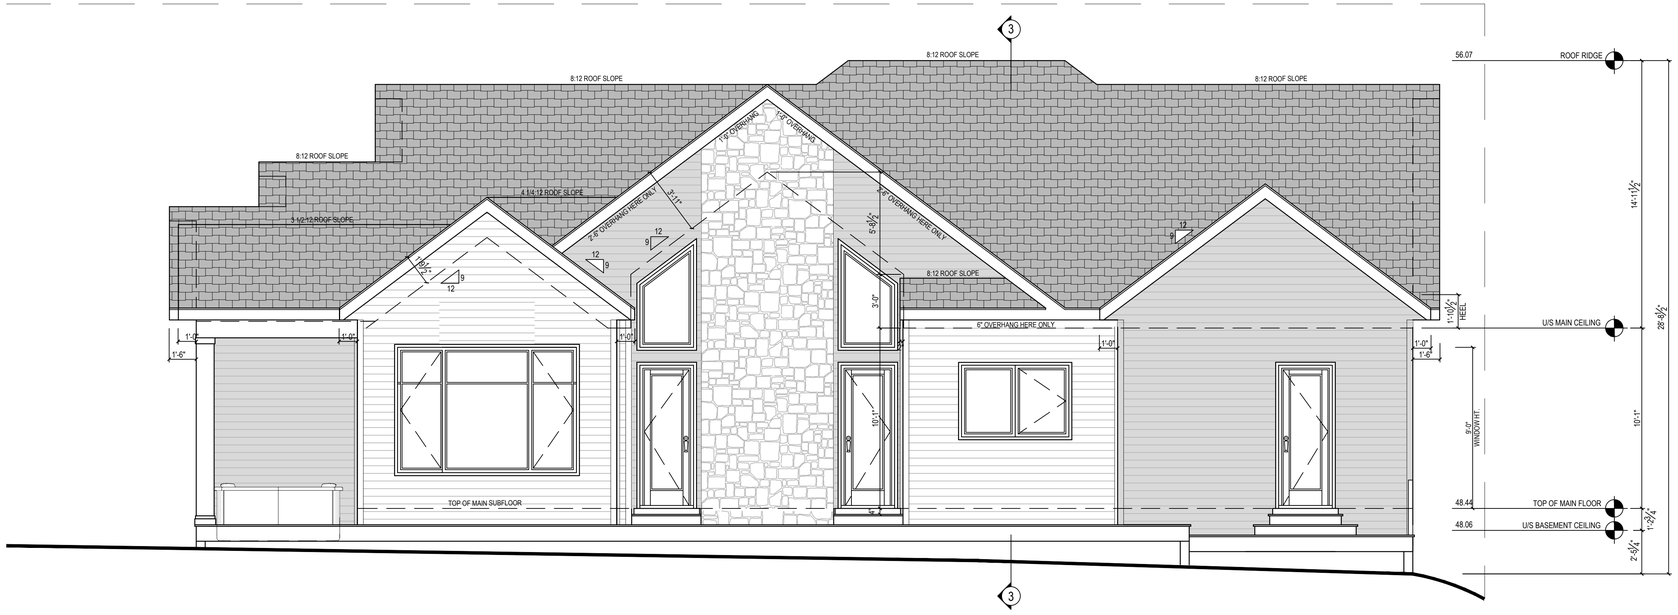

WEST ELEVATION
SCALE: 1/4" = 1'-0"

BUILDING CODE FENESTRATION CHART	
WHERE	PERFORMANCE REQUIREMENTS
province - alberta	minimum performance grade (PG) = 25
city - calgary	minimum positive design pressure = 1200 pa
LOCATION	minimum negative design pressure = 1200 pa
product height above ground to top of product - 10.0 m	minimum water penetration resistance test pressure 260 pa
terrian type - open - rough	minimum Canadian air infiltration/exfiltration A2

ALL WINDOWS & DOORS TO MET OR EXCEED NAFS STANDARDS
DOUBLE PANE INSULATED GLASS WINDOWS IN ALL INSTANCES (MIN U-VALUE 1.60)

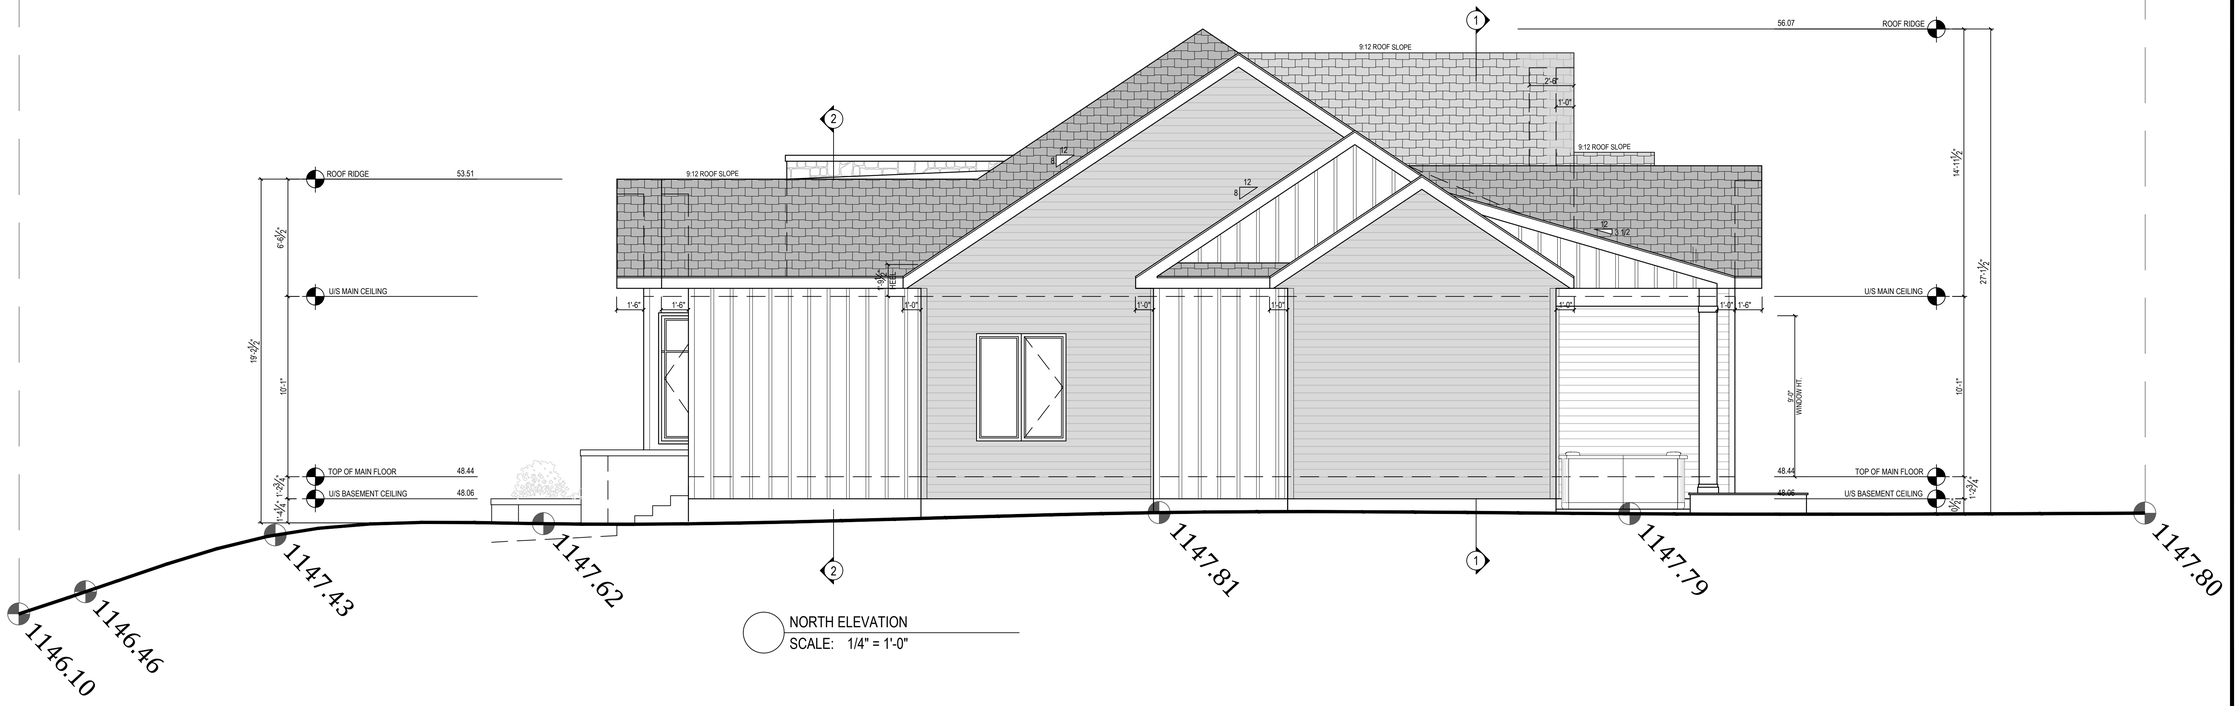

NORTH ELEVATION
SCALE: 1/4" = 1'-0"

designhaus STUDIO INC

47 AUBURN MEADOW CRES SE
CALGARY, AB T3M 2E3
TEL: (403) 399 - 2930

www.designhausstudio.com

Need the Full Plans?
If you need the full set of plans or need changes, call 403.399.2930 or email *info@designhausstudio.com* for details.

Digital Plans
A PDF version of this plan is available. Call 403.399.2930 or email *info@designhausstudio.com* for copies.

Copyright
Designhaus Studio Inc. reserves the rights to these documents and to all designs contained herein. No copies or alterations are to be made without expressed written permission from the designer. All plans sold by Designhaus Studio Inc. are protected under copyright law.

Liability Disclaimer
Placement of the residence on the site plan is based on owners desired location and governing authority's regulations. Every property has inherent risks due to location, acts of God, etc... which may cause damage to structures built on said property and bodily injury and/or death to the occupants of said structures. Designhaus Studio Inc. does not in any way guarantee the suitability or any area for construction or habitation, and will not be held liable for damages based on the location of said structure. General Contractor to verify all field conditions and code requirements, insure compliance of proposed structure with said conditions, verify all dimensions & techniques in construction documents, and notify Designhaus Studio Inc. of any discrepancies before construction.


OCTOBER 02, 2026

NORTH & WEST ELEVATIONS
93 WINSLOW CRESCENT S.W.
CUSTOM SINGLE-DETACHED DEVELOPMENT


Index of pages

A1 Overall site plan
A2 Main floor plans
A3 Lower floor plans
A4 Foundation/cribbing plans
A5 South & East elevations
A6 North & West elevations
A7 Structural cross sections
A8 Construction details
A9 Detached garage plans & elevations
A10 Main floor electrical
A11 Lower floor electrical


A6

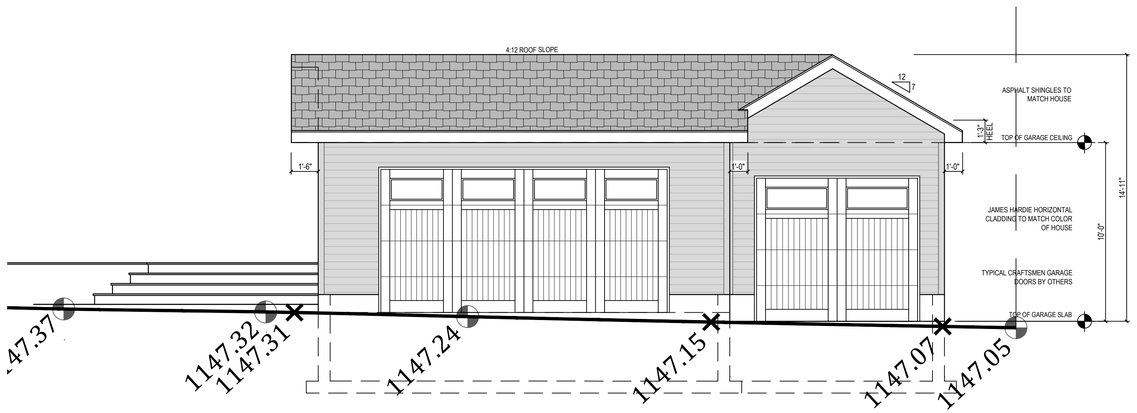


NORTH ELEVATION
SCALE: 1/4" = 1'-0"

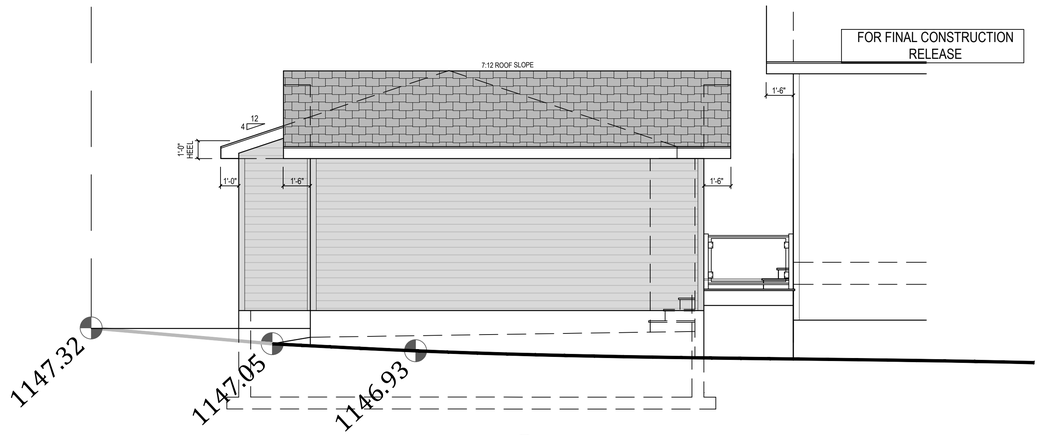

EAST ELEVATION
SCALE: 1/4" = 1'-0"

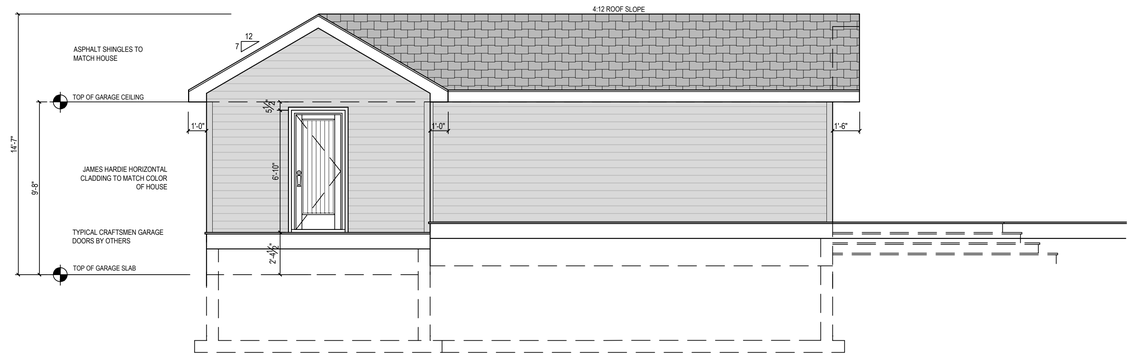

SOUTH ELEVATION
SCALE: 1/4" = 1'-0"

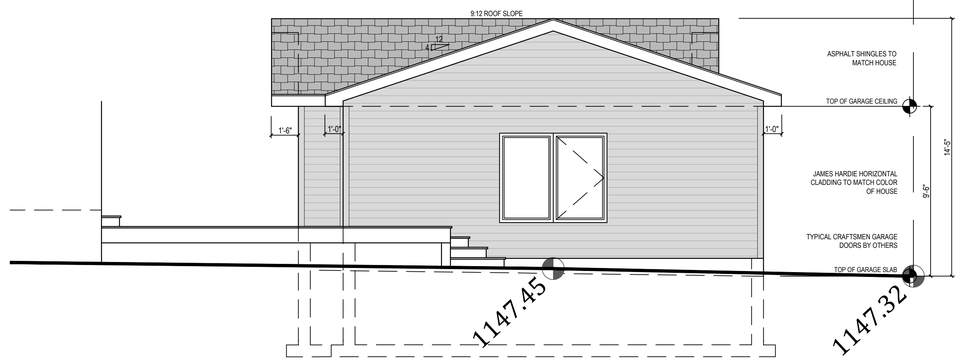

WEST ELEVATION
SCALE: 1/4" = 1'-0"

[redacted]

designhaus STUDIO INC
47 AUBURN MEADOW CRES SE
CALGARY, AB T3M 2E3
TEL: (403) 399 - 2930

www.designhausstudio.com

Need the Full Plans?
If you need the full set of plans or need changes, call 403.399.2930 or email *info@designhausstudio.com* for details.

Digital Plans
A PDF version of this plan is available. Call 403.399.2930 or email *info@designhausstudio.com* for copies.

Copyright
Designhaus Studio Inc. reserves the rights to these documents and to all designs contained herein. No copies or alterations are to be made without expressed written permission from the designer. All plans sold by Designhaus Studio Inc. are protected under copyright law.

Liability Disclaimer
Placement of the residence on the site plan is based on ownders desired location and governing authority's regulations. Every property has inherent risks due to location, acts of God, etc... which may cause damage to structures built on said property and bodily injury and/or death to the occupants of said structures. Designhaus Studio Inc. does not in any way guarantee the suitability or any area for construction or habitation, and will not be held liable for damages based on the location of said structure. General Contractor to verify all field conditions and code requirements, insure compliance of proposed structure with said conditions, verify all dimensions & techniques in construction documents, and notify Designhaus Studio Inc. of any discrepancies before construction.


OCTOBER 02, 2026

GARAGE PLANS & ELEVATIONS
93 WINSLOW CRESCENT S.W.
CUSTOM SINGLE-DETACHED DEVELOPMENT

Index of pages

A1 Overall site plan
A2 Main floor plans
A3 Lower floor plans
A4 Foundation/cribbing plans
A5 South & East elevations
A6 North & West elevations
A7 Structural cross sections
A8 Construction details
A9 Detached garage plans & elevations
A10 Main floor electrical
A11 Lower floor electrical

A9

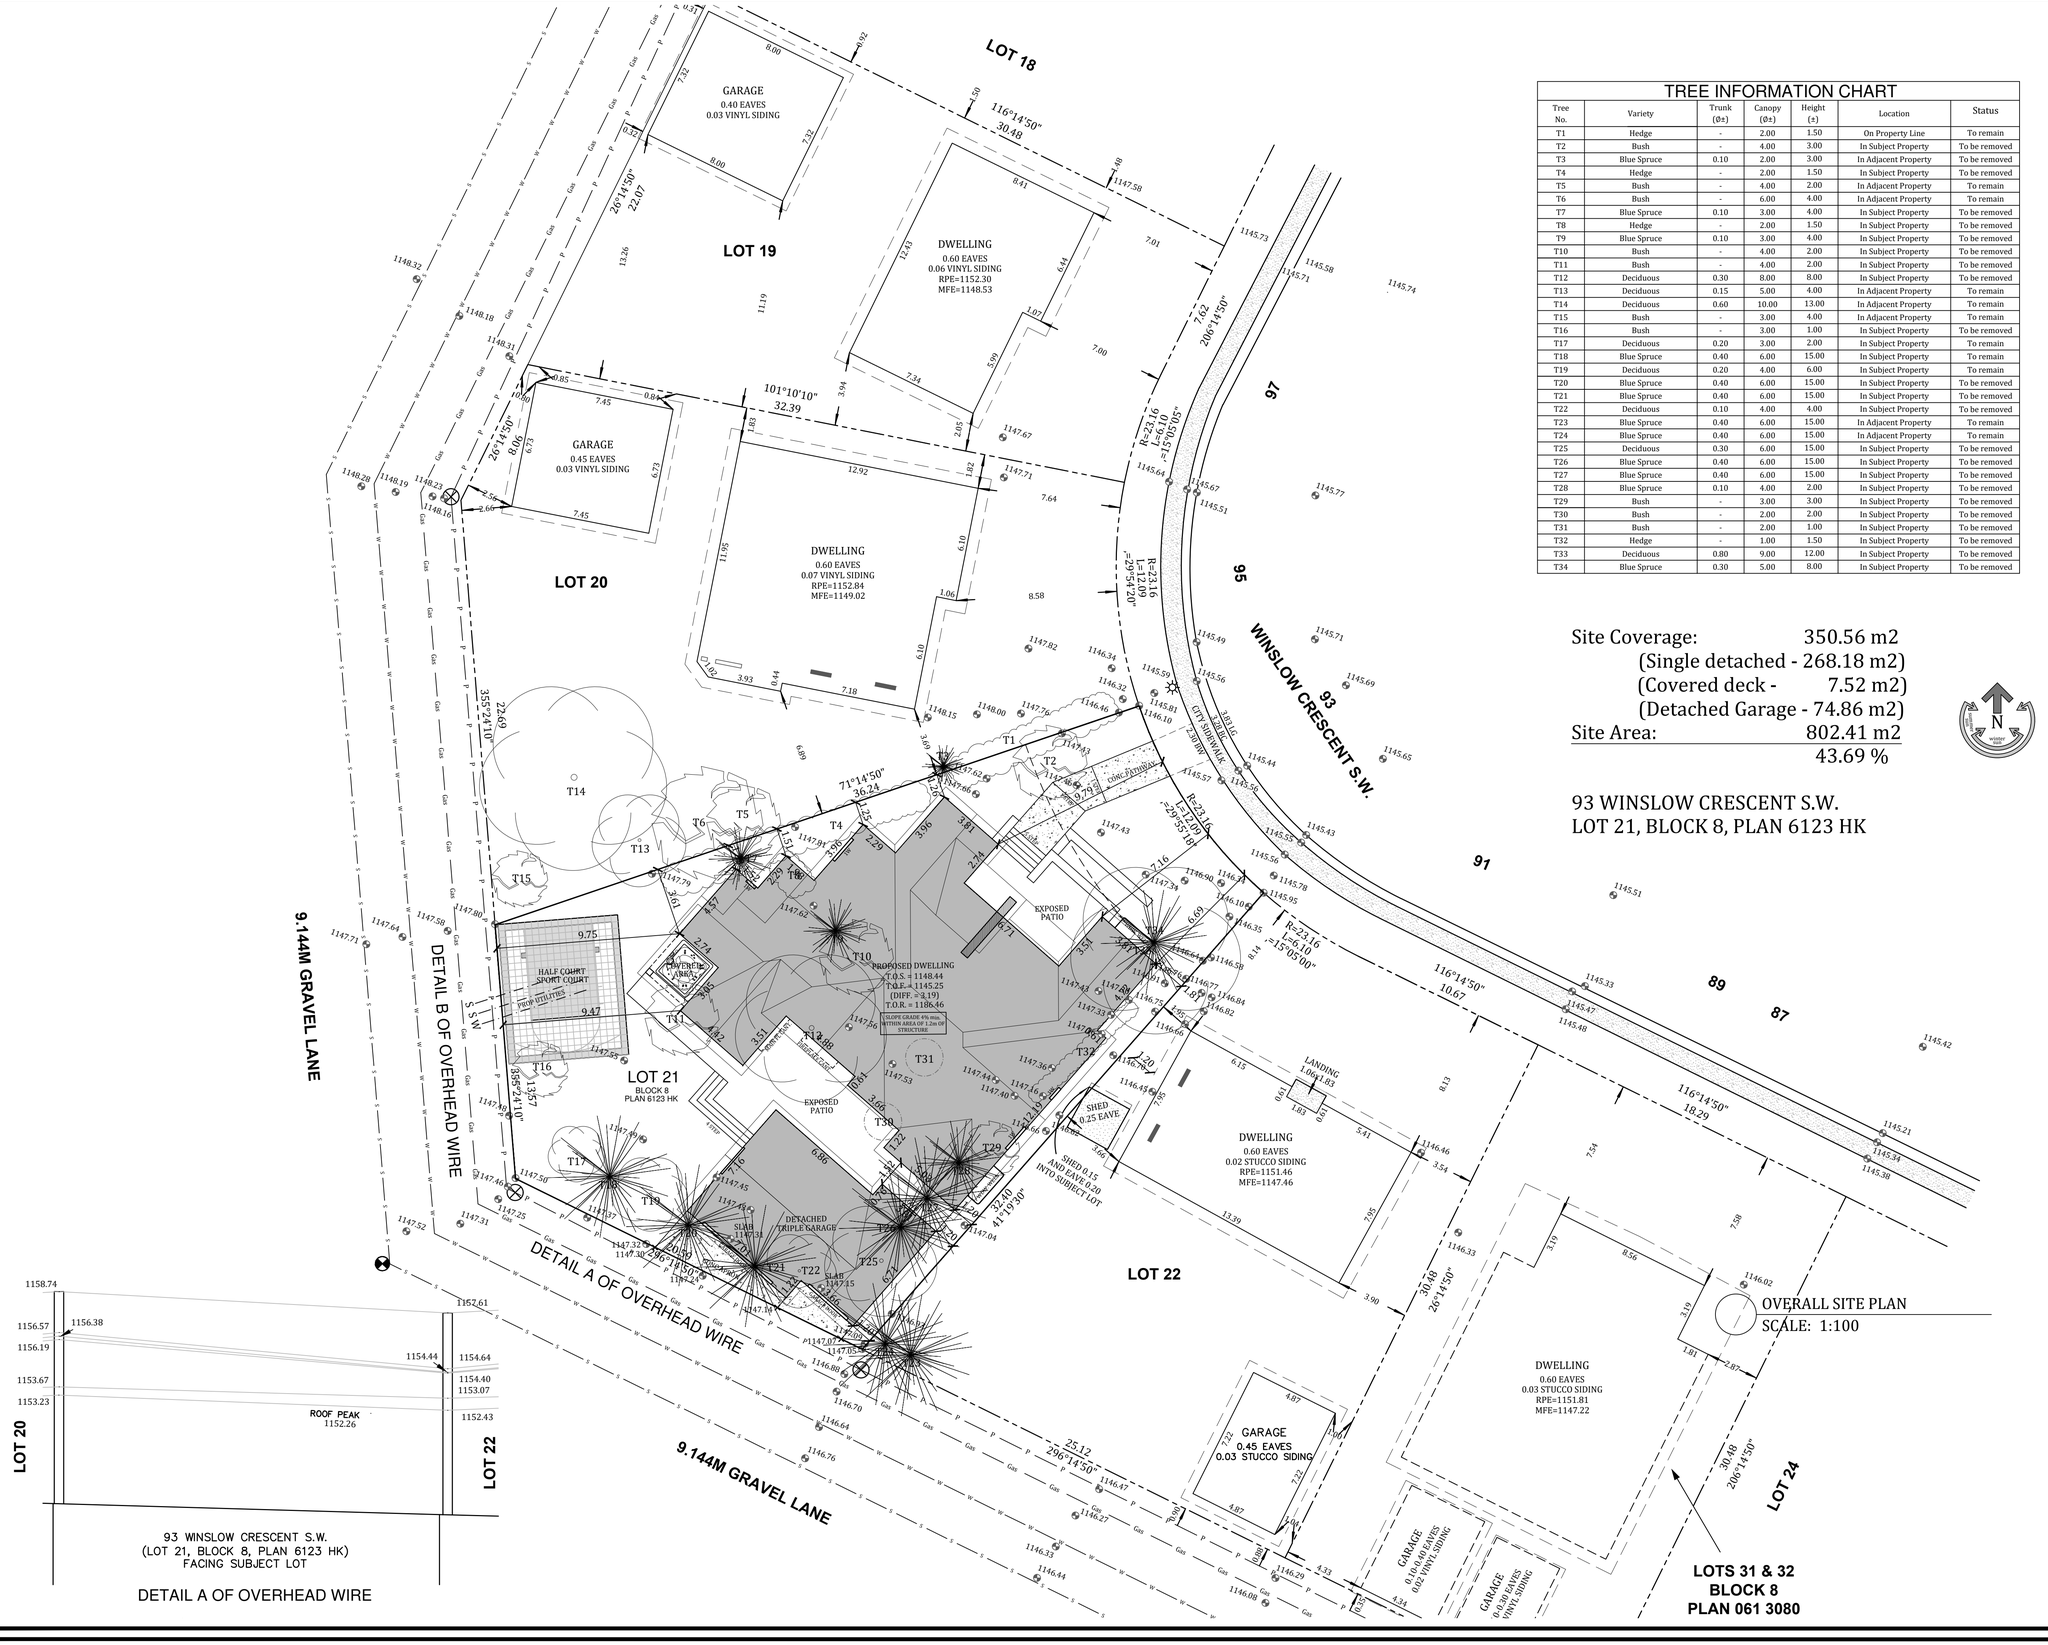

TREE INFORMATION CHART

Tree No.	Variety	Trunk (Ø±)	Canopy (Ø±)	Height (±)	Location	Status
T1	Hedge	-	2.00	1.50	On Property Line	To remain
T2	Bush	-	4.00	3.00	In Subject Property	To be removed
T3	Blue Spruce	0.10	2.00	3.00	In Adjacent Property	To be removed
T4	Hedge	-	2.00	1.50	In Subject Property	To be removed
T5	Bush	-	4.00	2.00	In Adjacent Property	To remain
T6	Bush	-	6.00	4.00	In Adjacent Property	To remain
T7	Blue Spruce	0.10	3.00	4.00	In Subject Property	To be removed
T8	Hedge	-	2.00	1.50	In Subject Property	To be removed
T9	Blue Spruce	0.10	3.00	4.00	In Subject Property	To be removed
T10	Bush	-	4.00	2.00	In Subject Property	To be removed
T11	Bush	-	4.00	2.00	In Subject Property	To be removed
T12	Deciduous	0.30	8.00	8.00	In Subject Property	To be removed
T13	Deciduous	0.15	5.00	4.00	In Adjacent Property	To remain
T14	Deciduous	0.60	10.00	13.00	In Adjacent Property	To remain
T15	Bush	-	3.00	4.00	In Adjacent Property	To remain
T16	Bush	-	3.00	1.00	In Subject Property	To be removed
T17	Deciduous	0.20	3.00	2.00	In Subject Property	To remain
T18	Blue Spruce	0.40	6.00	15.00	In Subject Property	To remain
T19	Deciduous	0.20	4.00	6.00	In Subject Property	To remain
T20	Blue Spruce	0.40	6.00	15.00	In Subject Property	To be removed
T21	Blue Spruce	0.40	6.00	15.00	In Subject Property	To be removed
T22	Deciduous	0.10	4.00	4.00	In Subject Property	To be removed
T23	Blue Spruce	0.40	6.00	15.00	In Adjacent Property	To remain
T24	Blue Spruce	0.40	6.00	15.00	In Adjacent Property	To remain
T25	Deciduous	0.30	6.00	15.00	In Subject Property	To be removed
T26	Blue Spruce	0.40	6.00	15.00	In Subject Property	To be removed
T27	Blue Spruce	0.40	6.00	15.00	In Subject Property	To be removed
T28	Blue Spruce	0.10	4.00	2.00	In Subject Property	To be removed
T29	Bush	-	3.00	3.00	In Subject Property	To be removed
T30	Bush	-	2.00	2.00	In Subject Property	To be removed
T31	Bush	-	2.00	1.00	In Subject Property	To be removed
T32	Hedge	-	1.00	1.50	In Subject Property	To be removed
T33	Deciduous	0.80	9.00	12.00	In Subject Property	To be removed
T34	Blue Spruce	0.30	5.00	8.00	In Subject Property	To be removed

Site Coverage: 350.56 m2
(Single detached - 268.18 m2)
(Covered deck - 7.52 m2)
(Detached Garage - 74.86 m2)
Site Area: 802.41 m2
43.69 %

93 WINSLOW CRESCENT S.W.
LOT 21, BLOCK 8, PLAN 6123 HK

OVERALL SITE PLAN
SCALE: 1:100

designhaus STUDIO INC
47 AUBURN MEADOW CRES SE
CALGARY, AB T3M 2E3
TEL: (403) 399 - 2930
www.designhausstudio.com

Need the Full Plans?
If you need the full set of plans or need changes, call 403.399.2930 or email *info@designhausstudio.com* for details.

Digital Plans
A PDF version of this plan is available. Call 403.399.2930 or email *info@designhausstudio.com* for copies.

Copyright
Designhaus Studio Inc. reserves the rights to these documents and to all designs contained herein. No copies or alterations are to be made without expressed written permission from the designer. All plans sold by Designhaus Studio Inc. are protected under copyright law.

Liability Disclaimer
Placement of the residence on the site plan is based on ownders desired location and governing authority's regulations. Every property has inherent risks due to location, acts of God, etc., which may cause damage to structures built on said property and bodily injury and/or death to the occupants of said structures. Designhaus Studio Inc. does not in any way guarantee the suitability or any area for construction or habitation, and will not be held liable for damages based on the location of said structure. General Contractor to verify all field conditions and code requirements, insure compliance of proposed structure with said conditions, verify all dimensions & techniques in construction documents, and notify Designhaus Studio Inc. of any discrepancies before construction.

OCTOBER 02, 2026

OVERALL SITE PLAN
93 WINSLOW CRESCENT S.W.
CUSTOM SINGLE-DETACHED DEVELOPMENT

Index of pages

A1 Overall site plan
A2 Main floor plans
A3 Lower floor plans
A4 Foundation/cribbing plans
A5 South & East elevations
A6 North & West elevations
A7 Structural cross sections
A8 Construction details
A9 Detached garage plans & elevations
A10 Main floor electrical
A11 Lower floor electrical

A1