SQUARE 32 GROCERY - TI

3340 32 ST. N.E.

CALGARY, ALBERTA



SYMBOL LEGEND

Room name 101	INDICATES ROOM NAME AND NUMBER
1 / A101	INDICATES BUILDING SECTION MARKER
1 / A101	INDICATES WALL SECTION MARKER
1 / A101 SIM	INDICATES BUILDING DETAIL MARKER
00.00M	INDICATES EXISTING ELEVATION ON SITE / BLOCK PLANS
00.00M / 00.00	INDICATES PROPOSED ELEVATION ON SITE / BLOCK PLANS
0.0'	INDICATES PROPOSED SPOT ELEVATION
	INDICATES EXISTING TREE TO BE REMOVED
	INDICATES EXISTING TREE TO REMAIN
	INDICATES NEW TREE
XX	INDICATES INTERIOR DOOR TAG
11	INDICATES EXTERIOR DOOR / WINDOW TAG
8'-0" CLG	INDICATES HEIGHT OF CEILING STRUCTURE ABOVE SUBFLOOR
0'-0"	INDICATES SUBFLOOR ELEVATION ON FLOOR PLANS
	INDICATES CONSTRUCTION ASSEMBLY TYPE TAG - REFER TO CONSTRUCTION ASSEMBLIES
FO1	INDICATES FLOOR FINISH TYPE TAG - REFER TO FINISHES LEGEND
WO1	INDICATES WALL FINISH TYPE TAG - REFER TO FINISHES LEGEND
CO1	INDICATES CEILING FINISH TYPE TAG - REFER TO FINISHES LEGEND
00	KEYNOTE TAG - REFER TO DRAWING NOTES

TYPICAL ABBREVIATIONS

AFF	ABOVE FINISHED FLOOR	I.D.	INSIDE DIAMETER
ASF	ABOVE SUB-FLOOR	LL	LIVE LOAD
AFS	ABOVE FINISHED SLAB	MANUF.	MANUFACTURER
BLDG	BUILDING	MECH	MECHANICAL
C/W	COMPLETE WITH	MW	MICROWAVE
CONC.	CONCRETE	N.A.	NOT APPLICABLE
CSCI	CONTRACTOR SUPPLIED CONTRACTOR INSTALLED	N.I.C.	NOT IN CONTRACT
		N.T.S.	NOT TO SCALE
CT	COOKTOP	O/C	ON CENTRE
DIA	DIAMETER	OSOI	OWNER SUPPLIED OWNER INSTALLED
DN	DOWN	OSCI	OWNER SUPPLIED CONTRACTOR INSTALLED
DW	DISHWASHER		
DWG	DRAWING	O.D.	OUTSIDE DIAMETER
EW	EACH WAY	SPEC.	SPECIFICATION
ELEC.	ELECTRICAL	S	SINK
ENG.	ENGINEER	T.O.	TOP OF
EQ.	EQUAL	TOW	TOP OF WALL
E.O.S.	EDGE OF SLAB	TAB	TOP AND BOTTOM
F.	FRIDGE	T&G	TOUNGE AND GROOVE
FD	FLOOR DRAIN	TYP.	TYPICAL
FURN	FURNACE	U/S	UNDERSIDE
GA	GAUGE	VERT.	VERTICAL
GWB	GYPSUM WALL BOARD	W/D	WASHER / DRYER
HWH	HOT WATER HEATER	WD	WARMING DRAWER
HDWD	HARDWOOD	WO	WALL OVEN
		WPM	WATERPROOF MEMBRANE

DRAWING INDEX

A0.0	COVER PAGE
A1.1	SITE PLAN
A2.1	KEY PLAN
A2.2	FLOOR PLANS

RECORD OF ISSUE:

No.	Description	Date
1	PRELIMINARY BP REVIEW	2026.08.18
2	BP APPLICATION	2026.09.04

ALL WORK SHALL CONFORM TO THE LATEST EDITION OF THE ABC, NBC, ELECTRICAL AND PLUMBING CODES.

ALL WORK SHALL BE PERFORMED IN A PROFESSIONAL AND WORKMANLIKE MANNER.

ALL MATERIALS SHALL BE HANDLED AND STORED TO PREVENT DAMAGE.

VERIFY ALL DIMENSIONS, ELEVATIONS, AND DATUM; REPORT ANY ERRORS AND/OR DISCREPANCIES TO THE ARCHITECT PRIOR TO CONSTRUCTION.

DIMENSIONS PROVIDED ARE RELATIVE TO FACE OF STUD OR FACE OF CONCRETE.

EACH SUCCESSIVE SUBTRADE IS REQUIRED TO CONFIRM THE LOCATION OF REFERENCE POINTS FOR LOCATING NEW WORK WITH THE WALLS / WORK ALREADY IN PLACE.

ALL DESIGNS AND DRAWINGS REMAIN THE PROPERTY OF THE DESIGNER AND MAY NOT BE REPRODUCED WITHOUT PERMISSION OF THE DESIGNER.

DO NOT SCALE DRAWINGS.

THIS DRAWING SUPERCEDES PREVIOUS ISSUES.

JACKSON McCORMICK

ARCHITECTURE LTD

A. 804 16TH AVENUE SW
CALGARY AB
T2R 0S9

TEL 403 520 8018
FAX 403 276 5146
EMAIL info@jmarchitects.ca

PROJECT:

SQUARE 32 GROCERY
TENANT IMPROVEMENT


3340 32 ST. N.E.
CALGARY, ALBERTA
LOTS 6 & 7, BLOCK 11, PLAN 801 1265

DRAWING DESCRIPTION:

COVER PAGE

PLOT SCALE:	AS NOTED	DRAWING NO.:	A0.0
PROJECT NO.:	2026-18		
CHECKED BY:	TJ		
DRAWN BY:	AR	PLOT DATE:	2026.09.04

© 2026 JACKSON McCORMICK ARCHITECTURE LTD.

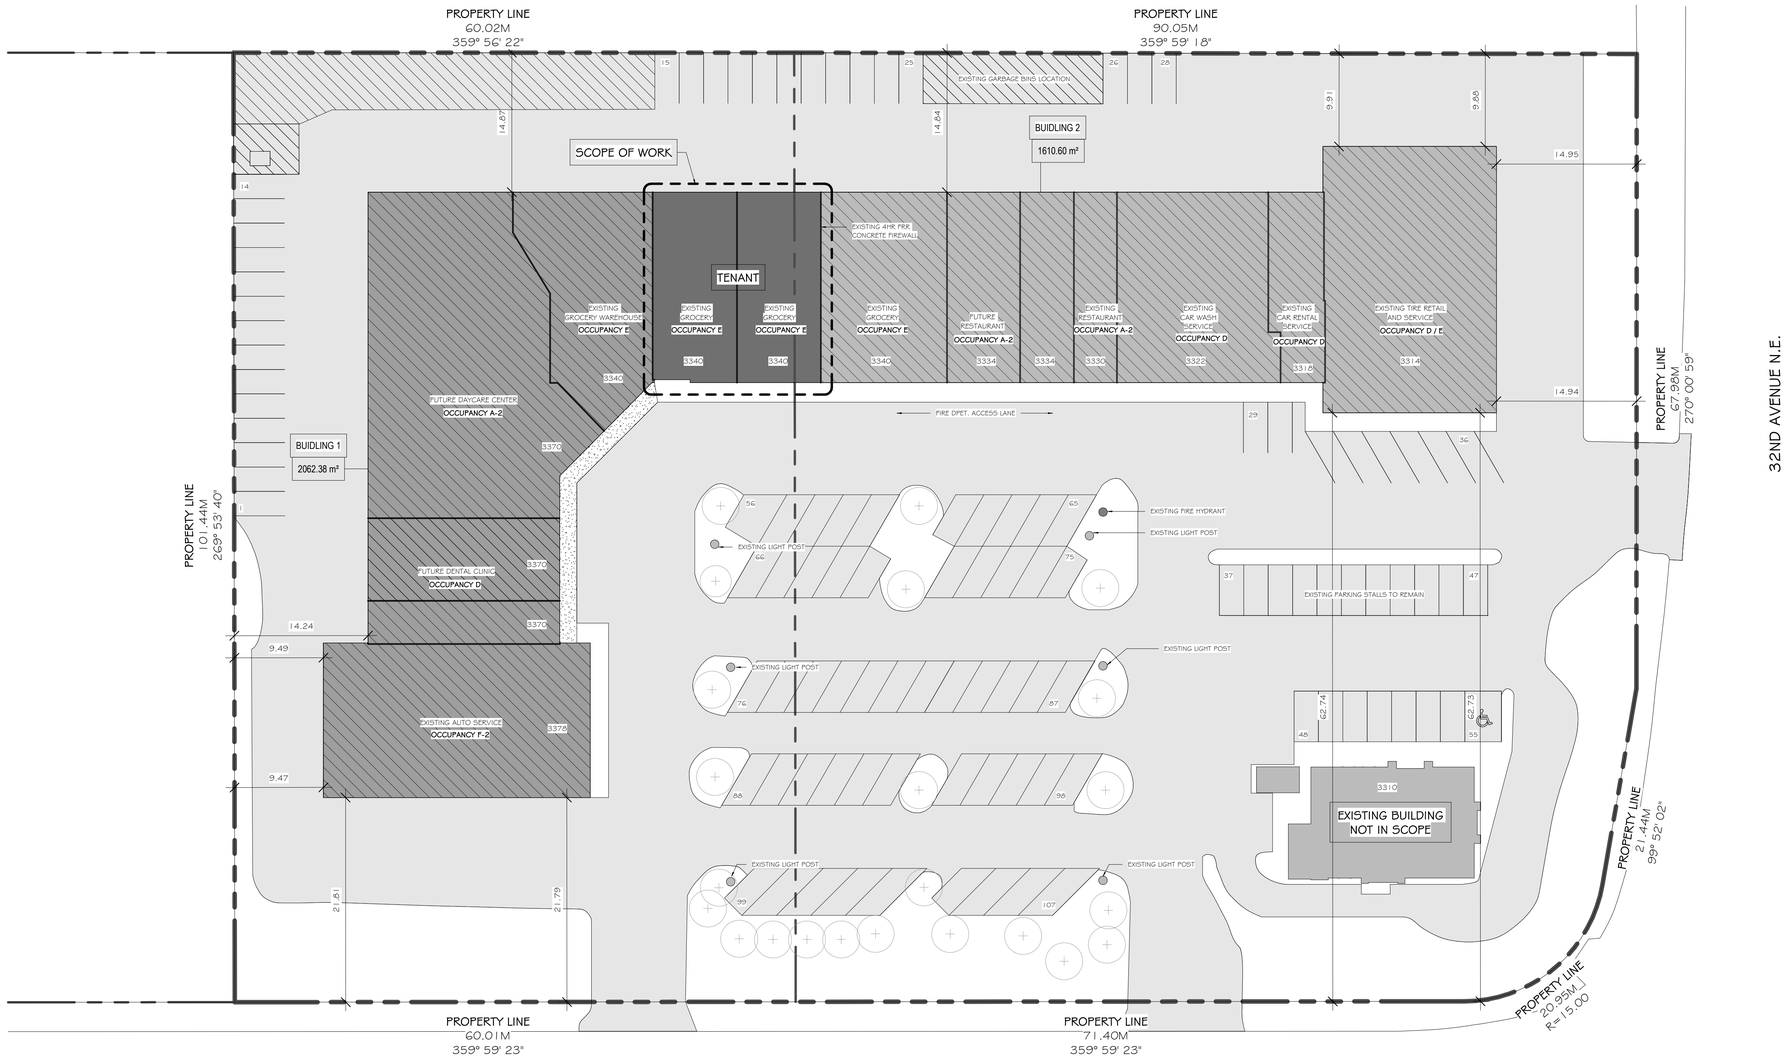

SITE PLAN
1 : 300

RECORD OF ISSUE:

No.	Description	Date
1	PRELIMINARY BP REVIEW	2026.08.18
2	BP APPLICATION	2026.09.04

ALL WORK SHALL CONFORM TO THE LATEST EDITION OF THE ABC, NBC, ELECTRICAL AND PLUMBING CODES.

ALL WORK SHALL BE PERFORMED IN A PROFESSIONAL AND WORKMANLIKE MANNER.

ALL MATERIALS SHALL BE HANDLED AND STORED TO PREVENT DAMAGE.

VERIFY ALL DIMENSIONS, ELEVATIONS, AND DATUM; REPORT ANY ERRORS AND/OR DISCREPANCIES TO THE ARCHITECT PRIOR TO CONSTRUCTION.

DIMENSIONS PROVIDED ARE RELATIVE TO FACE OF STUD OR FACE OF CONCRETE.

EACH SUCCESSIVE SUBTRADE IS REQUIRED TO CONFIRM THE LOCATION OF REFERENCE POINTS FOR LOCATING NEW WORK WITH THE WALLS / WORK ALREADY IN PLACE.

ALL DESIGNS AND DRAWINGS REMAIN THE PROPERTY OF THE DESIGNER AND MAY NOT BE REPRODUCED WITHOUT PERMISSION OF THE DESIGNER.

DO NOT SCALE DRAWINGS.

THIS DRAWING SUPERCEDES PREVIOUS ISSUES.

JACKSON McCORMICK
ARCHITECTURE LTD

A. 804 16TH AVENUE SW
CALGARY AB
T2R 0S9

TEL 403 520 8018
FAX 403 276 5146
EMAIL info@jmarchitects.ca

PROJECT:

SQUARE 32 GROCERY TENANT IMPROVEMENT

3340 32 ST. N.E.
CALGARY, ALBERTA
LOTS 6 & 7, BLOCK 11, PLAN 801 1265

DRAWING DESCRIPTION:
SITE PLAN

PLOT SCALE: AS NOTED	DRAWING NO.: A1.1
PROJECT NO.: 2026-18	
CHECKED BY: TJ	
DRAWN BY: AR	PLOT DATE: 2026.09.04

© 2026 JACKSON McCORMICK ARCHITECTURE LTD.