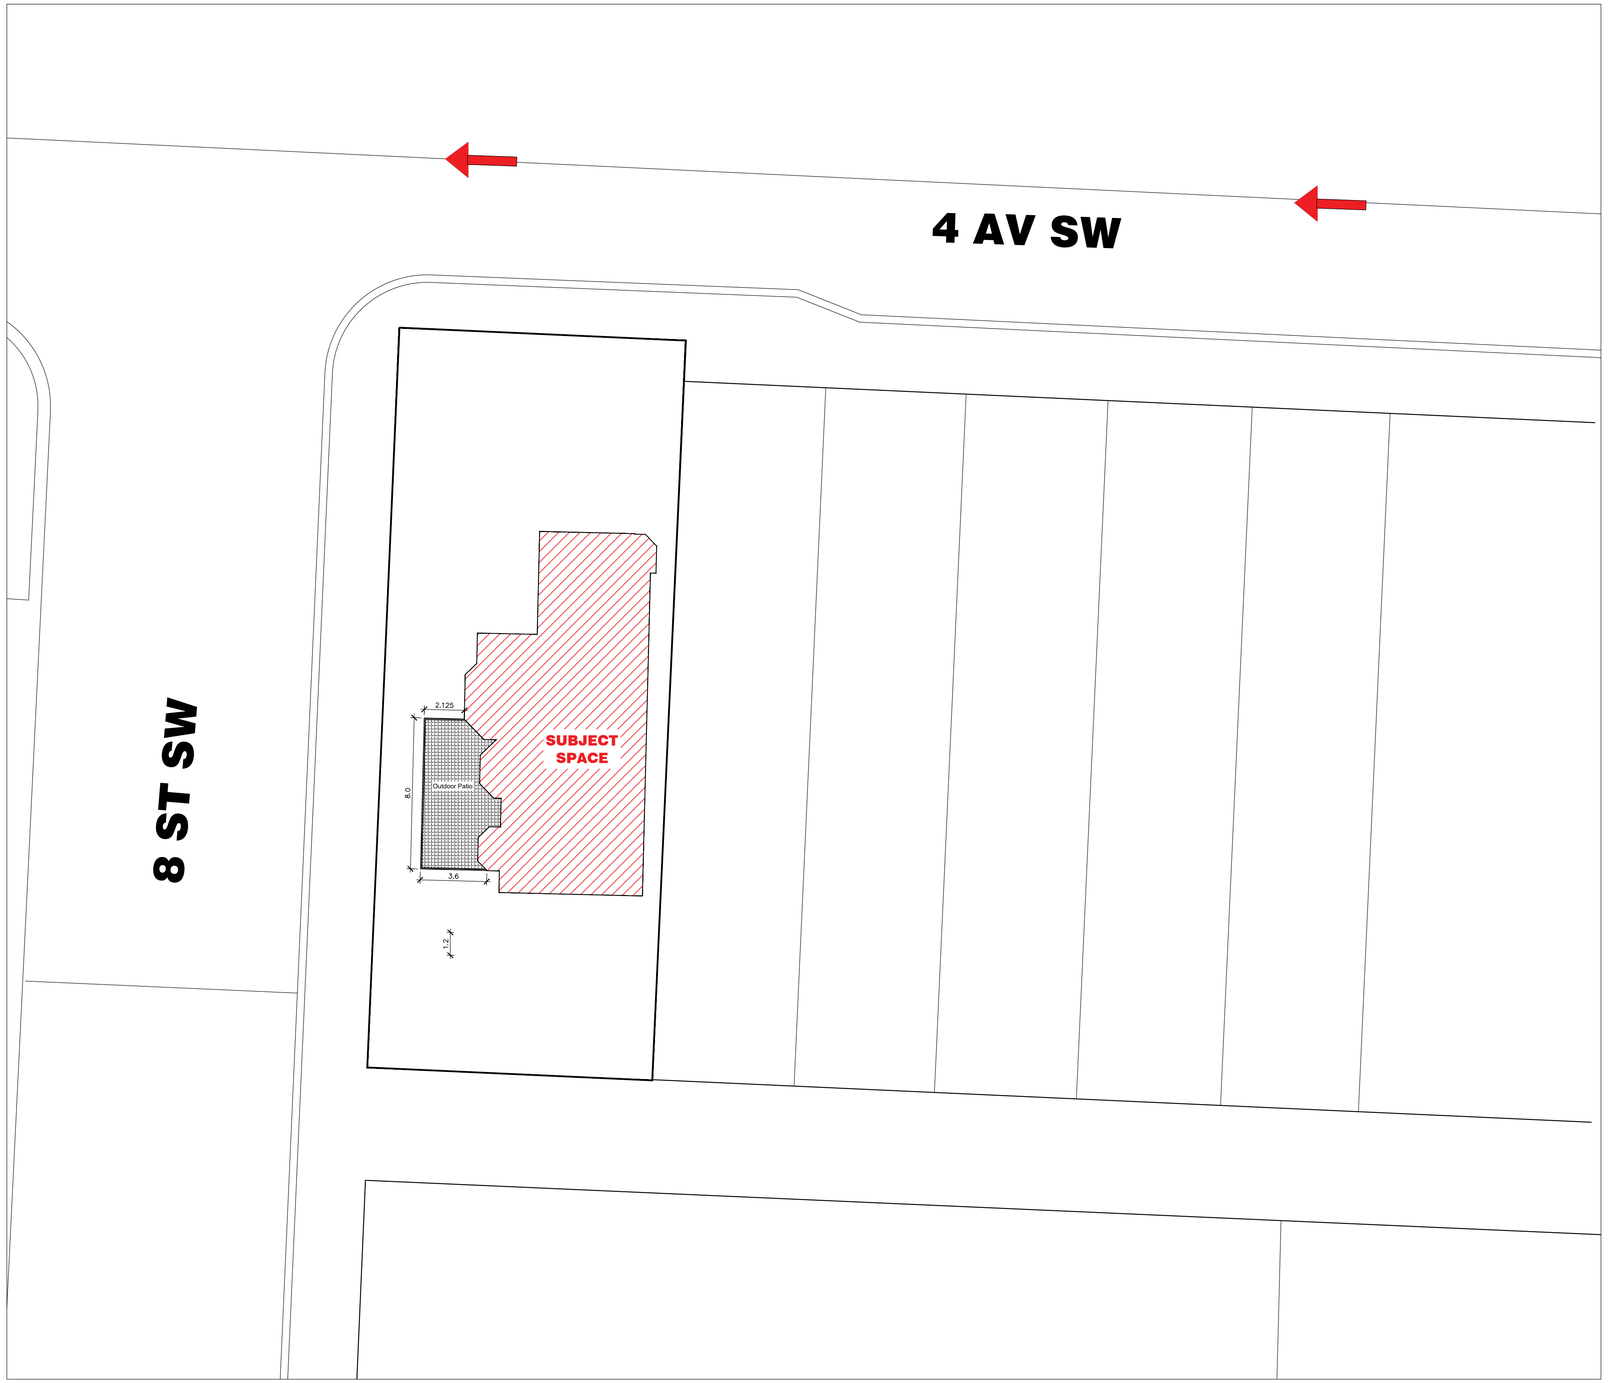


1 A1 **SITE PLAN**
SCALE: 1 = 150

ARC Design
Residential, Commercial & Interiors
203-3770 WESTWINDS DR.NE
CALGARY, AB. T3J 5H3
T:403744-0222,F:403744-022 I
E-MAIL: info@arcdesignab.com

PRIME &ARCHITECT

SEAL

Consultant

SEAL

COPYRIGHT:

THIS DRAWING MUST NOT BE SCALED. THE GENERAL CONTRACTOR SHALL VERIFY ALL DIMENSIONS, DATUM, AND LEVELS PRIOR TO COMMENCEMENT OF WORK. ALL ERRORS AND OMISSIONS TO BE REPORTED IMMEDIATELY TO THE DESIGNER. VARIATIONS AND MODIFICATIONS TO WORK SHOWN ON THESE DRAWINGS SHALL NOT BE CARRIED OUT WITHOUT WRITTEN PERMISSION FROM THE DESIGNER.

REVISIONS

REV #	DATE	DESCRIPTION
7		
6		
5		
4		
3	2022-02-16	CLIENT REVIEW
2	2022-02-11	CLIENT REVIEW
1	2022-01-29	CLIENT REVIEW

CLIENT

PROJECT

YEMENI VILLAGE
RESTAURANT

ADDRESS

CIVIC:
#402 8 St SW
CALGARY, ALBERTA

LEGAL:

DRAWING TITLE

SITE PLAN

SCALE	DATE	SHEET NO.
1 = 150	JUNE. 24-2026	A1
DRAWN BY	PROJECT NO.	
RH		