



FRONT ELEVATION

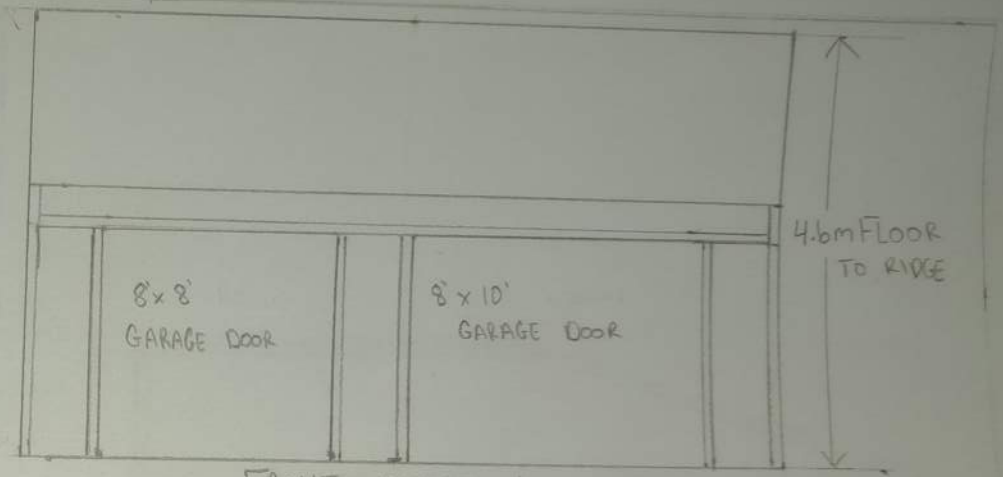


REAR ELEVATION

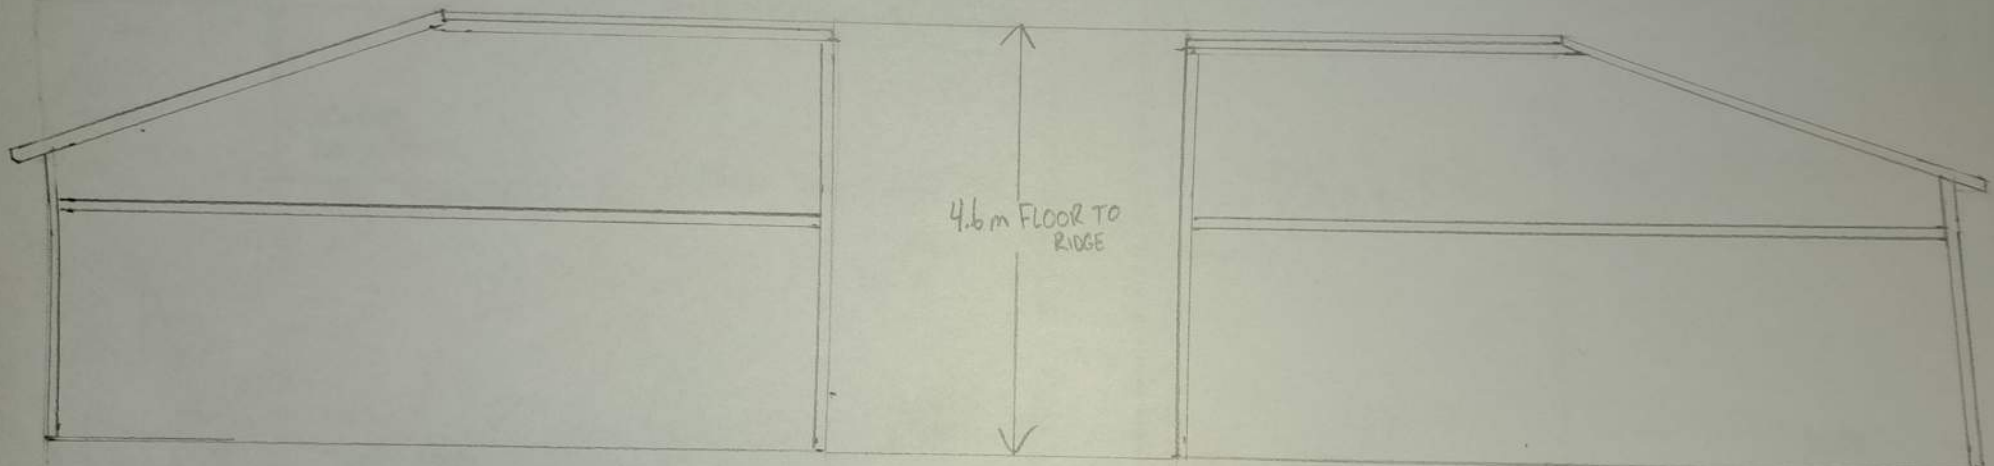

WEST SIDE ELEVATION

EAST SIDE ELEVATION

ELEVATION DRAWINGS ADDRESS: 417 WALDEN ROAD S.E.	DATE: October 19 2026 SCALE: 3/16" = 1'

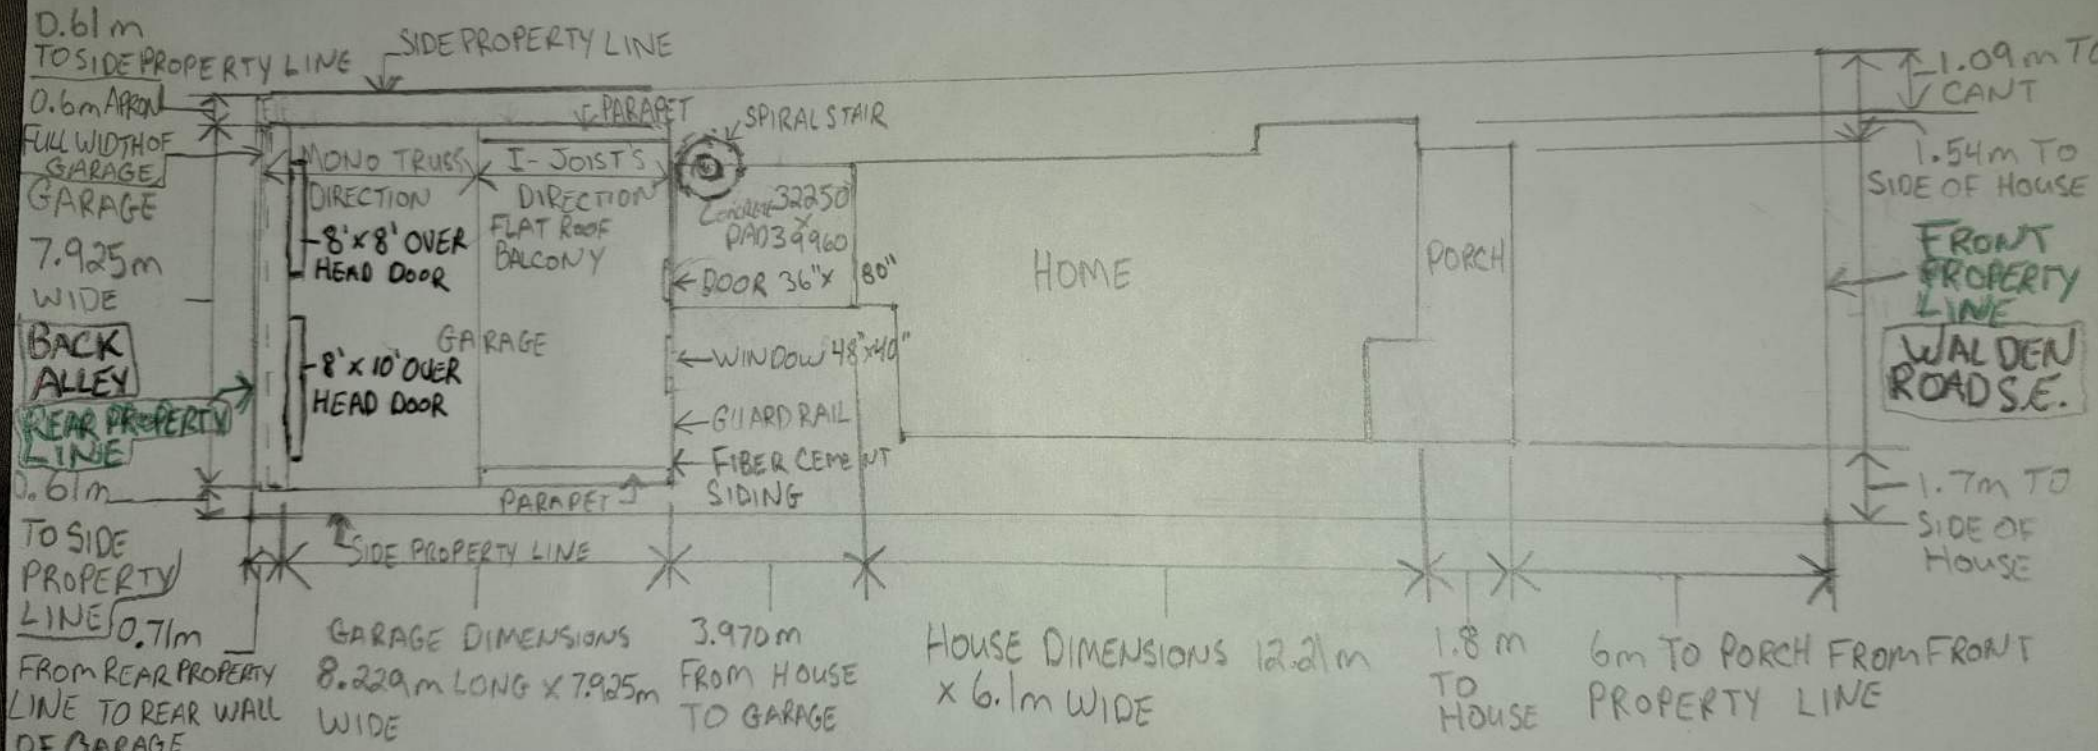

SITE PLAN	DATE: October 19 2026	ADDRESS: 47 WALDEN ROAD S.E. CALGARY ALBERTA	SCALE 1:200	GARAGE RIDGE HEIGHT: 4.6m TOP OF SLAB TO UNDERSIDE OF TRUSS: 3m