

ELEVATION MATERIALS - CRU	
1	MASONRY BRICK CLADDING - SILVER CITY
2	FIBER CEMENT PANEL - ARCTIC WHITE
3	FIBER CEMENT PANEL - GRAY SLATE
4	FIBER CEMENT PANEL FASCIA - BLACK
5	PREFINISHED METAL FLASHING - BLACK
6	FIBER CEMENT PANEL COLUMN - IRON GRAY
7	PERGOLA - BLACK METAL - SEE LANDSCAPE
8	BOLLARDS - BLACK
9	SOLDIER BRICK COURSE - SILVER CITY
10	OVERHEAD ROLLING DOOR - DARK GREY
11	BICYCLE U-RACK
12	STOREFRONT SIGNAGE BAND - BLACK METAL
13	PRIVACY SCREENS - FROSTED GLASS / BLACK ALUMINUM
14	CLEAR GLASS AND BLACK ALUMINUM GUARD RAIL SYSTEM
15	STOREFRONT - BLACK ALUMINUM MULLIONS + CLEAR GLASS
16	CONCRETE WALL
17	METAL BLADE SIGN - BLACK
18	PUNCHED WINDOWS/DOORS/SLIDING DOORS - BLACK ALUMINUM + CLEAR GLASS
19	BLACK ALUMINUM PICKET GUARD RAIL SYSTEM
20	METAL LOUVERS - IRON ORE
21	ALUMINUM RAILING
22	ALUMINUM GATE
23	ENRTY DOOR - SINGLE-SWING
24	ENTRY DOOR - DOUBLE-SWING
25	PERFORATED ALUMINIUM SCREEN - LIGHT GREY

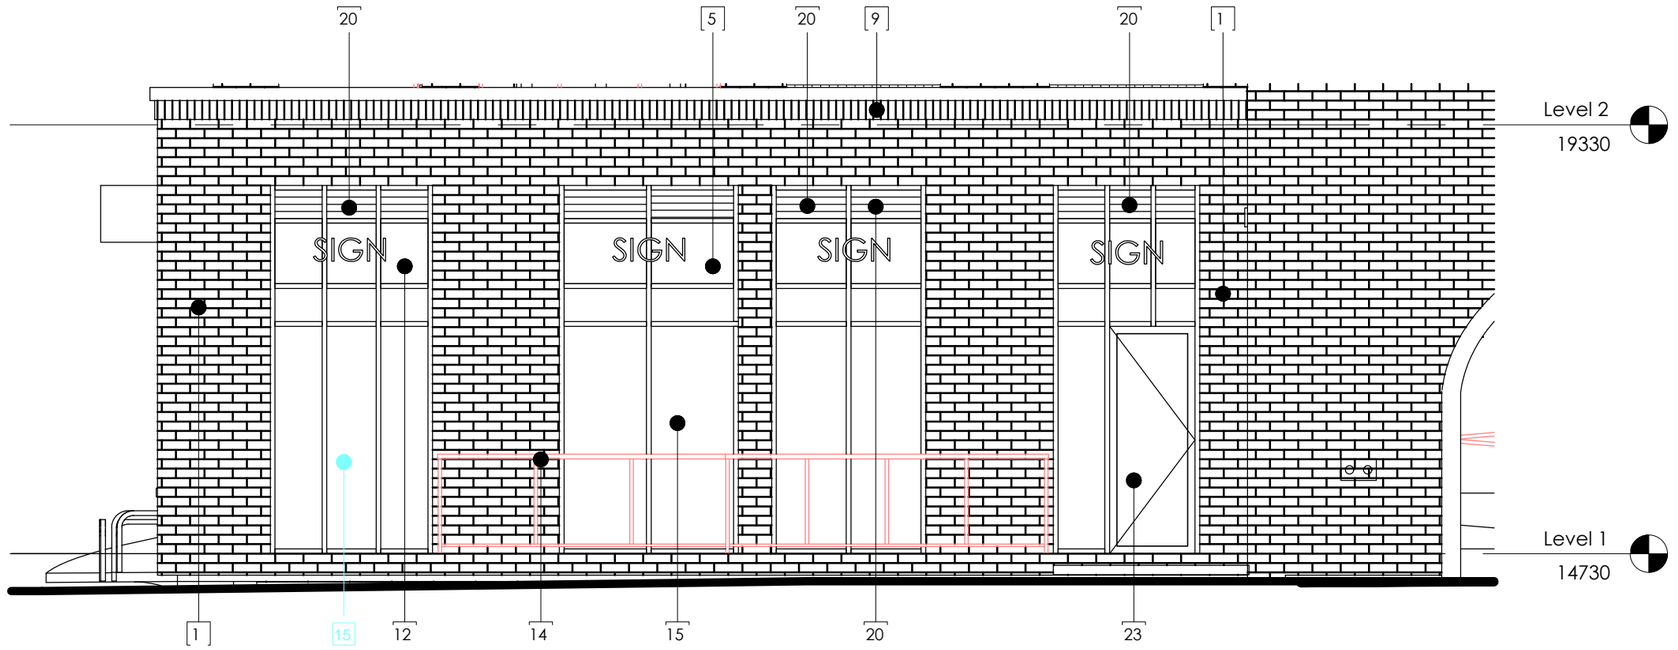

WEST ELEVATION

SCALE 3/16" = 1'-0"

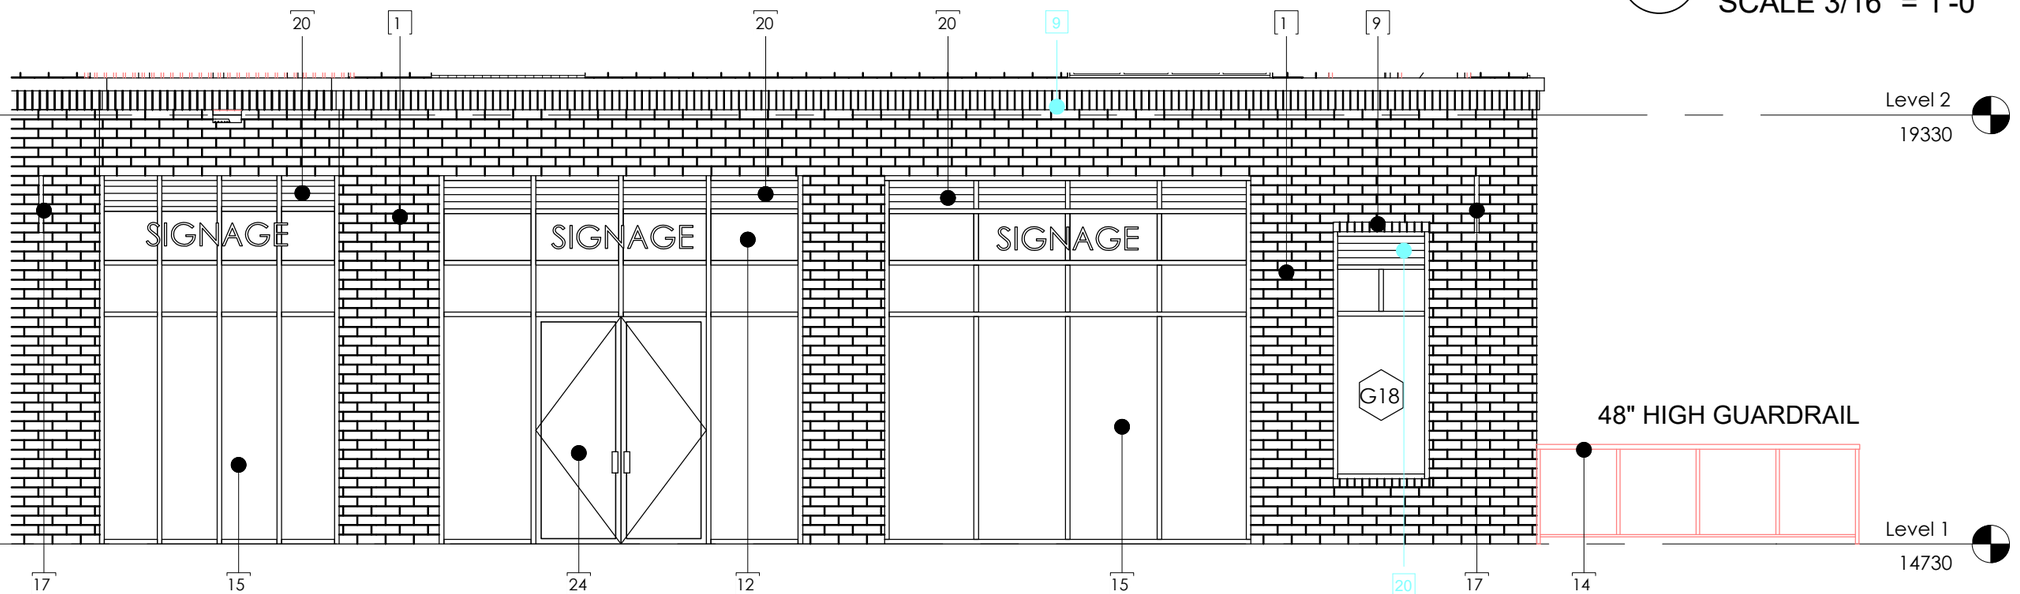

NORTH ELEVATION

SCALE 3/16" = 1'-0"

STEVEN HO
ARCHITECTURE
INCORPORATED

612, 500 Country Hills Blvd NE
Calgary, Alberta T3K 5K3
Tel: (403) 870-6169
www.shoarchitecture.com

COPYRIGHT RESERVED. THIS PLAN AND DESIGN ARE AT ALL TIMES TO REMAIN THE EXCLUSIVE PROPERTY OF STEVEN HO ARCHITECTURE INCORPORATED AND MAY NOT BE USED OR REPRODUCED WITHOUT WRITTEN PERMISSION. ALL INFORMATION SHOWN ON THE DRAWING IS FOR USE IN THIS SPECIFIC PROJECT ONLY AND SHALL NOT BE USED OTHERWISE WITHOUT WRITTEN PERMISSION.

ISSUED FOR DP CHANGE OF USE
OCTOBER 16, 2026

Legal Description

PLAN: 221 1708
BLOCK: 24
LOT: 1

Project

NAGI JAPANESE KITCHEN & BAR

3849 UNIVERSITY AVE NW
CALGARY, ALBERTA

Drawing Title

ELEVATION

Drawn By:	SHO	Date:	SEPT 1, 2026
Designed By:	SHO	Scale:	AS SHOWN
Job Number	202692		

COPYRIGHT ©MATERIAL

Drawing Number: DP3.1

Rev. No.: 0