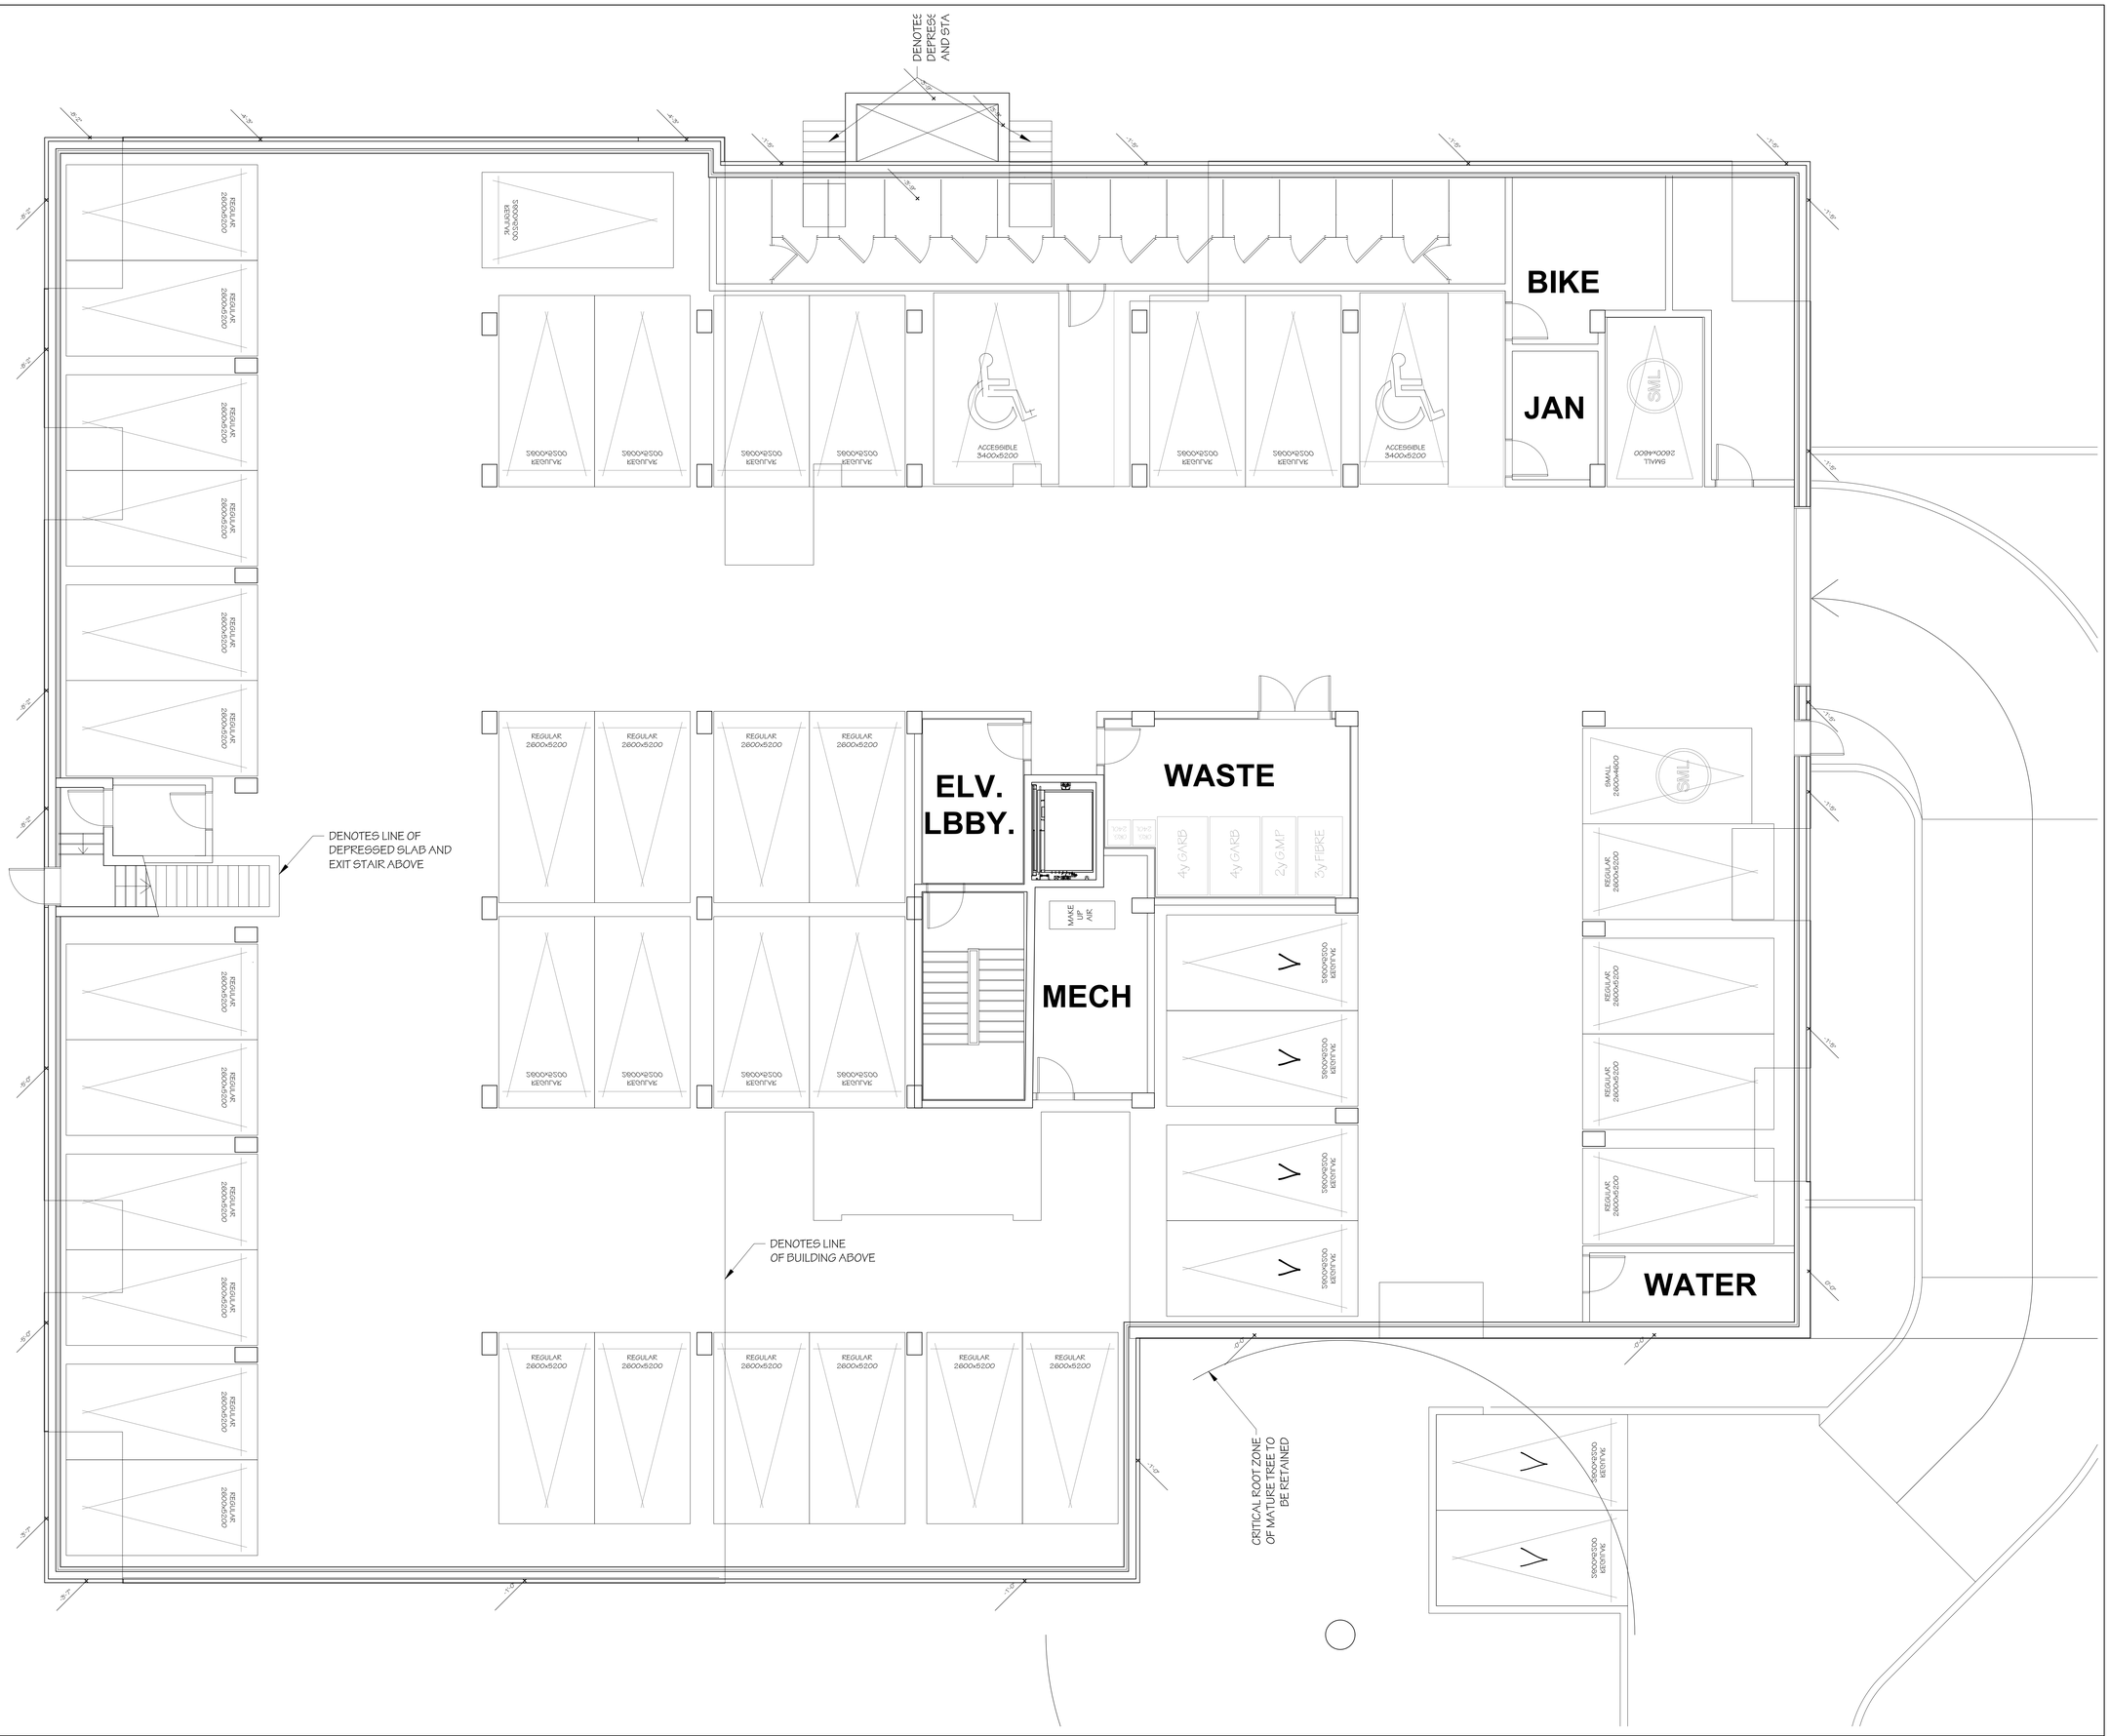

NO.	DATE	REVISION
1	10/10/2025	ISSUED FOR SPA

IT IS THE RESPONSIBILITY OF THE APPROPRIATE CONTRACTOR TO CHECK AND VERIFY ALL DIMENSIONS ON SITE AND REPORT ALL ERRORS AND/OR OMISSIONS TO THE ARCHITECT.

ALL CONTRACTORS MUST COMPLY WITH ALL PERTINENT CODES AND BY-LAWS.

DO NOT SCALE DRAWINGS.

THIS DRAWING MAY NOT BE USED FOR CONSTRUCTION UNTIL SIGNED.

COPYRIGHT RESERVED.

ONTARIO ASSOCIATION OF ARCHITECTS
JOHN J. HOBIN
LICENCE
3049

Hobin Architecture Incorporated

63 Pamilla Street
Ottawa, Ontario
Canada K1S 3K7

T. 613-238-7200
F. 613-235-2005
E. mail@hobinarc.com

hobinarc.com

HOBIN ARCHITECTURE

PROJECT/LOCATION:

320 BREN MAUR
LOW-RISE APARTMENT BUILDING

320 BREN MAUR, OTTAWA, ONTARIO

DRAWING TITLE:

BASEMENT FLOOR PLAN

DRAWN BY:	DATE:	SCALE:
JD/KG	AUG./25	AS NOTED

PROJECT: 2446

DRAWING NO.: A2.01

REVISION NO.:

None
None

File Number: xxxxxxxxxxxx

Plot Plan No. - xxxxxx

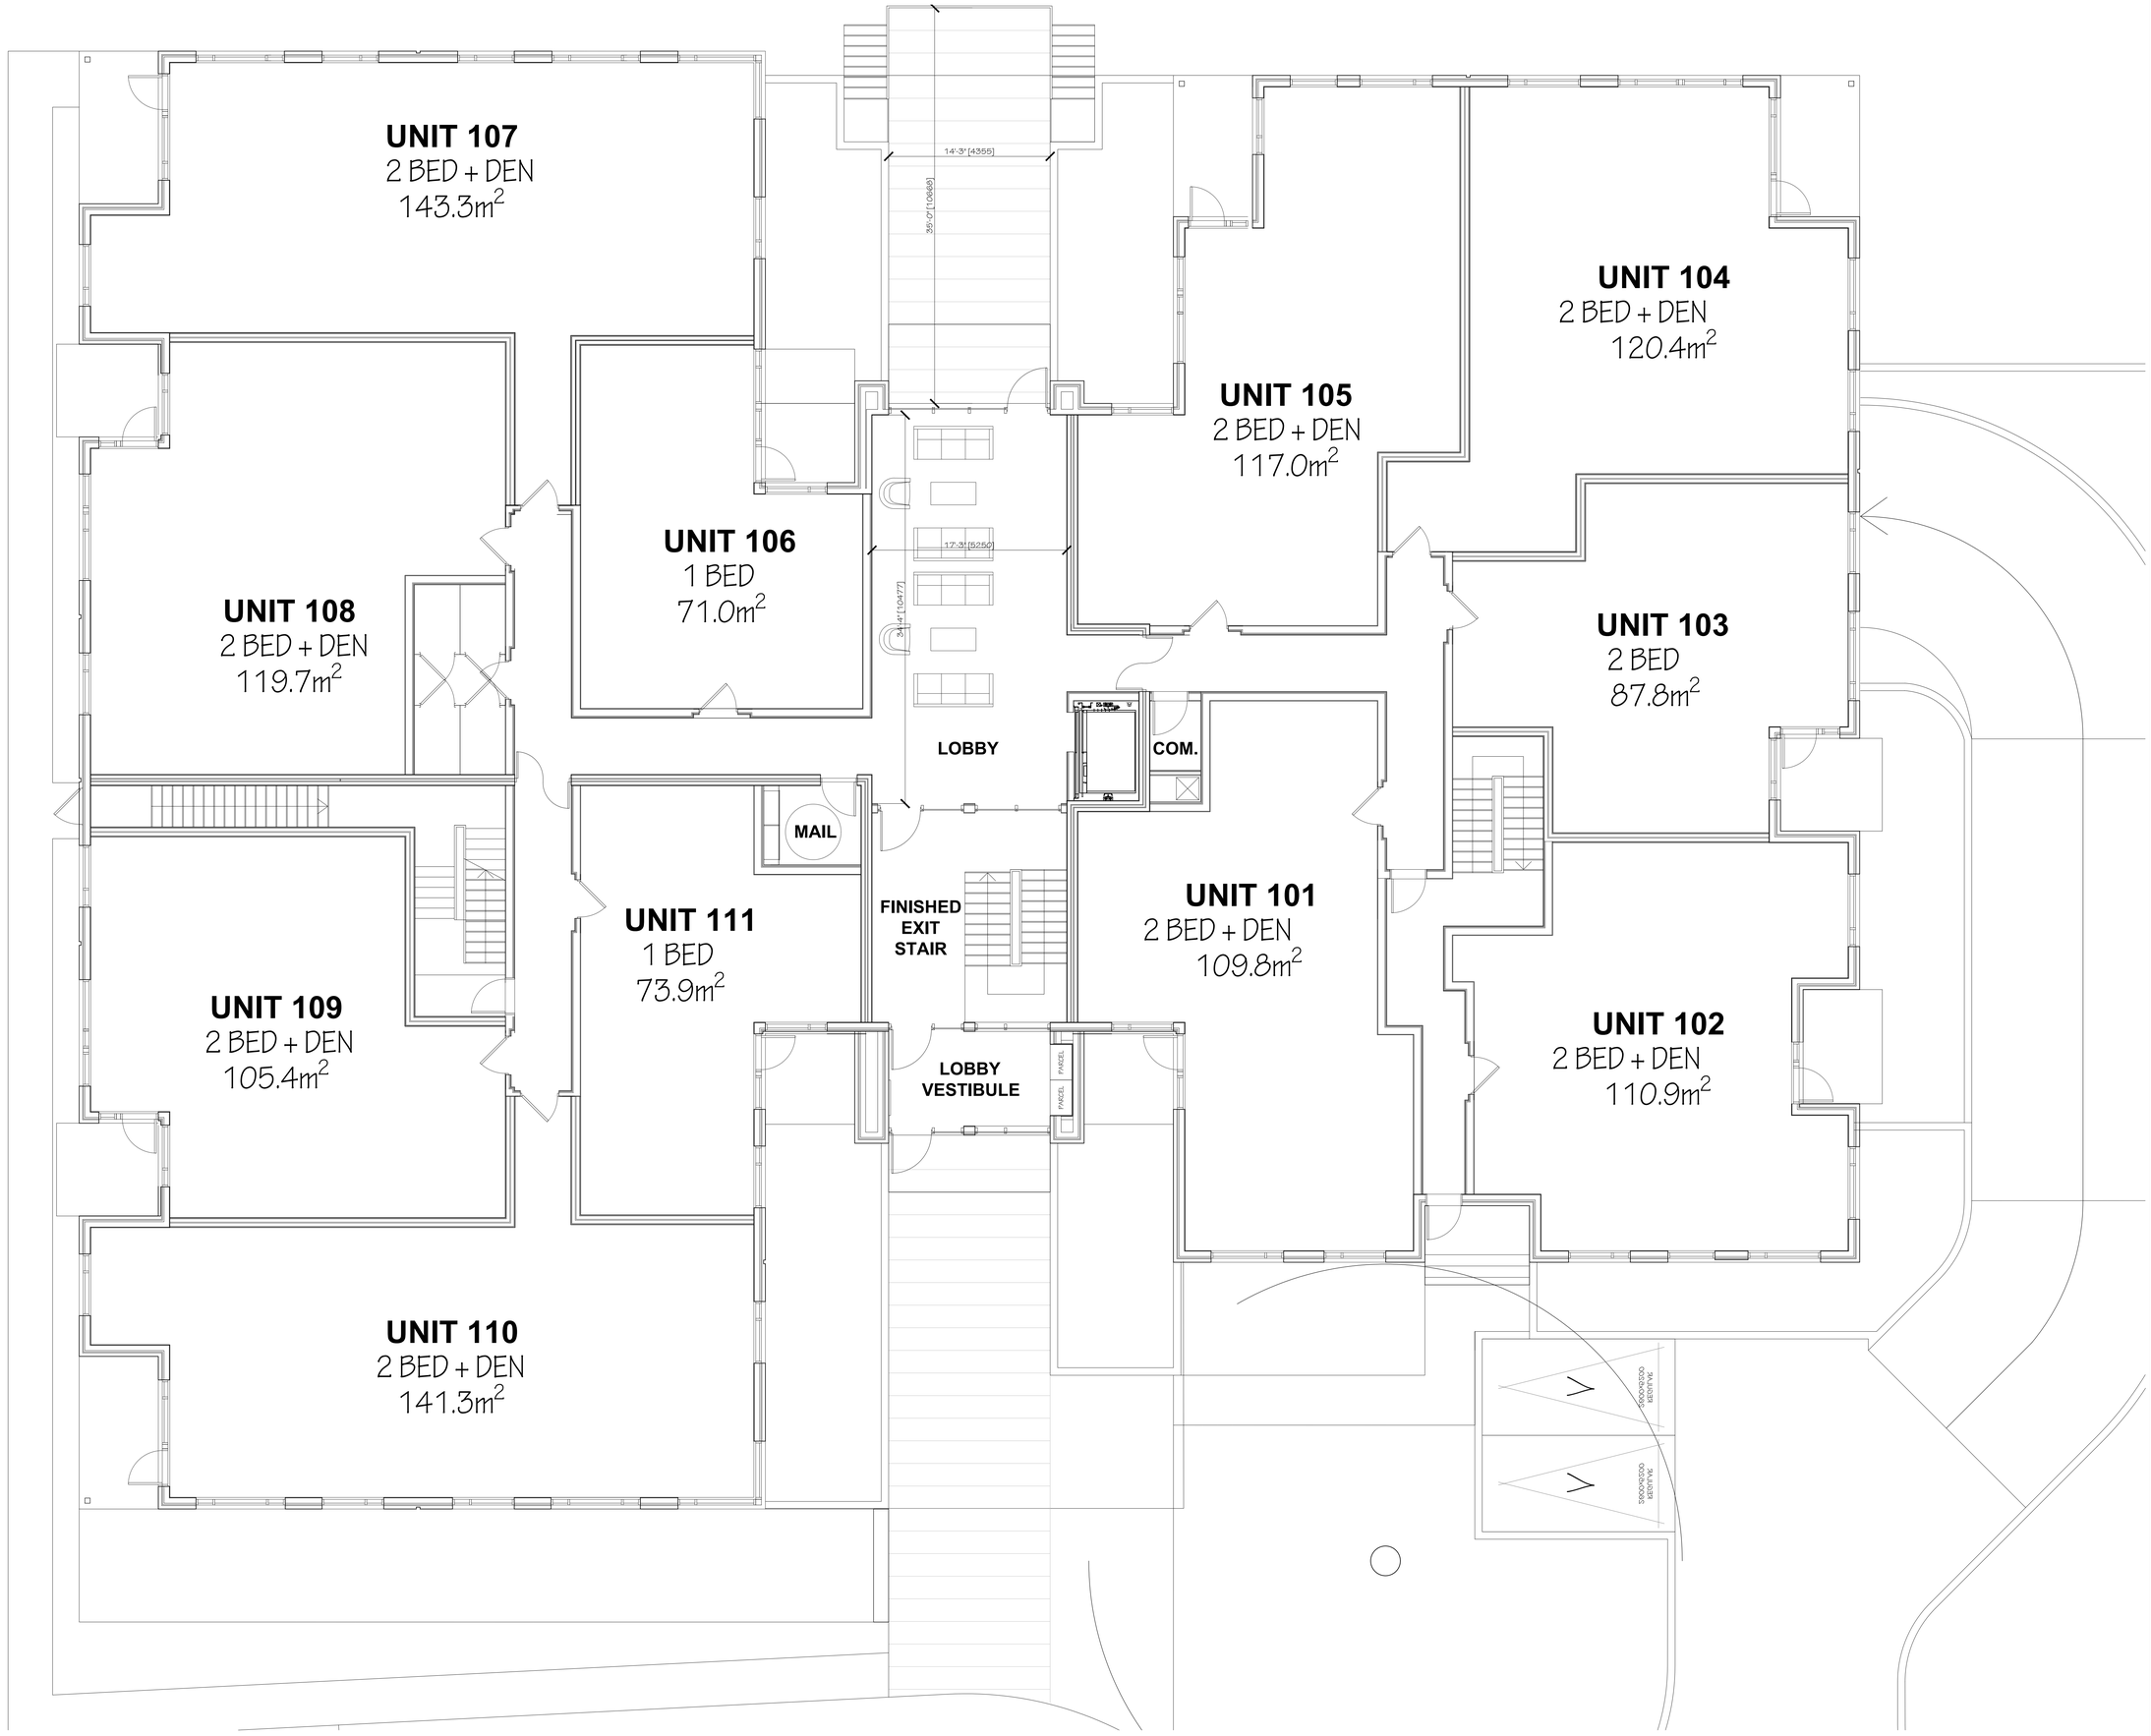

NO.	DATE	REVISION
1	10/10/2025	ISSUED FOR SPA

IT IS THE RESPONSIBILITY OF THE APPROPRIATE CONTRACTOR TO CHECK AND VERIFY ALL DIMENSIONS ON SITE AND REPORT ALL ERRORS AND/OR OMISSIONS TO THE ARCHITECT.

ALL CONTRACTORS MUST COMPLY WITH ALL PERTINENT CODES AND BY-LAWS.

DO NOT SCALE DRAWINGS.

THIS DRAWING MAY NOT BE USED FOR CONSTRUCTION UNTIL SIGNED.

COPYRIGHT RESERVED.

Hobin Architecture Incorporated

63 Pamilla Street
Ottawa, Ontario
Canada K1S 3K7

T. 613-238-7200
F. 613-235-2005
E. mail@hobinarc.com

hobinarc.com

HOBIN ARCHITECTURE

PROJECT/LOCATION:
320 BREN MAUR
LOW-RISE APARTMENT BUILDING
320 BREN MAUR, OTTAWA, ONTARIO

DRAWING TITLE:
GROUND FLOOR PLAN

DRAWN BY:	DATE:	SCALE:
JD/KG	AUG./25	AS NOTED

PROJECT: 2446

DRAWING NO.: A2.02

REVISION NO.:

None
None

File Number: xxxxxxxxxxxxx

Plotted: xx/xx/xxxx

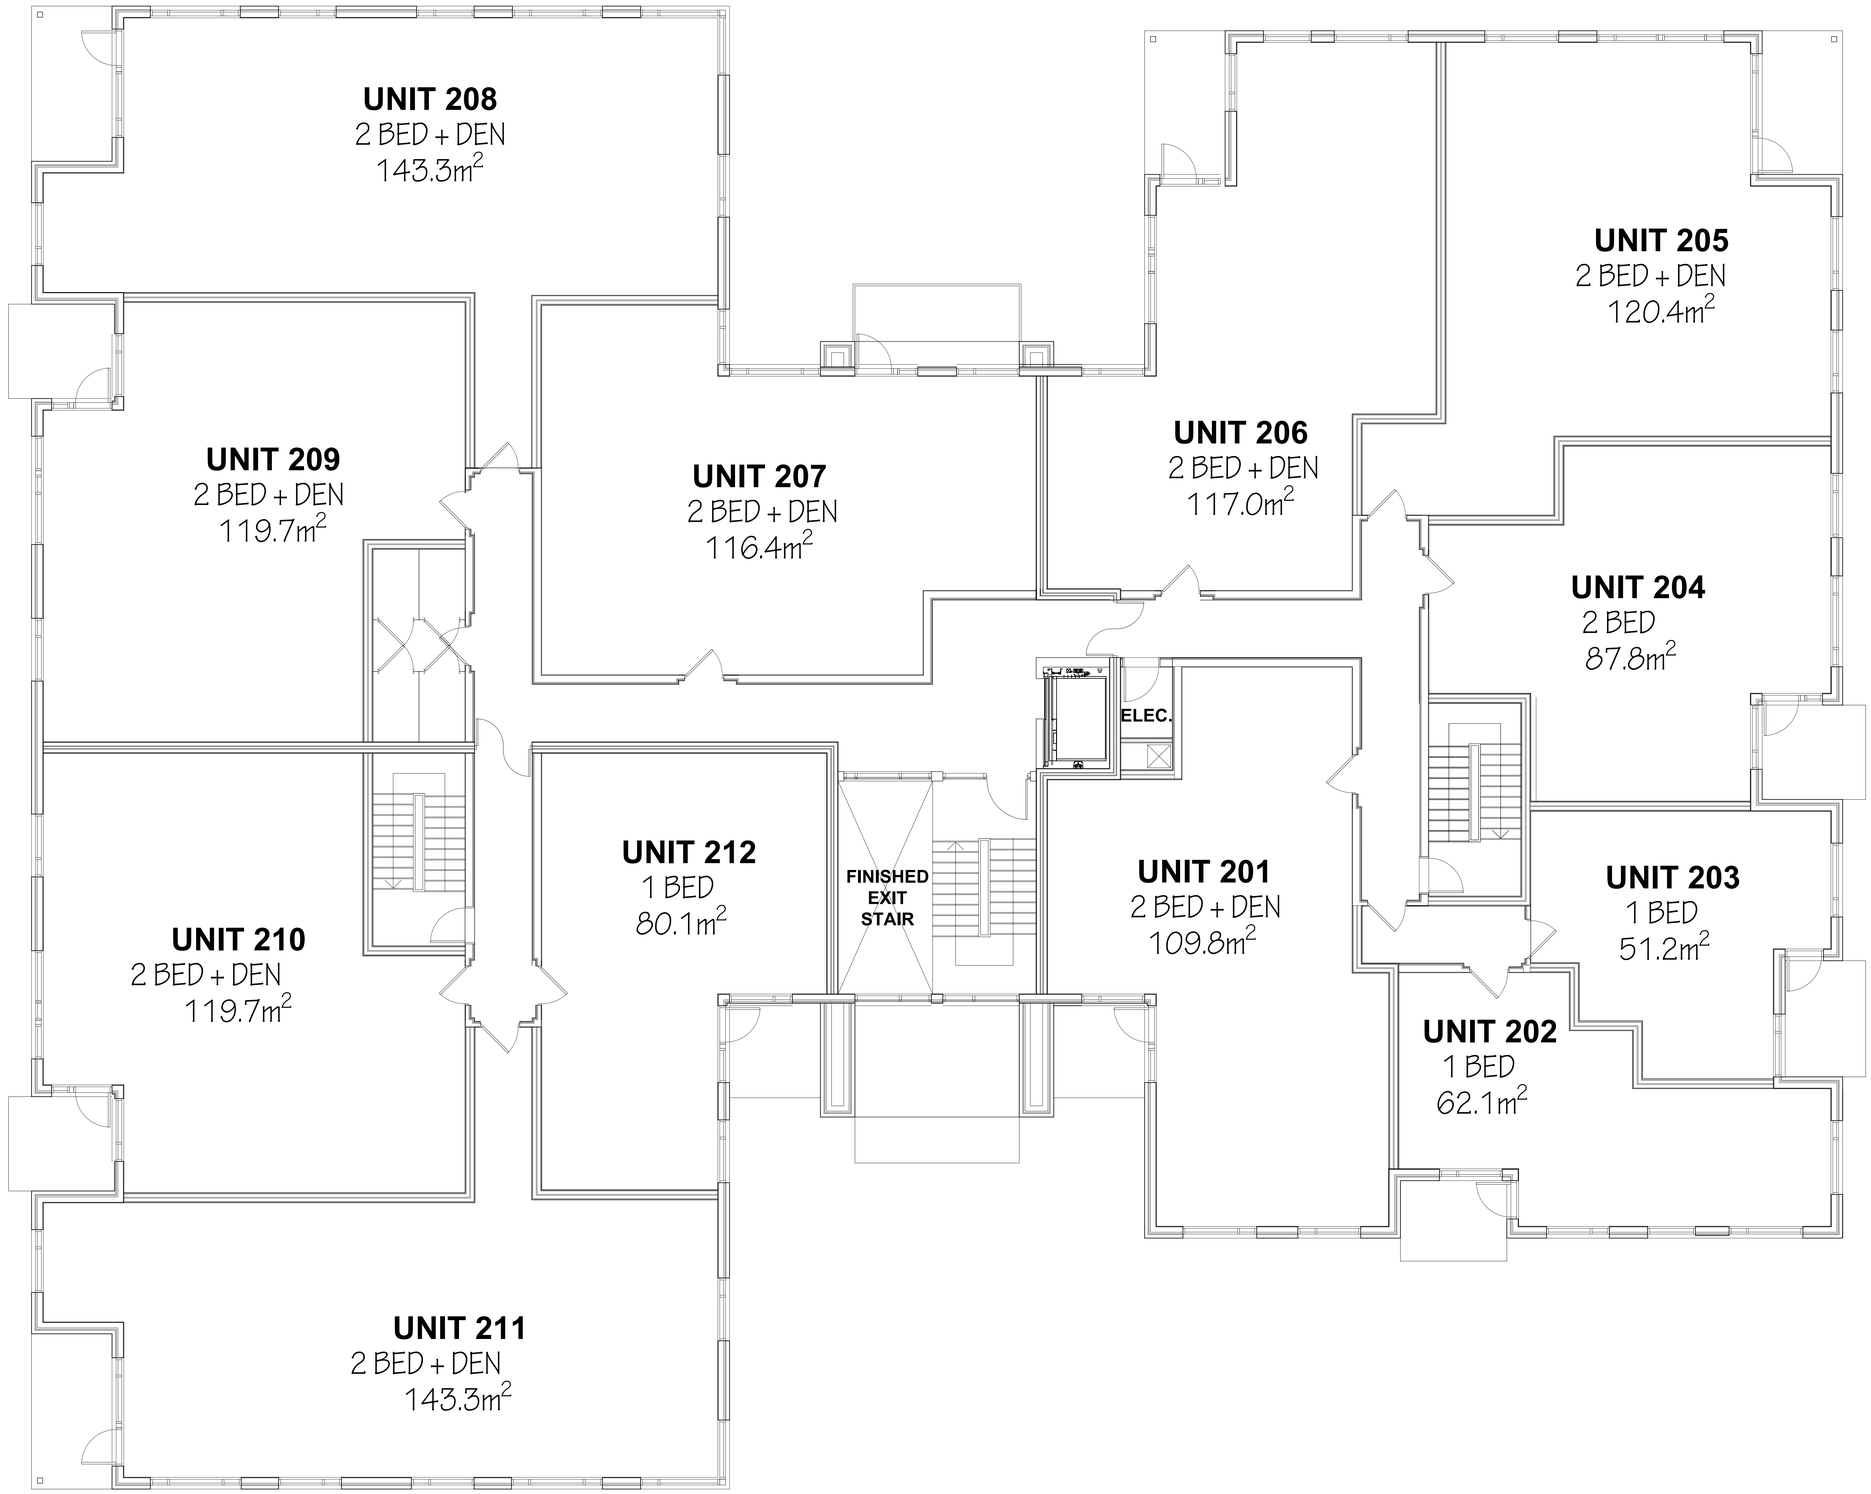

NO.	DATE	REVISION
1	10/10/2025	ISSUED FOR SPA

IT IS THE RESPONSIBILITY OF THE APPROPRIATE CONTRACTOR TO CHECK AND VERIFY ALL DIMENSIONS ON SITE AND REPORT ALL ERRORS AND/OR OMISSIONS TO THE ARCHITECT.

ALL CONTRACTORS MUST COMPLY WITH ALL PERTINENT CODES AND BY-LAWS.

DO NOT SCALE DRAWINGS.

THIS DRAWING MAY NOT BE USED FOR CONSTRUCTION UNTIL SIGNED.

COPYRIGHT RESERVED.

Hobin Architecture Incorporated

63 Pamilla Street
Ottawa, Ontario
Canada K1S 3K7

T. 613-238-7200
F. 613-235-2005
E. mail@hobinarc.com

hobinarc.com

HOBIN ARCHITECTURE

PROJECT/LOCATION:
320 BREN MAUR
LOW-RISE APARTMENT BUILDING
320 BREN MAUR, OTTAWA, ONTARIO

DRAWING TITLE:
SECOND FLOOR PLAN

DRAWN BY:	DATE:	SCALE:
JD/KG	AUG/25	AS NOTED

PROJECT: 2446

DRAWING NO.: A2.03

REVISION NO.:

None
None

File Number: xxxxxxxxxxxx

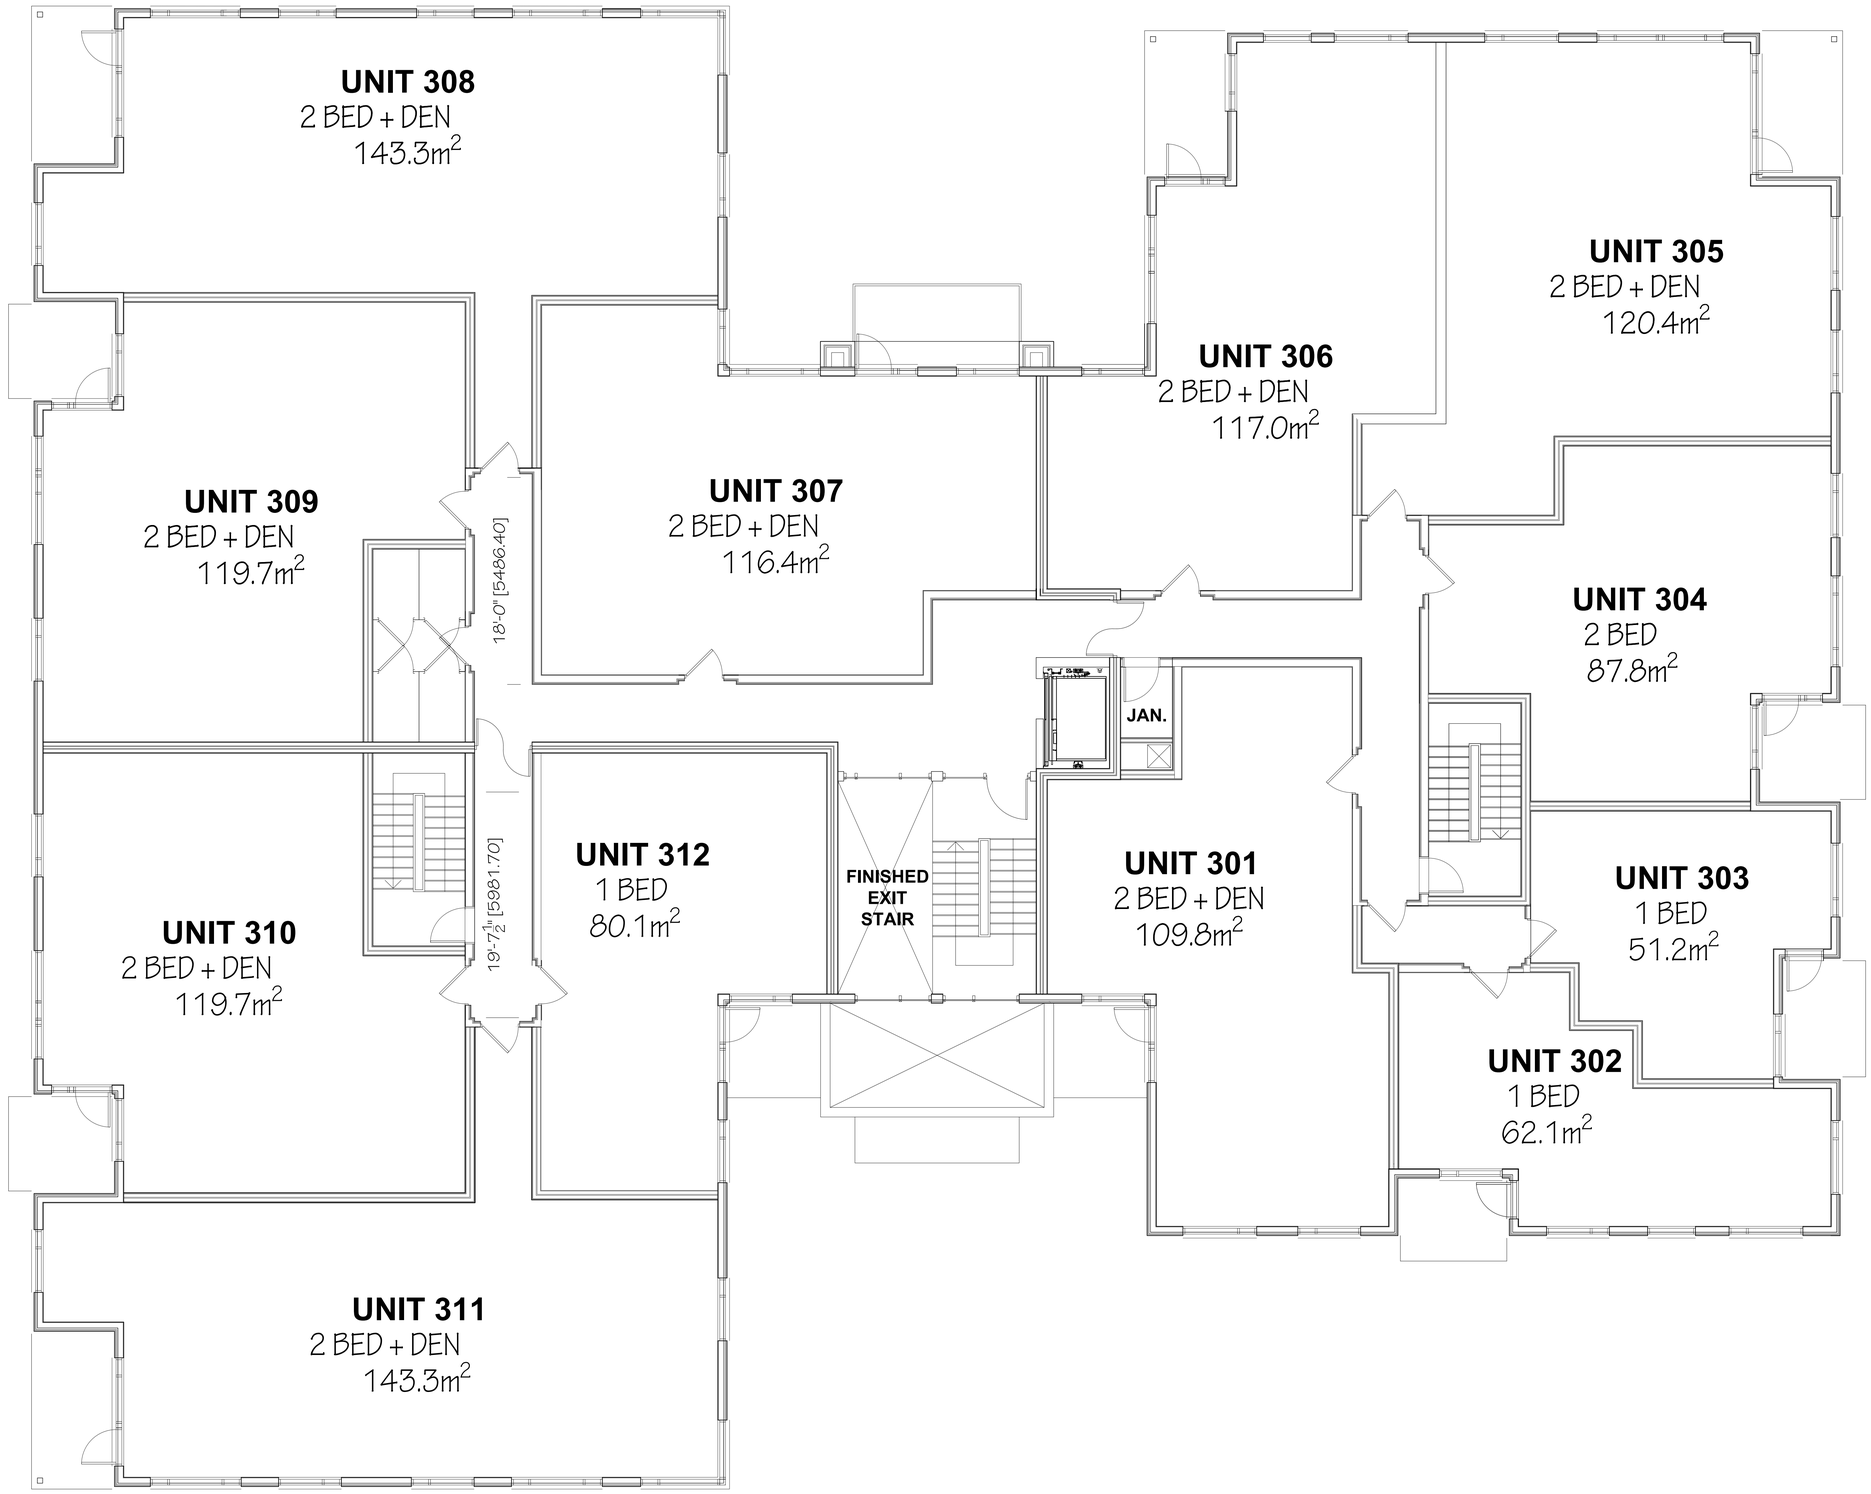

NO.	DATE	REVISION
1	10/10/2025	ISSUED FOR SPA

IT IS THE RESPONSIBILITY OF THE APPROPRIATE CONTRACTOR TO CHECK AND VERIFY ALL DIMENSIONS ON SITE AND REPORT ALL ERRORS AND/OR OMISSIONS TO THE ARCHITECT.

ALL CONTRACTORS MUST COMPLY WITH ALL PERTINENT CODES AND BY-LAWS.

DO NOT SCALE DRAWINGS.

THIS DRAWING MAY NOT BE USED FOR CONSTRUCTION UNTIL SIGNED.

COPYRIGHT RESERVED.

Hobin Architecture Incorporated

63 Pamilla Street
Ottawa, Ontario
Canada K1S 3K7

T. 613-238-7200
F. 613-235-2005
E. mail@hobinarc.com

hobinarc.com

HOBIN ARCHITECTURE

PROJECT/LOCATION:
320 BREN MAUR
LOW-RISE APARTMENT BUILDING
320 BREN MAUR, OTTAWA, ONTARIO

DRAWING TITLE:
THIRD FLOOR PLAN

DRAWN BY:	DATE:	SCALE:
JD/KG	AUG/25	AS NOTED

PROJECT: 2446

DRAWING NO.: A2.04

REVISION NO.:

None
None

File Number: xxxxxxxxxxxx

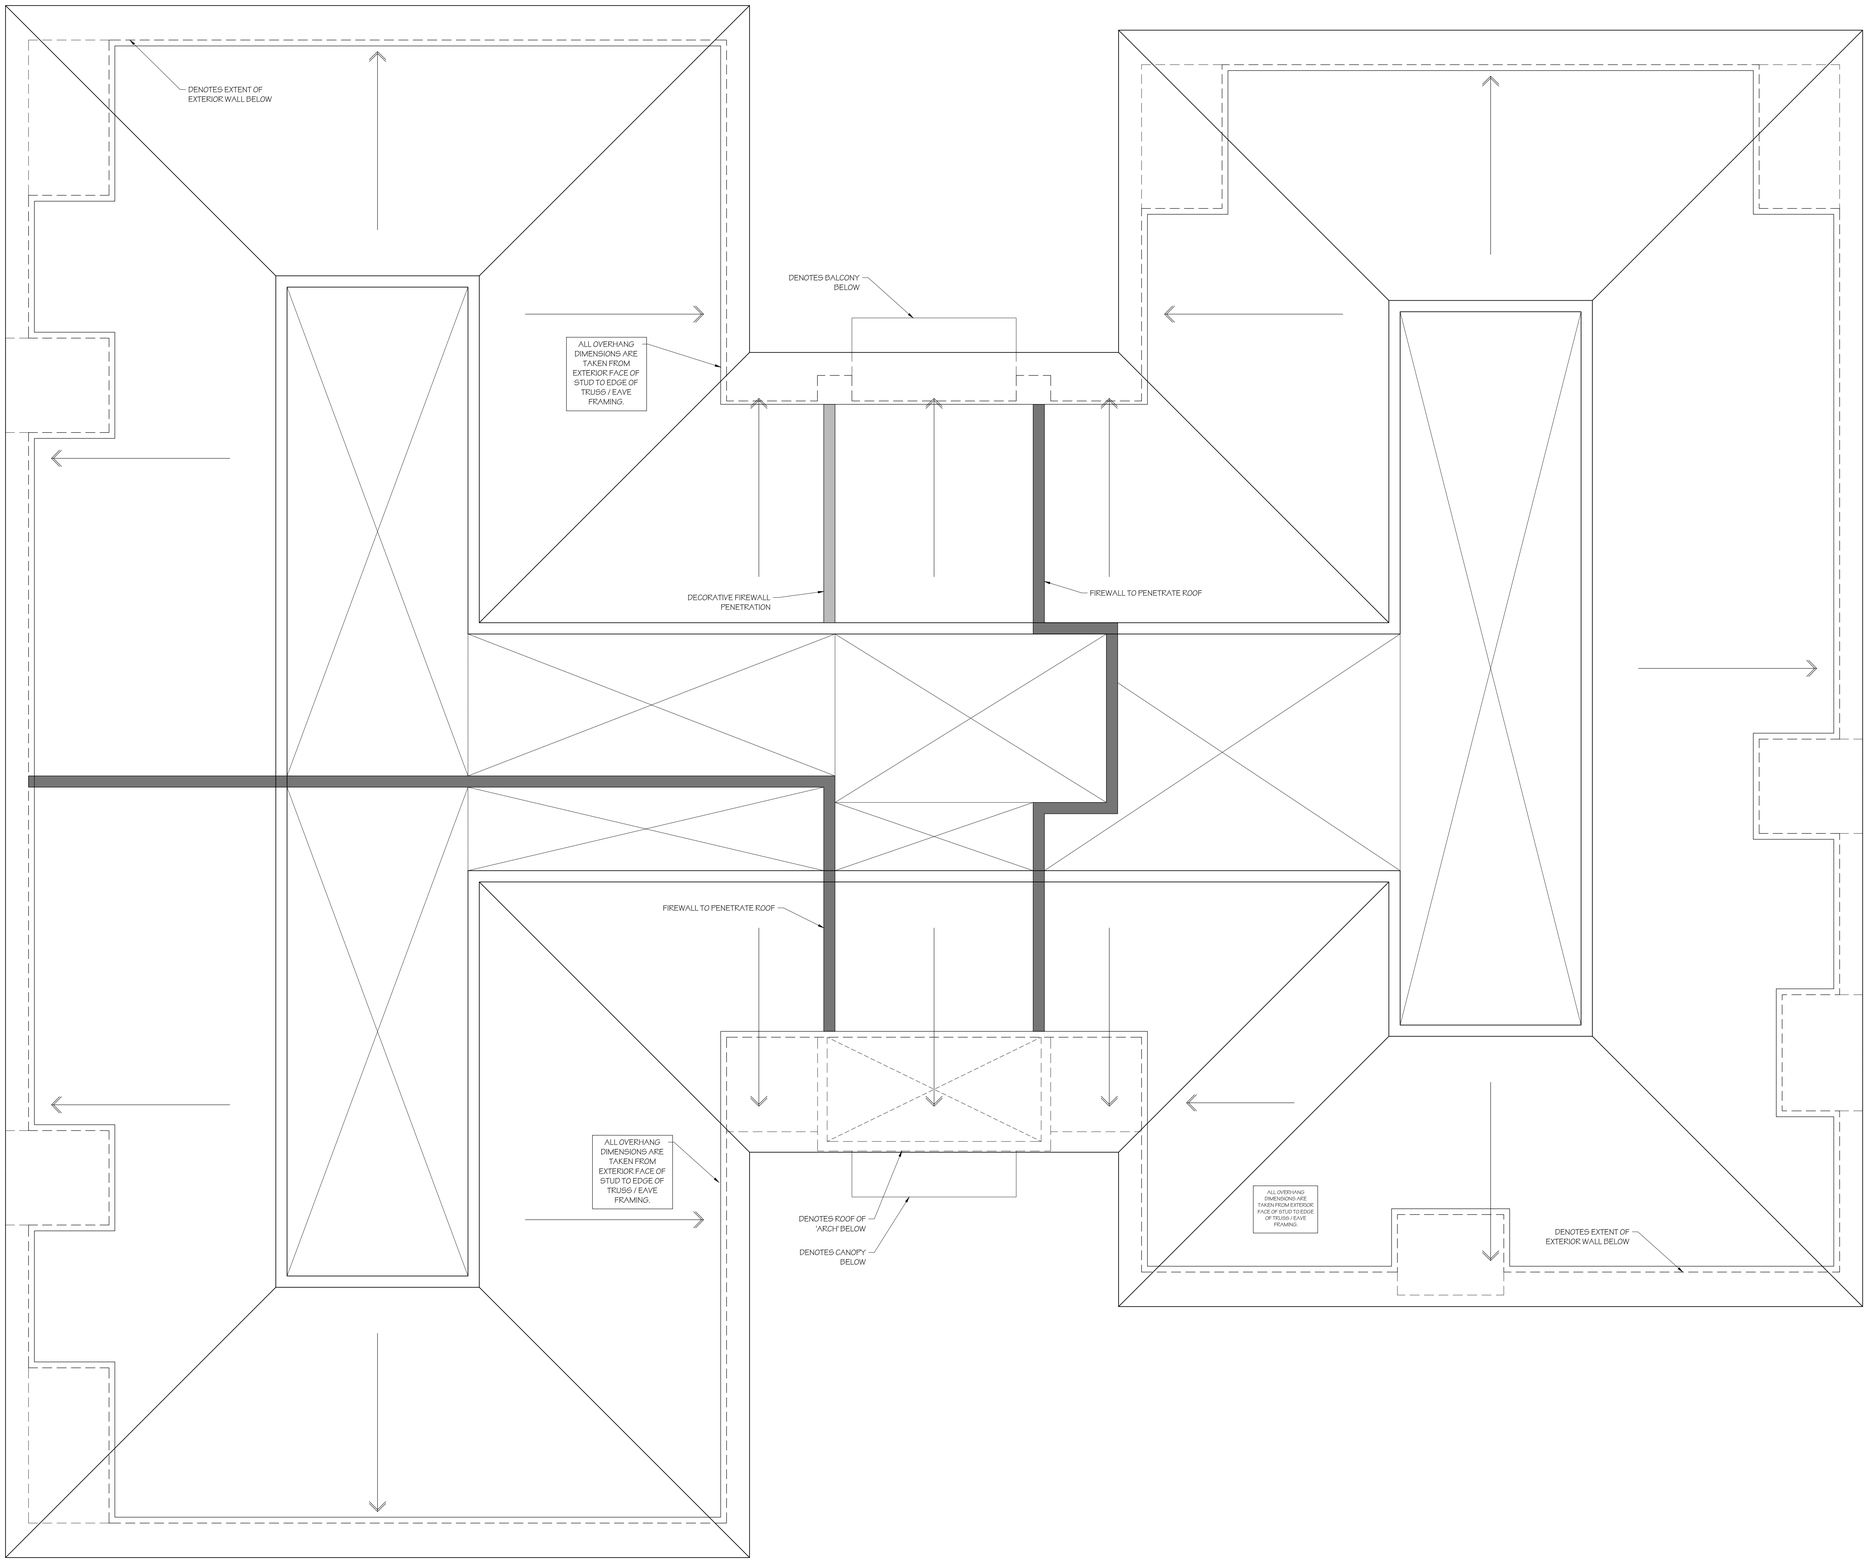

NO.	DATE	REVISION
1	10/10/2025	ISSUED FOR SPA

IT IS THE RESPONSIBILITY OF THE APPROPRIATE CONTRACTOR TO CHECK AND VERIFY ALL DIMENSIONS ON SITE AND REPORT ALL ERRORS AND OR OMISSIONS TO THE ARCHITECT.

ALL CONTRACTORS MUST COMPLY WITH ALL PERTINENT CODES AND BY-LAWS.

DO NOT SCALE DRAWINGS.

THIS DRAWING MAY NOT BE USED FOR CONSTRUCTION UNTIL SIGNED.

COPYRIGHT RESERVED.

Hobin Architecture Incorporated

63 Pamilla Street
Ottawa, Ontario
Canada K1S 3K7

T. 613-238-7200
F. 613-235-2005
E. mail@hobinarc.com

hobinarc.com

HOBIN ARCHITECTURE

PROJECT/LOCATION:

320 BREN MAUR
LOW-RISE APARTMENT BUILDING

320 BREN MAUR, OTTAWA, ONTARIO

DRAWING TITLE:

ROOF PLAN

DRAWN BY:	DATE:	SCALE:
JD/KG	AUG/25	AS NOTED

PROJECT: 2446

DRAWING NO.: A2.05

REVISION NO.:

None
None

File Number: XXXXXXXXXXXX

File Path: XX-XXXXXX