

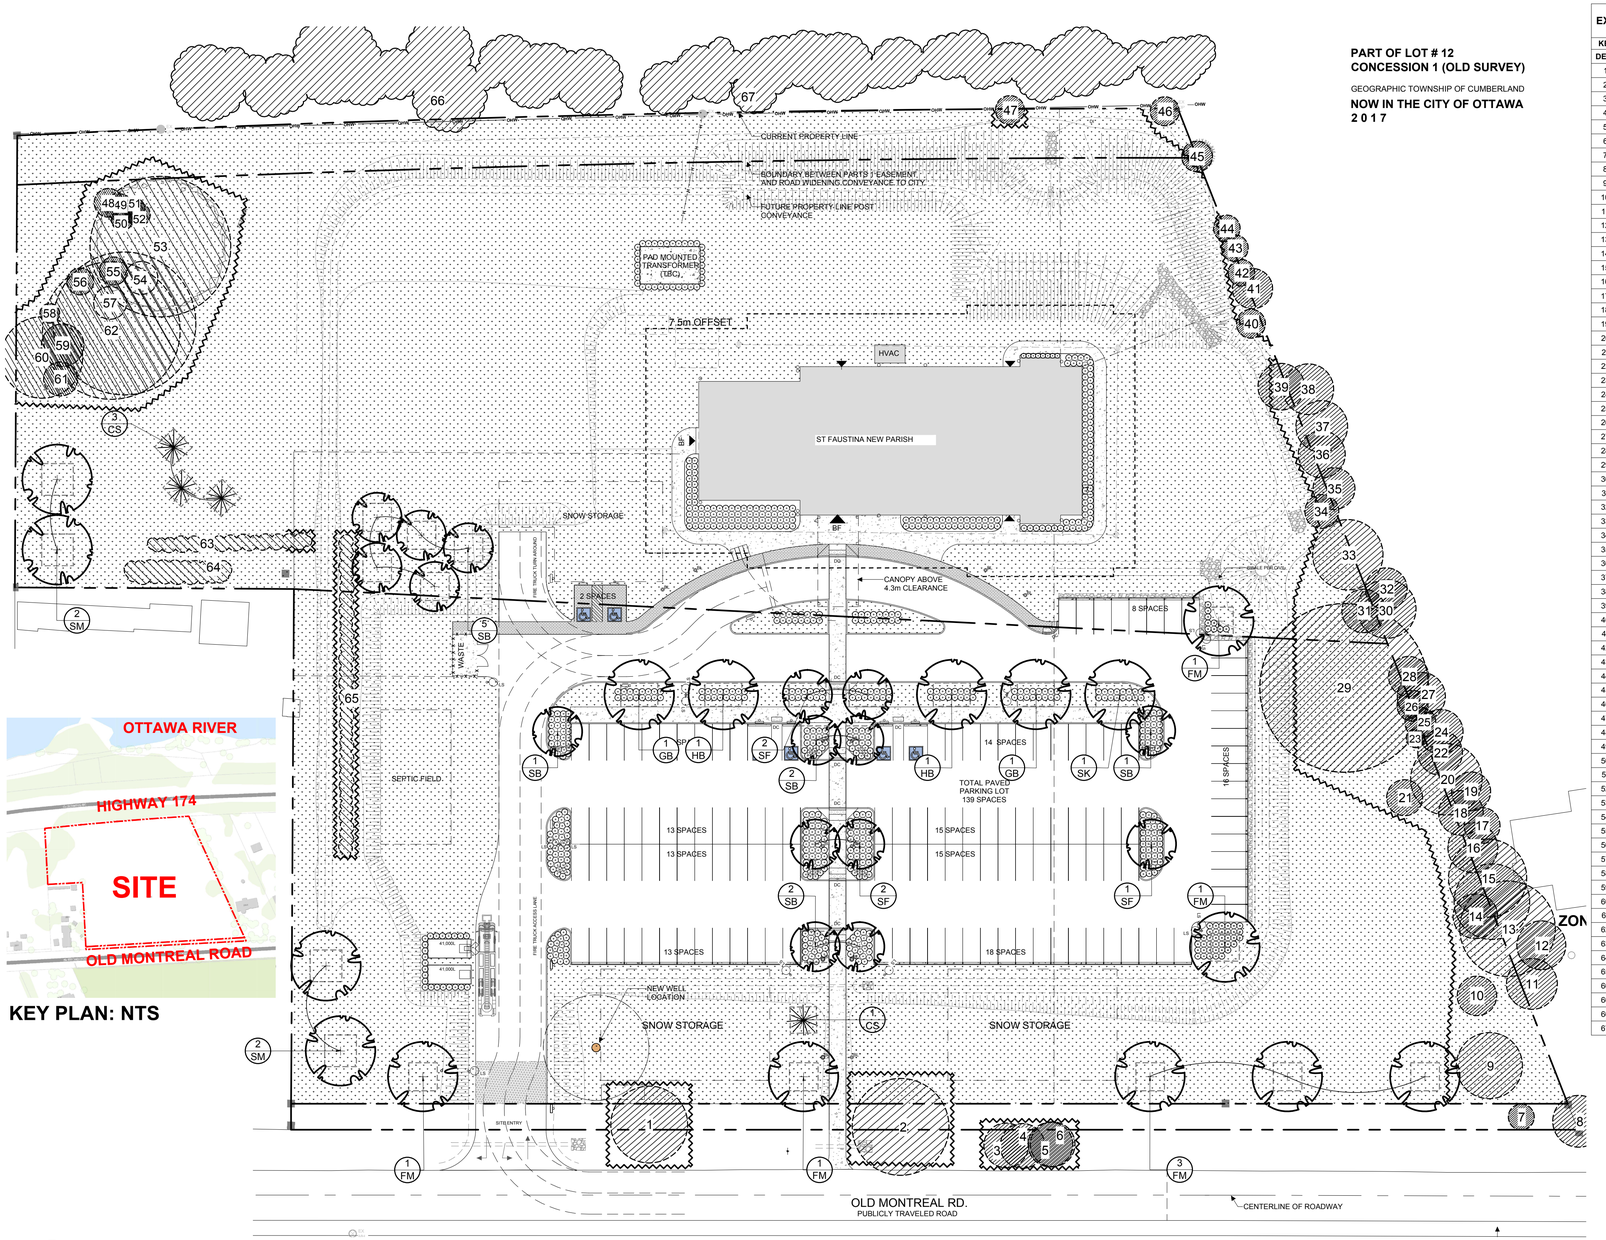


1 L.1 TREE CONSERVATION REPORT & LANDSCAPE PLAN
SCALE 1:400

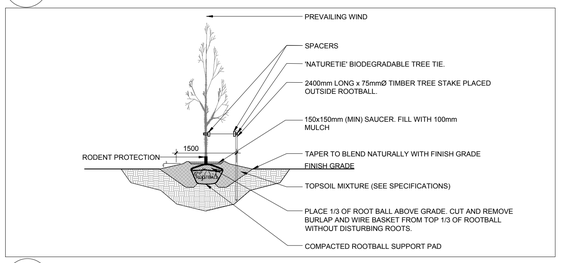

2 L.1 DECIDUOUS TREE PLANTING
SCALE: NTS

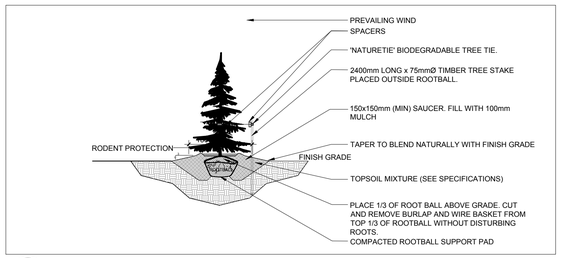

3 L.1 CONIFEROUS TREE PLANTING
N.T.S.

EXISTING TREE LIST

KEY	QTY	BOTANICAL NAME	COMMON NAME	SIZE	CONDITION	ACTION	OWNERSHIP
DECIDUOUS TREES							
1	1	*Acer rubrum*	Red Maple	2x500mm dbh	GOOD	To Remain	City of Ottawa
2	1	*Ulmus americana*	American Elm	710mm dbh	GOOD	To Remain	City of Ottawa
3	1	*Populus deltoides*	Eastern Cottonwood	230mm dbh	GOOD	To Remain	City of Ottawa
4	1	*Populus deltoides*	Eastern Cottonwood	210mm dbh	GOOD	To Remain	City of Ottawa
5	1	*Populus deltoides*	Eastern Cottonwood	270mm dbh	GOOD	To Remain	City of Ottawa
6	1	*Populus deltoides*	Eastern Cottonwood	260mm dbh	GOOD	To Remain	City of Ottawa
7	1	*Acer negundo*	Manitoba Maple	150mm dbh	GOOD	To Remain	City of Ottawa
8	1	*Acer negundo*	Manitoba Maple	200mm dbh	GOOD	To Remain	City of Ottawa
9	1	*Acer negundo*	Manitoba Maple	150mm dbh	GOOD	To Remain	2835 Old Montreal Rd.
10	1	*Picea abies*	Norway Spruce	250mm dbh	GOOD	To Remain	2835 Old Montreal Rd.
11	1	*Picea glauca*	White Spruce	300mm dbh	GOOD	To Remain	2895 Old Montreal Rd.
12	1	*Picea abies*	Norway Spruce	300mm dbh	GOOD	To Remain	2895 Old Montreal Rd.
13	1	*Acer saccharinum*	Silver Maple	500mm dbh	GOOD	To Remain	2895 Old Montreal Rd.
14	1	*Picea glauca*	White Spruce	200mm dbh	GOOD	To Remain	2835 Old Montreal Rd.
15	1	*Tilia americana*	Basswood	500mm dbh	GOOD	To Remain	2895 Old Montreal Rd.
16	1	*Picea pungens*	Colorado Spruce	250mm dbh	FAIR	To Remain	2895 Old Montreal Rd.
17	1	*Picea pungens*	Colorado Spruce	250mm dbh	FAIR	To Remain	2895 Old Montreal Rd.
18	1	*Picea pungens*	Colorado Spruce	250mm dbh	FAIR	To Remain	2895 Old Montreal Rd.
19	1	*Abies balsamea*	Balsam Fir	400mm dbh	GOOD	To Remain	2895 Old Montreal Rd.
20	1	*Abies balsamea*	Balsam Fir	400mm dbh	GOOD	To Remain	2895 Old Montreal Rd.
21	1	*Acer saccharinum*	Silver Maple	150mm dbh	GOOD	To remain	2835 Old Montreal Rd.
22	1	*Picea abies*	Norway Spruce	300mm dbh	GOOD	To Remain	2895 Old Montreal Rd.
23	1	*Tilia americana*	Basswood	150mm dbh	GOOD	To Remain	2835 Old Montreal Rd.
24	1	*Picea glauca*	White Spruce	250mm dbh	GOOD	To Remain	2895 Old Montreal Rd.
25	1	*Acer negundo*	Manitoba Maple	200mm dbh	GOOD	To Remain	2895 Old Montreal Rd.
26	1	*Picea glauca*	White Spruce	250mm dbh	GOOD	To Remain	2835 Old Montreal Rd.
27	1	*Picea abies*	Norway Spruce	250mm dbh	GOOD	To Remain	2895 Old Montreal Rd.
28	1	*Picea glauca*	White Spruce	250mm dbh	GOOD	To Remain	2895 Old Montreal Rd.
29	1	*Quercus macrocarpa*	Bur Oak	1210mm dbh	GOOD	To Remain	2835 Old Montreal Rd.
30	1	*Picea abies*	Norway Spruce	300mm dbh	GOOD	To Remain	2895 Old Montreal Rd.
31	1	*Ulmus americana*	American Elm	200mm dbh	GOOD	To Remain	2835 Old Montreal Rd.
32	1	*Picea glauca*	White Spruce	250mm dbh	GOOD	To Remain	2895 Old Montreal Rd.
33	1	*Salix spp.*	Willow	500mm dbh	GOOD	To Remain	2835 Old Montreal Rd.
34	1	*Picea abies*	Norway Spruce	200mm dbh	GOOD	To Remain	2835 Old Montreal Rd.
35	1	*Abies balsamea*	Balsam Fir	250mm dbh	GOOD	To Remain	2895 Old Montreal Rd.
36	1	*Picea abies*	Norway Spruce	350mm dbh	GOOD	To Remain	2895 Old Montreal Rd.
37	1	*Picea glauca*	White Spruce	350mm dbh	GOOD	To Remain	2895 Old Montreal Rd.
38	1	*Picea abies*	Norway Spruce	300mm dbh	GOOD	To Remain	2895 Old Montreal Rd.
39	1	*Picea abies*	Norway Spruce	300mm dbh	GOOD	To Remain	2835 Old Montreal Rd.
40	1	*Picea glauca*	White Spruce	150mm dbh	GOOD	To Remain	2835 Old Montreal Rd.
41	1	*Picea glauca*	White Spruce	250mm dbh	GOOD	To Remain	2895 Old Montreal Rd.
42	1	*Picea glauca*	White Spruce	150mm dbh	GOOD	To Remain	2895 Old Montreal Rd.
43	1	*Acer negundo*	Manitoba Maple	7x100mm dbh	GOOD	To Remain	2895 Old Montreal Rd.
44	1	*Quercus macrocarpa*	Bur Oak	100mm dbh	GOOD	To Remain	2895 Old Montreal Rd.
45	1	*Picea abies*	Norway Spruce	150mm dbh	GOOD	To Remain	2835 Old Montreal Rd.
46	1	*Picea abies*	Norway Spruce	100mm dbh	GOOD	To Remain	2835 Old Montreal Rd.
47	1	*Ulmus americana*	American elm	200mm dbh	GOOD	To Remain	2835 Old Montreal Rd.
48	1	*Picea glauca*	White Spruce	250mm dbh	GOOD	To Remain	2835 Old Montreal Rd.
49	1	*Picea glauca*	White Spruce	250mm dbh	GOOD	To Remain	2835 Old Montreal Rd.
50	1	*Picea glauca*	White Spruce	200mm dbh	GOOD	To Remain	2835 Old Montreal Rd.
51	1	*Acer platanoides*	Norway Maple	150mm dbh	GOOD	To Remain	2835 Old Montreal Rd.
52	1	*Acer platanoides*	Norway Maple	250mm dbh	GOOD	To Remain	2835 Old Montreal Rd.
53	1	*Acer saccharinum*	Silver Maple	850mm dbh	GOOD	To Remain	2835 Old Montreal Rd.
54	1	*Ulmus americana*	American Elm	400mm dbh	DEAD	To be removed	2835 Old Montreal Rd.
55	1	*Acer platanoides*	Norway Maple	200mm dbh	GOOD	To Remain	2835 Old Montreal Rd.
56	1	*Acer platanoides*	Norway Maple	150mm dbh	GOOD	To Remain	2835 Old Montreal Rd.
57	1	*Ulmus americana*	American Elm	300mm dbh	DEAD	To be removed	2835 Old Montreal Rd.
58	1	*Acer platanoides*	Norway Maple	150mm dbh	GOOD	To Remain	2835 Old Montreal Rd.
59	1	*Acer platanoides*	Norway Maple	150mm dbh	GOOD	To Remain	2835 Old Montreal Rd.
60	1	*Acer platanoides*	Norway Maple	460mm dbh	POOR	To Remain	2835 Old Montreal Rd.
61	1	*Acer platanoides*	Norway Maple	150mm dbh	GOOD	To Remain	2835 Old Montreal Rd.
62	1	*Acer rubrum*	Red Maple	600mm dbh	GOOD	To Remain	2835 Old Montreal Rd.
63	*	*Thuja occidentalis*	White Cedar Hedge	100-150mm dbh	GOOD	To Remain	2835 Old Montreal Rd.
64	3	*Picea glauca*	White Spruce	200mm dbh	GOOD	To Remain	2835 Old Montreal Rd.
65	*	*Thuja occidentalis*	White Cedar Hedge	100-150mm dbh	GOOD	To Remain	2835 Old Montreal Rd.
66	*	*Pinus strobus*	White Pine	200-400mm dbh	DEAD-GOOD	To Remain	MTO
66	*	*Pinus sylvestris*	Scots Pine	150-400mm dbh	GOOD	To Remain	MTO
66	*	*Pinus nigra*	Austrian Pine	200-300mm dbh	GOOD	To Remain	MTO
67	*	*Pinus sylvestris*	Scots Pine	150-300mm dbh	DEAD-GOOD	To Remain	MTO

40 YEAR CANOPY CALCULATION:

- 24,132m² Site Limit of Work

- (15) Large Deciduous Trees Proposed (177m² ea.)
- (1) Medium Deciduous Tree Proposed (79m² ea.)
- (16) Small Deciduous Trees Proposed (16m²ea.)
- (4) Large Coniferous Trees Proposed (79m²ea.)
-2,589m2 existing tree canopy

= 5,895m² canopy cover = 24.4% canopy cover

***Large deciduous tree calculated at 15m spread, Medium deciduous tree calculated at 10m spread, small deciduous tree calculated at 4.5m spread; Large coniferous tree calculated at 10m spread.**

PROPOSED PLANT LIST (QTY SP)

KEY	QTY.	BOTANICAL NAME	COMMON NAME	SIZE	CONDITION	REMARKS
TREES						
CS	4	Picea pungens	Colorado Spruce	2000mm ht.	B&B	
* FM	7	Acer x freemanii	Freeman's Maple	50mm cal.	B&B	
GB	2	Ginkgo biloba	Maidenhair Tree	50mm cal.	B&B	Male tree
* HB	2	Celtis occidentalis	Hackberry	50mm cal.	B&B	
* SB	11	Amelanchier canadensis	Shadblow Serviceberry	50mm cal.	B&B	
* SF	5	Amelanchier laevis 'JFS-ARB'	Spring Flurry Serviceberry	50mm cal.	B&B	
* SK	1	Gleditsia triacanthos 'Draves'	Street Keeper Honey Locust	50mm cal.	B&B	Native to S. Ont
* SM	4	Acer saccharum	Sugar Maple	50mm cal.	B&B	

*INDICATES NATIVE SPECIES. ALL PLANT MATERIAL IS PROPOSED ON PRIVATE PROPERTY

GENERAL NOTES:

1. IT IS THE RESPONSIBILITY OF THE APPROPRIATE CONTRACTOR OR OFFICIAL TO REPORT ANY ERRORS, OMISSIONS OR DISCREPANCIES ON THIS PLAN WITH ACTUAL SITE CONDITIONS TO THE LANDSCAPE ARCHITECT BEFORE PROCEEDING WITH CONSTRUCTION.
2. THE CONTRACTOR IS TO NOTIFY ALL UTILITY COMPANIES AND AUTHORITIES PRIOR TO ANY EXCAVATION AND ASCERTAIN LOCATIONS OF UNDERGROUND SERVICES.
3. THE CONTRACTOR IS TO REINSTATE ALL AREAS AND ITEMS DAMAGED AS A RESULT OF CONSTRUCTION ACTIVITY.
4. THE CONTRACTOR IS TO COMPLY WITH ALL PERTINENT CODES AND BY-LAWS.
5. THE CONTRACTOR IS TO MAINTAIN A POSITIVE SURFACE RUN-OFF THROUGHOUT THE ENTIRE CONSTRUCTION PERIOD.
6. THE LANDSCAPE ARCHITECT IS NOT RESPONSIBLE FOR SUBSURFACE CONDITIONS.
7. THE CONTRACTOR IS TO IDENTIFY ALL EXISTING TREES TO REMAIN ON SITE WITH THE LANDSCAPE ARCHITECT PRIOR TO CONSTRUCTION.
8. THE CONTRACTOR IS TO STAKE THE PROPOSED LOCATION OF ALL PLANT MATERIAL IN CONJUNCTION WITH THE LANDSCAPE ARCHITECT PRIOR TO EXCAVATION.
9. MINIMUM DISTANCES FOR SELECTED DECIDUOUS TREES ARE AS FOLLOWS:
   - 9.1. BUILDING FOUNDATIONS - 7.5M
   - 9.2. SIDEWALKS - 1.5M
   - 9.3. PUBLIC STREETS - 2.5M
   - 9.4. UNDERGROUND INFRASTRUCTURE - 2.0M
10. ALL TREES WITHIN 1M OF UNDERGROUND UTILITY TRENCHES ARE TO BE EXCAVATED BY HAND.
11. REMOVE ALL PROTECTIVE WRAPPING FROM TREE TRUNKS AFTER INSTALLATION.
12. STAKING OF TREES SHALL ONLY BE PERFORMED IF NECESSARY.
13. ENSURE THAT MULCH IS PULLED BACK A MINIMUM DISTANCE OF 75MM FROM BASE OF TREE TRUNK.

CLIENT

St. Faustina Parish
Paroisse Ste Faustine
Cumberland, Ontario

CONSULTANTS

ARCHITECTS:
Address: 190 O'Connor St. #100, Ottawa, ON K2P 2R3
Phone Number: (613) 564-8118

CSV ARCHITECTS
sustainable design - conception écologique
613.564.8118 www.csv.ca
190 O'Connor Street, Suite 100 Ottawa, Ontario,K2P 2R3

SURVEYOR:
Address: 2664 Chamberland St. Unit 3, Rockland, ON, K4K 1M6

CIVIL ENGINEERS:
Address: 215 Marten Pl #104, Nepean, ON, K2C 3C5
Phone Number: (613) 836-2184

egis

LEGEND

- PROPOSED PRECAST CONCRETE PAVERS
- PROPOSED CONCRETE
- PROPOSED / EXISTING GRASS
- EXISTING TREE TO REMAIN
- EXISTING TREE TO BE REMOVED
- PROPOSED DECIDUOUS TREE
- PROPOSED CONIFEROUS TREE
- TREE SOIL VOLUME (DEPTH OF 1.5m)
- EXISTING VEGETATION TO REMAIN
- EXISTING HEDGE TO BE REMOVED
- PROPOSED VEGETATION (SHRUBS/PERENNIALS TO BE PLANTED BY OWNER)
- 7.5m OFFSET FROM PROPOSED BUILDING
- TREE PROTECTION FENCE

No.	Issue	Date MM/DD/YY	DR	CK
1	ISSUED FOR SITE PLAN CONTROL	10/16/2026	ML	JL

JAMES B. LENNOX & ASSOCIATES INC.
LANDSCAPE ARCHITECTS
3332 CARLING AVE. OTTAWA, ONTARIO K2H 5A8
Tel. (613) 722-5168 Fax. 1(866) 343-3942

PROJECT

SAINT FAUSTINA PARISH

2835 OLD MONTREAL ROAD, OTTAWA ON

DRAWING

TREE CONSERVATION REPORT AND LANDSCAPE PLAN

STAMP

ASSOCIATION OF LANDSCAPE ARCHITECTS ONTARIO JAMES B. LENNOX & ASSOCIATES INC. MEMBER

SCALE: AS SHOWN

START DATE: FEBURARY, 2025

PROJECT NO.: 24MIS2453

PROJECT NORTH

DRAWING NO.: L.1

PLOT SIZE ARCH-D