
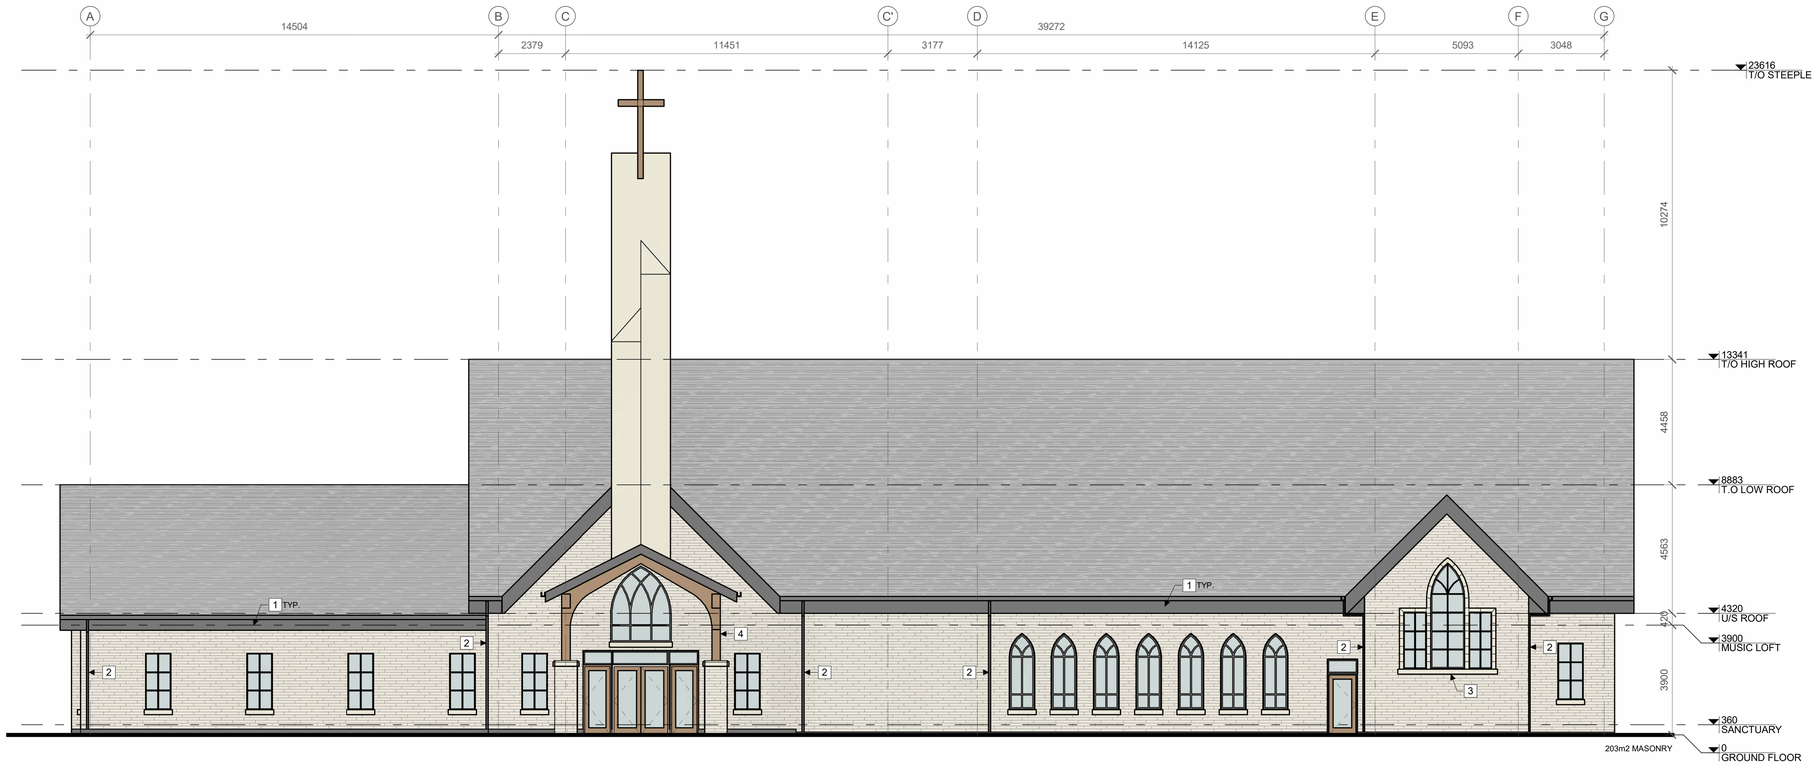


2 SOUTH ELEVATION
A301 | 1 : 100

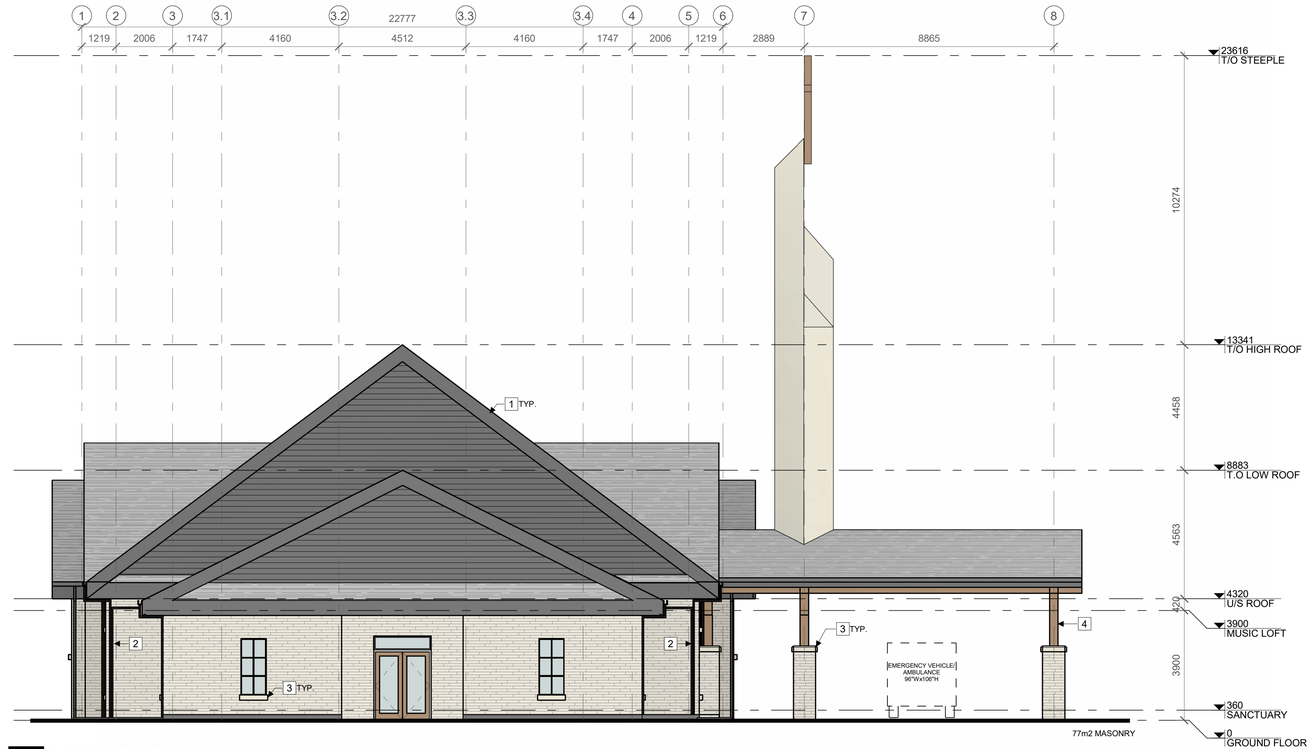

1 WEST ELEVATION
A301 | 1 : 100

ELEVATION LEGEND:

HATCH PATTERNS SHOWN ARE FOR GRAPHIC PURPOSES ONLY AND SHOULD BE COORDINATED WITH ACTUAL SPECIFIED MATERIALS.

HATCH	SYMBOL	DESCRIPTION
		MASONRY VENEER MANUFACTURER: TBD COLOUR: TBD
		WOOD ELEMENT MANUFACTURER: TBD COLOUR: TBD
		ASPHALT SHINGLE MANUFACTURER: TBD COLOUR: TBD
		STEEPLE MATERIAL MANUFACTURER: TBD COLOUR: TBD
		FASCIA / FLASHINGS MANUFACTURER: TBD COLOUR: TBD
		SIDING MANUFACTURER: TBD COLOUR: TBD

ELEVATION KEYNOTES:

1. PREFINISHED ALUMINUM FASCIA
2. DOWNSPOUT
3. PRECAST SILL
4. WOOD CANOPY STRUCTURE

CSV ARCHITECTS
sustainable design · conception écologique

613.564.8118
www.csv.ca

190 O'Connor Street, Suite 100
Ottawa, Ontario,K2P 2R3

CLIENT
(RCECO) / Archdiocese
200-1209 Michael Street North, Ottawa, Ontario
K1J 7T2
613-738-5025
administration@ottawacornwall.ca

STRUCTURAL ENGINEER
Cunliffe & Associates
200-1550 Carling Ave
Ottawa Ontario
613 729-7242
www.cunliffe.ca

MECHANICAL AND ELECTRICAL
Chorley + Bisset Consulting Engineers
250 City Centre Avenue
Ottawa, Ontario K1R 6K7
613-241-0030
email@chorley.com

CIVIL ENGINEER
Egis
750 Palladium Dr suite 310,
Ottawa, ON K2V 1C7
613 836-2184

James B. Lennox & Associates Inc.
LANDSCAPE ARCHITECTS
James B. Lennox & Associates
3332 Carling Avenue
Ottawa, Ontario K2H 5A8
613-722-5168

ONTARIO ASSOCIATION OF ARCHITECTS
DARRYL J. HOOD
LICENCE
6165

STAMP

REV	DATE	ISSUE
6	2026.10.16	ISSUED FOR SITE PLAN CONTROL
5	2026.09.10	CLIENT REVIEW
3	2026.05.27	CLIENT REVIEW

NOTES

1. OWNERSHIP OF THE COPYRIGHT OF THE DESIGN AND THE WORKS EXECUTED FROM THE DESIGN REMAINS WITH CSV ARCHITECTS, AND MAY NOT BE REPRODUCED IN ANY FORM WITHOUT THE WRITTEN CONSENT OF CSV ARCHITECTS.
2. THE DRAWINGS, PRESENTATIONS AND SPECIFICATIONS AS INSTRUMENTS OF SERVICE ARE AND SHALL REMAIN THE PROPERTY OF CSV ARCHITECTS. THEY ARE NOT TO BE USED BY THE CLIENT ON OTHER PROJECTS OR ON EXTENSIONS TO THIS PROJECT WITHOUT THE WRITTEN CONSENT OF CSV ARCHITECTS.
3. THIS DRAWING IS TO BE READ IN CONJUNCTION WITH ALL OTHER PROJECT DRAWINGS AND SPECIFICATIONS.
4. DO NOT SCALE DRAWINGS. CONTRACTOR SHALL BE RESPONSIBLE TO VERIFY DIMENSIONS ON SITE.
5. ALL WORK SHALL BE IN ACCORDANCE WITH THE ONTARIO BUILDING CODE AND ALL SUPPLEMENTS AND APPLICABLE MUNICIPAL REGULATIONS.

CLIENT

OTTAWA
ONTARIO, CANADA

PROJECT

ST. FAUSTINA NEW PARISH

2835 Old Montreal Rd, Cumberland, ON

TITLE

EXTERIOR ELEVATIONS

PROJECT NO:	2024-0740
DRAWN:	DF
APPROVED:	DH
SCALE:	As indicated
DATE PRINTED:	2026-10-20 3:02:19 PM

REV 6

DRAWING NO. A301