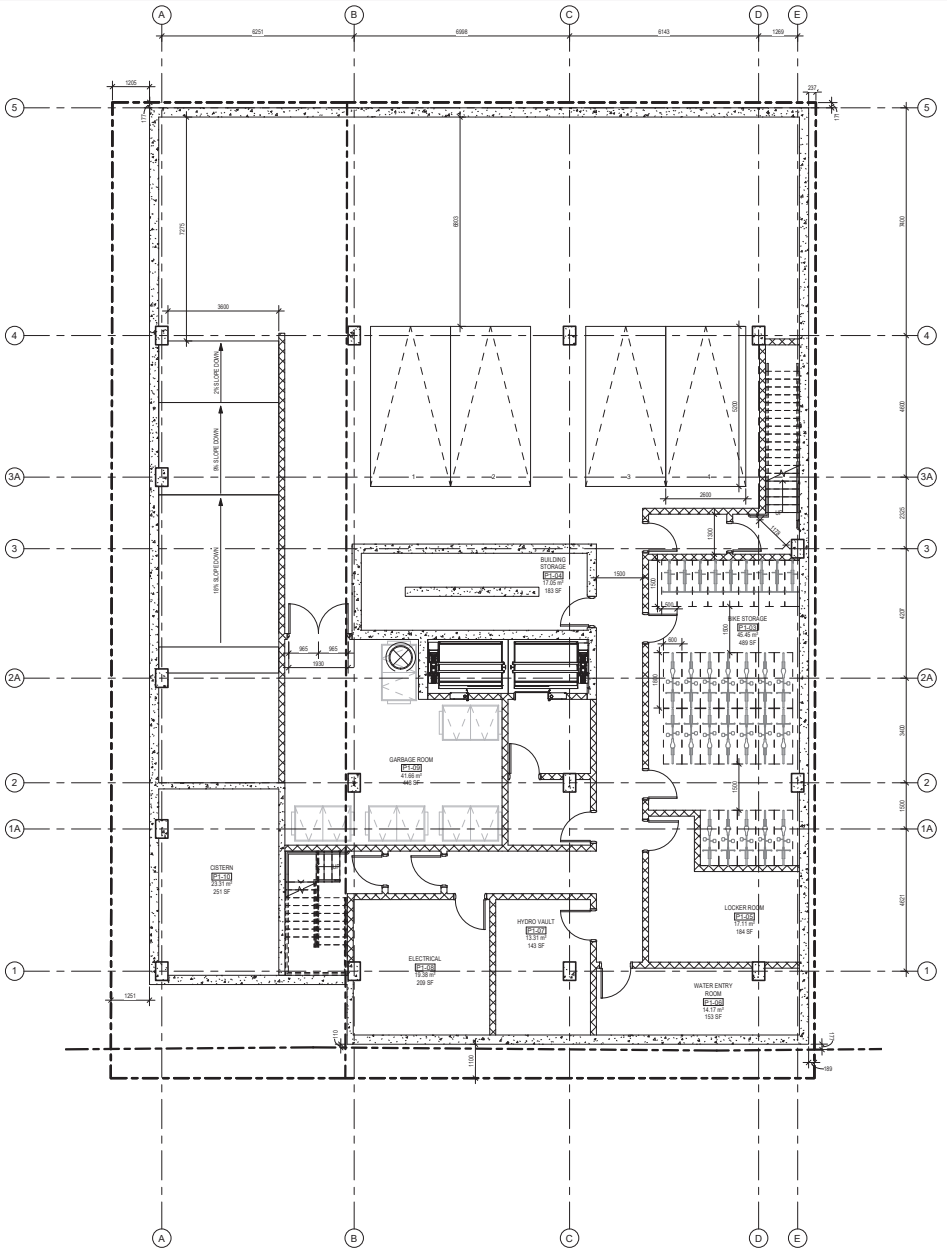

1 A-100 P1 FLOOR PLAN
SCALE1 : 75

NOTE: THIS DRAWING IS THE PROPERTY OF THE ARCHITECT AND MAY NOT BE REPRODUCED OR USED WITHOUT THE EXPRESSED CONSENT OF THE ARCHITECT. THE CONTRACTOR SHALL CHECK AND VERIFY ALL DIMENSIONS AND REPORT ANY OMISSIONS OR DISCREPANCIES TO THE ARCHITECT BEFORE PROCEEDING WITH THE WORK.

DO NOT SCALE THE DRAWINGS

RELEASE / REVISION RECORD

No.	Description	Date
1	ISSUED FOR COORDINATION	21-04-14
2	ISSUED FOR SITE PLAN CONTROL	21-10-26
3	ISSUED FOR COORDINATION	22-03-09
4	ISSUED FOR 1ST RESPONSE TO SPC COMMENTS	22-04-07
5	ISSUED FOR 2ND RESPONSE TO SPC COMMENTS	22-08-29
6	ISSUED FOR REVIEW	23-03-29
7	ISSUED FOR REVIEW	23-06-30
8	ISSUED FOR REVIEW	23-09-13
9	ISSUED FOR REVIEW	23-10-16

OWNER

93 HOLLAND : 2364672 ONT. INC.
91 HOLLAND: 2546928 ONT. INC.
dnicholson@bearnent.com
613-277-7201

PROJECT NORTH

ONTARIO ASSOCIATION OF ARCHITECTS
R. NICHOLAS CHIEL
LICENCE
3253
MAY NOT BE USED FOR CONSTRUCTION UNTIL SIGNED BY THE ARCHITECT

chmielarchitects
200 - 109 Bank Street
Ottawa ON K1P 6N5
t (613) 234-3585
f (613) 234-6224

Nine-Storey Residential on Holland

91-93 Holland Avenue

PROJECT NO.	DRAWN
23-2057	MD
SCALE	CHECKED
1 : 75	RAC

DRAWING TITLE

LEVEL P1 PLAN

DRAWING NO.

A-100

D07-12-21-0180

#18605