

1 A3.1 North Side Elevation (Facing Baseline Road)

Scale = 1:75



2 A3.1 West Side Elevation (Facing Lexington Road)

Scale = 1:75

LEGEND FOR DRAWIG SERIES A3:

- STUCCO PANEL COLOUR 1
- STUCCO PANEL COLOUR 2
- BRICK VENEER
- METAL SIDING WITH WOOD APPEARANCE

NOTES FOR DRAWIG SERIES A3:

1. LOUVRE
2. OPEN
3. GLASS GUARD

CONSTRUCTION NORTH

TRUE NORTH

GERALDINE WILDMAN
MANAGER, DEVELOPMENT REVIEW SOUTH
PLANNING, DEVELOPMENT AND BUILDING SERVICES
DEPARTMENT, CITY OF OTTAWA

APPROVED
By wildmange at 11:54 am, Oct 23, 2026

No	ISSUE/REVISION ÉMISSION/RÉVISION	DATE DD/MM/YY
7	Issued for Building Permit	04.09.2026
6	Issued for Permit and 99% Submission	19.06.2026
5	Issued for 66% Submission	09.02.2026
4	Issued for 33% Submission	09.01.2026
3	Issued for Site Plan Application-Revised	11.07.2025
2	Issued for Site Plan Application	08.05.2025
1	Issued for Site Plan Application- Draft	10.04.2024

BRYDEN GIBSON
ARCHITECTS INCORPORATED
1066 Somerset Street West, Suite 200, Ottawa Ontario, K1Y 4T3
Telephone: 613.724.9914 E-mail: architecture@brydengibson.ca

PROJECT NAME / NOM DU PROJET

222 Baseline Rd Mid-Rise Apartments

Ottawa, ON

DRAWING TITLE / TITRE DU DESSIN

Elevations

JOB No / N° DE PROJET: 797-23	DATE / DATE: JUNE 2025
SCALE / ECHELLE: As Noted	PRINTING SCALE/ ÉCHELLE D'IMPRESSION
CONCEPTION BY / CONÇUS PAR: RK	IF THIS BAR IS NOT 25mm LONG, ADJUST YOUR PRINTING SCALE.
DRAWN BY / DESSINÉ PAR: SB/CT	SI CETTE LIGNE NE MESURE PAS 25mm, AJUSTER VOTRE ÉCHELLE D'IMPRESSION.
CHECKED BY / VÉRIFIÉ PAR: SG	

ARCHITECT'S STAMP

ONTARIO ASSOCIATION OF ARCHITECTS
SUZANNE GIBSON
LICENCE 8808


SCEAU D'ARCHITECTE

DRAWING No / DESSIN N°

A3.1


REVISION No / RÉVISION N° 1

C:\Projects\797-23\Elevations\Proj-797-23 Elevations - Plan Review 2026-07-16.rvt - each detailed 2026-09-01 4:40:01 PM

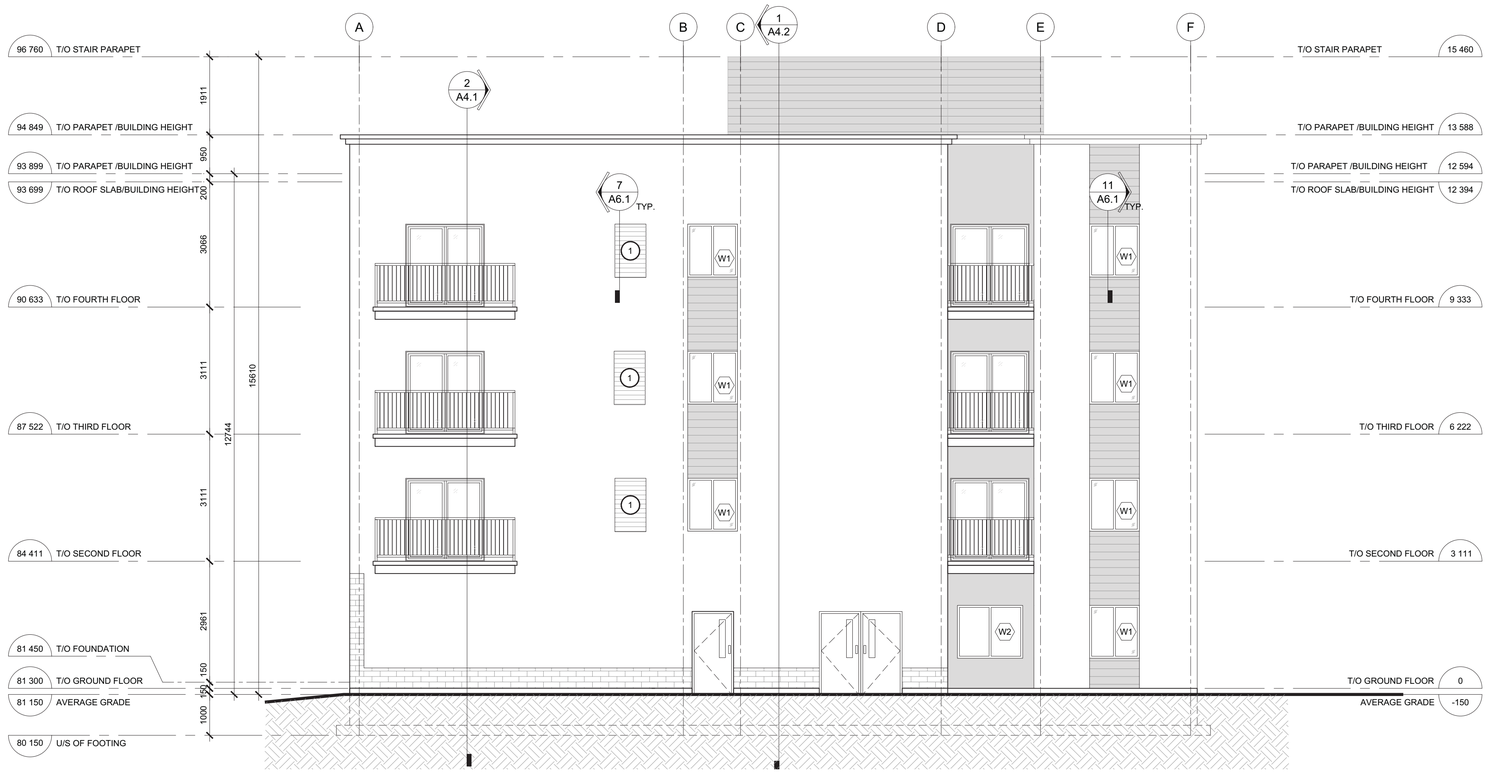

1 A3.2 South Side Elevation (Back Side)

Scale = 1:75

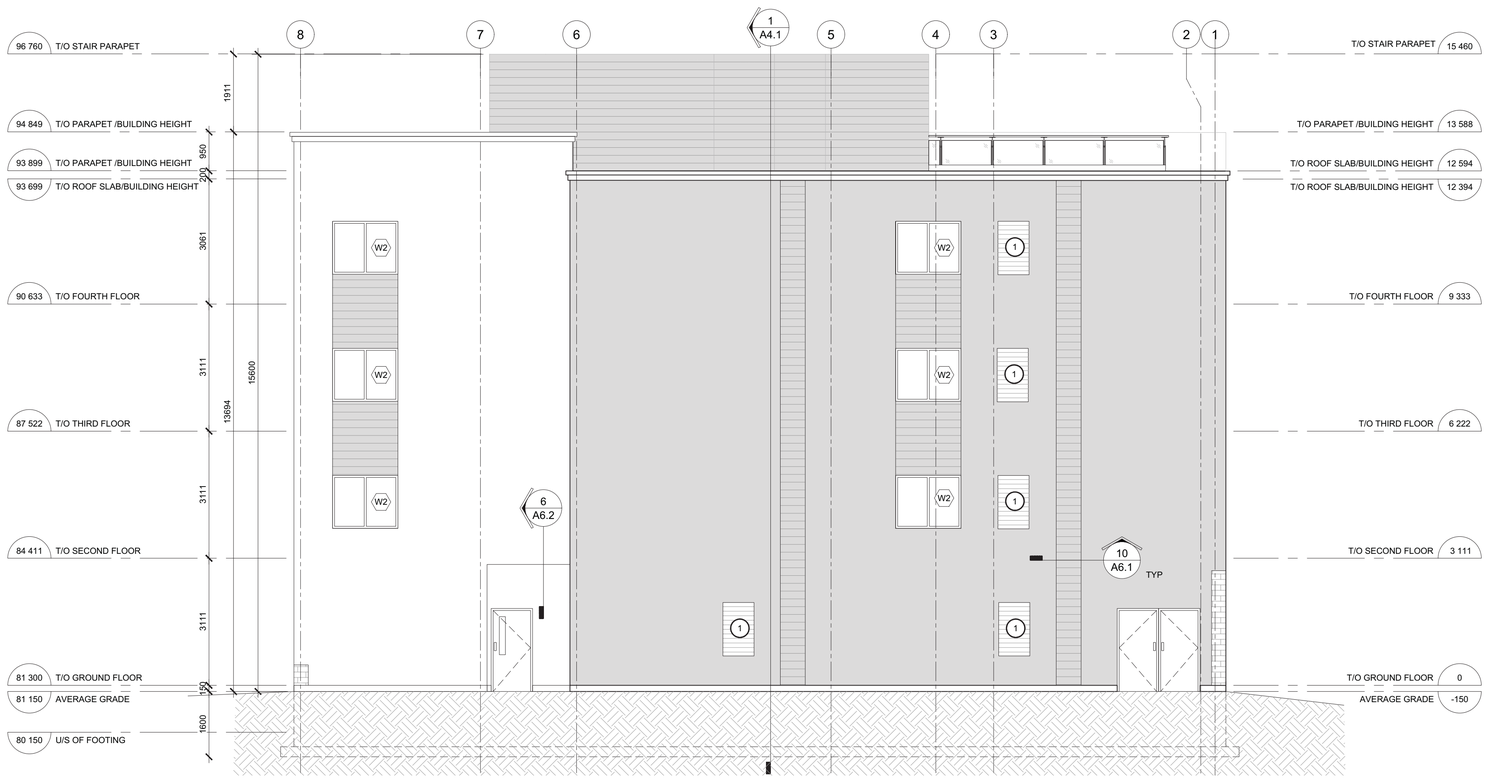

2 A3.2 East Side Elevation (Facing Lexington Road)

Scale = 1:75

LEGEND FOR DRAWIG SERIES A3:

- STUCCO PANEL COLOUR 1
- STUCCO PANEL COLOUR 2
- BRICK VENEER
- METAL SIDING WITH WOOD APPEARANCE

NOTES FOR DRAWIG SERIES A3:

1. VENTILATION OUTDOOR GRILLE

CONSTRUCTION NORTH

TRUE NORTH

GERALDINE WILDMAN
MANAGER, DEVELOPMENT REVIEW SOUTH
PLANNING, DEVELOPMENT AND BUILDING SERVICES DEPARTMENT, CITY OF OTTAWA

APPROVED
By wildmange at 11:54 am, Oct 23, 2026

No	ISSUE/REVISION ÉMISSION/RÉVISION	DATE DD/MM/YY
7	Issued for Building Permit	04.09.2026
6	Issued for Permit and 99% Submission	19.06.2026
5	Issued for 66% Submission	09.02.2026
4	Issued for 33% Submission	09.01.2026
3	Issued for Site Plan Application-Revised	11.07.2025
2	Issued for Site Plan Application	08.05.2025
1	Issued for Site Plan Application- Draft	10.04.2024

BRYDEN GIBSON ARCHITECTS INCORPORATED
1066 Somerset Street West, Suite 200, Ottawa Ontario, K1Y 4T3
Telephone: 613.724.9914 E-mail: architecture@brydengibson.ca

PROJECT NAME / NOM DU PROJET

222 Baseline Rd Mid-Rise Apartments

Ottawa, ON

DRAWING TITLE / TITRE DU DESSIN

Elevations

JOB No / N° DE PROJET: 797-23	DATE / DATE: JUNE 2025
SCALE / ECHELLE: As Noted	PRINTING SCALE/ ÉCHELLE D'IMPRESSION
CONCEPTION BY / CONÇUS PAR: RK	IF THIS BAR IS NOT 25mm LONG, ADJUST YOUR PRINTING SCALE.
DRAWN BY / DESSINÉ PAR: SB/CT	SI CETTE LIGNE NE MESURE PAS 25mm, AJUSTER VOTRE ÉCHELLE D'IMPRESSION.
CHECKED BY / VÉRIFIÉ PAR: SG	

ARCHITECT'S STAMP

ONTARIO ASSOCIATION OF ARCHITECTS
SUZANNE GIBSON
LICENCE 8808

SCEAU D'ARCHITECTE

DRAWING No / DESSIN N°: A3.2

REVISION No / RÉVISION N°: 1