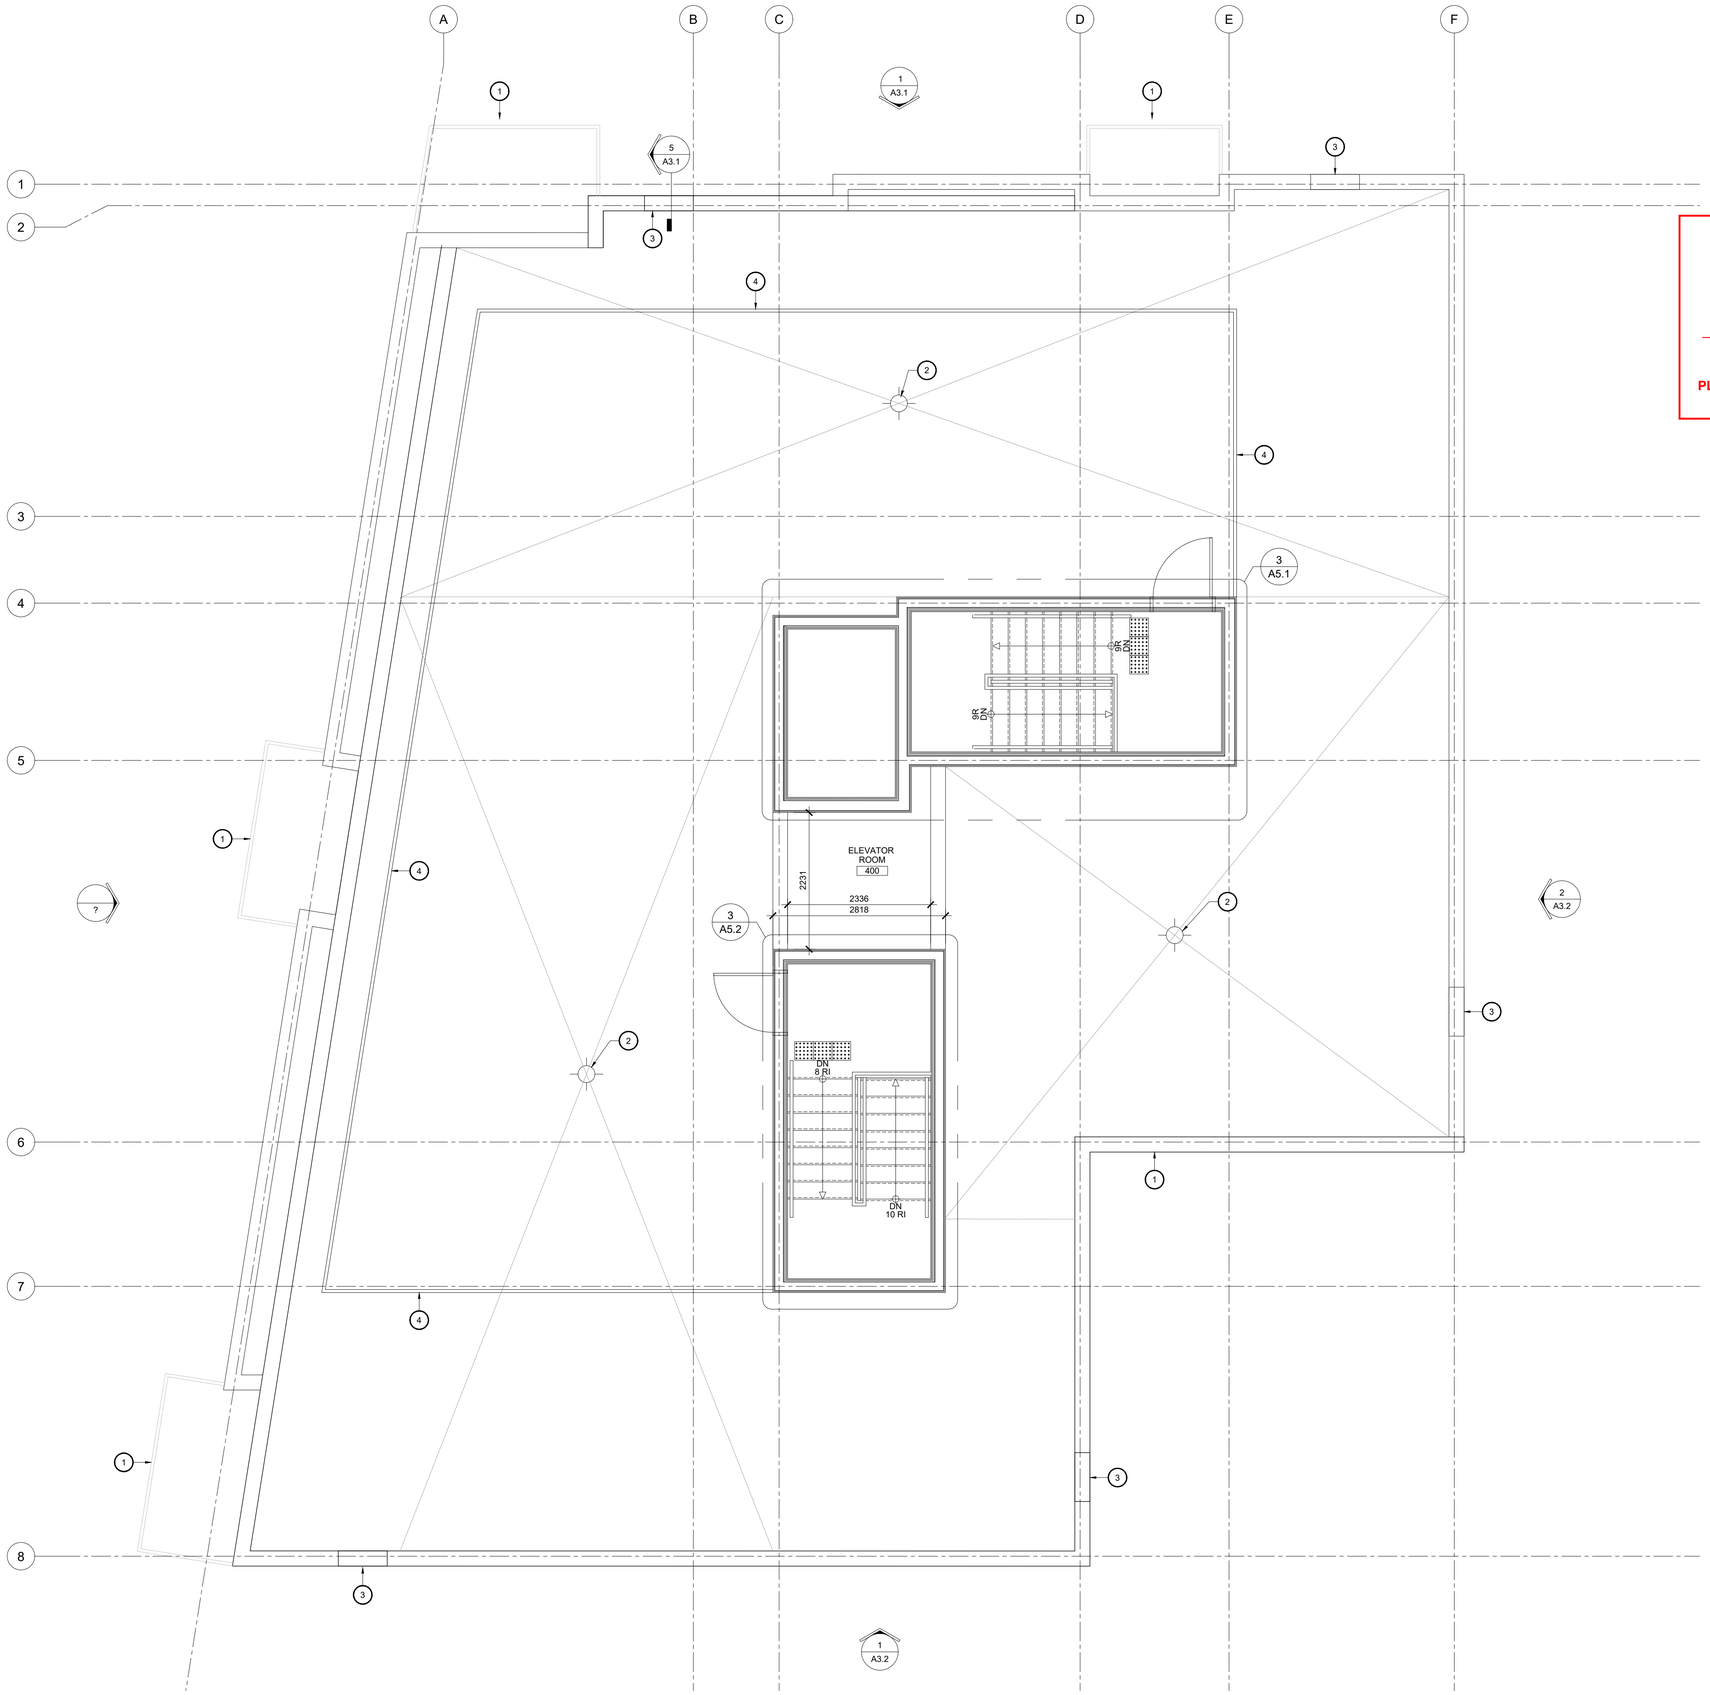


GENERAL NOTES FOR DRAWING A2.3:

A. ...

NOTES FOR DRAWING A2.3:

1. LINE OF BALCONY BELOW.
2. ROOF DRAIN
3. ROOF SCUPPER
4. GUARDRAIL

GERALDINE WILDMAN
MANAGER, DEVELOPMENT REVIEW SOUTH
PLANNING, DEVELOPMENT AND BUILDING SERVICES
DEPARTMENT, CITY OF OTTAWA

APPROVED
By wildmange at 11:55 am, Oct 23, 2026

CONSTRUCTION NORTH

TRUE NORTH

No Nº	ISSUE/REVISION ÉMISSION/RÉVISION	DATE DD/MM/YY
5	Issued for 66% Submission	09.02.2026
4	Issued for 33% Submission	09.01.2026
3	Issued for Site Plan Application-Revised	11.07.2025
2	Issued for Site Plan Application	08.05.2025
1	Issued for Site Plan Application- Draft	10.04.2024

BRYDEN GIBSON
ARCHITECTS INCORPORATED
1066 Somerset Street West, Suite 200, Ottawa Ontario, K1Y 4T3
Telephone: 613.724.9914 E-mail: architecture@brydengibson.ca

PROJECT NAME / NOM DU PROJET

222 Baseline Rd Mid-Rise Apartments

Ottawa, ON

DRAWING TITLE / TITRE DU DESSIN

Roof Plan

JOB No / N° DE PROJET: 797-23	DATE / DATE: JUNE 2025
SCALE / ECHELLE: 1:50	PRINTING SCALE/ ÉCHELLE D'IMPRESSION
CONCEPTION BY / CONÇUS PAR: RK	IF THIS BAR IS NOT 25mm LONG, ADJUST YOUR PRINTING SCALE.
DRAWN BY / DESSINÉ PAR: SB	SI CETTE LIGNE NE MESURE PAS 25mm, AJUSTER VOTRE ÉCHELLE D'IMPRESSION.
CHECKED BY / VÉRIFIÉ PAR: SG	
ARCHITECT'S STAMP / SCEAU D'ARCHITECTE	DRAWING No / DESSIN N°: A2.3
	REVISION No / REVISION N°: 1

Last saved: 2026-02-09 8:57:00 PM