1016 (40") x 1581 (65") CUSTOM SHEET SIZE

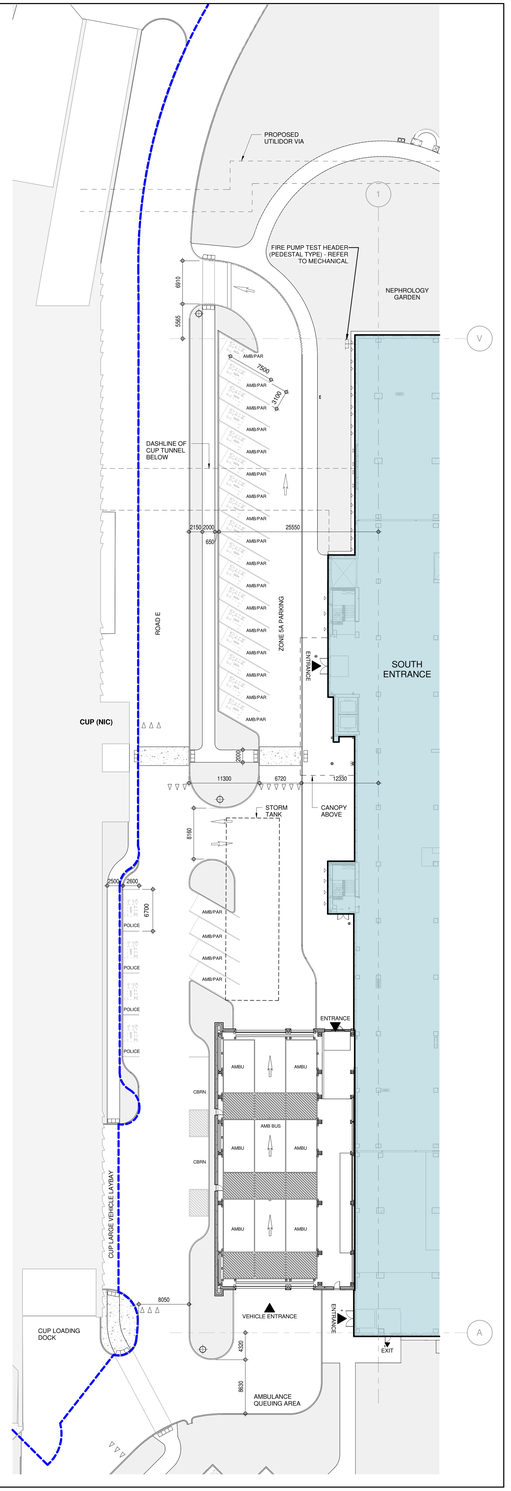

ZONE 5A LEVEL 0 - EMERGENCY SERVICES PARKING (SOUTH) 3
A0-200
1 : 250

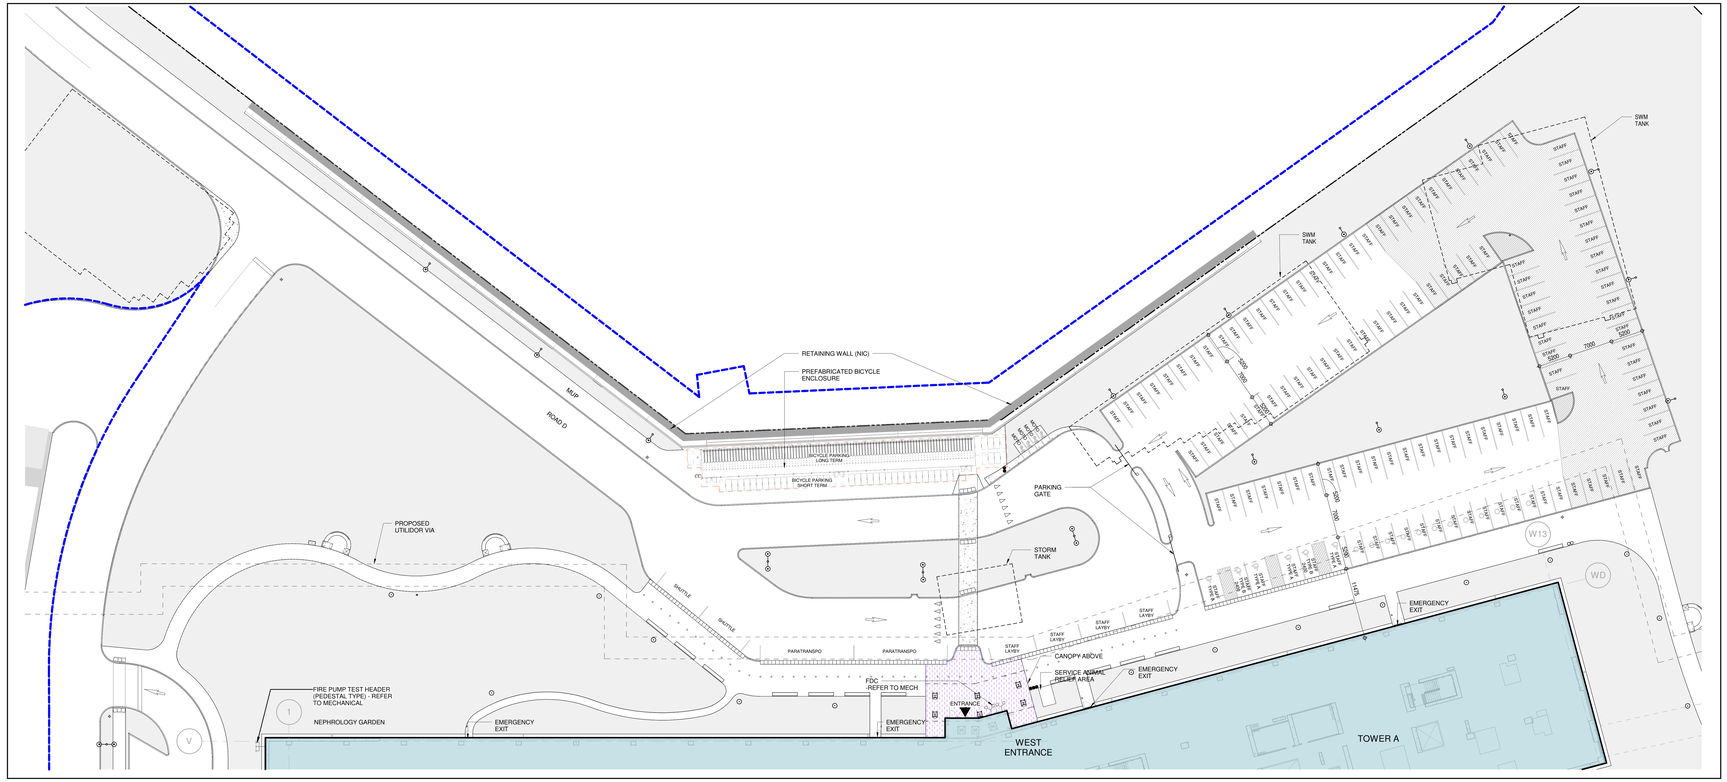

ZONE 1 LEVEL 0 - WEST PARKING LOT 2
A0-200
1 : 250

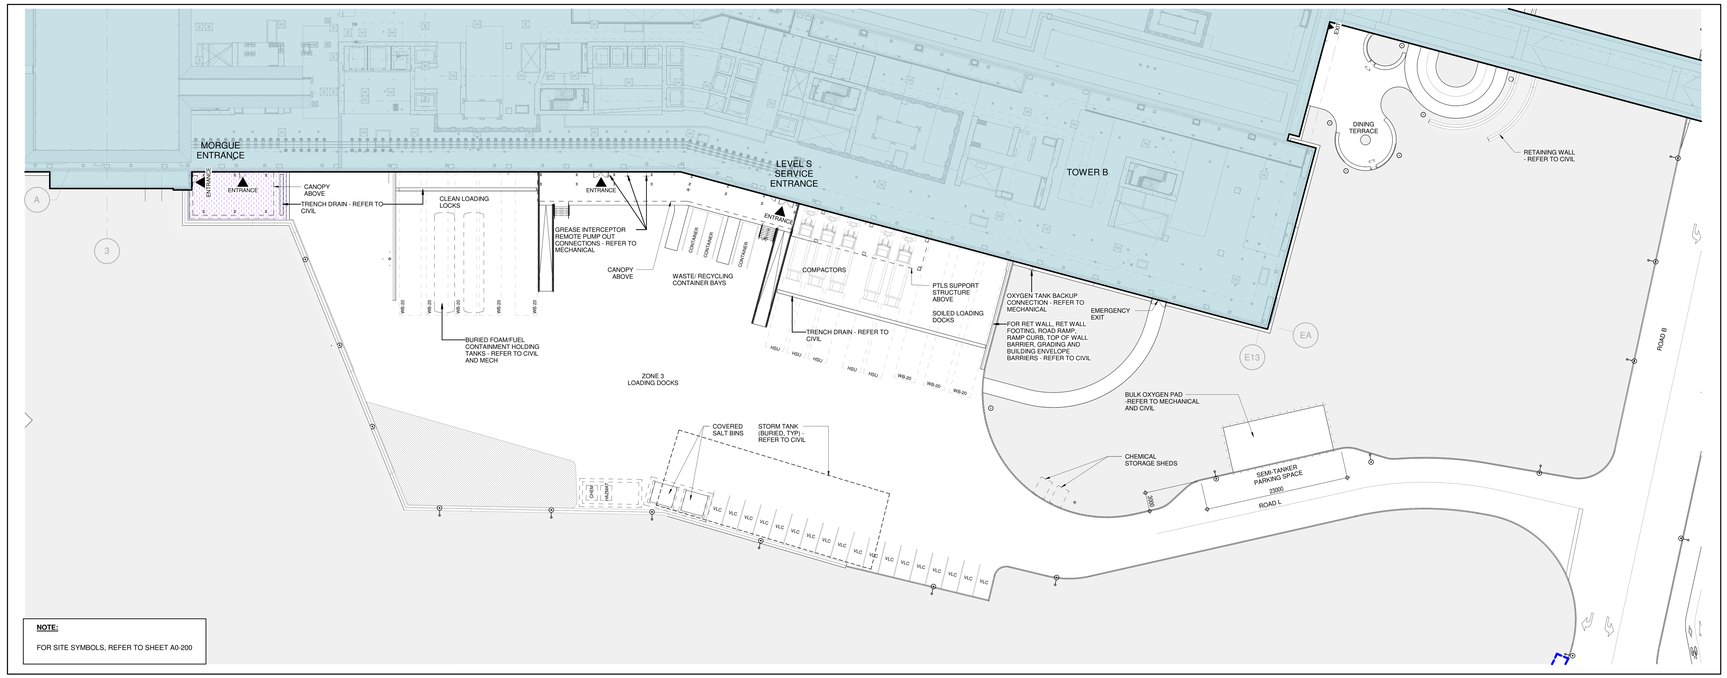

NOTE:

FOR SITE SYMBOLS, REFER TO SHEET A0-200

ZONE 3 LEVEL S - LOADING DOCK 1
A0-200
1 : 250

PROJECT

THE OTTAWA HOSPITAL NEW CAMPUS DEVELOPMENT - PHASE 4 MAIN HOSPITAL BUILDING

900 CARLING AVE. OTTAWA, ONTARIO

CLIENT

The Ottawa Hospital | L'Hôpital d'Ottawa

Infrastructure Ontario

PCL CONSTRUCTION | EllisDon

CLIENT PROJECT NO.

1070002

KEY PLAN

TRUE NORTH | PROJECT NORTH

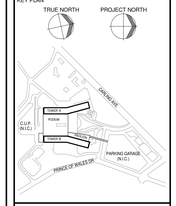

NO.	ISSUED	DATE
02	SITE PLAN CONTROL RESUBMISSION	2026-01-12
01	90% DD SUBMISSION	2025-09-19

REVISIONS

DRAWING STATUS

NOT FOR CONSTRUCTION

DISCREPANCIES MUST BE REPORTED IMMEDIATELY TO THE ARCHITECT BEFORE PROCEEDING.
ONLY FIGURED DIMENSIONS ARE TO BE USED. CONTRACTORS MUST VERIFY ALL DIMENSIONS ON SITE. THIS DRAWING IS PROTECTED BY COPYRIGHT.

ALL DIMENSIONS ARE SHOWN IN METRIC.

AUTHOR

adamson ASSOCIATES | ARCHITECTS
A Partnership of Corporations

PROJECT TEAM

DESIGN-BUILDER	PCL/ED, A JOINT VENTURE
ARCHITECTURAL	PARKIN ARCHITECTS LIMITED JODOIN LAMARRE PRATTE ARCHITECTES ADAMSON ASSOCIATE ARCHITECTS bbb ARCHITECTS INC.
STRUCTURAL	STEPHENSON ENGINEERING LTD. BOUTHILLETTE PARIZEAU INC.
MECHANICAL	HH ANGUS & ASSOCIATES LTD. CROSSEY ENGINEERING LTD.
ELECTRICAL	MULVEY & BANANI INTERNATIONAL INC.
CIVIL	WSP CANADA INC.
LANDSCAPE	VERTITCHS DESIGN INC. PWP LANDSCAPE ARCHITECTURE
BUILDING CODE	LMDG BUILDING CODE CONSULTANTS LTD.

AUTHOR PROJECT NO.

2233-00

STAMP | STAMP

DRAWING TITLE

PARKING LOTS ZONE 1 ZONE 3 - LOADING DOCK ZONE 5A

DRAWN	CHECKED
AAA-PT	SC
SCALE AT 40" x 65"	DATE
1 : 250	19 SEP 2025

GRAPHIC SCALE 0 2.5 5 10 15 20 SCALE IN METERS

DRAWING NO. **A0-220** REV NO. **02**

PLOT DATE: 2026-09-18 12:17:41 PM