HORIZON-JEUNESSE DOME

Recreational Dome

ISSUED FOR DP SUBMISSION



IMAGES ARE ARTISTIC REPRESENTATIONS PROVIDED BY S2 ARCHITECTURE AND ARE SUBJECT TO CHANGE. THEY ARE INTENDED FOR ILLUSTRATIVE PURPOSES ONLY AND MAY NOT REFLECT FINAL DESIGNS, MATERIALS, OR FINISHES.

Drawing List

ARCHITECTURE

DP0.00	COVER SHEET
DP0.01	SITE STATISTICS
DP0.02	SITE PHOTOS
DP0.03	SURVEY PLAN
DP1.00	SITE PLAN
DP1.01	SITE DETAILS
DP1.02	SHADOW STUDY
DP2.00	MAIN FLOOR PLAN
DP4.00	ELEVATIONS
DP5.00	SECTIONS

LANDSCAPE

L1.0	LANDSCAPE PLAN
L2.0	LANDSCAPE DETAILS
TCR 01	TREE CONSERVATION REPORT
TCR 02	TREE CONSERVATION REPORT
TCR 03	TREE CONSERVATION REPORT

CIVIL

C01	SITE GRADING PLAN
C02	SITE SERVICING PLAN

Design Team

CLIENT:	CLIENT:	ARCHITECT:	CONSULTANT:	CONSULTANT:	CONSULTANT:
CONSEIL DES ÉCOLES CATHOLIQUE DU CENTRE-EST, HORIZON-JEUNESSE 349 OLMSTEAD ST OTTAWA, ON K1L 1B1 PHONE: 613.741.8515	OTTAWA FOOTY SEVENS 500 SANDHAMN PRIVATE. OTTAWA, ON. K1T 2Z6 PHONE: 613.366.3202	S2 ARCHITECTURE 6TH FLOOR, 220 - 12th AVENUE SW CALGARY, AB T2R 0E9 PHONE: 403.670.7000	NAK DESIGN STRATEGIES 1285 WELLINGTON ST. W OTTAWA, ON K1Y 3A8 PHONE: 613.237.2345	APLIN MARTIN 1000 INNOVATION DRIVE, SUITE 500 KANATA, ON. K2K 3E7 PHONE: 613.809.3889	R.J. BURNSIDE & ASSOCIATES LIMITED 128 WELLINGTON ST. WEST, SUITE 301 BARRIE, ON. L4N 8J6 PHONE: 800.265.9662

S2ARCHITECTURE

CALGARY | EDMONTON | VANCOUVER

CONSULTANT INFORMATION

HORIZON-JEUNESSE DOME

Recreational Dome

349 Olmstead Street Ottawa ON K1L 7K2, OTTAWA, ONTARIO

CLIENT

CONSEIL DES ÉCOLES CATHOLIQUE DU CENTRE-EST, HORIZON-JEUNESSE; OTTAWA FOOTY SEVENS

NOTE

- This drawing supercedes previous issues. Do not scale these drawings.
- Verify all dimensions, elevations and datums, and report any discrepancies to the Architect prior to construction.
- The Contract Documents (Drawings and Specifications) are complimentary, what is required by one shall be as binding as required by all.
- All drawings remain the property of the Architect. These drawings are Copyright 2026, S2 Architecture. These drawings may not be reproduced without the permission of the Architect.

ISSUED	DATE
SITE PLAN CONTROL	2026.09.18
DP SUBMISSION	2026.10.09

SEALS

NOT FOR CONSTRUCTION

SCALE

DATE 10/8/2026 8:48:03 AM

DRAWN BY Author

CHECKED BY Checker

PROJECT NO. 225105


DRAWING TITLE

COVER SHEET

DRAWING NO.


DP0.00

C:\Revit Projects\225105-A-Base_jtianJD6t8.rvt

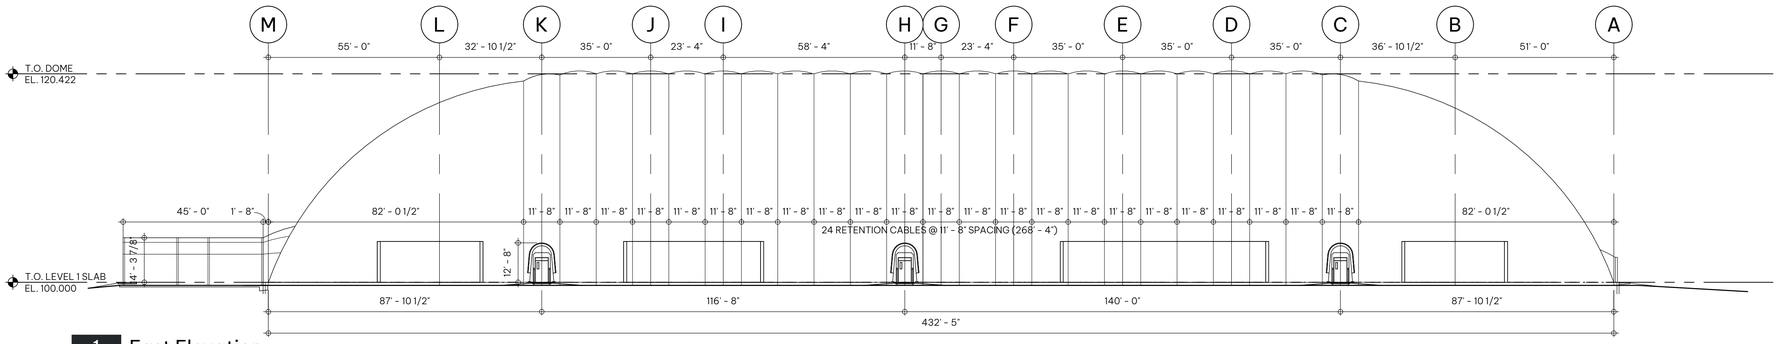


1 East Elevation

| DP4.00 SCALE:1 : 300

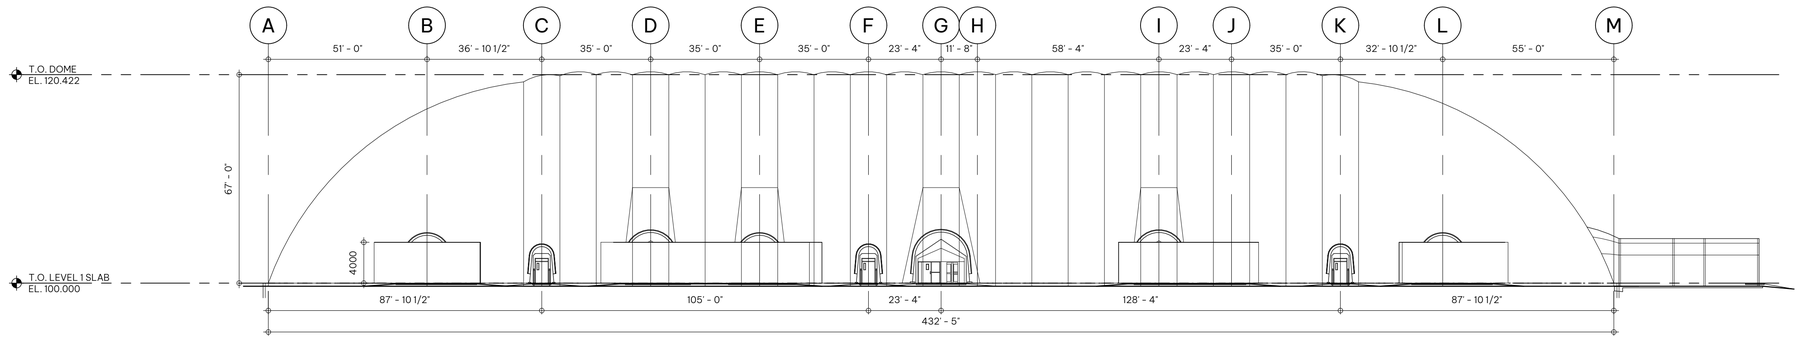


2 West Elevation

| DP4.00 SCALE:1 : 300

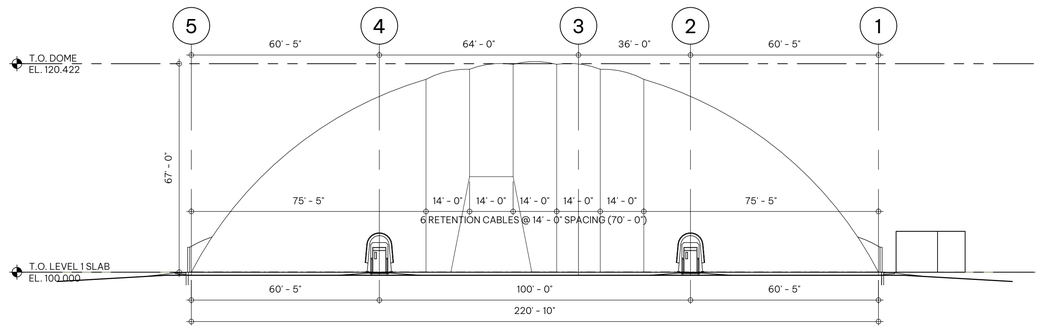

3 North Elevation

| DP4.00 SCALE:1 : 300

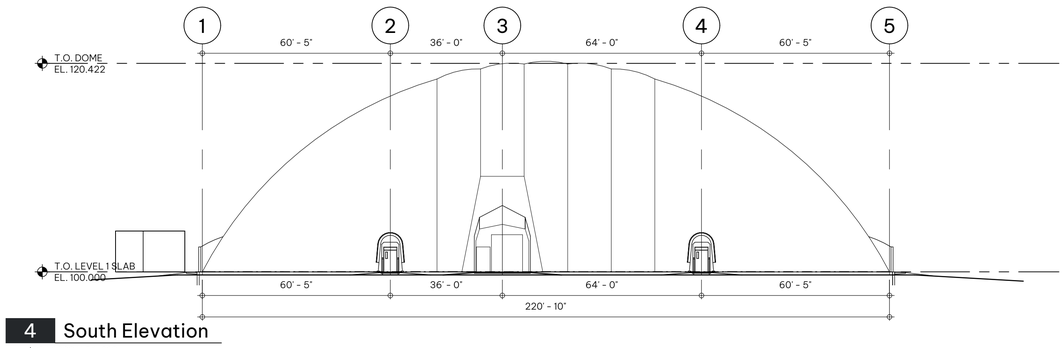

4 South Elevation

| DP4.00 SCALE:1 : 300

C:\Revit Projects\225105-A-Base_Jj.tianUD6H8.rvt

S2ARCHITECTURE

CALGARY | EDMONTON | VANCOUVER

CONSULTANT INFORMATION

HORIZON-JEUNESSE DOME

Recreational Dome

349 Olmstead Street Ottawa ON K1L 7K2, OTTAWA, ONTARIO

CLIENT

CONSEIL DES ÉCOLES CATHOLIQUE DU CENTRE-EST, HORIZON-JEUNESSE; OTTAWA FOOTY SEVENS

NOTE

- This drawing supercedes previous issues. Do not scale these drawings.
- Verify all dimensions, elevations and datums, and report any discrepancies to the Architect prior to construction.
- The Contract Documents (Drawings and Specifications) are complimentary, what is required by one shall be as binding as required by all.
- All drawings remain the property of the Architect. These drawings are Copyright 2026, S2 Architecture. These drawings may not be reproduced without the permission of the Architect.

ISSUED	DATE
SITE PLAN CONTROL	2026.09.18
DP SUBMISSION	2026.10.09

SEALS

NOT FOR CONSTRUCTION

SCALE	1 : 300
DATE	10/8/2026 8:48:38 AM
DRAWN BY	Author
CHECKED BY	Checker
PROJECT NO.	225105


TRUE NORTH

DRAWING TITLE

ELEVATIONS


DRAWING NO.

DP4.00

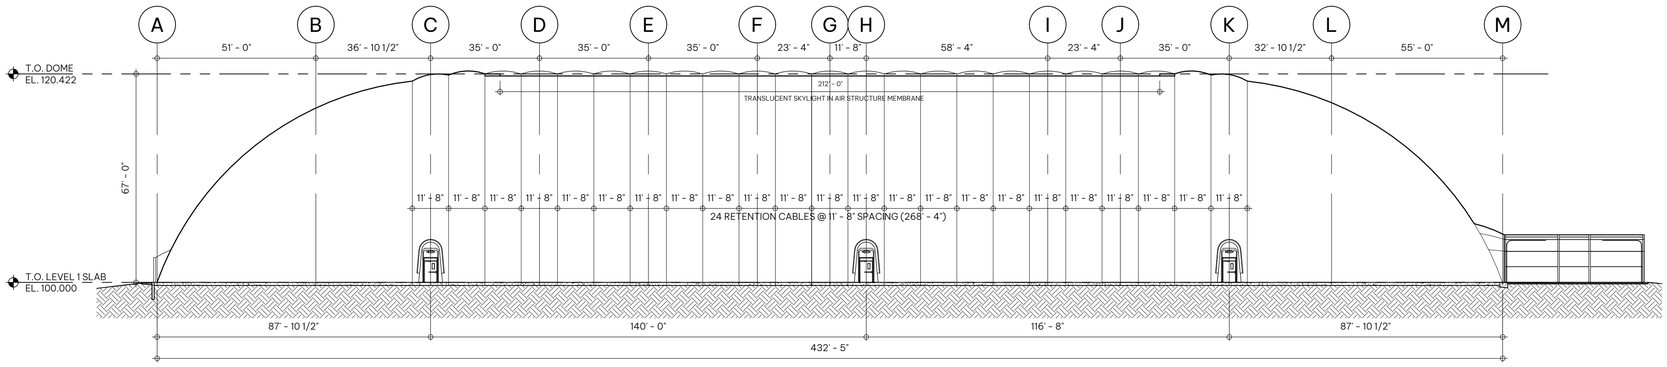

1 Section 1

DP2.00 | DP5.00 SCALE:1 : 300

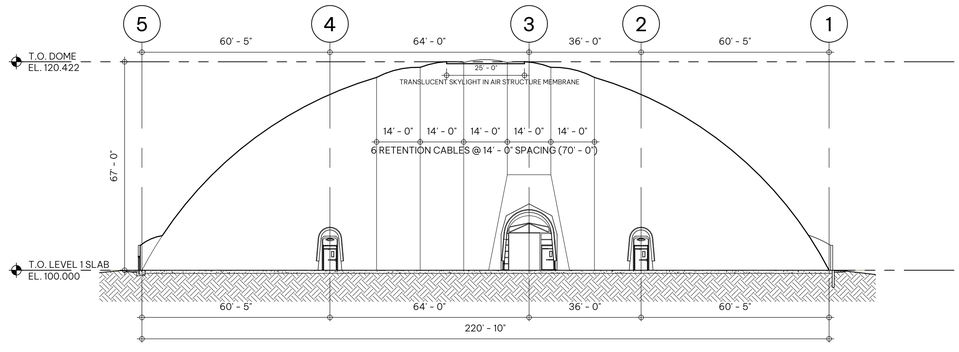

2 Section 2

DP2.00 | DP5.00 SCALE:1 : 300

C:\Revit Projects\225105-A-Base_j.tianUD6H8.rvt

S2ARCHITECTURE

CALGARY | EDMONTON | VANCOUVER

CONSULTANT INFORMATION

HORIZON-JEUNESSE DOME

Recreational Dome

349 Olmstead Street Ottawa ON K1L 7K2, OTTAWA, ONTARIO

CLIENT

CONSEIL DES ÉCOLES CATHOLIQUE DU CENTRE-EST, HORIZON-JEUNESSE; OTTAWA FOOTY SEVENS

NOTE

- This drawing supercedes previous issues. Do not scale these drawings.
- Verify all dimensions, elevations and datums, and report any discrepancies to the Architect prior to construction.
- The Contract Documents (Drawings and Specifications) are complimentary, what is required by one shall be as binding as required by all.
- All drawings remain the property of the Architect. These drawings are Copyright 2026, S2 Architecture. These drawings may not be reproduced without the permission of the Architect.

ISSUED	DATE
SITE PLAN CONTROL	2026.09.18
DP SUBMISSION	2026.10.09

SEALS

NOT FOR CONSTRUCTION

SCALE	1 : 300
DATE	10/8/2026 8:48:39 AM
DRAWN BY	Author
CHECKED BY	Checker
PROJECT NO.	225105

TRUE NORTH

DRAWING TITLE

SECTIONS

DRAWING NO.

DP5.00