


9.2 898 MAIN ST ELEVATIONS /


PL
TOP OF RAILING +23.76M
ROOF TO SLAB +22.56M
1200
6096
6096
4267
6096
23755
MAIN ST.
6300
+0.0 M
BUILDING H
TOP OF ELEVATOR PENTHOUSE & TOP OF PARAPET +20.03M
1200
3402
1200
3372
1200
3563
20033
5300
+0.0 M
TOP OF RAILING +32.67M
TOP OF ELEVATOR PENTHOUSE +20.03M
TOP OF RAILING +16.40M
BUILDING I
TOP OF ELEVATOR PENTHOUSE & TOP OF PARAPET +34.94M
2972
2972
2972

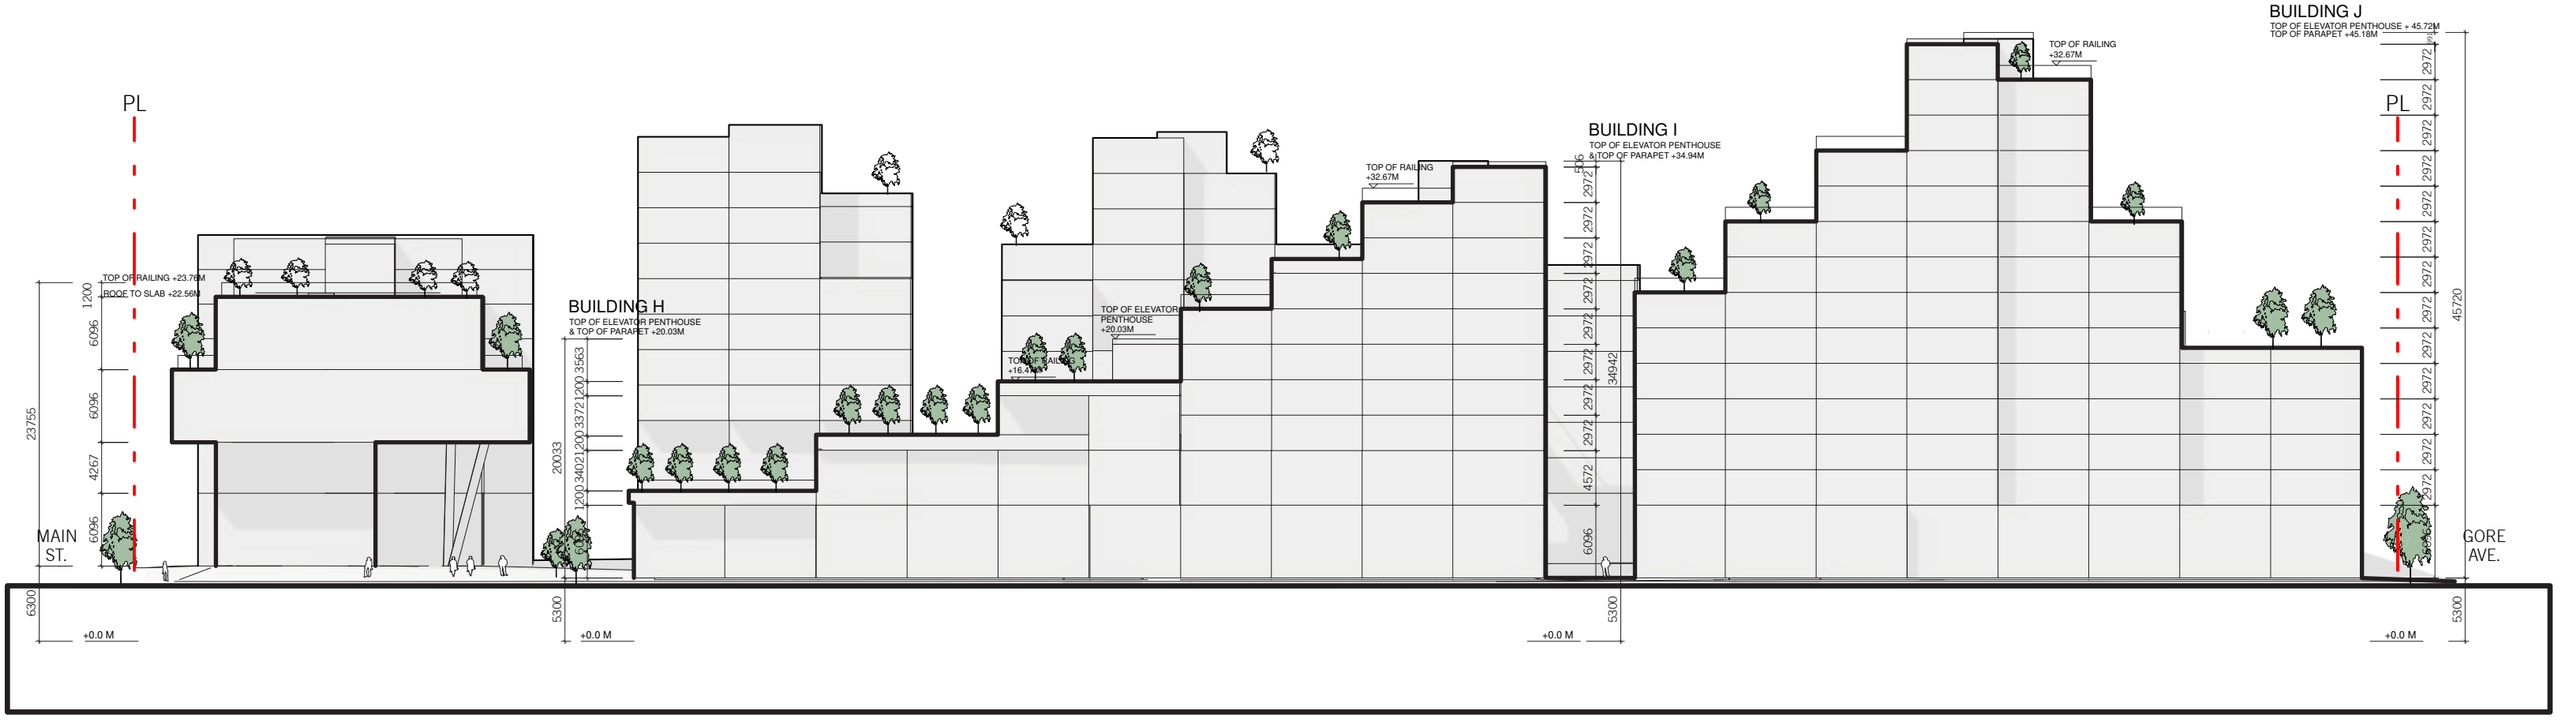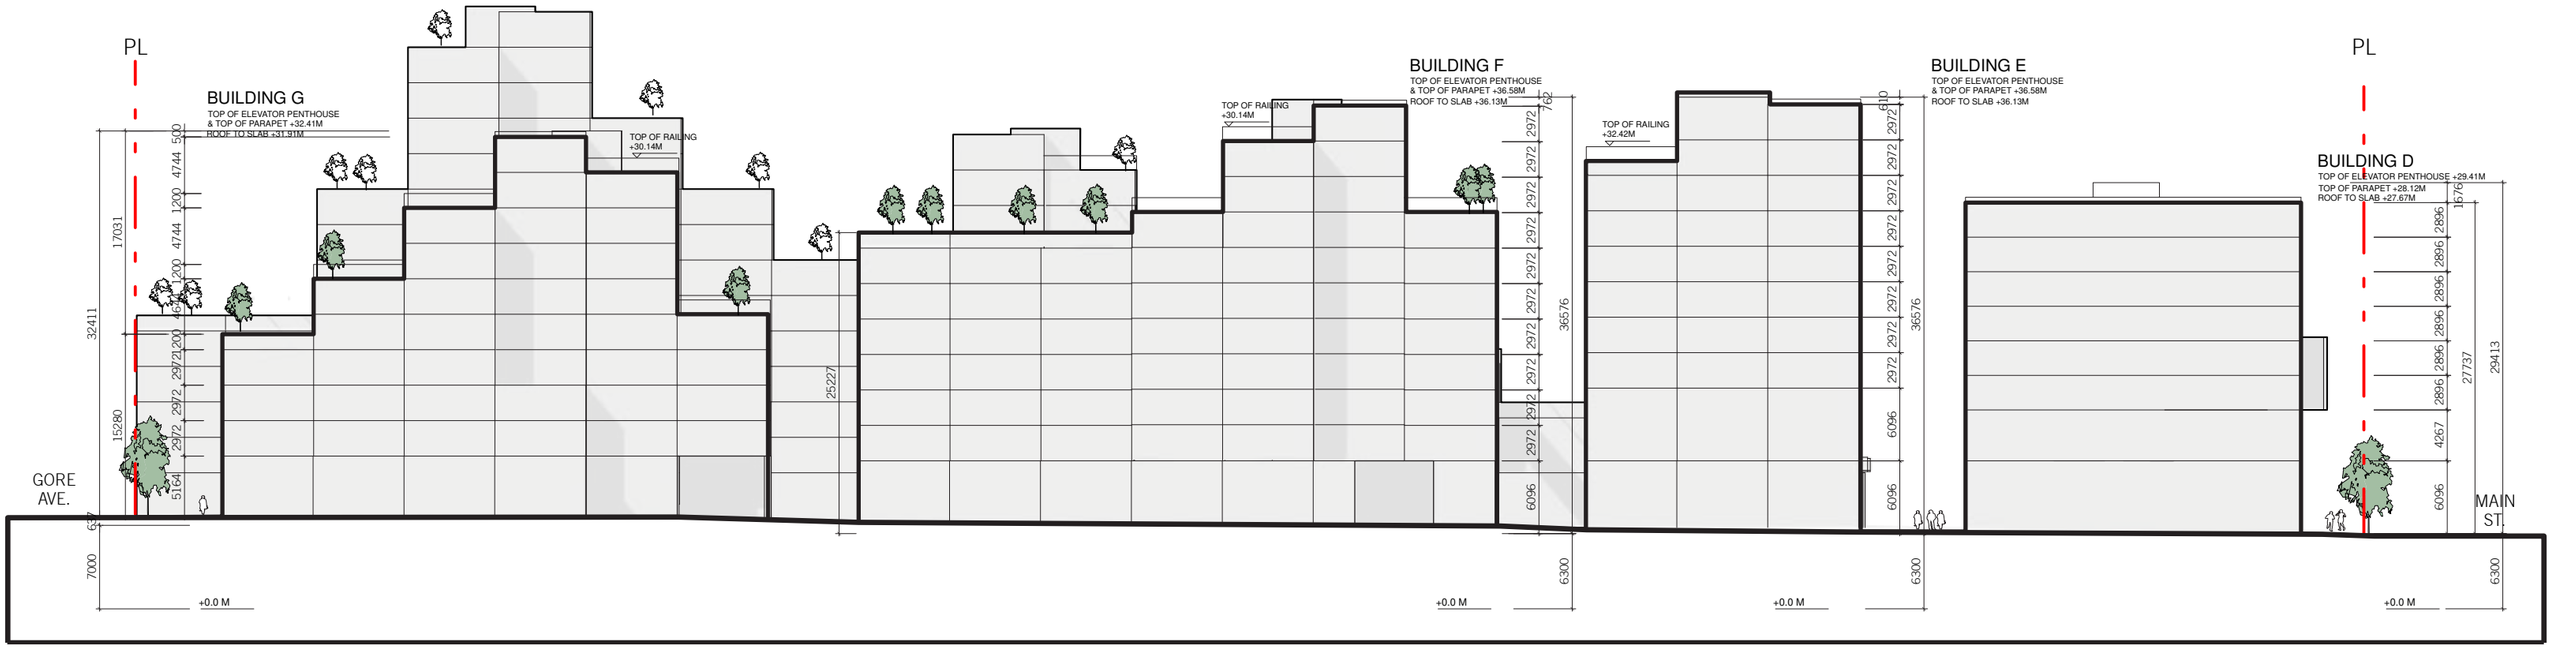

West Elevation - Union Street *Scale 1:500*

9.2 898 MAIN ST ELEVATIONS /

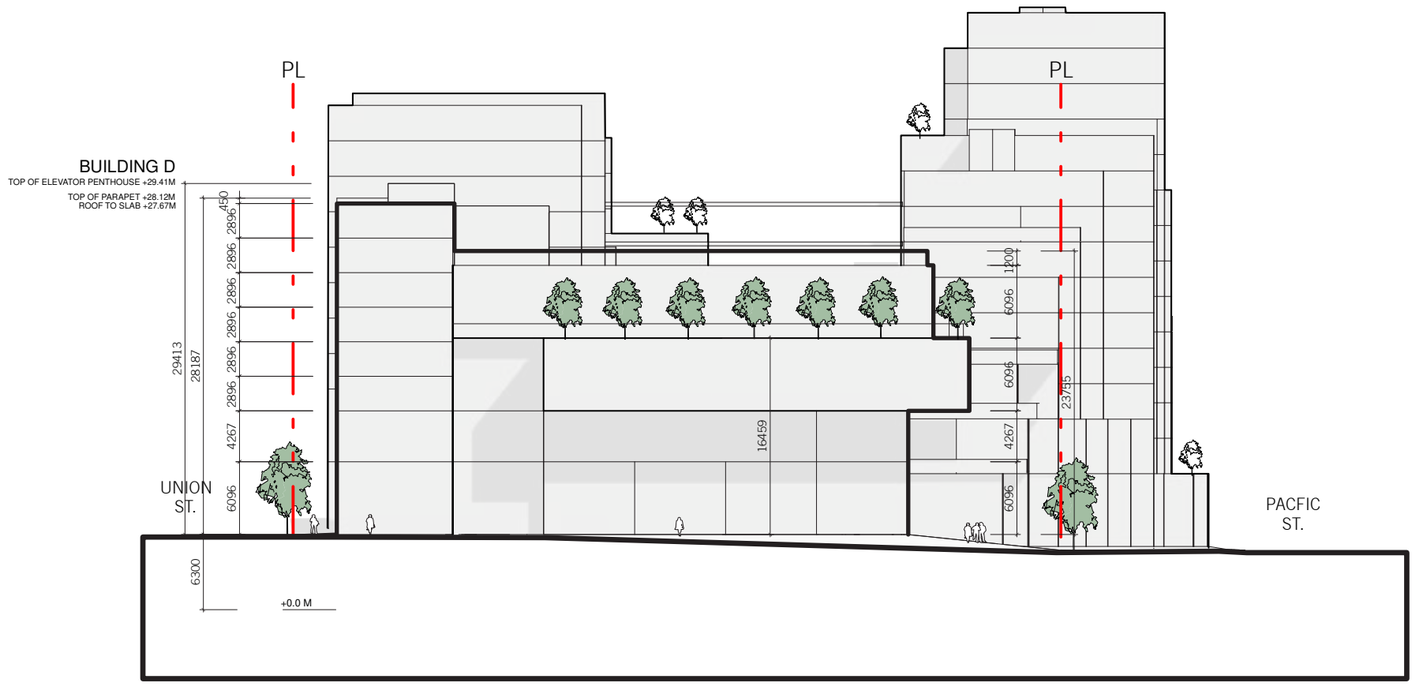

South Elevation - Main Street *Scale 1:500*



West Elevation - Gore Avenue *Scale 1:500*