
PLAN OF SURVEY OF LOT A, BLOCK 718,
DISTRICT LOT 526, GROUP 1,
NEW WESTMINSTER DISTRICT, PLAN EPP128950
717 W. 28th Avenue Vancouver, B.C.

SITE AREA: 18,743 ft²

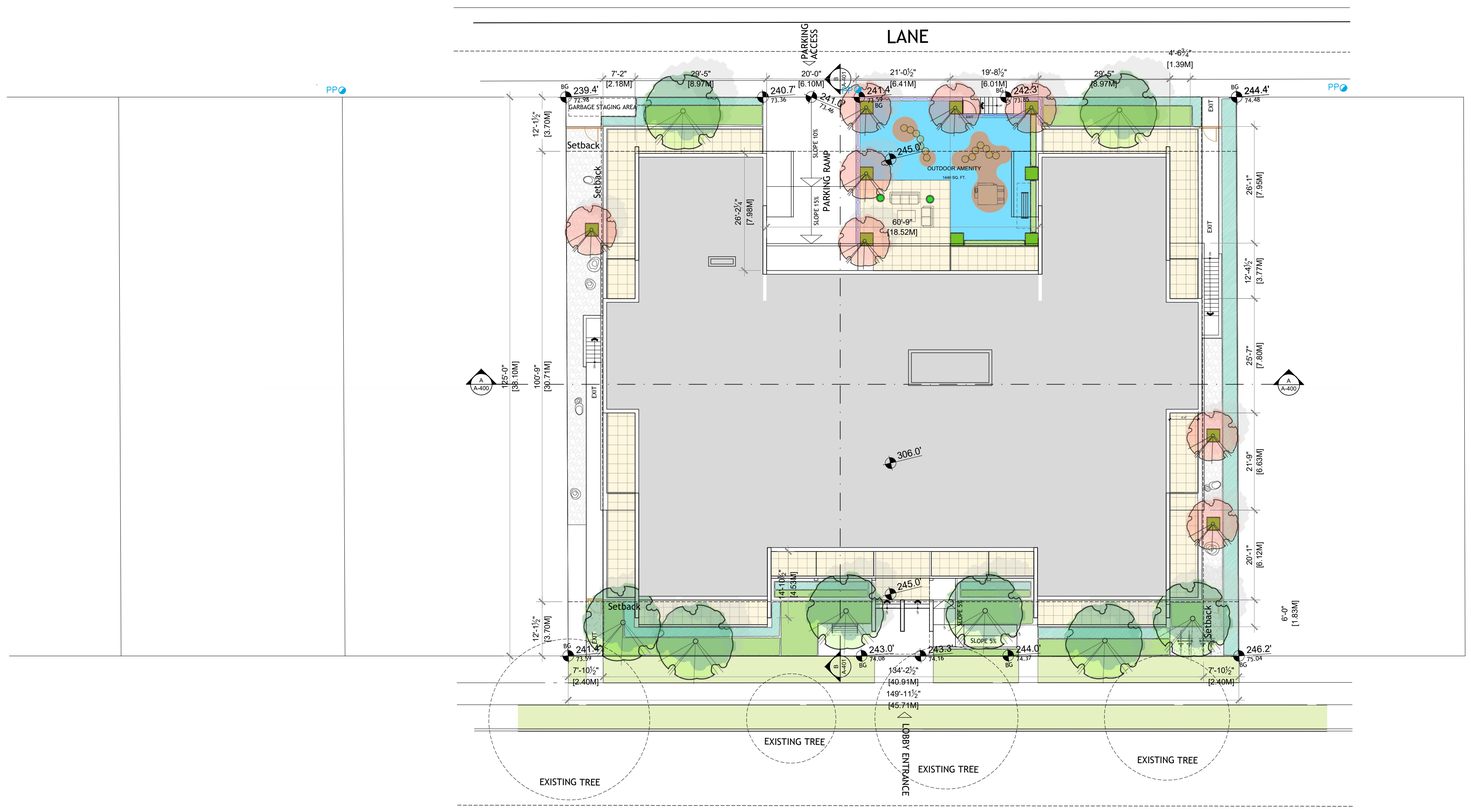

SITE PLAN

0 5' 10' 25' 50'

ARCHITECT:

SOHEIL KHOSRAVI KERMANI ARCHITECTURE INC.

SOHEIL KHOSRAVI KERMANI ARCHITECTURE

W: www.skkarchitecture.com
E : Info@skkarchitecture.com
C : 604 722 1359

CLIENT:

CIELLE PROPERTIES

PROJECT:

PROPOSED 6-STOREY BUILDING

ADDRESS:

717 West 28th Avenue
Vancouver, BC

ISSUE FOR:

DP SUBMISSION

ISSUE DATE:

AUGUST 2026

REVISIONS:

ISSUE:	DATE:	DESCRIPTION:

SIGN & SEAL"

REGISTERED ARCHITECT SOHEIL KHOSRAVI KERMANI

2026-08-25

THE CONTRACTOR SHALL VERIFY ALL DIMENSIONS ON THE DRAWING AND SPECIFICATION AND REPORT ANY DISCREPANCIES TO THE ARCHITECT PRIOR TO COMMENCEMENT OF THE PROJECT. VARIATIONS AND MODIFICATIONS TO WORK SHOWN ON THESE DRAWINGS SHALL NOT BE CARRIED OUT WITHOUT WRITTEN PERMISSION FROM THE ARCHITECT. COPYRIGHT RESERVED.
THIS DRAWING, AS AN INSTRUMENT OF SERVICE, IS THE EXCLUSIVE PROPERTY OF SOHEIL KHOSRAVI KERMANI ARCHITECTURE AND MAY NOT BE REPRODUCED AND/OR COPIED WITHOUT PERMISSION. THE INFORMATION SHOWN ON THIS DRAWING IS FOR USE ON THE SPECIFIED PROJECT ONLY, AND SHALL NOT BE USED OTHERWISE.

SCALE:

1/16" = 1'-0"

DRAWING

SITE PLAN

DWG No

A-104