


NORTH ELEVATION

0 5' 10' 25' 50'

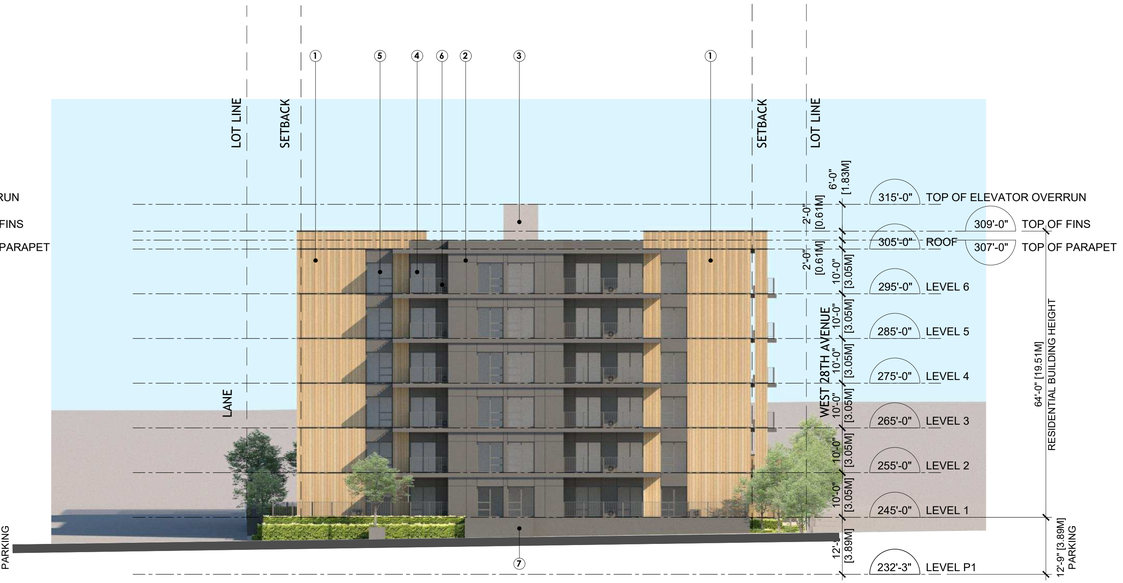

WEST ELEVATION

0 5' 10' 25' 50'


MATERIAL LEGEND

1	WOOD LOOK FIBER CEMENT PANEL
2	FIBER CEMENT PANEL - DARK GRAY
3	FIBER CEMENT PANEL - LIGHT GRAY
4	VISION GLASS
5	VINYL WINDOW/DOOR FRAME - DARK GRAY
6	ALUMINUM GUARDRAIL - DARK GRAY
7	PAINTED CONCRETE - DARK GRAY
8	SAFETY FROSTED GLASS



SOUTH ELEVATION

0 5' 10' 25' 50'

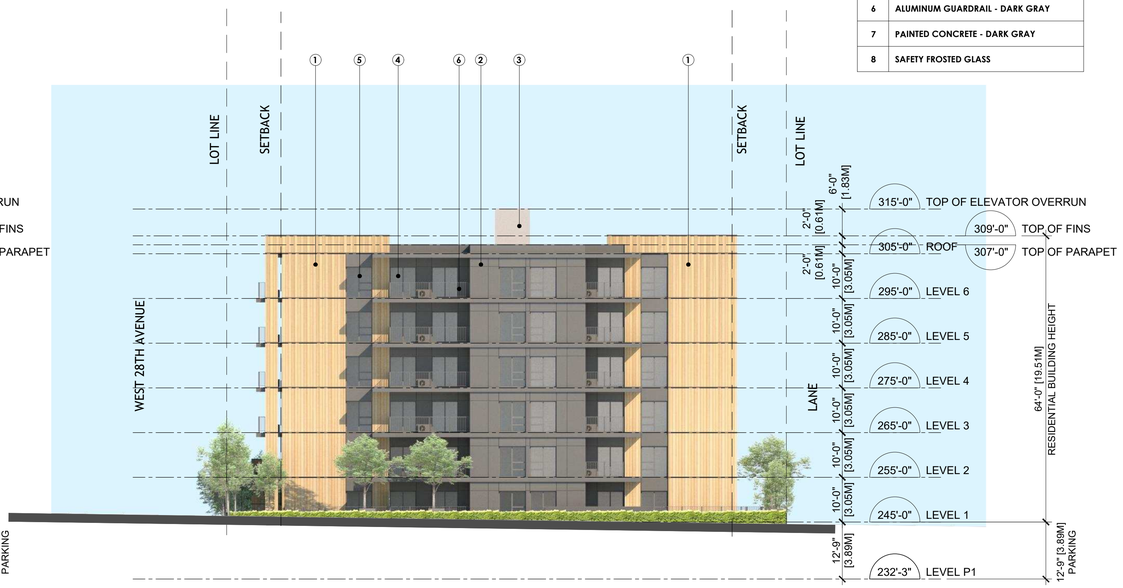

EAST ELEVATION

0 5' 10' 25' 50'

ARCHITECT:

SOHEIL KHOSRAVI KERMANI ARCHITECTURE INC.

SOHEIL KHOSRAVI KERMANI ARCHITECTURE

W: www.skkarchitecture.com
E: Info@skkarchitecture.com
C: 604 722 1359

CLIENT:

CIELLE PROPERTIES

PROJECT:

PROPOSED 6-STOREY BUILDING

ADDRESS:

717 West 28th Avenue
Vancouver, BC

ISSUE FOR:

DP SUBMISSION

ISSUE DATE:

AUGUST 2026

REVISIONS:

ISSUE:	DATE:	DESCRIPTION:

SIGN & SEAL"

2026-08-25

THE CONTRACTOR SHALL VERIFY ALL DIMENSIONS ON THE DRAWING AND SPECIFICATION AND REPORT ANY DISCREPANCIES TO THE ARCHITECT PRIOR TO COMMENCEMENT OF THE PROJECT. VARIATIONS AND MODIFICATIONS TO WORK SHOWN ON THESE DRAWINGS SHALL NOT BE CARRIED OUT WITHOUT WRITTEN PERMISSION FROM THE ARCHITECT. COPYRIGHT RESERVED.
THIS DRAWING, AS AN INSTRUMENT OF SERVICE, IS THE EXCLUSIVE PROPERTY OF SOHEIL KHOSRAVI KERMANI ARCHITECTURE AND MAY NOT BE REPRODUCED AND/OR COPIED WITHOUT PERMISSION. THE INFORMATION SHOWN ON THIS DRAWING IS FOR USE ON THE SPECIFIED PROJECT ONLY, AND SHALL NOT BE USED OTHERWISE.

SCALE:

1/16" = 1'-0"

DRAWING:

ELEVATIONS

DWG No:

A-300



SOUTH ELEVATION

0 5' 10' 25' 50'

ARCHITECT:

SOHEIL KHOSRAVI KERMANI ARCHITECTURE INC.

SOHEIL
KHOSRAVI
KERMANI
ARCHITECTURE

W: www.skkarchitecture.com
E : Info@skkarchitecture.com
C : 604 722 1359

CLIENT:

CIELLE PROPERTIES

PROJECT:

PROPOSED 6-STOREY BUILDING

ADDRESS:

717 West 28th Avenue
Vancouver, BC

ISSUE FOR:

DP SUBMISSION

ISSUE DATE:

AUGUST 2026

REVISIONS:

ISSUE:	DATE:	DESCRIPTION:

SIGN & SEAL"



2026-08-25

THE CONTRACTOR SHALL VERIFY ALL DIMENSIONS ON THE DRAWING AND SPECIFICATION AND REPORT ANY DISCREPANCIES TO THE ARCHITECT PRIOR TO COMMENCEMENT OF THE PROJECT. VARIATIONS AND MODIFICATIONS TO WORK SHOWN ON THESE DRAWINGS SHALL NOT BE CARRIED OUT WITHOUT WRITTEN PERMISSION FROM THE ARCHITECT. COPYRIGHT RESERVED.
THIS DRAWING, AS AN INSTRUMENT OF SERVICE, IS THE EXCLUSIVE PROPERTY OF SOHEIL KHOSRAVI KERMANI ARCHITECTURE AND MAY NOT BE REPRODUCED AND/OR COPIED WITHOUT PERMISSION. THE INFORMATION SHOWN ON THIS DRAWING IS FOR USE ON THE SPECIFIED PROJECT ONLY, AND SHALL NOT BE USED OTHERWISE.

SCALE:

1/16" = 1'-0"

DRAWING

STREETSCAPE ELEVATION

DWG No

A-301