
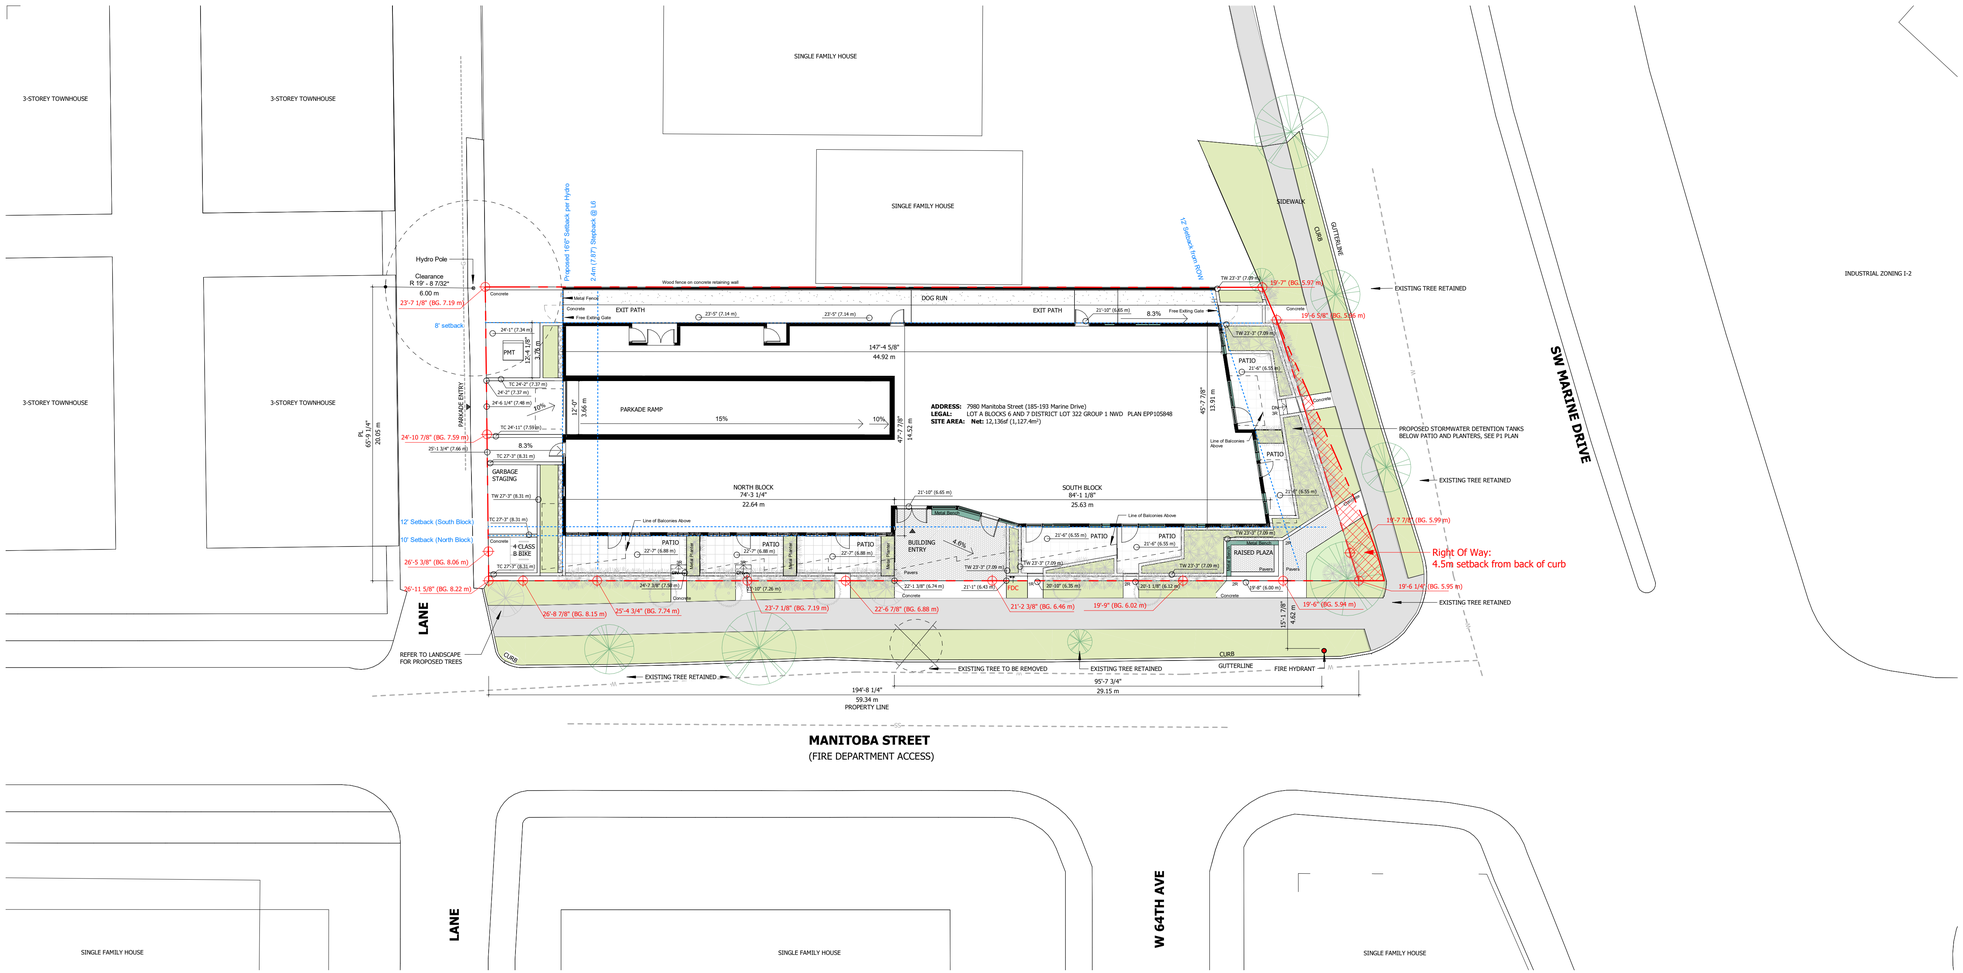


1 DE 1.01 **SITEPLAN**
SCALE: 1/16" = 1'-0"

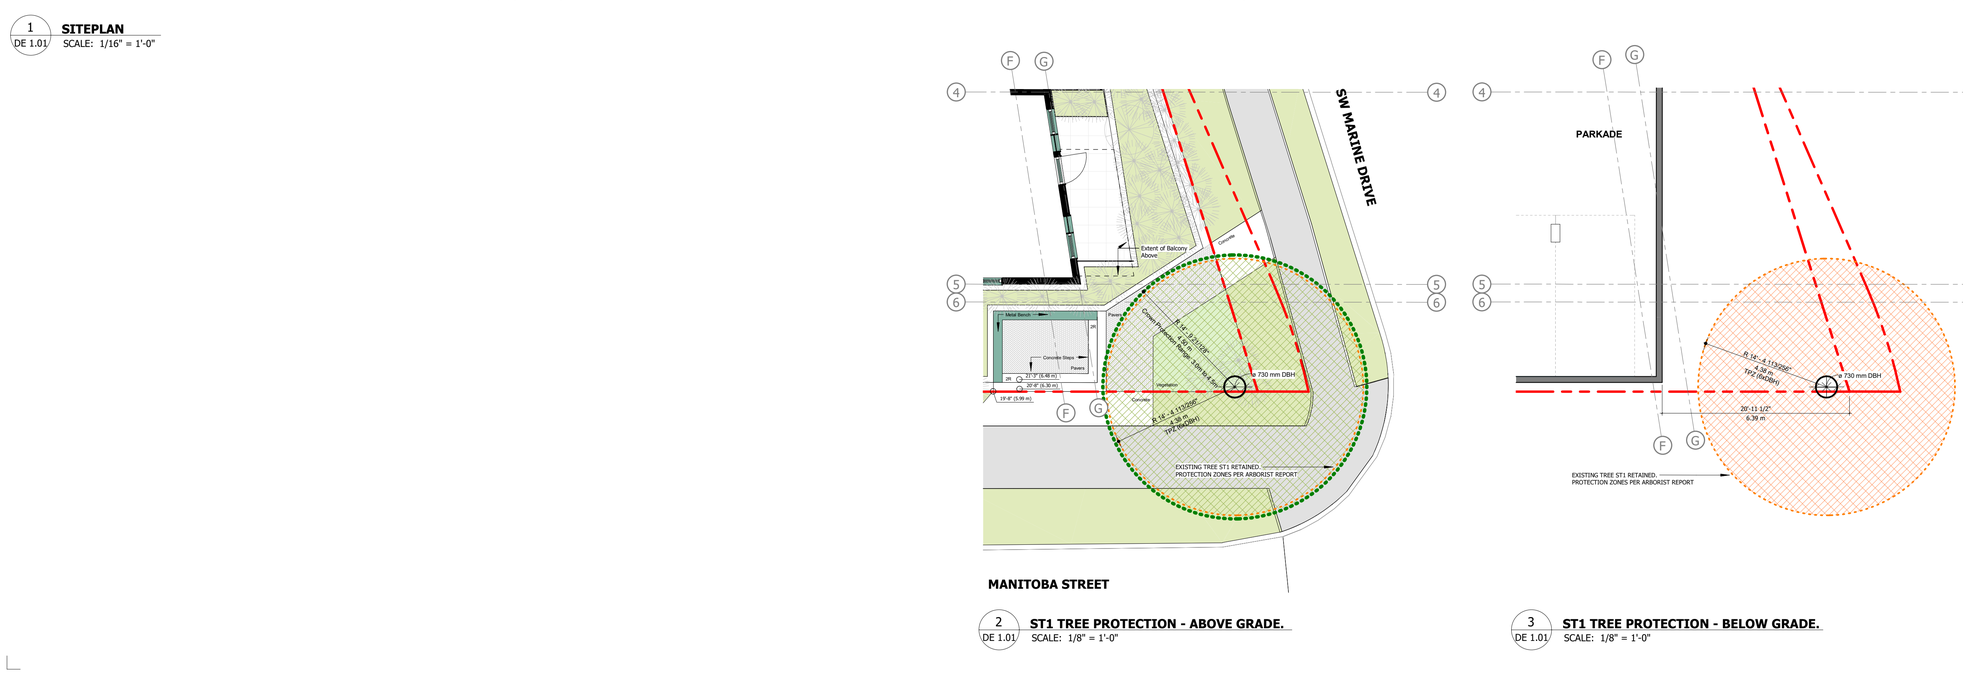

2 DE 1.01 **ST1 TREE PROTECTION - ABOVE GRADE.**
SCALE: 1/8" = 1'-0"

3 DE 1.01 **ST1 TREE PROTECTION - BELOW GRADE.**
SCALE: 1/8" = 1'-0"

© COPYRIGHT RESERVED. THESE DRAWINGS AND THE DESIGN CONTAINED THEREIN AT ALL TIMES REMAIN THE EXCLUSIVE PROPERTY OF DAE DESIGN ARCHITECTURE EVERYDAY INC. REUSE, REPRODUCTION OR PUBLICATION BY ANY METHOD IN WHOLE OR IN PART IS PROHIBITED WITHOUT THEIR WRITTEN CONSENT.

DO NOT SCALE THIS DRAWING. DO NOT DERIVE DIMENSIONS FROM DIGITAL MEDIA.

THIS DRAWING IS NOT TO BE USED FOR CONSTRUCTION UNTIL ISSUED FOR THAT PURPOSE BY THE ARCHITECT.

PRIOR TO COMMENCEMENT OF THE WORK THE CONTRACTOR SHALL VERIFY ALL DIMENSIONS, DATUMS AND LEVELS TO IDENTIFY ANY ERRORS AND OMISSIONS; ASCERTAIN ANY DISCREPANCIES BETWEEN THIS DRAWING AND THE FULL CONTRACT DOCUMENTS; AND BRING THESE ITEMS TO THE ATTENTION OF THE OWNERS FOR CLARIFICATION.

REGISTERED ARCHITECT DAVID LONG BRITISH COLUMBIA
02 September 20[illegible]

#	SUBMISSION / REVISION	DATE
4	DP SUBMISSION	AUG 31, 2026

NOT FOR CONSTRUCTION

NOTES

LEGEND - PLAN

- PROPERTY LINE
- SETBACK LINE
- WATER MAIN
- COMBINED STORM & SANITARY
- GAS

NOTES

1. Refer to Landscape for site work, vegetation, soft and hardscape, site furnishing, site lighting.
2. Refer to Arborist Report for tree removal and retention, and tree protection plan.
3. Refer to Survey Plan for municipal service infrastructure lines (gas, water, storm & sanitary).

LEGEND GRADING

BG COV BUILDING GRADES
TW TOP OF WALL
BW BOTTOM OF WALL
TC TOP OF CURB
-- NO PREFIX: DESIGN GRADE

DESIGN ARCHITECTURE EVERYDAY INC
1828 POWELL STREET 778-244-7710
VANCOUVER BC EVERYDAYDESIGN.CA
V5L 3Y9 CA HELLO@DAESTUDIO.CA

PROJECT
185-193 SW Marine Drive
185-193 SW Marine Dr. (7980 Manitoba St.), Vancouver

CLIENT
DINOMITE PROPERTIES 1034903 B.C. LTD

DRAWING SET
DEVELOPMENT PERMIT

CURRENT ISSUE
DP SUBMISSION

SHEET NAME
SITE PLAN

PROJECT	2501
SCALE	As indicated
DRAWN	NL
CHECKED	DL

DE 1.01