David Schaeffer Engineering Ltd.
120 Iber Road, Suite 103
Stittsville, ON K2S 1E9
613-836-0856
dsel.ca

FUNCTIONAL SERVICING REPORT

FOR

STITTSVILLE SOUTH URBAN EXPANSION AREA (W-4)

CAIVAN (STITTSVILLE) INC.

CITY OF OTTAWA

PROJECT NO.: 21-1247

MAY 2026

© DSEL

FUNCTIONAL SERVICING REPORT
FOR
STITTSVILLE SOUTH URBAN EXPANSION AREA (W-4)

CAIVAN (STITTSVILLE) INC.
PROJECT NO: 21-1247

TABLE OF CONTENTS

1.0 INTRODUCTION 1
1.1 Existing Conditions 2
1.2 Development Layout 3
1.3 Required Permits / Approvals 3

2.0 GUIDELINES, PREVIOUS STUDIES, AND REPORTS 6
2.1 Existing Studies, Guidelines, and Reports 6

3.0 WATER SUPPLY SERVICING 10
3.1 Existing Water Supply Services 10
3.2 Water Supply Servicing Design 10
3.2.1 Fire Flow Requirements 12
3.2.2 Boundary Conditions 12
3.2.3 Development Population and Water Demands 13
3.3 Water Supply Conclusion 13

4.0 WASTEWATER SERVICING 14
4.1 Existing Wastewater Services 14
4.2 Wastewater Design 14
4.3 Sanitary HGL Analysis 16
4.4 SRSPS Design Assessment 16
4.5 SRSPS Monitoring Assessment 17
4.6 SRSPS Potential Upgrades 17
4.7 Wastewater Servicing Conclusions 19

5.0 STORMWATER MANAGEMENT 20
5.1 Existing Stormwater Services 20
5.2 Post-Development Stormwater Management Targets 20
5.3 Proposed Stormwater Management Strategy 21
5.3.1 Retention 21
5.3.2 Filtration 21
5.3.3 Conventional Stormwater Management 21
5.4 Low Impact Development (LID) Opportunities 21

5.4.1 Green Gutter (Continuous Narrow Bioswale at Curb) 22
5.4.3 Summary of Feasible LID Locations 24
5.5 Best Management Practices 24
5.6 Proposed Minor System 25
5.7 Stormwater Management Facilities 27
5.8 Preliminary Storm HGL Update 29
5.9 Proposed Major System 30
5.9.1 Emergency Spillway Conveyance 30
5.10 Grading and Drainage Design 30
5.11 Stormwater Servicing Conclusions 30
6.0 CONCLUSION AND RECOMMENDATIONS 32

TABLES

Table 1: Development Statistics for Stittsville South Urban Expansion Area 3
Table 2: Potential Required Permits/Approvals 4
Table 3: Water Supply Design Criteria 11
Table 4: Required and Available Fire Flow 12
Table 5: City of Ottawa Boundary Conditions (Scenario 3) 12
Table 6: Development Water Demand Calculations & Comparison 13
Table 7: Wastewater Design Criteria 14
Table 8: Shea Road Pump Station Upgrade Overview 18
Table 9: LID Location Considerations and Feasibility 24
Table 10: Storm Sewer Design Criteria 25
Table 11: West SWM Facility: Allowable Discharge and Volume (SCS 24hr Storm) 28
Table 12: East SWM Facility: Allowable Discharge and Volume (SCS 24hr Storm) 29

FIGURES

Figure 1 Stittsville South Urban Expansion Area – Key Plan
Figure 2 Subdivision Plan
Figure 3 Watermain Servicing Plan
Figure 4 West SWM Pond
Figure 5 East SWM Pond
Figure 6 Conceptual Park Blocks 96 & 97 Grading Plan

DRAWINGS

Drawing No. 1 Conceptual Grading Plan
Drawing No. 2 Conceptual Servicing Plan
Drawing No. 3 Storm Tributary Area Plan
Drawing No. 4 Sanitary Servicing Plan
Drawing No. 5 Sanitary Forcemain Plan
Drawing N.o 6 Storm and Sanitary Servicing Profiles
Drawing No. 7 Storm and Sanitary Servicing Profiles
Drawing No. 8 Storm and Sanitary Servicing Profiles
Drawing No. 9 Storm and Sanitary Servicing Profiles

© DSEL

APPENDICES

Appendix A General
A.1 Draft Plan of Subdivision (September 26, 2025)
A.2 Caivan Concept Plan (September 23, 2025)

Appendix B Water Supply
B.1 Watermain Existing Conditions Figure
B.2 Hydraulic Capacity and Modeling Analysis Technical Memo (GeoAdvice, January 2026)
B.3 City of Ottawa Water Demand Parameters – Correspondence (July 2024)
B.4 Water Distribution System Facilities & Feedermains (Figure 1-1)
B.5 Watermain Servicing Plan – Dead End Service Areas

Appendix C Wastewater Collection
C.1 Sanitary Existing Conditions Figure
C.2 DSEL Sanitary Design Sheet (March 2026)
C.3 DSEL Sanitary HGL Analysis Results
C.4 SRSP & Fernbank Trunk Capacity Review– Novatech Memo (May 2023)
C.5 DSEL SRSPS Monitoring & Buildout Summary Memo (March 10, 2026)
C.6 Shea Road Pump Station Upgrade Options – Novatech Memo (December 2024)
C.7 Shea Road Pump Station Upgrades – Novatech Correspondence (March 2025)

Appendix D Stormwater Management
D.1 Storm Existing Conditions Figure
D.2 Proposed LID Location Plan & Details
D.3 DSEL Storm Design Sheet (March 2026)
D.4 DSEL Stormwater Management Results
D.5 DSEL Stormwater HGL Analysis Results
D.6 DSEL Flewellyn Ditch Analysis Results

© DSEL

FUNCTIONAL SERVICING REPORT
FOR
STITTSVILLE SOUTH URBAN EXPANSION AREA (W-4)

MAY 2026

CITY OF OTTAWA
PROJECT NO.: 21-1247

1.0 INTRODUCTION

This functional servicing report is submitted on behalf of Caivan (Stittsville) Inc., which will be referred to as "Caivan" herein, to support the Stittsville South Urban Expansion Area (SSUEA) draft plan application for property parcels within the community of Stittsville, Ontario. The properties are:

- ~20.4 ha 6115 Flewellyn Rd (Maguire Property);
- ~16.1 ha 6070 Fernbank Rd (Faulkner Property);
- ~17.4 ha 5993 Flewellyn Rd (Davidson Property);
- ~16.9 ha 6030 Fernbank Road (Eder Property) parcel and 5971 Flewellyn Road, which is currently outside the City of Ottawa urban boundary; and,
- ~4.6 ha of holdout land parcels (including Hydro corridor owned lands west of Faulkner Drain) within the SSUEA study area.

The development areas are illustrated in ***Figure 1***, below. The Maguire/Faulkner/Davidson land parcels have recently (as of February 2021) been brought into the City of Ottawa urban boundary, except for the Eder parcel. Although the Eder parcel remains outside the City of Ottawa urban boundary, the approved ***DSEL Scoped MSS*** for the SSUEA (W-4) (DSEL, 2025) provides justification for its inclusion as it plays an important role for local infrastructure development that will be used to support the broader SSUEA lands. The overall development area is bound by Flewellyn Road to south, Shea Road to the east, an existing urban subdivision development to the north (*Stittsville South – Area 6*/*Edenwylde*) and an estate lot subdivision to the west.

The overall area is bisected diagonally (north/south) by an existing Hydro One 500kV utility corridor and the Faulkner Municipal Drain (FMD) which is parallel to the east boundary of the Faulkner Property.

The lands are planned to be developed with a mix of single-family homes, townhomes, stacked townhomes, park blocks, stormwater management (SWM) blocks, open space and a road network (see ***Appendix A.1*** and ***A.2*** for the Draft Plan and preliminary lotted Concept Plan).

The objective of this report is to provide sufficient details to demonstrate that the proposed development area can be supported by municipal services.

© DSEL

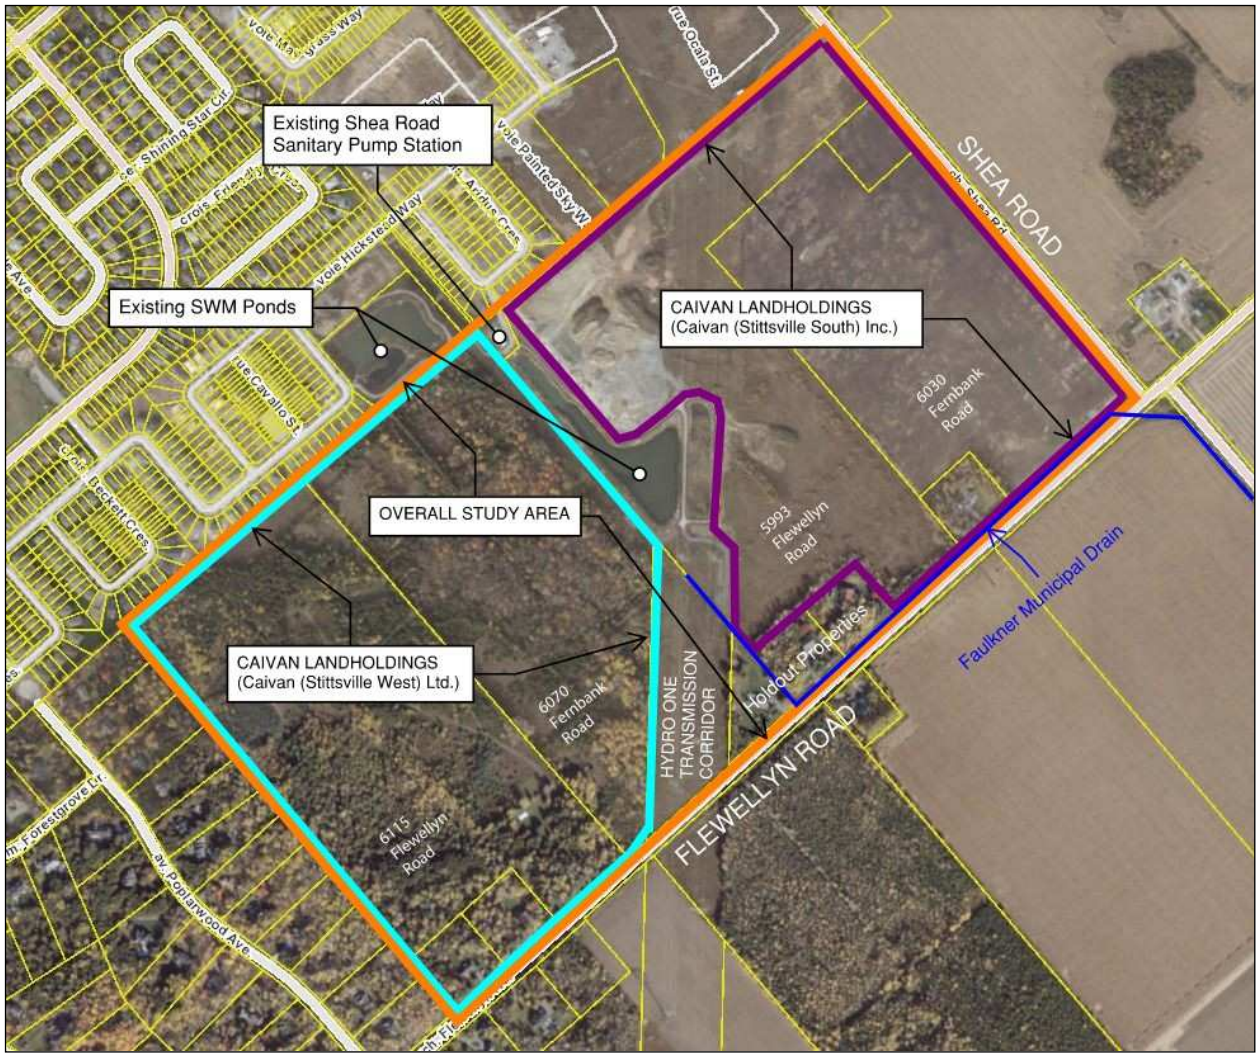


Figure 1: Caivan Stittsville Lands

1.1 Existing Conditions

The subject site is currently undeveloped and is a mix of active/former farmland in the eastern areas, forested areas in the western portion, and a total of three (3) holdout properties along the south boundary. The overall area is bisected diagonally (north/south) by an existing Hydro One 500kV utility corridor. The existing topography of the parcel west of the Hydro corridor generally slopes from the northwest to southeast with elevations ranging from 109 m to 103 m. For the land area east of the Hydro corridor the same southeast trend is present with elevations ranging from 104 m to 102 m at Flewellyn Road.

Per the approved ***DSEL Scoped MSS***, an existing stormwater management facility (Davidson SWM Facility) is located centrally within the property and manages flows from a portion of the Edenwylde (Area 6) Subdivision. Additionally, a stormwater conveyance channel extends from the existing subdivision to the North (at Friendly Crescent) via a storm sewer and concrete headwall structure and continues southward, parallel to the east boundary of the Faulkner Property, and officially transitions to the Faulkner Municipal Drain (FMD) approximately 215 m north of Flewellyn Road. The Faulkner Municipal Drain continues southward and makes a 90-degree bend along the north side of Flewellyn Road and directs flows east to Shea Road.

© DSEL

The ultimate storm outlet for the development area is the Faulkner Drain at the southeast corner of the site. The storm servicing existing conditions figure can be found in ***Appendix D.1***.

The Shea Road Sanitary Pump Station (SRSPS), located north of the Davidson SWM Facility and south of Aridius Crescent has an existing firm capacity of 84 L/s. The Fernbank Trunk has been extended within Fernbank Road which provides a gravity outlet to the SRSPS. The sanitary servicing existing conditions figure can be found in ***Appendix C.1***. The Fernbank Trunk has an available capacity of 130 L/s to support the SSUEA lands.

The subject lands are located adjacent to the boundary of the 3W pressure zone which is fed by the Glen Cairn and Campeau Drive Pump Stations and the Stittsville Elevated Tank. The watermain servicing existing conditions figure can be found in ***Appendix B.1***. Existing 200mm and 250mm watermains are located north of the subject site and are available to service the SSUEA lands.

1.2 Development Layout

The proposed development consists of park blocks, stormwater pond blocks, Natural Heritage Sites, existing Hydro Easement, and residential blocks with a mix of single-family homes, townhomes, and condo blocks. See proposed draft plan of subdivision and concept plan in ***Appendix A.1*** and ***Appendix A.2***.

The predicted populations currently associated with the development concept are described in the following table below.

Table 1: Development Statistics for Stittsville South Urban Expansion Area

	Unit Count			Population
	Stittsville West	Stittsville South	Total	
Single Family	401	291	692	2,353
Townhouse	453	376	829	2,239
High Density	268	200	468	1,264
Park	-	-	-	-
Residential Holdouts	-	-	-	-
Total	***1122***	***867***	***1989***	***5856***

** NOTE: Population projections may differ from population estimates used in background Transportation Studies, Planning Rationale, and other studies.*

1.3 Required Permits / Approvals

Once Draft Plan of Subdivision is obtained, the City of Ottawa must approve detailed engineering design drawings and reports prior to construction of the municipal infrastructure identified in this report.

The following additional approvals and permits listed in ***Table 2*** are expected to be required prior to construction of the municipal infrastructure detailed herein. Other permits and

© DSEL

approvals may be required, as detailed in the other studies submitted as part of the Planning Act applications (e.g. *Tree Conservation Report, Phase 1 Environmental Site Assessment, etc*.).

Table 2: Potential Required Permits/Approvals

Agency	Permit/Approval Required	Trigger	Remarks
City of Ottawa	MECP Form SS2 – Record of Future Alteration Authorized for Components of the Municipal Sewage Collection System	Construction of new sanitary sewers, Pump Station and forcemain.	City of Ottawa to review and approve plans prior to the completion of Form SS2.
City of Ottawa	MECP Form SW1 – Record of Future Alteration Authorized for Storm Sewers/Ditches/Culverts	Construction of new storm sewers, ditches, and culverts.	City of Ottawa to review and approve plans prior to the completion of Form SW1.
City of Ottawa	MECP Form SW2 – Record of Future Alteration Authorized for Stormwater Management Facilities	Construction of new Stormwater Management Facility.	City of Ottawa to review and approve plans prior to the completion of Form SW2.
MECP	Permit to Take Water	Construction of proposed land uses (e.g. basements for residential homes) and services.	Pumping of groundwater may be required during construction, given groundwater conditions and proposed land uses and on-site/off-site municipal infrastructure.
City of Ottawa	MECP Form 1 – Record of Watermains Authorized as a Future Alteration.	Construction of watermains throughout the subdivision	The City of Ottawa will review the watermains on behalf of the MECP through the Form 1 – Record of Watermains Authorized as a Future Alteration.
RVCA	Permit under Ontario Regulation 174/06, RVCA's Development, Interference with Wetlands and Alterations to Shorelines and Watercourses Regulation	Grading (proposed development & potential temporary access roads) within the subject lands (i.e. crossing drainage feature(s))	Supporting applications and documentation as required through consultation with the RVCA.
RVCA	Outlets to Faulkner Municipal Drain	In conjunction with issuance of MECP applications	Supporting applications and documentation as required through consultation with the RVCA.

© DSEL

RVCA	Alteration to Watercourses	As necessary through consultation with the RVCA	Supporting applications and documentation as required through consultation with the RVCA.
Hydro One (HONI)	Compatible Land Use Proposal Submission, and PSLUP - Planning Information Form	Approval for roadways and servicing infrastructure within the transmission corridor lands	Hydro One to review components of development within the transmission corridor lands.
City of Ottawa	Commence Work Notification (CWN)	Construction of new sanitary and storm sewers throughout the subdivision	The City of Ottawa will issue a commence work notification for construction of the sanitary and storm sewers once an approval is issued by the MECP.
City of Ottawa	Drainage Act (Section 65)	Change of land use within a Municipal Drain watershed	Caivan has initiated the request to start the process with the City of Ottawa.

© DSEL

2.0 GUIDELINES, PREVIOUS STUDIES, AND REPORTS

2.1 Existing Studies, Guidelines, and Reports

The following documents were referenced in the preparation of this report:

- Ottawa Sewer Design Guidelines
  City of Ottawa, October 2012
  (Sewer Design Guidelines)

  - Technical Bulletin ISDTB-2014-01
    City of Ottawa, February 5, 2014
    (ITSB-2014-01)

  - Technical Bulletin PIEDTB-2016-01
    City of Ottawa, September 6, 2016
    (PIEDTB-2016-01)

  - Technical Bulletin ISTB-2018-01
    City of Ottawa, March 21, 2018
    (ISTB-2018-01)

  - Technical Bulletin ISTB-2018-04
    City of Ottawa, June 27, 2018
    (ISTB-2018-04)

  - Technical Bulletin ISTB-2019-02
    City of Ottawa, July 8, 2019
    (ISTB-2019-02)

  - Technical Bulletin IWSTB-2024-04
    City of Ottawa, September 12, 2024
    (IWSTB-2024-04)

- Ottawa Design Guidelines – Water Distribution
  City of Ottawa, July 2010
  (Water Supply Guidelines)

  - Technical Bulletin ISD-2010-2
    City of Ottawa, December 15, 2010.
    (ISD-2010-2)

  - Technical Bulletin ISDTB-2014-2
    City of Ottawa, May 27, 2014.
    (ISDTB-2014-2)

  - Technical Bulletin ISTB-2018-02
    City of Ottawa, March 21, 2018
    (ISTB-2018-02)

  - Technical Bulletin ISTB-2021-03
    City of Ottawa, August 18, 2021
    (ISTB-2021-03)

© DSEL

- City of Ottawa Official Plan,
  adopted by Council 2022.
  (Official Plan)

- Stormwater Planning and Design Manual
  Ministry of the Environment, March 2003.
  (SWMP Design Manual)

- Erosion & Sediment Control Guidelines for Urban Construction
  Greater Golden Horseshoe Area Conservation Authorities, December 2006
  (E&S Guidelines)

- Ontario Building Code Compendium
  Ministry of Municipal Affairs and Housing Building Development Branch,
  January 1, 2010 Update *(OBC)*

- Stittsville South Subdivision, City of Ottawa: Detailed Servicing & Stormwater Management Report, Novatech, July 2016
  (Novatech Area 6 Report)

- Stittsville Area 6 – Potable Water Hydraulic Assessment Phase 1 & 2
  (Stantec, September 2015) – Included within the above Novatech report
  (Stantec Area 6 Report)

- Design Brief – Davidson Lands – OPA 76 Area 6a – 5993 Flewellyn Road (IBI, IBI, February 2018) [now referred to as the Edenwylde Subdivision]
  (IBI Edenwylde Report) Stittsville South Subdivision, City of Ottawa – Detailed

- Servicing & Stormwater Management Report, Novatech, July 2016
  (Stittsville South Servicing Report)

- Stittsville South Subdivision, City of Ottawa – Shea Road Sanitary Pump Station Design Brief Novatech, May 2016 *(Shea Road P.S. Design)*

- Design Brief for the Stormwater Management Pond for the Davidson Lands
  JFSA/DSEL, November 2017 *(Davidson Pond Brief)*

- Design Brief, Davidson Lands – OPA 76 Area 6a, Phase 1 (5993 Flewellyn Road)

  IBI Group, February 2018
  (IBI Phase 1)

- Design Brief, Davidson Lands – OPA 76 Area 6a, Phase 2 (5993 Flewellyn Road)

  IBI Group, July 2020
  (IBI Phase 2)

- Geotechnical Investigation, Proposed Residential Development, 5993, 6070 & 6115 Flewellyn Road, Ottawa
  Paterson Group (PG5570-2), July 5, 2024
  (Stittsville South Geotechnical)

© DSEL

- Hydrogeological Existing Conditions Report, Proposed Residential Development, 5993 & 6115 Flewellyn Road & 6030 & 6070 Fernbank Road, Ottawa, Ontario
  Paterson Group (PH4625-REP.01.R1), July 5, 2024
  (Stittsville South Hydrogeology)

- Stittsville South W4 Future Neighborhood Area – Existing Conditions Report
  Kilgour & Associates Ltd., October 3, 2023.
  (Kilgour Natural Heritage Conditions)

- Jock River Reach 2 & Mud Creek Subwatershed Study
  Marshall Macklin Monaghan / WESA, May 2009.
  (Jock River Reach 2 SWS)

- Amendment to the Engineer's Report for the Faulkner Municipal Drain & Addendum #1
  Robinson, December 2020 and March 2021.
  (Faulkner Engineer's Report)

- Engineer's Report for the Flowing Creek Municipal Drain
  A.J. Graham Engineering, December 1973.
  (Flowing Creek Engineer's Report)

- Flowing Creek Flood Risk Mapping from Flewellyn Road to Jock River
  Rideau Valley Conservation Authority, May 2017.
  (Flowing Creek Flood Mapping)

- Caivan – Stittsville Lands (5993, 6070 & 6115 Flewellyn Road): Conceptual SWM Ponds Sizing and Preliminary HGL Analysis.
  JFSA (P2267), November 2023. *(Davidson Pond Brief)*

- Hydraulic Capacity and Modeling Analysis – Stittsville South Urban Expansion Area Development (*GeoAdvice Hydraulic Analysis*). GeoAdvice Engineering Inc., January 8, 2026.

- Stittsville South Expansion Lands – Transportation Report. CGH Transportation (PN: 2021-128), November 2023.

- Sanitary Pump Station Pre-Design Report, Stittsville South (Novatech, July 2015)

- Hydrogeological Study and Water Budget Assessment, Proposed Residential Development, 5993 & 6115 Flewellyn Road & 6030 & 6070 Fernbank Road, Ottawa, Ontario
  Paterson Group (PH4681-REP.01.R1), August 22, 2025
  (Stittsville South Water Budget)

- Scoped Master Servicing Study for Stittsville South Urban Expansion Area (W-4), DSEL (21-1247), August 2025*. (DSEL Scoped MSS)*

- Shea Road Pump Station Upgrade Options, Novatech, December 19, 2024 (*SRSPS Upgrade Assessment Memo*)

- Shea Road Sanitary Pump Station Monitoring Review Memo, DSEL, January 23, 2026 (DSEL SRSPS Monitoring Memo)

© DSEL

- Preliminary Erosion Threshold Summary Memo, Stittsville South Urban Expansion Area, Faulkner Municipal Drain, GEO Morphix Project No. 25118, August 28, 2025. *(Erosion Threshold Assessment*)

- Hydrogeological Study and Water Budget Assessment, Proposed Residential Development, East Parcel – 5971 Flewellyn Road and 1770 and 1820 Shea Road, Ottawa, Ontario, Paterson Group (Report PH4681-REP.02), dated April 24, 2026.

- Geotechnical Investigation Proposed Residential Development, East Parcel – 1179 & 1820 Shea Road and 5971 Flewellyn Road, Ottawa, Ontario, Paterson Group (Report PG5570-3) Revision 2 dated April 24, 2026

- Groundwater Impact Assessment, Proposed Residential Development 5971, 5993, 6115, 6141, & 6151 Flewellyn Road, 6070 Fernbank Road & 1170 & 1820 Shea Road, Ottawa Ontario, Paterson Group (Report PH52222-REP.01) dated April 24, 2026

- Hydrogeological Existing Conditions Report, Proposed Residential Development, East Parcel – 5971 Flewellyn Road and 1770 and 1820 Shea Road, Ottawa, Ontario, Paterson Group (Report PH4625-REP.02) dated April 24, 2026

- 1770 & 1820 Shea Road and 5971 & 5993 Flewellyn Road Transportation Impact Assessment, Step 1 – Step 3, PCGH Transportation, May 2026

© DSEL

3.0 WATER SUPPLY SERVICING

3.1 Existing Water Supply Services

The SSUEA is adjacent to the City's Pressure Zone 3W service area (see ***Appendix B.4*** for reference). The pressure zone receives supply from the Campeau Drive and Glen Cairn Pump stations. The Stittsville Elevated Tank provides balanced storage during peak usage and fire flow conditions. The following watermains are available to the subject lands:

- A 400mm diameter watermain along Fernbank Road, with a watermain stub approximately 300m southwest of the Fernbank Road and Shea Road intersection;
- An existing 250mm diameter watermain located within the Parade Drive ROW, immediately north of the western portion of the development area. A future southbound ROW block from Parade Drive is located between civic addresses 714 and 720 Parade Drive;
- An existing 250mm diameter watermain is located within the Aridus Crescent ROW which is north of the Davidson Lands parcel. An existing 50mm water service within a servicing block from Aridus Crescent to the SRPS pump station is also installed facilitating water supply to that facility;
- An existing 200mm diameter watermain located within the Painted Sky Way ROW at the northwest portion of the Davidson land parcel; and;
- An existing 200mm diameter watermain location within the Ocala Street ROW north of the northeastern portion of the Davidson land parcel.

3.2 Water Supply Servicing Design

Potable water will be supplied to the subject property via a local watermain network that will follow the road network and ultimately connect to off-site watermains based generally on the layout presented in ***Figure 1.1*** of the *Hydraulic Capacity and Modelling Analysis Stittsville South Urban Expansion Area Development* (*GeoAdvice, January 2026*) report, included in ***Appendix B.2***. Watermain connections and feeder watermain sizing were assessed as part of FSR-level design to address City of Ottawa and MECP requirements.

The ***GeoAdvice Hydraulic Analysis*** assessed the adequacy of sizing for feeder watermain infrastructure to ensure that the SSUEA can be adequately serviced. The local watermain network was sized to meet maximum hour and maximum day plus fire flow demands, with consideration to be given to subdivision phasing at detailed design. ***Table 3*** summarizes the Water Supply Design Criteria employed in the preparation of the preliminary water demand estimate as provided by the City of Ottawa for expansion areas where the population exceeds 3000 persons (See correspondence in ***Appendix B.3****)*.

© DSEL

Table 3: Water Supply Design Criteria

Design Parameter	Value
Extracted from Section 4: Ottawa Design Guidelines, Water Distribution (July 2010)	
Minimum Watermain Size	150 mm diameter
Minimum Depth of Cover	2.4 m from top of watermain to finished grade
During normal operating conditions desired operating pressure is within	350 kPa and 480 kPa
During normal operating conditions pressure must not drop below	276 kPa
During normal operating conditions pressure must not exceed	552 kPa
During fire flow operating pressure must not drop below	140 kPa
City of Ottawa – Email Correspondence (July 2024)	
Residential - Single Family	3.4 p/unit
Residential – Townhome/ Semi	2.7 p/unit
Residential – High Density	1.8 p/unit
Average Day Demand	
Single Detached	612 L/unit/day
Multifamily	535 L/unit/day
Apartment/Condo	394 L/unit/day
Water Loss per Connection	80 L/unit/day
Parkland	28,000 L/ha/day
Outdoor Water Demand	
Single Detached	700 L/unit/day
Multifamily	350 L/unit/day
Apartment/Condo	0 L/unit/day
Parkland	0 L/unit/day
Maximum Day Demand	
Single Detached	AVDY + OWD L/unit/day
Multifamily	AVDY + OWD L/unit/day
Apartment/Condo	AVDY + OWD L/unit/day
Parkland	1.5 x AVDY
Peak Hour Demand	
Single Detached	2.1 x MXDY L/unit/day
Multifamily	2.1 x MXDY L/unit/day
Apartment/Condo	1.6 x MXDY L/unit/day
Parkland	1.8 x MXDY L/unit/day

[1] Values represent L/cap/day for residential land uses.
[2] Occupancy factors chosen according to housing type. The values shown were extracted from Section 4.2.8 of the Ottawa Design Guidelines - Water Distribution (2010)
[3] Outdoor water demand is applied to single family, semi-detached and townhome units with rear yards.
[4] The 1.5 multiplier represents the additional outdoor water demand associated with employment areas.

© DSEL

As detailed in their report (***Appendix B.2***), GeoAdvice has concluded that the proposed water network for the development will adequately supply domestic and fire flow demands within City of Ottawa guidelines. Their model indicates that system pressures will be within the recommended range, with some pressures exceeding 80 PSI, and therefore pressure-reducing valves will be incorporated as required.

3.2.1 Fire Flow Requirements

The required fire flow for the development was established based on the Fire Underwriters Survey (FUS) methodology, with a conservative minimum fire flow of 167 L/s applied to all residential and parkland area. The ***GeoAdvice Hydraulic Analysis*** confirms that the proposed water distribution system can supply fire flow demands while maintaining the minimum residual pressure of 140 kPa as required by the City of Ottawa Water Distribution Guidelines (2010). The required and modeled available fire flows are summarized in ***Table 4***.

Table 4: Required and Available Fire Flow

Item	Value (L/s)	Notes	Reference
Required Fire Flow (All Residential + Park)	167 L/s	Assumed maximum required fire flow based on unit types.	*GeoAdvice Section 2.4*
Minimum Available Fire Flow (Modeled)	≥ 232 L/s	Maintains ≥ 140 kPa residual pressure	*GeoAdvice Table 4.2*

3.2.2 Boundary Conditions

The boundary conditions used in the hydraulic model were provided by the City of Ottawa and represent the expected hydraulic grade line (HGL) at each proposed connection point to the municipal water distribution system. These conditions were applied for Average Day, Peak Hour, and Maximum Day plus Fire Flow scenarios to ensure that system performance meets the City's pressure criteria under both normal and emergency operating conditions. The boundary conditions applied in the analysis are summarized in ***Table 5***.

Table 5: City of Ottawa Boundary Conditions (Scenario 3)

Demand Scenario	Connection 1 Parade (HGL m)	Connection 2 Aridus (HGL m)	Connection 3 Hickstead (HGL m)	Connection 4 Ocaia (HGL m)	Reference
Average Day (Max Pressure Check)	160.4	160.4	160.4	160.4	*GeoAdvice Table 2.5*
Peak Hour (Min Pressure Check)	152.0	151.8	151.8	151.8	*GeoAdvice Table 2.5*
Max Day + Fire (167 L/s)	143.9	141.7	141.7	137.5	*GeoAdvice Table 2.5*

© DSEL

3.2.3 Development Population and Water Demands

The water demands calculated using City parameters were applied within the hydraulic model prepared by GeoAdvice (January 2026). ***Table 6*** summarizes the projected Average Day, Maximum Day, and Peak Hour water demands for the proposed residential units, associated parkland, and adjacent holdout lands. Additionally, ***Table 6*** includes the water demand calculations based on Caivan's March 2025 draft plan. Based on the Draft Plan, presented in ***Appendix A.1***, there is a small increase in population in the overall draft plan area, which is considered negligible and which will not impact the conclusions presented in the ***GeoAdvice Hydraulic Analysis***.

Table 6: Development Water Demand Calculations & Comparison

Category/Dwelling Type	Units/Area	Population	ADD (L/s)	MDD (L/s)	PHD (L/s)
Single Detached	673	2,288	5.40	10.85	22.09
Stacked Condo Block	446	1204	2.96	4.78	9.80
Traditional Townhomes	869	2,346	6.19	9.70	19.50
Residential Subtotal	**1,988**	**5,844**	**14.55**	**25.33**	**51.39**
Parkland (per City rates)	3.41 ha	—	1.11	1.67	3.00
Holdout Lands (Residential)*	3.05 ha	—	0.66	1.33	2.74
Total (All Categories)	—	—	**16.32**	**28.33**	**57.13**

1. Water demand calculations based on Caivan draft plan presented in *GeoAdvice Hydraulic Analysis* (January 2026) Table 2.2, 2.3, and 2.4. As noted above the current Draft Plan statistics are slightly different then what is listed in Table 6. The difference (5,844 vs. 5,856 persons) does not change the assessment and resulting solutions with respect to the GeoAdvice Analysis.

3.3 Water Supply Conclusion

The SSUEA is to be serviced by a proposed network of feeder watermains varying in diameter from 200 mm to 250 mm. At this stage of analysis, only the feeder watermain within the West and South Lands are shown. A network of local watermains is assumed to service the development within the SSUEA and will be further assessed at detailed design based on full buildout and a phase-by-phase approach.

The ***GeoAdvice Hydraulic Analysis*** demonstrates that adequate water supply is available to the subject lands through connections from the local watermain network to existing surrounding water infrastructure.

All proposed water infrastructure is to be designed and constructed in accordance with Ministry of the Environment, Conservation, and Parks (MECP) and City of Ottawa guidelines as part of detailed design associated with the SSUEA.

© DSEL

4.0 WASTEWATER SERVICING

4.1 Existing Wastewater Services

The adjacent developments to the north of the subject lands are serviced by the existing Shea Road Sanitary Pumping Station (SRSPS). The existing SRSPS has a design capacity of 84 L/s. There is currently 130 L/s of available capacity in the downstream Fernbank Trunk sanitary system to accommodate the SSUEA lands.

A 450 mm diameter sanitary sewer connected to the SRSPS is available to service the SSUEA. Located between Aridus Crescent and SRSPS, the existing 450 mm diameter inlet sanitary sewer has a residual capacity of approximately 80% which would allow for an additional ~390 L/s of sanitary flows which is more than the generated flows from the proposed site.

4.2 Wastewater Design

As outlined in the ***DSEL Scoped MSS***, Option 1 was selected as the preferable servicing approach where sanitary flows from the South and West Lands are to be directed to the Shea Road Sanitary Pump Station (SRSPS) via the proposed sanitary infrastructure as outlined in ***Drawing No. 4***. To support the full buildout of the proposed development, the SRSPS is anticipated to require upgrades to increase the PS capacity including the addition of a 300 mm diameter forcemain tributary to the existing Fernbank Trunk. There is currently available capacity to accommodate a number of phases of development and future upgrade planning is in progress with City Staff.

The proposed wastewater collection system is illustrated on ***Drawing No. 4***. Preliminary plan and profiles of the sanitary sewer are shown in ***Drawing No.5*** to ***Drawing No.8***. The subject property is required to route a 200 mm to 375 mm diameter pipe throughout the development to adequately service the SSUEA lands.

The total peak flow of 72.79 L/s generated from the anticipated SSUEA population can be accommodated by the receiving sewer on Fernbank Road which has approximately 130 L/s of available capacity. The functional sanitary design sheet is provided in ***Appendix C.2*** for reference. It is noted that the sanitary design sheet is conservative in its estimates for population to ensure preliminary sewer sizing is conservative. At detailed design a more refined approach to the sanitary design sheets will be used.

Table 7 below summarizes the **Design Standards** to be employed in the design of the proposed wastewater sewer system.

© DSEL

Table 7: Wastewater Design Criteria

Design Parameter	Value
Current Design Guidelines	
Residential - Single Family	3.4 p/unit
Residential – Townhome/ Semi	2.7 p/unit
Residential – Apartment	1.8 p/unit
Average Daily Demand	280 L/d/per
Peaking Factor	Harmon's Peaking Factor. Max 4.0, Min 2.0
Infiltration and Inflow Allowance	0.33 L/s/ha for all areas
Park Flows	9300 L/ha/d (75 p/acre per Sewer Guidelines Appendix 4-A)
Park Peaking Factor	1.0
Sanitary sewers are to be sized employing the Manning's Equation	$Q = \frac{1}{n} AR^{2/3} S^{1/2}$
Minimum Sewer Size	200mm diameter
Minimum Manning's 'n'	0.013
Minimum Depth of Cover	2.5m from crown of sewer to grade
Minimum Full Flowing Velocity	0.6m/s
Maximum Full Flowing Velocity	3.0m/s
Extracted from Sections 4 and 6 of the City of Ottawa Sewer Design Guidelines, October 2012, and recent residential subdivisions in City of Ottawa.	
Operational Parameters on Monitoring Data ***(Example Only, Values to be Reviewed on Case-by-Case Basis with City of Ottawa)***	
Average Daily Demand	280 L/d/per
Harmon – Correction Factor	0.8
Commercial / Institutional Peak Factor	1 (non-coincident peak)
Extracted from Sections 4 and 6 of the City of Ottawa Sewer Design Guidelines, October 2012, and recent residential subdivisions in City of Ottawa.	

Per the City of Ottawa CLI-ECA requirements, the presence of a seasonally high water table in areas of the proposed development triggers the following requirements:

- 2.9.1. Sanitary Sewer systems which are installed lower than 0.6m below the Seasonally High Groundwater Table (SHGWT) shall be designed to minimize infiltration.
- 2.9.2. Where the SHGWT level is determined and supporting record is available, the Sewer pipes, pipe joints, and connections shall be designed to withstand a pressure of at least 1.25 times the pressure exerted by the groundwater above the sewer without leakage.
- 2.9.3. Where the SHGWT is unknown and/or the supporting record is not available, the Sewer pipes, pipe joints, and connections shall be designed to withstand a pressure based on the equivalent of at least 1.25 times the pressure exerted by the groundwater being at the ground surface elevation above the Sewer without leakage.
- 2.9.4. The sanitary maintenance holes shall be externally wrapped with waterproof membrane placed externally around all precast joints, including joints below the maintenance hole frame and cover, with a minimum 300mm wide strip.

© DSEL

- 2.9.5 Buoyancy of Sewers and maintenance holes shall be considered in the design, and where required, adequate provision shall be made to prevent flotation.

This will be adequately assessed on a phase-by-phase basis through detailed design.

4.3 Sanitary HGL Analysis

The sanitary HGL analysis completed as part of the ***DSEL Scoped MSS*** has been updated based on the Draft Plan and included in ***Appendix C.3***. PCSWMM was used to analyze the sanitary HGL elevations within the proposed development lands under Rare and Annual flow conditions. Per the information in ***Appendix C.3*** the minimum freeboard was found to be 3.63 m and 2.17 m (excluding MH-SANMH97, SAN-175A, SAN-176A, and SAN-285A to SAN288A located within the pump station and SWM pond blocks) for the Rare and Annual scenarios, respectively. Assuming the typical USF elevation is approximately 1.80 m below the proposed top of manhole elevations, the minimum freeboard is sufficient for both the Rare and Annual flow conditions. It is noted that, per the ***DSEL Scoped MSS,*** a proposed sanitary overflow sewer to the proposed East Pond is required in the ultimate build-out condition. As shown in ***Drawing 9,*** this overflow is proposed to have an invert at 102.20 m at MH215A. The 100-year water level elevation in the proposed East Pond, under most conservative circumstances, is approximately 102.11 m and therefore a backflow preventor is not anticipated to be required, to be confirmed through detailed design.

As initial phases proceed, the existing SRSPS overflow to the Davidson Pond, at an elevation of 103.05, is to be assessed and utilized if feasible. As the western portion of the proposed development builds out, there may be a need for a temporary SRSPS overflow to the West Pond. This will be assessed at detailed design stage.

Therefore, the proposed existing sanitary sewer infrastructure is sufficiently sized to convey sanitary flows away from the proposed development under various extreme conditions.

4.4 SRSPS Design Assessment

All wastewater from the subject lands will be conveyed to the Shea Road Sanitary Pump Station. Novatech, the original designers of the SRSPS, reviewed staged flows to the SRSPS with consideration given to inclusion of flows from the Stittsville West/South Lands development area under various flow conditions, as outlined in the ***Novatech Memo*** found in ***Appendix C.4***.

The current design capacity of the SRSPS is 84 L/s. The lands serviced by the existing facility are the Area 6 lands, including MD blocks, Bell lands, commercial lands, and Friendly PS decommissioned flows that have since been allocated to the SRSPS. These serviced areas are presented in Novatech's *Drawing 122163-SAN* within ***Appendix C.4***.

Per the ***Novatech Memo*** the Area 6 lands and Friendly PS decommissioned flows were assumed to contribute 67.45 L/s to the SRSPS per design parameters, which results in a 16.55 L/s of residual capacity based on the current PS firm capacity. The SSUEA lands are anticipated to require approximately 73 L/s per design parameters, and it was recommended in the ***DSEL Scoped MSS*** that flow monitoring (Option 1) be used to verify the timing of required upgrades. It is recommended that upgrades be in place well in advance to the monitoring demonstrating that the facility is approaching 85% of firm capacity, or 71.4 L/s peak inflow.

© DSEL

4.5 SRSPS Monitoring Assessment

Per the ***DSEL SRSPS Monitoring Memo (Appendix C.5)*** the City of Ottawa provided DSEL with the sanitary flow monitoring dataset collected between May and November 2025 for the Shea Road Sanitary Pump Station (SRSPS). Hourly flow rates from both existing forcemains were compiled and converted to a Total Flow (L/s) time series for each month. Monitoring represents actual system operating conditions over a six and a half-month period. The monitoring data revealed the following:

- The maximum observed peak flow during the entire monitoring period was 13.13 L/s (September 2025).
- Slightly elevated maximum flows in September–November possibly corresponding to buildout of the Area 6 – East lands.
- No significant I&I relationship has been discovered based on the monitoring dataset. Require water usage data to effectively determine an accurate I & I rate.

Based on the monitoring data collected between May and November 2025, the following conclusions can be drawn:

1. Maximum peak monitored flows at the SRSPS generally fall in the 12-13 L/s range. Average peak monitored flows at the SRSPS range from 6.26–6.61 L/s.
2. The monitored values are significantly below the pump station's design capacity of 84 L/s, and resulting firm capacity of 71.4 L/s, demonstrating available capacity for multiple phases of the Magnolia Subdivision to proceed.
3. The number of Caivan phases allowed to proceed before 71.4 L/s of peak flow is allocated to the PS will depend on operational parameters developed through consultation with City staff.

The ***DSEL SRSPS Monitoring Memo*** reviews the proposed development phase by phase in assessing the impacts of the proposed development on the existing SRSPS based on the monitored data provided. The memo concludes that:

1. Phases 1 & 3 of the Magnolia subdivision can be accommodated within the existing pump station firm capacity assuming full external area buildout.
2. Future phases are shown to produce design flows that are above the SRSPS firm capacities, however, on-going monitoring during the buildout of earlier phases is anticipated to demonstrate area specific flows sufficiently below design values which will safely accommodate additional phases within the existing firm capacity of the existing SRSPS.
3. While upgrades to the existing SRSPS are shown to be required, on-going monitoring and the design process managed by the City of Ottawa will be used to determine when upgrades are to be constructed prior to a subsequent Phase of development proceeding.

4.6 SRSPS Potential Upgrades

Per Novatech's ***SRSPS Upgrade Assessment Memo (Appendix C.4)***, the preferred Shea PS upgrade (Option 3) considers the existing facility maintaining the existing dual 200mm

© DSEL

FMs and installing a new single 300mm FM (with potential for an additional 300mm FM as a spare of future upgrades flexibility) along a new alignment through the proposed vacant SSUEA (W-4) Lands and Hydro One Corridor (See *Drawing 122163-FM1* in ***Appendix C.4***). This upgrade option does not require electrical/instrumentation upgrades at the Shea PS and will limit the impact to the existing community of Edenwylde. This upgrade can accommodate the Design Flows of 130 L/s and is the most feasible and economical option that provides the capacity and operational flexibility to accommodate the Area W4 lands. See ***Table 8*** below summarizing the upgrades to the pump station that are required to service the proposed development or will be considered for implementation based on ongoing coordination with City of Ottawa staff.

Table 8: Shea Road Pump Station Upgrade Overview

Required PS Upgrades to SRSPS	
Upgraded Component	**Description of Upgrade**
New Forcemain	• 300mm dia. HDPE DR13.5, approximately 1225m long.
New Discharge Chamber	• 1800mm x 2400mm box manhole. • To Include odour control valve with rain shield, HDPE interior liner, Blueskin exterior liner, aluminum access hatch, FRP ladder and landing, and SS swab catcher.
New Surge Relief Valve	• Replacement of the existing surge relief valve.
Existing Bypass Chamber Retrofit	• Provide a complete retrofit of the existing 2400mm x 2400mm box manhole. • Otherwise, a partial retrofit with an additional new 2400mm x 2400mm box manhole. • Requires additional valving for the new forcemain and a 300mm dia. swab launcher.
Potential PS Upgrades to SRSPS	
Variable Frequency Driver (VFD)	• Potential upgrade since two VFDs are in one panel.
Power/Controls Updates	• May need modifications if the City requires changes, despite no additional power being needed.
Secondary Wet Well	• Needed if the City prefers traditional max pump start/hour criteria. • Provides isolation for maintenance, aligning with City guidelines.
New Forcemain (between pumps and Bypass Chamber)	• High velocities during rare peak flows exceed City guidelines. • Transient analysis deems forcemains are sufficient, however, upgrades may be required per City coordination due to velocities during rare high flow events.

© DSEL

Correspondence with Novatech is provided in ***Appendix C.6***. Novatech's analysis indicates that the selected option is a suitable strategy for the SSUEA (W-4) Lands as the development builds out.

4.7 Wastewater Servicing Conclusions

The design of the sanitary sewer network is in accordance with the City of Ottawa Sewer Design Guidelines and the proposed design is in accordance with the ***DSEL Scoped MSS***.

Drawing No. 4 depicts the proposed sanitary network design.

The preferred option for the SRSPS is to continue monitoring the Annual Flows on a phase by phase basis while preparing the SRSPS upgrades in the near term such that they are ready to be implemented when monitoring indicates they are required.

The installation of a new single 300 mm forcemain along a new alignment through the proposed vacant SSUEA (W-4) Lands and Hydro One Corridor (within Edenwylde) will provide the most cost-effective solution to service the entirety of the development lands. A conceptual plan view of the proposed 300 mm forcemain can be found on ***Drawing No.5*** and a profile of the alignment on ***Drawing No. 9***.

All proposed sanitary sewer infrastructure is to be designed and constructed in accordance with the City of Ottawa Sewer Design Guidelines and MECP guidelines as part of detailed design.

© DSEL

5.0 STORMWATER MANAGEMENT

5.1 Existing Stormwater Services

Per the Storm Servicing Existing Conditions Figure within ***Appendix D.1,*** the existing site topography generally drains eastward and southward, with the Faulkner Municipal Drain (FMD) bisecting the development area.

West of the Hydro One corridor, the site drains eastward and southward with drainage ultimately being conveyed to the FMD. Similarly, the development area east of the Hydro One corridor also drains eastward and southward to the portion of the FMD along the northern Flewellyn Road right-of-way. The FMD conveys flows from north to south to the north side of Flewellyn Road (i.e. roadside ditch) then eastward to Shae Road, then crosses Flewellyn Road southwards and continues south along the west side of Shea Road. The FMD drain begins at approximately 215 m north of Flewellyn Road (within the development lands) and ultimately discharges to Flowing Creek Municipal Drain 5.45 km away (approximately 330 m south of the intersection of Shea Road and Brownlee Road).

The existing development to the north of the Davidson/Eder properties is serviced by the central "Davidson" stormwater management pond. The existing Davidson stormwater pond occupies approximately 3.2 ha of land and is partially located under the existing Hydro One tower line. The facility outlets from the south end of its configuration to a ditched outlet that ultimately conveys flows southwest to the FMD.

5.2 Post-Development Stormwater Management Targets

As outlined in the ***DSEL Scoped MSS***, the subject lands are required to adhere to the performance criteria outlined in Appendix A of the City of Ottawa Environmental Compliance Approval (ECA):

- Water Balance: The Water Balance criteria for the site has been set through a combination of the Provincial Guidelines, the City of Ottawa OP and IMP, the ***Jock River Reach 2 SWS, Water Budget*** and the ***EIS*** reports. The ***Water Budget*** recommends establishing the post-development mitigation target as retaining 33% of the post-development infiltration deficit of the annual water budget.
- Water Quality: Per Appendix A of the CLI–ECA, control 90th percentile storm event and if conventional methods are necessary, then enhanced (80%) for suspended solids removal.
- Erosion Control: Per the ***Erosion Threshold Assessment***, the drainage area of the site accounts for less than 2% of the drainage area for Flowing Creek at its confluence with the Faulkner Drain. Therefore, given the implementation of the proposed stormwater management strategies to mitigate increases in erosion potential along Faulkner Drain, the potential for a detectable impact to erosion processes along Flowing Creek is expected to be negligible. It is suggested that an erosion exceedance analysis be completed for Faulkner Drain at the detailed design stage to ensure the SWM strategy adequately addresses potential increases in erosion within the receiving watercourse

  Water Quantity and Flood Control: Control post-development runoff to pre-development levels for all rain events up to and including the 100-year storm. Stormwater management ponds to incorporate baseflow augmentation in their outlet structure to mimic the existing lateral groundwater movement.

© DSEL

5.3 Proposed Stormwater Management Strategy

The stormwater management (SWM) design for the site will consist of minor and major systems. Frequent storm events will be collected by a network of storm sewers. Runoff in excess of the capacity of the minor system will be conveyed overland, away from properties to proposed stormwater management facilities. The proposed stormwater management facilities will provide erosion, quantity and quality controls before discharging into the existing Faulkner Municipal Drain (FMD). As noted in the ***DSEL Scoped MSS***, no downstream improvements are anticipated to the FMD to support the proposed development.

The proposed stormwater design layout is shown on ***Drawing No. 3***.

A stormwater control assessment was completed as part of the ***DSEL Scoped MSS***. The stormwater control assessment evaluated the following hierarchical order, with each step exhausted before proceeding to the next:1) retention, 2) filtration and 3) conventional SWM measures.

5.3.1 Retention

It was determined that due to the presence of shallow bedrock, a shallow water table elevation, high RQD values identified during coring activities, and soils within the site having dual classification containing clay and silt there are no opportunities for infiltration-based LID measures.

5.3.2 Filtration

Stormwater filtration can be achieved via LIDs that are placed within the public realm and equipped with a filter media and an underdrain. Feasible filtration-based LIDs include stormwater planters, bioretention (rain gardens, bioswales, enhanced swales), and filter-based manufactured treatment devices (catchbasin or maintenance hole MTDs) located within the municipal ROW. Permeable pavements could be considered within the park blocks but are not appropriate within the ROWs and therefore are not applicable at this stage.

Due to the limited opportunities for filtration-based LIDs, it is not expected that the inclusion of filtration-based LIDs will make a large enough impact to reduce the proposed SWM facility blocks. Therefore, it is assumed at this stage that no filtration-based LIDs are proposed with respect to the design of the SWM facilities, while working with the municipality to develop potential implementation of LIDs at detailed design as discussed further in ***Section 5.4***.

5.3.3 Conventional Stormwater Management

Lastly, the remaining volume that can't be controlled through retention and filtration are to be treated via conventional stormwater management. Two SWM facilities (wet ponds) are proposed and will be sized to ensure adequate extended detention of the control volume assuming additional upstream controls are not feasible and/or sufficient. The stormwater management facilities are discussed further in ***Section 5.6***.

5.4 Low Impact Development (LID) Opportunities

In accordance with City of Ottawa guidelines and the MECP's requirements for sustainable stormwater management, the proposed development will incorporate Low Impact Development (LID) measures where practical and feasible within the right-of-way (ROW). The

© DSEL

primary objective of these measures is to provide enhanced water quality treatment and reduce minor system loading through distributed source control.

Two filtration-based LID types that were applicable to be applied within the proposed municipal ROWs were reviewed for potential implementation within the subdivision:

- Green Gutter (Continuous Narrow Bioswale at Curb)
- Bioretention Curb Extension (Bump-Out Cells at Nodes)

Details for both LID types have are included in ***Appendix D.2*** and are discussed in more detail in the following section.

Other technologies such as tree planters/soil cells and permeable pavements have been reviewed in the context of the proposed development and have been deemed not applicable. Tree planters/soil cells are primarily used in areas of dense urban construction where the majority of the lands are hardscaped. As the proposed development has adequate boulevard space for traditional tree planting this option does not justify the additional costs. With respect to permeable pavement, it would only be appropriate within pedestrian sidewalks, and result in high long term operation and maintenance costs for the City and was not explored further.

5.4.1 Green Gutter (Continuous Narrow Bioswale at Curb)

The term green gutter refers to a narrow, linear bioretention facility located adjacent to the curb, designed to convey and treat roadway runoff prior to discharge to the storm sewer system. It functions as a vegetated swale with engineered soil media and a perforated underdrain, facilitating sedimentation and filtration.

This feature is best suited to long, uninterrupted frontages such as:

- Collector road boulevards where driveway and curb cuts are limited.
- Park and stormwater management (SWM) pond frontages where boulevard width is available and conflicts with utilities are minimized.

Typical implementation would involve linear segments between catchbasins or as inlet lead-ins to larger bioretention cells near intersections.

Typical Section and Design Criteria

- Width: Variable up to 1.0 m maximum.
- Curb-cut inlets: Typically spaced at ~15 m intervals.
- Underdrain: 200 mm perforated PVC pipe, provided where native infiltration <15 mm/h or where the system is lined.
- Erosion protection: 300 mm rip-rap aprons at inlet/outlet transitions.
- Longitudinal grade: Matches roadway/sidewalk profile.
- Clearances: Maintain outside the 2.1 m pedestrian clearway and clear of buried utilities.

© DSEL

Key Conflicts to Review:

- Driveway crossings and private service laterals.
- Accessibility requirements.
- Joint Utility Trench (JUT) under sidewalks.
- Gas main and hydrant lateral clearances (0.6 m and 1.2 m, respectively).
- Streetlight foundations, transit pads, and tree root zones near inlets.

Given its narrow footprint and flexible geometry, the green gutter represents the most easily integrated LID within constrained ROW cross sections. Park and pond frontages, as well as the long collector segments with limited access interruptions, present the most realistic corridors for implementation.

5.4.2 Bioretention Curb Extension (Bump-Out Cells at Nodes)

Bioretention curb extensions, or bump-out cells, are localized vegetated depressions integrated into curb extensions at intersections or mid-block locations. They capture roadway runoff through curb-cut inlets and provide filtration through engineered bioretention media. Each cell discharges to the storm sewer via an underdrain and overflow structure.

These systems are ideally located at:

- Intersection corners and mid-block traffic-calming bump-outs.
- Collector and park edges, where space and visibility allow integration without impacting driveways or sightlines.

Typical Section and Design Criteria

- Width: Varies (full bump-out width typically 1.85–3.5 m).
- Bioretention media: 600 mm typical depth (greater if trees incorporated) over drainage layer with 200 mm PVC outlet.
- Overflow: Beehive inlet tied to storm sewer.
- Underdrain: 200 mm perforated PVC as required.
- Pedestrian clearways: Maintain accessible landings (150 mm min. step-up), detectable edge treatments, and full barrier curbs at the rear.

Key Conflicts to Review:

- Catchbasin relocations and curb radii adjustments.
- Bus stop pads, accessible ramps, and crosswalks.
- Driveway sight triangles and tree spacing.

© DSEL

- Accessibility requirements.
- Electrical and communication utilities within bump-out footprint.

Bump-out bioretention cells are best suited to intersection nodes and collector street corners where boulevard space and drainage patterns converge. They can also serve dual purposes for traffic calming and aesthetic enhancement. Their implementation should be limited to locations with sufficient visibility, minimal underground utility conflicts, and available offset from travel lanes.

5.4.3 Summary of Feasible LID Locations

Table 9: LID Location Considerations and Feasibility

LID Type	Preferred Location	Typical Width	Key Feasibility Considerations	Most Realistic Corridors
Green Gutter	Continuous curb sections with minimal driveways	≤ 1.0 m	Avoid JUT, hydrants, gas mains, and tree roots; maintain 2.1 m pedestrian clearway	Park/SWM pond frontages, collector boulevards
Bioretention Curb Extension	Intersection corners and bump-outs	1.85–3.5 m	Maintain turning paths, sightlines, and pedestrian access; avoid bus pads	Collector intersections and park edge bump-outs

The reviewed LID options provide viable opportunities to integrate stormwater quality treatment into the ROW. Green gutters offer the most straightforward application within linear corridors, while bioretention bump-outs present targeted treatment and aesthetic enhancement at intersection nodes. Both measures align with the City's LID guidance and can be advanced into detailed design where site grading, drainage patterns, and utility layouts confirm available space and feasibility.

5.5 Best Management Practices

As indicated in **Section 5.3** there are no opportunities for municipally owned and operated infiltration-based LIDs. Therefore, there is limited opportunity for groundwater recharge. To provide a reduction in the post-development infiltration deficit as outlined in the Paterson ***Water Budget*** report a suite of Best Management Practices (BMP) is proposed. The BMPs for assumed to be incorporated into the proposed development as indicated in the ***Water Budget*** assessment:

- Roof leaders to grassed areas;
- Reduced lot grading;
- and Grassed swales.

© DSEL

As identified in the ***Water Budget*** report, the rooftop drainage from detached homes and the rear portions of townhome roofs are assumed to be directed to adjacent lawn areas in conjunction with reduced lot grading to promote infiltration. The ***Water Budget*** report concludes that by diverting precipitation from approximately 12.3 ha of rootop areas to adjacent lawn with reduced lot grading result in a 33% reduction in the post-development infiltration deficit, matching the previously set target. At detailed design, additional means to promote retention of stormwater may include:

- Soil amendments;
- And vegetated filter strips.

5.6 Proposed Minor System

Under post-development conditions, approximately 34.77 ha of the development will drain southeast to the Faulkner Municipal Drain through a proposed SWM facility (West Pond). The remaining 25.96 ha of the development will drain southeast to the second proposed SWM facility (East Pond) and outlet to the Faulkner Municipal Drain within Flewellyn Road. In addition, 4.13 ha of the development will be captured by the existing Davidson Pond. These drainage areas have been based on the proposed draft plan development layout and their respective SWM pond outlet locations. Each area will be treated by independent SWM facilities to provide both water quality, erosion and quantity control for the development. The proposed and existing SWM facilities within the development have been sized to ensure that the post-development runoff from the site will be attenuated in the ponds to a rate that matches pre-development conditions.

The subject property will be serviced by an internal gravity storm sewer system that is to generally follow the local road network and servicing easements as required. The functional storm design sheet is provided in ***Appendix D.3*** for reference. ***Drawing No. 3*** illustrates the contemplated storm sewer collection system. ***Drawing No. 6*** to ***Drawing No. 9*** illustrates the preliminary plan and profiles. ***Table 10*** outlines the storm sewer design criteria used in the storm sewer functional design.

Table 10: Storm Sewer Design Criteria

Design Parameter	Value
Minor System Design Return Period	1:2 year (PIEDTB-2016-01) for local roads, without ponding 1:5 year (PIEDTB-2016-01) for collector roads, without ponding 1:10 year (PIEDTB-2016-01) for arterial road, without ponding
Major System Design Return Period	1:100 year
Intensity Duration Frequency Curve (IDF) 2-year storm event: A=732.951 | B=6.199 | C=0.810 5-year storm event: A = 998.071 | B = 6.053 | C = 0.814	$i = \frac{A}{(t_c + B)^C}$
Minimum Time of Concentration	10 minutes
Rational Method	$Q = CiA$
Storm sewers are to be sized employing the Manning's Equation	$Q = \frac{1}{n} A R^{2/3} S^{1/2}$

© DSEL

Runoff coefficient for paved and roof areas	0.9
Runoff coefficient for landscaped areas	0.2
Minimum Sewer Size	250 mm diameter
Minimum Manning's 'n' for pipe flow	0.013
Minimum Depth of Cover	2.0 m from crown of sewer to grade
Minimum Full Flowing Velocity	0.8 m/s
Maximum Full Flowing Velocity	6.0 m/s
Clearance from 100-Year Hydraulic Grade Line to Underside of Footing	0.30 m
Max. Allowable Flow Depth on Municipal Roads	35 cm above gutter (PIEDTB-2016-01)
Extent of Major System	To be contained within the municipal right-of-way or adjacent to the right-of-way provided that the water level must not touch any part of the building envelope and must remain below the lowest building opening during the stress test event (100-year + 20%) and 15cm vertical clearance is maintained between spill elevation on the street and the ground elevation at the nearest building envelope (PIEDTB-2016-01)
Stormwater Management Model	DDSWMM (release 2.1), SWMHYMO (v. 5.02) XPSWMM (v. 10), PCSWMM (v. 7.7)
Model Parameters	Of = 76.2 mm/hr, Fc = 13.2 mm/hr, DCAY = 4.14/hr, D.Stor.Imp. = 1.57 mm, D.Stor.Per. = 4.67 mm
Imperviousness	Based on runoff coefficient (C) where Percent Imperviousness = (C - 0.2) / 0.7 x 100%.
Design Storms	Chicago 3-hour Design Storms and 24-hour SCS Type II Design Storms. Maximum intensity averaged over 10 minutes.
Climate Change Street Test	20% increase in the 100-year, 3-hour Chicago storm
Extracted from City of Ottawa Sewer Design Guidelines, October 2012, and ISSU, based on recent residential subdivisions in City of Ottawa.	

The following key City standards will be required for stormwater management within the subject lands and conveyance to the proposed stormwater management ponds, among other requirements:

- *For less frequent storms (i.e. larger than the minimum level of service), the minor system sewer capture will be restricted with the use of inlet control devices to prevent excessive hydraulic surcharges;*

- *When catchbasins are installed in rear yards, safe overland flow routes are to be provided to allow the release of excess flows from such areas. A minimum of 30 cm of vertical clearance is required between the rear yard spill elevation and the ground elevation at the adjacent building envelope; and,*

© DSEL

- *The product of the maximum flow depths on streets and maximum flow velocity must be less than 0.60 m^2/s on all roads.*

The following additional grading criteria and guidelines will be applied to the detailed grading designs as per City of Ottawa Guidelines:

- *Driveway slopes will have a maximum slope of 6%;*
- *Slope in grassed areas will be between 2% and 5%;*
- *Grades in excess of 7% will require terracing to a maximum of a 3:1 slope;*
- *Swales are to be 0.15 m deep with 3:1 side slopes unless otherwise indicated; and,*
- *Perforated pipe will be required for drainage swales if they are less than 1.5% in slope (preferred to promote infiltration) and will be used to interconnect rear yard catchbasins where possible.*

5.7 Stormwater Management Facilities

Stormwater runoff will be treated and attenuated within Storm Water Management Facilities per ***MECP Design Guidelines***. A preliminary Storm Water Management (SWM) Pond sizing for the proposed development and an existing conditions model to evaluate pre-development hydrology was completed as part of the ***DSEL Scoped MSS***. This analysis has been updated to accommodate the latest draft plan. A summary of the updated pond designs is described below, and the stormwater management results are provided in ***Appendix D.4*** for reference.

There are two (2) proposed SWM facilities and one (1) existing SWM facility to service the proposed development. The existing Davidson Pond was assessed as part of the ***DSEL Scoped MSS*** and was found to have adequate residual volume to incorporate the proposed development. As the proposed drainage area and imperviousness are consistent with the ***DSEL Scoped MSS,*** the existing Davidson Pond will adequately service the proposed development.

The proposed west and east SWM facilities are contemplated as hybrid wetland / wet ponds per MECP guidelines. The permanent pools were sized per the SWMPDM guidance for wet ponds, while the wetland features were incorporated to optimize the active storage area and promote naturalized features in the facilities. The west facility has a total drainage area of 34.77 ha and as such will require 5690m³ of extended detention volume. Extended detention will be released over 71.3 hours (2.97 days), at a peak outflow rate of 42 L/s. The east facility has a total drainage area of 25.96 ha and as such will require 4440m³ of extended detention which will be released over 71.8 hours (2.98days), at a peak rate of 33 L/s. The West and East SWM facilities are illustrated in ***Figure 4*** and ***Figure 5***, respectively.

The west and east facilities have been analyzed under both free and restrictive downstream conditions according to the 100-year water levels for the FMD, which is consistent with the ***DSEL Scoped MSS***. The boundary condition for the west and east facilities are 102.77m and 101.05m, respectively. ***Tables 11 & 12*** summarize the post development pond storage characteristics. Per ongoing discussion with City of Ottawa staff, it is anticipated that both facilities will require a liner similar to that of the Davidson pond, with a focus on passive

© DSEL

dewatering instead of pumping. Preliminary recommendations are to be provided by Patterson under separate cover.

Table 11: West SWM Facility: Allowable Discharge and Volume (SCS 24hr Storm)

		Normal Conditions			Restrictive Conditions[4]		
Pond Component	**Target Outflow[1]**	**Peak Outflow**	**Pond Volume[2]**	**Pond Elevation**	**Peak Outflow**	**Pond Volume[2]**	**Pond Elevation**
	m^3/s	m^3/s	m^3	masl	m^3/s	m^3	masl
Permanent Pool	N/A	N/A	7010	101.8	N/A	7010	101.8
Erosion Control/Extended Det.[3]	0.061	0.042	12926	102.45	0.000	12926	102.45
2 Year Design Storm	0.140	0.100	15199	102.67	0.029	17588	102.89
5 Year Design Storm	0.177	0.169	17794	102.9	0.093	19456	103.04
10 Year Design Storm	0.206	0.204	19964	103.08	0.139	21280	103.19
25 Year Design Storm	0.321	0.239	22715	103.3	0.195	23898	103.4
50 Year Design Storm	0.430	0.301	24680	103.46	0.295	25621	103.53
100 Year Design Storm	0.590	0.424	26560	103.6	0.432	27411	**103.66**

[1]Target outflow based on maximum release rate between free and restrictive downstream conditions as per JFSA SWM Pond Report.
[2]Active storage volume plus permanent pool volume.
[3]Erosion Control / Extended Detention based on total runoff volume from Chicago 25mm 3hr storm event.
[4]Restricted outlet based on 102.77m as per JFSA SWM Pond Report.

The West Facility has a maximum HGL of 103.66m and will need approximately 20,401 m^3 of active storage to attenuate post-development flows to pre-development conditions up to and including the 100-year event under the restricted outlet condition.

© DSEL

Table 12: East SWM Facility: Allowable Discharge and Volume (SCS 24hr Storm)

		Normal Conditions			Restrictive Conditions[4]		
Pond Component	**Target Outflow[1]**	**Peak Outflow**	**Pond Volume[2]**	**Pond Elevation**	**Peak Outflow**	**Pond Volume[2]**	**Pond Elevation**
	m^3/s	m^3/s	m^3	masl	m^3/s	m^3	masl
Permanent Pool	N/A	N/A	4973	100.50	N/A	4973	100.50
Erosion Control/Extended Det.[3]	0.060	0.067	9427	101.20	0.019	9427	101.20
2 Year Design Storm	0.131	0.125	10615	101.34	0.119	11030	101.39
5 Year Design Storm	0.306	0.248	12369	101.55	0.253	12876	101.60
10 Year Design Storm	0.398	0.282	12876	101.62	0.289	13389	101.67
25 Year Design Storm	0.553	0.385	14434	101.75	0.395	14697	101.81
50 Year Design Storm	0.682	0.594	15505	101.86	0.624	16050	101.92
100 Year Design Storm	0.877	0.818	17722	102.05	0.855	18292	102.11

[1]Target outflow based on maximum release rate between free and restrictive downstream conditions as per JFSA SWM Pond Report.
[2]Active storage volume plus permanent pool volume.
[3]Erosion Control / Extended Detention based on total runoff volume from Chicago 25mm 4hr storm event.
[4]Restricted outlet based on 101.05m as per JFSA SWM Pond Report.

The East Facility has a maximum HGL of 101.89m and will need approximately 13,423 m^3 of active storage to attenuate post-development flows to pre-development conditions up to and including the 100-year event under the restricted outlet condition.

5.8 Preliminary Storm HGL Update

The hydraulic grade line (HGL) analysis completed as part of the ***DSEL Scoped MSS*** was updated based on the latest draft plan to ensure there will be sufficient freeboard between the HGL and the proposed manhole elevations within the site, as the underside of footing (USF) information is not available at this time. The analysis incorporates the latest minor system layout and assumes the highest estimated 100-year water levels for the West and East SWM facilities (103.66m and 102.11m respectively).

As shown in ***Appendix D.5*** the average freeboard was found to be 2.48 m (excluding MHs located within the SWM pond blocks) which is sufficient to provide a minimum of 0.3 m of freeboard between the HGL and proposed USF elevations, assuming USF elevations will be approximately 1.8 m below the proposed top of MH elevations. Therefore, the updated HGL analysis continues to demonstrate that gravity service connections to the storm sewer are generally feasible throughout the site.

© DSEL

5.9 Proposed Major System

The majority of the proposed major system flows for subdivision are to be conveyed to the three SWM facilities (Davidson, West & East Ponds) via overland flow. The Davidson Pond and West Pond overland flow routes into the ponds will utilize the storm sewer inlet blocks. The East Pond overland flow route will be directly from the adjacent ROW at the ultimate low point. It is noted that at this stage, all major system drainage is designed to be directed to a SWM facility. It is noted that both proposed ROW connections to Flewellyn Road will result in a small amount of uncontrolled major system drainage to be directed to the Flewellyn Road ditch and FMD. These areas will be accounted for at detailed design once these entrances and associated storm sewer design have been completed. As shown in **Tables 11 & 12,** the proposed outflow from the West and East Ponds are well below the target flows, therefore the additional flow from these minor areas is not expected to have an impact on the overall stormwater management design.

5.9.1 Emergency Spillway Conveyance

The two proposed SWM facilities are proposed to have emergency spillways that discharge to the existing drainage infrastructure on Flewellyn Road. The East Pond emergency spillway is proposed to discharge directly into the existing Faulkner Drain and therefore no additional assessment is required at this stage. The West Pond emergency spillway is proposed to outlet to the existing roadside ditch within the north boulevard of Flewellyn Road, upstream of the Faulkner Drain. To ensure no downstream impacts, the existing roadside ditch system was assessed and confirmed to have capacity to convey emergency flows to the downstream Faulkner Drain without negative impacts to the existing residential lot north of Flewellyn Road, west of the existing Drain. See ***Appendix D*** for results.

5.10 Grading and Drainage Design

The following additional grading criteria and guidelines are applied to detailed design, per City of Ottawa Guidelines:

- Slope for soft landscaped areas will be a minimum of 2.0% for all surfaces
- Slopes for all hard-surfaced walkways shall have a minimum of 2.0% and a maximum of 5.0%
- 3:1 maximum side slope for all swales and slopes
- 200 mm minimum swale depth, with a 1.5% minimum longitudinal gradient
- 300 mm minimum depth of rear yard swales and ditch outlets

Drawing No. 1 illustrates a conceptual grading plan for the subdivision and ***Figure 6*** illustrates the conceptual park grading for the site.

5.11 Stormwater Servicing Conclusions

Consistent with the ***DSEL Scoped MSS***, the proposed stormwater management strategy will consist of two new SWM facilities and utilize the existing Davidson Pond.

It is recommended that the contemplated development includes two (2) new SWM facilities (West Pond and East Pond) to provide erosion, quality and quantity control. Further, the HGL analysis was updated, and it was confirmed that there will be sufficient freeboard between the HGL and proposed manhole elevations within the site.

© DSEL

The contemplated stormwater management plan meets the design objectives provided by the City and conservation authority.

© DSEL

6.0 CONCLUSION AND RECOMMENDATIONS

Caivan has proposed development within the SSUEA (W-4) lands within the City of Ottawa west of Flewellyn Road and Shea Road. The proposed plan consists of park blocks, stormwater pond blocks, and residential blocks with a mix of single-family homes, townhomes, and stacked condo units.

Potable water is available to support the development to the north. There are four available water supply connection locations to support the contemplated development.

Wastewater contribution from the subject lands was contemplated in the downstream sewers and a schedule of upgrades will be provided for the Shea Road Sanitary Pump Station.

The contemplated stormwater management system utilizes the existing outlets central and southeast of the development. Stormwater runoff within the development is proposed to be controlled to pre-development levels and adhere to the treatment requirements outlined in the City of Ottawa CLI-ECA.

The contemplated development is supported by the existing water, wastewater, and stormwater infrastructure.

Prepared by,
David Schaeffer Engineering Ltd.



Per: John Priamo, P.Eng.




Marc Pichette, P.Eng.

© DSEL
2026-05-08_1247_Caivan_Stittsville_FSR_Subm.docx

David Schaeffer Engineering Ltd.
120 Iber Road, Suite 103
Stittsville, ON K2S 1E9
613-836-0856
dsel.ca

FIGURES

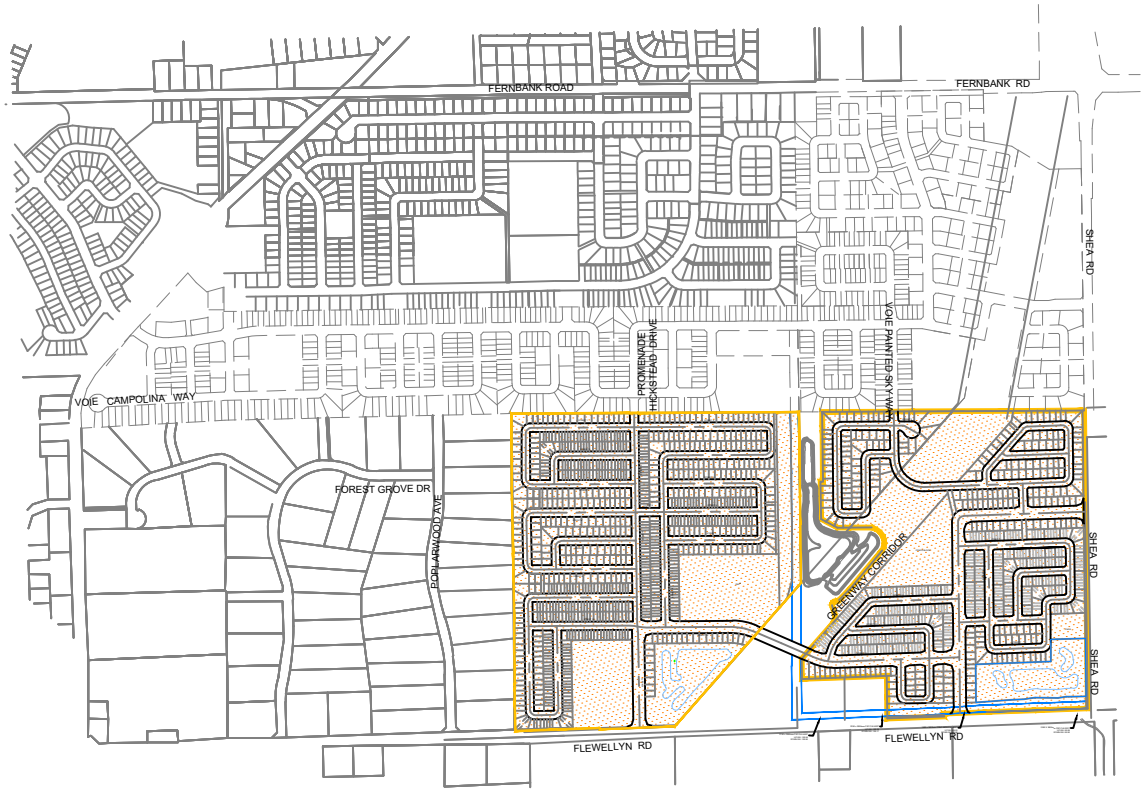


DSEL
120 Iber Road, Unit 103
Stittsville, ON K2S 1E9
TEL: (613) 836-0856
FAX: (613) 836-7183
www.DSEL.ca

STITTSVILLE SOUTH URBAN EXPANSION AREA


KEY PLAN

CITY OF OTTAWA

DATE:	MAY 2026
SCALE:	1:16000
PROJECT No.:	21-1247
FIGURE:	1

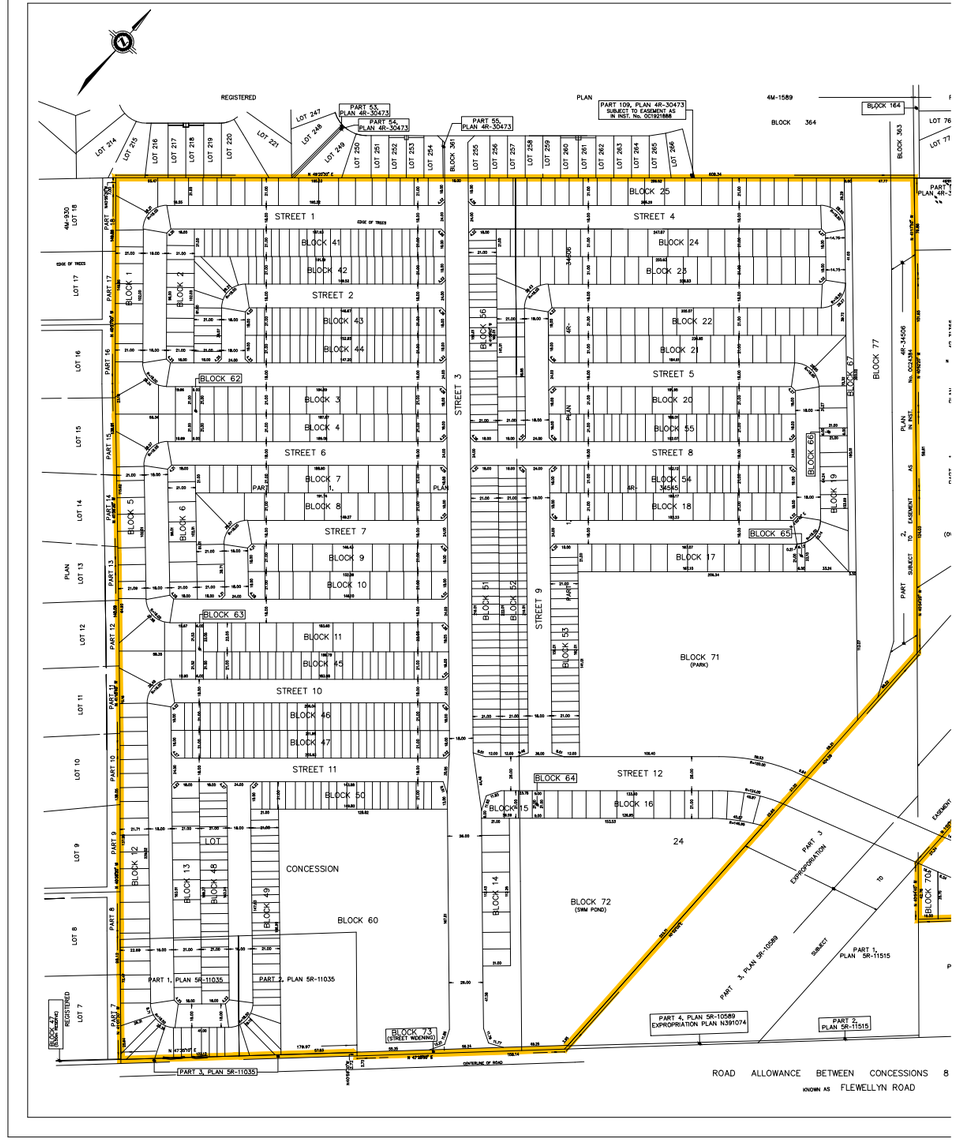

DRAFT PLAN - EAST PARCEL
23-10-060-00 WEST

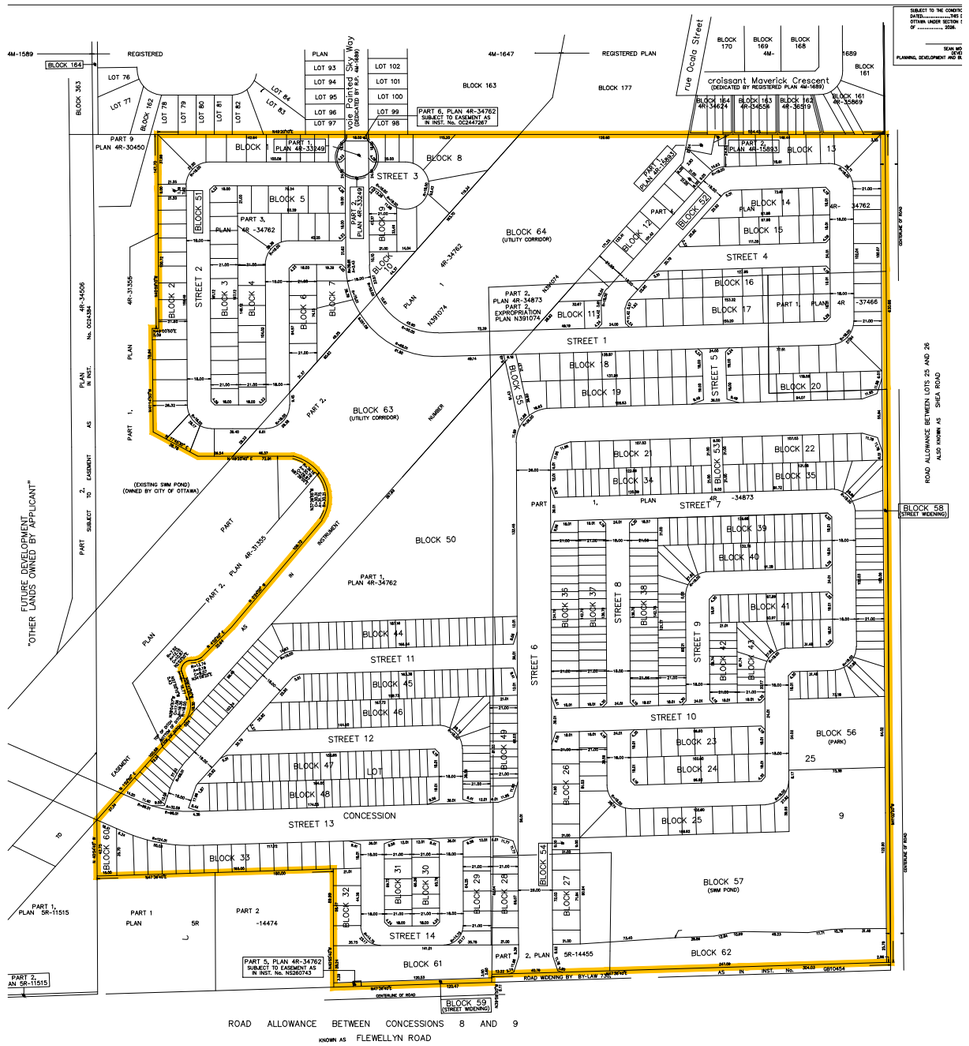

DRAFT PLAN - EAST PARCEL
23-10-060-00 EAST


LEGEND:

SITE BOUNDARY

DSEL
120 Iber Road, Unit 103
Stittsville, ON K2S 1E9
TEL: (613) 836-0856
FAX: (613) 836-7183
www.DSEL.ca

STITTSVILLE SOUTH URBAN EXPANSION AREA
SUBDIVISION PLAN
CITY OF OTTAWA

PROJECT No.:	21-1247
SCALE:	NTS
DATE:	MAY 2026
FIGURE:	2

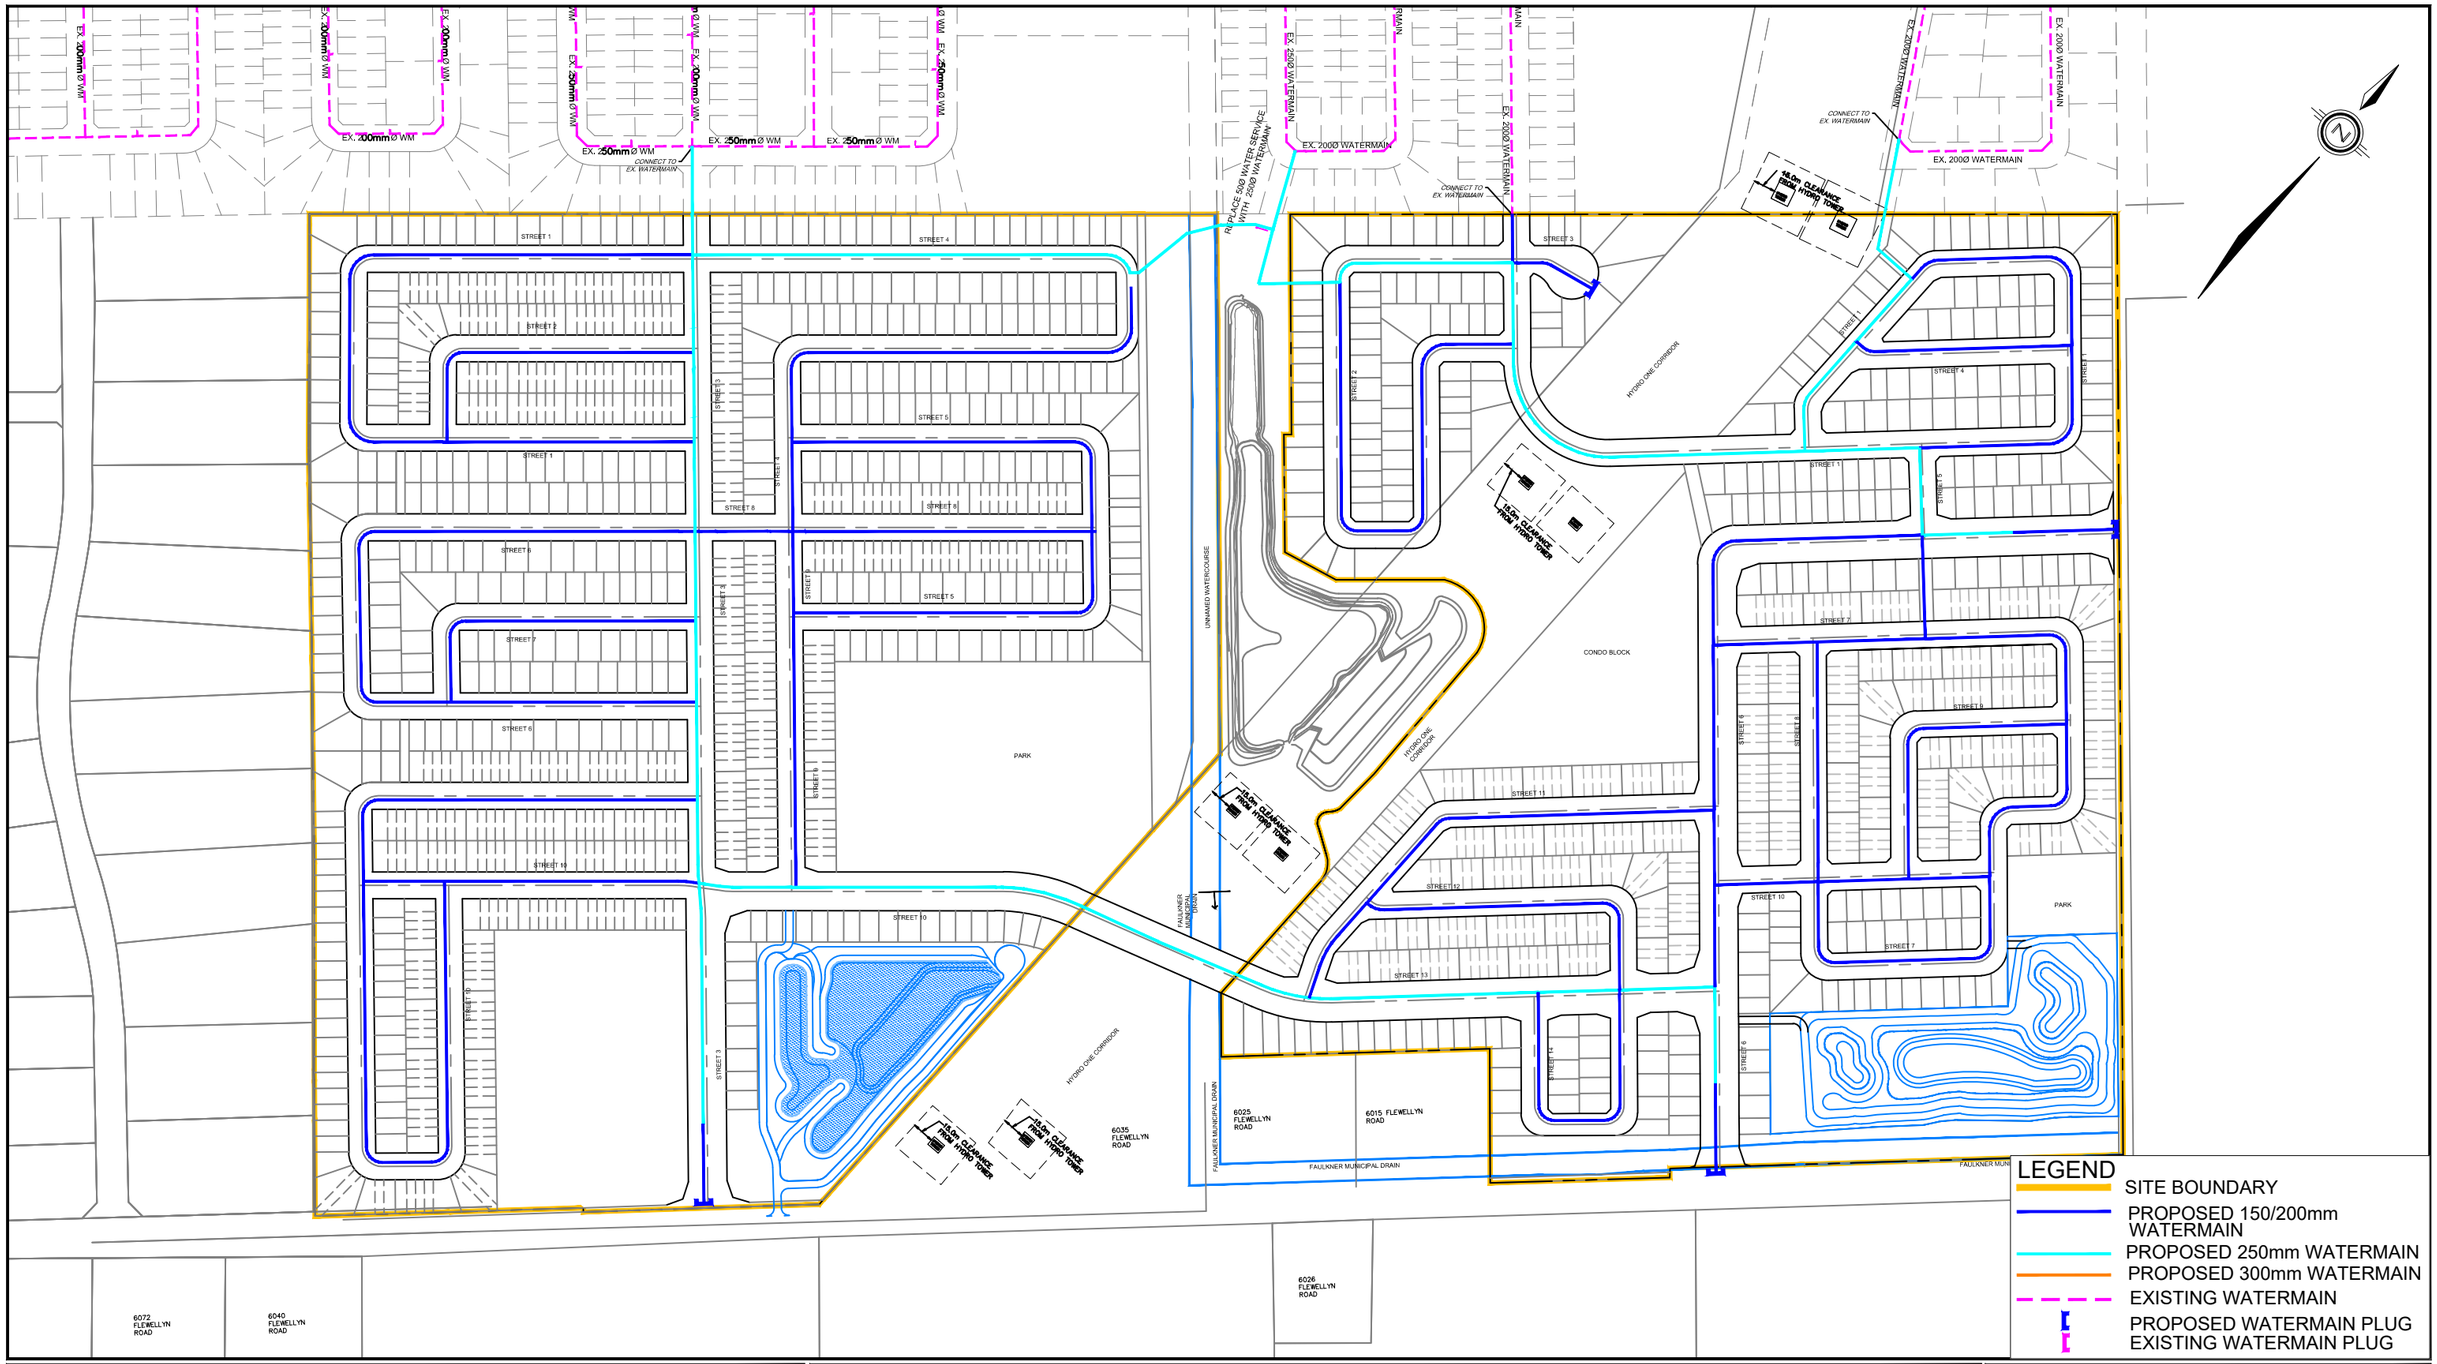



DSEL
120 Iber Road, Unit 103
Stittsville, ON K2S 1E9
TEL: (613) 836-0856
FAX: (613) 836-7183
www.DSEL.ca

STITTSVILLE SOUTH URBAN EXPANSION AREA
WATERMAIN SERVICING PLAN
CITY OF OTTAWA


PROJECT No.:	21-1247
SCALE:	1:4000
DATE:	MAY 2026
FIGURE:	3

NOTE:
FOR POND OUTLET PROFILE SEE DWG. 9

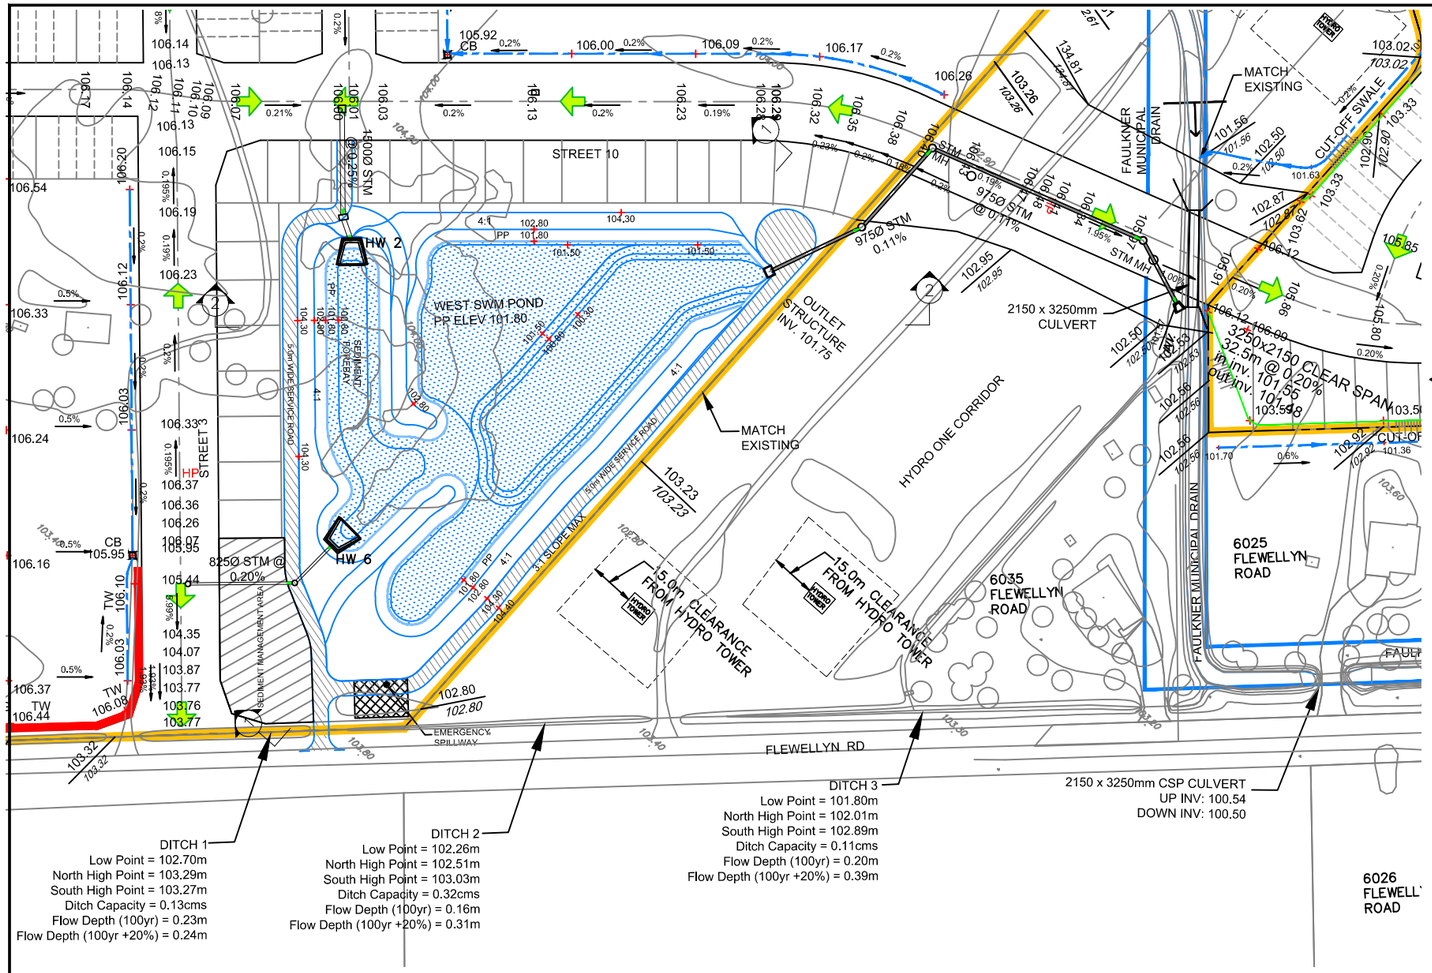

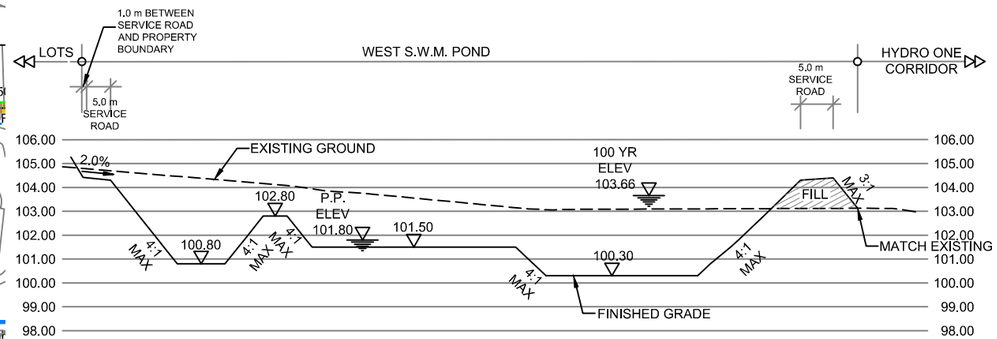

S.W.M. POND
SECTION 2-2
SCALE HOR. 1:1250
VER. 1:250

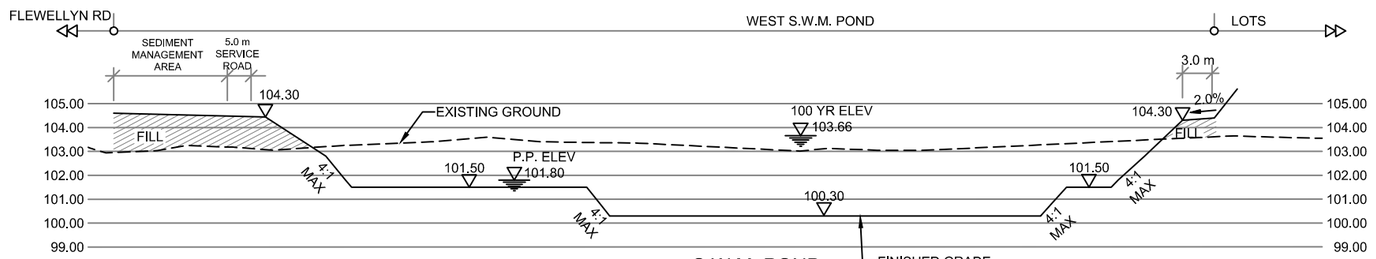

S.W.M. POND
SECTION 1-1
SCALE HOR. 1:1250
VER. 1:250


LEGEND

- SITE BOUNDARY
- ACCESS ROAD
- PERMANENT POOL
- POND INLET
- POND OUTLET
- STORM OVERLAND FLOW ARROW
- EMERGENCY OVERLAND FLOW ARROW
- 187.60 PROPOSED CENTERLINE ELEVATION
- 193.50 / 193.50 PROPOSED ELEVATION / EXISTING ELEVATION
- 244.50 EXISTING CONTOUR ELEVATION


DSEL
120 Iber Road, Unit 103
Stittsville, ON K2S 1E9
TEL: (613) 836-0856
FAX: (613) 836-7183
www.DSEL.ca

STITTSVILLE SOUTH URBAN EXPANSION AREA
WEST SWM POND
CITY OF OTTAWA


PROJECT No.:	21-1247
SCALE:	1:2000
DATE:	MAY 2026
FIGURE:	4

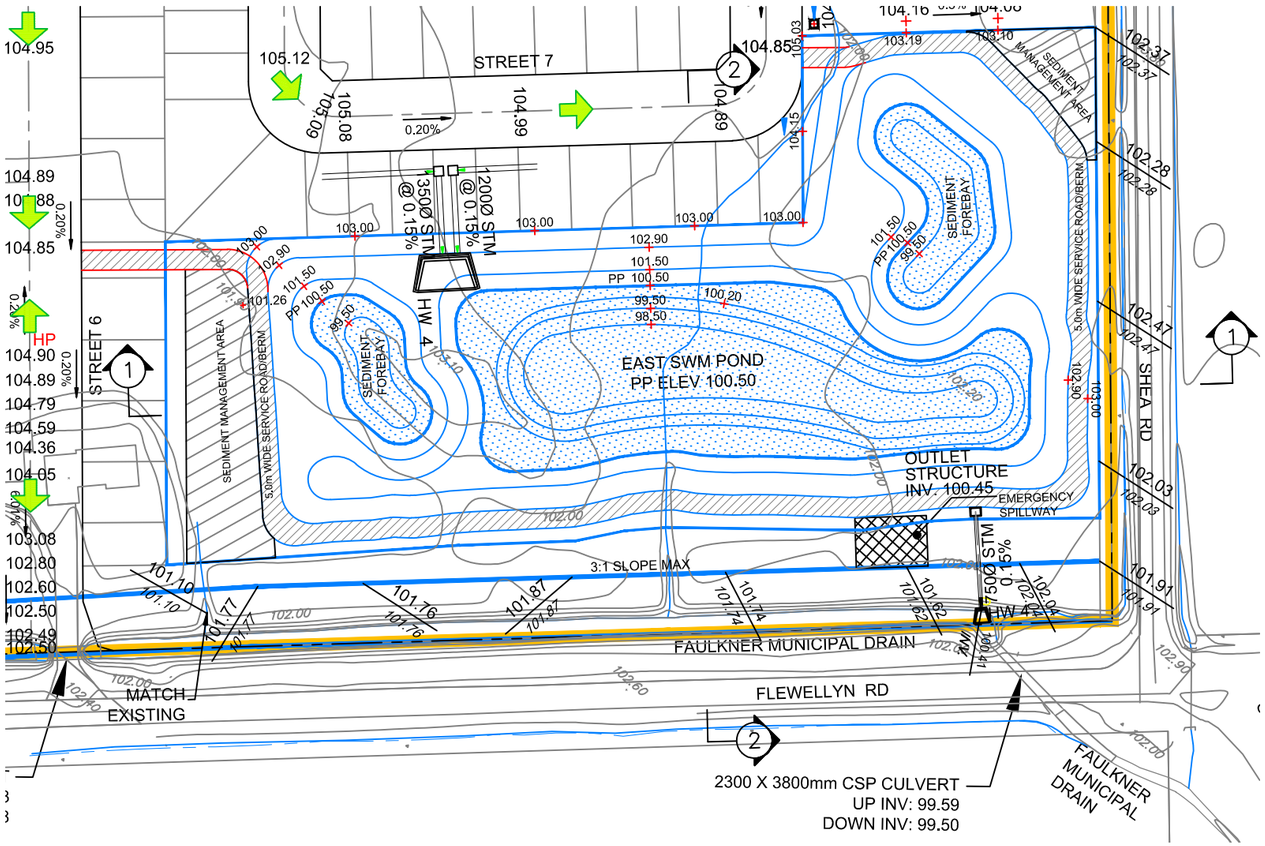

NOTE:
FOR POND OUTLET PROFILE SEE DWG. 9

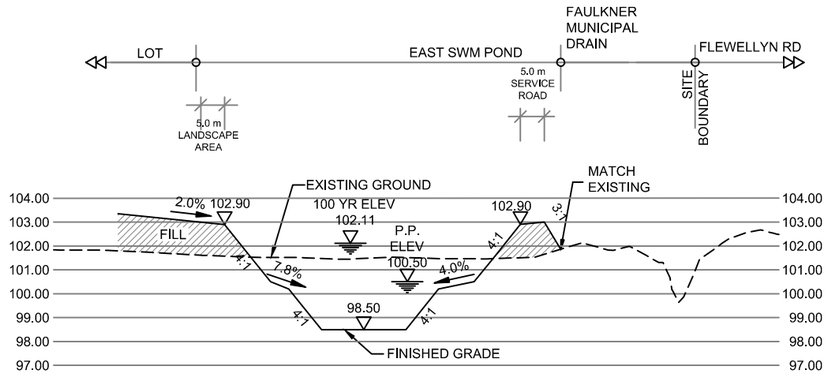

SWM POND
SECTION 2-2
SCALE HOR. 1:1250
VER. 1:250

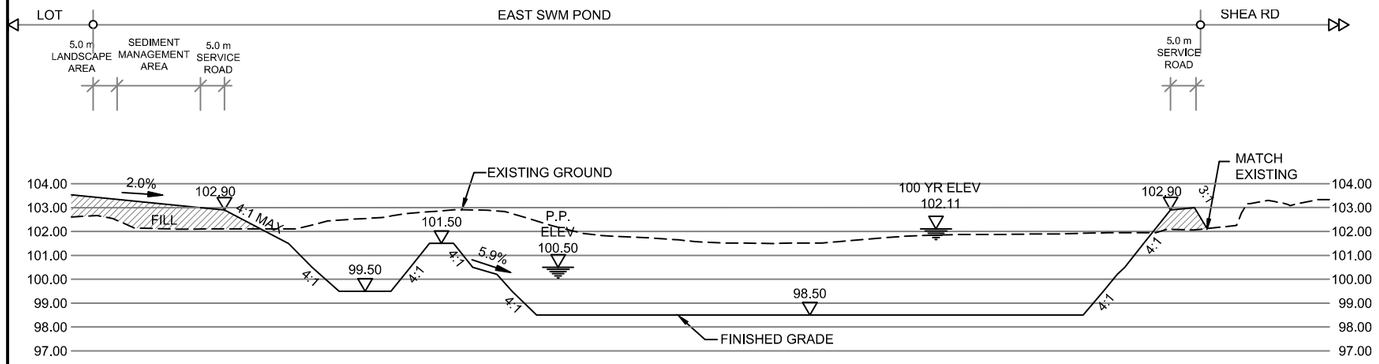

SWM POND
SECTION 1-1
SCALE HOR. 1:1250
VER. 1:250


LEGEND


- SITE BOUNDARY
- ACCESS ROAD
- PERMANENT POOL
- POND INLET
- POND OUTLET
- STORM OVERLAND FLOW ARROW
- EMERGENCY OVERLAND FLOW ARROW
- 187.60 PROPOSED CENTERLINE ELEVATION
- 193.50 / 193.50 PROPOSED ELEVATION / EXISTING ELEVATION
- 244.50 EXISTING CONTOUR ELEVATION

DSEL
120 Iber Road, Unit 103
Stittsville, ON K2S 1E9
TEL: (613) 836-0856
FAX: (613) 836-7183
www.DSEL.ca

STITTSVILLE SOUTH URBAN EXPANSION AREA
EAST SWM POND
CITY OF OTTAWA

PROJECT No.:	21-1247
SCALE:	1:1500
DATE:	MAY 2026
FIGURE:	5

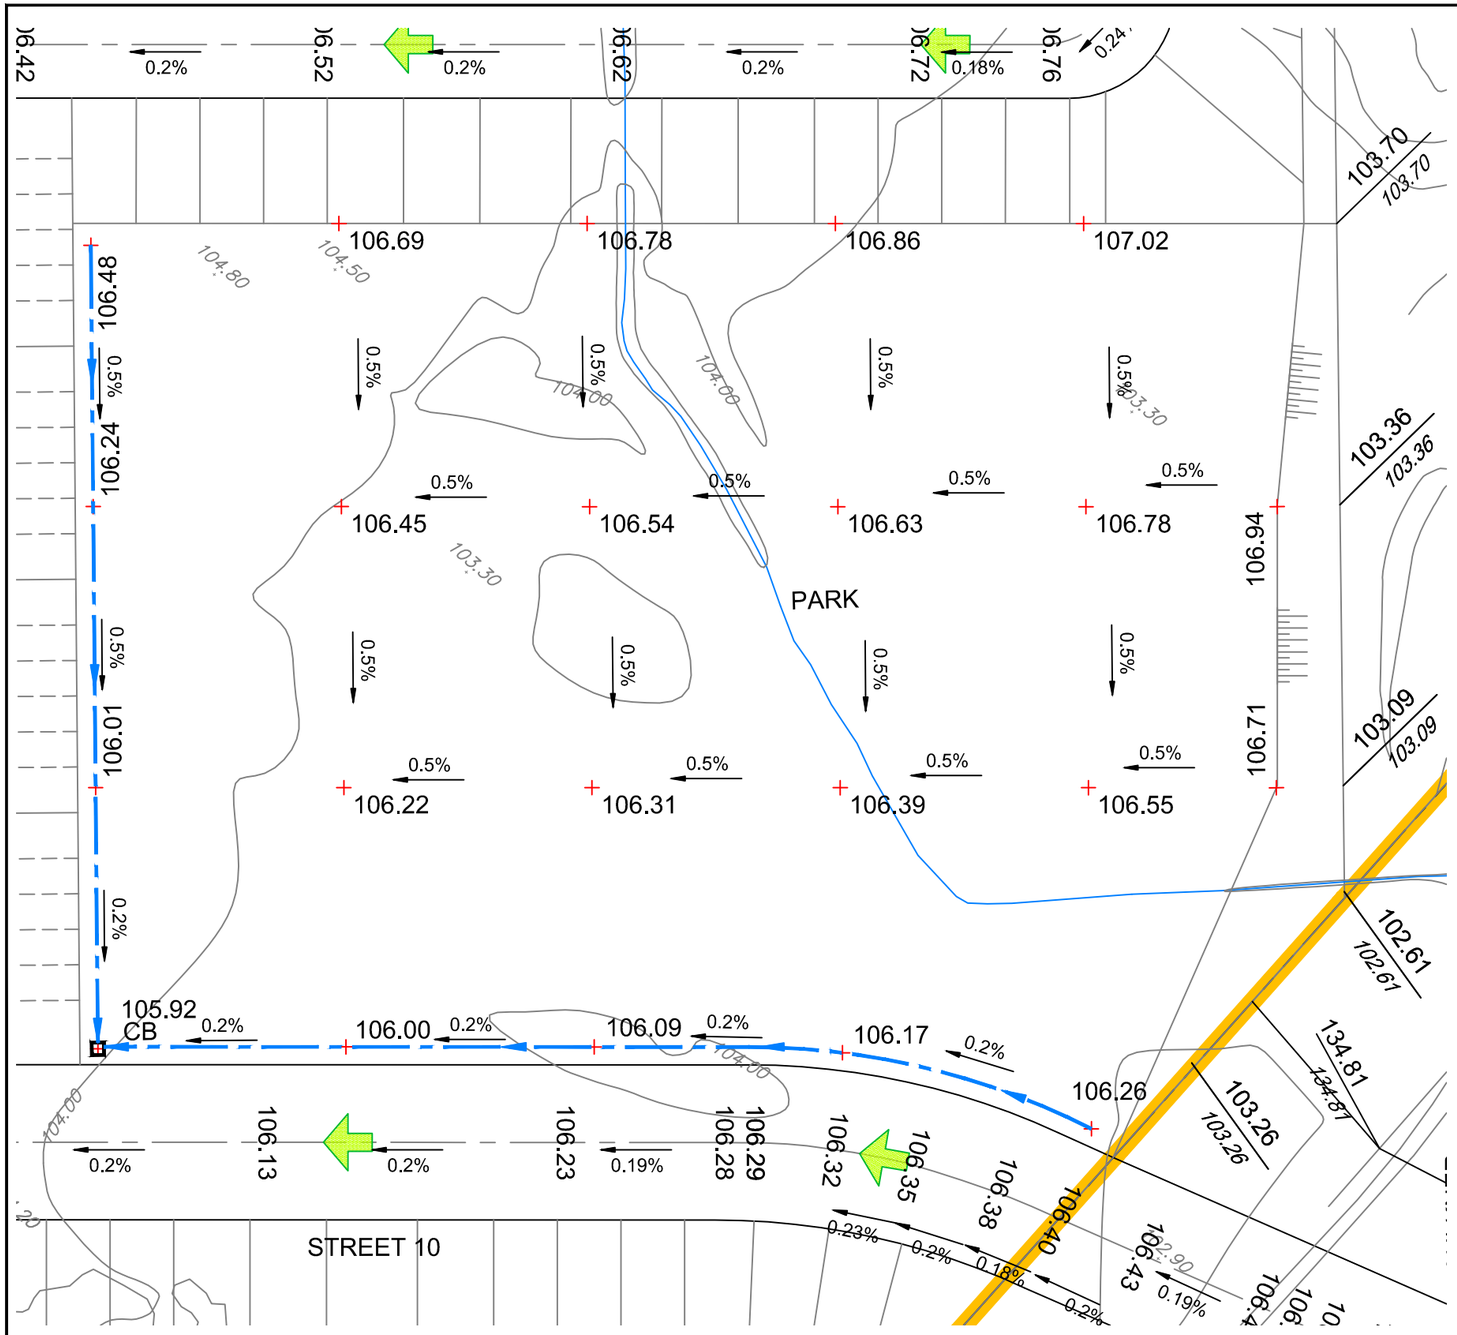

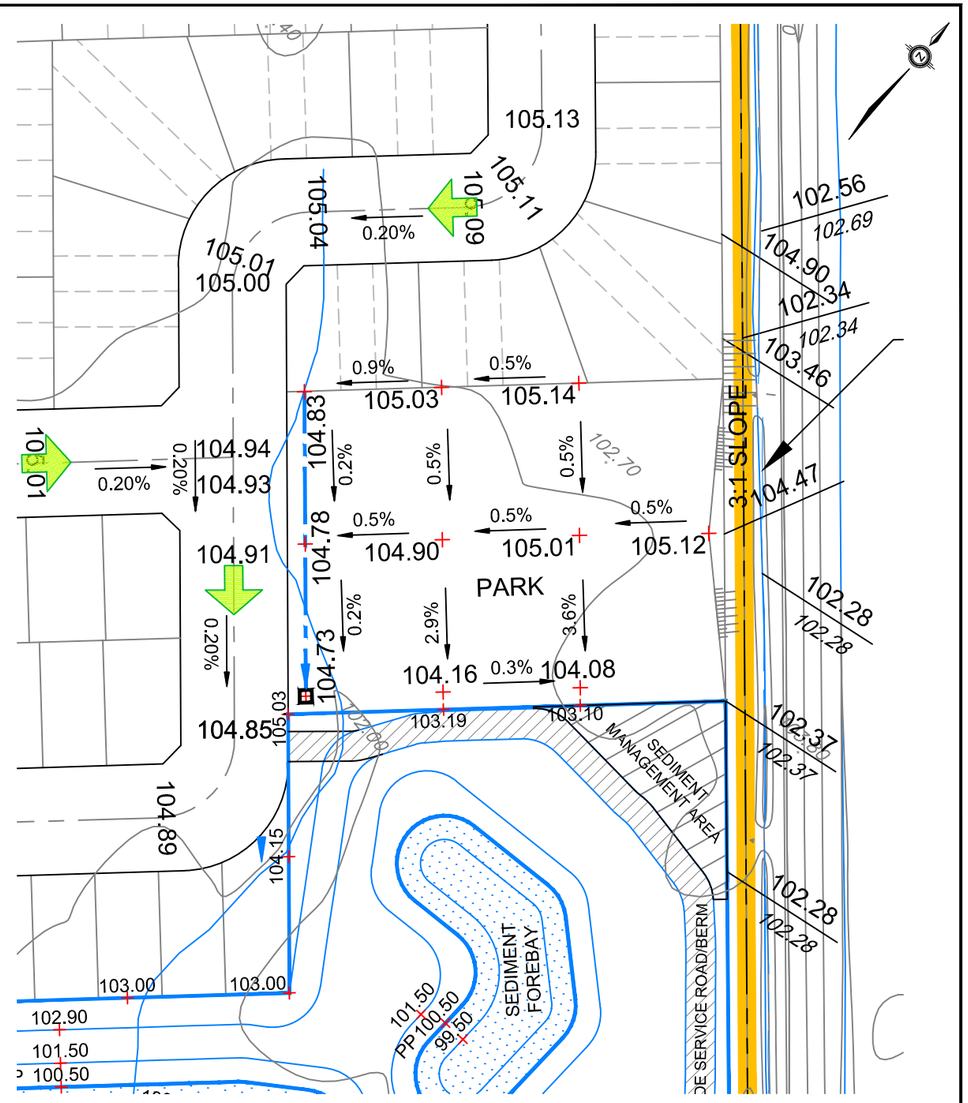

LEGEND

STORM OVERLAND FLOW ARROW	193.50 / 193.50 PROPOSED ELEVATION EXISTING ELEVATION
192.85 PROPOSED ELEVATION	244.50 EXISTING CONTOUR ELEVATION

DSEL
120 Iber Road, Unit 103
Stittsville, ON K2S 1E9
TEL: (613) 836-0856
FAX: (613) 836-7183
www.DSEL.ca

STITTSVILLE SOUTH URBAN EXPANSION AREA
CONCEPTUAL PARK BLOCKS 96 AND 97 GRADING PLAN
CITY OF OTTAWA


PROJECT No.:	21-1247
SCALE:	1:1000
DATE:	MAY 2026
FIGURE:	6

David Schaeffer Engineering Ltd.
120 Iber Road, Suite 103
Stittsville, ON K2S 1E9
613-836-0856
dsel.ca

APPENDIX A

SUBJECT TO THE CONDITIONS, IF ANY, SET FORTH IN OUR LETTER DATED _____. THIS DRAFT PLAN IS APPROVED BY THE CITY OF OTTAWA UNDER SECTION 51 OF THE PLANNING ACT THIS _____ DAY OF _____, 2025.

ALISON HAMLIN, MCIP, RPP, ACTING MANAGER
DEVELOPMENT REVIEW-WEST
PLANNING, DEVELOPMENT AND BUILDING SERVICES DEPARTMENT – CITY OF OTTAWA

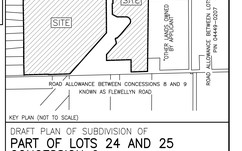

KEY PLAN (NOT TO SCALE)

DRAFT PLAN OF SUBDIVISION OF

PART OF LOTS 24 AND 25 CONCESSION 9

GEOGRAPHIC TOWNSHIP OF GOULBOURN

NOW IN THE

CITY OF OTTAWA

SCALE 1 : 1000

0 10 20 40 60 metres

J.D. BARNES LIMITED

© COPYRIGHT 2025

METRIC DISTANCES AND/OR COORDINATES SHOWN ON THIS PLAN ARE IN METRES AND CAN BE CONVERTED TO FEET BY DIVIDING BY 0.3048.

NOTES

ALL DISTANCES ON CURVES ARE ARC DISTANCES UNLESS OTHERWISE SPECIFIED

ADDITIONAL INFORMATION
As required under section 51(17) of the Planning Act R.S.O. 2001

(a)(b)(e)(f)(g)(i) and (l) – As shown on this Plan.
(c) – As shown on this Draft Key Plan
(d) – Land to be used in accordance with the Schedule of Land Use.
(h)(k) – Full Municipal Services
(l) – See Soils Report

SURVEYOR'S CERTIFICATE
I HEREBY CERTIFY THAT THE BOUNDARIES OF THE LAND TO BE SUBDIVIDED ARE CORRECTLY SHOWN.

DATE — SHAWN LEROUX, ONTARIO LAND SURVEYOR

SCHEDULE OF LAND USE

LAND USE	BLOCK(S)	AREA (sq. m)
SINGLE DETACHED	BLOCKS 1 TO 42, BOTH INCLUSIVE	146,689.5
STANDARD TOWNHOUSE	BLOCKS 43 TO 65, BOTH INCLUSIVE	81,504.2
STACKED CONDOMINIUM BLOCKS	BLOCKS 66 AND 67	41,490.0
VISTA	BLOCKS 68 TO 75, BOTH INCLUSIVE	2,871.8
PARK	BLOCK 76	29,998.9
SWM POND	BLOCK 77	22,111.4
ROAD WIDENING	BLOCKS 78 TO 80, BOTH INCLUSIVE	1,232.9
NATURAL HERITAGE	BLOCKS 81 TO 83, BOTH INCLUSIVE	19,515.8
UTILITY CORRIDOR	BLOCKS 84 AND 85	37,136.8
FUTURE DEVELOPMENT	BLOCK 86	19,728.0
STREETS	STREETS 1 TO 22, BOTH INCLUSIVE	134,203.7
TOTAL:		538,483.5

OWNER'S CERTIFICATE
CAIVAN (STITTSVILLE WEST) LIMITED, BEING A REGISTERED OWNER OF THE SUBJECT LANDS HEREBY AUTHORIZES J.D. BARNES LIMITED TO PREPARE AND SUBMIT THIS DRAFT PLAN OF SUBDIVISION FOR APPROVAL.

DATE — FRANK CAIRO, PRESIDENT
(I HAVE THE AUTHORITY TO BIND THE CORPORATION)
CAIVAN (STITTSVILLE WEST) INC.

OWNER'S CERTIFICATE
CAIVAN (STITTSVILLE WEST 2) LIMITED, BEING A REGISTERED OWNER OF THE SUBJECT LANDS HEREBY AUTHORIZES J.D. BARNES LIMITED TO PREPARE AND SUBMIT THIS DRAFT PLAN OF SUBDIVISION FOR APPROVAL.

DATE — FRANK CAIRO, PRESIDENT
(I HAVE THE AUTHORITY TO BIND THE CORPORATION)
CAIVAN (STITTSVILLE WEST 2) LIMITED

OWNER'S CERTIFICATE
CAIVAN (STITTSVILLE SOUTH 2) INC., BEING A REGISTERED OWNER OF THE SUBJECT LANDS HEREBY AUTHORIZES J.D. BARNES LIMITED TO PREPARE AND SUBMIT THIS DRAFT PLAN OF SUBDIVISION FOR APPROVAL.

DATE — FRANK CAIRO, PRESIDENT
(I HAVE THE AUTHORITY TO BIND THE CORPORATION)
CAIVAN (STITTSVILLE SOUTH 2) INC.


J.D.BARNES LIMITED — SURVEYING MAPPING GIS
LAND INFORMATION SPECIALISTS
470 SOUTH SERVICE, SUITE 103, KANATA, ON K2K 2A9
T: (613) 731-7244 F: (613) 254-8659 www.jdbarnes.com

DRAWN BY: JM | CHECKED BY: SL | REFERENCE NO.: 23-10-080-00 WEST | DATED: 5/28/2025

VC

SUBJECT TO THE CONDITIONS, IF ANY, SET FORTH IN OUR LETTER DATED.....THIS DRAFT PLAN IS APPROVED BY THE CITY OF OTTAWA UNDER SECTION 51 OF THE PLANNING ACT THIS ..... DAY OF ....., 2026.

SEAN MOORE, MCIP, RPP, MANAGER
DEVELOPMENT REVIEW-WEST
PLANNING, DEVELOPMENT AND BUILDING SERVICES DEPARTMENT – CITY OF OTTAWA

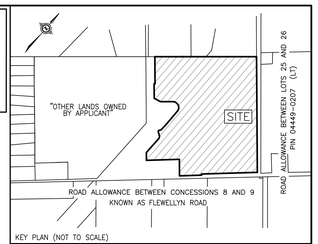

KEY PLAN (NOT TO SCALE)

DRAFT PLAN OF SUBDIVISION OF

PART OF LOT 25
CONCESSION 9

GEOGRAPHIC TOWNSHIP OF GOULBOURN
NOW IN THE
CITY OF OTTAWA

SCALE 1 : 1000
0 20 40 60 metres

J.D. BARNES LIMITED
© COPYRIGHT 2026

METRIC DISTANCES AND/OR COORDINATES SHOWN ON THIS PLAN ARE IN METRES AND CAN BE CONVERTED TO FEET BY DIVIDING BY 0.3048.

NOTES
ALL DISTANCES ON CURVES ARE ARC DISTANCES UNLESS OTHERWISE SPECIFIED

ADDITIONAL INFORMATION
As required under section 51(17) of the Planning Act R.S.O. 2001

(a)(b)(e)(f)(g)(j) and (l) – As shown on this Plan.
(c) – As shown on this Draft and Key Plan
(d) – Land to be used in accordance with the Schedule of Land Use.
(h)(k) – Full Municipal Services
(i) – See Soils Report

SURVEYOR'S CERTIFICATE
I HEREBY CERTIFY THAT THE BOUNDARIES OF THE LAND TO BE SUBDIVIDED ARE CORRECTLY SHOWN.

DATE

SHAWN LEROUX
ONTARIO LAND SURVEYOR

SCHEDULE OF LAND USE

LAND USE	BLOCK(S)	AREA (sq. m)
SINGLE DETACHED	BLOCKS 1 TO 33, BOTH INCLUSIVE	87,994.8
STANDARD TOWNHOUSE	BLOCKS 34 TO 49, BOTH INCLUSIVE	57,640.4
CONDO	BLOCK 50	18,846.9
PATHWAY	BLOCKS 51 TO 55	1,353.6
PARK	BLOCK 56	3,957.5
SWM POND	BLOCK 57	21,489.0
ROAD WIDENING	BLOCK 58 AND 59	2,579.4
NATURAL HERITAGE	BLOCKS 60 TO 62	10,349.4
UTILITY CORRIDOR	BLOCKS 63 AND 64	39,092.0
STREETS	STREETS 1 TO 14, BOTH INCLUSIVE	89,108.6
TOTAL:		332,411.6

OWNER'S CERTIFICATE
CAIVAN (STITTSVILLE) INC., BEING A REGISTERED OWNER OF THE SUBJECT LANDS HEREBY AUTHORIZES J.D. BARNES LIMITED TO PREPARE AND SUBMIT THIS DRAFT PLAN OF SUBDIVISION FOR APPROVAL.

DATE

FRANK CAIRO
PRESIDENT
(I HAVE THE AUTHORITY TO BIND THE CORPORATION)
CAIVAN (STITTSVILLE) INC.

J.D.BARNES LIMITED
LAND INFORMATION SPECIALISTS
SURVEYING MAPPING GIS
62 STEACIE DRIVE, SUITE 103, KANATA, ON K2K 2A9
T: (613) 731-7244 F: (613) 254-8659 www.jdbarnes.com

DRAWN BY:	CHECKED BY:	REFERENCE NO.: 23-10-060-00 EAST
JM	SL	DATED: 4/15/2026

FILE: G:\23-10-060\00\Drawing\Draft Plan East\Ver C\23-10-060-00_DP.dwg

CAIVAN

MAGNOLIA/STITTSVILLE

DRAWING: CP-20
DATE: 04-14-2026
AUTHOR: JG
SCALE: 1:4,000



- TOWNS (19'-6")
- SINGLES (35')
- SINGLES (37')
- SINGLES (42')
- SINGLES (50')
- STACKED CONDO BLOCK
- NHS
- UTILITY CORRIDOR
- PARK
- PATHWAY
- SWM POND
- ROW
- ROAD WIDENING
- PHASE LINE
- BOUNDARY LINE


UNIT BREAKDOWN

	PH1	PH2	PH3	PH4	PH5	PH6	TOTAL
	183	109	161	0	167	209	**829**
	36	116	56	27	61	14	**310**
	3	12	13	10	19	10	**67**
	16	31	39	11	26	14	**137**
	9	30	40	33	32	34	**178**
	268	0	0	0	200	0	**468**
	515	**298**	**309**	**81**	**505**	**281**	**1989**

C:\Users\JaGoodman\Caivan\Land Development - Project Files\Ottawa\DTL600 - Stittsville South\0400 - Planning and design\0415 - Drawings-Plans\260414.jg Magnolia CP-21.dwg, 04/14/2026 9:58:19 AM, AutoCAD PDF (High Quality Print).pc3

David Schaeffer Engineering Ltd.
120 Iber Road, Suite 103
Stittsville, ON K2S 1E9
613-836-0856
dsel.ca

APPENDIX B

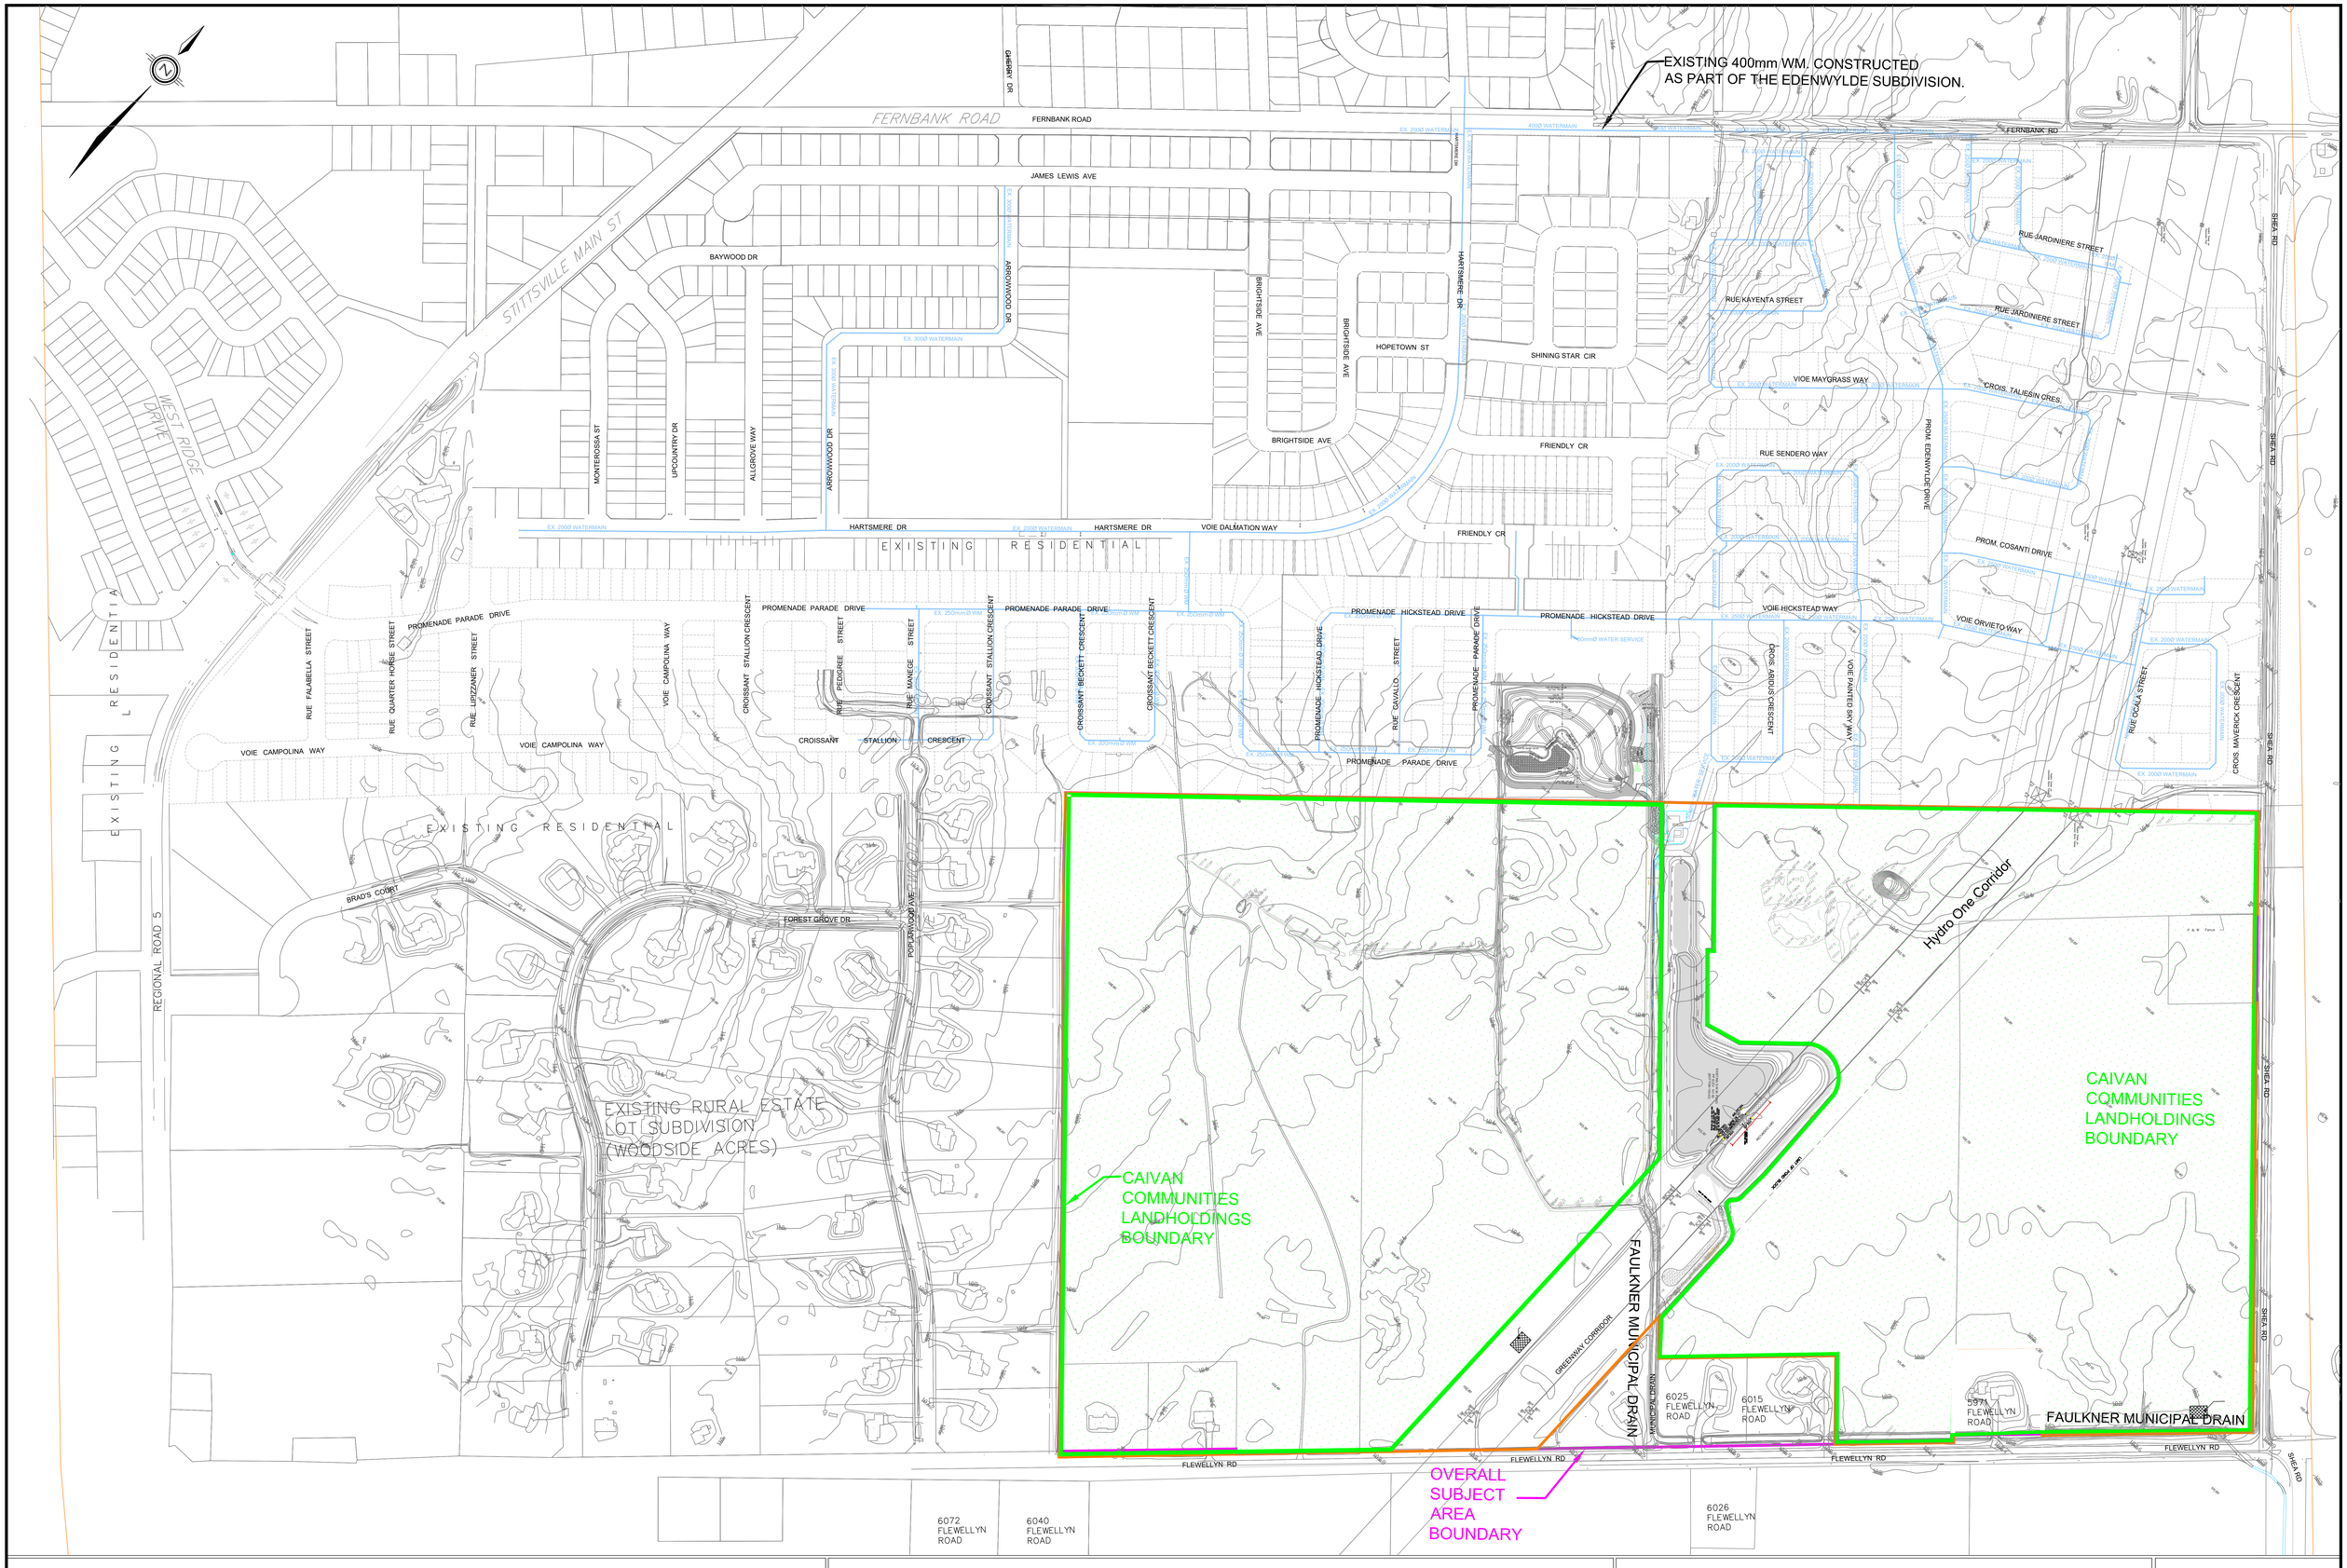

DSEL
120 Iber Road, Unit 103
Stittsville, Ontario, K2S 1E9
Tel. (613) 836-0856
Fax. (613) 836-7183
www.DSEL.ca

STITTSVILLE SOUTH URBAN EXPANSION AREA
WATERMAIN EXISTING CONDITIONS FIGURE
CITY OF OTTAWA

LEGEND
- EXISTING WATERMAIN
- OVERALL SUBJECT AREA BOUNDARY
- CAIVAN LANDHOLDINGS

PROJECT No.:	21-1247
DATE:	MAR 2026
SCALE:	1:2000
DRAWING:	3

Hydraulic Capacity and Modeling Analysis Stittsville South Urban Expansion Area Development

Technical Memorandum

FINAL

Prepared for:
David Schaeffer Engineering Ltd.
120 Iber Road, Unit 103
Stittsville, ON K2S 1E9

Prepared by:
GeoAdvice Engineering Inc.
Unit 203, 2502 St. John's Street
Port Moody, BC V3H 2B4

Submission Date: January 8, 2026

Contact: Mr. Werner de Schaetzen, Ph.D., P.Eng.
Project: 2022-018-DSE

Copyright © 2026 GeoAdvice Engineering Inc.

BC Permit to Practice: 1000623
ON CofA Number: 100118603

Document History and Version Control

Revision No.	Date	Document Description	Revised By	Reviewed By
R0	December 1, 2023	Draft	Ben Loewen	Werner de Schaetzen
R1	December 6, 2023	Updated Draft	Ben Loewen	Werner de Schaetzen
R2	August 8, 2024	Final	Ben Loewen	Werner de Schaetzen
R3	January 10, 2025	Draft	Jim Lee	Werner de Schaetzen
R4	January 17, 2025	Final	Jim Lee	Werner de Schaetzen
R5	December 19, 2025	Draft	Jacky Lee	Werner de Schaetzen
R6	January 8, 2026	Final	Jacky Lee	Werner de Schaetzen

Confidentiality and Copyright

This document was prepared by GeoAdvice Engineering Inc. for David Schaeffer Engineering Ltd. The material in this document reflects the best judgment of GeoAdvice in light of the information available to it at the time of preparation. Any use which a third party makes of this memo, or any reliance on or decisions made based on it, are the responsibilities of such third parties. GeoAdvice accepts no responsibility for damages, if any, suffered by any third party as a result of decision made or actions based on this document. Information in this document is to be considered the intellectual property of GeoAdvice Engineering Inc. in accordance with Canadian copyright law.

Statement of Qualifications and Limitations

This document represents GeoAdvice Engineering Inc. best professional judgment based on the information available at the time of its completion and as appropriate for the project scope of work. Services performed in developing the content of this document have been conducted in a manner consistent with that level and skill ordinarily exercised by a member of the engineering profession currently practicing under similar conditions. No warranty, express or implied is made.

BC Permit to Practice: 1000623
ON CofA Number: 100118603

1 Introduction

GeoAdvice Engineering Inc. ("GeoAdvice") was retained by David Schaeffer Engineering Ltd. ("DSEL") to size the proposed watermain network for the Stittsville South Urban Expansion Area (SSUEA) development ("Development") in the City of Ottawa, ON ("City").


The development will have four (4) connections to the City's water distribution system on Parade Drive, Aridus Crescent, Hickstead Way via Painted Sky Way, and Ocaia Street that will feed the proposed development. The connections used for modeling the proposed development were based on the boundary conditions provided by the City on July 25, 2024 (refer to **Appendix C**).

The development site is shown in **Figure 1.1** on the following page, with the recommended watermain pipe diameter.

This memo describes the assumptions and results of the hydraulic modeling and capacity analysis using InfoWater Pro (Autodesk software), a GIS water distribution system modeling and management software application.

The results presented in this memo are based on the analysis of steady state simulations. The predicted available fire flows, as calculated by the hydraulic model, represent the flow available in the watermain while maintaining a residual pressure of 20 psi at the hydrant. No extended period simulations were completed in this analysis to assess the water quality or to assess the hydraulic impact on storage and pumping.

BC Permit to Practice: 1000623
ON CofA Number: 100118603

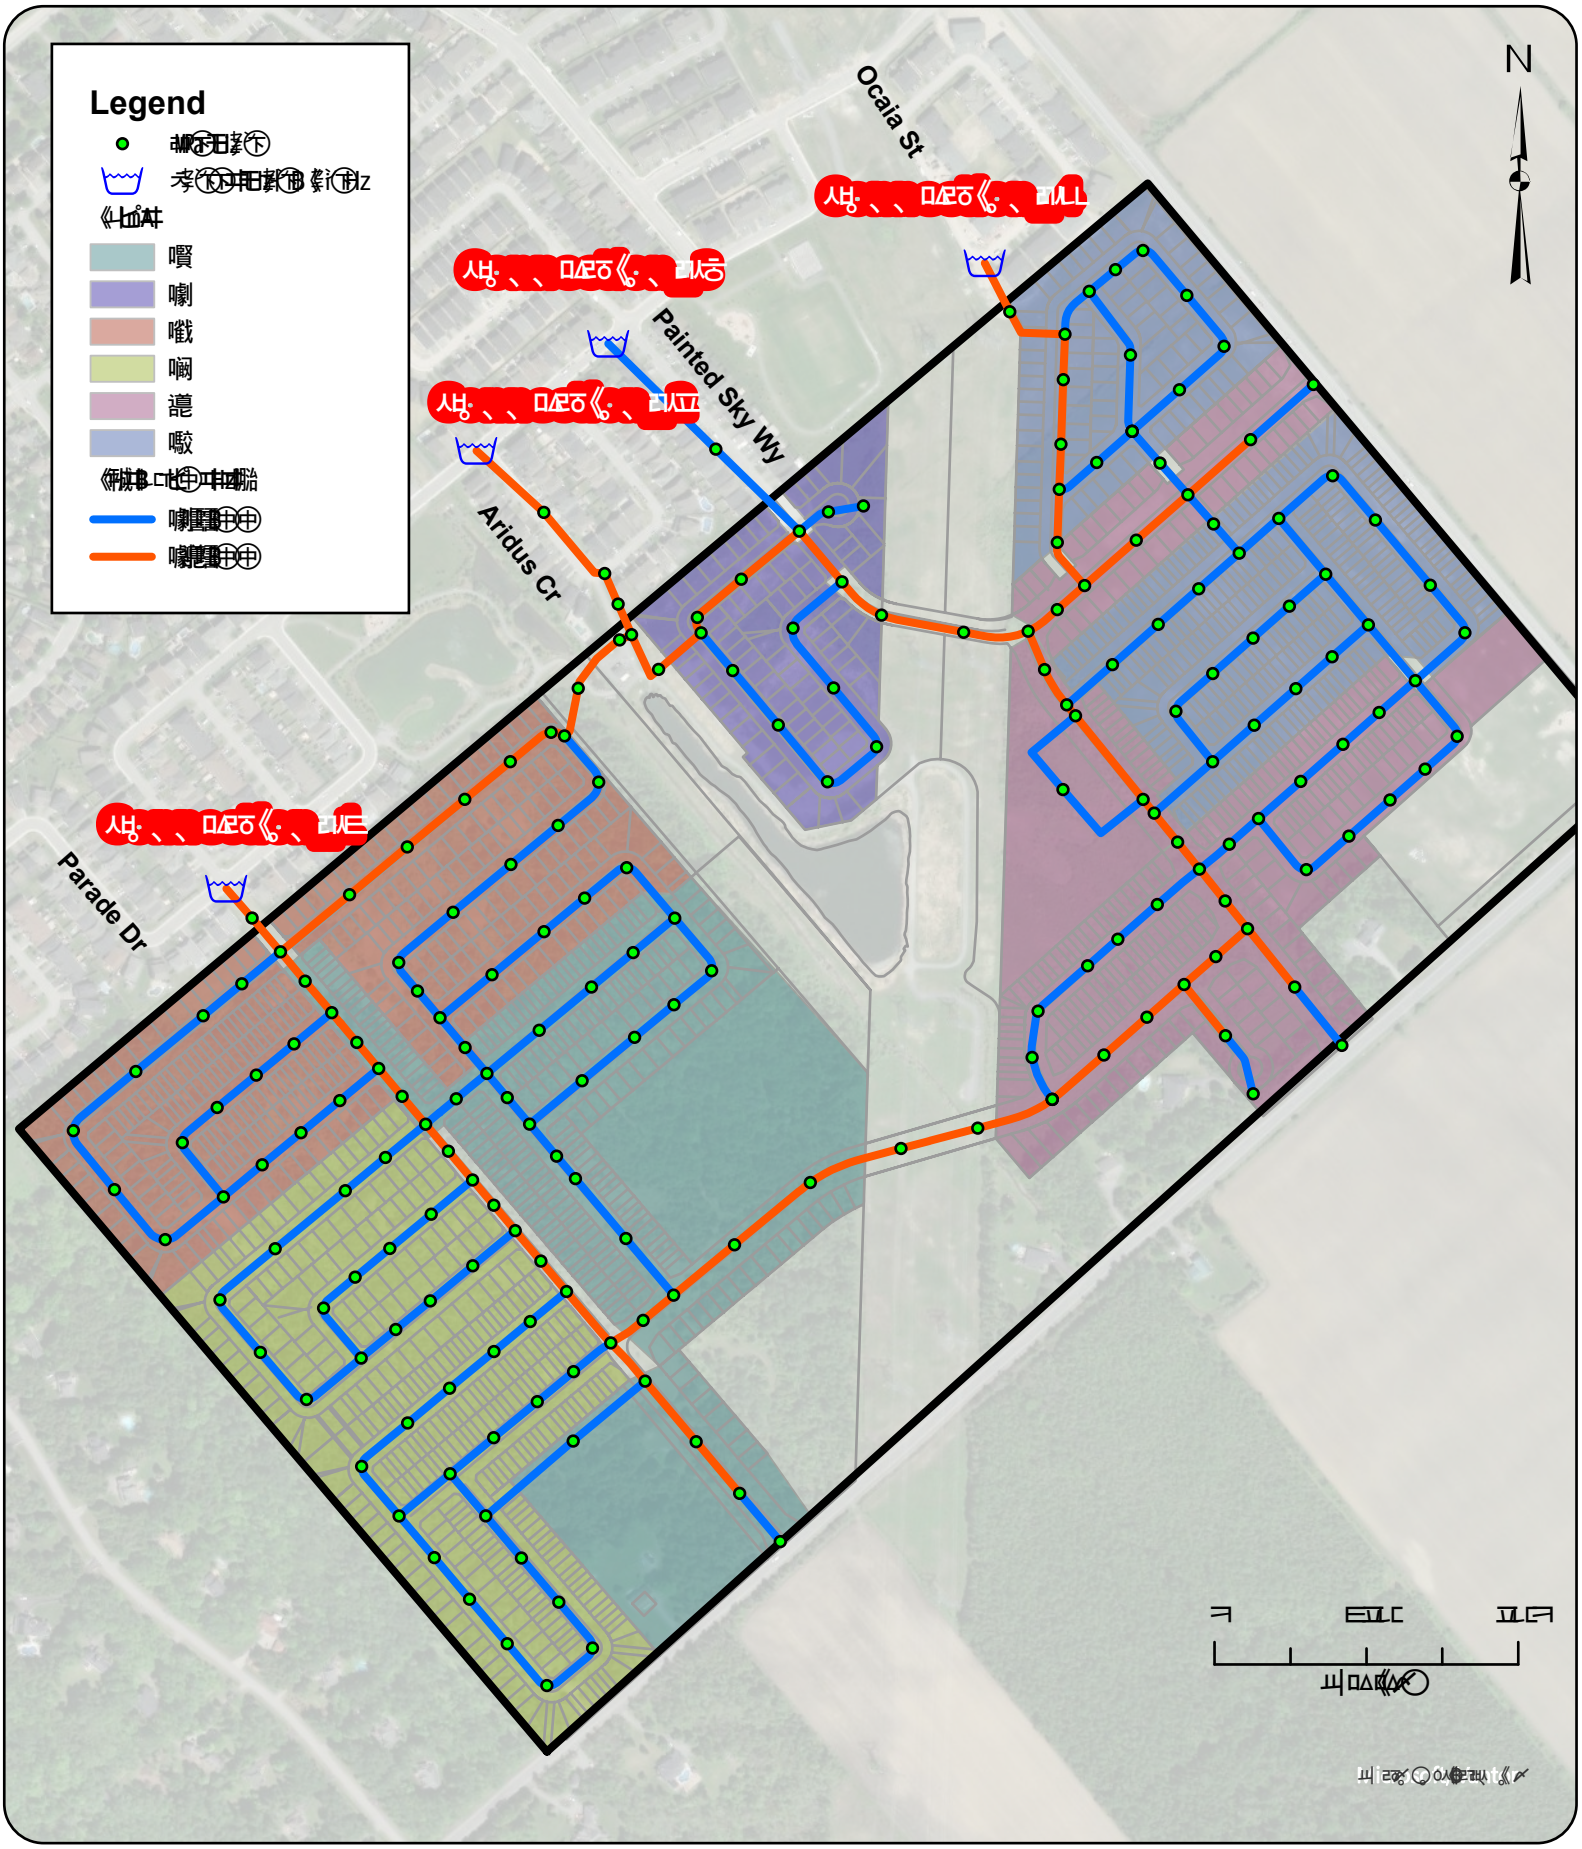

GeoAdvice Engineering Inc.

Hydraulic Capacity and Modeling Analysis
SSUEA
2022-018-DSE
David Schaeffer Engineering Ltd.
January 2026

Site Layout and Connection Point

Figure 1.1

2 Modeling Considerations

2.1 Watermain Configuration

The watermain network was modeled based on drawings prepared by DSEL and provided to GeoAdvice on December 16, 2025.

2.2 Elevations

Elevations of the modeled junctions were assigned according to a preliminary site grading plan at road level, which was prepared by DSEL and provided to GeoAdvice on December 16, 2025.

2.3 Consumer Demands

The demand factors were based on the City of Ottawa's internally developed parameters (DraftFinal_SystemLevelDemandParameters_24May2024(JB).xls) for populations exceeding 3,000. A summary of the rates relevant for this development is presented in **Table 2.1**.

Table 2.1: City of Ottawa Demand Factors*

Demand Type	Amount	Units	Outdoor Water Demand (OWD)	Units
Average Day Demand (ADD)				
Single Family Home	180	L/c/d	700	L/unit/d
Multi Family Townhome	198	L/c/d	350	L/unit/d
High Density Building	219	L/c/d	0	L/unit/d
Institutional/Park**	28,000	L/ha/d		
Maximum Daily Demand (MDD)				
Single Family Home	ADD + OWD	L/d		
Multi Family Townhome	ADD + OWD	L/d		
High Density Building	ADD	L/d		
Institutional/Park	1.5 x ADD	L/ha/d		
Peak Hour Demand (PHD)				
Single Family Home	2.1 x MDD	L/d		
Multi Family Townhome	2.1 x MDD	L/d		
High Density Building	1.6 x MDD	L/d		
Institutional/Park	1.8 x MDD	L/ha/d		

***For all demands, a connection loss of 80 L/unit/day was applied to each unit**
****City of Ottawa Design Guidelines – Water Distribution (2010)**

BC Permit to Practice: 1000623
ON CofA Number: 100118603

Table 2.2 and **Table 2.3** summarize the water demand calculations for proposed development.

Table 2.2: Development Population and Demand Calculations – Residential

Phase	Dwelling Type	# of Units	Population (Capita)	Water Demand* (L/s)		
				ADD	MDD	PHD
1	Single Detached	64	218	0.51	1.03	2.10
	Townhome	170	459	1.21	1.90	3.81
	Stacked**	268	724	1.78	2.87	5.89
Subtotal		**502**	**1,401**	**3.51**	**5.80**	**11.80**
2	Single Detached	81	276	0.65	1.31	2.66
Subtotal		**81**	**276**	**0.65**	**1.31**	**2.66**
3	Single Detached	190	646	1.52	3.06	6.23
	Townhome	109	295	0.78	1.22	2.45
Subtotal		**299**	**941**	**2.30**	**4.28**	**8.68**
4	Single Detached	148	504	1.19	2.39	4.86
	Townhome	175	473	1.25	1.95	3.93
Subtotal		**323**	**977**	**2.43**	**4.34**	**8.79**
5	Single Detached	108	368	0.87	1.74	3.55
	Townhome	155	419	1.10	1.73	3.48
	Stacked**	178	481	1.18	1.91	3.91
Subtotal		**441**	**1,268**	**3.16**	**5.38**	**10.94**
6	Single Detached	82	279	0.66	1.32	2.69
	Townhome	260	702	1.85	2.90	5.83
Subtotal		**342**	**981**	**2.51**	**4.22**	**8.52**
Total		**1,988**	**5,844**	**14.55**	**25.33**	**51.39**

***Includes water demands from connection loss**
****Number of connections for stacked units is assumed to be 0.5 connections/unit**

Table 2.3: Park Demand Calculations

Phase	Dwelling Type	Area (ha)	Water Demand (L/s)		
			ADD	MDD	PHD
1	Park	3.00	0.97	1.46	2.63
5	Park	0.41	0.13	0.20	0.36
Total		**3.41**	**1.11**	**1.66**	**2.98**

Demands were grouped into demand polygons and then uniformly distributed to the model nodes located within each polygon. Detailed calculations of demands as well as the illustrated allocation areas are shown in **Appendix A**.

2.4 Fire Flow Demand

Fire flow demands are typically determined in accordance with the Fire Underwriters Survey's Water Supply for Public fire Protection guideline (2020). FUS calculations are based on the types of building, floor area, number of storeys, construction class, occupancy class and exposure factor. At this time, there is not enough information about the building construction details to complete FUS calculations.

As agreed with DSEL, the following required fire flow were assumed:

- Park: 167 L/s
- Residential (all dwelling types): 167 L/s

FUS calculations should be completed once detailed drawings become available to validate the required fire flow assumptions. The FUS fire flows may vary from those assumed in this memo.

Fire flow simulations were completed at each model node under the most conservative required fire flow value. The locations of nodes do not necessarily represent hydrant locations. Detailed FUS fire flow calculations as well as the illustrated spatial allocation of the required fire flows are shown in **Appendix B**.

2.5 Boundary Conditions

The boundary conditions were provided by the City of Ottawa in the form of Hydraulic Grade Line (HGL) at the following locations:

- Connection 1: Parade Drive
- Connection 2: Aridus Crescent
- Connection 3: Hickstead Way via Painted Sky Way
- Connection 4: Ocaia Street

The four connections to the proposed development are illustrated in **Figure 1.1**.

Boundary conditions were provided for Peak Hour (PHD), Maximum Day plus Fire (MDD+FF) and Average Day (high pressure check, ADD) demand conditions. The City boundary conditions were provided to GeoAdvice on July 25, 2024, and can be found in **Appendix C**.

Table 2.4 summarizes the *"Future Servicing Scenario 1 – 254 mm Looping"* Boundary Condition detailed in Subsection 3 of **Appendix C**, which was used to size the water network as agreed with DSEL.

Table 2.4: Boundary Conditions (Appendix C - Subsection 3)

Condition	Connection 1 HGL (m)	Connection 2 HGL (m)	Connection 3 HGL (m)	Connection 4 HGL (m)
Average Day (max. pressure)	160.4	160.4	160.4	160.4
Peak Hour (min. pressure)	152.0	151.8	151.8	151.8
Max Day + Fire Flow (167 L/s)	143.9	141.7	141.7	137.5

3 Hydraulic Capacity Design Criteria

3.1 Pipe Characteristics

Pipe characteristics of internal diameter (ID) and Hazen-Williams C factors were assigned in the model according to the City of Ottawa Design Guidelines for PVC watermain material. Pipe characteristics used for the development are outlined in **Table 3.1** below.

Table 3.1: Model Pipe Characteristics

Nominal Diameter (mm)	ID PVC (mm)	Hazen Williams C-Factor (/)
200	204	110
250	250	110

3.2 Pressure Requirements

As outlined in the City of Ottawa Design Guidelines, the generally accepted best practice is to design new water distribution systems to operate between 350 kPa (50 psi) and 480 kPa (70 psi). The maximum pressure at any point in the distribution system in occupied areas outside of the public right-of-way shall not exceed 552 kPa (80 psi). Pressure requirements are outlined in **Table 3.2.**

Table 3.2: Pressure Requirements

Demand Condition	Minimum Pressure		Maximum Pressure	
	(kPa)	(psi)	(kPa)	(psi)
Normal Operating Pressure (maximum daily flow)	350	50	480	70
Peak Hour Demand (minimum allowable pressure)	276	40	-	-
Maximum Fixture Pressure (Ontario Building Code)	-	-	552	80
Maximum Distribution Pressure (minimum hour check)	-	-	552	80
Maximum Day Plus Fire	140	20	-	-

BC Permit to Practice: 1000623
ON CofA Number: 100118603

4 Hydraulic Capacity Analysis

The proposed watermains within the development were sized to the minimum diameter which would satisfy the greater of maximum day plus fire and peak hour demand. Modeling was carried out for average day, peak hour and maximum day plus fire flow using InfoWater Pro.

4.1 Development Pressure Analysis

Modeled service pressures for the development are summarized in **Table 4.1**.

Table 4.1: Summary of Available Service Pressures

Average Day Demand Maximum Pressure	Peak Hour Demand Minimum Pressure
82 psi (565 kPa)	60 psi (414 kPa)

As outlined in the City of Ottawa Design Guidelines, the generally accepted best practice is to design new water distribution systems to operate between 350 kPa (50 psi) and 480 kPa (70 psi). The maximum pressure at any point within the distribution system in occupied areas outside of the public right-of-way shall not exceed 552 kPa (80 psi) and the minimum pressure at any point within the distribution system shall not fall below 270 kPa (40 psi). **The maximum service pressure is 82 psi, above the 80 psi threshold. As such, pressure reducing valves may be required for the proposed development. The minimum pressure is 60 psi under PHD, meeting the required 40 psi threshold.**

Figures showing the pressures under ADD and PHD scenarios are provided in **Appendix D.**

4.2 Development Fire Flow Analysis

Summary of the minimum available fire flow in the development is shown in **Table 4.2**.

Table 4.2: Summary of the Minimum Available Fire Flows

Required Fire Flow	Minimum Available Flow*
167 L/s	166 L/s

***The predicted available fire flows, as calculated by the hydraulic model, represent the flow available in the watermain while maintaining a residual pressure of 20 psi at the hydrant. High available fire flows (>500 L/s) are theoretical values. Actual available fire flow is limited by the hydraulic losses through the hydrant lateral and hydrant port sizes.**

Summaries of the residual pressures in the development are shown in **Table 4.3**. The minimum allowable pressure under fire flow conditions is 140 kPa (20 psi) at the location of the fire.

BC Permit to Practice: 1000623
ON CofA Number: 100118603

Table 4.3: Summary of the Residual Pressures

Minimum Residual Pressure	Average Residual Pressure	Maximum Residual Pressure
20 psi (138 kPa)	37 psi (255 kPa)	48 psi (331 kPa)

In total, there is one (1) junction with insufficient residual pressure and available fire flow within the development; however, it is within 1% of the required fire flow and residual pressure. There is also available fire flow and pressure within 60 m of the junction.

The figure illustrating the fire flow results can be found in **Appendix E.**

Submission

Prepared by:

Jacky Lee, E.I.T.
Hydraulic Modeler / Project Engineer

Approved by:

Jan 8, 2026
W. B. F. de Schaetzen
100116349
LICENSED PROFESSIONAL ENGINEER
PROVINCE OF ONTARIO

Werner de Schaetzen, Ph.D., P.Eng.
Senior Modeling Review / Project Manager

BC Permit to Practice: 1000623
ON CofA Number: 100118603

Appendix A Demand Calculations


GeoAdvice Engineering Inc.

Hydraulic Capacity and Modeling Analysis
SSUEA
2022-018-DSE
David Schaeffer Engineering Ltd.
January 2026

Demand Polygons

Figure A.1

Appendix B Required Fire Flows

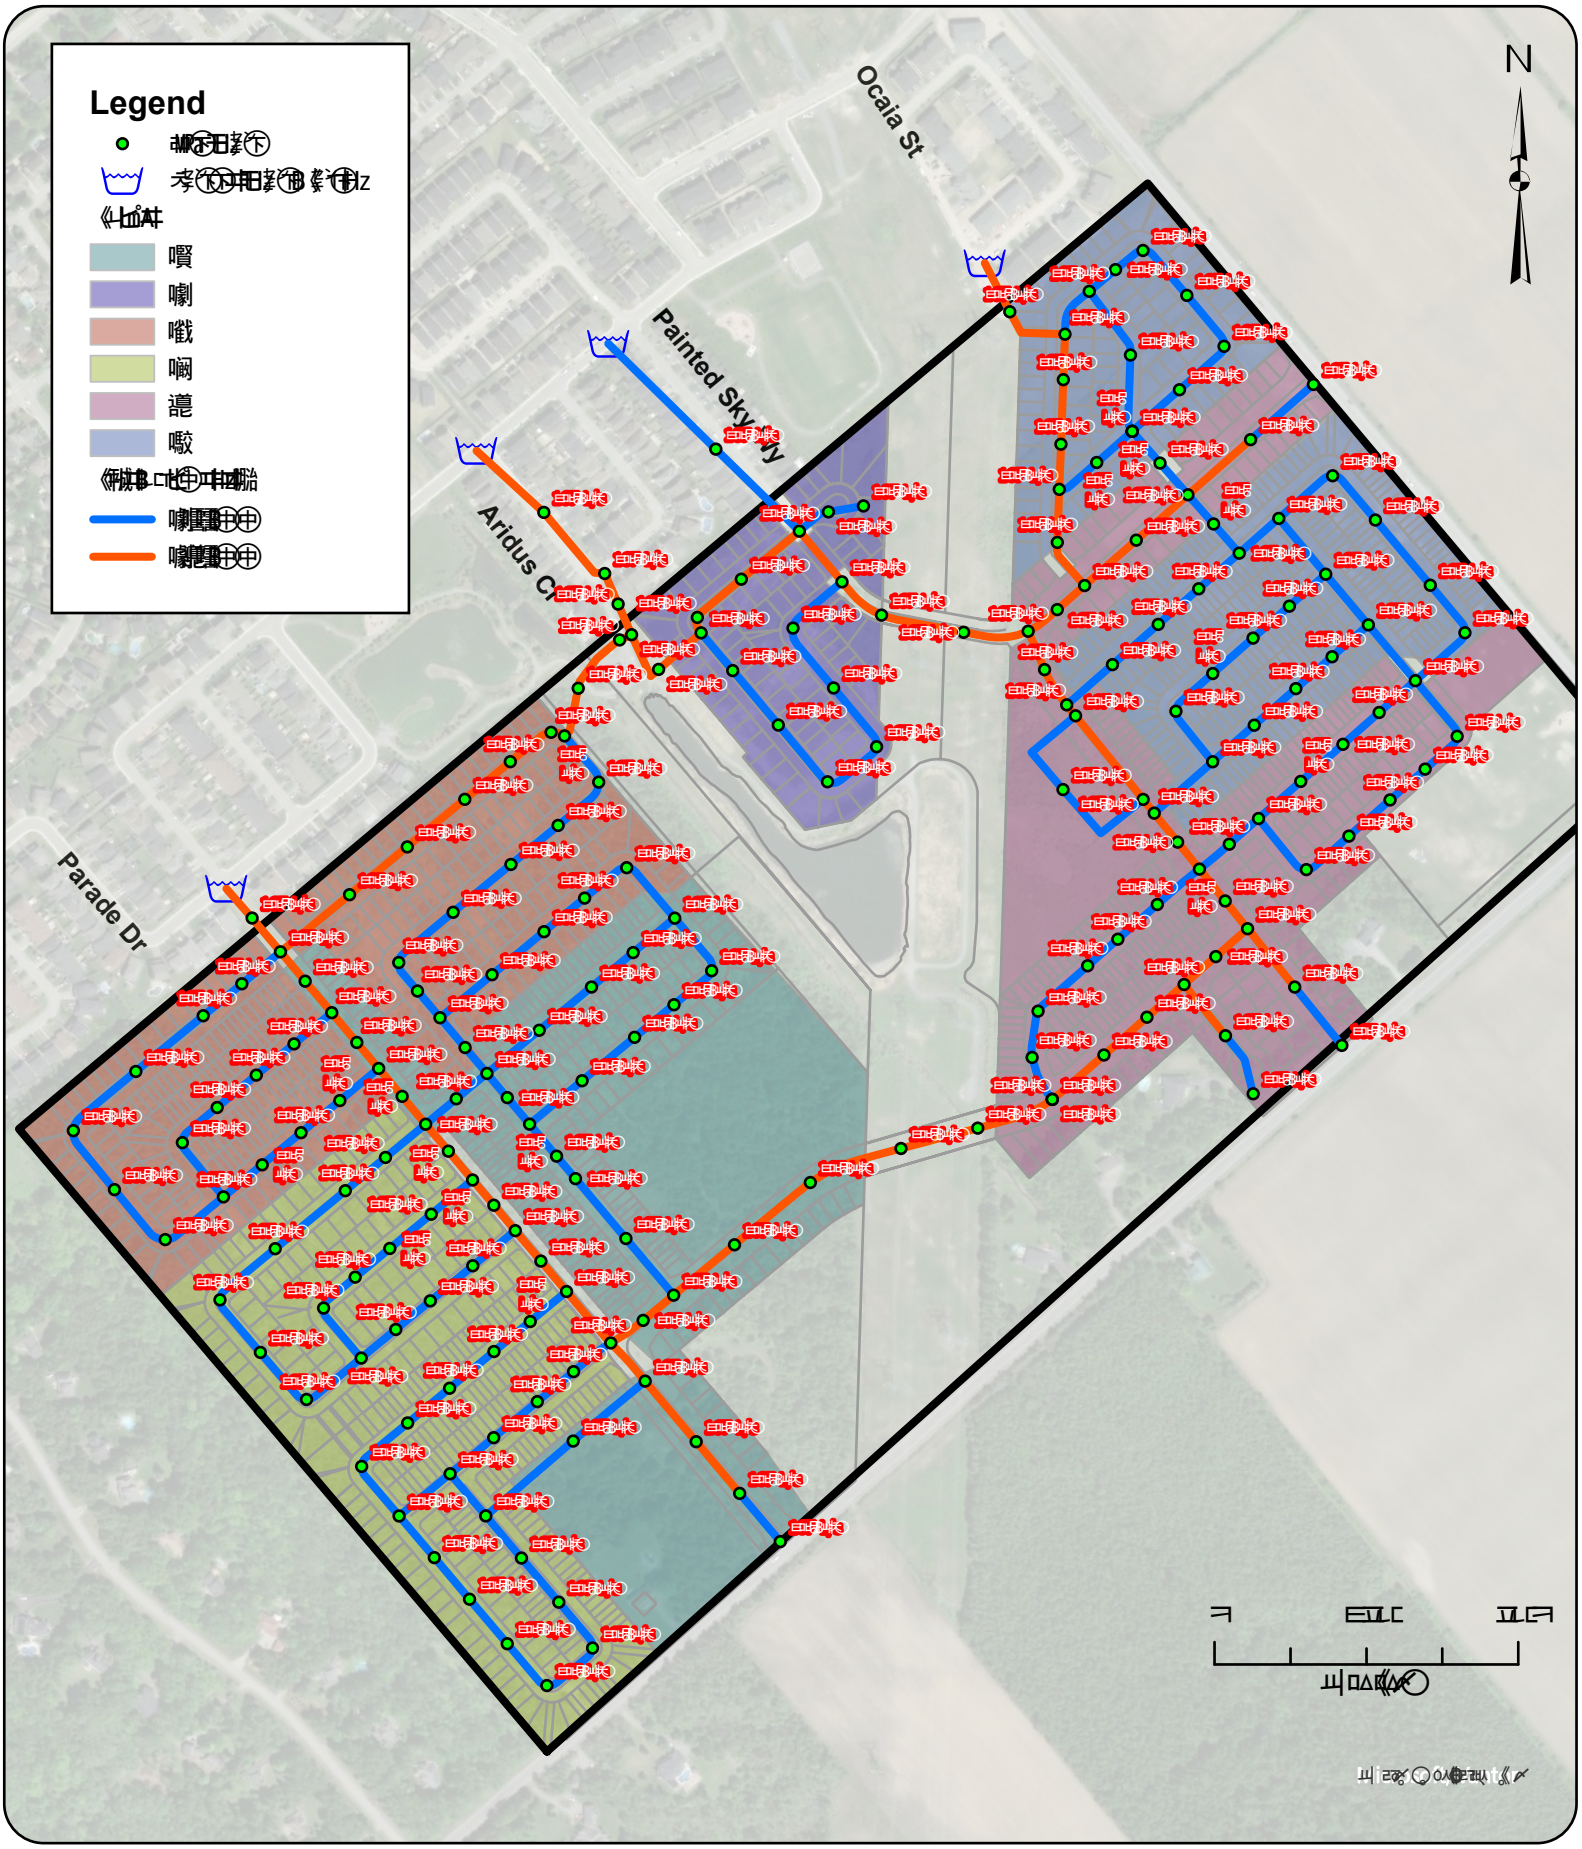

GeoAdvice Engineering Inc.

Hydraulic Capacity and Modeling Analysis
SSUEA
2022-018-DSE
David Schaeffer Engineering Ltd.
January 2026

Required Fire Flow

Figure B.1

Appendix C Boundary Conditions

Boundary Conditions
Stittsville South Urban Expansion Area

Provided Information

Scenario	Demand	
	L/min	L/s
Average Daily Demand	1,264	16.72
Maximum Daily Demand	2,494	26.21
Peak Hour	3,772	52.24
Fire Flow Demand #1	10,000	167
Fire Flow Demand #2	13,000	217
Fire Flow Demand #3	17,000	283


Location



Existing Condition with **Conceptual** Looping for Future Servicing Scenario 1



Existing Condition with **Conceptual** Looping for Future Servicing Scenario 2

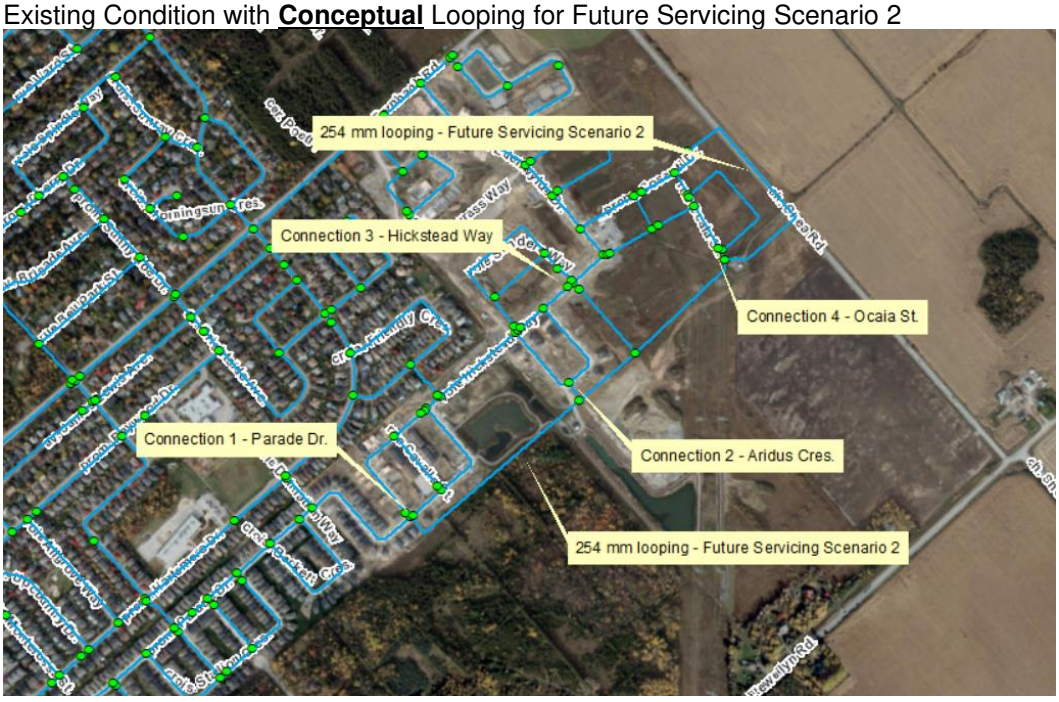

Results

1. Existing Condition Model (No Future Demand)

Connection 1 - Parade Dr.

Demand Scenario	Head (m)	Pressure[1] (psi)
Maximum HGL	160.2	72.5
Peak Hour	155.2	65.4
Max Day plus Fire Flow #1	143.5	48.7
Max Day plus Fire Flow #2	135.7	37.7
Max Day plus Fire Flow #3	123.2	19.8
[1] Ground Elevation =	109.2	m

Connection 2 - Aridus Cres.

Demand Scenario	Head (m)	Pressure[1] (psi)
Maximum HGL	160.2	79.2
Peak Hour	155.2	72.1
Max Day plus Fire Flow #1	137.3	46.6
Max Day plus Fire Flow #2	125.6	30.0
Max Day plus Fire Flow #3	106.6	2.9
[1] Ground Elevation =	104.5	m

Connection 3 - Hickstead Way

Demand Scenario	Head (m)	Pressure[1] (psi)
Maximum HGL	160.2	77.9
Peak Hour	155.2	70.8
Max Day plus Fire Flow #1	139.7	48.8
Max Day plus Fire Flow #2	129.6	34.4
Max Day plus Fire Flow #3	113.1	11.0
[1] Ground Elevation =	105.4	m

Connection 4 - Ocaia St.

Demand Scenario	Head (m)	Pressure[1] (psi)
Maximum HGL	160.2	79.8
Peak Hour	155.2	72.7
Max Day plus Fire Flow #1	127.3	33.0
Max Day plus Fire Flow #2	109.3	7.5
Max Day plus Fire Flow #3	80.0	-34.3
[1] Ground Elevation =	104.1	m

2. Existing Condition Model with Future Demands

Connection 1 - Parade Dr.

Demand Scenario	Head (m)	Pressure[1] (psi)
Maximum HGL	160.4	72.8
Peak Hour	152.0	60.8
Max Day plus Fire Flow #1	143.4	48.6
Max Day plus Fire Flow #2	135.2	37.0
Max Day plus Fire Flow #3	122.0	18.2
[1] Ground Elevation =	109.2	m

Connection 2 - Aridus Cres.

Demand Scenario	Head (m)	Pressure[1] (psi)
Maximum HGL	160.4	79.5
Peak Hour	151.7	67.1
Max Day plus Fire Flow #1	136.1	45.0
Max Day plus Fire Flow #2	123.8	27.5
Max Day plus Fire Flow #3	104.0	-0.7
[1] Ground Elevation =	104.5	m

Connection 3 - Hickstead Way

Demand Scenario	Head (m)	Pressure[1] (psi)
Maximum HGL	160.4	78.2
Peak Hour	151.7	65.8
Max Day plus Fire Flow #1	138.7	47.4
Max Day plus Fire Flow #2	128.0	32.1
Max Day plus Fire Flow #3	110.8	7.6
[1] Ground Elevation =	105.4	m

Connection 4 - Ocaia St.

Demand Scenario	Head (m)	Pressure[1] (psi)
Maximum HGL	160.4	80.1
Peak Hour	151.6	67.6
Max Day plus Fire Flow #1	125.5	30.5
Max Day plus Fire Flow #2	106.8	3.9
Max Day plus Fire Flow #3	76.5	-39.2
[1] Ground Elevation =	104.1	m

3. Future Servicing Scenario 1 - 254 mm Looping

Connection 1 - Parade Dr.

Demand Scenario	Head (m)	Pressure[1] (psi)
Maximum HGL	160.4	72.8
Peak Hour	152.0	60.7
Max Day plus Fire Flow #1	143.9	49.3
Max Day plus Fire Flow #2	136.1	38.1
Max Day plus Fire Flow #3	123.5	20.2
[1] Ground Elevation =	109.2	m

Connection 2 - Aridus Cres.

Demand Scenario	Head (m)	Pressure[1] (psi)
Maximum HGL	160.4	79.5
Peak Hour	151.8	67.3
Max Day plus Fire Flow #1	141.7	52.8
Max Day plus Fire Flow #2	132.6	39.9
Max Day plus Fire Flow #3	118.0	19.2
[1] Ground Elevation =	104.5	m

Connection 3 - Hickstead Way

Demand Scenario	Head (m)	Pressure[1] (psi)
Maximum HGL	160.4	78.2
Peak Hour	151.8	66.0
Max Day plus Fire Flow #1	141.7	51.5
Max Day plus Fire Flow #2	132.6	38.6
Max Day plus Fire Flow #3	118.0	17.9
[1] Ground Elevation =	105.4	m

Connection 4 - Ocaia St.

Demand Scenario	Head (m)	Pressure[1] (psi)
Maximum HGL	160.4	80.1
Peak Hour	151.8	67.9
Max Day plus Fire Flow #1	137.5	47.6
Max Day plus Fire Flow #2	126.0	31.2
Max Day plus Fire Flow #3	107.4	4.7
[1] Ground Elevation =	104.1	m

4. Future Servicing Scenario 2 – 254 mm Looping

Connection 1 - Parade Dr.

Demand Scenario	Head (m)	Pressure[1] (psi)
Maximum HGL	160.4	72.8
Peak Hour	152.0	60.7
Max Day plus Fire Flow #1	143.9	49.3
Max Day plus Fire Flow #2	136.1	38.2
Max Day plus Fire Flow #3	123.5	20.2
[1] Ground Elevation =	109.2	m

Connection 2 - Aridus Cres.

Demand Scenario	Head (m)	Pressure[1] (psi)
Maximum HGL	160.4	79.5
Peak Hour	151.8	67.3
Max Day plus Fire Flow #1	141.7	52.9
Max Day plus Fire Flow #2	132.6	40.0
Max Day plus Fire Flow #3	118.0	19.3
[1] Ground Elevation =	104.5	m

Connection 3 - Hickstead Way

Demand Scenario	Head (m)	Pressure[1] (psi)
Maximum HGL	160.4	78.2
Peak Hour	151.8	66.0
Max Day plus Fire Flow #1	141.7	51.5
Max Day plus Fire Flow #2	132.6	38.6
Max Day plus Fire Flow #3	118.0	17.9
[1] Ground Elevation =	105.4	m

Connection 4 - Ocaia St.

Demand Scenario	Head (m)	Pressure[1] (psi)
Maximum HGL	160.4	80.1
Peak Hour	151.8	67.9
Max Day plus Fire Flow #1	137.9	48.1
Max Day plus Fire Flow #2	126.5	32.0
Max Day plus Fire Flow #3	108.3	6.0
[1] Ground Elevation =	104.1	m


Notes

1. *Per the OWDG Section 4.2.2:*
    - *During periods of maximum day and fire flow demand, the residual pressure at any point in the distribution system shall not be less than 20 psi.*

Disclaimer

The boundary condition information is based on current operation of the city water distribution system. The computer model simulation is based on the best information available at the time. The operation of the water distribution system can change on a regular basis, resulting in a variation in boundary conditions. The physical properties of watermains deteriorate over time, as such must be assumed in the absence of actual field test data. The variation in physical watermain properties can therefore alter the results of the computer model simulation. Fire Flow analysis is a reflection of available flow in the watermain; there may be additional restrictions that occur between the watermain and the hydrant that the model cannot take into account.

Appendix D Pressure Results

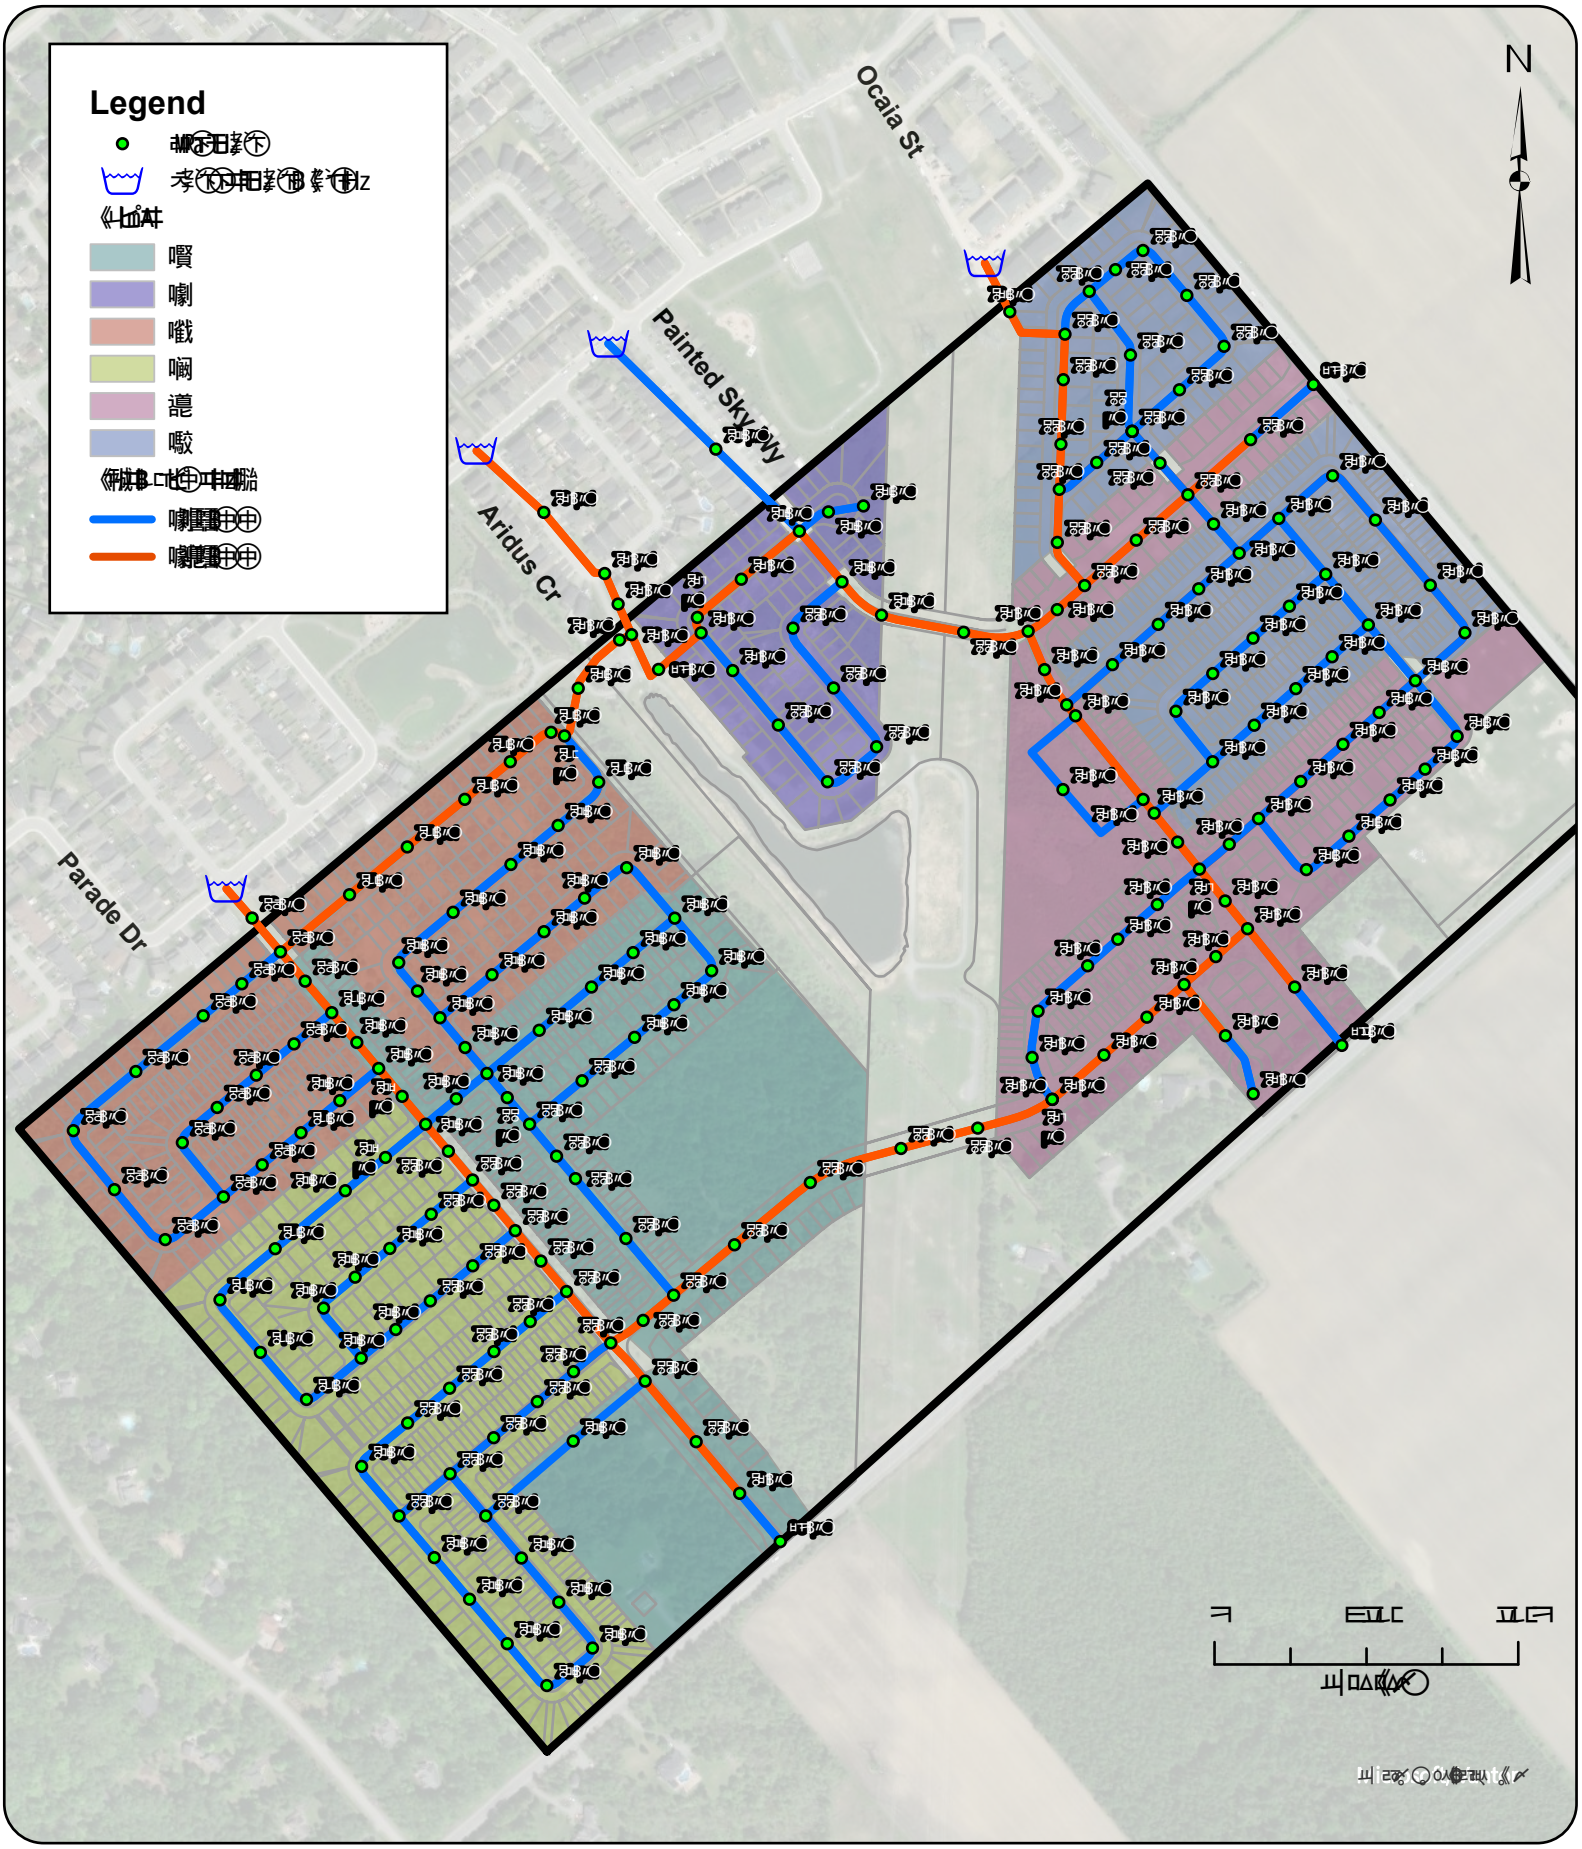


GeoAdvice Engineering Inc.

Hydraulic Capacity and Modeling Analysis
SSUEA
2022-018-DSE
David Schaeffer Engineering Ltd.
January 2026

ADD Pressure Modeling Results

Figure D.1

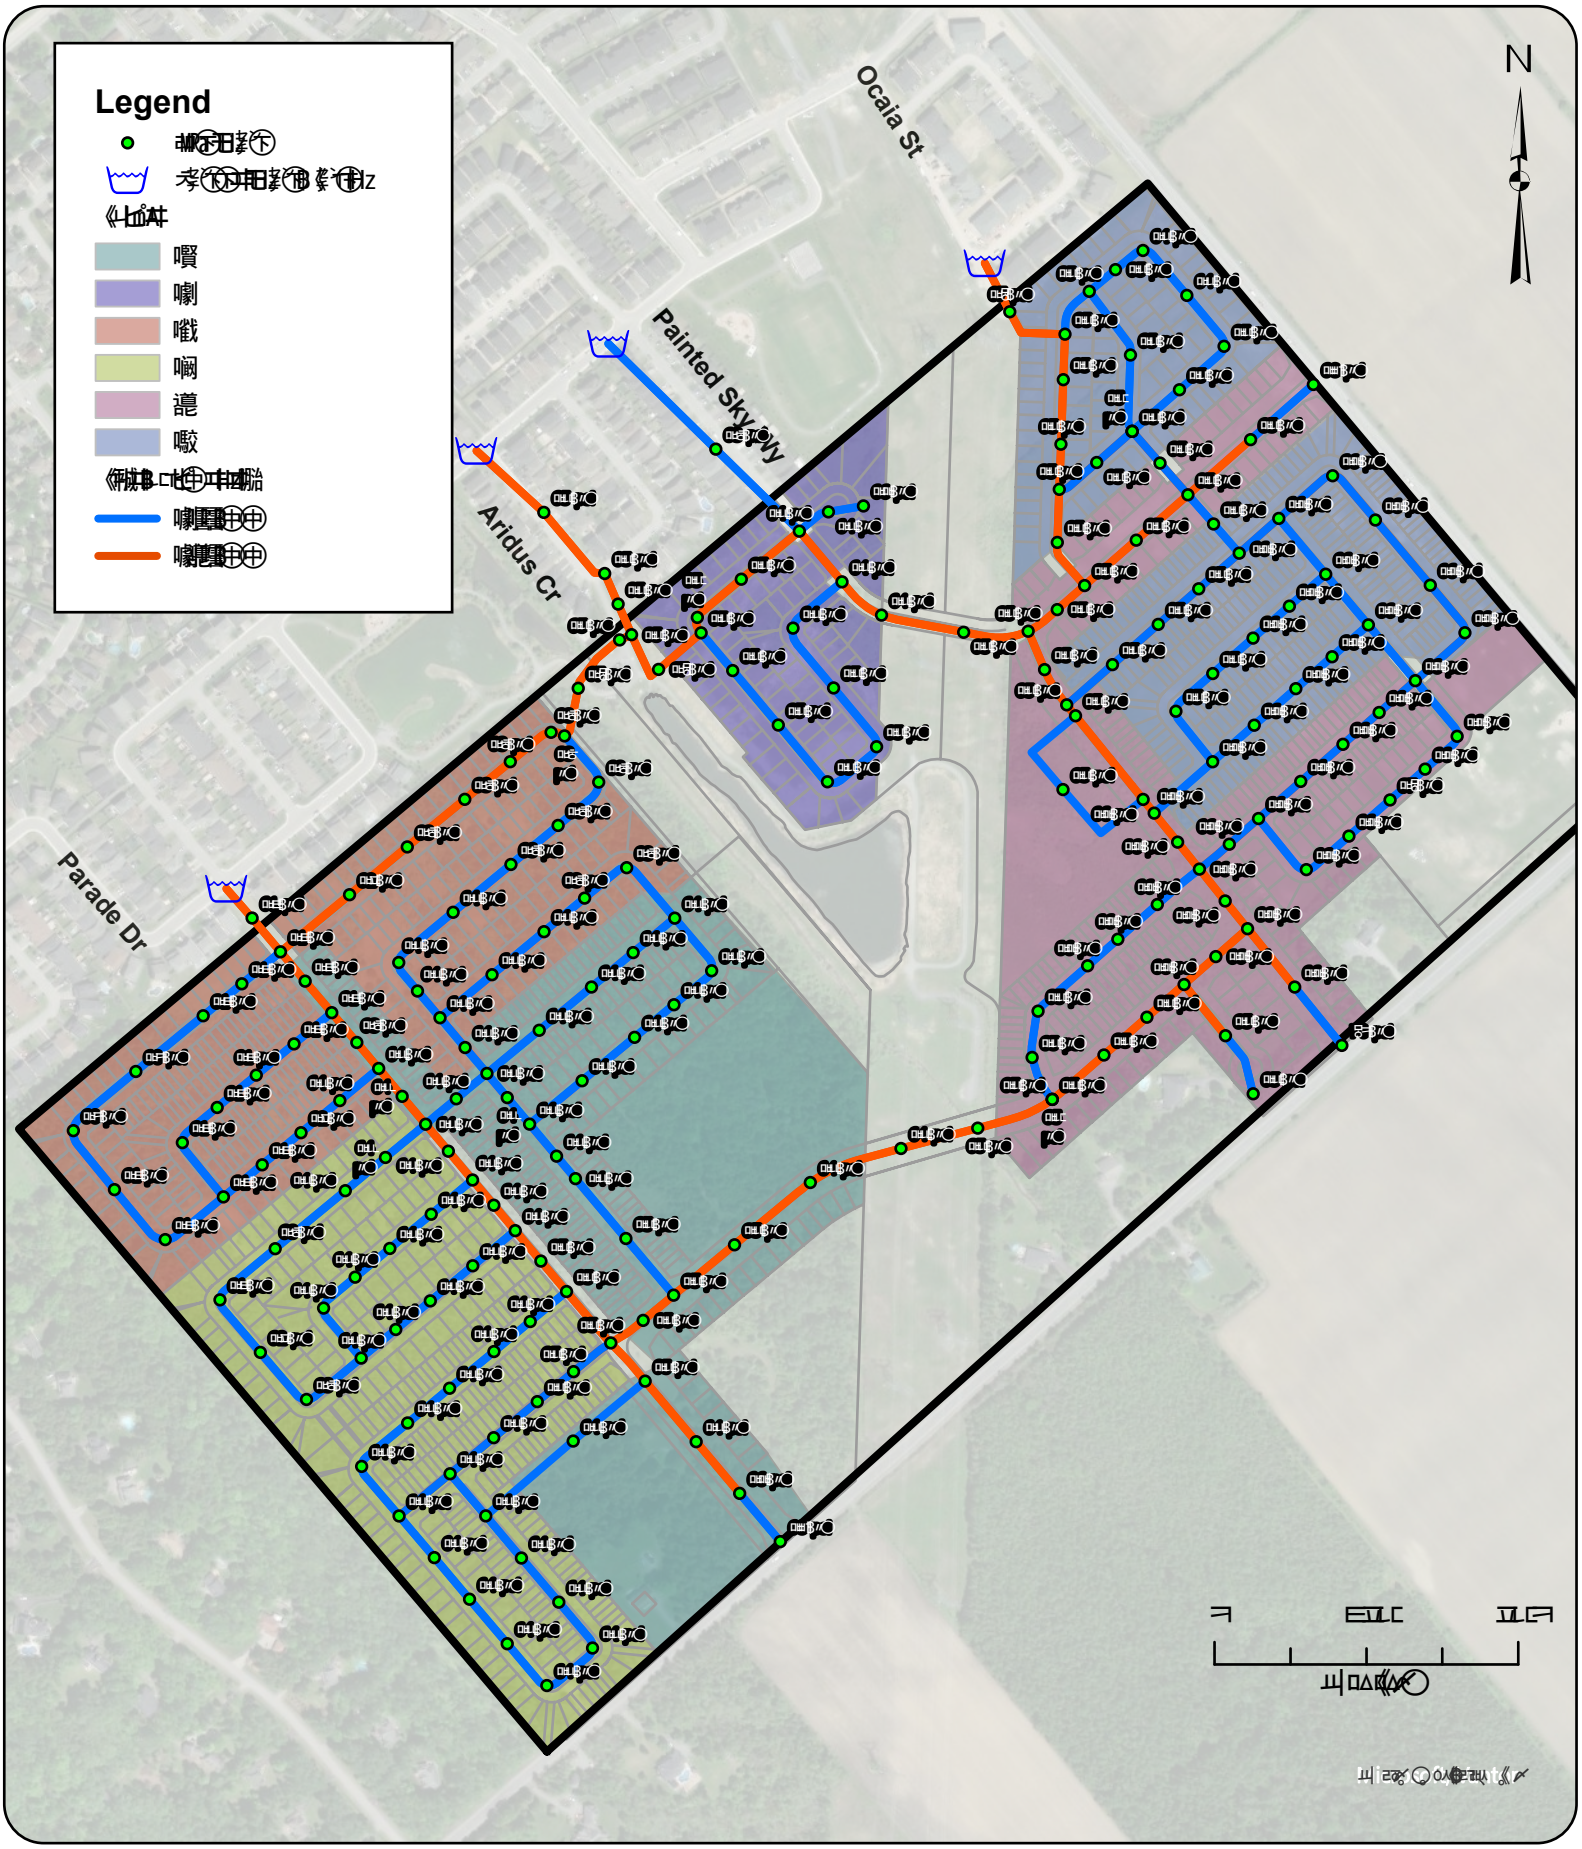


GeoAdvice Engineering Inc.

Hydraulic Capacity and Modeling Analysis
SSUEA
2022-018-DSE
David Schaeffer Engineering Ltd.
January 2026

PHD Pressure Modeling Results

Figure D.2

Appendix E MDD+FF Model Results

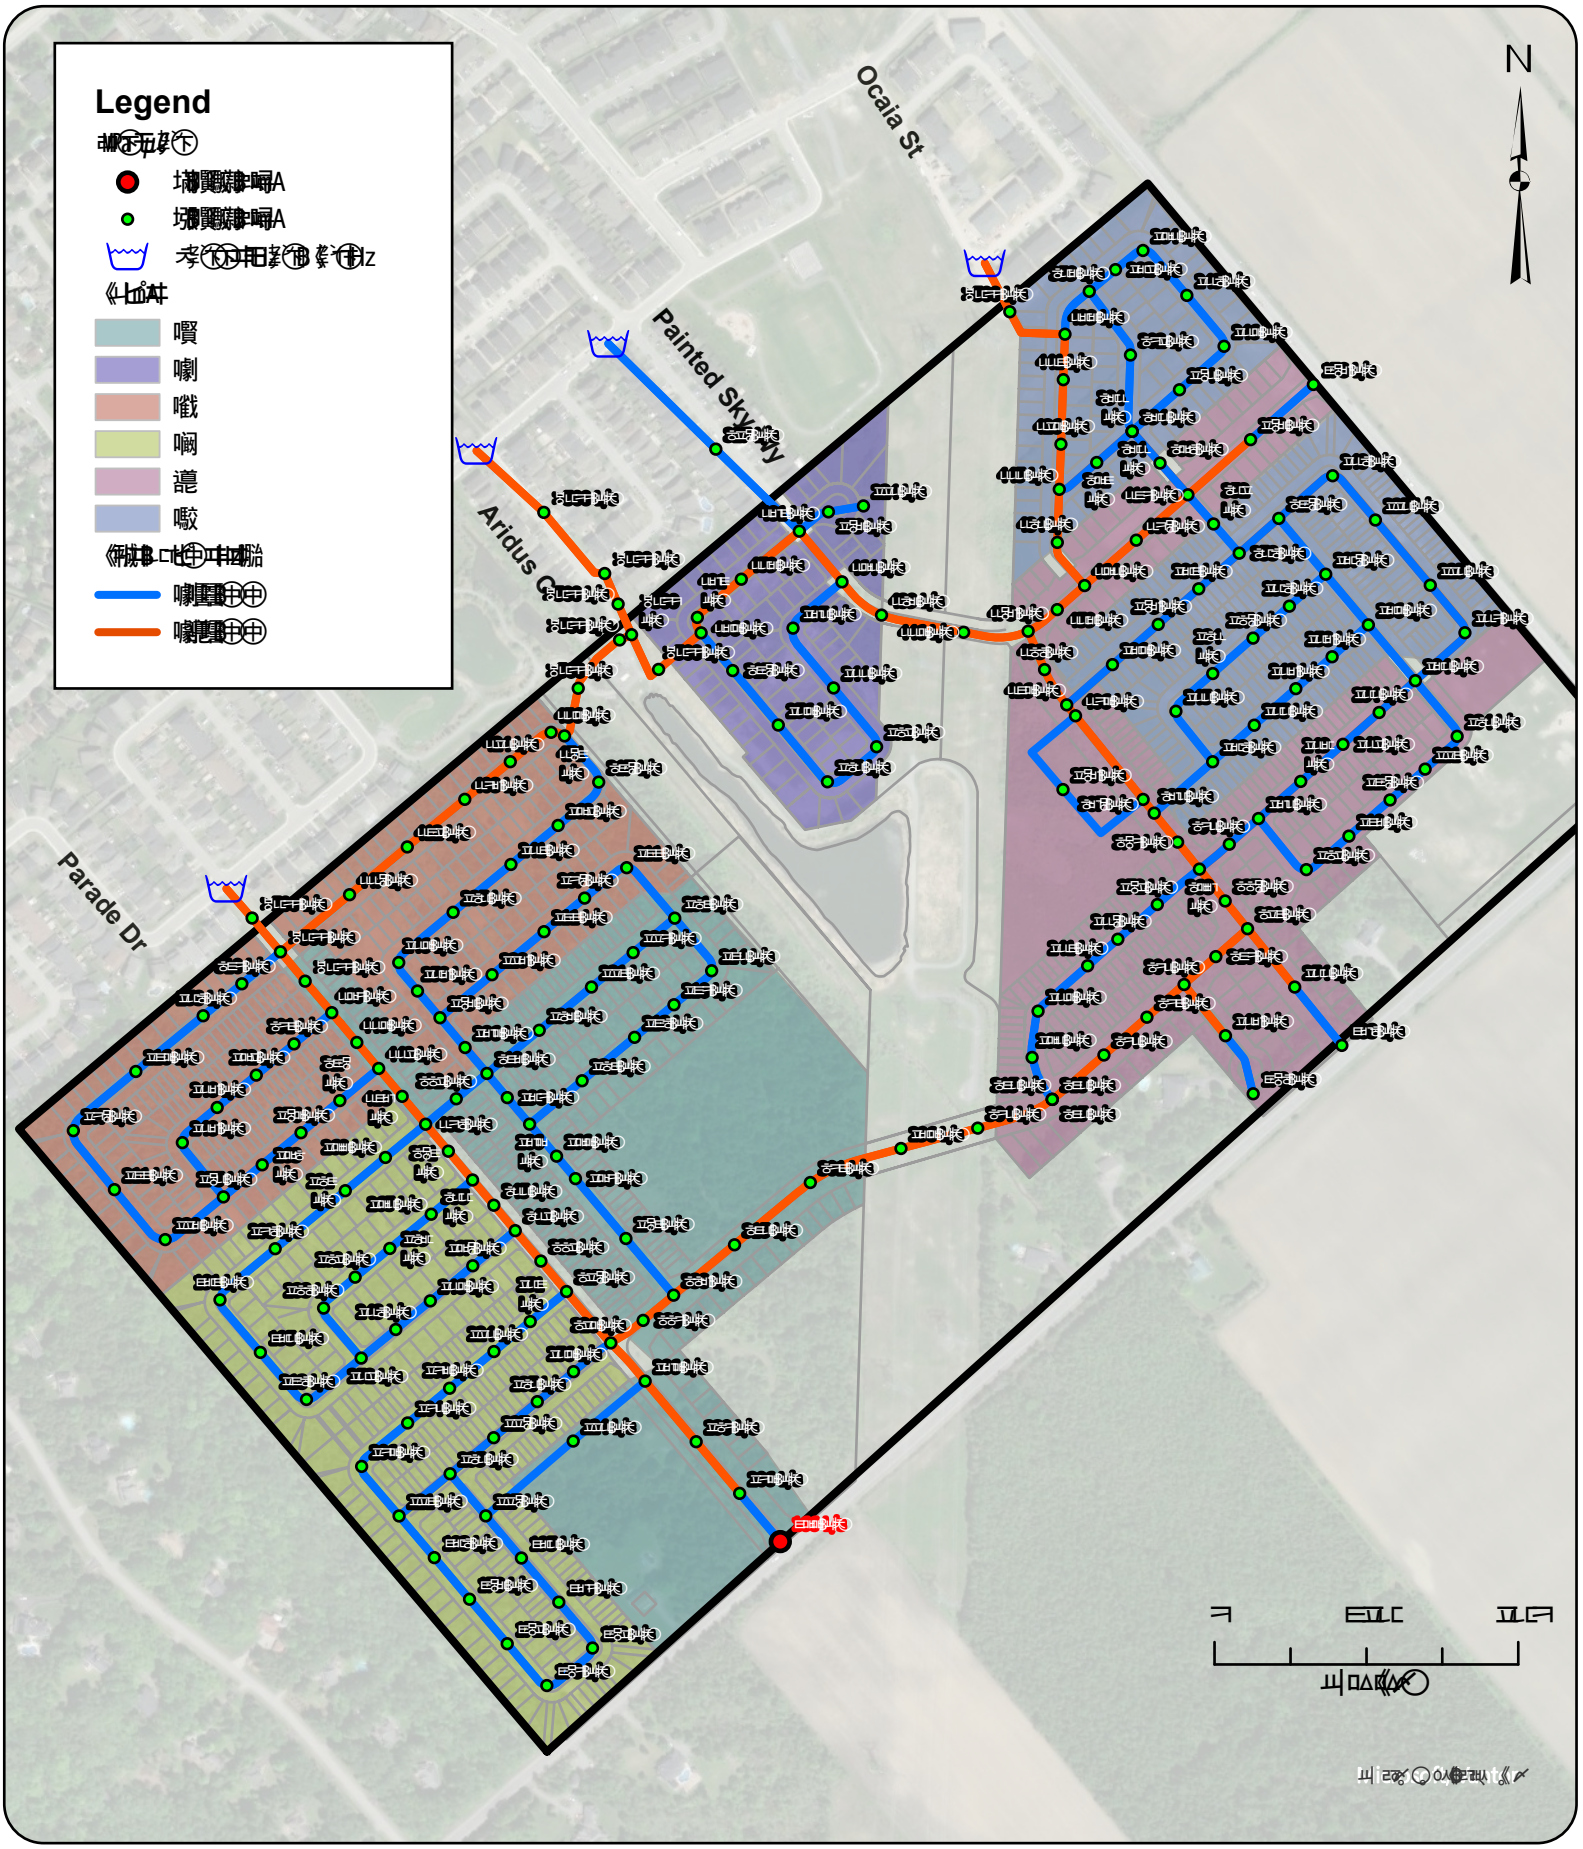

GeoAdvice Engineering Inc.

Hydraulic Capacity and Modeling Analysis
SSUEA
2022-018-DSE
David Schaeffer Engineering Ltd.
January 2026

Available Fire Flow Modeling Results

Figure E.1

From: Bougadis, John <John.Bougadis@ottawa.ca>
Sent: July 19, 2024 9:47 AM
To: Peter Mott; van de Lande, Robin
Cc: Marc Pichette; Steve Pichette; Gong, Qiaoqiao
Subject: Re: Stittsville South - Urban Expansion area - Request for hydraulic boundary conditions
Attachments: DraftFinal_SystemLevelDemandParameters_24May2024(JB).xlsx

EXTERNAL E-MAIL - Do not click links or open attachments unless you recognize the sender.

Hi Peter

I have attached the water demand parameters to be used for expansion areas where the population exceeds 3000 persons. Please update the demand calculatioms for Stittsville South and resubmit your boundary conditions request.

Thanks,

John

From: Peter Mott <PMott@dsel.ca>
Sent: Friday, July 12, 2024 2:28 PM
To: van de Lande, Robin <Robin.vandeLande@ottawa.ca>
Cc: Marc Pichette <MPichette@dsel.ca>; Steve Pichette <spichette@dsel.ca>; Bougadis, John <John.Bougadis@ottawa.ca>
Subject: RE: Stittsville South - Urban Expansion area - Request for hydraulic boundary conditions

CAUTION: This email originated from an External Sender. Please do not click links or open attachments unless you recognize the source.
ATTENTION : Ce courriel provient d'un expéditeur externe. Ne cliquez sur aucun lien et n'ouvrez pas de pièce jointe, excepté si vous connaissez l'expéditeur.

Good afternoon Robin – In keeping consistent with previous requests, see previous correspondence below, I would like to request the updated hydraulic boundary conditions for the SSUEA. The density estimates for the development have increased which will require remodelling of the proposed supply network.

Could you please have this information provided as soon as possible as it will be used to inform our MSS and FSR design for the area. Please see the, request, attached from GeoAdvice Engineering Inc.

Please let me know if you have any questions or require additional information.

Thanks,

System Level Parameters for MSS (2024)	Consumption Rate[1]	Population Density cap/unit[3]	Average Day Demand (L/unit/day)	Residential Outdoor Water Demand (OWD) (L/unit/day)[4]	Maximum Day Demand (L/unit/day)	Peak Hour Demand
SFH	180	3.4	612	700	Average Day Demand + OWD	2.1 x Maximum Day Demand
MLT	198	2.7	535	350	Average Day Demand + OWD	2.1 x Maximum Day Demand
MLT without rear yards	198	2.7	535	0	Average Day Demand	1.6 x Maximum Day Demand
APT	219	1.8	394	0	Average Day Demand	1.6 x Maximum Day Demand
EMP[2]	138	1	138	N/A	1.5 x Average Day Demand[5]	1.8 x Maximum Day Demand
Water Loss per connection	N/A	N/A	80	N/A	Average Day Demand	Average Day Demand
Total Demand			**Sum above for Total Average Day**		**Sum above for Total Max Day**	**Sum above for Total Peak Hour**

[1] Values represent L/cap/day for residential land uses and L/emp/day for employment areas.


[2] Apply a rate of 17,000 l/h/day if employment totals are unknown. The rate represents the average demand for ICI areas at the 90th percentile.

[3] Occupancy factors should be chosen according to housing type. The values shown were extracted from Section 4.2.8 of the Ottawa Design Guidelines - Water Distribution (2010)


[4] Outdoor water demand is applied to single family, semi-detached and townhome units with rear yards.


[5] The 1.5 multiplier represents the additional outdoor water demand associated with employment areas.

City of Ottawa - Water Distribution System Facilities & Feedermains

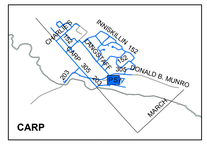




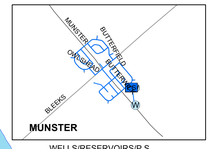

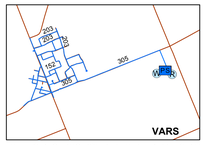

ORLEANS P.S.
FOREST RIDGE P.S
Ogilvie Rd. Backup P.S.
ORLEANS RES.
MONTREAL ROAD P.S.
BRITTANY DRIVE P.S.
FLEET STREET P.S.
LEMIEUX ISLAND PURIFICATION PLANT & P.S. & RES.
INNES RD ELEVATED TANK
HURDMAN P.S.
Innes Rd Backup P.S.
Innes Rd/BearBrook Rd Backup P.S.
BRITANNIA PURIFICATION PLANT & P.S. & RES.
BILLINGS BRIDGE P.S.
MORGAN'S GRANT P.S.
CAMPEAU DR. P.S.
ENERGY MINES & RESOURCES P.S.
CARLINGTON HEIGHTS P.S. & RES.
CONROY RD ELEVATED TANK
SOUTH GLOUCESTER P.S.
LEITRIM P.S.
GLEN CAIRN P.S. & RES
BARRHAVEN P.S.
Merivale Rd. Backup P.S.
OTTAWA SOUTH P.S & RES.
FALLOWFIELD RD. RES. & P.S.
STITTSVILLE ELEVATED TANK
Abbott/Iber St. Backup P.S.
MOODIE ELEVATED TANK
SUBJECT SITE
SHADOW RIDGE P.S. & WELLS
1E
1W
2E
2W2C
3C
3W
4C
ME
EMR
BARR

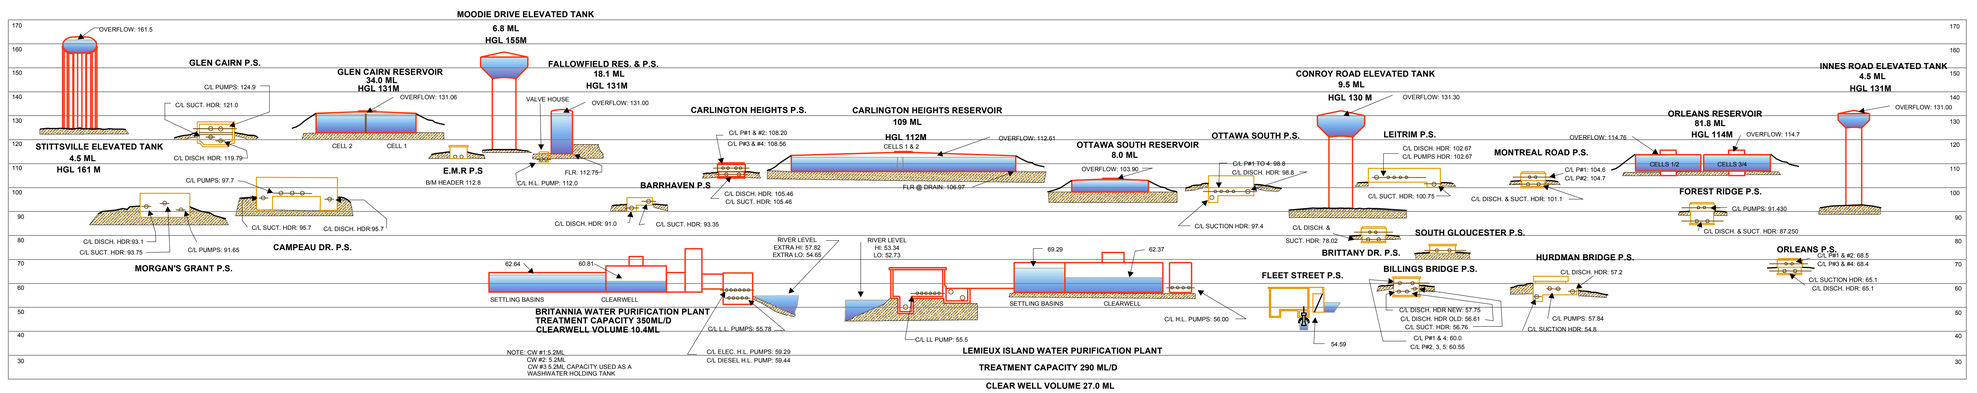

Legend

Water System Structure

- Pump Station
- Backup Pump Station
- Water Treatment Plant
- Well
- Elevated Tank
- Reservoir

WATERMAINS

Priority, Internal Diameter

- Backbone 1524mm - 1981mm
- Backbone 1067mm - 1372mm
- Backbone 610mm - 914mm
- Backbone 406mm - 508mm
- Backbone 152mm - 305mm
- Distribution 1676mm - 1981mm
- Distribution 1067mm - 1372mm
- Distribution 610mm - 914mm
- Distribution 406mm - 508mm
- Distribution 305mm - 381mm

PRESSURE ZONES

- 1E
- 1W
- 2E
- 2W2C
- 3C
- 3W
- 4C
- BARR
- EMR
- ME
- MG
- MONT
- SHADOW RIDGE

N
W E
S

Ottawa

Planning, Infrastructure and Economic Development Department
Right of Way, Heritage & Urban Design Services
Infrastructure Services

0 1,000 2,000 4,000 6,000
Meters

FIGURE 1-1

Drawn By: Gis & Data Management

Date:23- Oct- 2017

To Address Section 3.0 City comment: Clearly demonstrate that all proposed dead-end watermains are to service 50 units or less, or provide looping as needed.

8 Units

18 Units

Two watermain feeds to site plan block with internal looping proposed.

8 Units

11 Units

LEGEND

- SITE BOUNDARY
- PROPOSED 150/200mm WATERMAIN
- PROPOSED 250mm WATERMAIN
- PROPOSED 300mm WATERMAIN
- EXISTING WATERMAIN
- PROPOSED WATERMAIN PLUG
- EXISTING WATERMAIN PLUG

DSEL
120 Iber Road, Unit 103
Stittsville, ON K2S 1E9
TEL: (613) 836-0856
FAX: (613) 836-7183
www.DSEL.ca

STITTSVILLE SOUTH URBAN EXPANSION AREA
WATERMAIN SERVICING PLAN
CITY OF OTTAWA

PROJECT No.:	21-1247
SCALE:	1:4000
DATE:	MAY 2026
FIGURE:	3

David Schaeffer Engineering Ltd.
120 Iber Road, Suite 103
Stittsville, ON K2S 1E9
613-836-0856
dsel.ca

APPENDIX C

FORCEMAIN CONNECTION POINT AS OF DECEMBER 2022

CONSTRUCTED AS OF DECEMBER 2022

EX. LIARD STREET SANITARY PUMP STATION

EX. FRIENDLY CRESCENT SANITARY PUMP STATION TO BE DECOMMISSIONED IN FUTURE WITH FLOWS DIRECTED TO SHEA ROAD PUMP STATION

EX. SHEA ROAD SANITARY PUMP STATION (57 Aridius Crescent)

- one (1) 2400 mm diameter FRP wet well,
- houses three (3) pumps with each pump capable of delivering 42 litres /second at a TDH of 29 metres for an ultimate firm capacity of 84 litres/second;(commissioned as of December 2022)
- wastewater flows are pumped via approximately 815.0 metres of dual 200 mm diameter HDPE DR13.5 sanitary forcemains to a discharge chamber at Fernbank Road outletting flows to the Fernbank Sanitary Trunk Sewer.
- one (1) 170 KW self-enclosed diesel generator complete with diesel fuel tank, valves and controls;
- emergency sanitary sewer overflow consisting of a 600 mm diameter sewer to the adjacent SWM Facility #2 (to the south).

CAIVAN COMMUNITIES LANDHOLDINGS BOUNDARY

CAIVAN COMMUNITIES LANDHOLDINGS BOUNDARY

OVERALL SUBJECT AREA BOUNDARY

EXISTING RURAL ESTATE LOT SUBDIVISION (WOODSIDE ACRES)

EXISTING RESIDENTIAL

FERNBANK ROAD

STITTSVILLE MAIN ST

REGIONAL ROAD 5

SHEA RD

FLEWELLYN RD

FAULKNER MUNICIPAL DRAIN

Hydro One Corridor

GREENWAY CORRIDOR

120 Iber Road, Unit 103
Stittsville, Ontario, K2S 1E9
Tel. (613) 836-0856
Fax. (613) 836-7183
www.DSEL.ca

STITTSVILLE SOUTH URBAN EXPANSION AREA

SANITARY EX. CONDITIONS

CITY OF OTTAWA

LEGEND

- EX. SANITARY MANHOLE
- EX. SANITARY SEWER
- EX. SANITARY FORCEMAIN
- OVERALL SUBJECT AREA BOUNDARY
- CAIVAN LANDHOLDINGS

PROJECT No.:	21-1247
DATE:	MAR 2026
SCALE:	1:2000
DRAWING:	2

SANITARY SEWER CALCULATION SHEET

Manning's n=0.013

LOCATION			RESIDENTIAL AREA AND POPULATION							COMM		INSTIT		PARK		C+I+I	INFILTRATION				PIPE						
STREET	FROM M.H.	TO M.H.	AREA (ha)	UNITS	POP.	CUMULATIVE AREA (ha)	CUMULATIVE POP.	PEAK FACT.	PEAK FLOW (l/s)	AREA (ha)	ACCU. AREA (ha)	AREA (ha)	ACCU. AREA (ha)	AREA (ha)	ACCU. AREA (ha)	PEAK FLOW (l/s)	TOTAL AREA (ha)	ACCU. AREA (ha)	INFILT. FLOW (l/s)	TOTAL FLOW (l/s)	DIST (m)	DIA (mm)	SLOPE (%)	CAP. (FULL) (l/s)	RATIO Q act/Q cap	VEL. (FULL) (m/s)	VEL. (ACT.) (m/s)
STREET 8																											
	2320A	233A	0.46	22	60	0.46	60	3.6	0.71		0.00		0.00		0.00	0.00	0.46	0.46	0.15	0.86	70.0	200	0.65	26.44	0.03	0.84	0.38
	233A	240A	0.42	20	54	0.88	114	3.6	1.32		0.00		0.00		0.00	0.00	0.42	0.88	0.29	1.61	78.0	250	0.25	29.73	0.05	0.61	0.32
To STREET 7, Pipe 240A - 241A						0.88	114				0.00		0.00		0.00			0.88									
STREET 11																											
	217A	218A	0.14	5	14	0.14	14	3.7	0.17		0.00		0.00		0.00	0.00	0.14	0.14	0.05	0.21	27.0	200	0.65	26.44	0.01	0.84	0.24
	218A	219A	0.48	19	52	0.62	66	3.6	0.78		0.00		0.00		0.00	0.00	0.48	0.62	0.20	0.98	113.0	200	0.35	19.40	0.05	0.62	0.32
	219A	220A	0.56	27	73	1.18	139	3.6	1.60		0.00		0.00		0.00	0.00	0.56	1.18	0.39	1.99	93.5	200	0.35	19.40	0.10	0.62	0.40
	220A	221A	0.49	23	63	1.67	202	3.5	2.30		0.00		0.00		0.00	0.00	0.49	1.67	0.55	2.85	93.0	200	0.35	19.40	0.15	0.62	0.44
To STREET 7, Pipe 221A - 279A						1.67	202				0.00		0.00		0.00			1.67									
STREET 7																											
			0.13	1	4	0.13	4				0.00		0.00	0.40	0.40		0.53	0.53									
	229A	230A	0.65	18	62	0.78	66	3.6	0.78		0.00		0.00		0.40	0.06	0.65	1.18	0.39	1.23	105.0	200	0.65	26.44	0.05	0.84	0.43
	230A	231A	0.13	2	7	0.91	73	3.6	0.86		0.00		0.00		0.40	0.06	0.13	1.31	0.43	1.35	11.0	200	0.35	19.40	0.07	0.62	0.35
	231A	232A	0.18	4	14	1.09	87	3.6	1.02		0.00		0.00		0.40	0.06	0.18	1.49	0.49	1.57	52.0	200	0.35	19.40	0.08	0.62	0.37
To STREET 10, Pipe 232A - 281A						1.09	87				0.00		0.00		0.40			1.49									
	2322A	224A	0.13	4	11	0.13	11	3.7	0.13		0.00		0.00		0.00	0.00	0.13	0.13	0.04	0.18	20.0	200	0.65	26.44	0.01	0.84	0.23
	224A	223A	0.09	3	9	0.22	20	3.7	0.24		0.00		0.00		0.00	0.00	0.09	0.22	0.07	0.31	11.0	200	0.35	19.40	0.02	0.62	0.22
	223A	234A	0.24	11	30	0.46	50	3.7	0.59		0.00		0.00		0.00	0.00	0.24	0.46	0.15	0.74	37.0	200	0.35	19.40	0.04	0.62	0.29
	234A	235A	0.14	5	14	0.60	64	3.6	0.75		0.00		0.00		0.00	0.00	0.14	0.60	0.20	0.95	11.0	200	0.35	19.40	0.05	0.62	0.32
	235A	236A	0.20	8	22	0.80	86	3.6	1.01		0.00		0.00		0.00	0.00	0.20	0.80	0.26	1.27	52.5	200	0.35	19.40	0.07	0.62	0.34
Contribution From STREET 9, Pipe 297A - 236A						0.31	38				0.00		0.00		0.00		0.31	1.11									
	236A	237A	0.23	9	25	1.34	149	3.6	1.72		0.00		0.00		0.00	0.00	0.23	1.34	0.44	2.16	52.0	250	0.25	29.73	0.07	0.61	0.35
	237A	238A	0.09	3	9	1.43	158	3.5	1.82		0.00		0.00		0.00	0.00	0.09	1.43	0.47	2.29	11.0	250	0.25	29.73	0.08	0.61	0.36
	238A	239A	0.51	24	65	1.94	223	3.5	2.53		0.00		0.00		0.00	0.00	0.51	1.94	0.64	3.17	82.0	250	0.25	29.73	0.11	0.61	0.39
	239A	240A	0.41	19	52	2.35	275	3.5	3.10		0.00		0.00		0.00	0.00	0.41	2.35	0.78	3.87	82.0	250	0.25	29.73	0.13	0.61	0.41
Contribution From STREET 8, Pipe 233A - 240A						0.88	114				0.00		0.00		0.00		0.88	3.23									
	240A	241A	0.21	7	19	3.44	408	3.4	4.51		0.00		0.00		0.00	0.00	0.21	3.44	1.14	5.65	64.0	250	0.25	29.73	0.19	0.61	0.47
To STREET 7, Pipe 241A - 244A						3.44	408				0.00		0.00		0.00			3.44									
STREET 9																											
	297A	236A	0.31	14	38	0.31	38	3.7	0.45		0.00		0.00		0.00	0.00	0.31	0.31	0.10	0.55	59.5	200	0.65	26.44	0.02	0.84	0.34
To STREET 7, Pipe 236A - 237A						0.31	38				0.00		0.00		0.00			0.31									
	297A	226A	0.29	14	38	0.29	38	3.7	0.45		0.00		0.00		0.00	0.00	0.29	0.29	0.10	0.55	44.5	200	0.65	26.44	0.02	0.84	0.33
	226A	227A	0.09	3	9	0.38	47	3.7	0.56		0.00		0.00		0.00	0.00	0.09	0.38	0.13	0.68	11.0	200	0.35	19.40	0.04	0.62	0.29
	227A	228A	0.49	22	60	0.87	107	3.6	1.24		0.00		0.00		0.00	0.00	0.49	0.87	0.29	1.53	93.0	200	0.35	19.40	0.08	0.62	0.37
To STREET 10, Pipe 228A - 232A						0.87	107				0.00		0.00		0.00			0.87									
STREET 10																											
	225A	228A	0.21	4	14	0.21	14	3.7	0.17		0.00		0.00		0.00	0.00	0.21	0.21	0.07	0.24	60.0	200	0.65	26.44	0.01	0.84	0.26
Contribution From STREET 9, Pipe 227A - 228A						0.87	107				0.00		0.00		0.00		0.87	1.08									
	228A	232A	0.20	4	14	1.28	135	3.6	1.56		0.00		0.00		0.00	0.00	0.20	1.28	0.42	1.98	60.5	200	0.35	19.40	0.10	0.62	0.40

DESIGN PARAMETERS

Park Flow =	9300	L/ha/da	0.10764	l/s/Ha			
Average Daily Flow =	280	l/p/day			Industrial Peak Factor = as per MOE Graph		
Comm/Inst Flow =	28000	L/ha/da	0.3241	l/s/Ha	Extraneous Flow =	0.330	L/s/ha
Industrial Flow =	35000	L/ha/da	0.40509	l/s/Ha	Minimum Velocity =	0.600	m/s
Max Res. Peak Factor =	4.00				Manning's n = (Conc)	0.013 (Pvc)	0.013
Commercial/Inst./Park Peak Factor =	1.50				Townhouse coeff=	2.7	
Institutional =	0.32	l/s/Ha			Single house coeff=	3.4	

Designed: M.S.

Checked: W.L.

Dwg. Reference: Sanitary Servicing Plan, Servicing Profiles

PROJECT: **STITTSVILLE SOUTH URBAN EXPANSION AREA**

LOCATION: **City of Ottawa**

File Ref: **21-1247**

Date: **May 2026**

Sheet No. 1 of 8

SANITARY SEWER CALCULATION SHEET

Manning's n=0.013

LOCATION			RESIDENTIAL AREA AND POPULATION							COMM		INSTIT		PARK		C+I+I	INFILTRATION				PIPE						
STREET	FROM M.H.	TO M.H.	AREA (ha)	UNITS	POP.	CUMULATIVE AREA (ha)	CUMULATIVE POP.	PEAK FACT.	PEAK FLOW (l/s)	AREA (ha)	ACCU. AREA (ha)	AREA (ha)	ACCU. AREA (ha)	AREA (ha)	ACCU. AREA (ha)	PEAK FLOW (l/s)	TOTAL AREA (ha)	ACCU. AREA (ha)	INFILT. FLOW (l/s)	TOTAL FLOW (l/s)	DIST (m)	DIA (mm)	SLOPE (%)	CAP. (FULL) (l/s)	RATIO Q act/Q cap	VEL. (FULL) (m/s)	VEL. (ACT.) (m/s)
Contribution From STREET 7, Pipe 231A - 232A						1.09	87				0.00		0.00		0.40		1.49	2.77									
	232A	281A	0.09		0	2.46	222	3.5	2.52		0.00		0.00		0.40	0.06	0.09	2.86	0.94	3.53	64.0	250	0.25	29.73	0.12	0.61	0.40
To STREET 7, Pipe 281A - 221A						2.46	222				0.00		0.00		0.40			2.86									
STREET 12																											
	206A	207A	0.48	20	54	0.48	54	3.6	0.64		0.00		0.00		0.00	0.00	0.48	0.48	0.16	0.80	81.5	200	0.65	26.44	0.03	0.84	0.37
	207A	208A	0.46	23	63	0.94	117	3.6	1.36		0.00		0.00		0.00	0.00	0.46	0.94	0.31	1.67	77.0	200	0.35	19.40	0.09	0.62	0.37
	208A	209A	0.15	5	14	1.09	131	3.6	1.51		0.00		0.00		0.00	0.00	0.15	1.09	0.36	1.87	11.0	200	0.35	19.40	0.10	0.62	0.39
	209A	213A	0.18	6	17	1.27	148	3.6	1.70		0.00		0.00		0.00	0.00	0.18	1.27	0.42	2.12	56.0	250	0.25	29.73	0.07	0.61	0.35
To STREET 13, Pipe 213A - 216A						1.27	148				0.00		0.00		0.00			1.27									
STREET 14																											
			0.35	8	28	0.35	28				0.00		0.00		0.00		0.35	0.35									
	204A	205A	1.17		135	1.52	163	3.5	1.87		0.00		0.00		0.00	0.00	1.17	1.52	0.50	2.37	78.0	200	0.65	26.44	0.09	0.84	0.52
To STREET 13, Pipe 205A - 213A						1.52	163				0.00		0.00		0.00			1.52									
	204A	210A	0.06	1	4	0.06	4	3.8	0.05		0.00		0.00		0.00	0.00	0.06	0.06	0.02	0.07	11.0	200	0.65	26.44	0.00	0.84	0.17
	210A	211A	0.06		0	0.12	4	3.8	0.05		0.00		0.00		0.00	0.00	0.06	0.12	0.04	0.09	44.5	250	0.25	29.73	0.00	0.61	0.12
	211A	212A	0.05	1	4	0.17	8	3.7	0.10		0.00		0.00		0.00	0.00	0.05	0.17	0.06	0.15	11.0	250	0.25	29.73	0.01	0.61	0.16
	212A	213A	0.42	10	34	0.59	42	3.7	0.50		0.00		0.00		0.00	0.00	0.42	0.59	0.19	0.69	79.5	250	0.25	29.73	0.02	0.61	0.25
To STREET 13, Pipe 213A - 216A						0.59	42				0.00		0.00		0.00			0.59									
STREET 13																											
			0.17	2	7	0.17	7				0.00		0.00		0.00		0.17	0.17									
	200A	201A	0.19		0	0.36	7	3.7	0.08		0.00		0.00		0.00	0.00	0.19	0.36	0.12	0.20	20.0	200	0.65	26.44	0.01	0.84	0.24
	201A	202A	0.19	4	14	0.55	21	3.7	0.25		0.00		0.00		0.00	0.00	0.19	0.55	0.18	0.43	31.0	200	0.35	19.40	0.02	0.62	0.25
			0.22	8	22	0.77	43				0.00		0.00		0.00		0.22	0.77									
	202A	203A	0.25	7	24	1.02	67	3.6	0.79		0.00		0.00		0.00	0.00	0.25	1.02	0.34	1.12	72.0	200	0.35	19.40	0.06	0.62	0.33
			0.23	6	21	1.25	88				0.00		0.00		0.00		0.23	1.25									
	203A	205A	0.26	12	33	1.51	121	3.6	1.40		0.00		0.00		0.00	0.00	0.26	1.51	0.50	1.90	75.0	200	0.35	19.40	0.10	0.62	0.39
Contribution From STREET 14, Pipe 204A - 205A						1.52	163				0.00		0.00		0.00		1.52	3.03									
	205A	213A	0.24	7	19	3.27	303	3.5	3.40		0.00		0.00		0.00	0.00	0.24	3.27	1.08	4.48	60.0	250	0.25	29.73	0.15	0.61	0.43
Contribution From STREET 12, Pipe 209A - 213A						1.27	148				0.00		0.00		0.00		1.27	4.54									
Contribution From STREET 14, Pipe 212A - 213A						0.59	42				0.00		0.00		0.00		0.59	5.13									
	213A	216A	0.15		0	5.28	493	3.4	5.40		0.00		0.00		0.00	0.00	0.15	5.28	1.74	7.15	64.0	250	0.25	29.73	0.24	0.61	0.50
To STREET 7, Pipe 216A - 281A						5.28	493				0.00		0.00		0.00			5.28									
STREET 7																											
	242A	278A	0.44	10	34	0.44	34	3.7	0.41		0.00		0.00		0.00	0.00	0.44	0.44	0.15	0.55	66.0	200	0.65	26.44	0.02	0.84	0.33
	278A	243A	0.40	8	28	0.84	62	3.6	0.73		0.00		0.00		0.00	0.00	0.40	0.84	0.28	1.01	66.0	200	0.35	19.40	0.05	0.62	0.32
			0.05		0	0.89	62				0.00		0.00		0.00		0.05	0.89									
	243A	276A	0.47	11	38	1.36	100	3.6	1.17		0.00		0.00		0.00	0.00	0.47	1.36	0.45	1.61	66.0	200	0.35	19.40	0.08	0.62	0.37
	276A	244A				1.36	100	3.6	1.17		0.00		0.00		0.00	0.00	0.00	1.36	0.45	1.61	66.0	200	0.35	19.40	0.08	0.62	0.37
To SANITARY SERVICING BLOCK, Pipe 244A - 245A						1.36	100				0.00		0.00		0.00			1.36									
	214A	215A	0.52	11	38	0.52	38	3.7	0.45		0.00		0.00		0.00	0.00	0.52	0.52	0.17	0.62	71.0	200	0.65	26.44	0.02	0.84	0.35
	215A	216A	0.09	1	4	0.61	42	3.7	0.50		0.00		0.00		0.00	0.00	0.09	0.61	0.20	0.70	21.0	200	0.35	19.40	0.04	0.62	0.29

DESIGN PARAMETERS

Park Flow =	9300	L/ha/da	0.10764	l/s/Ha
Average Daily Flow =	280	l/p/day		
Comm/Inst Flow =	28000	L/ha/da	0.3241	l/s/Ha
Industrial Flow =	35000	L/ha/da	0.40509	l/s/Ha
Max Res. Peak Factor =	4.00			
Commercial/Inst./Park Peak Factor =	1.50			
Institutional =	0.32	l/s/Ha		

Industrial Peak Factor = as per MOE Graph

Extraneous Flow =	0.330	L/s/ha		
Minimum Velocity =	0.600	m/s		
Manning's n =	(Conc)	0.013	(Pvc)	0.013
Townhouse coeff=		2.7		
Single house coeff=		3.4		

Designed: M.S.

Checked: W.L.

Dwg. Reference: Sanitary Servicing Plan, Servicing Profiles

PROJECT: **STITTSVILLE SOUTH URBAN EXPANSION AREA**

LOCATION: **City of Ottawa**

File Ref: **21-1247**

Date: **May 2026**

Sheet No. 2 of 8

SANITARY SEWER CALCULATION SHEET

Manning's n=0.013

LOCATION			RESIDENTIAL AREA AND POPULATION							COMM		INSTIT		PARK		C+I+I	INFILTRATION				PIPE						
STREET	FROM M.H.	TO M.H.	AREA (ha)	UNITS	POP.	CUMULATIVE AREA (ha)	CUMULATIVE POP.	PEAK FACT.	PEAK FLOW (l/s)	AREA (ha)	ACCU. AREA (ha)	AREA (ha)	ACCU. AREA (ha)	AREA (ha)	ACCU. AREA (ha)	PEAK FLOW (l/s)	TOTAL AREA (ha)	ACCU. AREA (ha)	INFILT. FLOW (l/s)	TOTAL FLOW (l/s)	DIST (m)	DIA (mm)	SLOPE (%)	CAP. (FULL) (l/s)	RATIO Q act/Q cap	VEL. (FULL) (m/s)	VEL. (ACT.) (m/s)
Contribution From STREET 13, Pipe 213A - 216A						5.28	493				0.00		0.00		0.00		5.28	5.89									
			0.21	8	22	6.10	557				0.00		0.00		0.00		0.21	6.10									
	216A	281A	0.24	5	17	6.34	574	3.4	6.24		0.00		0.00		0.00	0.00	0.24	6.34	2.09	8.33	74.0	300	0.20	43.25	0.19	0.61	0.47
Contribution From STREET 10, Pipe 232A - 281A						2.46	222				0.00		0.00		0.40		2.86	9.20									
	281A	221A	0.26	9	25	9.06	821	3.3	8.73		0.00		0.00		0.40	0.06	0.26	9.46	3.12	11.92	50.0	300	0.20	43.25	0.28	0.61	0.52
Contribution From STREET 11, Pipe 220A - 221A						1.67	202				0.00		0.00		0.00		1.67	11.13									
			0.25	8	22	10.98	1045				0.00		0.00		0.40		0.25	11.38									
	221A	279A	1.88	200	540	12.86	1585	3.1	16.08		0.00		0.00		0.40	0.06	1.88	13.26	4.38	20.52	55.5	300	0.20	43.25	0.47	0.61	0.60
	279A	241A	0.24	7	19	13.10	1604	3.1	16.25		0.00		0.00		0.40	0.06	0.24	13.50	4.46	20.77	55.5	300	0.20	43.25	0.48	0.61	0.60
Contribution From STREET 7, Pipe 240A - 241A						3.44	408				0.00		0.00		0.00		3.44	16.94									
	241A	244A	0.16		0	16.70	2012	3.1	20.00		0.00		0.00		0.40	0.06	0.16	17.10	5.64	25.71	64.0	300	0.20	43.25	0.59	0.61	0.64
To SANITARY SERVICING BLOCK, Pipe 244A - 245A						16.70	2012				0.00		0.00		0.40			17.10									
SANITARY SERVICING BLOCK																											
Contribution From STREET 7, Pipe 241A - 244A						16.70	2012				0.00		0.00		0.40		17.10	17.10									
Contribution From STREET 7, Pipe 276A - 244A						1.36	100				0.00		0.00		0.00		1.36	18.46									
	244A	245A	0.41	10	34	18.47	2146	3.0	21.21		0.00		0.00		0.40	0.06	0.41	18.87	6.23	27.50	8.0	300	0.20	43.25	0.64	0.61	0.65
	245A	258A	0.05		0	18.52	2146	3.0	21.21		0.00		0.00		0.40	0.06	0.05	18.92	6.24	27.52	61.0	300	0.20	43.25	0.64	0.61	0.65
To STREET 1, Pipe 258A - 259A						18.52	2146				0.00		0.00		0.40			18.92									
STREET 4																											
	299A	253A	0.33	8	28	0.33	28	3.7	0.33		0.00		0.00		0.00	0.00	0.33	0.33	0.11	0.44	64.5	200	0.65	26.44	0.02	0.84	0.32
To STREET 1, Pipe 253A - 254A						0.33	28				0.00		0.00		0.00			0.33									
	299A	250A	0.44	9	31	0.44	31	3.7	0.37		0.00		0.00		0.00	0.00	0.44	0.44	0.15	0.52	70.5	200	0.65	26.44	0.02	0.84	0.33
	250A	251A				0.44	31	3.7	0.37		0.00		0.00		0.00	0.00	0.00	0.44	0.15	0.52	8.5	200	0.35	19.40	0.03	0.62	0.26
To STREET 1, Pipe 251A - 252A						0.44	31				0.00		0.00		0.00			0.44									
STREET 1																											
	298A	248A	0.34	7	24	0.34	24	3.7	0.29		0.00		0.00		0.00	0.00	0.34	0.34	0.11	0.40	43.5	200	0.65	26.44	0.02	0.84	0.30
	248A	251A	0.29	5	17	0.63	41	3.7	0.49		0.00		0.00		0.00	0.00	0.29	0.63	0.21	0.69	74.5	200	0.35	19.40	0.04	0.62	0.29
Contribution From STREET 4, Pipe 250A - 251A						0.44	31				0.00		0.00		0.00		0.44	1.07									
	251A	252A	0.23	4	14	1.30	86	3.6	1.01		0.00		0.00		0.00	0.00	0.23	1.30	0.43	1.43	49.5	200	0.35	19.40	0.07	0.62	0.36
	252A	257A	0.04		0	1.34	86	3.6	1.01		0.00		0.00		0.00	0.00	0.04	1.34	0.44	1.45	30.0	200	0.35	19.40	0.07	0.62	0.36
To STREET 1, Pipe 257A - 258A						1.34	86				0.00		0.00		0.00			1.34									
	298A	247A	0.26	7	24	0.26	24	3.7	0.29		0.00		0.00		0.00	0.00	0.26	0.26	0.09	0.37	40.5	200	0.65	26.44	0.01	0.84	0.29
	247A	246A	0.14	2	7	0.40	31	3.7	0.37		0.00		0.00		0.00	0.00	0.14	0.40	0.13	0.50	11.0	200	0.35	19.40	0.03	0.62	0.26
	246A	253A	0.22	5	17	0.62	48	3.7	0.57		0.00		0.00		0.00	0.00	0.22	0.62	0.20	0.77	52.0	200	0.35	19.40	0.04	0.62	0.30
Contribution From STREET 4, Pipe 299A - 253A						0.33	28				0.00		0.00		0.00		0.33	0.95									
	253A	254A	0.19	4	14	1.14	90	3.6	1.05		0.00		0.00		0.00	0.00	0.19	1.14	0.38	1.43	52.5	200	0.35	19.40	0.07	0.62	0.36
To STREET 1, Pipe 254A - 255A						1.14	90				0.00		0.00		0.00			1.14									
STREET 1																											
Contribution From STREET 1, Pipe 253A - 254A						1.14	90				0.00		0.00		0.00		1.14	1.14									
	254A	255A	0.13	2	7	1.27	97	3.6	1.13		0.00		0.00		0.00	0.00	0.13	1.27	0.42	1.55	11.0	200	0.35	19.40	0.08	0.62	0.37
	255A	256A	0.54	13	45	1.81	142	3.6	1.64		0.00		0.00		0.00	0.00	0.54	1.81	0.60	2.24	91.0	200	0.35	19.40	0.12	0.62	0.41

DESIGN PARAMETERS

Park Flow =	9300	L/ha/da	0.10764	l/s/Ha				
Average Daily Flow =	280	l/p/day			Industrial Peak Factor = as per MOE Graph			
Comm/Inst Flow =	28000	L/ha/da	0.3241	l/s/Ha	Extraneous Flow =	0.330	L/s/ha	
Industrial Flow =	35000	L/ha/da	0.40509	l/s/Ha	Minimum Velocity =	0.600	m/s	
Max Res. Peak Factor =	4.00				Manning's n = (Conc)	0.013	(Pvc)	0.013
Commercial/Inst./Park Peak Factor =	1.50				Townhouse coeff=	2.7		
Institutional =	0.32	l/s/Ha			Single house coeff=	3.4		

Designed: M.S.

Checked: W.L.

Dwg. Reference: Sanitary Servicing Plan, Servicing Profiles

PROJECT: **STITTSVILLE SOUTH URBAN EXPANSION AREA**

LOCATION: **City of Ottawa**

File Ref: **21-1247**

Date: **May 2026**

Sheet No. 3 of 8

1247_San_Sthm6.xlsx

SANITARY SEWER CALCULATION SHEET

Manning's n=0.013

LOCATION			RESIDENTIAL AREA AND POPULATION							COMM		INSTIT		PARK		C+I+I	INFILTRATION				PIPE						
STREET	FROM M.H.	TO M.H.	AREA (ha)	UNITS	POP.	CUMULATIVE AREA (ha)	CUMULATIVE POP.	PEAK FACT.	PEAK FLOW (l/s)	AREA (ha)	ACCU. AREA (ha)	AREA (ha)	ACCU. AREA (ha)	AREA (ha)	ACCU. AREA (ha)	PEAK FLOW (l/s)	TOTAL AREA (ha)	ACCU. AREA (ha)	INFILT. FLOW (l/s)	TOTAL FLOW (l/s)	DIST (m)	DIA (mm)	SLOPE (%)	CAP. (FULL) (l/s)	RATIO Q act/Q cap	VEL. (FULL) (m/s)	VEL. (ACT.) (m/s)
			0.10		0	1.91	142				0.00		0.00		0.00		0.10	1.91									
	256A	257A	0.39	10	34	2.30	176	3.5	2.02		0.00		0.00		0.00	0.00	0.39	2.30	0.76	2.77	75.5	200	0.35	19.40	0.14	0.62	0.44
Contribution From STREET 1, Pipe 252A - 257A						1.34	86				0.00		0.00		0.00		1.34	3.64									
	257A	258A	0.38	8	28	4.02	290	3.5	3.26		0.00		0.00		0.00	0.00	0.38	4.02	1.33	4.59	81.5	200	0.35	19.40	0.24	0.62	0.50
Contribution From SANITARY SERVICING BLOCK, Pipe 245A - 258A						18.52	2146				0.00		0.00		0.40		18.92	22.94									
	258A	259A	0.10		0	22.64	2436	3.0	23.79		0.00		0.00		0.40	0.06	0.10	23.04	7.60	31.46	58.5	300	0.20	43.25	0.73	0.61	0.67
	259A	260A	0.05		0	22.69	2436	3.0	23.79		0.00		0.00		0.40	0.06	0.05	23.09	7.62	31.48	29.0	300	0.20	43.25	0.73	0.61	0.67
	260A	261A	0.05		0	22.74	2436	3.0	23.79		0.00		0.00		0.40	0.06	0.05	23.14	7.64	31.50	31.0	300	0.20	43.25	0.73	0.61	0.67
	261A	262A	0.16	2	7	22.90	2443	3.0	23.86		0.00		0.00		0.40	0.06	0.16	23.30	7.69	31.61	20.0	300	0.20	43.25	0.73	0.61	0.67
	262A	265A	0.32	5	17	23.22	2460	3.0	24.01		0.00		0.00		0.40	0.06	0.32	23.62	7.79	31.87	79.5	300	0.20	43.25	0.74	0.61	0.67
To STREET 2, Pipe 265A - 266A						23.22	2460				0.00		0.00		0.40			23.62									
STREET 2																											
	267A	268A	0.19	4	14	0.19	14	3.7	0.17		0.00		0.00		0.00	0.00	0.19	0.19	0.06	0.23	38.5	200	0.65	26.44	0.01	0.84	0.26
	268A	269A	0.14	2	7	0.33	21	3.7	0.25		0.00		0.00		0.00	0.00	0.14	0.33	0.11	0.36	11.0	200	2.15	48.09	0.01	1.53	0.44
	269A	270A	0.60	14	48	0.93	69	3.6	0.81		0.00		0.00		0.00	0.00	0.60	0.93	0.31	1.12	109.5	200	0.35	19.40	0.06	0.62	0.33
	270A	271A	0.03		0	0.96	69	3.6	0.81		0.00		0.00		0.00	0.00	0.03	0.96	0.32	1.13	11.0	200	0.35	19.40	0.06	0.62	0.33
	271A	272A	0.16	3	10	1.12	79	3.6	0.93		0.00		0.00		0.00	0.00	0.16	1.12	0.37	1.30	44.5	200	0.35	19.40	0.07	0.62	0.35
	272A	273A	0.05	1	3	1.17	82	3.6	0.96		0.00		0.00		0.00	0.00	0.05	1.17	0.39	1.35	11.0	200	0.35	19.40	0.07	0.62	0.35
	273A	274A	0.57	13	44	1.74	126	3.6	1.46		0.00		0.00		0.00	0.00	0.57	1.74	0.57	2.03	83.5	200	0.35	19.40	0.10	0.62	0.40
	274A	275A	0.50	14	48	2.24	174	3.5	1.99		0.00		0.00		0.00	0.00	0.50	2.24	0.74	2.73	83.5	200	0.35	19.40	0.14	0.62	0.43
To PUMP STATION INLET 2, Pipe 275A - 285A						2.24	174				0.00		0.00		0.00			2.24									
	263A	264A	0.54	7	24	0.54	24	3.7	0.29		0.00		0.00		0.00	0.00	0.54	0.54	0.18	0.47	31.5	200	0.65	26.44	0.02	0.84	0.32
	264A	265A	0.05	1	3	0.59	27	3.7	0.32		0.00		0.00		0.00	0.00	0.05	0.59	0.19	0.52	19.5	200	4.50	69.58	0.01	2.21	0.64
Contribution From STREET 1, Pipe 262A - 265A						23.22	2460				0.00		0.00		0.40		23.62	24.21									
			0.05		0	23.86	2487				0.00		0.00		0.40		0.05	24.26									
	265A	266A	0.59	14	48	24.45	2535	3.0	24.67		0.00		0.00		0.40	0.06	0.59	24.85	8.20	32.93	113.5	300	0.20	43.25	0.76	0.61	0.67
	266A	275A	0.17	2	7	24.62	2542	3.0	24.73		0.00		0.00		0.40	0.06	0.17	25.02	8.26	33.05	13.0	300	0.20	43.25	0.76	0.61	0.67
To PUMP STATION INLET 2, Pipe 275A - 285A						24.62	2542				0.00		0.00		0.40			25.02									
PUMP STATION INLET 2																											
Contribution From STREET 2, Pipe 266A - 275A						24.62	2542				0.00		0.00		0.40		25.02	25.02									
Contribution From STREET 2, Pipe 274A - 275A						2.24	174				0.00		0.00		0.00		2.24	27.26									
	275A	285A				26.86	2716	3.0	26.26		0.00		0.00		0.40	0.06	0.00	27.26	9.00	35.32	31.0	300	0.20	43.25	0.82	0.61	0.68
	285A	286A				26.86	2716	3.0	26.26		0.00		0.00		0.40	0.06	0.00	27.26	9.00	35.32	22.5	300	0.20	43.25	0.82	0.61	0.68
To PUMP STATION INLET 2, Pipe 286A - 288A						26.86	2716				0.00		0.00		0.40			27.26									

DESIGN PARAMETERS

Park Flow =	9300	L/ha/da	0.10764	l/s/Ha			
Average Daily Flow =	280	l/p/day			Industrial Peak Factor = as per MOE Graph		
Comm/Inst Flow =	28000	L/ha/da	0.3241	l/s/Ha	Extraneous Flow =	0.330	L/s/ha
Industrial Flow =	35000	L/ha/da	0.40509	l/s/Ha	Minimum Velocity =	0.600	m/s
Max Res. Peak Factor =	4.00				Manning's n = (Conc)	0.013 (Pvc)	0.013
Commercial/Inst./Park Peak Factor =	1.50				Townhouse coeff=	2.7	
Institutional =	0.32	l/s/Ha			Single house coeff=	3.4	

Designed: M.S.	PROJECT: STITTSVILLE SOUTH URBAN EXPANSION AREA		
Checked: W.L.	LOCATION: City of Ottawa		
Dwg. Reference: Sanitary Servicing Plan, Servicing Profiles	File Ref: 21-1247	Date: May 2026	Sheet No. 4 of 8

1247_san_Subm6.xlsx

SANITARY SEWER CALCULATION SHEET

Manning's n=0.013

LOCATION			RESIDENTIAL AREA AND POPULATION							COMM		INSTIT		PARK		C+I+I	INFILTRATION				PIPE						
STREET	FROM M.H.	TO M.H.	AREA (ha)	UNITS	POP.	CUMULATIVE AREA (ha)	CUMULATIVE POP.	PEAK FACT.	PEAK FLOW (l/s)	AREA (ha)	ACCU. AREA (ha)	AREA (ha)	ACCU. AREA (ha)	AREA (ha)	ACCU. AREA (ha)	PEAK FLOW (l/s)	TOTAL AREA (ha)	ACCU. AREA (ha)	INFILT. FLOW (l/s)	TOTAL FLOW (l/s)	DIST (m)	DIA (mm)	SLOPE (%)	CAP. (FULL) (l/s)	RATIO Q act/Q cap	VEL. (FULL) (m/s)	VEL. (ACT.) (m/s)
STREET 2																											
	155A	156A	0.20	7	19	0.20	19	3.7	0.23		0.00		0.00		0.00	0.00	0.20	0.20	0.07	0.29	52.5	200	0.65	26.44	0.01	0.84	0.27
To STREET 1, Pipe 156A - 157A						0.20	19				0.00		0.00		0.00			0.20									
	159A	160A	0.57	26	70	0.57	70	3.6	0.82		0.00		0.00		0.00	0.00	0.57	0.57	0.19	1.01	81.5	200	0.65	26.44	0.04	0.84	0.40
	160A	161A	0.48	24	65	1.05	135	3.6	1.56		0.00		0.00		0.00	0.00	0.48	1.05	0.35	1.91	81.5	200	0.35	19.40	0.10	0.62	0.39
To STREET 3, Pipe 161A - 164A						1.05	135				0.00		0.00		0.00			1.05									
STREET 1																											
			0.30	14	38	0.30	38				0.00		0.00		0.00		0.30	0.30									
	162A	163A	0.44	11	37	0.74	75	3.6	0.88		0.00		0.00		0.00	0.00	0.44	0.74	0.24	1.12	111.5	200	0.65	26.44	0.04	0.84	0.42
			0.30	8	27	1.04	102				0.00		0.00		0.00		0.30	1.04									
	163A	164A	0.30	15	41	1.34	143	3.6	1.65		0.00		0.00		0.00	0.00	0.30	1.34	0.44	2.09	111.0	200	0.35	19.40	0.11	0.62	0.40
To STREET 4, Pipe 164A - 165A						1.34	143				0.00		0.00		0.00			1.34									
	152A	153A	0.67	17	58	0.67	58	3.6	0.68		0.00		0.00		0.00	0.00	0.67	0.67	0.22	0.91	106.0	200	0.65	26.44	0.03	0.84	0.39
	153A	154A	0.14	2	7	0.81	65	3.6	0.77		0.00		0.00		0.00	0.00	0.14	0.81	0.27	1.03	10.0	200	0.35	19.40	0.05	0.62	0.33
	154A	156A	0.20	4	14	1.01	79	3.6	0.93		0.00		0.00		0.00	0.00	0.20	1.01	0.33	1.26	53.0	200	0.35	19.40	0.06	0.62	0.34
Contribution From STREET 2, Pipe 155A - 156A						0.20	19				0.00		0.00		0.00		0.20	1.21									
			0.23	11	30	1.44	128				0.00		0.00		0.00		0.23	1.44									
	156A	157A	0.26	7	24	1.70	152	3.6	1.75		0.00		0.00		0.00	0.00	0.26	1.70	0.56	2.31	85.5	200	2.15	48.09	0.05	1.53	0.77
PUMP STATION INLET 1																											
Contribution From Street 4, Pipe 165A - 170A						29.42	3223				0.00		0.00		3.00		0.00	32.42									
	170A	171A				29.42	3223	2.93	30.63		0.00		0.000		3.00	0.32	0.00	32.42	10.699	41.65	30.5	375	0.15	67.91	0.61	0.61	0.65
	171A	172A				29.42	3223	2.93	30.63		0.00		0.000		3.00	0.32	0.00	32.42	10.699	41.65	24.5	375	0.15	67.91	0.61	0.61	0.65
	172A	173A				29.42	3223	2.93	30.63		0.00		0.000		3.00	0.32	0.00	32.42	10.699	41.65	19.0	375	0.15	67.91	0.61	0.61	0.65
	173A	174A				29.42	3223	2.93	30.63		0.00		0.000		3.00	0.32	0.00	32.42	10.699	41.65	17.5	375	0.15	67.91	0.61	0.61	0.65
To PUMP STATION, Pipe 174A - 286A						29.42	3223				0.00		0.000		3.00			32.42									
Contribution From PUMP STATION INLET 2, Pipe 285A - 286A						26.86	2716				0.00		0.00		0.40		0.00	27.26									
Total to PUMP STATION	286A	288A				56.28	5939	2.7	52.73		0.00		0.00		0.40	0.06	0.00	59.68	19.69	72.49	4.8	450	2.55	455.28	0.16	2.86	2.07

DESIGN PARAMETERS

Park Flow =	9300	L/ha/da	0.10764	l/s/Ha			
Average Daily Flow =	280	l/p/day			Industrial Peak Factor = as per MOE Graph		
Comm/Inst Flow =	28000	L/ha/da	0.3241	l/s/Ha	Extraneous Flow =	0.330	L/s/ha
Industrial Flow =	35000	L/ha/da	0.40509	l/s/Ha	Minimum Velocity =	0.600	m/s
Max Res. Peak Factor =	4.00				Manning's n = (Conc)	0.013	(Pvc) 0.013
Commercial/Inst./Park Peak Factor =	1.50				Townhouse coeff=	2.7	
Institutional =	0.32	l/s/Ha			Single house coeff=	3.4	

Designed: M.S.	PROJECT: **STITTSVILLE SOUTH URBAN EXPANSION AREA**		
Checked: W.L.	LOCATION: **City of Ottawa**		
Dwg. Reference: Sanitary Servicing Plan, Servicing Profiles	File Ref: **21-1247**	Date: **May 2026**	Sheet No. 5 of 8

SANITARY SEWER CALCULATION SHEET

Manning's n=0.013

LOCATION			RESIDENTIAL AREA AND POPULATION							COMM		INSTIT		PARK		C+I+I	INFILTRATION				PIPE						
STREET	FROM M.H.	TO M.H.	AREA (ha)	UNITS	POP.	CUMULATIVE AREA (ha)	CUMULATIVE POP.	PEAK FACT.	PEAK FLOW (l/s)	AREA (ha)	ACCU. AREA (ha)	AREA (ha)	ACCU. AREA (ha)	AREA (ha)	ACCU. AREA (ha)	PEAK FLOW (l/s)	TOTAL AREA (ha)	ACCU. AREA (ha)	INFILT. FLOW (l/s)	TOTAL FLOW (l/s)	DIST (m)	DIA (mm)	SLOPE (%)	CAP. (FULL) (l/s)	RATIO Q act/Q cap	VEL. (FULL) (m/s)	VEL. (ACT.) (m/s)
			0.24	12.00	32	1.94	184				0.00		0.00		0.00		0.24	1.94									
	157A	158A	0.25	7	24	2.19	208	3.5	2.37		0.00		0.00		0.00	0.00	0.25	2.19	0.72	3.09	85.5	200	0.35	19.40	0.16	0.62	0.45
To STREET 3, Pipe 158A - 161A						2.19	208				0.00		0.00		0.00			2.19									
STREET 8																											
Contribution From STREET 5, Pipe 141A - 143A						0.27	17				0.00		0.00		0.00		0.27	0.27									
Contribution From STREET 5, Pipe 142A - 143A						0.26	20				0.00		0.00		0.00		0.26	0.53									
	143A	144A	0.58	28	76	1.11	113	3.6	1.31		0.00		0.00		0.00	0.00	0.58	1.11	0.37	1.68	103.0	200	0.35	19.40	0.09	0.62	0.37
	144A	148A	0.57	28	76	1.68	189	3.5	2.16		0.00		0.00		0.00	0.00	0.57	1.68	0.55	2.71	103.0	200	0.35	19.40	0.14	0.62	0.43
Contribution From STREET 4, Pipe 140A - 148A						3.15	286				0.00		0.00		0.00		3.15	4.83									
Contribution From STREET 9, Pipe 147A - 148A						2.18	236				0.00		0.00		0.00		2.18	7.01									
	148A	151A	0.09		0	7.100	711	3.313	7.633		0.000		0.000		0.000	0.000	0.090	7.10	2.343	9.976	60.000	200	0.350	19.404	0.514	0.618	0.620
To STREET 3, Pipe 151A - 158A						7.10	711				0.000		0.000		0.000			7.10									
STREET 3																											
	127A	128A	0.25	5	17	0.25	17	3.7	0.20		0.00		0.00		0.00	0.00	0.25	0.25	0.08	0.29	52.0	200	0.65	26.44	0.01	0.84	0.27
To STREET 6, Pipe 128A - 129A						0.25	17				0.00		0.00		0.00			0.25									
	131A	132A	0.57	13	44	0.57	44	3.7	0.52		0.00		0.00		0.00	0.00	0.57	0.57	0.19	0.71	81.5	200	0.65	26.44	0.03	0.84	0.36
	132A	133A	0.43	12	41	1.00	85	3.6	0.99		0.00		0.00		0.00	0.00	0.43	1.00	0.33	1.32	81.0	200	0.35	19.40	0.07	0.62	0.35
To STREET 3, Pipe 133A - 151A						1.00	85				0.00		0.00		0.00			1.00									
STREET 6																											
	149A	150A	0.70	17	58	0.70	58	3.6	0.68		0.00		0.00		0.00	0.00	0.70	0.70	0.23	0.92	111.5	200	0.65	26.44	0.03	0.84	0.39
	150A	151A	0.64	17	58	1.34	116	3.6	1.35		0.00		0.00		0.00	0.00	0.64	1.34	0.44	1.79	111.5	200	0.35	19.40	0.09	0.62	0.39
To STREET 3, Pipe 151A - 158A						1.34	116				0.00		0.00		0.00			1.34									
	124A	125A	0.67	15	51	0.67	51	3.7	0.60		0.00		0.00		0.00	0.00	0.67	0.67	0.22	0.82	104.5	200	0.75	28.40	0.03	0.90	0.40
	125A	126A	0.14	2	7	0.81	58	3.6	0.68		0.00		0.00		0.00	0.00	0.14	0.81	0.27	0.95	11.0	200	1.05	33.61	0.03	1.07	0.47
	126A	128A	0.20	4	14.0	1.01	72	3.62	0.85		0.00		0.00		0.00	0.00	0.20	1.01	0.333	1.18	52.5	200	2.60	52.89	0.02	1.68	0.68
Contribution From STREET 3, Pipe 127A - 128A						0.25	17.0				0.00		0.000		0.00		0.25	1.26									
	128A	129A	0.51	13	44.0	1.77	133.0	3.57	1.54		0.00		0.000		0.00	0.00	0.51	1.77	0.584	2.12	85.0	200	0.35	19.40	0.11	0.62	0.40
	129A	130A	0.45	12	41	2.22	174	3.54	1.99		0.00		0.00		0.00	0.00	0.45	2.22	0.733	2.73	85.0	200	0.35	19.40	0.14	0.62	0.43
To STREET 3, Pipe 130A - 133A						2.22	174				0.00		0.00		0.00			2.22									
STREET 9																											
	112A	115A	0.22	10.00	27.00	0.22	27.00	3.69	0.32		0.00		0.00		0.00	0.00	0.22	0.22	0.07	0.40	49.50	200.00	0.65	26.44	0.01	0.84	0.305
To STREET 10, Pipe 115A - 120A						0.22	27.00				0.00		0.00		0.00			0.22									
	112A	1470A	0.20	10.00	27.00	0.20	27	3.7	0.32		0.00		0.00		0.00	0.00	0.20	0.20	0.07	0.39	33.0	200	0.65	26.44	0.01	0.84	0.29
	1470A	147A	0.60	30.00	81.00	0.80	108.00	3.59	1.26		0.00		0.00		0.00	0.00	0.60	0.80	0.26	1.52	101.50	200.00	0.35	19.40	0.08	0.62	0.363
Contribution From STREET 5, Pipe 146A - 147A						1.18	109.00				0.00		0.00		0.00		1.18	1.98									
	147A	148A	0.20	7.00	19.00	2.18	236.00	3.50	2.67		0.00		0.00		0.00	0.00	0.20	2.18	0.72	3.39	60.00	200.00	0.35	19.40	0.17	0.62	0.461
To STREET 8, Pipe 148A - 151A						2.18	236.00				0.00		0.00		0.00			2.18									
STREET 10																											
	102A	103A	0.26	6	20.0	0.26	20.0	3.70	0.24		0.00		0.000		0.00	0.00	0.26	0.26	0.086	0.33	52.0	200	0.65	26.44	0.01	0.84	0.28
To STREET 10, Pipe 103A - 108A						0.26	20.0				0.00		0.000		0.00			0.26									

DESIGN PARAMETERS

Park Flow =	9300	L/ha/da	0.10764	l/s/Ha			
Average Daily Flow =	280	l/p/day			Industrial Peak Factor = as per MOE Graph		
Comm/Inst Flow =	28000	L/ha/da	0.3241	l/s/Ha	Extraneous Flow =	0.330	L/s/ha
Industrial Flow =	35000	L/ha/da	0.40509	l/s/Ha	Minimum Velocity =	0.600	m/s
Max Res. Peak Factor =	4.00				Manning's n = (Conc)	0.013 (Pvc)	0.013
Commercial/Inst./Park Peak Factor =	1.50				Townhouse coeff=	2.7	
Institutional =	0.32	l/s/Ha			Single house coeff=	3.4	

Designed: M.S.

Checked: W.L.

Dwg. Reference: Sanitary Servicing Plan, Servicing Profiles

PROJECT: **STITTSVILLE SOUTH URBAN EXPANSION AREA**

LOCATION: **City of Ottawa**

File Ref: **21-1247**

Date: **May 2026**

Sheet No. 6 of 8

1247_san_Subm6.xlsx

SANITARY SEWER CALCULATION SHEET

Manning's n=0.013

LOCATION			RESIDENTIAL AREA AND POPULATION							COMM		INSTIT		PARK		C+I+I	INFILTRATION				PIPE						
STREET	FROM M.H.	TO M.H.	AREA (ha)	UNITS	POP.	CUMULATIVE AREA (ha)	CUMULATIVE POP.	PEAK FACT.	PEAK FLOW (l/s)	AREA (ha)	ACCU. AREA (ha)	AREA (ha)	ACCU. AREA (ha)	AREA (ha)	ACCU. AREA (ha)	PEAK FLOW (l/s)	TOTAL AREA (ha)	ACCU. AREA (ha)	INFILT. FLOW (l/s)	TOTAL FLOW (l/s)	DIST (m)	DIA (mm)	SLOPE (%)	CAP. (FULL) (l/s)	RATIO Q act/Q cap	VEL. (FULL) (m/s)	VEL. (ACT.) (m/s)
			0.20	3	10	0.20	10				0.00		0.00		0.00		0.20	0.20									
	121A	122A	0.56	28.00	76.0	0.76	86	3.61	1.01		0.00		0.00		0.00	0.00	0.56	0.76	0.251	1.26	111.0	200	0.65	26.44	0.05	0.84	0.43
	122A	123A	0.62	31	84	1.38	170	3.5	1.95		0.00		0.00		0.00	0.00	0.62	1.38	0.46	2.40	111.0	200	0.35	19.40	0.12	0.62	0.42
To STREET 3, Pipe 123A - 130A						1.38	170				0.00		0.00		0.00			1.38									
	100A	1010A	0.37	11	37	0.37	37	3.7	0.44		0.00		0.00		0.00	0.00	0.37	0.37	0.12	0.56	46.0	200	0.65	26.44	0.02	0.84	0.34
	1010A	101A	0.29	8	27	0.66	64	3.6	0.75		0.00		0.00		0.00	0.00	0.29	0.66	0.22	0.97	44.5	200	0.35	19.40	0.05	0.62	0.32
	101A	103A	0.51	14	48	1.17	112	3.6	1.30		0.00		0.00		0.00	0.00	0.51	1.17	0.39	1.69	90.5	200	0.35	19.40	0.09	0.62	0.37
To STREET 10, Pipe 103A - 108A						1.17	112				0.00		0.00		0.00			1.17									
	104A	105A	0.27	9	24	0.270	24	3.696	0.287		0.000		0.000		0.000	0.000	0.270	0.27	0.089	0.377	44.500	200	0.650	26.443	0.014	0.842	0.293
	105A	106A	0.09	3	8	0.360	32	3.680	0.382		0.000		0.000		0.000	0.000	0.090	0.36	0.119	0.500	11.000	200	0.350	19.404	0.026	0.618	0.263
	106A	107A	0.56	28	76	0.92	108	3.6	1.26		0.00		0.00		0.00	0.00	0.56	0.92	0.30	1.56	90.5	200	0.35	19.40	0.08	0.62	0.37
	107A	108A	0.45	21	57	1.37	165	3.5	1.89		0.00		0.00		0.00	0.00	0.45	1.37	0.45	2.35	90.0	200	0.35	19.40	0.12	0.62	0.41
To STREET 10, Pipe 108A - 109A						1.37	165				0.00		0.00		0.00			1.37									
STREET 10																											
			0.11		0	0.11	0				0.00		0.00		0.00		0.11	0.11									
	113A	114A	0.22	3	10	0.33	10	3.7	0.12		0.00		0.00		0.00	0.00	0.22	0.33	0.11	0.23	36.5	200	0.65	26.44	0.01	0.84	0.26
	114A	115A	0.66	13	44	0.99	54	3.6	0.64		0.00		0.00	3.000	3.00	0.32	3.66	3.99	1.32	2.28	141.5	200	0.35	19.40	0.12	0.62	0.41
Contribution From STREET 9, Pipe 112A - 115A						0.22	27				0.00		0.00		0.00		0.22	4.21									
	115A	120A	0.23	4.00	14.00	1.44	95.0	3.60	1.11		0.00		0.000		3.00	0.32	0.23	4.44	1.465	2.90	59.0	200	0.35	19.40	0.15	0.62	0.44
To STREET 3, Pipe 120A - 123A						1.44	95				0.00		0.00		3.00			4.44									
Contribution From STREET 10, Pipe 101A - 103A						1.17	112				0.00		0.00		0.00		1.17	1.17									
Contribution From STREET 10, Pipe 102A - 103A						0.26	20				0.00		0.00		0.00		0.26	1.43									
	103A	108A	0.20	7	19	1.63	151	3.55	1.74		0.00		0.00		0.00	0.00	0.20	1.63	0.538	2.28	60.0	200	0.35	19.40	0.12	0.62	0.41
Contribution From STREET 10, Pipe 107A - 108A						1.37	165				0.00		0.00		0.00		1.37	3.00									
	108A	109A	0.47	23	62	3.47	378	3.4	4.20		0.00		0.00		0.00	0.00	0.47	3.47	1.15	5.34	79.5	200	0.35	19.40	0.28	0.62	0.52
	109A	110A				3.47	378	3.43	4.20		0.00		0.00		0.00	0.00	0.00	3.47	1.145	5.34	79.5	200	0.35	19.40	0.28	0.62	0.52
	110A	120A	0.48	23	62.0	3.95	440.0	3.40	4.85		0.00		0.000		0.00	0.00	0.48	3.95	1.304	6.15	12.0	200	0.35	19.40	0.32	0.62	0.55
To STREET 3, Pipe 120A - 123A						3.95	440.0				0.00		0.000		0.00			3.95									
WEST POND INLET 2																											
			0.18		0.0	0.18	0				0.00		0.00		0.00		0.18	0.18									
	117A	118A	2.40	264	607.0	2.58	607	3.3	6.58		0.00		0.00		0.00	0.00	2.40	2.58	0.85	7.43	14.5	200	0.75	28.40	0.26	0.90	0.76
To STREET 3, Pipe 118A - 119A						2.58	607.00				0.00		0.00		0.00			2.58									
STREET 3																											
Contribution From WEST POND INLET 2, Pipe 117A - 118A						2.58	607				0.00		0.00		0.00		2.58	2.58									
	118A	119A	0.36	5.00	17.00	2.94	624.00	3.34	6.75		0.00		0.00		0.00	0.00	0.36	2.94	0.97	7.72	77.50	200.00	0.35	19.40	0.40	0.62	0.580
	119A	120A	0.28	3.00	10.00	3.22	634.00	3.34	6.85		0.00		0.00		0.00	0.00	0.28	3.22	1.06	7.92	74.50	300.00	0.20	43.25	0.18	0.61	0.46
Contribution From STREET 10, Pipe 110A - 120A						3.95	440.00				0.00		0.00		0.00		3.95	7.17									
Contribution From STREET 10, Pipe 115A - 120A						1.44	95.00				0.00		0.00		3.00		4.44	11.61									
	120A	123A	0.21	8.00	22.00	8.82	1191.00	3.20	12.35		0.00		0.00		3.00	0.32	0.21	11.82	3.90	16.57	62.00	300.00	0.20	43.25	0.38	0.61	0.57
Contribution From STREET 10, Pipe 122A - 123A						1.38	170.00				0.00		0.00		0.00		1.38	13.20									
	123A	130A	0.21	8	22.0	10.41	1383.0	3.16	14.18		0.00		0.000		3.00	0.32	0.21	13.41	4.425	18.93	60.0	300	0.20	43.25	0.44	0.61	0.59

DESIGN PARAMETERS

Park Flow =	9300	L/ha/da	0.10764	l/s/Ha			
Average Daily Flow =	280	l/p/day			Industrial Peak Factor = as per MOE Graph		
Comm/Inst Flow =	28000	L/ha/da	0.3241	l/s/Ha	Extraneous Flow =	0.330	L/s/ha
Industrial Flow =	35000	L/ha/da	0.40509	l/s/Ha	Minimum Velocity =	0.600	m/s
Max Res. Peak Factor =	4.00				Manning's n = (Conc)	0.013	(Pvc) 0.013
Commercial/Inst./Park Peak Factor =	1.50				Townhouse coeff=	2.7	
Institutional =	0.32	l/s/Ha			Single house coeff=	3.4	

Designed: M.S.	PROJECT: **STITTSVILLE SOUTH URBAN EXPANSION AREA**		
Checked: W.L.	LOCATION: **City of Ottawa**		
Dwg. Reference: Sanitary Servicing Plan, Servicing Profiles	File Ref: **21-1247**	Date: **May 2026**	Sheet No. 7 of 8

SANITARY SEWER CALCULATION SHEET

Manning's n=0.013

LOCATION			RESIDENTIAL AREA AND POPULATION							COMM	INSTIT	PARK	C+I+I	INFILTRATION				PIPE						
STREET	FROM M.H.	TO M.H.	AREA (ha)	UNITS	POP.	CUMULATIVE AREA (ha)	CUMULATIVE POP.	PEAK FACT.	PEAK FLOW (l/s)	AREA (ha)	ACCU. AREA (ha)	AREA (ha)	ACCU. AREA (ha)	AREA (ha)	ACCU. AREA (ha)	PEAK FLOW (l/s)	TOTAL AREA (ha)	ACCU. AREA (ha)	INFILT. FLOW (l/s)	TOTAL FLOW (l/s)	DIST (m)	DIA (mm)	SLOPE (%)	CAP. (FULL) (l/s)	RATIO Q act/Q cap	VEL. (FULL) (m/s)	VEL. (ACT.) (m/s)
Contribution From STREET 6, Pipe 129A - 130A						2.22	174				0.00		0.00		0.00		2.22	15.63									
	130A	133A	0.24	10	27	12.87	1584	3.1	16.07		0.00		0.00		3.00	0.32	0.24	15.87	5.24	21.63	60.0	300	0.20	43.25	0.50	0.61	0.61
Contribution From STREET 3, Pipe 132A - 133A						1.00	85				0.00		0.00		0.00		1.00	16.87									
	133A	151A	0.20	7	19	14.07	1688	3.1	17.03		0.00		0.00		3.00	0.32	0.20	17.07	5.63	22.99	60.0	300	0.20	43.25	0.53	0.61	0.62
Contribution From STREET 8, Pipe 148A - 151A						7.10	711				0.00		0.00		0.00		7.10	24.17									
Contribution From STREET 6, Pipe 150A - 151A						1.34	116				0.00		0.00		0.00		1.34	25.51									
	151A	158A	0.21	8	22	22.72	2537	3.0	24.69		0.00		0.00		3.00	0.32	0.21	25.72	8.49	33.50	60.0	300	0.20	43.25	0.77	0.61	0.68
Contribution From STREET 1, Pipe 157A - 158A						2.19	208				0.00		0.00		0.00		2.19	27.91									
	158A	161A	0.21	8	22	25.12	2767	3.0	26.70		0.00		0.00		3.00	0.32	0.21	28.12	9.28	36.30	60.0	375	0.20	78.41	0.46	0.71	0.69
Contribution From STREET 2, Pipe 160A - 161A						1.05	135				0.00		0.00		0.00		1.05	29.17									
	161A	164A	0.21	8	22	26.38	2924	2.96	28.06		0.00		0.00		3.00	0.32	0.21	29.38	9.695	38.08	60.0	375	0.20	78.41	0.49	0.71	0.70
To STREET 4, Pipe 164A - 165A						26.380	2924				0.000		0.000		3.000			29.38									
STREET 5																											
	141A	143A	0.27	5	17	0.27	17	3.7	0.20		0.00		0.00		0.00	0.00	0.27	0.27	0.09	0.29	52.5	200	0.65	26.44	0.01	0.84	0.27
To STREET 8, Pipe 143A - 144A						0.27	17				0.00		0.00		0.00			0.27									
	142A	143A	0.26	6	20	0.26	20	3.7	0.24		0.00		0.00		0.00	0.00	0.26	0.26	0.09	0.33	52.0	200	0.65	26.44	0.01	0.84	0.28
To STREET 8, Pipe 143A - 144A						0.26	20				0.00		0.00		0.00			0.26									
	138A	139A	0.66	18	61	0.66	61	3.6	0.72		0.00		0.00		0.00	0.00	0.66	0.66	0.22	0.94	99.5	200	0.65	26.44	0.04	0.84	0.39
	139A	140A	0.55	16.00	54.00	1.21	115	3.58	1.33		0.00		0.00		0.00	0.00	0.55	1.21	0.399	1.73	99.0	200	0.35	19.40	0.09	0.62	0.38
To STREET 4, Pipe 140A - 148A						1.21	115.0				0.00		0.000		0.00			1.21									
	145A	146A	0.67	18	61	0.67	61	3.6	0.72		0.00		0.00		0.00	0.00	0.67	0.67	0.22	0.94	99.5	200	0.65	26.44	0.04	0.84	0.39
	146A	147A	0.51	14.00	48.00	1.18	109	3.59	1.27		0.00		0.00		0.00	0.00	0.51	1.18	0.389	1.66	99.0	200	0.35	19.40	0.09	0.62	0.37
To STREET 9, Pipe 147A - 148A						1.18	109				0.00		0.00		0.00			1.18									
STREET 4																											
			0.06		0.0	0.06	0				0.00		0.00		0.00		0.06	0.06									
	134A	135A	0.68	20	68.0	0.74	68.0	3.63	0.80		0.00		0.000		0.00	0.00	0.68	0.74	0.244	1.04	106.5	200	0.65	26.44	0.04	0.84	0.41
	135A	136A	0.66	20	68.0	1.40	136.0	3.56	1.57		0.00		0.000		0.00	0.00	0.66	1.40	0.462	2.03	106.5	200	0.35	19.40	0.10	0.62	0.40
	136A	137A	0.14	2	7	1.54	143	3.56	1.65		0.00		0.00		0.00	0.00	0.14	1.54	0.508	2.16	11.5	200	0.35	19.40	0.11	0.62	0.41
	137A	140A	0.20	4	14	1.74	157	3.548	1.805		0.00		0.00		0.00	0.000	0.20	1.74	0.574	2.379	51.500	200	0.350	19.404	0.123	0.618	0.418
Contribution From STREET 5, Pipe 139A - 140A						1.21	115				0.00		0.00		0.00		1.21	2.95									
	140A	148A	0.20	4.00	14.00	3.15	286	3.5	3.22		0.00		0.00		0.00	0.00	0.20	3.15	1.04	4.26	60.0	200	0.35	19.40	0.22	0.62	0.49
To STREET 8, Pipe 148A - 151A						3.15	286.00				0.00		0.00		0.00			3.15									
Contribution From STREET 3, Pipe 161A - 164A						26.38	2924.0				0.00		0.000		3.00		29.38	29.38									
Contribution From STREET 1, Pipe 163A - 164A						1.34	143.00				0.00		0.00		0.00		1.34	30.72									
			0.05		0.00	27.77	3067				0.00		0.00		3.00		0.05	30.77									
	164A	165A	0.77	22	75.0	28.54	3142.0	2.94	29.94		0.00		0.000		3.00	0.32	0.77	31.54	10.408	40.67	140.5	375	0.20	78.41	0.52	0.71	0.72
			0.83	23	78.0	29.37	3220.0	2.00	20.87		0.00		0.000		3.00	0.32	0.83	32.37	10.682	31.88							
			0.04	1	3.0	29.41	3223.0	2.00	20.89		0.00		0.000		3.00	0.32	0.04	32.41	10.695	31.91							
	165A	170A	0.01		0.0	29.42	3223.0	2.93	30.63		0.00		0.000		3.00	0.32	0.01	32.42	10.699	41.65	163.5	375	0.15	67.91	0.61	0.61	0.65
To PUMP STATION INLET 1, Pipe 170A - 171A						29.42	3223.0				0.00		0.000		3.00			32.42									

DESIGN PARAMETERS

Park Flow =	9300	L/ha/da	0.10764	l/s/Ha				
Average Daily Flow =	280	l/p/day			Industrial Peak Factor = as per MOE Graph			
Comm/Inst Flow =	28000	L/ha/da	0.3241	l/s/Ha	Extraneous Flow =	0.330	L/s/ha	
Industrial Flow =	35000	L/ha/da	0.40509	l/s/Ha	Minimum Velocity =	0.600	m/s	
Max Res. Peak Factor =	4.00				Manning's n = (Conc)	0.013	(Pvc)	0.013
Commercial/Inst./Park Peak Factor =	1.50				Townhouse coeff=	2.7		
Institutional =	0.32	l/s/Ha			Single house coeff=	3.4		

Designed: M.S.

Checked: W.L.

Dwg. Reference: Sanitary Servicing Plan, Servicing Profiles

PROJECT: **STITTSVILLE SOUTH URBAN EXPANSION AREA**

LOCATION: **City of Ottawa**

File Ref: **21-1247**

Date: **May 2026**

Sheet No. 8 of 8

Project Name:	Stittsville
Project #:	1247
Designed By:	VM
Checked By:	
Date	07-May-26

David Schaeffer Engineering Limited
600 Alden Road, Suite 606
Markham, ON L3R 0E7

FSR SANITARY ANNUAL HGL

SAN MH ID	Incremental Flows (L/s)	Max. HGL (m)	Rim Elev. (m)	Difference (m)
SAN_215A	0.70	102.37	104.85	2.48
SAN_216A	5.10	102.72	104.89	2.17
SAN_221A	5.51	102.89	105.14	2.25
SAN_241A	3.32	102.99	105.36	2.37
SAN_244A	1.26	103.04	105.51	2.47
SAN_245A	0.02	103.05	105.55	2.50
SAN_258A	2.79	103.09	105.85	2.76
SAN_259A	0.02	103.12	105.97	2.85
SAN_260A	0.02	103.13	106.44	3.31
SAN_261A	0.09	103.15	106.67	3.52
SAN_262A	0.19	103.16	106.63	3.47
SAN_265A	0.77	103.20	106.71	3.51
SAN_266A	0.09	103.26	105.74	2.48
SAN_275A	1.59	103.26	105.70	2.44
SAN_279A	0.18	102.94	105.24	2.30
SAN_281A	2.46	102.83	105.04	2.21
SAN_285A	0.00	103.43	104.53	1.10
SAN_286A	0.00	103.28	104.98	1.70
SAN_97	0.00	103.28	104.10	0.82
SAN-119A	5.00	103.52	106.05	2.53
SAN-120A	6.17	103.52	106.11	2.59
SAN-123A	1.57	103.51	106.23	2.72
SAN-130A	1.86	103.50	106.35	2.85
SAN-133A	0.94	103.48	106.47	2.99
SAN-151A	7.19	103.47	106.59	3.12
SAN-158A	1.93	103.43	106.72	3.29
SAN-161A	1.20	103.42	108.65	5.23
SAN-164A	1.78	103.40	108.95	5.55
SAN-165A	0.65	103.37	107.75	4.38
SAN-166A	0.03	103.33	107.47	4.14
SAN-167A	0.00	103.32	107.45	4.13
SAN-169A	0.00	103.32	107.44	4.12
SAN-175A	0.00	103.31	104.65	1.34
SAN-176A	0.00	103.29	104.80	1.51
SAN-287A	0.00	103.28	105.05	1.77
SAN-288A	0.00	103.28	104.60	1.32

Note: SAN MHs with clearance less than 2.1m are located near the pumping station with no lateral conncetions.

Project Name:	Stittsville
Project #:	1247
Designed By:	VM
Checked By:	
Date	07-May-26

David Schaeffer Engineering Limited
600 Alden Road, Suite 606
Markham, ON L3R 0E7

FSR SANITARY RARE SCENARIO HGL

SAN MH ID	Incremental Flows (L/s)	Max. HGL (m)	Rim Elev. (m)	Clearance (m)
SAN_215A	0.70	101.22	104.85	3.63
SAN_216A	6.53	101.10	104.89	3.79
SAN_221A	6.46	100.86	105.14	4.28
SAN_241A	4.22	100.63	105.36	4.73
SAN_244A	1.70	100.42	105.51	5.09
SAN_245A	0.03	100.38	105.55	5.17
SAN_258A	3.82	100.20	105.85	5.65
SAN_259A	0.03	100.04	105.97	5.93
SAN_260A	0.03	99.95	106.44	6.49
SAN_261A	0.13	99.86	106.67	6.81
SAN_262A	0.27	99.82	106.63	6.81
SAN_265A	1.07	99.60	106.71	7.11
SAN_266A	0.13	99.28	105.74	6.46
SAN_275A	2.15	99.21	105.70	6.49
SAN_279A	0.24	100.73	105.24	4.51
SAN_281A	3.24	100.95	105.04	4.09
SAN_285A	0.00	99.11	104.53	5.42
SAN_286A	0.00	98.81	104.98	6.17
SAN_97	0.00	103.01	104.10	1.09
SAN-119A	5.81	101.45	106.05	4.60
SAN-120A	8.32	101.33	106.11	4.78
SAN-123A	1.97	101.19	106.23	5.04
SAN-130A	2.48	101.06	106.35	5.29
SAN-133A	1.24	100.92	106.47	5.55
SAN-151A	9.35	100.82	106.59	5.77
SAN-158A	2.53	100.61	106.72	6.11
SAN-161A	1.51	100.50	108.65	8.15
SAN-164A	2.32	100.31	108.95	8.64
SAN-165A	0.86	100.02	107.75	7.73
SAN-166A	0.04	99.69	107.47	7.78
SAN-167A	0.01	99.66	107.45	7.79
SAN-169A	0.00	99.56	107.44	7.88
SAN-175A	0.00	99.46	104.65	5.19
SAN-176A	0.00	99.33	104.80	5.47
SAN-287A	0.00	98.77	105.05	6.28
SAN-288A	0.00	98.60	104.60	6.00

NOVATECH
Engineers, Planners & Landscape Architects

M E M O R A N D U M

DATE: **MAY 26, 2023**

TO: **KEVIN MURPHY**

FROM: **SAM BAHIA, BEN SWEET**

RE: **SHEA ROAD PUMP STATION & FERNBANK TRUNK CAPACITY REVIEW**
NOVATECH FILE NO.: 122163

CC: **CARL SCIUK**

Introduction

Under the New Official Plan two expansion areas were introduced to West Stittsville: W3 and W4 West Stittsville. Wastewater flows from these expansion areas were not previously considered as part of the Shea Road Pump Station (Shea PS) and Fernbank Trunk Sanitary (FTS) Sewer original designs.

As per David Schaeffer Engineering Limited's (DSEL) request, this memorandum summarizes the findings from the Shea PS and FTS Sewer capacity review, for both the current and future wastewater flows within the respective sewer sheds. The capacity review considers the introduction of the New Official Plan expansion areas – W4 West Stittsville (Subject Site), and an allowance for W3 West Stittsville, which would introduce additional flows to the FTS Sewer. Drawing 122163-SAN illustrates W3 and W4 West Stittsville.

The Subject Site is located at the North-West corner of Flewellyn Road and Shea Road, South of the Area 6 lands. As W4 West Stittsville is directly adjacent to the Shea PS, wastewater flows could be directed to the Shea PS through sanitary sewers, and ultimately to the FTS Sewer.

Background and Infrastructure Status

Upgrades to the Shea PS were completed in August 2022, which included the installation of a third pump. These upgrades increased the Shea PS firm capacity from 42 L/s to 84 L/s, accommodating further development of the Area 6 lands as well as the decommissioning of the Friendly Crescent Pump Station (Friendly PS). Currently, it is anticipated that full buildout of the Area 6 lands will be completed within the next five years (assumed to be prior to the development of W3 and W4 West Stittsville) and the decommissioning of the Friendly PS will be completed by July 2023.

Extension of the FTS Sewer from Goldhawk Drive to Edenwylde Drive was completed in December 2022, accommodating the above-mentioned increase in the Shea PS firm capacity as well as further development North of Fernbank Road. In the future, it is planned that the FTS Sewer will be extended to Liard Street to allow for the decommissioning of the Liard Street Pump Station (Liard PS). The future FTS Sewer extension and the Liard PS decommissioning will be completed by others.

Suite 200, 240 Michael Cowpland Drive, Ottawa ON K2M 1P6 Tel: 613.254.9643 www.novatech-eng.com

Although this work is being completed by others, it is anticipated that this work will be completed within the next five years.

It is important to note that the decommissioning of the Friendly and Liard PS were both considered as part of the Shea PS and FTS Sewer original designs. The wastewater flows from the Shea PS and FTS Sewer ultimately outlet to the Hazeldean Road Pump Station (Hazeldean PS).

Subject Site Development Potential

High-level development potential of the Subject Site has been provided to Novatech by DSEL, which comprises of a population potential and effective extraneous area of 5,490 persons and 64.2 ha (excluding HONI corridor and ponds), respectively, which would be developed in 2 stages (East and West of the Faulkner MD).

Shea Road Pump Station Capacity Review

As mentioned previously, the Shea PS current firm capacity is 84 L/s.

For the purposes of the Shea PS capacity review, the development buildout has been broken down into four scenarios for construction staging. The stages are as follows:

- Stage 1 & 2 – Area 6 lands full buildout including MD blocks, Bell lands, and commercial lands
- Stage 3 – Friendly PS decommissioned with flows diverted to the Shea PS
- Stage 4 – W4 West Stittsville partial buildout (Maguire & Faulkner lands only)
- Stage 5 – W4 West Stittsville full buildout (Davidson & Eder lands added)

Tables 1 to 4 have been prepared to compare the Shea PS staged flow under different loading parameters. The different loading parameters are as follows:

- Condition 1 – Design Parameters for Occupied & Unoccupied
- Condition 2 – Annual Parameters for Occupied & Design Parameters for Unoccupied
- Condition 3 – Annual Parameters for Occupied & Unoccupied
- Condition 4 – Rare Parameters for Occupied & Unoccupied

The following table summarizes the Shea PS staged flows under different loading parameters.

Shea PS Staged Flow Summary

Scenario	Condition 1 (Design)	Condition 2 (Annual/Design)	Condition 3 (Annual)	Condition 4 (Rare)
Stage 1 & 2	64.13 L/s	47.47 L/s	44.50 L/s	60.08 L/s
Stage 3	67.45 L/s	49.80 L/s	46.85 L/s	63.60 L/s
Stage 4	100.34 L/s	82.96 L/s	68.71 L/s	94.06 L/s
Stage 5	126.68 L/s	109.64 L/s	86.50 L/s	119.30 L/s

Given the wastewater flows for the Stage 5 (full buildout) under each different loading parameter are all greater than the Shea PS current firm capacity, future upgrades to the pump station will be required if these lands are all to be directed to the Shea PS. If the future upgrades are based on the peaked design flows, the Shea PS proposed firm capacity would need to be upgraded to 128 L/s.

Suite 200, 240 Michael Cowpland Drive, Ottawa ON K2M 1P6 Tel: 613.254.9643 www.novatech-eng.com

Shea Road Pump Station Potential Future Upgrades

Novatech had previously reviewed potential component upgrades to the Shea PS based on 140 L/s, which should accommodate the above.

The following outlines the potential future upgrades:

- **Certain Upgrades:** Higher HP pumps, starters, power to pumps.
- **More than Likely Upgrades:** New generator.
- **Possible Upgrades**: Primary power supply & 600V wiring, upsize 150mm piping between wet well and valve chamber and within basement.
- **Probably OK**: Controls, 200mm forcemain, wet well (as long as new pumps fit), control room and bypass chamber.

Once DSEL has reviewed the sanitary servicing approach for W4 West Stittsville, the Shea PS future upgrades can be reviewed further.

Monitoring of the existing wastewater flows to the Shea PS will also need to be reviewed further during the Master Servicing Study / Draft Plan stage, prior to detailed design, to determine residual capacity and future upgrades. This will be completed under separate cover.

Fernbank Trunk Sanitary Sewer Capacity Review

For the purposes of the FTS Sewer capacity review, we have updated sanitary sewer design sheets of the downstream trunks which include the anticipated future growth to determine the impacts on the sewer system.

On a reach-by-reach basis, the sanitary sewer design sheets include the relevant population and areas based on the existing and anticipated future growth being directed to the respective sewers as well as the fixed wastewater flow allowances for the Shea PS (Areas 6 lands and W4 West Stittsville) and W3 West Stittsville. The existing and anticipated future growth includes the development lands owned by CRT Developments Inc., 1384341 Ontario Ltd. (Cavanagh-Fernbank), 2087875 Ontario Ltd. (Tartan-Fernbank) as well as the Liard PS sewer shed under the assumption that it will be decommissioned.

Sanitary Sewer Design Sheet 1 includes the sewers upstream of EX FT24 (MHSA72815). Sanitary Sewer Design Sheet 2 includes the sewers downstream of EX FT24 (MHSA72815).

The updates are as follows:

- Added fixed wastewater flow allowance to the relevant sections of the downstream trunk for the Shea PS Stage 5 (full buildout) = 128 L/s (as outlined above);
- Added fixed wastewater flow allowance to the relevant sections of the downstream trunk for W3 West Stittsville = 40 L/s (based on 45 ha of developable land at 0.9 L/s/ha); and
- Assumed the Liard PS decommissioning has been completed, thus, the Liard PS sewer shed and W3 West Stittsville are directed to the FTS Sewer.

Suite 200, 240 Michael Cowpland Drive, Ottawa ON K2M 1P6 Tel: 613.254.9643 www.novatech-eng.com

Based on the foregoing and review of the impacts on the sewer system, it should be noted that there are minor surcharges. However, due to the depth of the trunk sewer and the isolated sections of trunk sewer surcharging under the peaked design flows, impact would be negligible.

Attachments

1. Table 1 – Shea PS Staged Flow Summary (Design Parameters for Occupied & Unoccupied)
2. Table 2 – Shea PS Staged Flow Summary (Annual Parameters for Occupied & Design Parameters for Unoccupied)
3. Table 3 – Shea PS Staged Flow Summary (Annual Parameters for Occupied & Unoccupied)
4. Table 4 – Shea PS Staged Flow Summary (Rare Parameters for Occupied & Unoccupied)
5. Sanitary Sewer Design Sheet 1 - Upstream of EX FT24
6. Sanitary Sewer Design Sheet 2 - Downstream of EX FT24
7. Drawing 122163-SAN
8. Drawing 108180-FT5

Suite 200, 240 Michael Cowpland Drive, Ottawa ON K2M 1P6 Tel: 613.254.9643 www.novatech-eng.com

Novatech
Suite 200 - 240 Michael Cowpland Drive
Ottawa, ON K2M 1P6
613-254-9643

TABLE 1 - SHEA PUMP STATION STAGED FLOW SUMMARY (DESIGN PARAMETERS FOR OCCUPIED AND UNOCCUPIED)

AREA	SCENARIO	TOTAL POPULATION OCCUPIED P	TOTAL POPULATION UNOCCUPIED P	TOTAL POPULATION P	ICI AREA CA (ha)	DRAINAGE AREA BUILT A (ha)	DRAINAGE AREA PROPOSED A (ha)	PRO-RATED POP. FLOW Q(A) (L/s)	PRO-RATED HARMON PEAKING FACTOR HP x k	PEAK POP. FLOW Q(pR) (L/s)	PEAK ICI FLOW Q(pC) (L/s)	EXTRANEOUS FLOW (I/I WET) Q(E) (L/s)	GROUND WATER INFILTRATION (I/I DRY) (L/s)	TOTAL FLOW Q(D) (L/s)	NOTES
Shea Pump Station Sewer Shed	**Stage 1 & 2 Full Buildout Incl. MD, Bell & ICI**	**3583.3**	**820.4**	**4403.7**	**2.6**	**57.73**	**4.60**	**14.27**	**2.64**	**37.63**	**0.73**	**20.05**	**5.72**	**64.13**	**84 L/s SHEA PUMP STATION CURRENT FIRM CAPACITY.**
	Stage 3 Friendly PS Decommissioned	**3821.3**	**820.4**	**4641.7**	**2.6**	**62.39**	**4.60**	**15.04**	**2.62**	**39.41**	**0.73**	**21.36**	**5.95**	**67.45**	
	Stage 4 W4 Partial Buildout (Maguire & Faulkner only)	3821.3	3841.1	7662.4	2.6	62.39	38.99	24.83	2.45	60.96	0.73	30.99	7.67	100.34	**128 L/s SHEA PUMP STATION PROPOSED FIRM CAPACITY**
	Stage 5 W4 Full Buildout (Davidson & Eder added)	3821.3	6309.3	10130.6	2.6	62.39	68.81	32.83	2.36	77.46	0.73	39.34	9.16	126.68	

UNIT	AVG. CAPITA FLOW q (L/person/d)	HARMON CORRECTION FACTOR K	ICI FLOW PARAMETER ICI (L/s/ha)	I/I WET E (L/s/ha)	I/I DRY (L/s/ha)	I/I TOTAL (L/s/ha)
OCCUPIED (Design)	280	0.8	0.28	0.28	0.05	0.33
UNOCCUPIED (Design)	280	0.8	0.28	0.28	0.05	0.33

EQUATIONs:
1) Q(A) = (P x q /86,400)
2) Q(pR) = Q(A) x HP x K
3) Q(C) = (CA x c /86,400)
4) Q(pC) = Q(C) x CP
5) Q(E) = (A x E)
6) Q(D) = Q(pR) + Q(pC) + Q(E)

DEFINITIONS/NOTES:
Q(A) = Average Residential Flow (L/sec)
Q(pR) = Peak Residential Flow (L/sec)
Q(C) = Average ICI Flow (L/sec)
Q(pC) = Peak ICI Flow (L/sec)
Q(E) = Extraneous Flow (L/sec)
Q(D) = Peak Design Flow (L/sec)

POPULATION:

Singles	**3.4**	
Semis/Towns	**2.7**	
Institutional eq	**14**	persons/ha

A = Residential Area
CA = ICI Area
P = Population
q = Avg. Residential Capita Flow Parameter
HP = Harmon Residential Peaking Factor
CP = ICI Peaking Factor
K = Harmon Correction Factor
E = Extraneous Flow Parameter

NOVATECH
Engineers, Planners & Landscape Architects

Novatech
Suite 200 - 240 Michael Cowpland Drive
Ottawa, ON K2M 1P6
613-254-9643

TABLE 2 - SHEA PUMP STATION STAGED FLOW SUMMARY (ANNUAL PARAMETERS FOR OCCUPIED AND DESIGN PARAMETERS FOR UNOCCUPIED)

AREA	SCENARIO	TOTAL POPULATION OCCUPIED P	TOTAL POPULATION UNOCCUPIED P	TOTAL POPULATION P	ICI AREA CA (ha)	DRAINAGE AREA BUILT A (ha)	DRAINAGE AREA PROPOSED A (ha)	PRO-RATED POP. FLOW Q(A) (L/s)	PRO-RATED HARMON PEAKING FACTOR HP x k	PEAK POP. FLOW Q(pR) (L/s)	PEAK ICI FLOW Q(pC) (L/s)	EXTRANEOUS FLOW (I/I WET) Q(E) (L/s)	GROUND WATER INFILTRATION (I/I DRY) (L/s)	TOTAL FLOW Q(D) (L/s)	NOTES
Shea Pump Station Sewer Shed	**Stage 1 & 2 Full Buildout Incl. MD, Bell & ICI**	**3583.3**	**820.4**	**4403.7**	**2.6**	**58.30**	**4.03**	**10.95**	**2.10**	**23.00**	**0.44**	**20.05**	**3.97**	**47.47**	**84 L/s SHEA PUMP STATION CURRENT FIRM CAPACITY.**
	Stage 3 Friendly PS Decommissioned	**3821.3**	**820.4**	**4641.7**	**2.6**	**62.96**	**4.03**	**11.50**	**2.08**	**23.94**	**0.44**	**21.36**	**4.06**	**49.80**	
	Stage 4 W4 Partial Buildout (Maguire & Faulkner only)	3821.3	3841.1	7662.4	2.6	62.96	38.42	21.29	2.15	45.75	0.44	30.99	5.78	82.96	
	Stage 5 W4 Full Buildout (Davidson & Eder added)	3821.3	6309.3	10130.6	2.6	62.96	68.24	29.29	2.14	62.59	0.44	39.34	7.27	109.64	**128 L/s SHEA PUMP STATION PROPOSED FIRM CAPACITY**

UNIT	AVG. CAPITA FLOW q (L/person/d)	HARMON CORRECTION FACTOR K	ICI FLOW PARAMETER ICI (L/s/ha)	I/I WET E (L/s/ha)	I/I DRY (L/s/ha)	I/I TOTAL (L/s/ha)
OCCUPIED (Annual)	200	0.6	0.17	0.28	0.02	0.30
UNOCCUPIED (Design)	280	0.8	0.28	0.28	0.05	0.33

EQUATIONs:
1) Q(A) = (P x q /86,400)
2) Q(pR) = Q(A) x HP x K
3) Q(C) = (CA x c /86,400)
4) Q(pC) = Q(C) x CP
5) Q(E) = (A x E)
6) Q(D) = Q(pR) + Q(pC) + Q(E)

DEFINITIONS/NOTES:
Q(A) = Average Residential Flow (L/sec)
Q(pR) = Peak Residential Flow (L/sec)
Q(C) = Average ICI Flow (L/sec)
Q(pC) = Peak ICI Flow (L/sec)
Q(E) = Extraneous Flow (L/sec)
Q(D) = Peak Design Flow (L/sec)

POPULATION:

Singles	**3.4**	
Semis/Towns	**2.7**	
Institutional eq	**14**	persons/ha

A = Residential Area
CA = ICI Area
P = Population
q = Avg. Residential Capita Flow Parameter
HP = Harmon Residential Peaking Factor
CP = ICI Peaking Factor
K = Harmon Correction Factor
E = Extraneous Flow Parameter

Novatech
Suite 200 - 240 Michael Cowpland Drive
Ottawa, ON K2M 1P6
613-254-9643

TABLE 3 - SHEA PUMP STATION STAGED FLOW SUMMARY (ANNUAL PARAMETERS FOR OCCUPIED AND UNOCCUPIED)

AREA	SCENARIO	TOTAL POPULATION OCCUPIED P	TOTAL POPULATION UNOCCUPIED P	TOTAL POPULATION P	ICI AREA CA (ha)	DRAINAGE AREA BUILT A (ha)	DRAINAGE AREA PROPOSED A (ha)	PRO-RATED POP. FLOW Q(A) (L/s)	PRO-RATED HARMON PEAKING FACTOR HP x k	PEAK POP. FLOW Q(pR) (L/s)	PEAK ICI FLOW Q(pC) (L/s)	EXTRANEOUS FLOW (I/I WET) Q(E) (L/s)	GROUND WATER INFILTRATION (I/I DRY) (L/s)	TOTAL FLOW Q(D) (L/s)	NOTES
Shea Pump Station Sewer Shed	**Stage 1 & 2 Full Buildout Incl. MD, Bell & ICI**	**3583.3**	**820.4**	**4403.7**	**2.6**	**58.30**	**4.03**	**10.19**	**1.98**	**20.16**	**0.44**	**20.05**	**3.85**	**44.50**	**84 L/s SHEA PUMP STATION CURRENT FIRM CAPACITY.**
	Stage 3 Friendly PS Decommissioned	**3821.3**	**820.4**	**4641.7**	**2.6**	**62.96**	**4.03**	**10.74**	**1.96**	**21.11**	**0.44**	**21.36**	**3.94**	**46.85**	**71L/s SHEA PUMP STATION REDUCED OPERATIONAL CAPACITY (15% REDUCTION OF FIRM).**
	Stage 4 W4 Partial Buildout (Maguire & Faulkner only)	3821.3	3841.1	7662.4	2.6	62.96	38.42	17.74	1.84	32.66	0.44	30.99	4.63	68.71	
	Stage 5 W4 Full Buildout (Davidson & Eder added)	3821.3	6309.3	10130.6	2.6	62.96	68.24	23.45	1.77	41.49	0.44	39.34	5.22	86.50	**128 L/s SHEA PUMP STATION PROPOSED FIRM CAPACITY**

UNIT	AVG. CAPITA FLOW q (L/person/d)	HARMON CORRECTION FACTOR K	ICI FLOW PARAMETER ICI (L/s/ha)	I/I WET E (L/s/ha)	I/I DRY (L/s/ha)	I/I TOTAL (L/s/ha)
OCCUPIED (Annual)	200	0.6	0.17	0.28	0.02	0.30
UNOCCUPIED (Annual)	200	0.6	0.17	0.28	0.02	0.30

EQUATIONs:

1) Q(A) = (P x q /86,400)
2) Q(pR) = Q(A) x HP x K
3) Q(C) = (CA x c /86,400)
4) Q(pC) = Q(C) x CP
5) Q(E) = (A x E)
6) Q(D) = Q(pR) + Q(pC) + Q(E)

DEFINITIONS/NOTES:

Q(A) = Average Residential Flow (L/sec)
Q(pR) = Peak Residential Flow (L/sec)
Q(C) = Average ICI Flow (L/sec)
Q(pC) = Peak ICI Flow (L/sec)
Q(E) = Extraneous Flow (L/sec)
Q(D) = Peak Design Flow (L/sec)

A = Residential Area
CA = ICI Area
P = Population
q = Avg. Residential Capita Flow Parameter
HP = Harmon Residential Peaking Factor
CP = ICI Peaking Factor
K = Harmon Correction Factor
E = Extraneous Flow Parameter

POPULATION:

Singles	**3.4**	
Semis/Towns	**2.7**	
Institutional eq	**14**	persons/ha

Novatech
Suite 200 - 240 Michael Cowpland Drive
Ottawa, ON K2M 1P6
613-254-9643

TABLE 4 - SHEA PUMP STATION STAGED FLOW SUMMARY (RARE PARAMETERS FOR OCCUPIED AND UNOCCUPIED)

AREA	SCENARIO	TOTAL POPULATION OCCUPIED P	TOTAL POPULATION UNOCCUPIED P	TOTAL POPULATION P	ICI AREA CA (ha)	DRAINAGE AREA BUILT A (ha)	DRAINAGE AREA PROPOSED A (ha)	PRO-RATED POP. FLOW Q(A) (L/s)	PRO-RATED HARMON PEAKING FACTOR HP x k	PEAK POP. FLOW Q(pR) (L/s)	PEAK ICI FLOW Q(pC) (L/s)	EXTRANEOUS FLOW (I/I WET) Q(E) (L/s)	GROUND WATER INFILTRATION (I/I DRY) (L/s)	TOTAL FLOW Q(D) (L/s)	NOTES (L/s)
Shea Pump Station Sewer Shed	**Stage 1 & 2 Full Buildout Incl. MD, Bell & ICI**	**3583.3**	**820.4**	**4403.7**	**2.6**	**58.30**	**4.03**	**10.19**	**1.98**	**20.16**	**0.44**	**35.64**	**3.85**	**60.08**	**84 L/s SHEA PUMP STATION CURRENT FIRM CAPACITY.**
	Stage 3 Friendly PS Decommissioned	**3821.3**	**820.4**	**4641.7**	**2.6**	**62.96**	**4.03**	**10.74**	**1.96**	**21.11**	**0.44**	**38.11**	**3.94**	**63.60**	
	Stage 4 W4 Partial Buildout (Maguire & Faulkner only)	3821.3	3841.1	7662.4	2.6	62.96	38.42	17.74	1.84	32.66	0.44	56.33	4.63	94.06	**128 L/s SHEA PUMP STATION PROPOSED FIRM CAPACITY**
	Stage 5 W4 Full Buildout (Davidson & Eder added)	3821.3	6309.3	10130.6	2.6	62.96	68.24	23.45	1.77	41.49	0.44	72.14	5.22	119.30	

UNIT	AVG. CAPITA FLOW q (L/person/d)	HARMON CORRECTION FACTOR K	ICI FLOW PARAMETER ICI (L/s/ha)	I/I WET E (L/s/ha)	I/I DRY (L/s/ha)	I/I TOTAL (L/s/ha)
OCCUPIED (Rare)	200	0.6	0.17	0.53	0.02	0.55
UNOCCUPIED (Rare)	200	0.6	0.17	0.53	0.02	0.55

EQUATIONs:
1) Q(A) = (P x q /86,400)
2) Q(pR) = Q(A) x HP x K
3) Q(C) = (CA x c /86,400)
4) Q(pC) = Q(C) x CP
5) Q(E) = (A x E)
6) Q(D) = Q(pR) + Q(pC) + Q(E)

DEFINITIONS/NOTES:
Q(A) = Average Residential Flow (L/sec)
Q(pR) = Peak Residential Flow (L/sec)
Q(C) = Average ICI Flow (L/sec)
Q(pC) = Peak ICI Flow (L/sec)
Q(E) = Extraneous Flow (L/sec)
Q(D) = Peak Design Flow (L/sec)

A = Residential Area
CA = ICI Area
P = Population
q = Avg. Residential Capita Flow Parameter
HP = Harmon Residential Peaking Factor
CP = ICI Peaking Factor
K = Harmon Correction Factor
E = Extraneous Flow Parameter

POPULATION:

Singles	**3.4**	
Semis/Towns	**2.7**	
Institutional eq	**14**	persons/ha

SANITARY SEWER DESIGN SHEET 1

NOVATECH
Engineers, Planners & Landscape Architects

Novatech Project #: 122163
Project Name: Fernbank Trunk Sanitary Sewer
Date Prepared: 5/26/2020
Date Revised: 5/17/2022
Input By: Ben Sweet
Reviewed By: Sam Bahia
Drawing Reference: 122163-SAN

Legend:
- PROJECT SPECIFIC INFO
- USER DESIGN INPUT
- CUMILATIVE CELL
- CALCULATED DESIGN CELL OUTPUT
- CALCULATED ANNUAL CELL OUTPUT
- CALCULATED RARE CELL OUTPUT
- USER AS-BUILT INPUT

LOCATION				DEMAND																			AS-BUILT CAPACITY							
				RESIDENTIAL FLOW								INDUSTRIAL / COMMERICAL / INSTITUTIONAL FLOW							EXTRANOUS FLOW AREA METHOD				TOTAL DESIGN FLOW			AS-BUILT SEWER PIPE SIZING / DESIGN VERIFICATION							
STREET	AREA	FROM MH	TO MH	POPULATION (in 1000's)	CUMULATIVE POPULATION (in 1000's)	PEAK FACTOR M	AVG POPULATION FLOW Q(a) (L/s)	PEAKED DESIGN POP FLOW Q(p) (L/s)	PEAK ANNUAL/RARE FACTOR M	PEAKED ANNUAL/RARE POP FLOW Q(AR - Res) (L/s)	RESIDENTIAL DRAINAGE AREA (ha.)	CUMULATIVE RES DRAINAGE AREA (ha.)	COMMERICAL / INSTITUTIONAL AREA (ha.)	CUMULATIVE COMMERICAL / INSTITUTIONAL AREA (ha.)	AVG DESIGN COMMERICAL / INSTITUTIONAL FLOW Q (ci) (L/s)	COMMERICAL / INSTITUTIONAL PEAK FACTOR	CUMULATIVE ICI DRAINAGE AREA (ha.)	PEAKED DESIGN ICI FLOW Q (CI) (L/s)	PEAKED ANNUAL/RARE POP FLOW Q(AR - ICI) (L/s)	CUMULATIVE EXTRANOUS DRAINAGE AREA (ha.)	DESIGN EXTRAN. FLOW Q(e) (L/s)	ANNUAL EXTRAN. FLOW Q(e) (L/s)	RARE EXTRAN. FLOW Q(e) (L/s)	TOTAL DESIGN FLOW Q(D) (L/s)	TOTAL ANNUAL FLOW Q(A) (L/s)	TOTAL RARE FLOW Q(R) (L/s)	AS-BUILT LENGTH (m)	AS-BUILT PIPE SIZE (mm) AND MATERIAL	PIPE ID ACTUAL (m)	ROUGH. (n)	AS-BUILT GRADE (%)	CAPACITY (L/s)	FULL FLOW VELOCITY (m/s)	Qpeak Design / Qcap
Future (By Others)																																	
Fernbank Rd	A1 & A2, E1	24	23	4.339	4.339	2.84	14.06	39.95	2.38	23.91	143.270	143.270	5.000	5.000	1.62	1.00	5.000	1.62	0.98	148.270	48.93	44.48	81.55	130.50	97.38	143.446	31.3	450 PVC	0.457	0.013	0.25	148.7	0.91	87.8%
Fernbank Rd		23	22	0.000	4.339	2.84	14.06	39.95	2.38	23.91	0.000	143.270		5.000	1.62	1.00	5.000	1.62	0.98	148.270	48.93	44.48	81.55	130.50	97.38	143.446	97.1	450 PVC	0.457	0.013	0.25	148.7	0.91	87.8%
Fernbank Rd		22	21	0.000	4.339	2.84	14.06	39.95	2.38	23.91	0.000	143.270		5.000	1.62	1.00	5.000	1.62	0.98	148.270	48.93	44.48	81.55	130.50	97.38	143.446	97.1	450 PVC	0.457	0.013	0.25	148.7	0.91	87.8%
Fernbank Rd		21	20	0.000	4.339	2.84	14.06	39.95	2.38	23.91	0.000	143.270		5.000	1.62	1.00	5.000	1.62	0.98	148.270	48.93	44.48	81.55	130.50	97.38	143.446	93.5	450 PVC	0.457	0.013	0.25	148.7	0.91	87.8%
Novatech																																	
Fernbank Rd	A3 & A4, D1-8	20	19	0.000	4.339	2.84	14.06	39.95	2.38	23.91	0.000	143.270		5.000	1.62	1.00	5.000	1.62	0.98	148.270	48.93	44.48	81.55	258.50	184.38	263.446	139.62	600 CONC	0.610	0.013	0.26	326.6	1.12	79.1%
Stantec																																	
Future Cope Dr	B1	19	18	0.000	4.339	2.84	14.06	39.95	2.38	23.91	0.000	143.270		5.000	1.62	1.00	5.000	1.62	0.98	148.270	48.93	44.48	81.55	258.50	184.38	263.446	103.25	600 CONC	0.610	0.013	0.25	320.3	1.10	80.7%
Future Cope Dr		18	17	0.248	4.587	2.82	14.87	41.97	2.37	25.14	3.280	146.550		5.000	1.62	1.00	5.000	1.62	0.98	151.550	50.01	45.47	83.35	261.61	186.59	266.477	79.60	600 CONC	0.610	0.013	0.26	326.6	1.12	80.1%
Future Cope Dr	B2	17	16	0.853	5.440	2.77	17.63	48.81	2.33	29.30	11.320	157.870		5.000	1.62	1.00	5.000	1.62	0.98	162.870	53.75	48.86	89.58	272.18	194.14	276.859	115.78	600 CONC	0.610	0.013	0.25	320.3	1.10	85.0%
Future Cope Dr		16	15	0.000	5.440	2.77	17.63	48.81	2.33	29.30	0.000	157.870		5.000	1.62	1.00	5.000	1.62	0.98	162.870	53.75	48.86	89.58	272.18	194.14	276.859	118.77	600 CONC	0.610	0.013	0.24	313.8	1.08	88.7%
Future Cope Dr	B3	15	14	1.285	6.725	2.70	21.79	58.82	2.27	35.40	18.800	176.670		5.000	1.62	1.00	5.000	1.62	0.98	181.670	59.95	54.50	99.92	288.39	205.88	293.302	94.32	600 CONC	0.610	0.013	0.23	307.2	1.05	93.9%
Future Cope Dr		14	13	0.000	6.725	2.70	21.79	58.82	2.27	35.40	0.000	176.670		5.000	1.62	1.00	5.000	1.62	0.98	181.670	59.95	54.50	99.92	288.39	205.88	293.302	86.87	600 CONC	0.610	0.013	0.25	320.3	1.10	90.0%
Future Cope Dr		13	12	0.000	6.725	2.70	21.79	58.82	2.27	35.40	0.000	176.670		5.000	1.62	1.00	5.000	1.62	0.98	181.670	59.95	54.50	99.92	288.39	205.88	293.302	103.39	600 CONC	0.610	0.013	0.23	307.2	1.05	93.9%
Future Cope Dr		12	11	0.000	6.725	2.70	21.79	58.82	2.27	35.40	0.000	176.670		5.000	1.62	1.00	5.000	1.62	0.98	181.670	59.95	54.50	99.92	288.39	205.88	293.302	36.69	600 CONC	0.610	0.013	0.29	345.0	1.18	83.6%
Future Cope Dr	B4	11	10	0.373	7.098	2.68	23.00	61.66	2.26	37.14	6.020	182.690		5.000	1.62	1.00	5.000	1.62	0.98	187.690	61.94	56.31	103.23	293.22	209.43	298.354	44.62	600 CONC	0.610	0.013	0.22	300.4	1.03	97.6%
Future Cope Dr		10	9	0.000	7.098	2.68	23.00	61.66	2.26	37.14	0.000	182.690		5.000	1.62	1.00	5.000	1.62	0.98	187.690	61.94	56.31	103.23	293.22	209.43	298.354	33.62	600 CONC	0.610	0.013	0.24	313.8	1.08	93.4%
Future Cope Dr		9	8	0.000	7.098	2.68	23.00	61.66	2.26	37.14	0.000	182.690		5.000	1.62	1.00	5.000	1.62	0.98	187.690	61.94	56.31	103.23	293.22	209.43	298.354	41.40	600 CONC	0.610	0.013	0.24	313.8	1.08	93.4%
Future Cope Dr		8	7	0.000	7.098	2.68	23.00	61.66	2.26	37.14	0.000	182.690		5.000	1.62	1.00	5.000	1.62	0.98	187.690	61.94	56.31	103.23	293.22	209.43	298.354	78.56	600 CONC	0.610	0.013	0.25	320.3	1.10	91.6%
Future Cope Dr	B5, B6	7	6	0.265	7.363	2.67	23.86	63.67	2.25	38.37	3.720	186.410	2.950	7.950	2.58	1.00	7.950	2.58	1.56	194.360	64.14	58.31	106.90	298.38	213.24	303.832	139.72	600 CONC	0.610	0.013	0.25	320.3	1.10	93.2%
Novatech																																	
Future Cope Dr		6	5	0.000	7.363	2.67	23.86	63.67	2.25	38.37	0.000	186.410		7.950	2.58	1.00	7.950	2.58	1.56	194.360	64.14	58.31	106.90	298.38	213.24	303.832	102.50	600 CONC	0.610	0.013	0.22	300.4	1.03	99.3%
Future Cope Dr	B7	5	4	0.381	7.744	2.65	25.10	66.54	2.24	40.13	6.950	193.360	0.900	8.850	2.87	1.00	8.850	2.87	1.74	202.210	66.73	60.66	111.22	304.13	217.53	310.083	115.13	600 CONC	0.610	0.013	0.27	332.8	1.14	91.4%
Future Cope Dr		4	3	0.000	7.744	2.65	25.10	66.54	2.24	40.13	0.000	193.360		8.850	2.87	1.00	8.850	2.87	1.74	202.210	66.73	60.66	111.22	304.13	217.53	310.083	118.86	600 CONC	0.610	0.013	0.23	307.2	1.05	99.0%
Future Cope Dr	B10, C2	3	2	1.204	8.948	2.60	29.00	75.45	2.20	45.60	26.340	219.700		8.850	2.87	1.00	8.850	2.87	1.74	228.550	75.42	68.57	125.70	321.74	230.90	330.042	40.96	600 CONC	0.610	0.013	0.27	389.6	1.33	82.6%
Future Cope Dr		2	1	0.000	8.948	2.60	29.00	75.45	2.20	45.60	0.000	219.700		8.850	2.87	1.00	8.850	2.87	1.74	228.550	75.42	68.57	125.70	321.74	230.90	330.042	122.40	600 CONC	0.610	0.013	0.22	300.4	1.03	107.1%
Future Cope Dr		1	EX 110A	0.000	8.948	2.60	29.00	75.45	2.20	45.60	0.000	219.700		8.850	2.87	1.00	8.850	2.87	1.74	228.550	75.42	68.57	125.70	321.74	230.90	330.042	81.40	600 CONC	0.610	0.013	0.29	345.0	1.18	93.3%
IBI																																	
Goldhawk Dr		*EX 110A*	*EX 109A*	*0.000*	*12.330*	*2.49*	*39.96*	*99.54*	*2.12*	*60.46*	*0.000*	*277.420*	*3.130*	*18.260*	*5.92*	*1.00*	*18.260*	*5.92*	*3.59*	*295.680*	*97.57*	*88.70*	*162.62*	*371.03*	*267.75*	*383.675*	*61.28*	*600 CONC*	*0.610*	*0.013*	*0.35*	*379.0*	*1.30*	*97.9%*
Goldhawk Dr		*EX 109A*	*EX 108A*	*0.003*	*12.333*	*2.49*	*39.97*	*99.56*	*2.12*	*60.47*	*0.180*	*277.600*		*18.260*	*5.92*	*1.00*	*18.260*	*5.92*	*3.59*	*295.860*	*97.63*	*88.76*	*162.72*	*371.11*	*267.82*	*383.788*	*57.50*	*600 CONC*	*0.610*	*0.013*	*0.35*	*379.0*	*1.30*	*97.9%*
Goldhawk Dr		*EX 108A*	*EX 107A*	*0.017*	*12.349*	*2.49*	*40.02*	*99.67*	*2.12*	*60.54*	*0.320*	*277.920*		*18.260*	*5.92*	*1.00*	*18.260*	*5.92*	*3.59*	*296.180*	*97.74*	*88.85*	*162.90*	*371.33*	*267.99*	*384.035*	*53.32*	*600 CONC*	*0.610*	*0.013*	*0.35*	*379.0*	*1.30*	*98.0%*
Goldhawk Dr		*EX 107A*	*EX 106A*	*0.013*	*12.363*	*2.49*	*40.06*	*99.77*	*2.12*	*60.60*	*0.300*	*278.220*		*18.260*	*5.92*	*1.00*	*18.260*	*5.92*	*3.59*	*296.480*	*97.84*	*88.94*	*163.06*	*371.52*	*268.14*	*384.257*	*62.94*	*600 CONC*	*0.610*	*0.013*	*0.35*	*379.0*	*1.30*	*98.0%*
Goldhawk Dr		*EX 106A*	*EX 105A*	*0.023*	*12.386*	*2.49*	*40.14*	*99.93*	*2.12*	*60.70*	*0.310*	*278.530*		*18.260*	*5.92*	*1.00*	*18.260*	*5.92*	*3.59*	*296.790*	*97.94*	*89.04*	*163.23*	*371.78*	*268.33*	*384.526*	*60.09*	*600 CONC*	*0.610*	*0.013*	*0.35*	*379.0*	*1.30*	*98.1%*
Goldhawk Dr		*EX 105A*	*EX 104A*	*0.007*	*13.108*	*2.47*	*42.48*	*104.91*	*2.10*	*63.79*	*0.240*	*291.300*		*18.260*	*5.92*	*1.00*	*18.260*	*5.92*	*3.59*	*309.560*	*102.15*	*92.87*	*170.26*	*380.99*	*275.25*	*394.641*	*72.85*	*600 CONC*	*0.610*	*0.013*	*0.37*	*389.6*	*1.33*	*97.8%*
Goldhawk Dr		*EX 104A*	*EX 103A*	*0.023*	*13.131*	*2.47*	*42.56*	*105.07*	*2.10*	*63.89*	*0.450*	*291.750*		*18.260*	*5.92*	*1.00*	*18.260*	*5.92*	*3.59*	*310.010*	*102.30*	*93.00*	*170.51*	*381.29*	*275.48*	*394.987*	*48.77*	*600 CONC*	*0.610*	*0.013*	*0.37*	*389.6*	*1.33*	*97.9%*
Goldhawk Dr		*EX 103A*	*EX 102A*	*0.030*	*13.161*	*2.47*	*42.65*	*105.28*	*2.10*	*64.02*	*0.470*	*292.220*		*18.260*	*5.92*	*1.00*	*18.260*	*5.92*	*3.59*	*310.480*	*102.46*	*93.14*	*170.76*	*381.65*	*275.75*	*395.372*	*45.00*	*600 CONC*	*0.610*	*0.013*	*0.37*	*389.6*	*1.33*	*98.0%*
Goldhawk Dr		*EX 102A*	*EX FT24*	*0.020*	*13.181*	*2.47*	*42.72*	*105.41*	*2.10*	*64.10*	*2.130*	*294.350*		*18.260*	*5.92*	*1.00*	*18.260*	*5.92*	*3.59*	*312.610*	*103.16*	*93.78*	*171.94*	*382.49*	*276.48*	*396.628*	*102.59*	*600 CONC*	*0.610*	*0.013*	*0.37*	*389.6*	*1.33*	*98.2%*

DEMAND EQUATION

Design Parameters:

1. Q(D), Q(A), Q(R) = Q(p) + Q(fd) + Q(ici) + Q(e)
2. Q(p) = (P x q x M x K / 86,400)
3. q Avg capita flow = 280 L/per/day (design)
   (L/per/day)= 200 L/per/day (annual and rare)
4. M = Harmon Formula (maximum of 4.0)
5. K = 0.8 (design)
   0.6 (annual and rare)
6. Park flow is considered equivalent to a single unit / ha
   Park Demand = 1 Single Unit Equivalent / Park ha
7. Foundation Drains 0.45 L/s/unit
8. Q(ici) = ICI Area x ICI Flow x ICI Peak
9. Q(e) = 0.33 L/sec/ha (design)
   0.30 L/sec/ha (annual)
   0.55 L/sec/ha (rare)

Definitions:

Q(D) = Peak Design Flow (L/sec)
Q(e) = Extraneous Flow (L/sec)
Q(p) = Population Flow (L/sec)
Q(A) = Peak Annual Flow (L/sec)
Q(R) = Peak Rare Flow (L/sec)
K = Harmon Correction Factor

	Singles	Semis/Towns	Apts (2-BR)
P = Residential Population	3.4	2.7	2.1
Typ Service Diameter (mm)	135		
Typ Service Length (m)	15	15	
I/I Pipe Rate (L/mm dia/m/hr) =	0.007		

Q(fd) = Foundation Flow (L/sec)
Q(ici) = Industrial / Commercial / Institutional Flow (L/sec)

Institutional / Commercial / Industrial		Industrial	Commercial / Institutional	
	Design =	35000	28000	L/gHa/d
	Annual / Rare =	10000	17000	L/gHa/d
ICI Peak *	Design =	1.0	1.5	* ICI Peak = 1.0 Default, 1.5 if ICI in contributing area is >20% (design only)
Std ICI -->	Annual / Rare =	1.0		

ALLOWANCES				
(L/S)	Area E-1	W3 West Stittsville	40	28	37
	Area D1-D8	Shea PS Current Capacity + Upgrade (Area 6 - 84L/s; W4 West Stittsville- 44L/s)	128	87	120

CAPACITY EQUATION

Q full= (1/n) A R^(2/3)So^(1/2)
Where : Q full = Capacity (L/s)
n = Manning coefficient of roughness (0.013)
A = Flow area (m^2)
R = Wetter perimeter (m)
So = Pipe Slope/gradient

NOTE(S)

Future (by others) sewer sections included for conceptual design purposes only - design and construction by others.
Novatech and Stantec sewer sections based on asbuilts.
IBI sewer sections based on design.
Red text depicts fixed allowances for the above areas within the design sheet.
Residential flows for the sewers downstream of MH6 updated based on the conceptual sanitary servicing approach outlined within CRT Lands Phase 4, Adequacy of Public Servicing Report (May 2022).
Refer to Sanitary Sewer Design Sheet 2, prepared by Novatech, dated May 17, 2023, for analysis of sewers downstream of EX FT24.

SANITARY SEWER DESIGN SHEET 2

AREA			RESIDENTIAL												MIXED USE		COMMERCIAL		INSTITUTIONAL		C+I	INFILTRATION				PIPE								
			LOW DENSITY		MEDIUM DENSITY		HIGH DENSITY		MIXED USE		TOTAL																						
ID	From	To	Area (ha)	Pop.	Area (ha)	Pop.	Area (ha)	Pop.	Area (ha)	Pop.	Pop.	Accum. Pop.	Peak Factor	Peak Flow (l/s)	Area (ha)	Accum. Area (ha)	Area (ha)	Accum. Area (ha)	Area (ha)	Accum. Area (ha)	Peak Flow (l/s)	Total Area (ha)	Accum. Area (ha)	Infilt. Flow (l/s)	Total Flow (l/s)	Size (mm)	Type	Slope (%)	Length (m)	Capacity (l/s)	Full Flow Vel. (m/s)	Q/Q_{full} (%)	Actual Vel. (m/s)
Shea PS Current Capacity + Upgrade (Area 6 - 84 L/s; W 4 West Stittsville - 44 L/s), W3 West Stittsville (40 L/s)																									168.0								
F1											13181	13181	2.5	105.4	0.0	0.00	18.26	18.26		0.00	8.9	312.61	312.61	103.2	217.5								
	FT24	FT23									0	13181	2.5	105.4		0.00		18.26		0.00	8.9		312.61	103.2	385.5	600	C 100-D	0.34	108.9	373.5	1.28	103.2%	1.49
	FT23	FT22									0	13181	2.5	105.4		0.00		18.26		0.00	8.9		312.61	103.2	385.5	600	C 100-D	0.39	106.2	400.0	1.37	96.4%	1.59
	FT22	FT21									0	13181	2.5	105.4		0.00		18.26		0.00	8.9		312.61	103.2	385.5	600	C 100-D	0.36	108.6	384.3	1.32	100.3%	1.53
	FT21	FT20									0	13181	2.5	105.4		0.00		18.26		0.00	8.9		312.61	103.2	385.5	600	C 100-D	0.45	106.3	429.7	1.47	89.7%	1.68
	FT20	FT19									0	13181	2.5	105.4		0.00		18.26		0.00	8.9		312.61	103.2	385.5	600	C 100-D	0.45	103.6	429.7	1.47	89.7%	1.68
	FT19	FT18									0	13181	2.5	105.4		0.00		18.26		0.00	8.9		312.61	103.2	385.5	600	C 100-D	0.91	124.5	611.1	2.09	63.1%	2.22
F2			2.90	268	1.80	270	0.00	0	0.00	0	538	538	3.4	5.9	0.00	0.00	0.00	0.00	0.40	0.40	0.2	13.19	13.19	4.4	10.4								
F3			15.95	1474	14.90	2235	0.00	0	10.57	856	4565	4565	2.8	41.8	10.57	10.57	0.60	0.60	11.57	11.57	8.5	77.57	77.57	25.6	75.9								
	FT18	FT17									0	18284	2.4	139.4		10.57		18.86		11.97	17.6		403.37	133.1	458.1	750	C 100-D	0.20	88.5	519.4	1.14	88.2%	1.30
	FT17	FT16									0	18284	2.4	139.4		10.57		18.86		11.97	17.6		403.37	133.1	458.1	750	C 100-D	0.23	126.4	557.0	1.22	82.2%	1.37
	FT16	FT15									0	18284	2.4	139.4		10.57		18.86		11.97	17.6		403.37	133.1	458.1	750	C 100-D	0.25	110.6	580.7	1.27	78.9%	1.42
	FT15	FT14									0	18284	2.4	139.4		10.57		18.86		11.97	17.6		403.37	133.1	458.1	750	C 100-D	0.18	118.1	492.7	1.08	93.0%	1.24
	FT14	FT13									0	18284	2.4	139.4		10.57		18.86		11.97	17.6		403.37	133.1	458.1	750	C 100-D	0.17	115.3	478.9	1.05	95.7%	1.21
	FT13	FT12									0	18284	2.4	139.4		10.57		18.86		11.97	17.6		403.37	133.1	458.1	750	C 100-D	0.22	129.2	544.8	1.19	84.1%	1.35
	FT12	FT11									0	18284	2.4	139.4		10.57		18.86		11.97	17.6		403.37	133.1	458.1	750	C 100-D	0.18	108.6	492.7	1.08	93.0%	1.24
	FT11	FT10									0	18284	2.4	139.4		10.57		18.86		11.97	17.6		403.37	133.1	458.1	750	C 100-D	0.18	100.8	492.7	1.08	93.0%	1.24
Stittsville Trunk																									379.0								
	FT10	FT09									0	18284	2.4	139.4		10.57		18.86		11.97	17.6		403.37	133.1	837.1	750	C 100-D	0.45	84.1	779.1	1.71	107.4%	1.97
	FT09	FT08									0	18284	2.4	139.4		10.57		18.86		11.97	17.6		403.37	133.1	837.1	750	C 100-D	0.56	40.9	869.1	1.91	96.3%	2.21
F4			60.08	5551	16.71	2506	0.00	0	5.62	455	8512	8512	2.6	72.3	5.62	5.62	0.00	0.00	19.62	19.62	10.9	164.76	164.76	54.4	137.5								
F5			7.70	711	2.90	435	0.00	0	6.70	543	1689	1689	3.1	17.0	6.70	6.70	0.00	0.00	0.79	0.79	2.0	22.81	22.81	7.5	26.6								
F6			29.70	2744	9.95	1493	5.04	680	0.00	0	4917	4917	2.8	44.6	0.00	0.00	0.00	0.00	16.15	16.15	7.9	89.34	89.34	29.5	82.0								
	FT08	FT07									0	33403	2.1	232.2		22.89		18.86		48.53	38.3		680.28	224.5	1042.0	1200	C 100-D	0.22	77.5	1907.7	1.63	54.6%	1.67
	FT07	FT06									0	33403	2.1	232.2		22.89		18.86		48.53	38.3		680.28	224.5	1042.0	1200	C 100-D	0.13	83.5	1466.5	1.26	71.1%	1.37
	FT06	FT05									0	33403	2.1	232.2		22.89		18.86		48.53	38.3		680.28	224.5	1042.0	1200	C 100-D	0.20	24.6	1819.0	1.56	57.3%	1.60
	FT05	FT04									0	33403	2.1	232.2		22.89		18.86		48.53	38.3		680.28	224.5	1042.0	1200	C 100-D	0.16	89.0	1626.9	1.39	64.0%	1.49
	FT04	FT03									0	33403	2.1	232.2		22.89		18.86		48.53	38.3		680.28	224.5	1042.0	1200	C 100-D	0.19	95.0	1772.9	1.52	58.8%	1.58
	FT03	FT02									0	33403	2.1	232.2		22.89		18.86		48.53	38.3		680.28	224.5	1042.0	1200	C 100-D	0.25	107.5	2033.7	1.74	51.2%	1.74
	FT02	FT01									0	33403	2.1	232.2		22.89		18.86		48.53	38.3		680.28	224.5	1042.0	1200	C 100-D	0.17	107.5	1677.0	1.44	62.1%	1.52
	FT01	OTT1									0	33403	2.1	232.2		22.89		18.86		48.53	38.3		680.28	224.5	1042.0	1200	C 100-D	0.22	61.4	1907.7	1.63	54.6%	1.67
	OTT1	GC									0	33403	2.1	232.2		22.89		18.86		48.53	38.3		680.28	224.5	1042.0	1200	C 100-D	0.20	19.1	1819.0	1.56	57.3%	1.60

Design Parameters:

Avg Flow/Person =	280	l/day	Pipe Friction n = 0.013		
Comm./Inst. Flow =	28,000	l/ha/day	Residential Peaking Factor = Harmon Equation (max 4, min 2)		
Infiltration =	0.33	l/s/ha	Peaking Factor Comm./Inst. = 1.5		

Units/Net ha Pop/Unit

Low Density Residential =	28	3.30	
Medium Density Residential =	60	2.50	(Multi Family Residential)
High Density Residential =	75	1.80	
Mixed Use =	90	1.80	(50% of mixed use area is residential)

Project: Fernbank Trunk Sanitary Sewer
Designed: KJM
Checked: MAB
Revised: BCS/BHB
Dwg. Reference: 108180-FT5
Date: February 3, 2015
Revised: May 17, 2023

Note(s):
Sewer sections based on asbuilts.
Red text depicts fixed allowances for the above areas within the design sheet.
Refer to Sanitary Sewer Design Sheet 1, prepared by Novatech, dated May 17, 2023, for analysis of sewers upstream of FT24.

ABBOTT STREET
TRANS CANADA TRAIL
FERNBANK TRUNK FLOWS DIRECTED TO HAZELDEAN PUMP STATION
SHEA ROAD
COPE DR (FUTURE)
COPE DR
FERNBANK ROAD
STITTSVILLE MAIN STREET
FLEWELLYN ROAD
PARK
INSTITUTIONAL
COMMERCIAL
AREA 6 - EAST
AREA 6 - WEST
BELL LANDS
BLK 353
BLK 349
FRIENDLY CRESCENT
SWM
MAGUIRE
FAULKNER
DAVIDSON
EDER
HOLDOUT 4
EXTERNAL 1
EXTERNAL 2
EXT 3
HYDRO CORRIDOR
TRIBUTARY TO FAULKNER DRAIN
EXISTING EMERGENCY OVERFLOW
EXISTING SWM
PROPOSED EMERGENCY OVERFLOW
PROPOSED SWM
DUAL FORCEMAIN
DISCHARGE CHAMBER
FLOW ALLOWANCE = 40 L/s TO EXISTING LIARD PUMP STATION FERNBANK TRUNK SEWER
LAIRD PUMP STATION (TO BE DECOMMISSIONED WITH FLOWS DIRECTED TO FUTURE SANITARY TRUNK SEWER - BY OTHERS)
SHEA PUMP STATION FLOWS TO SANITARY TRUNK SEWER
FRIENDLY PUMP STATION (TO BE DECOMMISSIONED WITH FLOWS DIRECTED TO SHEA PUMP STATION THROUGH AREA 6 - EAST)
SHEA PUMP STATION CURRENT CAPACITY = 84 L/s UPGRADED CAPACITY = 125 L/s

E-1 2.900 37.00ha
A-1 0.418 6.13ha
A-2I 3.921 137.14ha
A-2II 0.00 5.000ha
A-3 0.238 4.66ha
A-4I 0.140 0.57ha
A-4II 1.947 29.36ha
A-4III 2.317 32.41ha
B-1 0.248 3.28ha
B-2 0.853 11.32ha
B-3 1.285 18.010ha
B-4 0.373 6.81ha
B-5 0.265 3.72ha
B-6 0.00 2.95ha
B-7 1.00 10.92ha
B-8 0.143 1.92ha
B-9 0.236 2.74ha
B-10 1.347 20.00ha
B-11 0.000 0.03ha
B-12 0.230 4.29ha
B-13 0.000 6.34ha
C-1 0.00 8.99ha
C-2 0.00 5.55ha
D-1 1.661 18.73ha
D-2 1.171 13.96ha
D-3 1.181 13.64ha
D-4 0.971 12.07ha
D-5 0.189 1.70ha
D-6 0.230 2.44ha
D-7 0.073 0.86ha
D-8 0.014 0.81ha

LEGEND

B-1 / 0.196 / 2.68ha — AREA NUMBER, POPULATION (in 1000s), AREA

- SANITARY DRAINAGE AREA (AREA WITHIN URBAN BOUNDARY)
- TRIBUTARY TO FAULKNER DRAIN
- OFFICIAL EXPANSION AREA - W3 WEST STITTSVILLE
- OFFICIAL EXPANSION AREA - W4 WEST STITTSVILLE
- PROPOSED / EXISTING SWM FACILITY
- EXISTING PUMPING STATION
- EXISTING SANITARY SEWER
- EXISTING SANITARY FORCEMAIN
- EXISTING SANITARY TRUNK SEWER
- FUTURE SANITARY TRUNK SEWER (BY OTHERS)
- PROPOSED SANITARY SEWER

NOTE:
THE POSITION OF ALL POLE LINES, CONDUITS, WATERMAINS, SEWERS AND OTHER UNDERGROUND AND OVERGROUND UTILITIES AND STRUCTURES IS NOT NECESSARILY SHOWN ON THE CONTRACT DRAWINGS, AND WHERE SHOWN, THE ACCURACY OF THE POSITION OF SUCH UTILITIES AND STRUCTURES IS NOT GUARANTEED. BEFORE STARTING WORK, DETERMINE THE EXACT LOCATION OF ALL SUCH UTILITIES AND STRUCTURES AND ASSUME ALL LIABILITY FOR DAMAGE TO THEM.

No.	REVISION	DATE	BY
1.	ISSUED IN SUPPORT OF MEMORANDUM	MAY 11/23	BCS

SCALE 1:5000
1:5000 0 50 100 150 200

DESIGN DJC
CHECKED BCS
DRAWN DJC
CHECKED BCS
APPROVED BHB

FOR REVIEW ONLY


NOVATECH
Engineers, Planners & Landscape Architects
Suite 200, 240 Michael Cowpland Drive
Ottawa, Ontario, Canada K2M 1P6
Telephone (613) 254-9643
Facsimile (613) 254-5867
Website www.novatech-eng.com

LOCATION
CITY OF OTTAWA
SHEA PUMP STATION UPGRADES FOR UEA

DRAWING NAME
SANITARY DRAINAGE AREA PLAN

PROJECT No. 122163
REV REV # 1
DRAWING No. 122163-SAN

M:\2022\122163\CAD\Civil\122163-SAN.dwg, SAN, May 09, 2023 - 4:03pm, tbrewer

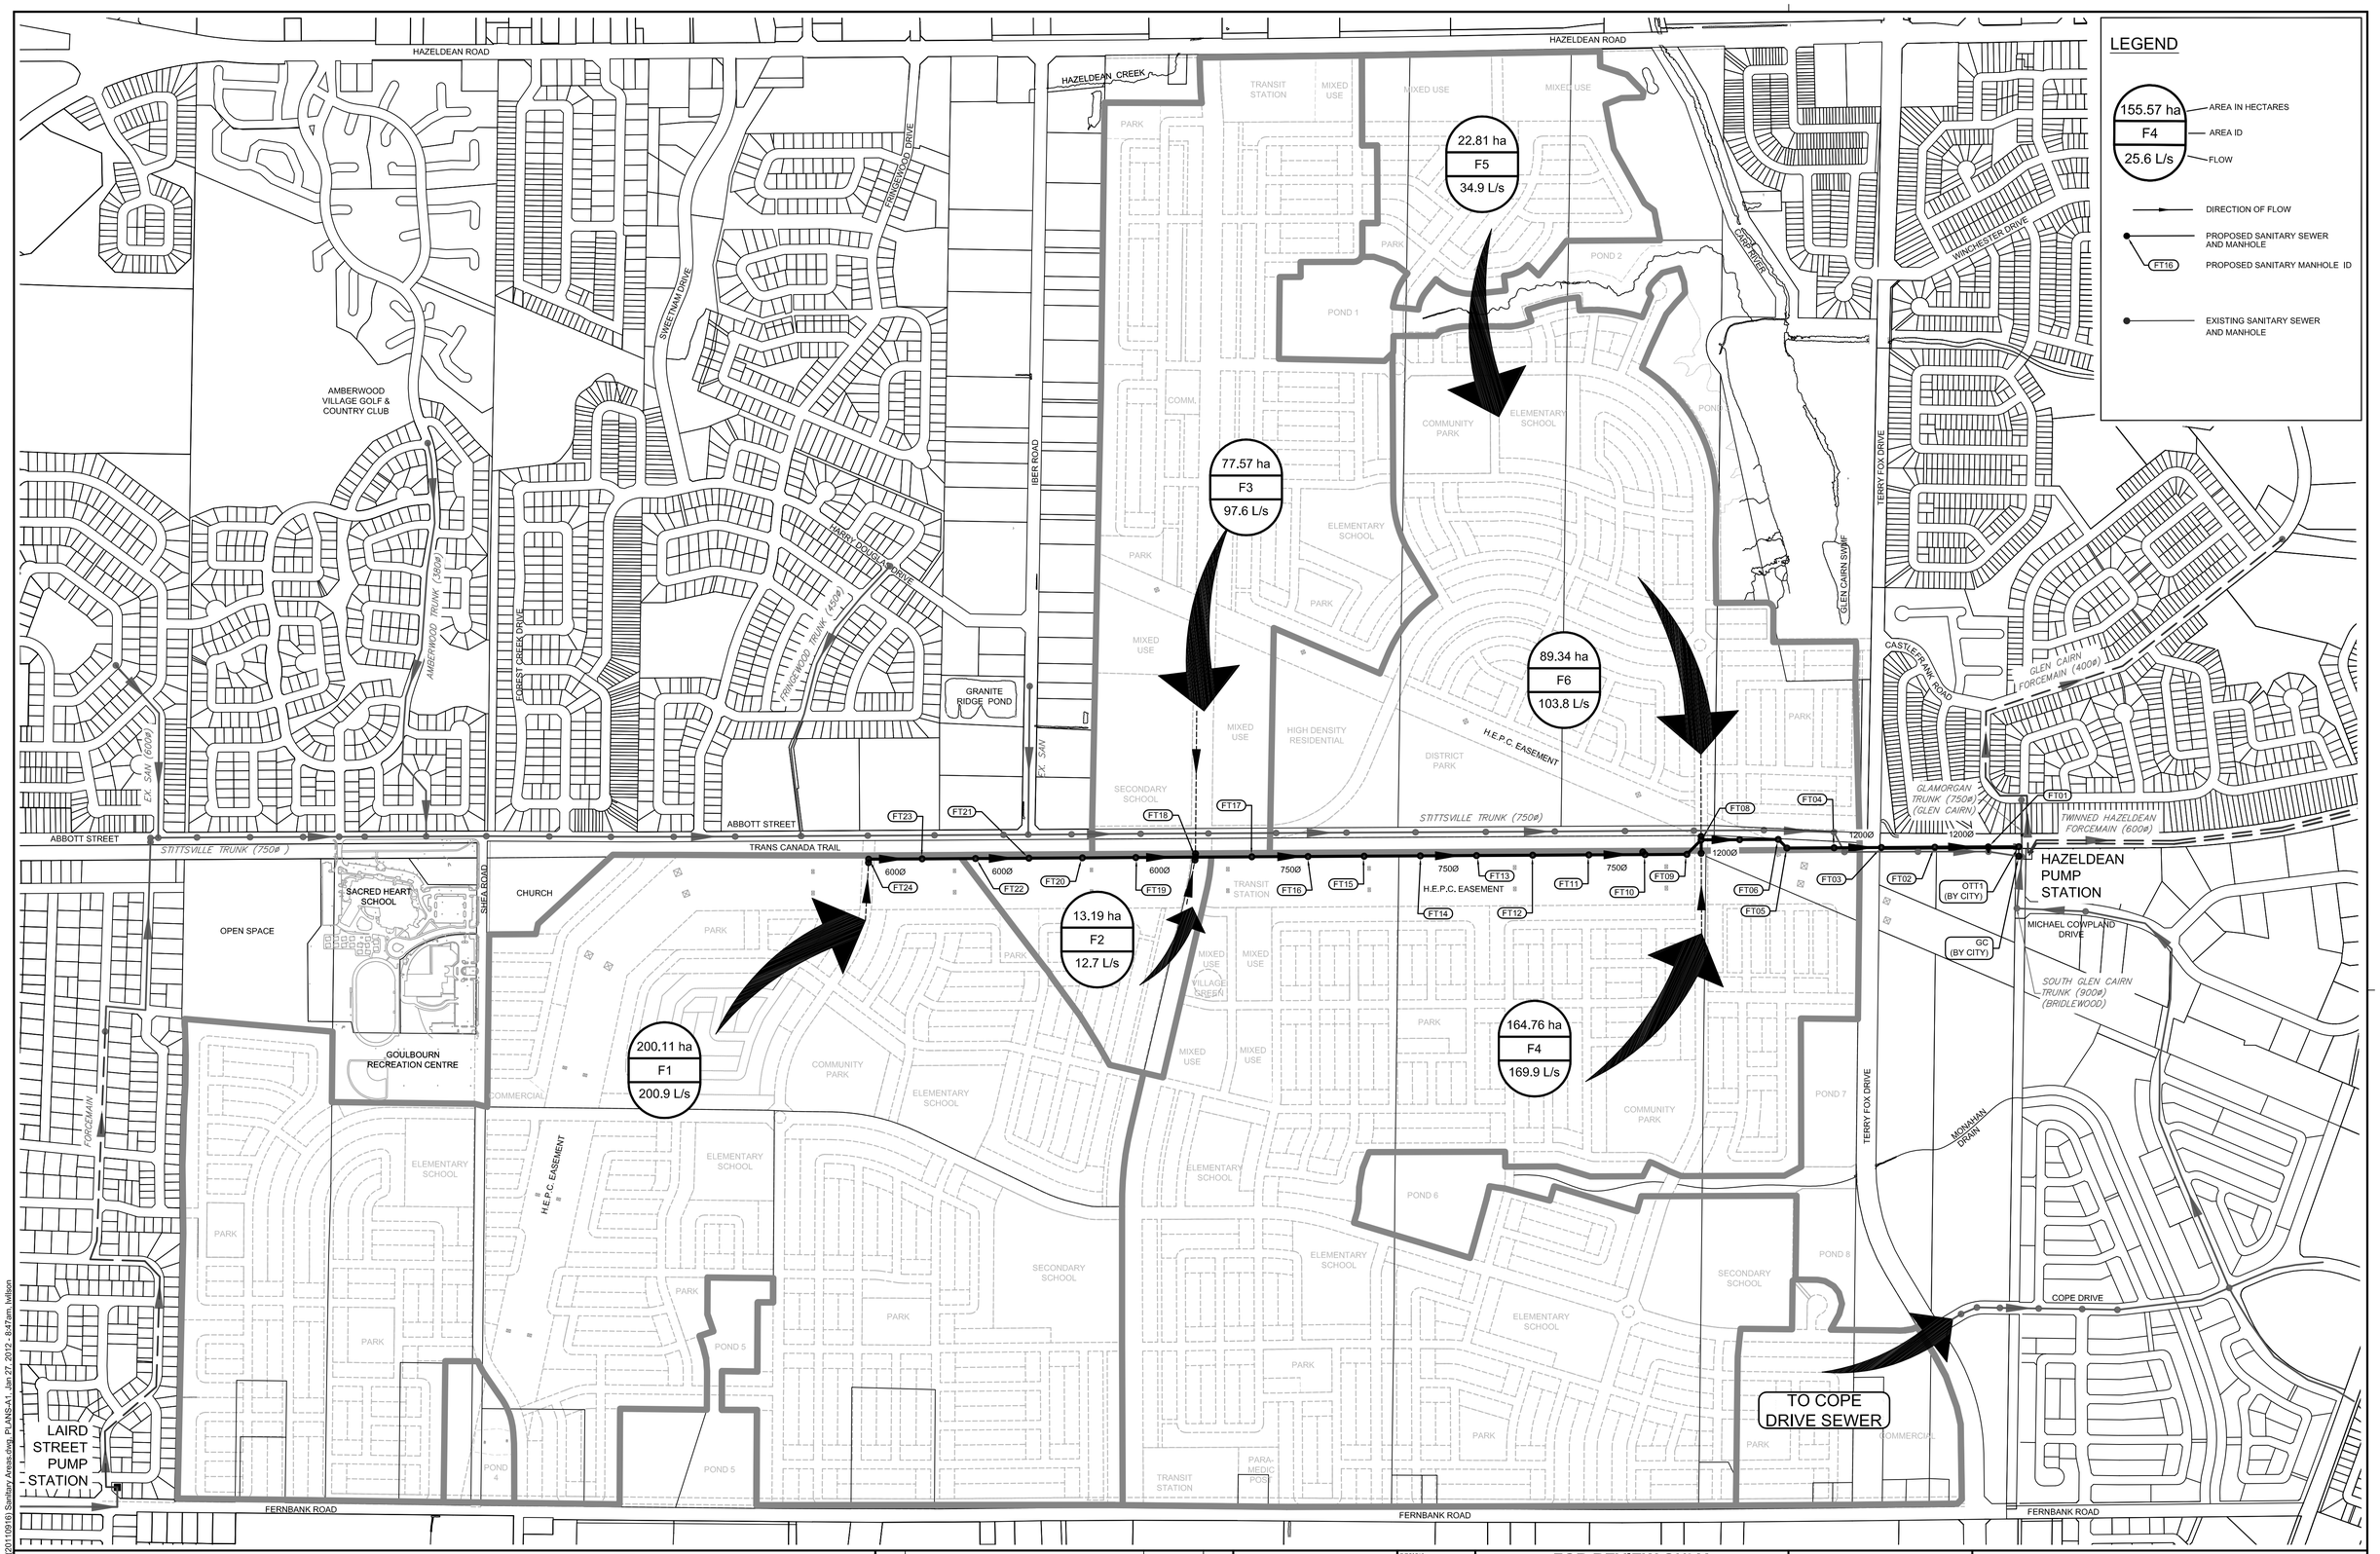

NOTE:
THE POSITION OF ALL POLE LINES, CONDUITS, WATERMAINS, SEWERS AND OTHER UNDERGROUND AND OVERGROUND UTILITIES AND STRUCTURES IS NOT NECESSARILY SHOWN ON THE CONTRACT DRAWINGS, AND WHERE SHOWN, THE ACCURACY OF THE POSITION OF SUCH UTILITIES AND STRUCTURES IS NOT GUARANTEED. BEFORE STARTING WORK, DETERMINE THE EXACT LOCATION OF ALL SUCH UTILITIES AND STRUCTURES AND ASSUME ALL LIABILITY FOR DAMAGE TO THEM.

No.	REVISION	DATE	BY
5.	ISSUED FOR TENDER	JAN 26/12	MAB
4.	ISSUED FOR MOE APPROVAL	JAN 27/11	MAB
3.	MINOR DESIGN REVISION	NOV 14/11	MAB
2.	REVISED PER CITY AND LANDOWNER COMMENTS	OCT 20/11	MAB
1.	ISSUED WITH SANITARY TRUNK SEWER REPORT	SEPT 16/11	MAB

SCALE 1:6000
0 60 120 180 240

DESIGN KJM
CHECKED MAB
DRAWN KJM
CHECKED MAB
APPROVED JGR

FOR REVIEW ONLY

LICENSED PROFESSIONAL ENGINEER K. J. MURPHY 100123021 PROVINCE OF ONTARIO JAN. 26/12

LICENSED PROFESSIONAL ENGINEER M.A. BISSETT PROVINCE OF ONTARIO Jan. 26/12

NOVATECH ENGINEERING CONSULTANTS LTD.
ENGINEERS & PLANNERS
Suite 200, 240 Michael Cowpland Drive
Ottawa, Ontario, Canada
K2M 1P6
Telephone (613) 254-9643
Facsimile (613) 254-5867
Email: novainfo@novatech-eng.com

LOCATION
CITY of OTTAWA
FERNBANK COMMUNITY

DRAWING NAME
SANITARY TRUNK SEWER DRAINAGE AREA PLAN

PROJECT No. 108180-08
REV REV # 5
DRAWING No. 108180-FT5

M:\2008\108180\CAD\design\Sanitary_Trunk\(20110916) Sanitary Areas.dwg, PLANS:A1 - Jan 27, 2012 - 8:47am, Nelson

PLANA1.DWG - 841mmx594mm

David Schaeffer Engineering Ltd.
120 Iber Road, Suite 103
Stittsville, ON K2S 1E9
613-836-0856
dsel.ca

MEMORANDUM

DATE:	March 10, 2026	[E-Mail]
TO:	**Mohammed Fawzi, P.Eng., Senior Project Manager (A), Infrastructure Projects**	
SUBJECT:	Caivan's Magnolia Subdivision, Shea Road Sanitary Pump Station Monitoring Review	
OUR FILE:	DSEL1247	
ATTACHMENTS:	*1247_SAN & Rainfall_May_to_Nov2025_PM.xlsx* *1247_Unit Count Analysis_Mar102026.pdf*	

COMMENTS:

1.0 Introduction

As discussed with City staff, DSEL we are providing a summary of our analysis from the sanitary flow monitoring dataset collected between May and November 2025 for the Shea Road Sanitary Pump Station (SRSPS). City staff provided the dataset to DSEL on November 19th and 20th. The overall goal of processing this dataset is to better project how development buildout will occur in collaboration with City staff before pump station upgrades are to be implemented. The purpose of this summary is to:

- Evaluate existing sanitary flows observed at the SRSPS between May and November 2025 to determine baseline flow conditions for the existing community.
- Assess existing monitored values against design flows associated with the Caivan's Magnolia Subdivision.
- Assess the SRSPS capacity on actual and anticipated flow conditions and assess the phased buildout of Caivan's Magnolia subdivision.

2.0 SRSPS Flow Monitoring Analysis

The analysis was completed using the monitoring dataset contained within the file *1247_SAN & Rainfall_May_to_Nov2025_PM.xlsx*, including hourly forcemain flow measurements and summary statistics.

Hourly flow rates from both existing forcemain were compiled and converted to a Total Flow (L/s) time series for each month. Monitoring represents actual system operating conditions over a six and a half-month period.

The dataset includes:

- Hourly flow records for May–November 2025 (*Up to November 20th was available)
- Combined forcemain discharge (L/s)
- Monthly peak values and overall maximum
- Supplementary rainfall data for correlating potential I&I impacts
- Estimated unit rates based on observed flows

A summary of the Average and Maximum Total Peak Sanitary Flows measured at the SRSPS is provided below:

Table 1: Average and Maximum Total Peak Sanitary Flows

Month	Average Peak Total Flow (L/s)	Maximum Peak Total Flow (L/s)
May 2025	6.26	12.68
June 2025	6.31	11.84
July 2025	6.37	11.78
August 2025	6.26	11.63
September 2025	6.39	13.13
October 2025	6.41	13.05
November 2025	6.61	12.84*

*** The maximum peak flow in November of 14.78 is expected to be anomalous as it does not follow the typical diurnal curve. The actual maximum peak flow in November is anticipated to be 12.84 L/s (10am on November 2nd)**

- The maximum observed peak flow during the entire monitoring period was 13.13 L/s (September 2025). See note under **Table 1**, above.
- Slightly elevated maximum flows in September–November possibly corresponding to buildout of the Area 6 – East lands.
- No significant I&I relationship has been discovered based on the monitoring dataset. Require water usage data to effectively determine an accurate I & I rate.

3.0 SRSPS Flow Monitoring Summary

Based on the monitoring data and the estimated population associated with the existing buildout area (3807 persons) the following was found:

- **Average unit demand:** ~142–150 L/p/d (Average Monthly Flow divided by the estimated population for buildout area currently to the PS)
- **Peaking Factor:** 1.58–1.68 (Average Hourly Flow divided by Average Monthly Flow. Maximum Value is the best estimate for a Peaking Factor)
- **Population estimates (existing serviced areas):** Occupied population: 3,807

As discussed with City staff a defined I&I pattern was not observed when a comparison of monitored flow rates and precipitation patterns were assessed together. The monitoring data will continue to be assessed and monitored parameters developed in collaboration with City staff to better define existing I&I patterns.

Based on the monitoring data collected between May and November 2025, the following conclusions can be drawn:

1. Maximum peak monitored flows at the SRSPS generally fall in the 12-13 L/s range. Average peak monitored flows at the SRSPS range from 6.26–6.61 L/s.
2. The monitored values are significantly below the pump station's anticipated flows from the existing built-out area (13 L/s vs. 34 L/s).
3. The number of Caivan phases allowed to proceed before the required PS upgrades will depend on operational parameters developed through consultation with City staff.

The monitoring results confirm that the Shea Road Sanitary Pump Station has adequate capacity to support buildout of several phases of the Magnolia Subdivision while the functional design process occurs and the construction of the proposed additional 300 mm diameter forcemain is completed.

4.0 Cumulative Peak Flows & Development Buildout Assessment

In addition to assessing the monitored dada, an assessment of cumulative peak flows from existing development, future external areas, and successive phases of Magnolia has been completed to determine which phases can be accommodated within the existing pump station capacity, and when the proposed upgrades to the pump station are anticipated to be implemented.

Flow projections, inflow and infiltration (I&I) allowances, and cumulative wastewater generation scenarios were derived from the file *1247_Unit Count*

Analysis_Feb242026.pdf and compared against the operational firm capacity (71.4 L/s) and design firm capacity (84 L/s) of the SRSPS.

DSEL estimated the anticipated flow rates based on the completed units and installed infrastructure to date using design parameters for the existing community provided by City of Ottawa staff (Attachment 1) and the future external lands as well as the proposed development per City of Ottawa Design guidelines, as summarized in **Table 2**.

Table 2: Wastewater Design Criteria

Design Parameter	Value
Existing Community	
Residential – Single Family	3.4 P/unit
Residential – Townhouse/Condo	2.7 P/unit
Average Daily Flow	6.1 L/s
Peaking Factor	2.51 (per SRSPS 2026 Monitoring Data)
Infiltration and Inflow Allowance "Design"	0.02 L/s/ha (Dry Weather, per Monitored Data) 0.30 L/s/ha (Wet Weather, per Design Guidelines) 0.32 L/s/ha (Total)
Future & Proposed Community	
Residential – Single Family	3.4 P/unit
Residential – Townhouse/Condo	2.7 P/unit 2.1 P/unit where approved report identifies 2 bedroom units (1650 Shea Road)
Average Daily Demand "Design"	280 L/d/p
Average Daily Demand "Annual"	200 L/d/p
Peaking Factor	Harmon's Peaking Factor. Max 4.0, Min 2.0 Harmon's Corrector Factor 0.8
Infiltration and Inflow Allowance "Design"	0.33 L/s/ha (Total)

The following table summarizes the peak flows, I&I, cumulative loading, and utilization of firm capacity for each area or phase:

Table 3: Cumulative Flows to SRSPS by Future Phases

Area/Phase	Area (ha)	Peak Flow (L/s)	I&I (L/s)	Total Peak Flow (L/s)	Cumulative Peak Flow (L/s)	Firm Capacity	Total Capacity
Existing	55.22	15.32	19.00	34.31	34.31	48%	41%
Future External	7.59	10.02	2.50	12.53	46.84	66%	56%
Phase 1	9.79	12.29	4.22	16.52	63.36	89%	75%
Phase 3	9.55	8.17	3.15	11.32	74.29	104%	88%
Phase 4	9.86	8.34	3.25	11.59	85.40	120%	102%
Phase 2	4.12	2.34	1.36	3.70	88.94	125%	106%
Phase 5	13.06	10.58	4.45	15.02	103.24	145%	123%
Phase 6	9.82	8.08	3.24	11.33	113.93	160%	136%
Phase 1-6 (Monitored Flow rates)	56.20	23.45	19.07	42.52	84.31	118%	100%

*Peaking factor is consistent for existing and adjusted after each phase for Future External and Proposed Development, therefore Cumulative Peak Flow is re-calculated each phase.

5.0 Magnolia Subdivision Allocation – Existing SRSPS

Per **Table 3**, the cumulative peak flow from existing development and future external areas represents approximately 66% of the firm capacity of the existing SRSPS. Adding in Phase 1 represents 89% of the firm capacity, with the addition of Phase 3 resulting in 104% of the firm capacity, but 88% of the design capacity. Assumptions for this analysis include:

- City design flow rates for future external and proposed development lands.
- Townhouse population applied to condominium blocks.
- Full buildout of all external contributing areas, including recent 1650 Shea Road site plan that adds approximately 250 persons and 2 L/s to the future external area.

Therefore, it is our opinion that phases 1 and 3 of the Magnolia development are expected to be serviced by the existing pump station within the firm capacity. Additionally, understanding there is approximately 5 L/s of capacity currently reserved for site plans without planning approval status, an inflow and infiltration allowance of 19 L/s reserved for recently built-out communities with existing monitored data, and that phases 1, 3, and 4 have a total design flow of 40 L/s, and when combined with the future external lands (a total design flow of 12.5 L/s) and monitored peak flows for the existing built-out community (15 L/s), the total peak

flow rate is less than 70 L/s, it is our opinion that phases 1, 3, and 4 are supported to be serviced by the existing pump station with firm capacity.

In addition to phases 1 & 3, incorporating phase 4 and allowing the buildout to move forward with the entire west portion of the draft plan has numerous benefits with respect to community building, construction disturbances to existing residents, etc. In addition, this would allow any construction activities associated with future pump station upgrades to be completed prior to any development proceeding on the east side of the existing drainage channel.

Ultimately, as is noted in the MSS and FSR, on-going monitoring and the design process managed by the City of Ottawa will be used to determine when upgrades are to be constructed prior to a subsequent Phase of development proceeding.

6.0 Magnolia Subdivision Full Buildout – Monitored Flow Assumptions

As discussed in the previous sections, applying the criteria provided by the City of Ottawa for the existing buildout area to the future external and proposed development, produces additional allocation within the existing SRSPS.

The cumulative flow for full buildout of external lands and the complete Magnolia subdivision is approximately 84 L/s (per *1247_Unit Count Analysis_Mar102026.pdf*), which is equivalent to the SRSPS design capacity (84 L/s). In addition to this, and as mentioned previously, the existing monitored peak flow rates (~13 L/s) are well below the anticipated flow rates for the existing built-out community (~34 L/s).

If monitored conditions persist, the full buildout of future external lands and the entire proposed development theoretically could be accommodated within the existing SRSPS at or below the design capacity, even when applying design I&I allowances for all future development. This exercise demonstrates that:

- Upgrades to the existing SRSPS are expected to be required prior to the full build out of the proposed development, assuming all future external lands are developed when using design flow rates; and,
- Through on-going monitoring and reporting, it is anticipated that the majority, if not all the proposed development can move forward prior to the completion of the proposed SRSPS upgrades.

7.0 Conclusions

1. Phases 1 & 3 of the Magnolia subdivision can be accommodated within the existing pump station firm capacity assuming full external area buildout.
2. Future phases are shown to produce design flows that are above the SRSPS firm capacities, however, on-going monitoring during the buildout of earlier phases is anticipated to demonstrate area specific flows sufficiently below

design values which will safely accommodate additional phases within the existing firm capacity of the existing SRSPS.

3. While upgrades to the existing SRSPS are shown to be required, on-going monitoring and the design process managed by the City of Ottawa will be used to determine when upgrades are to be constructed prior to a subsequent Phase of development proceeding.

Yours Truly,
David Schaeffer Engineering Ltd.

Per: John Priamo, P.Eng.

cc:	City of Ottawa, John Bougadis	John.Bougadis@ottawa.ca
	Caivan, Bronwyn Anderson	bronwyn.anderson@caivan.com
	Caivan, Sue Murphy	susan.murphy@caivan.com
	DSEL, Peter Mott	PMott@dsel.ca
	DSEL, Adam Fobert	AFobert@dsel.ca

Outlook

Caivan Magnolia - Shea Road Pump Station Analysis - Memorandum Review

From Fawzi, Mohammed <mohammed.fawzi@ottawa.ca>
Date Mon 2/9/2026 12:15 PM
To John Priamo <JPriamo@dsel.ca>
Cc Moore, Sean <Sean.Moore@ottawa.ca>; Shen, Stream <Stream.Shen@ottawa.ca>; Davidson, Amanda <amanda.davidson@ottawa.ca>; Roy, Jean-Miguel <Jean-Miguel.Roy@ottawa.ca>; Dieme, Abi <Abibatou.Dieme@ottawa.ca>; Bougadis, John <John.Bougadis@ottawa.ca>; Bronwyn Anderson <bronwyn.anderson@caivan.com>; travis.troughton <travis.troughton@caivan.com>; jada.goodman <jada.goodman@caivan.com>; Adam Fobert <AFobert@dsel.ca>; Peter Mott <PMott@dsel.ca>

2 attachments (1 MB)
DSEL1247 - SRSPS Monitoring & Buildout Summary Memo (20260122).pdf; Ownership Map_Unit Count Areas_R2.pdf;

Good Afternoon John,

Thank you for providing us with the attached memorandum. Following the City's review, please find our comments below.

1. The exiting buildout area must be evaluated using Annual Design Parameters rather than monitored flow data at the SRSPS. This requirement applies to the calculation of both peak flow and Infiltration and Inflow (I&I). Flow monitoring results cannot be used to establish or govern capacity allocations for proposed developments. Future external areas and the Magnolia Subdivision area to be calculated using design parameters. That said, the City's Infrastructure Planning Unit reviewed available water meter data to determine an average dry weather flow from the existing buildout area. The following criteria can be used to calculate peak flow for the existing building out area as an alternative to the use of the more conservative annual design parameters:
    a. Average Daily Flow: 6.1 l/s
    b. Peaking Factor: 2.51 (as per SRSPS 2026 Monitoring Data)
    c. Groundwater infiltration: 0.02 l/s/ha (as per SRSPS 2026 Monitoring Data)
    d. Wet weather: 0.30 l/s/ha as per City of Ottawa Sewer Design Guidelines (Annual parameters)

2. The memo should include an updated Sanitary Drainage Area Plan. The Ownership Map (attached) prepared by Novatech and provided by Bronwyn on February 4th is outdated. There is an area part of the Area 6 Davidson Lands that was not included in the analysis (see report). The Ownership Map showed this area as a park. Additionally, 1883 Stittsville Main was recently approved with 84 townhome units instead of 12 as indicated in the analysis (See Report).



3. The cumulative flows in Table 3 do not include the I&I flows. For example, the cumulative flow for row 2 should be 20.55 l/s (13.13+5.68 + 1.74).

The memorandum should evaluate the remaining capacity for the phases within the subdivision based on the criteria mentioned above for the existing buildout area and design criteria for future external and subdivision phases. Please do not hesitate to reach out should you have any questions or concerns.


Thanks John.

Best Regards,

Mohammed Fawzi, P.Eng.
Senior Project Manager (A), Infrastructure Projects
Development Review – West Branch
Planning, Development and Building Services Department (PDBS)| Direction générale des services de la planification, de l'aménagement et du bâtiment (DGSPAB)
City of Ottawa | Ville d'Ottawa
110 Laurier Avenue West | 110 Avenue Laurier Ouest
Ottawa, ON K1P 1J1
613.580.2424 ext./poste 70120, Mohammed.Fawzi@ottawa.ca

'

This e-mail originates from the City of Ottawa e-mail system. Any distribution, use or copying of this e-mail or the information it contains by other than the intended recipient(s) is unauthorized. Thank you.

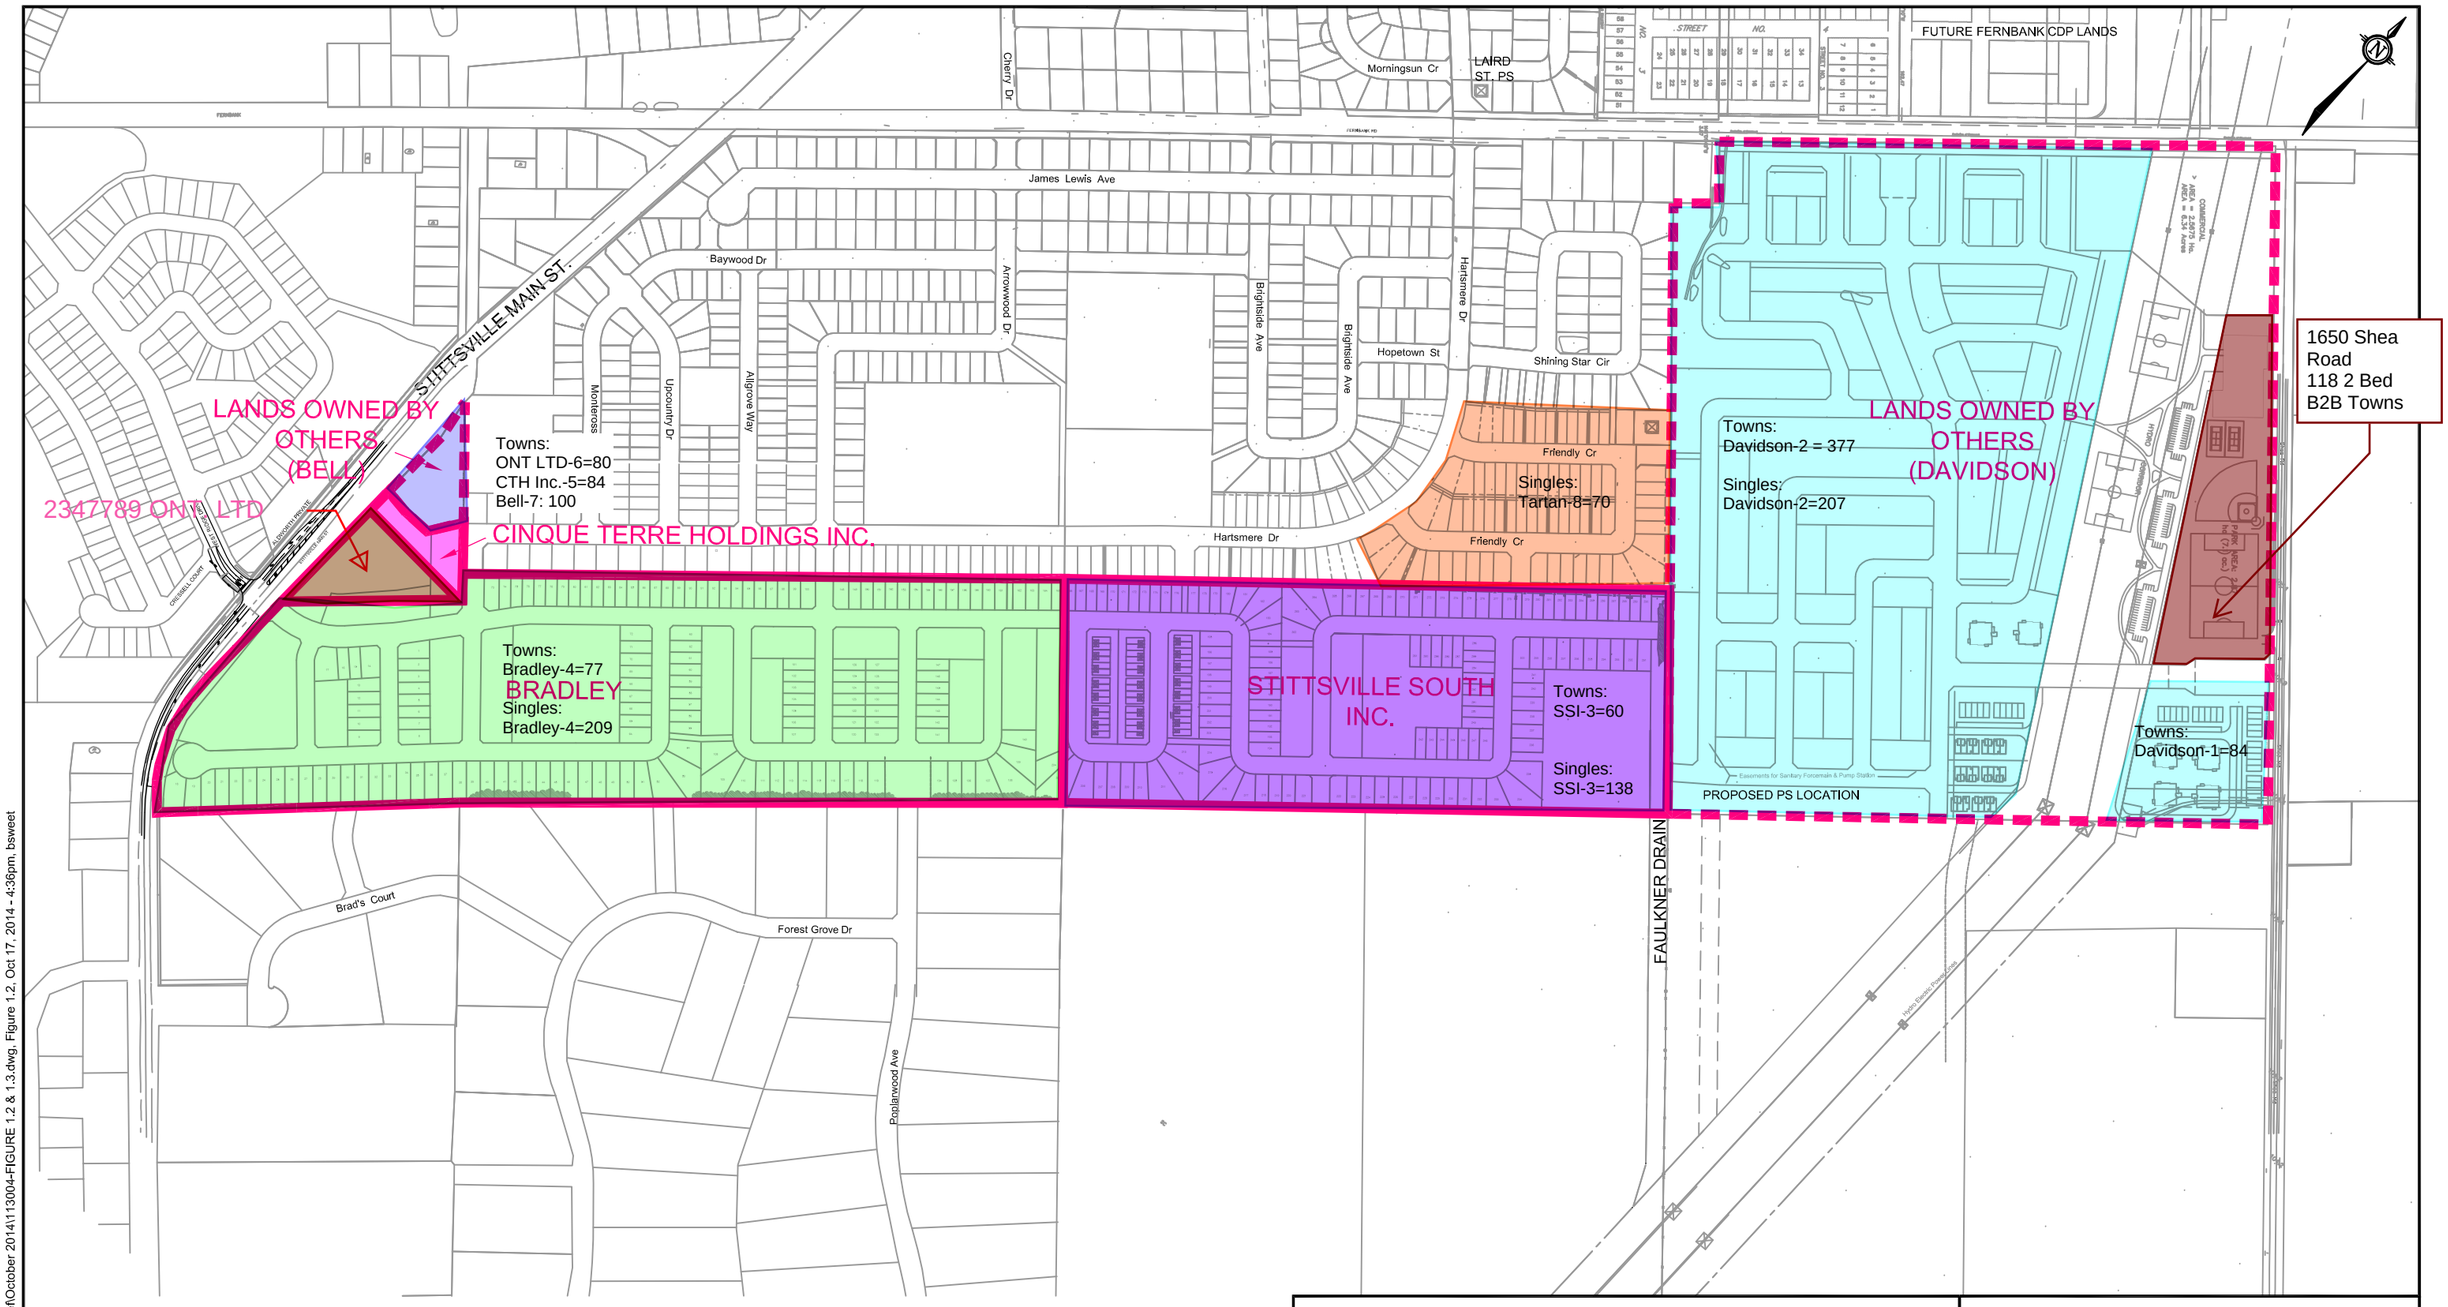

NOVATECH
Engineers, Planners & Landscape Architects
Suite 200, 240 Michael Cowpland Drive
Ottawa, Ontario, Canada K2M 1P6

Telephone (613) 254-9643
Facsimile (613) 254-5867
Website www.novatech-eng.com

STITTSVILLE SOUTH AREA 6

OWNERSHIP MAP

OCT 2014 113004 FIGURE 1.2

M:\2013\113004\CAD\Design\Figures\Design Brief\October 2014\113004-FIGURE 1.2 & 1.3.dwg, Figure 1.2, Oct 17, 2014 - 4:36pm, bsweet

SHT11X17.DWG - 279mmX432mm

ALDWORTH PRIVATE

WEST RIDGE DRIVE

STITTSVILLE MAIN

HEARTSMERE DRIVE

FRIENDLY CRESCENT TO
FUTURE TARTAN
SUBDIVISION

FRIENDLY CRESCENT

SAMH

SAMH 111

SAMH 109

PARK
1.39
A-PARK 2
111-109
0

32.49
A-05
111-109
2129

0.77
A-PARK 3
111-109
0

PARK

POPLARWOOD AVENUE

SHEA ROAD SANITARY
PUMPING STATION

TARTAN LANDS STORM WATER
MANAGEMENT FACILITY

1.39 — AREA (ha)
A-PARK 2 — AREA ID
111-109 — RECEIVING LOCATION
0 — POPULATION (1000's)

NOVATECH
Engineers, Planners & Landscape Architects
Suite 200, 240 Michael Cowpland Drive
Ottawa, Ontario, Canada K2M 1P6
Telephone (613) 254-9643
Facsimile (613) 254-5867
Website www.novatech-eng.com

AREA 6 LANDS

STITTSVILLE SOUTH SUBDIVISION - SANITARY DRAINAGE AREA PLAN

SCALE: N.T.S.

DATE: FEB 2016 | JOB: 113004 | FIGURE: SS-SAN

M:\2013\113004\CAD\Design\Figures\Drainage Area Plan\113004-AREA6-SDA.dwg, STITTSVILLE_S-SDA, Mar 09, 2016 - 11:05am, mconnolly

M:\2013\113004\CAD\Design\Figures\Drainage Area Plan\113004-AREA6-SDA.dwg, STITTSVILLE_S-SDA, 09/03/2016 11:06:32 AM, mconnolly, Tabloid, 1:101.6

Area/Phase	Area (ha)	Peak Flow (L/s)	I&I (L/s)	Total Peak Flow (L/s)	Cumulative Peak Flow (L/s)	Firm Capacity	Total Capacity
Existing	55.22	15.32	19.00	34.31	34.31	48%	41%
Future External	7.59	10.02	2.50	12.53	46.84	66%	56%
Phase 1	9.79	12.29	4.22	16.52	63.36	89%	75%
Phase 3	9.55	8.17	3.15	11.32	74.29	104%	88%
Phase 4	9.86	8.34	3.25	11.59	85.40	120%	102%
Phase 2	4.12	2.34	1.36	3.70	88.94	125%	106%
Phase 5	13.06	10.58	4.45	15.02	103.24	145%	123%
Phase 6	9.82	8.08	3.24	11.33	113.93	160%	136%
Phase 1-6*	56.20	23.45	19.07	42.52	84.31	118%	100%

Firm Capacity	71.4
Total Capacity	84

**Assuming monitored values provided by City for all units/areas*

Unit Rate Completed (per monitored results)

SFH	3.4	p/unit	
MLT	2.7	p/unit	
Unit Rate	138.5	L/p/d	* Based on City Recommendations
Dry Weather I&I	0.02	L/s/ha	* Based on City Recommendations
Wet Weather I&I	0.3	L/s/ha	
PF	2.51		* Based on City Recommendations

Unit Rate Under Construction / Future / Permit in Hand (per City design)

SFH	3.4	p/unit
MLT	2.7	p/unit
Unit Rate	280.0	L/p/d
Commercial	28000.0	L/ha/d
Dry Weather I&I	0.03	L/s/ha
Wet Weather I&I	0.3	L/s/ha
PF	2.73	

Phase	SFH (-)	MLT (-)	Population	Area (ha)	Park Area (ha)	Total Area (ha)	Flow (L/s)	I & I (L/s)	Peak Flow (L/s)	Peak Flow (L/s)
Existing Development										
Friendly Crescent (Tartan)				4.66		4.66				
Area 6 West				25.24	2.16	27.4				
Area 6 East				25.32	1.99	27.31				
Total Existing	**624**	**624**	**3807**	**55.22**	**4.2**	**59.37**	**15.32**	**19.00**	**34.31**	**34.31**
Future External Development										
1650 Shea Road*		118	248	2.33		2.33	2.82	0.77	3.59	
1883 Stittsville Main St. (Block 349)		84	227	1.05		1.05	2.01	0.35	2.35	
1835 Stittsville Main St. (Bell Lands)		100	270	0.53		0.53	2.39	0.17	2.56	
1845 Stittsville Main St. (Block 353)		80	168	0.91		0.91	1.91	0.30	2.21	
Future Commercial - Area 6 East				2.77		2.77	0.90	0.91	1.81	
Total Future External	**0**	**382**	**913**	**7.59**		**7.59**	**10.02**	**2.50**	**12.53**	**46.84**
Magnolia Stittsville Development										
Stittsville - PH1	64	170	677	7.40	3.00	10.40	5.99	3.43	9.42	
Stittsville - PH1 Condo BLK		264	713	2.39		2.39	6.31	0.79	7.10	
Total Proposed	**64**	**434**	**1390**	**9.79**	**3.00**	**12.79**	**12.29**	**4.22**	**16.52**	**63.36**
Total			**6110**	**72.60**	**7.15**	**79.75**				**63.36**

***Per approved report, 1650 Shea Road is 2 bedroom B2B towns, therefore 2.1 p/unit used.**

Unit Rate Completed (per monitored results)

SFH	3.4	p/unit	
MLT	2.7	p/unit	
Unit Rate	138.5	L/p/d	* Based on City Recommendations
Dry Weather I&I	0.02	L/s/ha	* Based on City Recommendations
Wet Weather I&I	0.3	L/s/ha	
PF	2.51		* Based on City Recommendations

Unit Rate Under Construction / Future / Permit in Hand (per City design)

SFH	3.4	p/unit
MLT	2.7	p/unit
Unit Rate	280.0	L/p/d
Commercial	28000.0	L/ha/d
Dry Weather I&I	0.03	L/s/ha
Wet Weather I&I	0.3	L/s/ha
PF	2.68	

Phase	SFH (-)	MLT (-)	Population	Area (ha)	Park Area (ha)	Total Area (ha)	Flow (L/s)	I & I (L/s)	Peak Flow (L/s)	Peak Flow (L/s)
Existing Development										
Friendly Crescent (Tartan)				4.66		4.66				
Area 6 West				25.24	2.16	27.4				
Area 6 East				25.32	1.99	27.31				
Total Existing	**624**	**624**	**3807**	**55.22**	**4.2**	**59.37**	**15.32**	**19.00**	**34.31**	**34.31**
Future External Development										
1650 Shea Road		118	248	2.33		2.33	2.77	0.77	3.54	
1883 Stittsville Main St. (Block 349)		84	227	1.05		1.05	1.97	0.35	2.32	
1835 Stittsville Main St. (Bell Lands)		100	270	0.53		0.53	2.35	0.17	2.52	
1845 Stittsville Main St. (Block 353)		80	216	0.91		0.91	1.88	0.30	2.18	
Future Commercial - Area 6 East				2.77		2.77	0.90	0.91	1.81	
Total Future External	**0**	**382**	**961**	**7.59**		**7.59**	**9.86**	**2.50**	**12.36**	**46.68**
Magnolia Stittsville Development										
Stittsville - PH1	64	170	677	7.40	3.00	10.40	5.88	3.43	9.31	
Stittsville - PH1 Condo BLK		264	713	2.39		2.39	6.19	0.79	6.98	
Stittsville - PH3A	190	109	941	9.55		9.55	8.17	3.15	11.32	
Total Proposed	**254**	**543**	**2331**	**19.34**	**3.00**	**22.34**	**20.24**	**7.37**	**27.61**	**74.29**
Total			**7099**	**82.15**	**7.15**	**89.30**				**74.29**

Unit Rate Completed (per monitored results)

SFH	3.4	p/unit	
MLT	2.7	p/unit	
Unit Rate	138.5	L/p/d	* Based on City Recommendations
Dry Weather I&I	0.02	L/s/ha	* Based on City Recommendations
Wet Weather I&I	0.3	L/s/ha	
PF	2.51		* Based on City Recommendations

Unit Rate Under Construction / Future / Permit in Hand (per City design)

SFH	3.4	p/unit
MLT	2.7	p/unit
Unit Rate	280.0	L/p/d
Commercial	28000.0	L/ha/d
Dry Weather I&I	0.03	L/s/ha
Wet Weather I&I	0.3	L/s/ha
PF	2.64	

Phase	SFH (-)	MLT (-)	Population	Area (ha)	Park Area (ha)	Total Area (ha)	Flow (L/s)	I & I (L/s)	Peak Flow (L/s)	Peak Flow (L/s)
Existing Development										
Friendly Crescent (Tartan)				4.66		4.66				
Area 6 West				25.24	2.16	27.4				
Area 6 East				25.32	1.99	27.31				
Total Existing	**624**	**624**	**3807**	**55.22**	**4.2**	**59.37**	**15.32**	**19.00**	**34.31**	**34.31**
Future External Development										
1650 Shea Road		118	248	2.33		2.33	2.72	0.77	3.49	
1883 Stittsville Main St. (Block 349)		84	227	1.05		1.05	1.94	0.35	2.28	
1835 Stittsville Main St. (Bell Lands)		100	270	0.53		0.53	2.31	0.17	2.48	
1845 Stittsville Main St. (Block 353)		80	216	0.91		0.91	1.85	0.30	2.15	
Future Commercial - Area 6 East				2.77		2.77	0.90	0.91	1.81	
Total Future External	**0**	**382**	**961**	**7.59**		**7.59**	**9.71**	**2.50**	**12.22**	**46.53**
Magnolia Stittsville Development										
Stittsville - PH1	64	170	677	7.40	3.00	10.40	5.78	3.43	9.21	
Stittsville - PH1 Condo BLK		264	713	2.39		2.39	6.09	0.79	6.88	
Stittsville - PH3	190	109	941	9.55		9.55	8.04	3.15	11.19	
Stittsville - PH4	148	175	976	9.85		9.85	8.34	3.25	11.59	
Total Proposed	**402**	**718**	**3307**	**29.19**	**3.00**	**32.19**	**28.25**	**10.62**	**38.87**	**85.40**
Total			**8075**	**92.00**	**7.15**	**99.15**				**85.40**

Unit Rate Completed (per monitored results)

SFH	3.4	p/unit	
MLT	2.7	p/unit	
Unit Rate	138.5	L/p/d	* Based on City Recommendations
Dry Weather I&I	0.02	L/s/ha	* Based on City Recommendations
Wet Weather I&I	0.3	L/s/ha	
PF	2.51		* Based on City Recommendations

Unit Rate Under Construction / Future / Permit in Hand (per City design)

SFH	3.4	p/unit
MLT	2.7	p/unit
Unit Rate	280.0	L/p/d
Commercial	28000.0	L/ha/d
Dry Weather I&I	0.03	L/s/ha
Wet Weather I&I	0.3	L/s/ha
PF	2.63	

Phase	SFH (-)	MLT (-)	Population	Area (ha)	Park Area (ha)	Total Area (ha)	Flow (L/s)	I & I (L/s)	Peak Flow (L/s)	Peak Flow (L/s)
Existing Development										
Friendly Crescent (Tartan)				4.66		4.66				
Area 6 West				25.24	2.16	27.4				
Area 6 East				25.32	1.99	27.31				
Total Existing	**624**	**624**	**3807**	**55.22**	**4.2**	**59.37**	**15.32**	**19.00**	**34.31**	**34.31**
Future External Development										
1650 Shea Road		118	248	2.33		2.33	2.71	0.77	3.48	
1883 Stittsville Main St. (Block 349)		84	227	1.05		1.05	1.93	0.35	2.28	
1835 Stittsville Main St. (Bell Lands)		100	270	0.53		0.53	2.30	0.17	2.47	
1845 Stittsville Main St. (Block 353)		80	216	0.91		0.91	1.84	0.30	2.14	
Future Commercial - Area 6 East				2.77		2.77	0.90	0.91	1.81	
Total Future External	**0**	**382**	**961**	**7.59**		**7.59**	**9.67**	**2.50**	**12.18**	**46.49**
Magnolia Stittsville Development										
Stittsville - PH1	64	170	677	7.40	3.00	10.40	5.76	3.43	9.19	
Stittsville - PH1 Condo BLK		264	713	2.39		2.39	6.07	0.79	6.85	
Stittsville - PH2	81		276	4.12		4.12	2.34	1.36	3.70	
Stittsville - PH3	190	109	941	9.55		9.55	8.00	3.15	11.15	
Stittsville - PH4	148	175	976	9.86		9.86	8.30	3.25	11.55	
Total Proposed	**483**	**718**	**3583**	**33.32**	**3.00**	**36.32**	**30.47**	**11.98**	**42.45**	**88.94**
Total			**8351**	**96.13**	**7.15**	**103.28**				**88.94**

Unit Rate Completed (per monitored results)

SFH	3.4	p/unit	
MLT	2.7	p/unit	
Unit Rate	138.5	L/p/d	* Based on City Recommendations
Dry Weather I&I	0.02	L/s/ha	* Based on City Recommendations
Wet Weather I&I	0.3	L/s/ha	
PF	2.51		* Based on City Recommendations

Unit Rate Under Construction / Future / Permit in Hand (per City design)

SFH	3.4	p/unit
MLT	2.7	p/unit
Unit Rate	280.0	L/p/d
Commercial	28000.0	L/ha/d
Dry Weather I&I	0.03	L/s/ha
Wet Weather I&I	0.3	L/s/ha
PF	2.58	

Phase	SFH (-)	MLT (-)	Population	Area (ha)	Park Area (ha)	Total Area (ha)	Flow (L/s)	I & I (L/s)	Peak Flow (L/s)	Peak Flow (L/s)
Existing Development										
Friendly Crescent (Tartan)				4.66		4.66				
Area 6 West				25.24	2.16	27.4				
Area 6 East				25.32	1.99	27.31				
Total Existing	**624**	**624**	**3807**	**55.22**	**4.2**	**59.37**	**15.32**	**19.00**	**34.31**	**34.31**
Future External Development										
1650 Shea Road		118	248	2.33		2.33	2.66	0.77	3.43	
1883 Stittsville Main St. (Block 349)		84	227	1.05		1.05	1.89	0.35	2.24	
1835 Stittsville Main St. (Bell Lands)		100	270	0.53		0.53	2.26	0.17	2.43	
1845 Stittsville Main St. (Block 353)		80	216	0.91		0.91	1.80	0.30	2.10	
Future Commercial - Area 6 East				2.77		2.77	0.90	0.91	1.81	
Total Future External	**0**	**382**	**961**	**7.59**		**7.59**	**9.51**	**2.50**	**12.02**	**46.33**
Magnolia Stittsville Development										
Stittsville - PH1	64	170	677	7.40	3.00	10.40	5.65	3.43	9.08	
Stittsville - PH1 Condo BLK		264	713	2.39		2.39	5.95	0.79	6.74	
Stittsville - PH2	81		276	4.12		4.12	2.30	1.36	3.66	
Stittsville - PH3	190	109	941	9.55		9.55	7.85	3.15	11.00	
Stittsville - PH4	148	175	976	9.86		9.86	8.15	3.25	11.40	
Stittsville - PH5	108	155	786	11.28	0.41	11.69	6.56	3.86	10.42	
Stittsville - PH5 Condo BLK		178	481	1.78		1.78	4.01	0.59	4.60	
Total Proposed	**591**	**1051**	**4850**	**46.38**	**3.41**	**49.79**	**40.48**	**16.43**	**56.91**	**103.24**
Total			**9618**	**109.19**	**7.56**	**116.75**				**103.24**

Unit Rate Completed (per monitored results)

SFH	3.4	p/unit	
MLT	2.7	p/unit	
Unit Rate	138.5	L/p/d	* Based on City Recommendations
Dry Weather I&I	0.02	L/s/ha	* Based on City Recommendations
Wet Weather I&I	0.3	L/s/ha	
PF	2.51		* Based on City Recommendations

Unit Rate Under Construction / Future / Permit in Hand (per City design)

SFH	3.4	p/unit
MLT	2.7	p/unit
Unit Rate	280.0	L/p/d
Commercial	28000.0	L/ha/d
Dry Weather I&I	0.03	L/s/ha
Wet Weather I&I	0.3	L/s/ha
PF	2.54	

Phase	SFH (-)	MLT (-)	Population	Area (ha)	Park Area (ha)	Total Area (ha)	Flow (L/s)	I & I (L/s)	Peak Flow (L/s)	Peak Flow (L/s)
Existing Development										
Friendly Crescent (Tartan)				4.66		4.66				
Area 6 West				25.24	2.16	27.4				
Area 6 East				25.32	1.99	27.31				
Total Existing	**624**	**624**	**3807**	**55.22**	**4.2**	**59.37**	**15.32**	**19.00**	**34.31**	**34.31**
Future External Development										
1650 Shea Road		118	248	2.33		2.33	2.63	0.77	3.40	
1883 Stittsville Main St. (Block 349)		84	227	1.05		1.05	1.87	0.35	2.22	
1835 Stittsville Main St. (Bell Lands)		100	270	0.53		0.53	2.23	0.17	2.40	
1845 Stittsville Main St. (Block 353)		80	216	0.91		0.91	1.78	0.30	2.08	
Future Commercial - Area 6 East				2.77		2.77	0.90	0.91	1.81	
Total Future External	**0**	**382**	**961**	**7.59**		**7.59**	**9.40**	**2.50**	**11.90**	**46.22**
Magnolia Stittsville Development										
Stittsville - PH1	64	170	677	7.40	3.00	10.40	5.58	3.43	9.01	
Stittsville - PH1 Condo BLK		264	713	2.39		2.39	5.88	0.79	6.66	
Stittsville - PH2	81		276	4.12		4.12	2.27	1.36	3.63	
Stittsville - PH3	190	109	941	9.55		9.55	7.75	3.15	10.90	
Stittsville - PH4	148	175	976	9.86		9.86	8.04	3.25	11.30	
Stittsville - PH5	108	155	786	11.28	0.41	11.69	6.48	3.86	10.33	
Stittsville - PH5 Condo BLK		178	481	1.78		1.78	3.96	0.59	4.55	
Stittsville - PH6	82	260	981	9.82		9.82	8.08	3.24	11.33	
Total Proposed	**673**	**1311**	**5831**	**56.20**	**3.41**	**59.61**	**48.04**	**19.67**	**67.71**	**113.93**
Total			**10599**	**119.01**	**7.56**	**126.57**				**113.93**

Unit Rate Completed (per monitored results)

SFH	3.4	p/unit	
MLT	2.7	p/unit	
Unit Rate	138.5	L/p/d	* Based on City Recommendations
Dry Weather I&I	0.02	L/s/ha	* Based on City Recommendations
Wet Weather I&I	0.3	L/s/ha	
PF	2.51		* Based on City Recommendations

Unit Rate Under Construction / Future / Permit in Hand (per City design)

SFH	3.4	p/unit	
MLT	2.7	p/unit	
Unit Rate	138.5	L/p/d	* Based on City Recommendations
Commercial	28000.0	L/ha/d	
Dry Weather I&I	0.02	L/s/ha	* Based on City Recommendations
Wet Weather I&I	0.3	L/s/ha	
PF	2.51		* Based on City Recommendations

Phase	SFH (-)	MLT (-)	Population	Area (ha)	Park Area (ha)	Total Area (ha)	Flow (L/s)	I & I (L/s)	Peak Flow (L/s)	Peak Flow (L/s)
Existing Development										
Friendly Crescent (Tartan)				4.66		4.66				
Area 6 West				25.24	2.16	27.4				
Area 6 East				25.32	1.99	27.31				
Total Existing	**624**	**624**	**3807**	**55.22**	**4.2**	**59.37**	**15.32**	**19.00**	**34.31**	**34.31**
Future External Development										
1650 Shea Road		118	248	2.33		2.33	1.28	0.75	2.03	
1883 Stittsville Main St. (Block 349)		84	227	1.05		1.05	0.91	0.34	1.25	
1835 Stittsville Main St. (Bell Lands)		100	270	0.53		0.53	1.09	0.17	1.26	
1845 Stittsville Main St. (Block 353)		80	216	0.91		0.91	0.87	0.29	1.16	
Future Commercial - Area 6 East				2.77		2.77	0.90	0.89	1.78	
Total Future External	**0**	**382**	**961**	**7.59**		**7.59**	**5.05**	**2.43**	**7.48**	**41.79**
Magnolia Stittsville Development										
Stittsville - PH1	64	170	677	7.40	3.00	10.40	2.72	3.33	6.05	
Stittsville - PH1 Condo BLK		264	713	2.39		2.39	2.87	0.76	3.63	
Stittsville - PH2	81		276	4.12		4.12	1.11	1.32	2.43	
Stittsville - PH3	190	109	941	9.55		9.55	3.78	3.06	6.84	
Stittsville - PH4	148	175	976	9.86		9.86	3.93	3.15	7.08	
Stittsville - PH5	108	155	786	11.28	0.41	11.69	3.16	3.74	6.90	
Stittsville - PH5 Condo BLK		178	481	1.78		1.78	1.93	0.57	2.50	
Stittsville - PH6	82	260	981	9.82		9.82	3.95	3.14	7.09	
Total Proposed	**673**	**1311**	**5831**	**56.20**	**3.41**	**59.61**	**23.45**	**19.07**	**42.52**	**84.31**
Total			**10599**	**119.01**	**7.56**	**126.57**				**84.31**

NOVATECH
Engineers, Planners & Landscape Architects

M E M O R A N D U M

DATE: **DECEMBER 19, 2024**

TO: **MARC PICHETTE, PETER MOTT**

FROM: **SAM BAHIA, BEN SWEET**

RE: **SHEA ROAD PUMP STATION UPGRADE OPTIONS**
NOVATECH FILE NO.: 122163

CC: **CARL SCIUK, BRONWYN ANDERSON**

Introduction

This memorandum outlines and evaluates the Shea Road Pump Station (Shea PS) upgrade options that have been considered to accommodate wastewater flows from the Area W4 lands (Subject Site).

This memorandum should be read in conjunction with the *Shea Road Pump Station & Fernbank Capacity Review Memorandum* (Novatech, May 2023). The abovementioned memorandum outlined the following:

- Background and infrastructure status.
- Subject Site development potential.
- Shea PS capacity review.
- Shea PS potential future upgrades.
- Fernbank Trunk Sanitary Sewer capacity review.

The following documents were also utilized in the preparation of this memorandum:

- *Shea Road Sanitary Pump Station Design Brief* (Novatech, May 2016).
- As-builts of Shea PS facility and forcemain (December 2018).
- As-builts of Shea PS third pump upgrade (May 2023).

As outlined in the May 2023 Memorandum, upgrades to the Shea PS were completed in August 2022, which included the installation of a third pump. The existing three 40HP pumps have a firm capacity of 84L/s (42L/s per pump x two pumps in operation).

DSEL and Novatech met with City Staff on May 23, 2024, to discuss additional upgrades that would be required to the Shea PS to accommodate wastewater flows from the Subject Site. The following Operational feedback was provided so that it can be considered within the Shea PS upgrade options during functional design.

Suite 200, 240 Michael Cowpland Drive, Ottawa ON K2M 1P6 Tel: 613.254.9643 www.novatech-eng.com

1. Review and add valves on swab launcher.

   Novatech: Acknowledged. Can be reviewed during functional design.

2. Why are check valves noisy after pump runs? Is it a vacuum being created on the flow surge? This issue started after the last upgrade of the outfall chamber. The noisy check valve is from a pounding ball inside the check valve. This will cause premature wear on the check valve. Is the forcemain missing an air reducing valve to break vacuum?

   Novatech: Acknowledged. Please review the transient analysis report for the ramp down period to ensure that Shea PS operation is consistent with the recommendations.

3. Rag basket in the wet well needs to be cleaned every week, creating a labor demand. Should look at a bigger basket or alternate rag removal process.

   Novatech: Acknowledged. Can be reviewed during functional design.

4. Review pump controls with operations. Pump and level controls were designed with outfall limitation. Outfall is no longer restricted, control PCN needs to be changed.

   Novatech: Shea PS operation should be per original design (100% VFD). A revised PCN was provided to City Staff in June 2022 following the Shea PS third pump upgrade.

5. Is the existing chemical large enough? Review chemical demand.

   Novatech: Acknowledged. Can be reviewed during functional design.

6. Many of our stations with >100L/s inflows seem to have a wet well with >100m^3 capacity according to the tables in the combined ECA. Shea PS seems to be a much smaller capacity wet well (49m^3) for that amount of inflow. It would be worthwhile to review the wet well capacity and proposed pump setpoints compared to the sewer design guidelines.

   Novatech: Acknowledged. Can be reviewed during functional design. There is residual storage in the upstream sewers that elevate the storage to approximately 100m^3.

7. Since it is a smaller wet well, how many pump starts per hour would be anticipated with the increased flow? This should be within the sewer design guidelines and the pump manufacturer's recommendations.

   Novatech: The Sewer Design Guidelines only covers basic operation and does not account for two pump operation and VFD pace control. We believe with proper sequencing and pacing the VFD speeds to control wet well levels, the wet well should be adequate to keep the number of starts to an acceptable level. However, the City may object to a strategy that relies on pump sequencing and VFD adjustments to pace with flows. If the City rejects stepped pump operation and pace control, a larger wet well would be required.

8. What would be the retention time of the wet well before an overflow occurred in a worst-case scenario (max inflow, power failure at the pump start elevation)? Is there enough time for the generator to start and for the automatic transfer switch to transfer over?

   Novatech: Acknowledged. Can be reviewed during functional design. Further to the response to comment 6, the residual storage of approximately 100m^3 allows for 1-2 minutes for the genset to turn over prior to an emergency spill.

9. Is the current overflow design sufficient for a higher flow station?

   Novatech: The emergency overflow will have to be relocated to lower ground at a new pond. The emergency overflow will be reviewed and sized at that time.

Suite 200, 240 Michael Cowpland Drive, Ottawa ON K2M 1P6 Tel: 613.254.9643 www.novatech-eng.com

10. The Shea PS does not have much available wall space inside, this may be challenging if new equipment is required without first removing the existing.

    Novatech: Acknowledged. Can be reviewed during functional design and is considered for the options below.

Shea Road Pump Station Upgrade Options

Upon further review, the following three options have been considered:

- **Option 1:** Major pump station upgrades to building components, mechanical and electrical. Existing forcemains to be utilized. New 60HP pumps with a firm capacity of 120L/s.
- **Option 2:** Abandon and upsize existing dual 200mm dia. forcemains to dual 300mm dia. forcemains. Minor pump station upgrades to mechanical (valve chamber and bypass manhole piping) and electrical. Similar HP pumps with a firm capacity of 130L/s.
- **Option 3:** New 300mm dia. forcemain, discharge chamber and gravity outlet. Minor pump station upgrades to mechanical (valve chamber and bypass manhole piping) and electrical. Existing forcemains to be utilized. Similar HP pumps with a firm capacity of 130L/s.

Refer to attached Alternative Sanitary Forcemain Option Plan (Drawing 122163-FM1) showing Options 2 and 3.

Shea Road Pump Station Capacity Review

As outlined in the May 2023 Memorandum, high-level development potential of the Subject Site has been provided to Novatech by DSEL. The development potential comprises of a population potential and effective extraneous area of 5,760 persons and 64.2ha (excluding HONI corridor and ponds), which would be developed in two stages, East and West of the Faulkner Municipal Drain. The theoretical peaked flow for the Subject Site, not considering peaking factors from external areas, is approximately 70L/s.

The May 2023 Memorandum also summarized the Shea PS staged flows under different loading parameters. Below is a summary of the ultimate flows for full buildout under the different loading parameters:

- Condition 1 (design parameters for occupied & unoccupied) – 130L/s.
- Condition 2 (annual parameters for occupied & design parameters for unoccupied) – 112L/s.
- Condition 3 (annual parameters for occupied & unoccupied) – 88L/s.
- Condition 4 (rare parameters for occupied & unoccupied) – 121L/s.
- Condition 5 (operational flows, peak domestic flows + GWI) – 50L/s.

It is important to note that for Option 1 the Shea PS ultimate flow would be limited to 120L/s, which would be under the requirements for Condition 1 and Condition 4. For Options 2 and 3 the Shea PS ultimate flow would accommodate 130L/s. Option 2 has significant challenges/impacts which is discussed further in the following sections of this memorandum.

Further, Arcadis was engaged to complete a transient analysis of Options 1 and 3. Refer to attached *Transient Analysis Report* (Arcadis, October 2024) for conclusions and recommendations.

Suite 200, 240 Michael Cowpland Drive, Ottawa ON K2M 1P6 Tel: 613.254.9643 www.novatech-eng.com

Description of Criteria

In order to select the preferred upgrade option, a set of criteria were developed to comparatively assess feasibility and impacts of each option. The criteria used to assess the above options are based on the categories listed below:

- **Design and Constructability (30%)**
  - Ease of Design and Approvals (15%)
  - Ease and Flexibility of Construction (15%)
- **Operation and Maintenance (30%)**
  - Ease and Flexibility of Operation and Maintenance (15%)
  - Cost of Operation and Maintenance (15%)
- **Public and Natural Environment Affects (20%)**
  - Impact of Community (10%)
  - Impact of Natural Features, Surface water and Aquatics (5%)
  - Level of Service (5%)
- **Capital Costs (20%)**
  - Capital Costs (20%)

Evaluation of Criteria

As the above categories do not equivalently measure against each other, the rating system for the criterion shall be as tabulated below:

Evaluation Criteria	
Category	Weight (%)
Design and Constructability	30
Operation and Maintenance	30
Natural Environment and Public Affects	20
Capital Costs	20

Each sub-category shall be rated on the following system:

- Major Positive Impact (10)
- Moderate Positive Impact (8)
- Minor Positive Impact (6)
- Minor Negative Impact (4)
- Moderate Negative Impact (2)
- Major Negative Impact (0)

The attached evaluation matrix summarizes a comparison of the options based on the corresponding criteria listed above.

Suite 200, 240 Michael Cowpland Drive, Ottawa ON K2M 1P6 Tel: 613.254.9643 www.novatech-eng.com

Preferred Upgrade Option


Based on the evaluation matrix, Option 3 is the most practical, feasible, and cost-effective option to accommodate wastewater flows from the Subject Site.

Option 3 is the best option with respect to ease of design and approvals, ease and flexibility of construction, ease and flexibility of operation and maintenance, level of service, and capital costs. Option 2 is the most undesirable option largely due to the significant challenges related to ease and flexibility of construction, impact to community, and capital costs.

Attachments

1. Alternative Sanitary Forcemain Option Plan (Drawing 122163-FM1).
2. *Transient Analysis Report* (Arcadis, October 2024).
3. Evaluation Matrix.
4. Class 'C' Cost Estimate.

Suite 200, 240 Michael Cowpland Drive, Ottawa ON K2M 1P6 Tel: 613.254.9643 www.novatech-eng.com

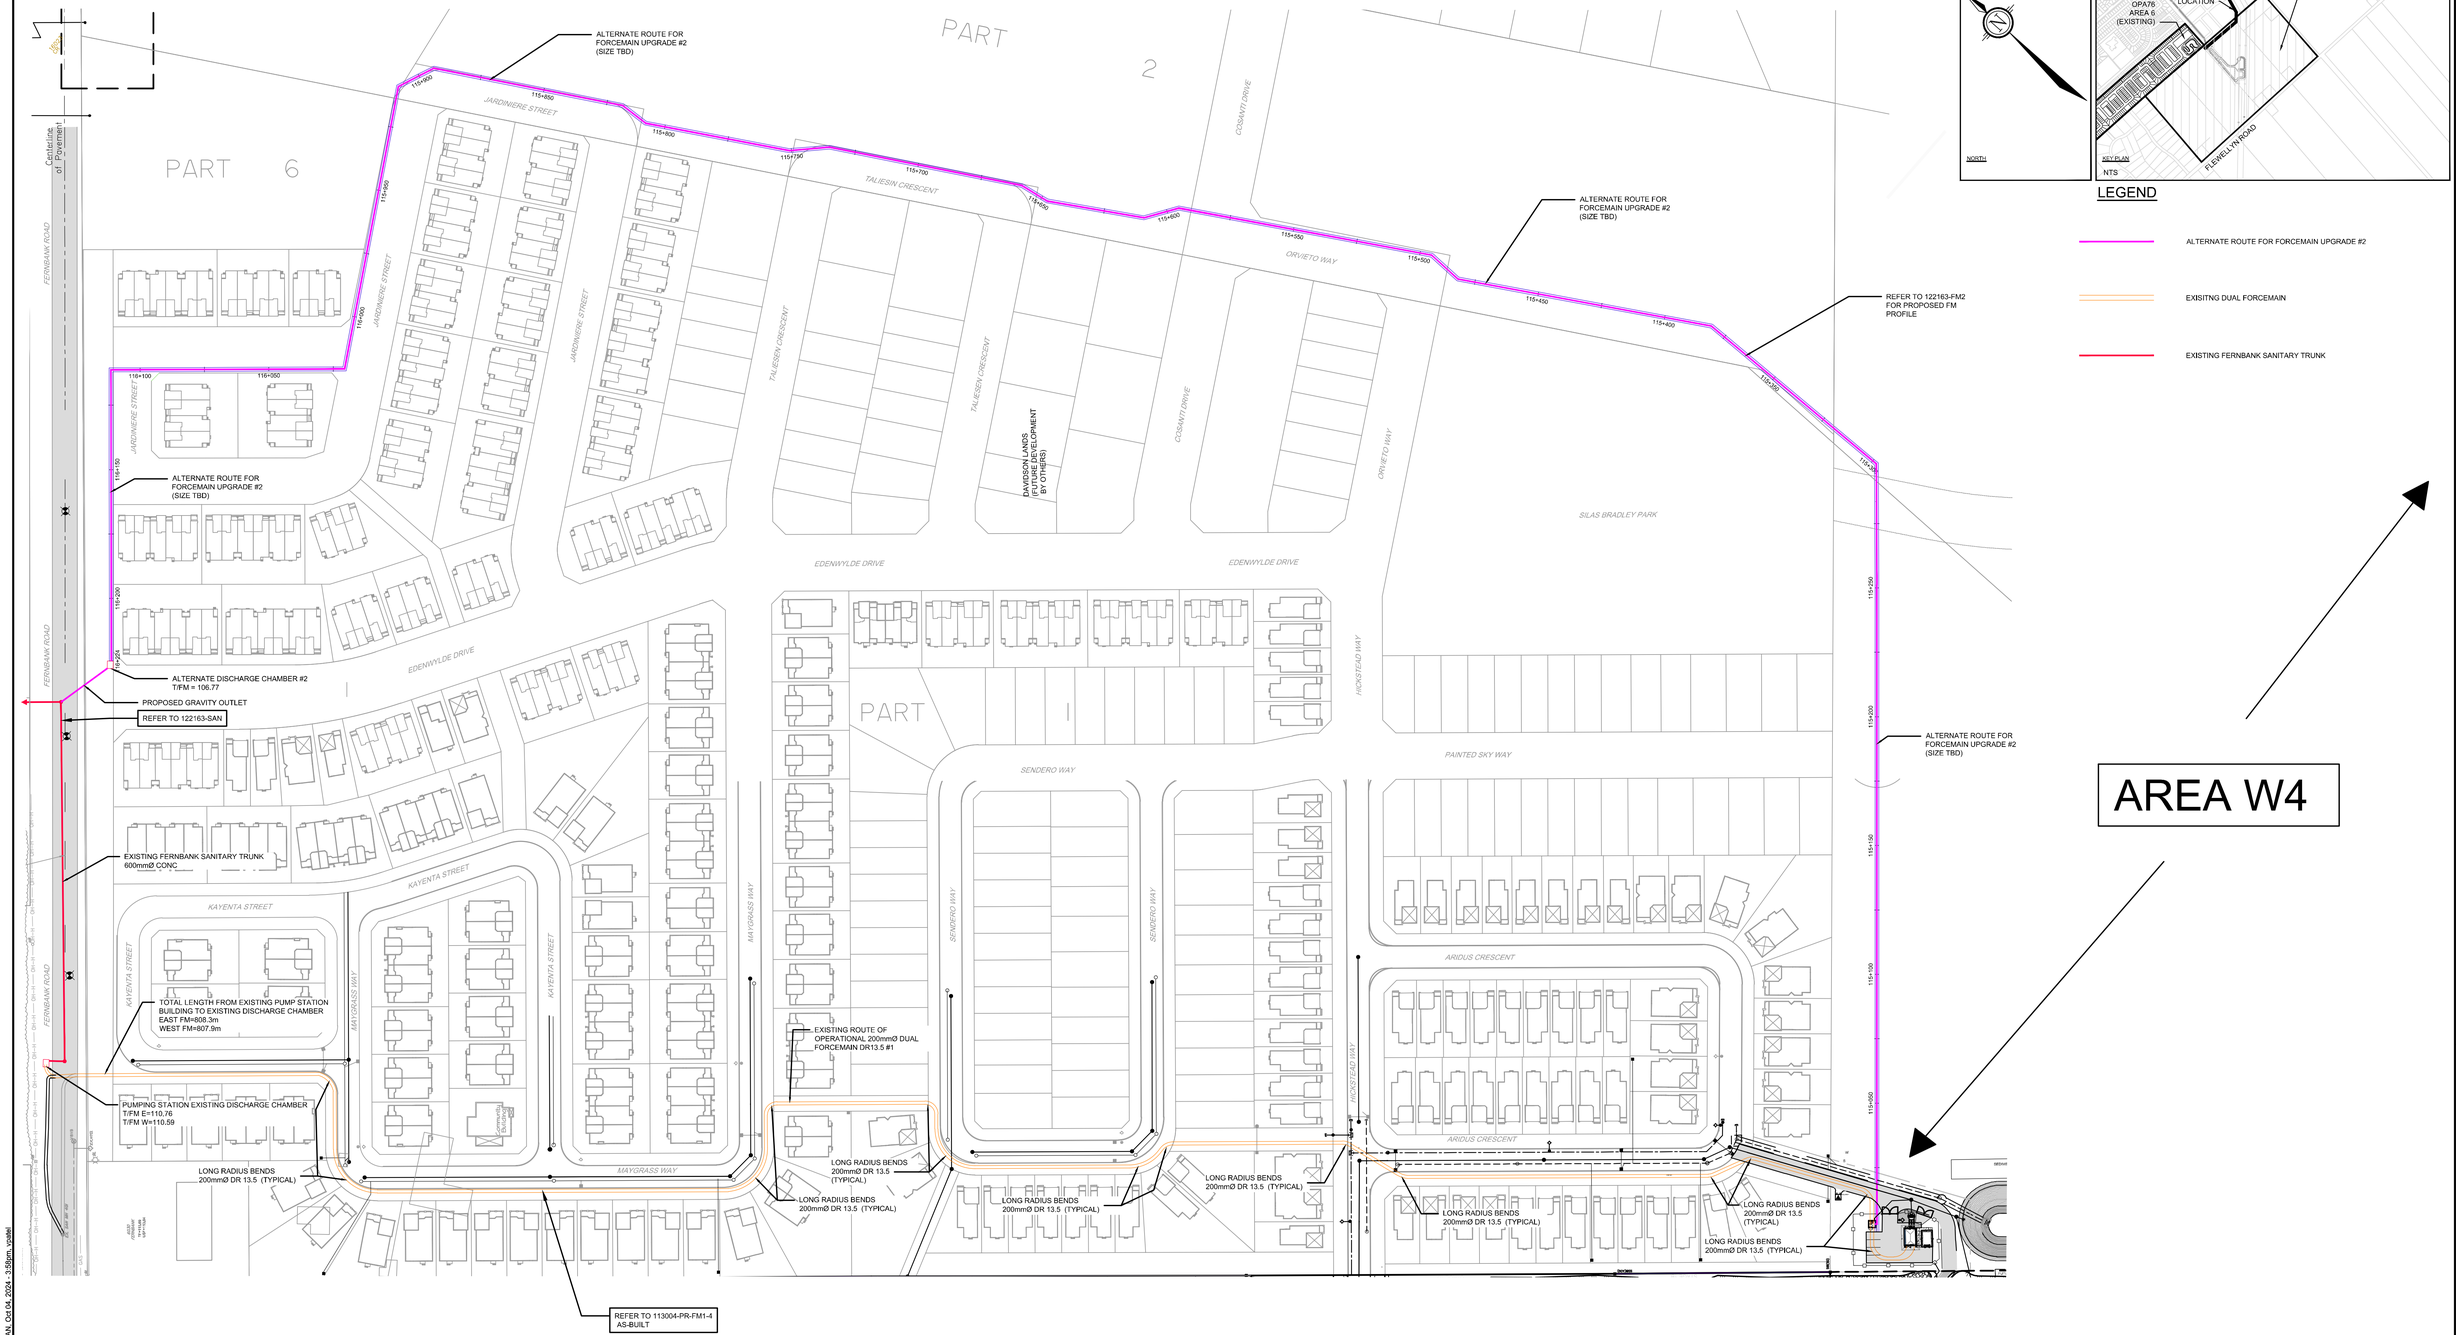

M:\2022\122163\CAD\Civil\Addsht\122163-FM1-ALTERNATE\113004-PR-FM_Addsht.dwg, PR-New+FMP+Alt, Oct 04, 2024 - 3:56pm, rpatel

No.	REVISION	DATE	BY
1.	NEW FORCEMAIN POSSIBLE PROFILE	JUNE 17/24	BHB

SCALE: 1 : 1000

1:1000
0 10 20 30 40

DESIGN: GJM/BHB
CHECKED: GJM
DRAWN: BSm
CHECKED: BRN
APPROVED: BHB

NOVATECH
Engineers, Planners & Landscape Architects
Suite 200, 240 Michael Cowpland Drive
Ottawa, Ontario, Canada K2M 1P6
Telephone (613) 254-9643
Facsimile (613) 254-5867
Website www.novatech-eng.com

LOCATION
CITY OF OTTAWA
SHEA PUMP STATION UPGRADES FOR UEA

DRAWING NAME
ALTERNATE SANITARY FORCEMAIN OPTION PLAN VIEW

PROJECT No. 122163-00
REV REV # 1
DRAWING No. 122163-FM1

TEMPLATE_PRINT - 2020/04/01 (STAMP)

ARCADIS Design & Consultancy for natural and built assets

NOVATECH

Click here to enter text.

Transient Analysis Report

Shea Road and Forcemain System Upgrades
City of Ottawa, ON

ARCADIS
Prepared for NOVATECH Engineers, Planners & Landscape Architects
by Arcadis Professional Services (Canada) Inc.
8133 Warden Ave, Unit 300 | Markham | ON | L6G 1B3 | Canada | T (905) 763-2322 | F (905) 763-9983
October 2024

Document Control Page

CLIENT:	NOVATECH
PROJECT NAME:	Shea Road and Forcemain System Upgrades
REPORT TITLE:	Transient Analysis Report
ARCADIS REFERENCE:	147554
VERSION:	V2
DIGITAL MASTER:	\147554 Novatech SPS Transient Report_V3.docx
ORIGINATOR:	Shelley Kuan, Associate, Hydraulic & Modelling
REVIEWER:	Phil Gray, Principal - Sr. Practice Lead - Infrastructure Planning
AUTHORIZATION:	Shelley Kuan, Associate, Hydraulic & Modelling
CIRCULATION LIST:	NOVATECH
HISTORY:	
1	August 07, 2024 – Submitted to NOVATECH for Review
2	October 31, 2024 – for submission

Table of Contents

1 Introduction 1

2 Background 1

3 Methodology 1

4 Transient Analysis 3

4.1 Scenario 1 – Flow via Two Existing Forcemains 3

4.2 Scenario 2 – Flow via Two Existing Forcemains plus One Proposed Forcemain 4

5 Conclusions and Recommendations 5

List of Attachments

Scenario 1 – Pumping Station Upgrades with Existing Dual Forcemains

Attachment 1: Transient Envelopes along the Existing Dual Forcemains from the Upgraded Shea Road SPS to Existing Discharge Manhole (SAN MH-5) upon Emergency Pump Shutdown without Surge Protection

Attachment 1A: Transient History at the Upgraded Shea Road SPS upon Emergency Pump Shutdown without Surge Protection

Attachment 2: Transient Envelopes along the Existing Dual Forcemains from the Upgraded Shea Road SPS to Existing Discharge Manhole (SAN MH-5) under Normal Pump Shutdown and Restart without Surge Protection

Attachment 2A: Transient History at the Upgraded Shea Road SPS under Normal Pump Shutdown and Restart without Surge Protection

Scenario 2 – Existing Pumps with Existing Dual Forcemains plus One New Forcemain

Attachment 3: Transient Envelopes along the Existing Dual Forcemains from the Existing Shea Road SPS to Existing Discharge Manhole (SAN MH-5) upon Emergency Pump Shutdown without Surge Protection

Attachment 3A: Transient History at the Existing Shea Road SPS upon Emergency Pump Shutdown without Surge Protection

Attachment 4: Transient Envelopes along the Proposed Forcemain from the Existing Shea Road SPS to Existing Discharge Manhole upon Emergency Pump Shutdown without Surge Protection

Attachment 5: Transient Envelopes along the Existing Dual Forcemains from the Existing Shea Road SPS to Existing Discharge Manhole (SAN MH-5) under Normal Pump Shutdown and Restart without Surge Protection

Attachment 5A: Transient History at the Existing Shea Road SPS under Normal Pump Shutdown and Restart without Surge Protection

Table of Contents (continued)

Attachment 6: Transient Envelopes along the Proposed Forcemain from the Existing Shea Road SPS to Existing Discharge Manhole under Normal Pump Shutdown and Restart without Surge Protection

Appendices

Appendix A Location Map
Appendix B Background Information

1 Introduction

Arcadis Professional Services (Canada) Inc (Arcadis) was retained by Novatech Engineers, Planners & Landscape Architects (Novatech, the "Client") to conduct a hydraulic transient analysis in support of the proposed Shea Road Sanitary Pumping Station (SPS) and the associated proposed forcemain system, in the City of Ottawa (the "City").

Novatech previously retained Cole Engineering (Arcadis/IBI Group Acquisition) to undertake a transient analysis for the above project in 2016. The analysis was completed in March 2016 based on the maximum design of 84 L/s and a dual 200 mm forcemains (HDPE DR13.5). The existing Shea SPS and the dual forcemains were constructed and have been in service.

The Shea SPS is to be upgraded due the potential increasing ultimate design flow 130 L/s (from the original design flow 84 L/s). An updated transient analysis is to check if additional forcemain is required. **Appendix A** shows the locations of the proposed Shea Road SPS and the associated forcemain alignments.

2 Background

The existing Shea Road SPS is located at the southwest corner of the Davidson property, as shown in **Appendix A**. The proposed SPS will service the Stittsville South Area 6 lands in two phases (Phase 1 and Phase 2). The ultimate condition will consist of the full build-out of the site (Phases 1 and 2). The proposed dual 200 mm diameter forcemains were constructed from the SPS through the Davidson lands along local road northerly to the Fernbank Road.

Currently, the forcemains discharge at the existing sanitary manhole (SANMH 5), and outlets to the existing Fernbank gravity sewer.

The following documents and reports have been reviewed for this study:

- Shea Road SPS and Forcemain System Hydraulic Transient Analysis Prepared by Cole Engineering (now Arcadis Professional Services (Canada) Inc.), dated March 2016; and,
- Proposed Shea Road SPS Manufacturer Pump Performance Curves - See **Appendix B** for details.

3 Methodology

The objective of the transient analysis is to complete an assessment of the SPS and forcemain system and provide recommendations regarding surge protection devices (if required) at the SPS and/or along the forcemain system.

The review of suction system hydraulics, including wet well storage volume and forcemain (including discharge header) design flow velocity and/or pump sizing/selection, was not within the scope of the transient assessment. It has been assumed that flow to be pumped is available in the wet well and the pump selection and forcemain design velocity have been reviewed by others. Additionally, it has been assumed the system is under full flow conditions and outlets at the discharge manhole (SAN MH-5). Only this full flow operational condition is simulated and presented in the report.

Based on the background documents and available design information, the following assumptions for the SPS and forcemain system transient analysis were made:

- There are two (2) pumps (1 duty and 1 standby) each with a rated flow of 65 L/s. Each pump unit is equipped with a Variable Frequency Drive (VFD). Design flow rate is approximately 130 L/s.
- Two pumps are initially in operation.
- The existing dual forcemains are 200 mm (ID=185 mm) diameter HDPE (DR13.5) pipe with a C-factor of 140.
- The proposed forcemain is 300 mm diameter (ID=273 mm) HDPE (DR13.5) pipe with a C-factor of 140.
- There is a 150 mm diameter Stainless Steel (SS) header with a C-factor of 120.
- The pipeline pressure wave speed is 1200 m/s for Stainless Steel (SS), and 350 m/s for HDPE.
- The forcemain high pressure resistance for the SS header include:
    - Working pressure (assumed):110 psi (or 760 kPa); and,
    - Maximum pressure (short-term): 154 psi, or 987 kPa (assumed 140% working pressure).
- The pipe high pressure resistance for the HDPE (DR13.5) forcemain include:
    - Working pressure:110 psi (or 760 kPa);
    - Maximum pressure (short-term): 154 psi or 987 kPa (assumed 140% working pressure);
- Existing dual 200 mm diameter forcemains being discharged into the existing sanitary manhole (SAN MH-5, invert 110.3 m).
- Proposed 300 mm forcemain is to be discharged into an existing sanitary manhole (invert, 106.8 m), which is at a lower elevation and downstream of the discharge manhole (SAN MH-5) for the existing dual forcemains.
- A water level (low water level in wet well) of 97.1 m.
- There is a check valve on each of the pump discharge header.
- There is a 75 mm Surge Relief Valve (SRV) at the pump discharge header to provide surge protection.
- The following scenarios for three (3) proposed pumps under both normal and pump emergency shutdown are performed and presented in the report:
    - Scenario 1 - Pumping Station Upgrades and Two Existing Forcemains
    - Scenario 2 - Existing Pumping Station with Two Existing Forcemains plus One Proposed Forcemain

To complete the transient analysis Bentley HAMMER was used. The approach and findings of the transient analysis for the SPS and forcemain system are presented in the following sections.

4 Transient Analysis

4.1 Scenario 1 – Pumping Station Upgrades with Existing Dual Forcemains

Scenario 1: Larger pumps are proposed at the Shea SPS and the existing dual forcemains will be used. New forcemains will not be proposed. The findings for the transient analysis under Scenario 1 are presented below.

4.1.1 Pump Emergency Shutdown without Surge Protection

Except for check valve protection at each of the pumps, no other surge devices were assumed to be on-line, to provide surge protection at the Shea Road SPS, and/or along the forcemains.

Attachments 1 and **1A** represent the transient HGL profile along the existing dual 200 mm forcemain and the transient histories at the Shea Road SPS, upon pump trip. The plan view of the route is shown in **Appendix A.**

Attachment 1 represents the transient HGL and elevation profile along the forcemain from Shea Road SPS to the existing discharge manhole (SAN MH-5). The steady-state HGL at the discharge side of the SPS is approximately 136 m (corresponding to a pressure of 373 kPa, or 54 psi). The key findings are summarized as follows:

- The maximum transient HGL reaches 165 m (corresponding to a pressure of 656 kPa, or 95 psi) near the discharge side of the SPS and 145 m (corresponding to a pressure of 412 kPa, or 60 psi) along the existing dual forcemains;
- Short-lived full-vacuum or sub-atmospheric pressure occurs along virtually the entire length of the existing dual forcemains; and,
- Up to 5 L vapour pocket was observed at a local high point in the forcemain profile, approximately 600 m from the SPS.

Attachment 1A represents the transient history upon power failure at the discharge header of the Shea Road SPS. Following a power trip at 2 s, the maximum transient HGL after 20 s (18 s after the pump shutdown) reaches 155m, and 50% higher than the steady-state HGL. The existing SRV at the SPS discharge header may trip to open, if the relief pressure set point is set at approximately 20% higher than the steady-state HGL/pressure (or it opens when the pressure at the SPS discharge header reaches 70 psi, or HGL at 147m).

4.1.2 Pump Normal Operation

Attachment 2 shows the transient head profile along the forcemain from the Shea Road SPS to the existing discharge manhole (SAN MH-5) upon normal pump shutdown and restart.

The maximum transient head is slightly higher the steady-state head. The key findings are summarized as follows:

- When comparing **Attachments 1** and **2**, the pressure for the entire forcemain has improved. No significant negative pressure is observed along the entire forcemain system with the proposed VFD pumps in operation; and,
- **Attachment 2A** shows the transient history at the discharge header of the SPS during normal pump shutdown and restart operations. The first pump ramp-down is at 2 s with the pump fully closing at 47 s (pump ramp-down time = 45 s) and the second pump ramp-down is at 47 s with the pump fully closing at 92 s (pump ramp-down time = 45 s). There is a delay for approximately 10 s. The second pump starts to ramp-up

at 102 s and is fully opened at 147 s (pump ramp-up time = 45 s) and the first pump starts to ramp-up at147 s and is fully opened at 192 s (pump ramp-up time = 45 s).

4.2 Scenario 2 – Existing Pumping Station with Existing Dual Forcemains plus One Proposed Forcemain

Scenario 2: A new 300 mm forcemain is proposed and the existing Shea SPS will be used. SPS upgrades will not be proposed. The findings for the transient analysis for Scenario 2 are presented below.

4.2.1 Pump Emergency Shutdown without Surge Protection

Except for check valve protection at each of the pumps, no other surge devices were assumed to be on-line, to provide surge protection at the Shea Road SPS, and/or along the forcemains.

Attachments 3 represents the transient HGL profile along the existing dual 200 mm forcemain and the transient histories at the Shea Road SPS, upon pump trip. The plan view of the route is shown in **Appendix A.**

Attachment 3 represents the transient HGL and elevation profile along the forcemain from the Shea Road SPS to the proposed discharge manhole (SAN MH-5). The steady-state HGL at the discharge side of the SPS is approximately 115 m. The key findings are summarized as follows:

- The maximum transient HGL reaches 130 m (corresponding to a pressure of 332 kPa, or 48 psi) near the discharge side of the SPS and/or along the proposed forcemain;
- Short-lived full-vacuum or sub-atmospheric pressure occurs along virtually the entire length of the forcemain; and,
- Up to 2 L vapour pocket was observed at a local high point, approximately 600 m from the SPS.

Attachment 4 represents the transient HGL and elevation profile along the forcemain from the Shea Road SPS to the existing discharge manhole that is located downstream of SAN MH-5. The steady-state HGL at the discharge side of the SPS is approximately 122 m. The key findings are summarized as follows:

- The maximum transient HGL reaches 130 m (corresponding to a pressure of 332 kPa, or 48 psi) near the discharge side of the SPS and/or along the proposed forcemain;
- Short-lived full-vacuum or sub-atmospheric pressure occurs along virtually the entire length of the new/proposed forcemain; and,
- No signature vapour pocket was observed the new/proposed forcemain.

Attachment 3A represents the transient history upon power failure at the discharge header of the Shea Road SPS. Following a power trip at 2 s, the maximum transient HGL after 65 s (63 s after the pump shutdown) reaches 125 m, slightly higher than the steady-state HGL.

4.2.2 Pump Normal Operation

Attachment 5 shows the transient head profile along the existing dual forcemains from the Shea Road SPS to the existing discharge manhole (SAN MH-5) upon normal pump shutdown and restart.

The maximum transient head is slightly higher the steady-state head. The key findings are summarized as follows:

- When comparing **Attachments 3** and **5**, the pressure for the entire forcemain has improved. No significant negative pressure is observed along the entire forcemain system with the proposed VFD pumps in operation; and,

Attachment 5A shows the transient history at the discharge header of the SPS during normal pump shutdown and restart operations. The first pump ramp-down is at 2 s with the pump fully closing at 32 s (pump ramp-down time = 30 s) and the second pump ramp-down is at 32 s with the pump fully closing at 62 s (pump ramp-down time = 30 s). There is a delay for approximately 10 s. The second pump starts to ramp-up at 72 s and is fully opened at 102 s (pump ramp-up time = 30 s) and the first pump starts to ramp-up at 102 s and is fully opened at 132 s (pump ramp-up time = 30 s).

Attachment 6 shows the transient head profile along the new/proposed forcemain from the Shea Road SPS to the existing discharge manhole upon normal pump shutdown and restart.

The maximum transient head is slightly higher the steady-state head. The key findings are summarized as follows:

- When comparing **Attachments 4** and **6**, the pressure for the entire forcemain has improved. No significant negative pressure is observed along the entire forcemain system with the proposed VFD pumps in operation.

5 Conclusions and Recommendations


Based on the HAMMER model simulation results, the following conclusions and recommendations can be drawn:

- The Shea Road SPS and forcemain system are capable of withstanding short-lived full vacuum (negative) pressure, and the transient high pressure (working plus surge pressure) of 656 kPa (or 95 psi) upon pump emergency shutdown (or power failure conditions) for the critical Scenario 1 – Shea SPS upgrades and flow via existing dual (200 mm) forcemains.
- Forcemain pressure class HDPE DR13.5, with a pressure rating of greater than 760 kPa (110 psi) was installed for the existing dual 200 mm diameter forcemains and it is recommended for the proposed/new 300 mm forcemain. The anticipated maximum transient pressure of 656 kPa (or 95 psi) is within the working pressure rating of 760 kPa (or 110 psi) without surge protection upon pump emergency shutdown (or power failure conditions). The existing PRV at the SPS may trip to open when the high pressure reaches the pre-set pressure (e.g., pressure reaches 70 psi or 20% higher than the steady-state pressure) at the SPS.
- Based on the model results, short-lived full-vacuum or sub-atmospheric pressure occurs along the existing and proposed forcemains for a duration of 100 seconds per each pump emergency shutdown. The estimated duration of external load (around 22 psi) to the proposed forcemain (with soil cover of approximately 3 m) is around 100 hours assuming one emergency pump shutdown per week for the service life of 70 years. As per the manufactured design information for HDPE DR13.5, the pipeline can withstand external pressure resistance of 27 psi (including a safety factor of 2) for a duration of 100 hours at temperatures of 22°C (73 ^{o}F). Therefore, HDPE DR13.5 is recommended to ensure a sufficient safety factor for long-term resistance to collapse.
- To minimize the negative pressure (or surge pressure) along the forcemain and allow sufficient time for air expulsion from the system, the recommended time for the pump normal operation is as follows:

  - Scenario 1 (Shea SPS upgrades and flow via existing dual (200 mm) forcemains): Normal pump shutdown and restart is at least 45 s and the time delay between pump operation is at least 10 s; and,
  - Scenario 2 (Existing pump units with existing dual forcemains plus one new forcemain): Normal pump shutdown and restart is at least 30 s and the time delay between pump operation is at least 10 s.

- Other considerations for Scenario 2 conditions (Existing pump units with existing dual forcemains plus one new forcemain): The discharge manhole (SAN MH-5) and a portion of the existing forcemains is located at a higher elevation which is above the invert of the new/proposed forcemain outlet for Scenario 2. As such, reversal flow from the existing dual forcemains will occur and continue discharging at the discharge manhole of the new/proposed 300 mm forcemain after each pump cycle, until the HGL at the dual forcemains approaches 106.8 m (invert elevation of the new/proposed forcemain outlet). Because of this, half of the dual forcemains may be empty. Initially, the flow fills the empty pipe section along the existing dual forcemains during each pump cycle. The pipe filling may be considered for sizing the wet well storage volume and/or pump selection by others.


ATTACHMENTS

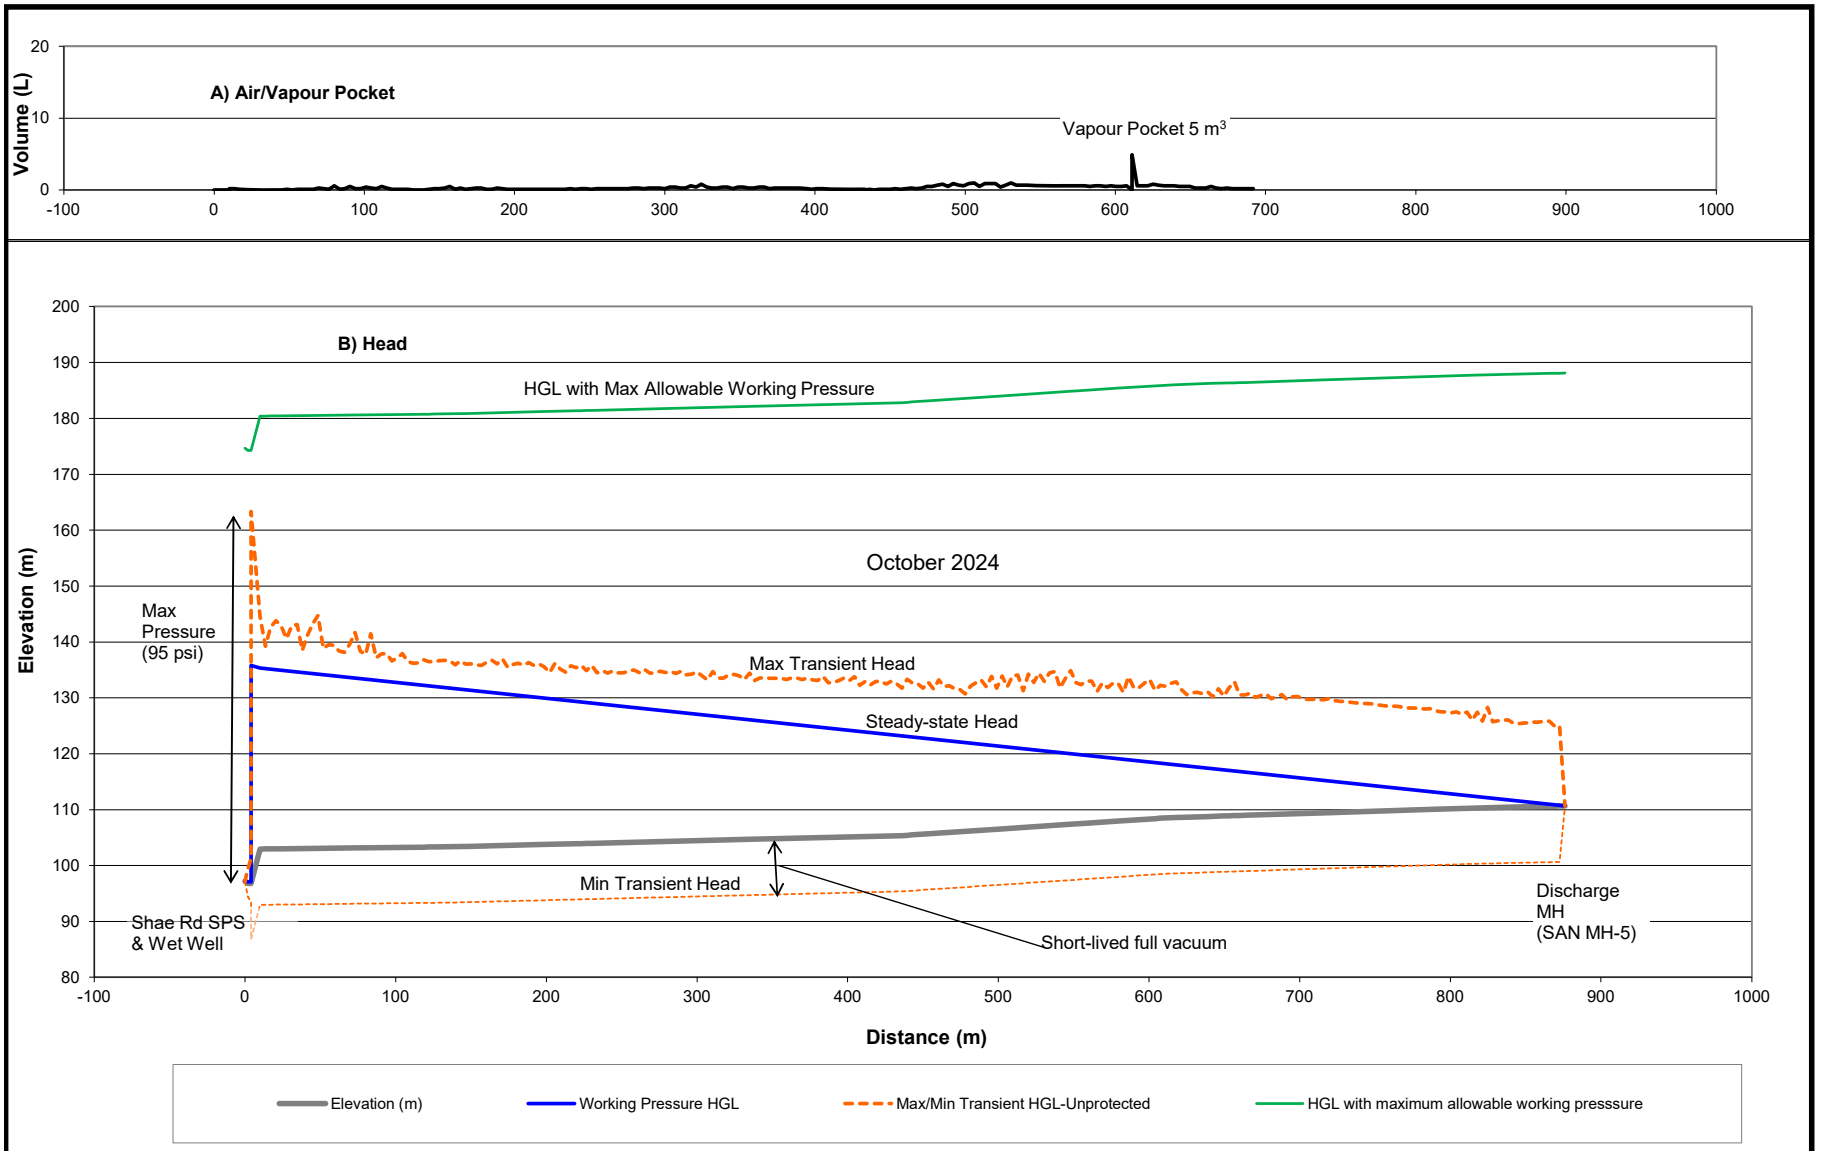



	Project: 147554	October 2024
	ARCADIS	Attachment 1

Scenario 1 – Pumping Station Upgrades with Existing Dual Forcemains


Transient Envelopes for Existing Dual Forcemains from Shae Road SPS to Discharge MH (SAN MH-5) upon **Emergency Pump Shutdown** without Surge Protection

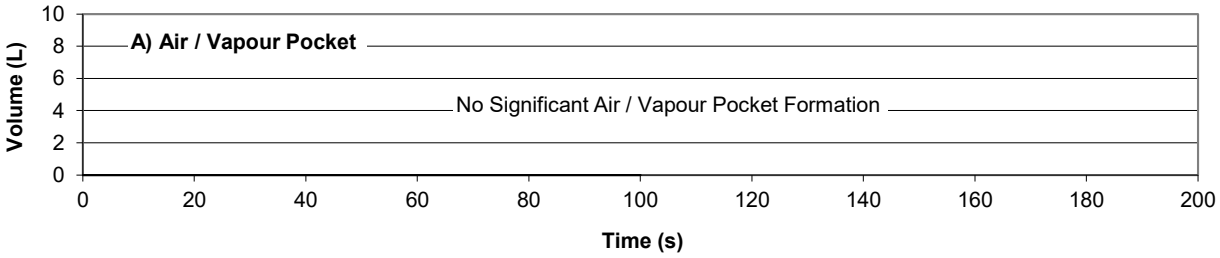

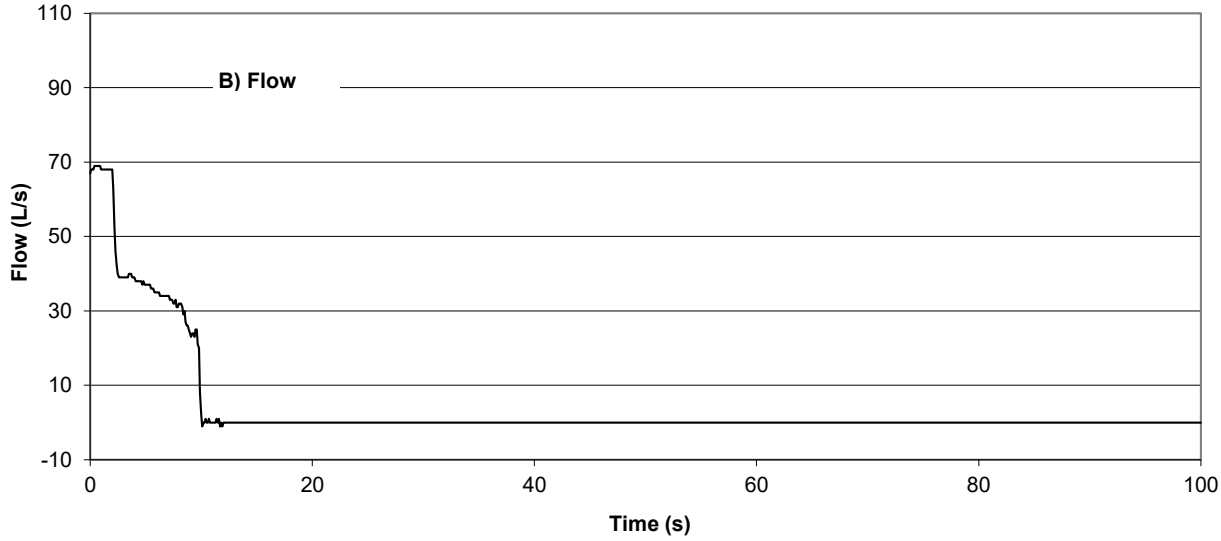

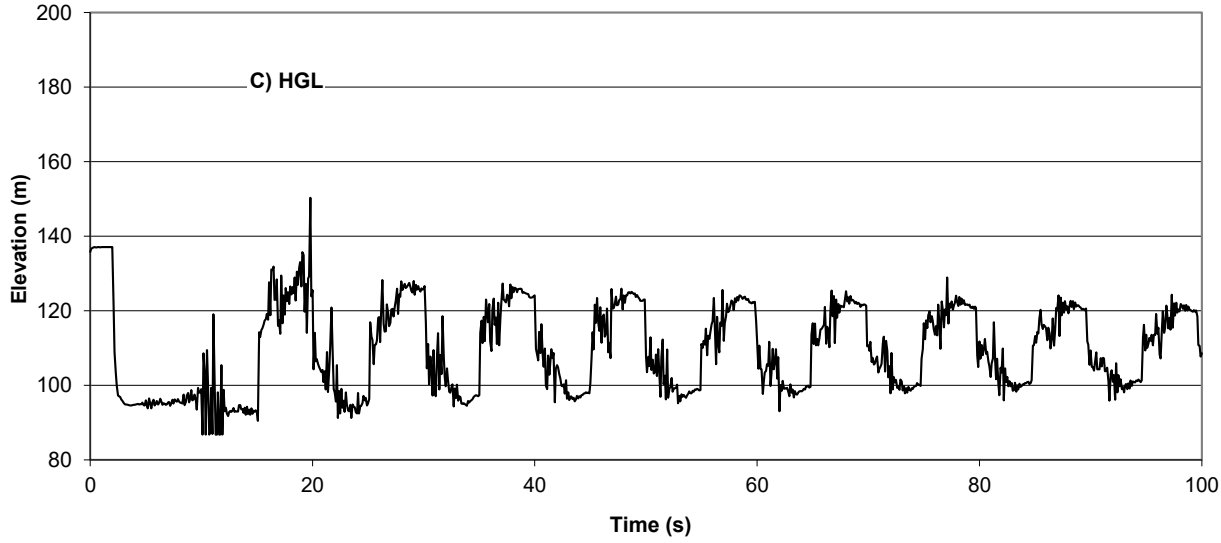


	Project: 147554	October 2024	**Scenario 1 – Pumping Station Upgrades with Existing Dual Forcemains**
	ARCADIS	Attachment 1A	Transient History at the Proposed Shea SPS upon Emergency Pump Shutdown without Surge Protection

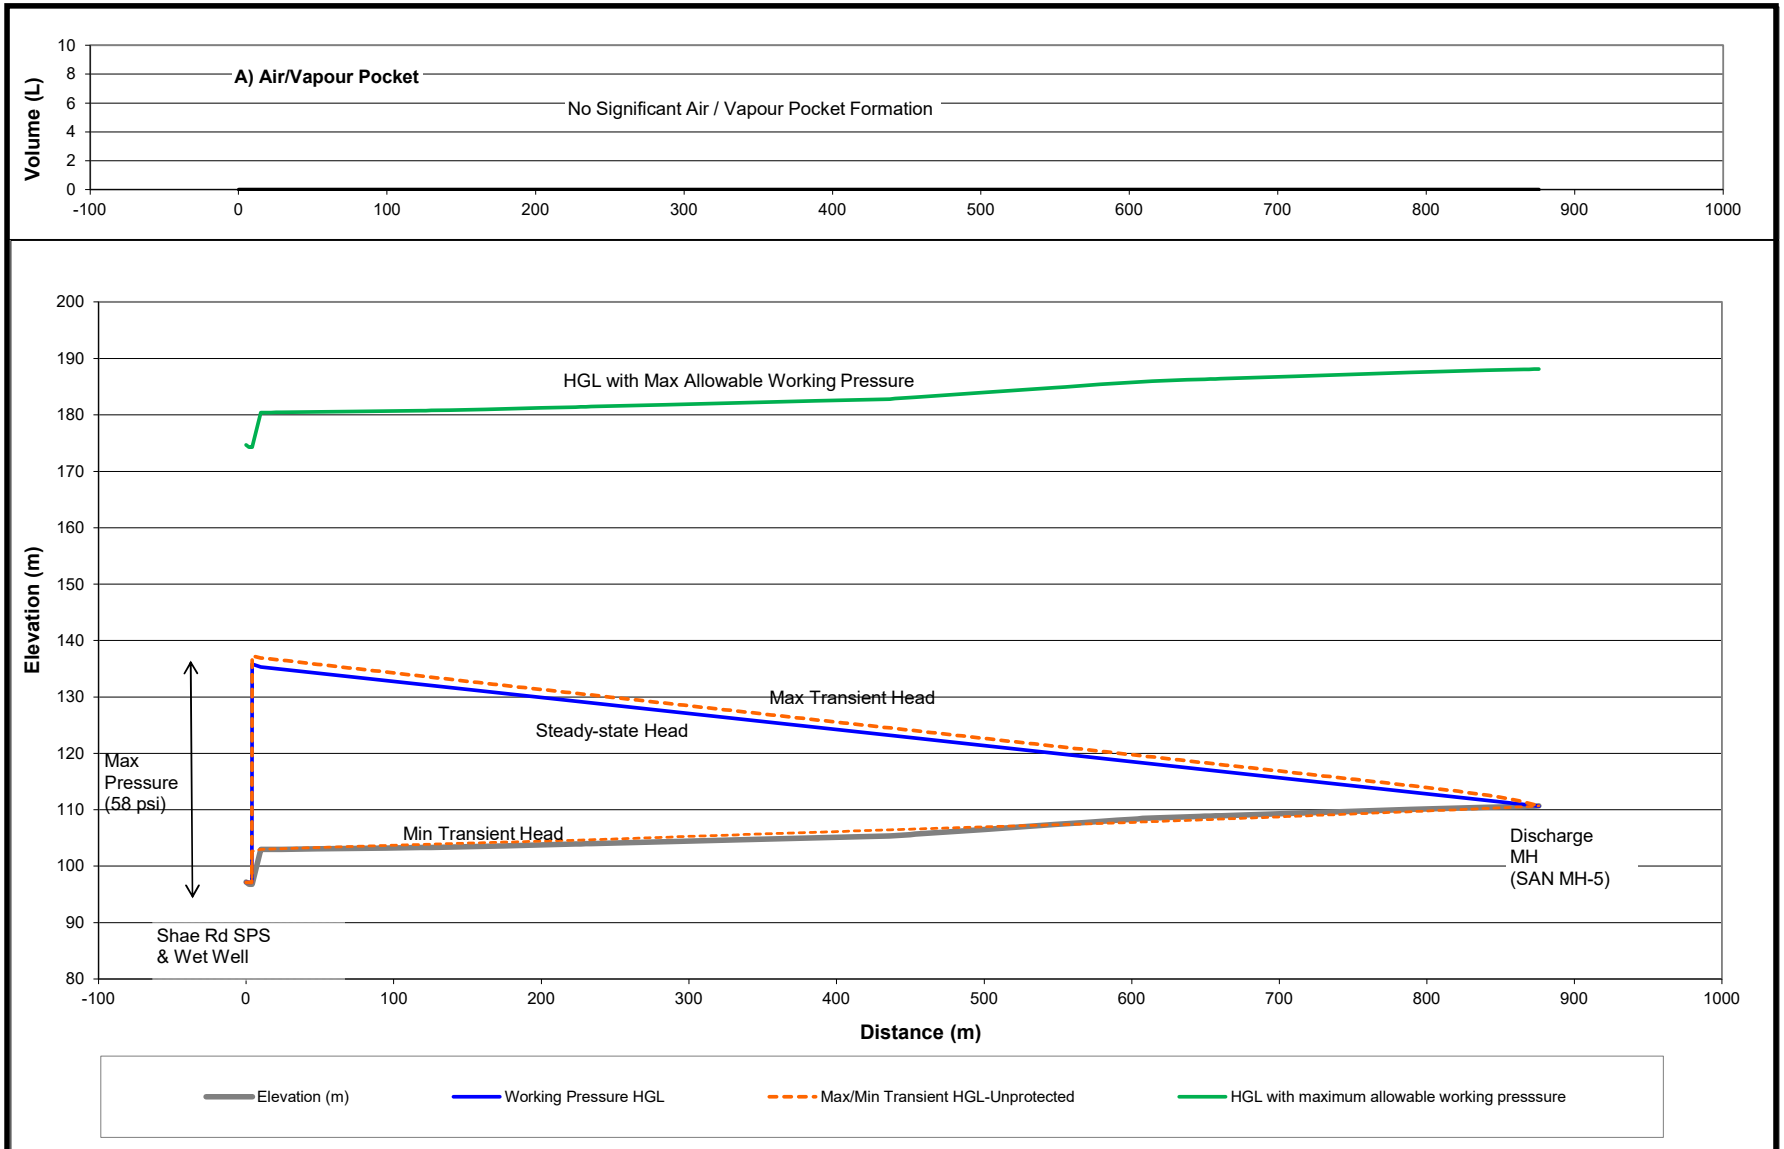


	Project: 147554	October 2024
	ARCADIS	Attachment 2


Scenario 1 – Pumping Station Upgrades with Existing Dual Forcemains


Envelopes for Existing Dual Forcemains from Shae Road SPS to Discharge MH (SAN MH-5) upon **Normal Pump Shutdown and Re-start** without Surge Protection

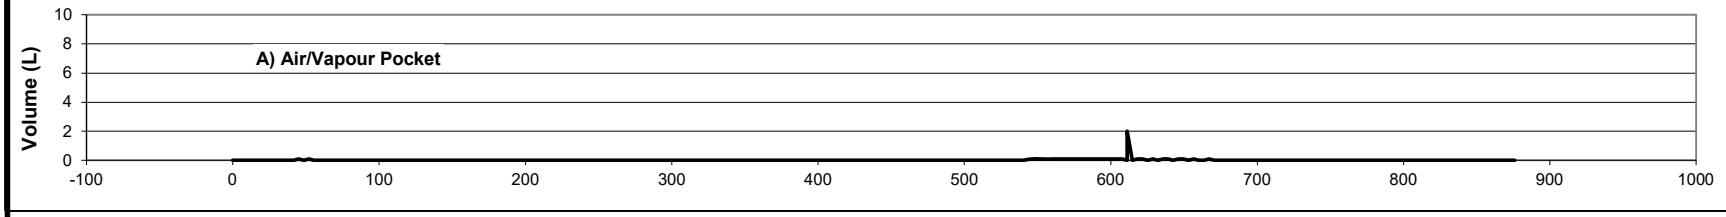


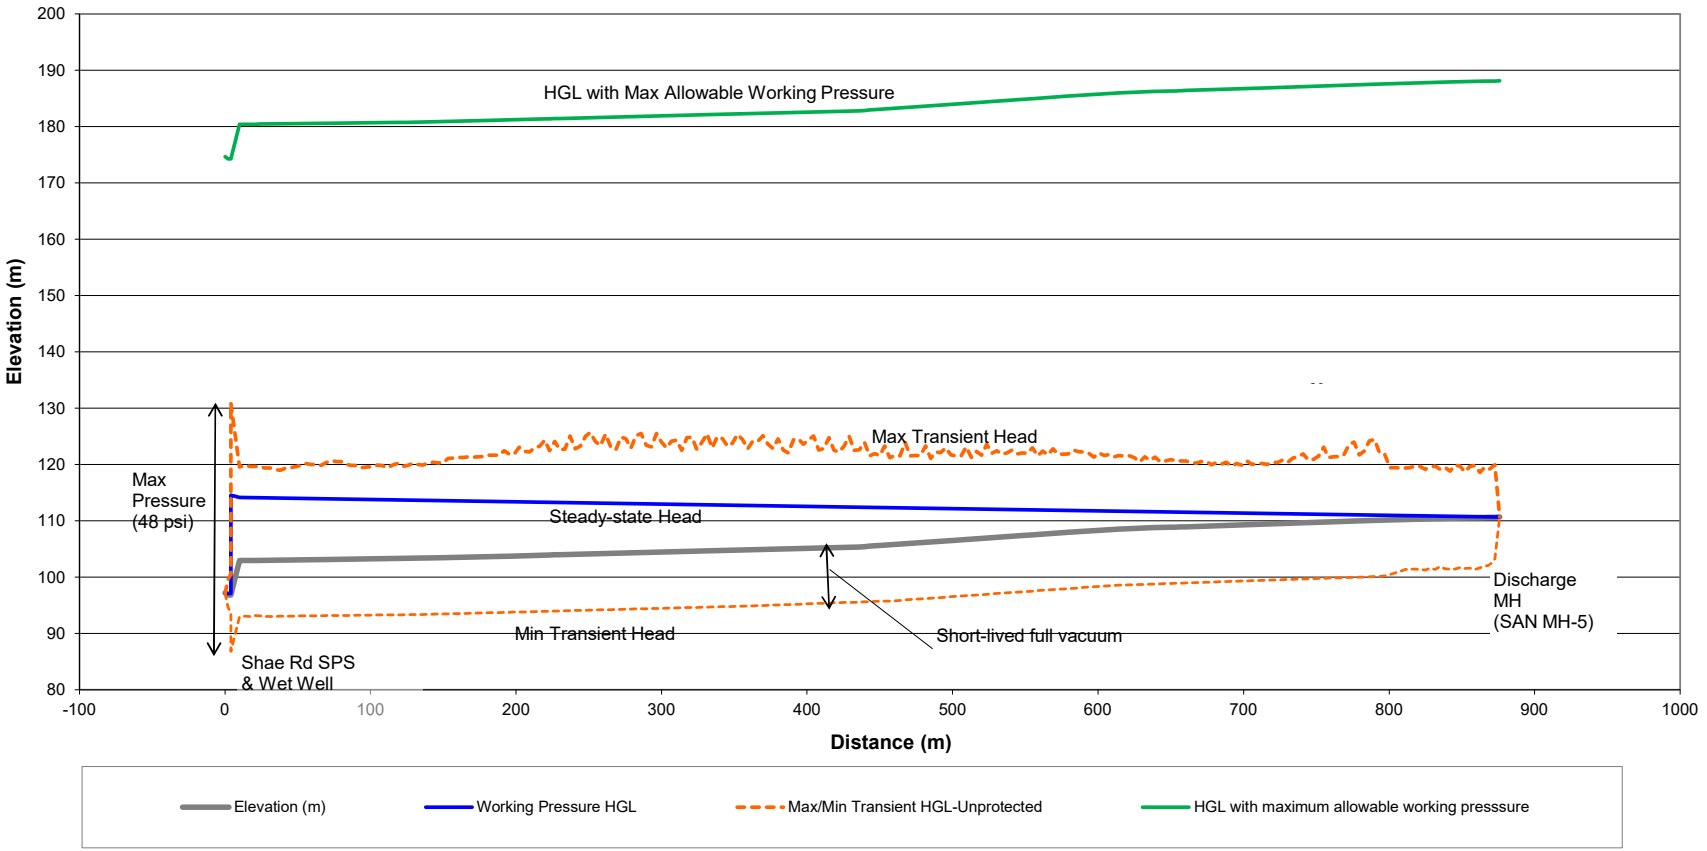


	Project: 147554	October 2024	**Scenario 2 – Existing Pumps with Existing Dual Forcemains plus One New Forcemain**
	ARCADIS	Attachment 3	Envelopes for Existing Dual Forcemains from Shae Road SPS to Discharge MH (SAN MH-5) upon **Emergency Pump Shutdown** without Surge Protection

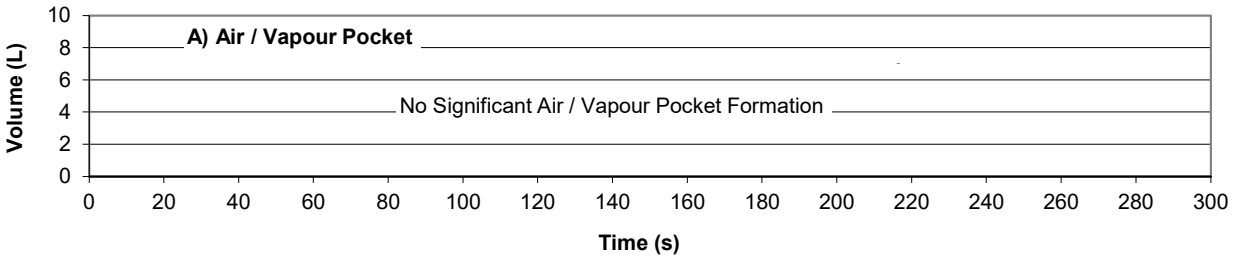


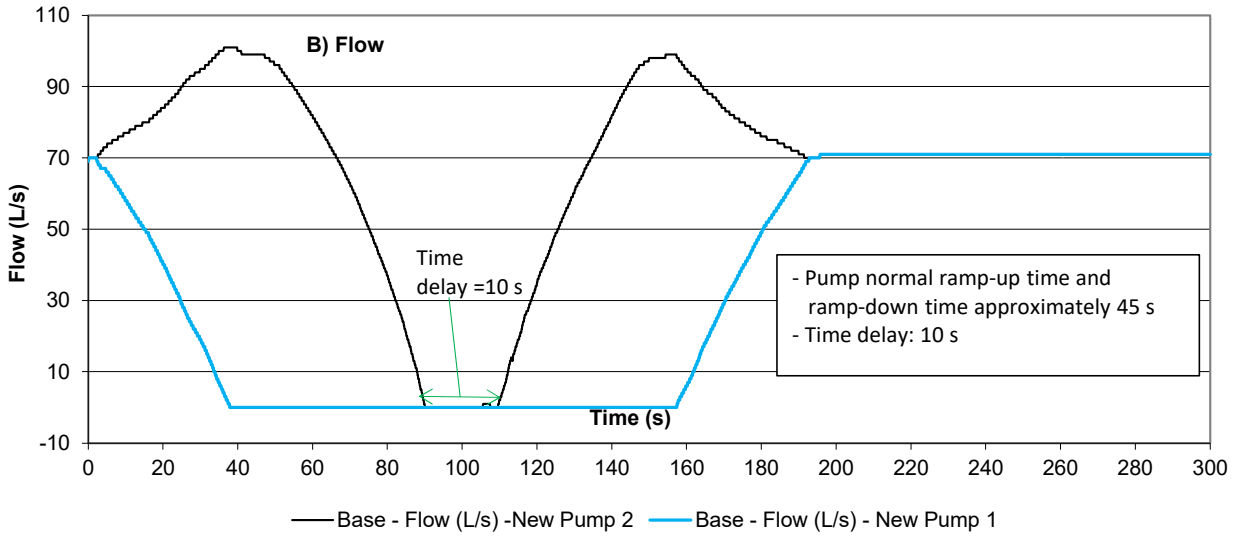


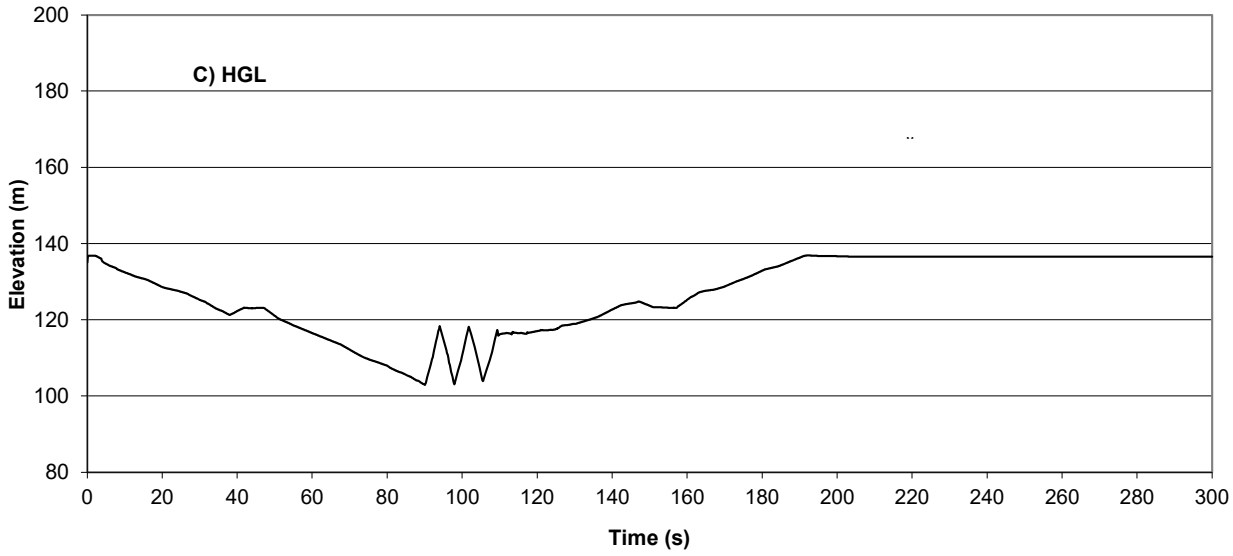


	Project: 147554	October 2024	**Scenario 1 – Pumping Station Upgrades with Existing Dual Forcemains**
	ARCADIS	Attachment 2A	Transient History at the Proposed Shea SPS under Normal Pump Shutdown and Re-start without Surge Protection

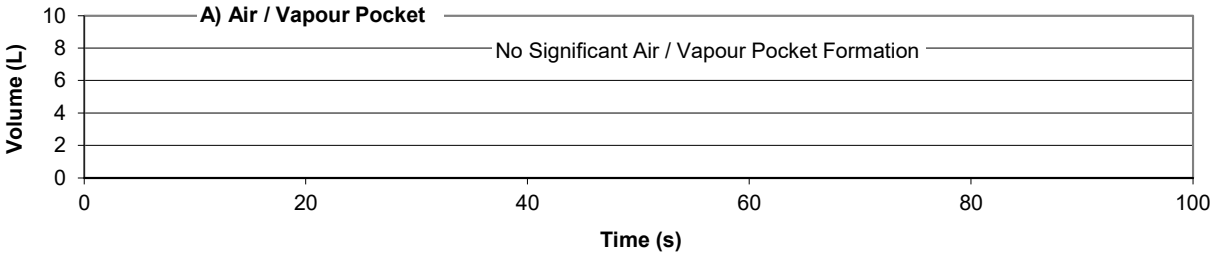


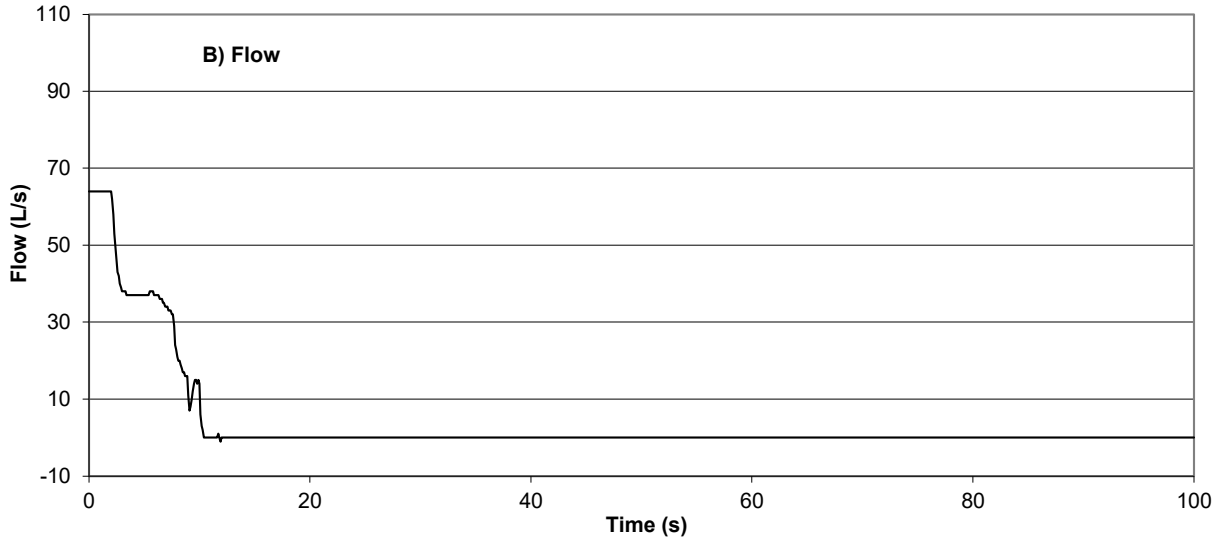

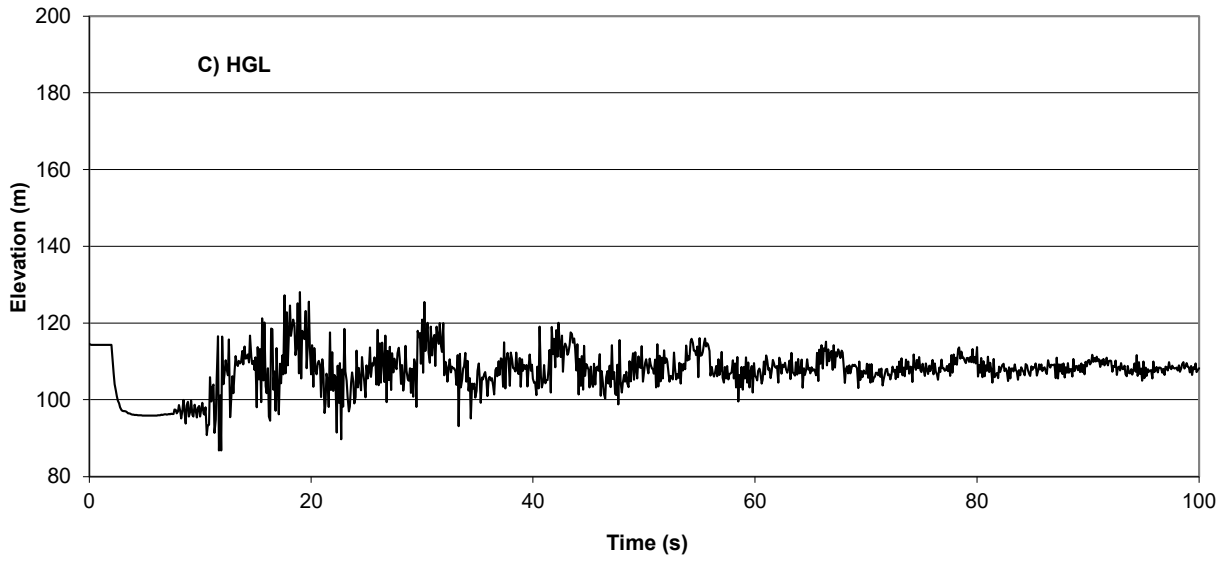


	Project: 147554	October 2024	**Scenario 2 – Existing Pumps with Existing Dual Forcemains plus One New Forcemain**
	ARCADIS	Attachment 3A	Transient History at the Existing Shea SPS upon Emergency Pump Shutdown without Surge Protection

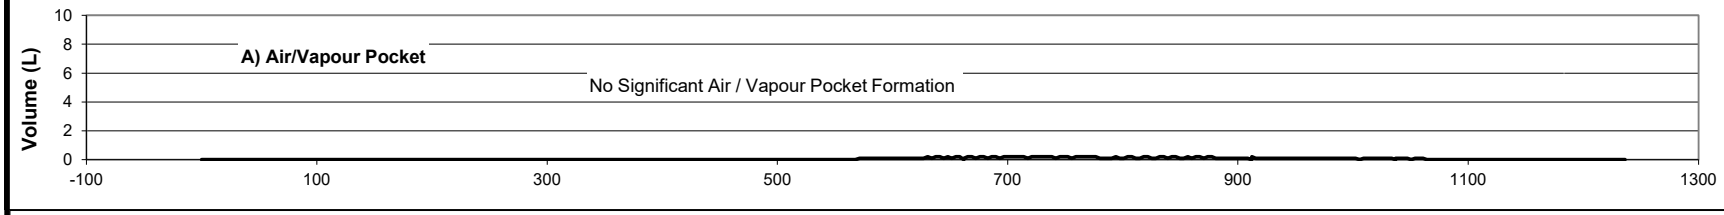


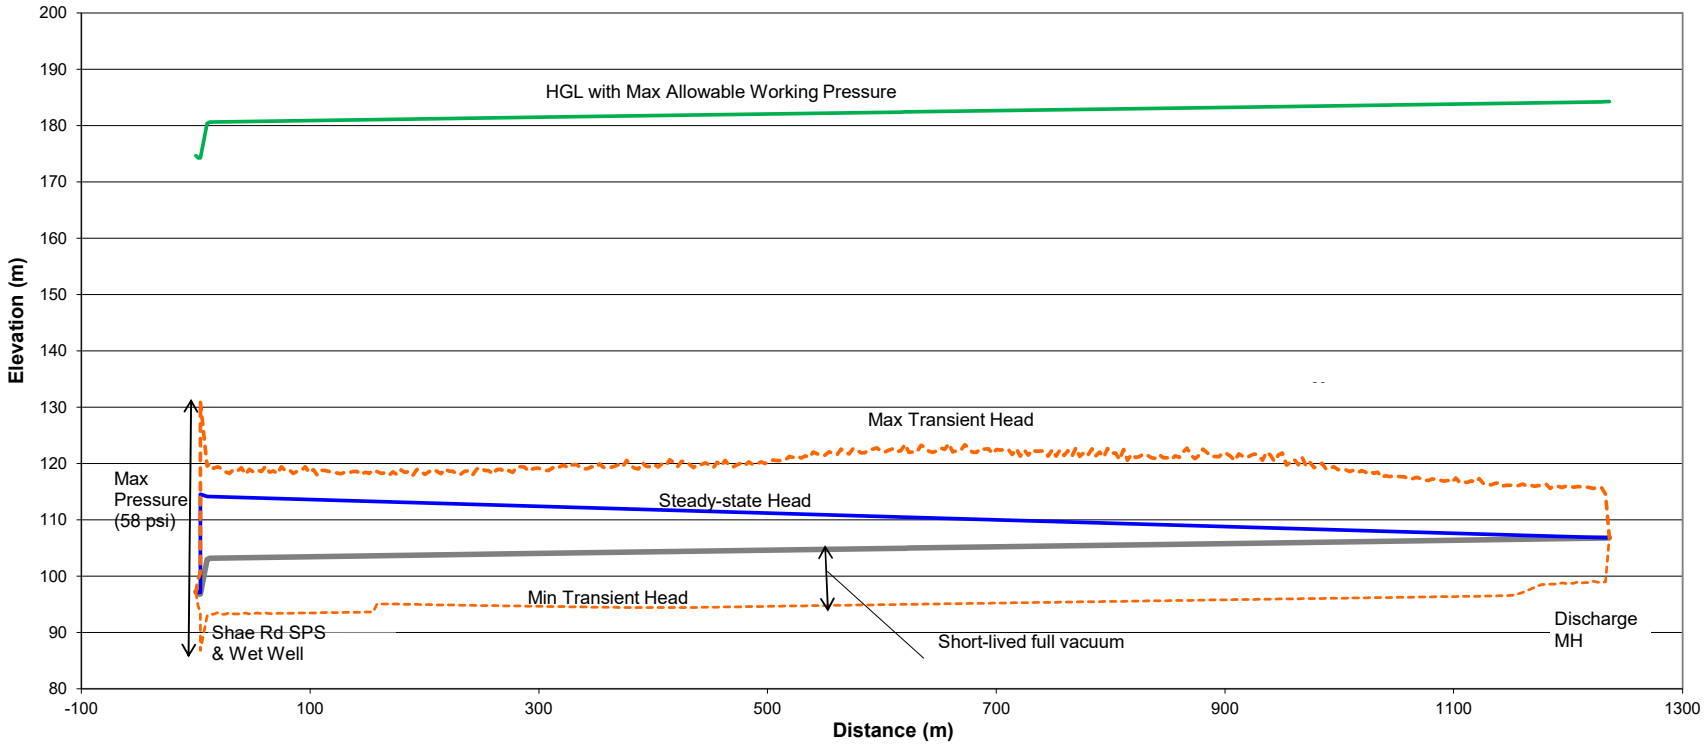



	Project : 147554	**Scenario 2 – Existing Pumps with Existing Dual Forcemains plus One New Forcemain**
	ARCADIS Attachment 4	Envelopes for the New Forcemain from Shae Road SPS to Discharge MH upon **Emergency Pump Shutdown** without Surge Protection

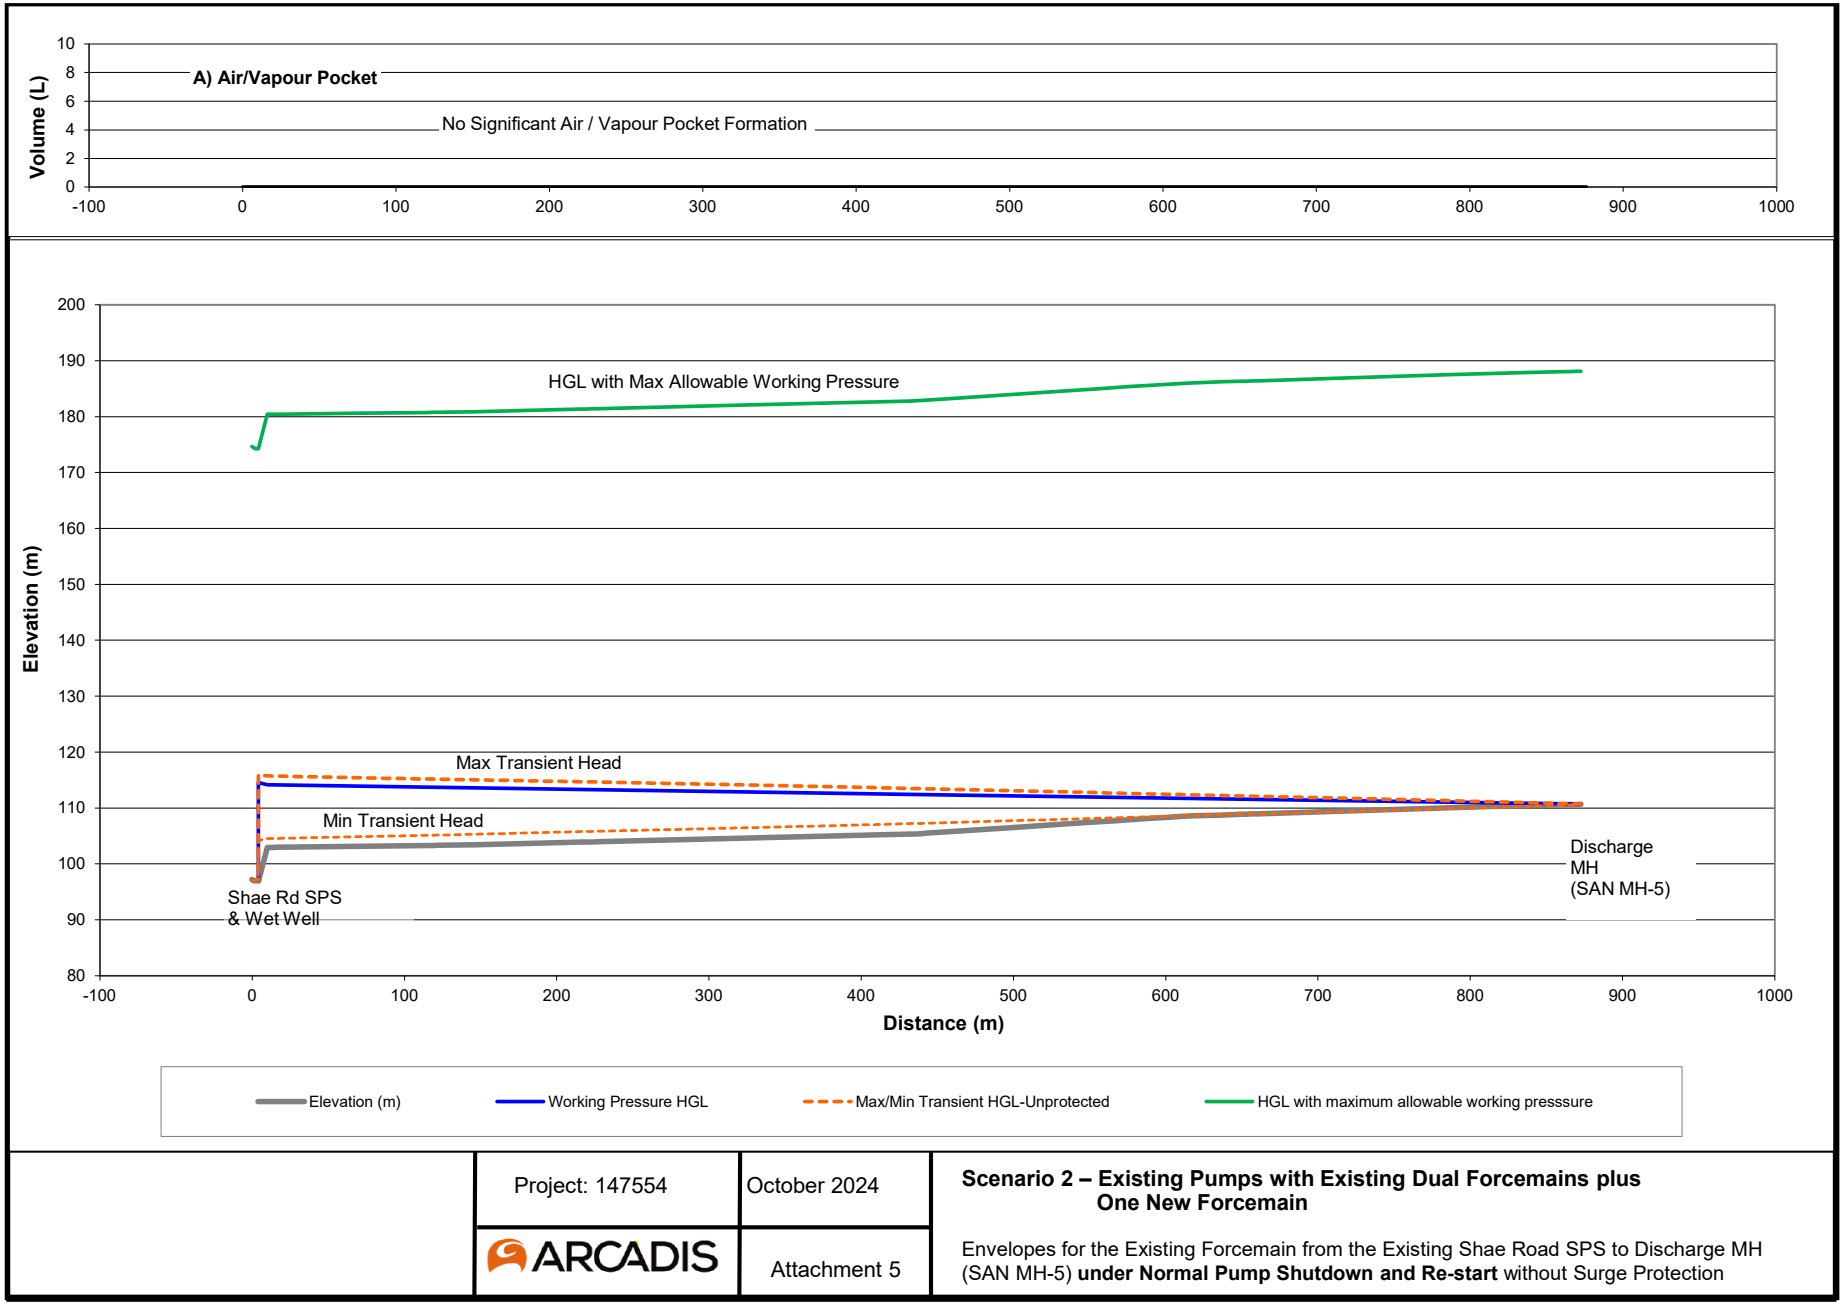


	Project: 147554	October 2024	**Scenario 2 – Existing Pumps with Existing Dual Forcemains plus One New Forcemain**
	ARCADIS	Attachment 5	Envelopes for the Existing Forcemain from the Existing Shae Road SPS to Discharge MH (SAN MH-5) **under Normal Pump Shutdown and Re-start** without Surge Protection

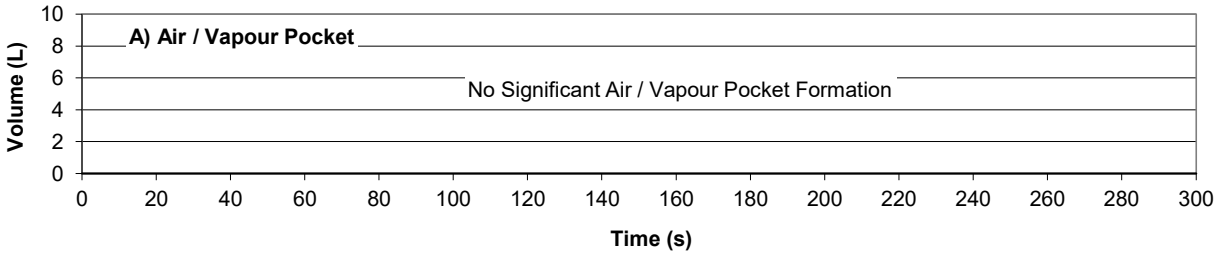


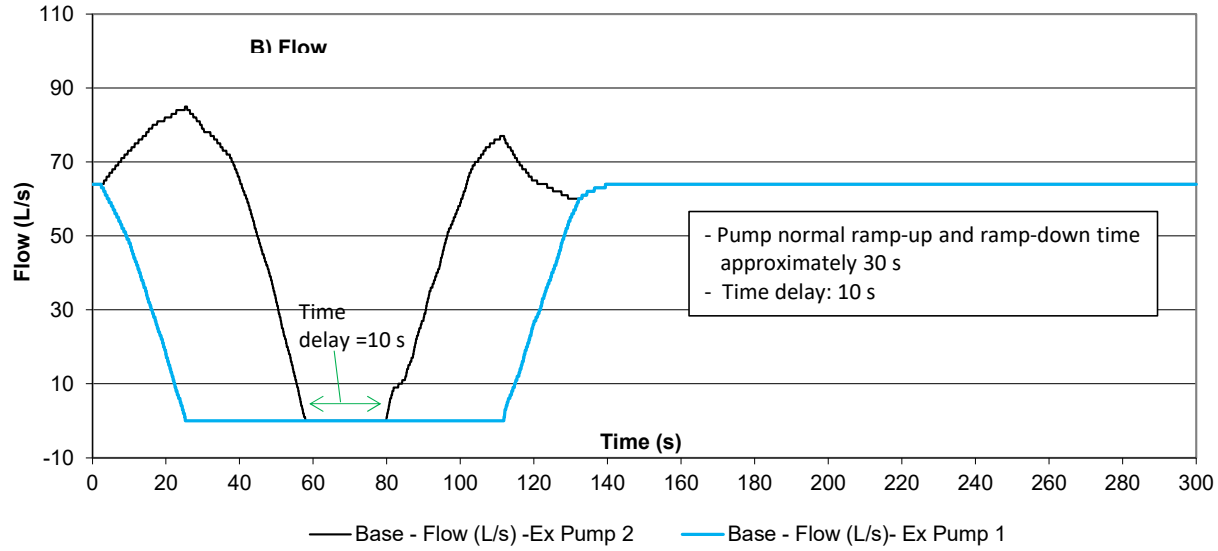

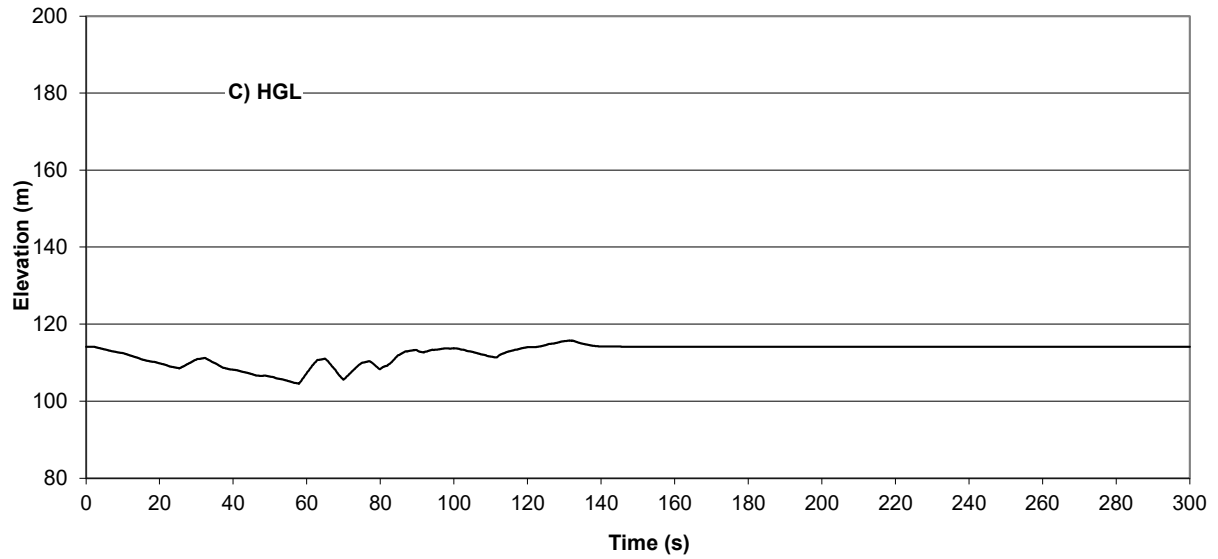


	Project:147554	October 2024	**Scenario 2 – Existing Pumps with Existing Dual Forcemains plus One New Forcemain**
	ARCADIS	Attachment 5A	Transient History at the Existing Shea SPS under Normal Pump Shutdown and Re-start without Surge Protection

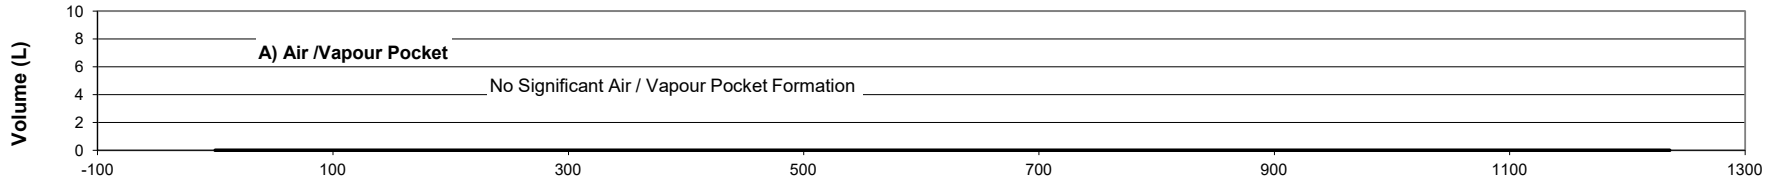

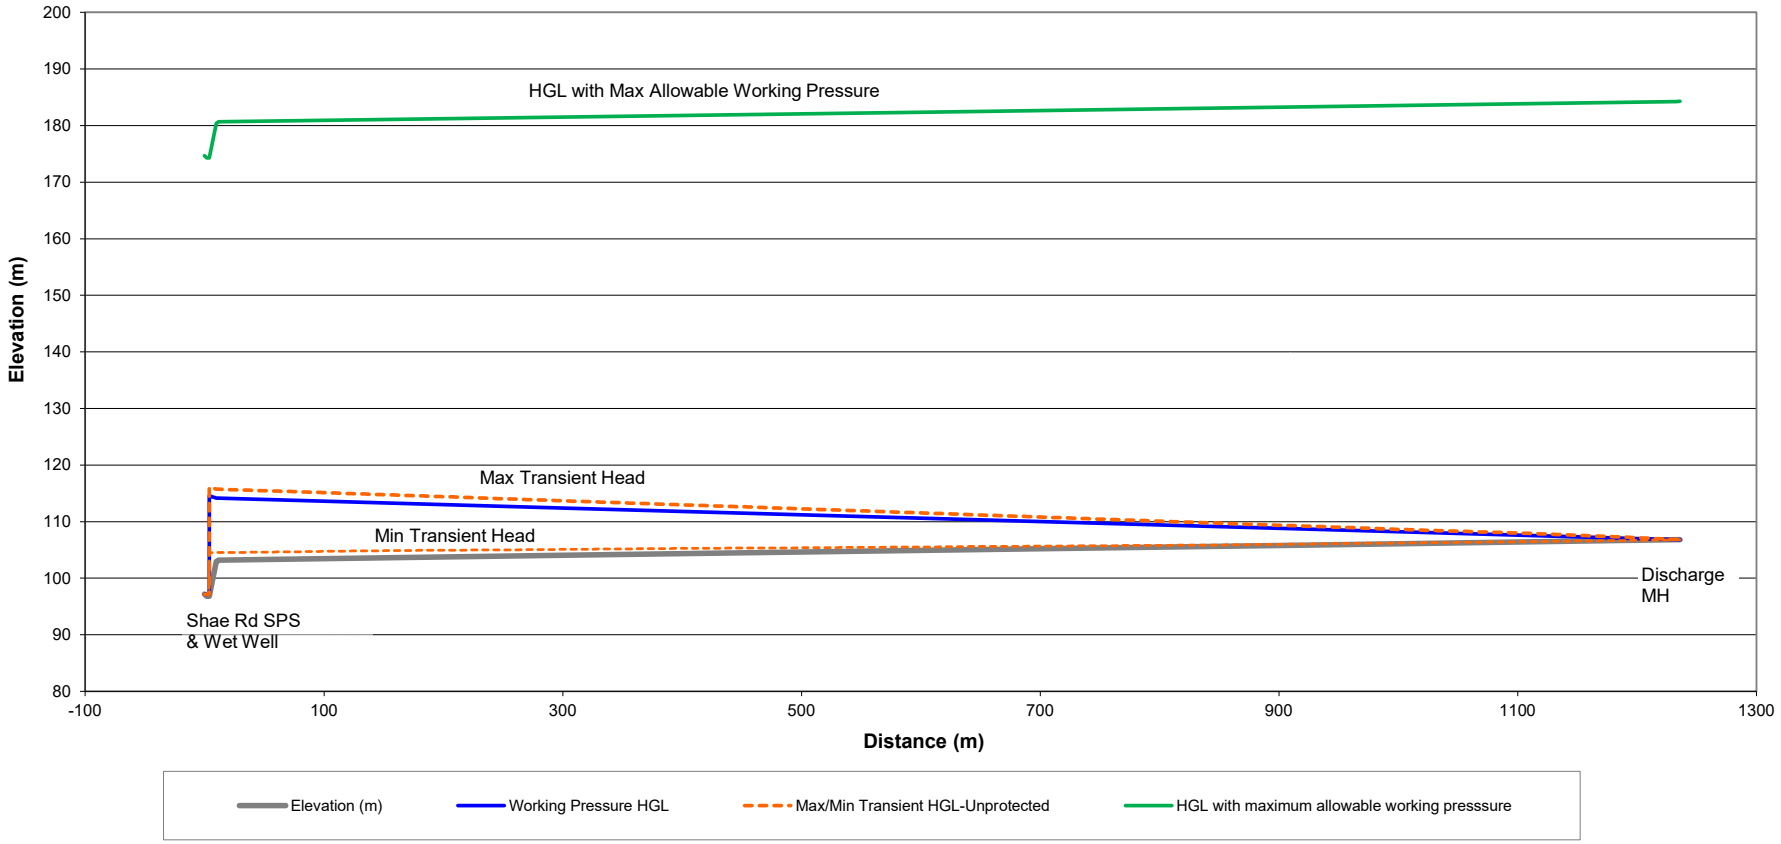


	Project: 147554	October 2024	**Scenario 2 – Existing Pumps with Existing Dual Forcemains plus One New Forcemain**
	ARCADIS	Attachment 6	Envelopes for the New Forcemain from the Existing Shae Road SPS to Discharge MH under **Normal Pump Shutdown and Re-start** without Surge Protection

APPENDIX A
Location Map

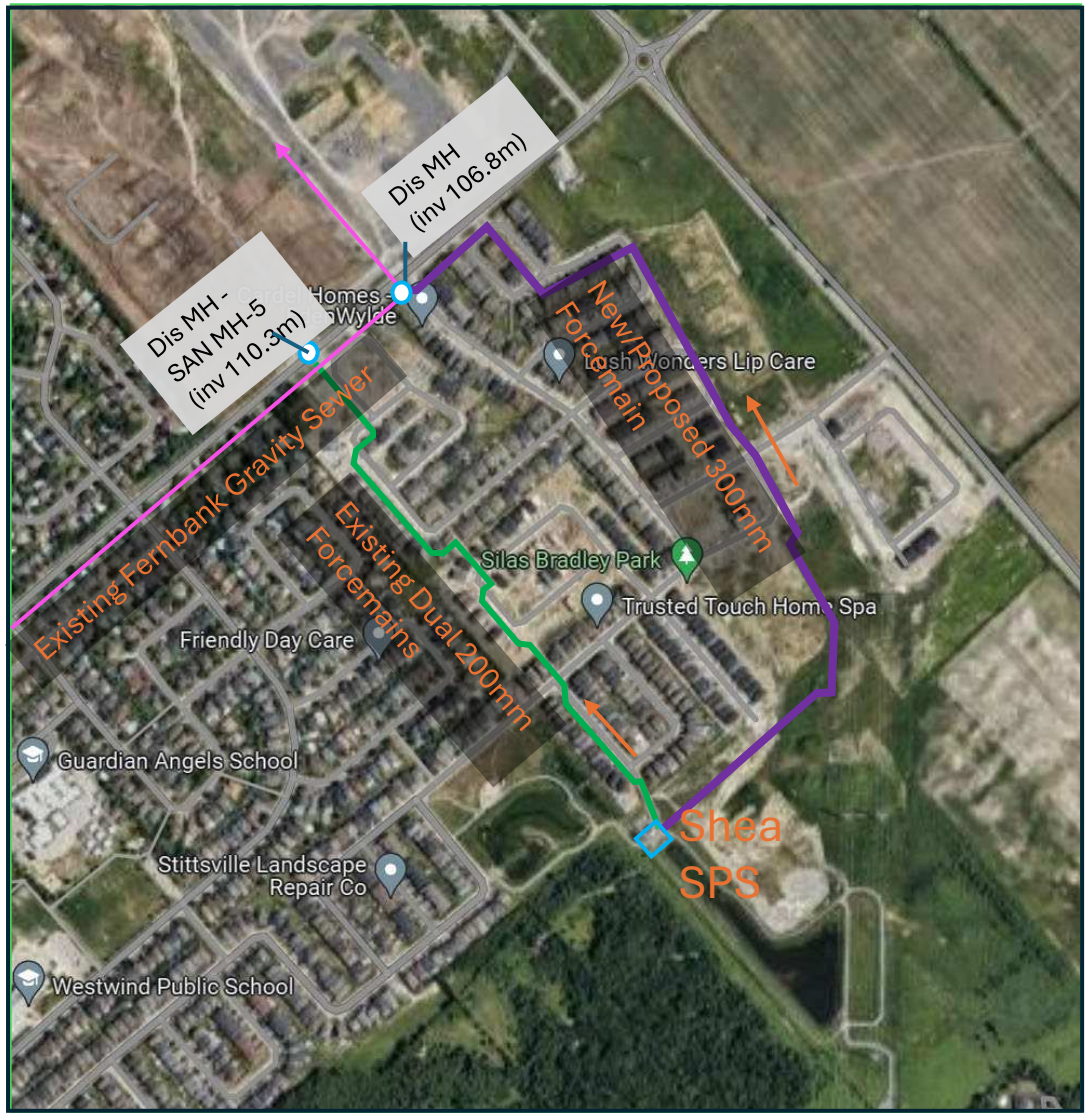

Plan View of Shea SPS and Forcemain System

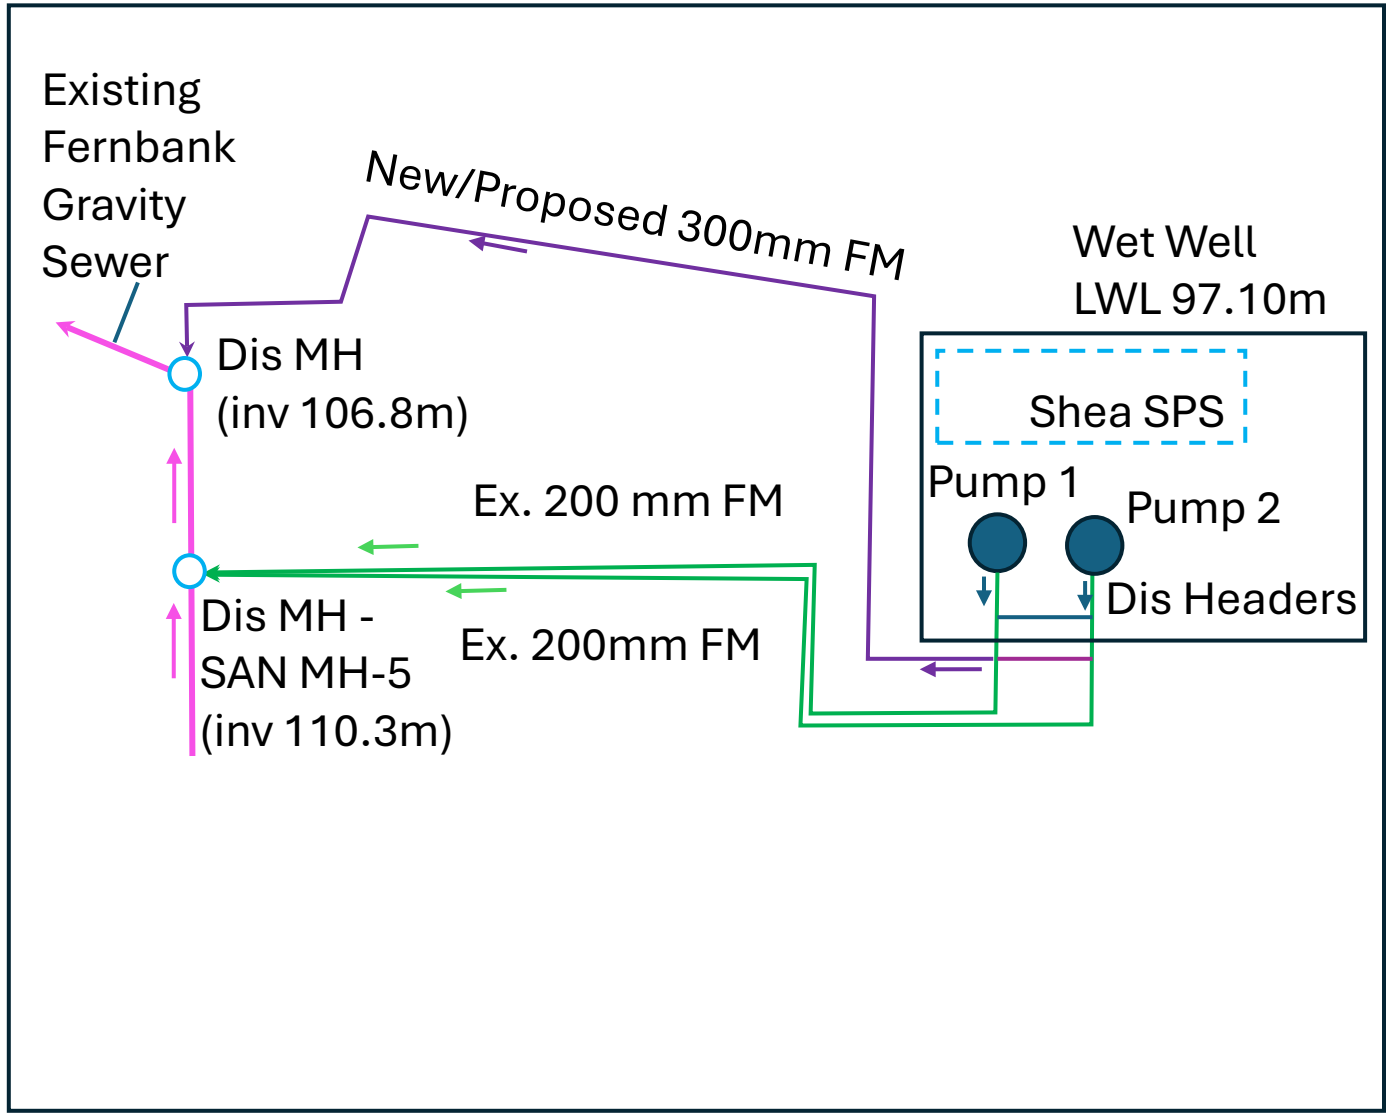


Schematic of Shea SPS and Forcemain System

APPENDIX B
Background Information

Existing pumps at Shea SPS

NP 3171 HT 3~ 454

Technical specification

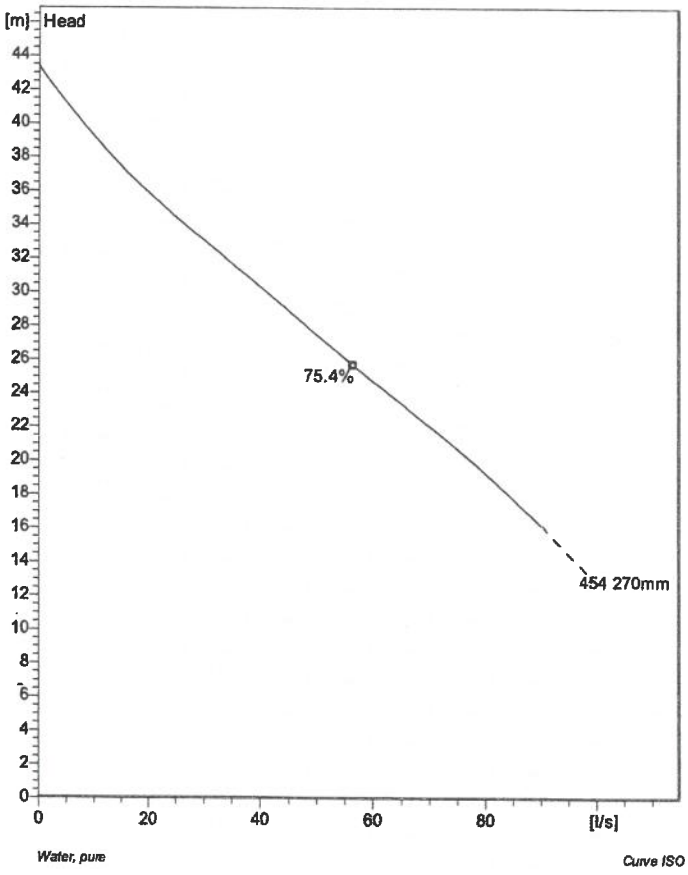

Water, pure *Curve ISO*



Note: Picture might not correspond to the current configuration.

General

Patented self cleaning semi-open channel impeller, ideal for pumping in waste water applications. Possible to be upgraded with Guide-pin® for even better clogging resistance. Modular based design with high adaptation grade.


Impeller

Impeller material	Grey cast iron
Discharge Flange Diameter	100 mm
Inlet diameter	100 mm
Impeller diameter	270 mm
Number of blades	2

Motor

Motor #	N3171.181 25-17-4AA-W 30hp
Stator variant	6
Frequency	60 Hz
Rated voltage	600 V
Number of poles	4
Phases	3~
Rated power	30 hp
Rated current	29 A
Starting current	194 A
Rated speed	1760 1/min
Power factor	
1/1 Load	0.84
3/4 Load	0.79
1/2 Load	0.67
Efficiency	
1/1 Load	89.0 %
3/4 Load	90.0 %
1/2 Load	90.0 %

Installation: P - Semi permanent, Wet

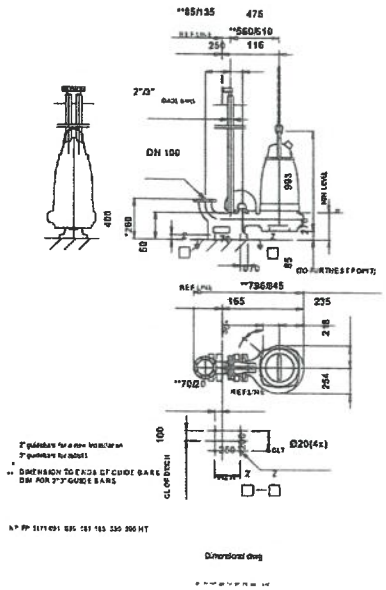

Dimensional drawing

Configuration

FLYGT MODEL NP-3171 SUBMERSIBLE PUMP
600 VOLT 3/60 30HP/22KW 1760 RPM HT IMP 454
VOL 4" 20M 4G10+S(2X0.5) 20M S24X1.5MM2
MAS READY FLUSH VALVE READY EPOXY INT/
EXT
OPTIONS:
- PT-100 IN LOWER BEARING
- PT-100 IN ONE STATOR WINDING
- EXTRA FLS IN JUNCTION BOX
- PUMP MEMORY
- VIBRATION SENSOR VIS-10

Project	Project ID	Created by	Created on	Last update
			2016-03-10 20:34:53	


NP 3202 HT 3~ 467

Patented self cleaning semi-open channel impeller, ideal for pumping in waste water applications. Modular based design with high adaptation grade.

Technical specification



Curves according to: Water, pure Water, pure [100%],277 K,999.9 kg/m³,1.5692 mm²/s

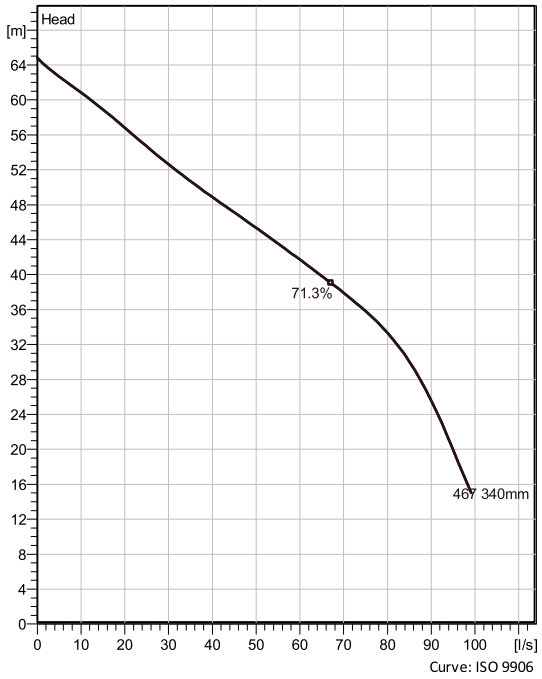

Curve: ISO 9906

Nominal (mean) data shown. Under- and over-performance from this data should be expected due to standard manufacturing tolerances.
Please consult your local Flygt representative for performance guarantees.

Configuration

Motor number
N3202.185 30-24-4AA-W 60hp

Installation type
P - Semi permanent, Wet

Impeller diameter
340 mm

Discharge diameter
100 mm

Pump information

Impeller diameter
340 mm

Discharge diameter
100 mm

Inlet diameter
200 mm

Maximum operating speed
1775 1/min

Number of blades
2

Max. fluid temperature
40 °C

Material

Impeller
Hard-Iron ™

Project	Xylect-20308627	**Created by**	Eric Mondoux		
Block		**Created on**	7/11/2024	**Last update**	7/11/2024

NP 3202 HT 3~ 467


Performance curve

FLYGT
a xylem brand

Duty point

Flow	Head
61.3 l/s	41.2 m

Curves according to: Water, pure Water, pure [100%],277 K,999.9 kg/m³,1.5692 mm²/s

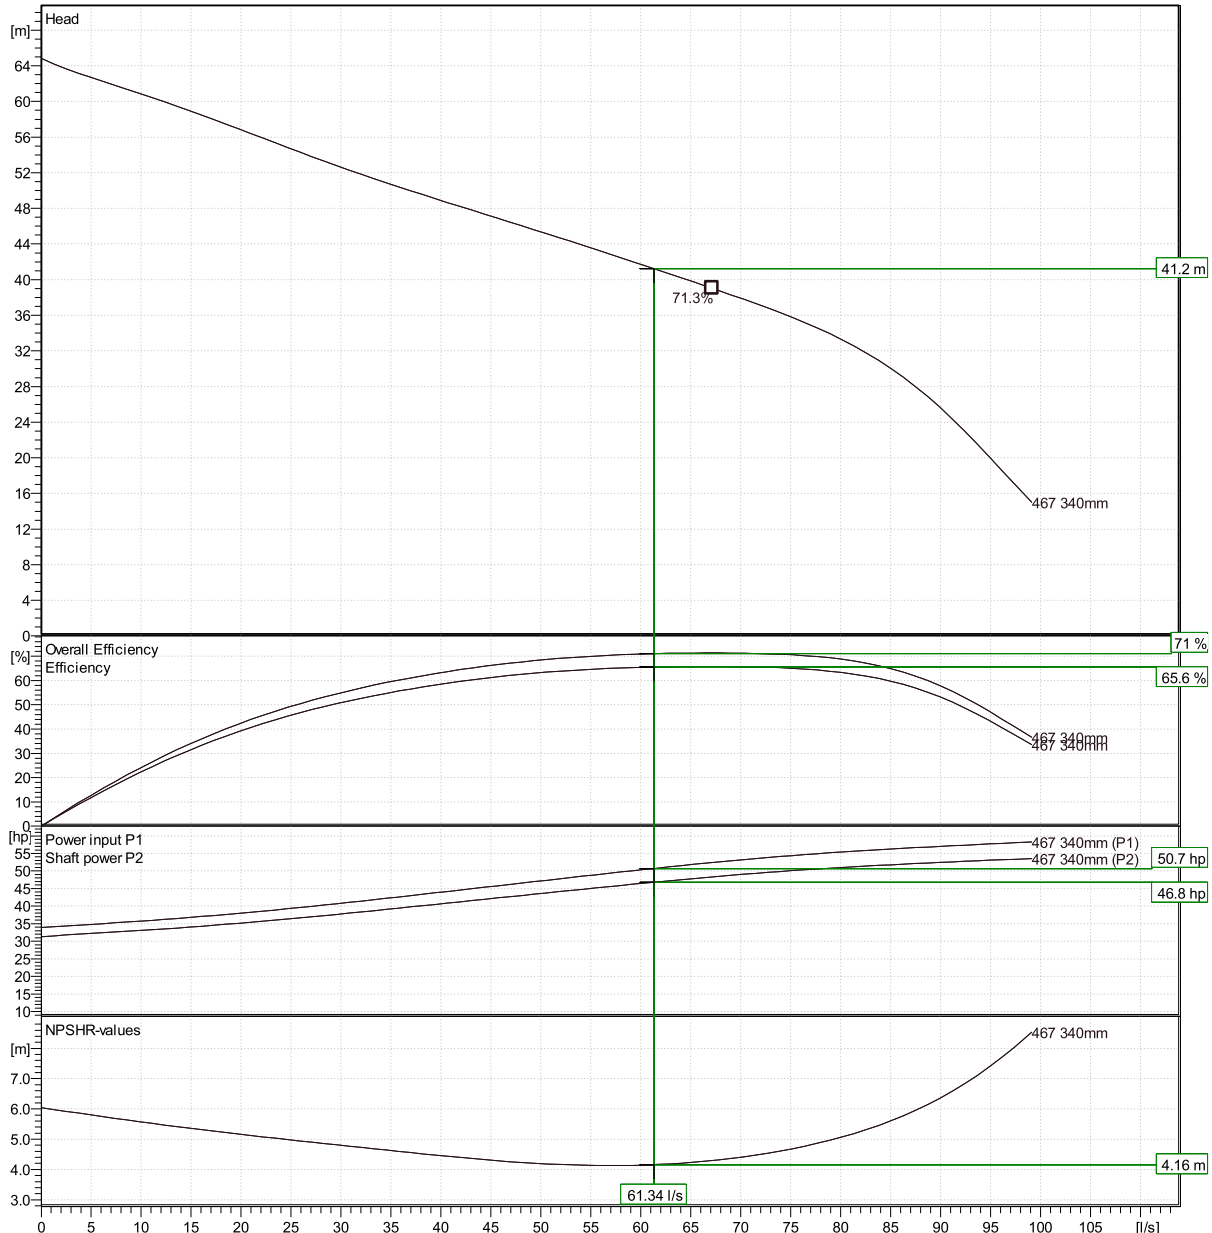

Nominal (mean) data shown. Under- and over-performance from this data should be expected due to standard manufacturing tolerances.
Please consult your local Flygt representative for performance guarantees.


Curve: ISO 9906

Xylect-20308627		Eric Mondoux	
	Created on	7/11/2024 **Last update**	7/11/2024

NP 3202 HT 3~ 467

Duty Analysis

Curves according to: Water, pure [100%] ; 277K; 999.9kg/m³; 1.5692mm²/s

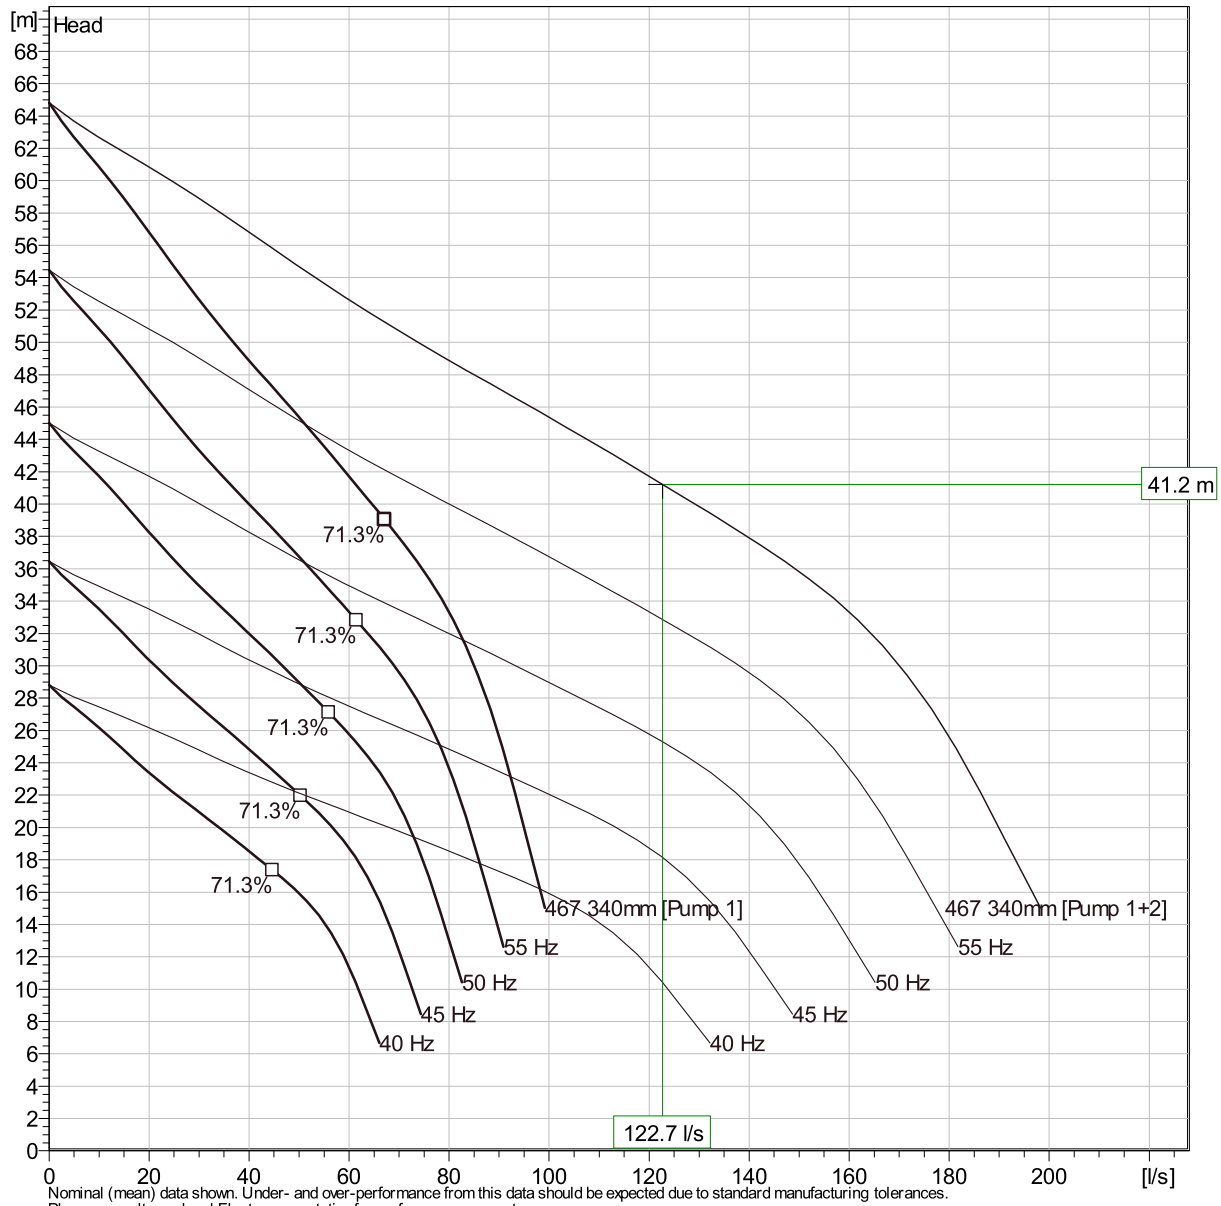

Nominal (mean) data shown. Under- and over-performance from this data should be expected due to standard manufacturing tolerances.
Please consult your local Flygt representative for performance guarantees.

Operating characteristics

Pumps / Systems	Flow	Head	Shaft power	Flow	Head	Shaft power	Hydr.eff.	Spec. Energy	NPSHre
	l/s	m	hp	l/s	m	hp		kWh/m³	m
2 / 1	61.3	41.2	46.8	123	41.2	93.6	71 %	0.171	4.16
1 / 1	88	27.5	52.2	88	27.5	52.2	61.1 %	0.133	6.03

Project		**Created by**	Eric Mondoux		
Block	Xylect-20308627	**Created on**	7/11/2024	**Last update**	7/11/2024

MODERN NIAGARA | *Design. Build. Service.*

09/23/2016 9:00 AM

Submittal

Project: Shea Road Pumping Station

Project #: o-16-2604

Address: Shea Road

Description: Shea Road Pumping Station Install

Reference: 13

Date: September 23rd, 2016

Transmitted to: Mr. Scott Shepard

Transmitted By: Bryce Lemoine

CC:

Distribution List:

SHOP DRAWING REVIEW

This review is for the sole purpose of ascertaining conformance with general design concept. It shall not mean that NOVATECH ENGINEERING CONSULTANTS LTD. approves the detail design inherent in the shop drawings, responsibility for which shall remain with the contractor submitting same, and shall not relieve the contractor of his responsibility for meeting all requirements of the contract documents.

Received

Project No. Drawing No.

☒ Reviewed ☐ Reviewed as Modified

☐ Revise and Resubmit ☐ Not Reviewed

Reviewed By.... Date OCT 21, 2016

NOVATECH ENGINEERING CONSULTANTS LTD.

Attached Item:

SPEC: Surge Relief Valve

Revision	QTY	Description	Status
0	1	Shop Drawings for Surge Relief Valve	

Remarks:

FLOVAL EQUIPMENT LTD.
250 RAYETTE ROAD UNIT 1, CONCORD, ON, L4K 2G6
TEL. (905)669-4500, 1-800-387-3784,
FAX (905)669-4905,
QMS Registered to ISO 9001-2008


DRAWINGS SUBMITTAL

PROJECT	SHEA RD. SPS
CONTRACTOR	MODERN NIAGARA
P.O.	O-16-2604-009
FLOVAL#	160858
FLOVAL OUTSIDE SALES CONTACT	TODD MCLAREN
FLOVAL INSIDE SALES CONTACT	MARIUS GROZA

SECTION: 11160 2.11	DEZURIK SURGE RELIEF VALVE
VALVE MODEL	SRA,3,3000A,F1,DI,200P,S2,S2,NBR,S40SD0
SRA	APCO SEWAGE SURGE RELIEF VALVE
3	75 MM (3 INCH) SIZE
3000A	VALVE STYLE
F1	ANSI 125# FLANGED END CONNECTIONS
DI	DUCTILE IRON BODY MATERIAL
200P	TO 200 PSI PRESSURE RELIEF RANGE
S2	316 STAINLESS STEEL DISCCOMBINATION
S2	316 STAINLESS STEEL BODY SEAT MATERIAL
NBR	ACRYLONITRILE-BUTADIENE DISC SEAT MATERIAL
S40SD0	12 MILS INT/EXT EPOXY COATING

TAG/ITEM	Qty	Order Code	DRAWINGS
I	1	SRA,3,3000A,F1,DI,200P,S2,S2,NBR,S40SD0	SEE ATTACHED
	SIZE	75 MM (3 INCH) SIZE	

NOTE: SET PRESSURE TO BE ADVISED AT RELEASE TIME

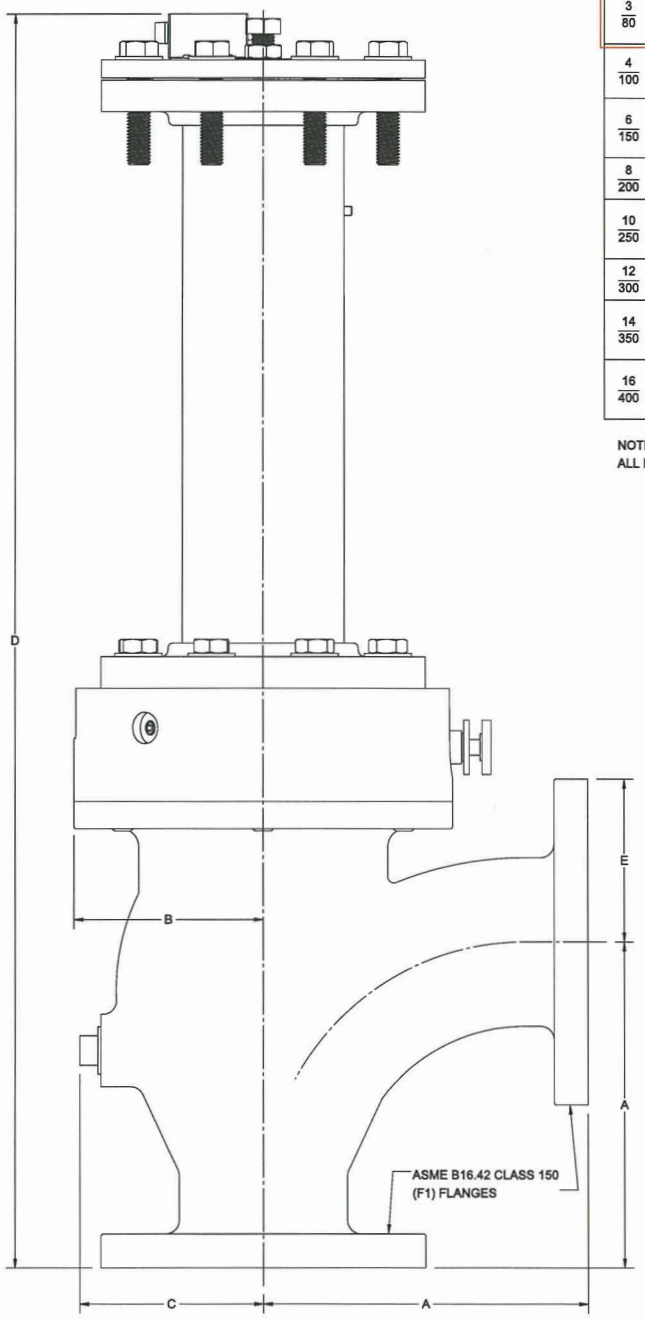

VALVE SIZE	A	B	C	RELIEF PRESSURE SET-POINT (PSI)	D	E
2 / 50	6.50 / 165	4.50 / 114	3.50 / 89	30-135	26.94 / 684	3.00 / 76
				140-200	31.81 / 808	
3 / 80	7.75 / 197	5.25 / 133	4.25 / 108	30-60	29.44 / 748	3.75 / 95
				65-180	34.31 / 872	
				185-200	41.13 / 1045	
4 / 100	9.00 / 229	5.25 / 133	5.13 / 130	30 ONLY	29.81 / 757	4.50 / 114
				35-95	34.69 / 881	
				100-200	41.50 / 1054	
6 / 150	11.50 / 292	6.75 / 171	6.38 / 162	30-35	38.06 / 967	5.50 / 140
				40-110	44.88 / 1140	
				115-200	54.00 / 1372	
8 / 200	14.00 / 356	8.63 / 219	7.63 / 194	30-60	49.13 / 1248	6.75 / 171
				65-200	58.25 / 1480	
10 / 250	16.50 / 419	9.50 / 241	9.94 / 252	30-35	53.38 / 1356	8.00 / 203
				40-120	62.50 / 1588	
				125-200	75.06 / 1907	
12 / 300	19.00 / 483	10.50 / 267	10.94 / 278	30-55, 75-80	66.25 / 1683	9.50 / 241
				60-70, 85-200	78.81 / 2002	
14 / 350	21.50 / 546	11.75 / 298	13.94 / 354	30-50	70.00 / 1778	10.50 / 267
				55-150	82.56 / 2097	
				155-200	83.31 / 2116	
16 / 400	24.00 / 610	11.75 / 298	14.44 / 367	30-40	75.25 / 1911	11.75 / 298
				45-110	87.81 / 2230	
				115-200	88.56 / 2249	


NOTE:
ALL DIMENSIONS ARE SHOWN IN INCHES/MILLIMETERS.

DeZURIK
APCO | HILTON

APCO SRA - SURGE RELIEF ANGLE VALVE, SERIES 3000A, 2-16" INSTALLATION DRAWING

DOCT CODE	DRAWN	APPROVED
C1	JPD	TMO
	CHECKED: TMO	DATE: 11/05/2015

A70148

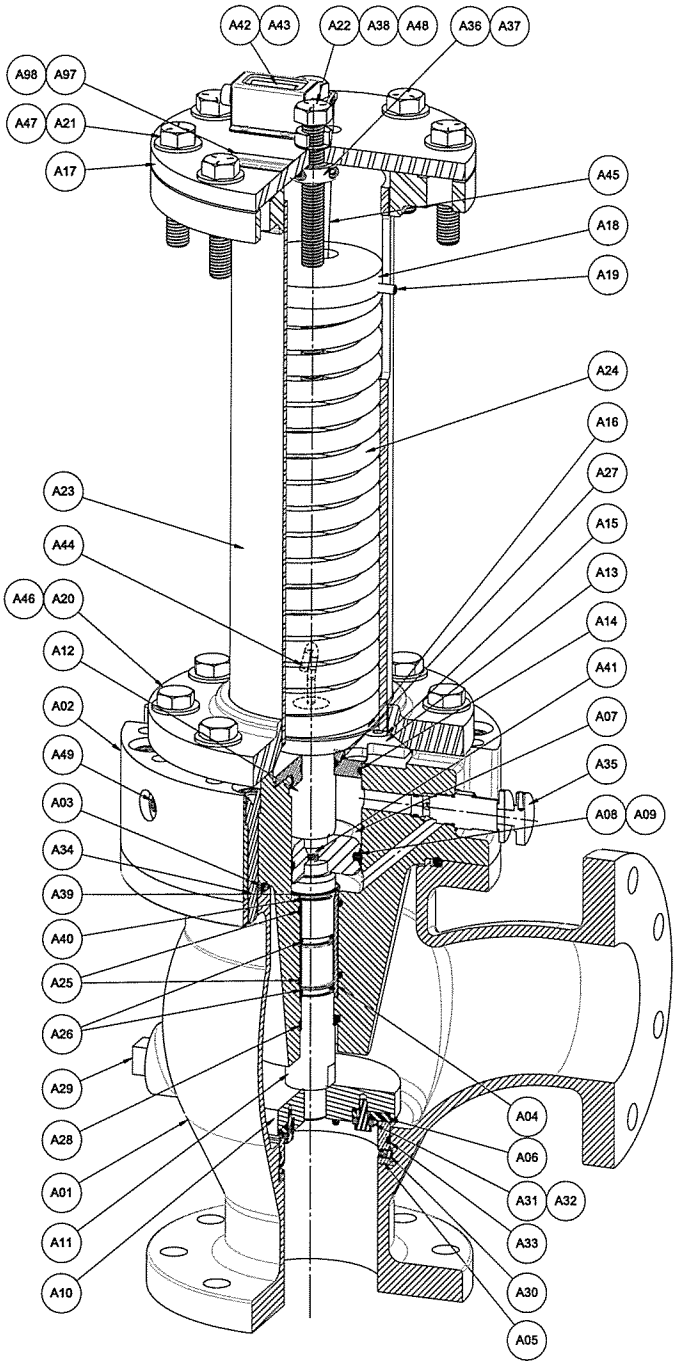

DET	DESCRIPTION	QTY
A1	BODY	1
A2	COVER	1
A3	COVER O-RING	1
A4	LOWER SHAFT BUSHING	1
A5	BODY SEAT	1
A6	DISC SEAT	1
A7	PISTON	1
A8	PISTON SEAL	1
A9	PISTON SEAL ENERGIZING O-RING	1
A10	DISC	1
A11	LOWER SHAFT	1
A12	UPPER SHAFT	1
A13	CYLINDER CHAMBER CAP	1
A14	CYLINDER CHAMBER CAP O-RING	1
A15	CYLINDER CHAMBER CAP SCREWS	-
A16	SPRING PRESSURE PLATE GUIDE	1
A17	SPRING COMPRESSION TOP FLANGE	1
A18	SPRING COMPRESSION GUIDE	1
A19	ANTI-ROTATION SET SCREW	1
A20	PIPE ASSEMBLY LOWER SCREWS	-
A21	PIPE ASSEMBLY UPPER SCREWS	-
A22	SPRING COMPRESSION SCREW	1
A23	SPRING COMPRESSION PIPE ASSEMBLY	1
A24	COMPRESSION SPRING[1]	-
A25	BUSHING O-RING	2
A26	LOWER SHAFT O-RING	2
A27	UPPER SHAFT O-RING	1
A28	ROD WIPER	1
A29	INSPECTION HOLE PIPE PLUG	1
A30	BODY SEAT RETAINING SCREW	-
A31	DISC SEAT RETAINING RING[2]	1
A32	DISC SEAT RETAINING SCREW	-
A33	BODY SEAT O-RING	1
A34	COVER SCREWS	-
A35	FLOW CONTROL VALVE	1
A36	SHAFT COLLAR	1
A37	NEEDLE THRUST BEARING (6"-16")[3]	1
A38	LOCK NUT	1
A39	LOWER SHAFT RETAINING RING	1
A40	BUSHING RETAINING RING	1
A41	PISTON ASSEMBLY SCREW	1
A42	MECHANICAL COUNTER	1
A43	MECHANICAL COUNTER MOUNTING SCREWS	4
A44	MECHANICAL COUNTER HOOK (WITH LOCK NUT)	1
A45	MECHANICAL COUNTER WIRE	1
A46	PIPE ASSEMBLY LOWER SCREW WASHER	-
A47	PIPE ASSEMBLY UPPER SCREW WASHER	-
A48	SPRING COMPRESSION SCREW WASHER	-
A49	OIL FILL PIPE PLUG	3
A97	DATA PLATE	1
A98	DRIVE SCREW	2

NOTE:
1. MULTIPLE SPRINGS ARE NESTED INSIDE EACH OTHER FOR CERTAIN RELIEF PRESSURE SET-POINTS FOR SIZES 8"-16".
2. A TWO PIECE DISC SEAT RETAINING RING IS FURNISHED FOR SIZE 3"
3. PART NOT INCLUDED FOR CERTAIN RELIEF PRESSURE SET-POINTS FOR SIZES 6"-10".
4. RECOMMENDED SPARES ARE ITEMS A3, A6, A8, A9, A14, A25, A26, A27, A28, & A33.

DeZURIK
APCO | HILTON

APCO SRA - SURGE RELIEF ANGLE VALVE, SERIES 3000A
BASE VALVE ASSEMBLY

DOCT CODE	DRAWN	APPROVED	
C1	JPD	TMO	A70149
	CHECKED TMO	DATE 11/02/2015	

Shea Road Pump Station
Evaluation Matrix of Upgrade Options

Novatech File No.: 122163
Date: 2024/12/19

Evaluation Criteria	Weight	Indicators	Discussion of Options	Score		
				Option 1	**Option 2**	**Option 3**
				Major pump station upgrades to building components, mechanical and electrical. Existing forcemains to be utilized. New 60HP pumps with a firm capacity of 120L/s.	**Abandon and upsize existing dual 200mm dia. forcemains to dual 300mm dia. forcemains. Minor pump station upgrades to mechanical (valve chamber and bypass manhole piping) and electrical. Similar HP pumps with a firm capacity of 130L/s.**	**New 300mm dia. forcemain, discharge chamber and gravity outlet. Minor pump station upgrades to mechanical (valve chamber and bypass manhole piping) and electrical. Existing forcemains to be utilized. Similar HP pumps with a firm capacity of 130L/s.**
Design and Constructability	**30%**					
Ease of Design and Approvals	15%	- Flexibility of design to accommodate wastewater flows, and/or changes to phasing/buildout. - Design reliability (ie. emergency scenarios). - Difficulty of obtaining necessary approvals.	- Option 1 would have limited flexibility for future upgrades. Upgrades would be capped out at 120L/s. Major electrical upgrades would be required. Operations staff would need to accept higher velocities within the existing forcemains. - Option 2 would have flexibility for future upgrades. Upgrades could achieve 130L/s. Designing around existing utilities and service laterals could be challenging. - Option 3 would have flexibility for future upgrades. Upgrades could achieve 130L/s. Designing around existing utilities could be challenging. - All options require similar approvals. However, public consultation will be required for Options 2 and 3 due to impact to community (see below) and coordination with utilities would be required.	6/10	2/10	8/10
Ease and Flexibility of Construction	15%	- Difficulty of construction. - Potential for encountering utility conflict. - Potential for encountering poor soils/rock conditions. - Potential for encountering elevated groundwater conditions.	- Options 1 could present some challenges in the form of sewer flow management as one of the exising forcemains would need to remain operational at all times. The upgrades to Shea PS building components, mechanical, and electrical would need to be staged. An emergency response plan would be needed in the event the Shea PS goes 'down' while upgrades are being completed. - Option 2 would present significant challenges in the form of sewer flow management as one of the existing forcemains would need to remain operational at all times. The abandonment of the existing forcemains and installation of two new forcemains would need to be staged. An emergency response plan would be needed in the event the operational forcemain breaks and neither forcemain can be used. - Option 3 would allow for continued operation of the existing forcemains while the installation of a new forcemain is being completed. - Potential for encountering utility conflicts low risk for Option 1. - Potential for encountering utility conflicts medium risk for Option 2, as new forcemains utilizing existing forcemains routing. - Potential for encountering utility conflicts high risk for Option 3, as new forcemain using new routing. - Based on Geotech, potential for encountering poor soils is not likely. Rock could be encountered. - Based on Geotech, some dewatering may be required due to groundwater conditions, but nothing significant anticipated.	6/10	2/10	8/10
Operation and Maintenance	**30%**					
Ease and Flexibility of Operation and Maintenance	15%	- Ease and flexibility of operation and maintenance. - Amount of maintenance intensive infrastructure required.	- Option 1 and 2 would have similar flexibilty of operation and maintenance due to the two forcemains. - Option 3 would have the best flexibility of operation and maintenance due to the three forcemains. - All options would include the options for swabs to be launched at the City's discretion for maintenance purposes.	6/10	6/10	8/10
Cost of Operation and Maintenance	15%	- Cost of operation and maintenance, upkeep of intended design.	- All options would have similar operational costs in the form of energy consumption costs associated with pumping. Option 1 would likely have marginally higher operational costs due to the higher HP pumps and electrical demand. - Option 1 and 2 would have similar maintenance costs due to the two forcemains. - Option 3 would have marginally higher maintenance costs due to the three forcemains. Although, a second 300mm dia. forcemain could be added to the new routing to abandon the existing forcemains.	4/10	8/10	6/10

Shea Road Pump Station
Evaluation Matrix of Upgrade Options

Novatech File No.: 122163
Date: 2024/12/19

Evaluation Criteria	Weight	Indicators	Discussion of Options	Score		
				Option 1	**Option 2**	**Option 3**
				Major pump station upgrades to building components, mechanical and electrical. Existing forcemains to be utilized. New 60HP pumps with a firm capacity of 120L/s.	**Abandon and upsize existing dual 200mm dia. forcemains to dual 300mm dia. forcemains. Minor pump station upgrades to mechanical (valve chamber and bypass manhole piping) and electrical. Similar HP pumps with a firm capacity of 130L/s.**	**New 300mm dia. forcemain, discharge chamber and gravity outlet. Minor pump station upgrades to mechanical (valve chamber and bypass manhole piping) and electrical. Existing forcemains to be utilized. Similar HP pumps with a firm capacity of 130L/s.**
Natural Environment and Public Affects	**15%**					
Impact of Community	10%	- Potential impact on community (i.e. reinstatements).	- Option 1 would have the least impact on the community as the upgrades and reinstatements would be confined to the Shea PS facility. - Option 2 would have the most impact on the community as it would require abandonment of the existing forcemains and installation of two new forcemains. The existing forcemains routing is located within the existing road allowance and would require extensive reinstatements to existing driveways, roadways, and boulevards. - Option 3 would have the second most impact on the community as it would require installation of a new forcemain. The new forcemain routing would be located within undeveloped lands and the existing road allowance. It would require some reinstatements to existing roadways and boulevards, but no driveway reinstatements would be required.	8/10	2/10	6/10
Impact of Natural Features, Surface Water and Acquatics	5%	- Potential impact on fish/wildlife habitat. - Potential of excessive noise, vibration, and air pollution, caused by construction operations.	- All options would have minimal impact on fish/wildlife habitat. - Option 1 would have the least potential of excessive noise, vibration, and air pollution, caused by construction operations as the upgrades and reinstatements would be confined to the Shea PS facility. - Option 2 would have the most potential of excessive noise, vibration, and air pollution, caused by construction operations of the abandonment of the existing forcemains, installation of two new forcemains, and reinstatements. - Option 3 would have the second most potential of excessive noise, vibration, and air pollution, caused by construction operations of the installation of a new forcemain, and reinstatements.	8/10	4/10	6/10
Level of Service	5%	- Impact on existing infrastructure. - Impact on future infrastructure. - Potential for loss of service.	- The existing Fernbank Trunk Sanitary Sewer has capacity to accomodate the Shea PS upgrades ultimate flows. As such, there will be maginal impact to existing infrastructure. - The intent is that the Shea PS upgrades will accomodate future intrastructure and the ultimate buildout of the Subject Site. As such, there will be no impact to future infrastructure. - Option 1 and 2 would have a similar level of service/redundancy as there will be two forcemains. - Option 3 would have the best level of service/redundancy as there will be three forcemains.	6/10	6/10	8/10
Capital Costs	**20%**					
Capital Costs	20%	- Hard costs. - Soft costs. - Potential of unforeseen costs.	- Refer to the Class 'C' Cost Estimate. - Option 1 is marginally above the lowest capital costs of Option 3. - Option 2 has the highest capital costs. - Option 3 has the lowest capital costs.	6/10	2/10	8/10
Total Score	**95%**			**56%**	**36%**	**71%**
Ranking				**2**	**3**	**1**

SHEA ROAD PS CAPACITY UPGRADE
CLASS 'C' COST ESTIMATE
OPTION 1

ITEM NO.	ITEM	UNIT		EST. QUANTITY	UNIT RATE	TOTAL AMOUNT
SECTION A - Site Preparation & General						
1	Mobilization / Demobilization	LS		1.0	$50,000.00	$50,000.00
2	Pre-Construction Inspection / Vibration Monitoring	LS			$25,000.00	$0.00
3	Flow Management	LS		1.0	$505,000.00	$505,000.00
4	Commissioning	LS		1.0	$100,000.00	$100,000.00
				SUBTOTAL - SECTION A		**$655,000.00**
SECTION B - Shea Road PS Siteworks						
1	Building Component Upgrades	LS		1.0	$500,000.00	$500,000.00
2	Process Mechanical Upgrades					
	a) Pumps	ea		3.0	$125,000.00	$375,000.00
	b) Mechanical Upgrades	LS		1.0	$200,000.00	$200,000.00
3	Electrical Upgrades					
	a) 60HP Panel Fabrication	ea		3.0	$60,000.00	$180,000.00
	b) 60 HP Panel Installation	LS		1.0	$85,000.00	$85,000.00
	c) Electrical Integration	LS		1.0	$75,000.00	$75,000.00
4	50mm Water Service Realignment	LS		1.0	$25,000.00	$25,000.00
5	Hydro Ottawa/Electrical Upgrades	LS		1.0	$100,000.00	$100,000.00
				SUBTOTAL - SECTION B		**$1,540,000.00**
SECTION C - Removals & Reinstatement						
1	Pump Station Blk 219 (All Inclusive)	m^2		70.0	$145.00	$10,150.00
2	Yard Reinstatement	LS		1.0	$45,000.00	$45,000.00
				SUBTOTAL - SECTION C		**$10,150.00**
				SUBTOTAL 1A		**$2,205,150.00**
				Engineering Services (20%)		**$441,030.00**
				Property Acquisition (0%)		**$0.00**
				Utilities (15%)		**$330,772.50**
				City Internal Costs (8.5%)		**$187,437.75**
				Miscellaneous (5%)		**$110,257.50**
				Geotech Issues (0%)		**$0.00**
				Change in Design Standards (2%)		**$44,103.00**
				Construction Contract Duration (4%)		**$88,206.00**
				Planning, Design and Land Use Approvals (5%)		**$110,257.50**
				SUBTOTAL 1B		**$3,517,214.25**
				Class 'C' Contingency (40%)		**$1,406,885.70**
				TOTAL OPTION 1		**$4,924,099.95**

SHEA ROAD PS CAPACITY UPGRADE
CLASS 'C' COST ESTIMATE
OPTION 2

ITEM NO.	ITEM	UNIT		EST. QUANTITY	UNIT RATE	TOTAL AMOUNT
SECTION A - Site Preparation & General						
1	Mobilization / Demobilization	LS		1.0	$50,000.00	$50,000.00
2	Traffic Management	LS		1.0	$50,000.00	$50,000.00
3	Erosion and Sediment Control: Implementation, Maintenance and Monitoring	LS		1.0	$10,000.00	$10,000.00
4	Erosion and Sediment Control Items					
	a) Light Duty Silt Fence	m		1000.0	$25.00	$25,000.00
	b) Straw Bales	ea		10.0	$650.00	$6,500.00
5	Pre-Construction Inspection / Vibration Monitoring	LS		1.0	$25,000.00	$25,000.00
6	Flow Management	LS		1.0	$505,000.00	$505,000.00
7	Commissioning	LS		1.0	$50,000.00	$50,000.00
8	Excess Material Offsite Removal	m^3		1200.0	$65.00	$78,000.00
				SUBTOTAL - SECTION A		**$799,500.00**
SECTION B - Sanitary Forcemain						
1	Removal of Existing Sanitary Forcemain					
	a) 200mm dia (HDPE DR 13.5)	m		1677.0	$450.00	$754,650.00
2	Sanitary Forcemain					
	a) 300mm dia (HDPE DR 13.5)	m		1677.0	$900.00	$1,509,300.00
3	Connection to Existing Control Building (at Shea PS)	LS		1.0	$25,000.00	$25,000.00
4	Connection to Existing Discharge Chamber (at Fernbank Road)	LS		1.0	$25,000.00	$25,000.00
				SUBTOTAL - SECTION B		**$2,313,950.00**
SECTION C - Shea Road PS Site Works						
1	Valve Chamber Upgrade	LS		1.0	$70,000.00	$70,000.00
2	Bypass Upgrade	LS		1.0	$50,000.00	$50,000.00
3	Process Mechanical Upgrades	LS		1.0	$100,000.00	$100,000.00
				SUBTOTAL - SECTION C		**$220,000.00**
SECTION D - Removals & Reinstatement						
1	Local Roadway (All Inclusive)	m^2		75.0	$200.00	$15,000.00
2	Collector Roadway (All Inclusive)	m^2		50.0	$240.00	$12,000.00
3	Pathway Blk 216, 218 & 219 (All Inclusive)	m^2		1,300.0	$150.00	$195,000.00
4	Curb Removal and Reinstatement with SOD Stripping	m		527.0	$250.00	$131,750.00
5	Driveway	ea		48.0	$6,500.00	$312,000.00
6	Concrete Sidewalk incl. TWSI	m^2		215.0	$275.00	$59,125.00
7	Shea Road PS Parking Lot (All Inclusive)	m^2		143.0	$165.00	$23,595.00
				SUBTOTAL - SECTION D		**$748,470.00**
SECTION E - Landscaping						
1	Topsoil and Sod Reinstatement	m^2		1434.0	$35.00	$50,190.00
				SUBTOTAL - SECTION E		**$50,190.00**
				SUBTOTAL 2A		**$4,132,110.00**
				Engineering Services (20%)		**$826,422.00**
				Property Acquisition (0%)		**$0.00**
				Utilities (15%)		**$619,816.50**
				City Internal Costs (8.5%)		**$351,229.35**
				Miscellaneous (5%)		**$206,605.50**
				Geotech Issues (5%)		**$206,605.50**
				Change in Design Standards (1%)		**$41,321.10**
				Construction Contract Duration (4%)		**$165,284.40**
				Planning, Design and Land Use Approvals (5%)		**$206,605.50**
				SUBTOTAL 2B		**$6,755,999.85**
				Class 'C' Contingency (40%)		**$2,702,399.94**
				TOTAL OPTION 2		**$9,458,399.79**

SHEA ROAD PS CAPACITY UPGRADE
CLASS 'C' COST ESTIMATE
OPTION 3

ITEM NO.	ITEM	UNIT	EST. QUANTITY	UNIT RATE	TOTAL AMOUNT
SECTION A - Site Preparation & General					
1	Mobilization / Demobilization	LS	1.0	$50,000.00	$50,000.00
2	Traffic Management	LS	1.0	$30,000.00	$30,000.00
3	Erosion and Sediment Control: Implementation, Maintenance and Monitoring	LS	1.0	$10,000.00	$10,000.00
4	Erosion and Sediment Control Items				
	a) Light Duty Silt Fence	m	1000.0	$25.00	$25,000.00
	b) Straw Bales	ea	10.0	$650.00	$6,500.00
5	Pre-Construction Inspection / Vibration Monitoring	LS	1.0	$15,000.00	$15,000.00
6	Flow Management	LS	1.0	$25,000.00	$25,000.00
7	Commissioning	LS	1.0	$15,000.00	$15,000.00
8	Excess Material Offsite Removal	m^3	1200.0	$50.00	$60,000.00
9	Rock Excavation	m^3	1000.0	$125.00	$125,000.00
			SUBTOTAL - SECTION A		**$361,500.00**
SECTION B - Sanitary Forcemain					
1	Removal of Existing Sanitary Forcemain				
	a) 200mm dia (HDPE DR 13.5)	m	60.0	$450.00	$27,000.00
2	Sanitary Forcemain				
	a) 300mm dia (HDPE DR 13.5)	m	1225.0	$750.00	$918,750.00
3	Gravity Outlet Pipe				
	a) 600mm dia (CONC-50)	m	25.0	$1,200.00	$30,000.00
4	1800mmx2400mm Box MH (Discharge Chamber)	ea	1.0	$150,000.00	$150,000.00
5	Connection to Existing Control Building (at Shea PS)	LS	1.0	$25,000.00	$25,000.00
6	Connect to Existing MH 77860 (at Fernbank Road)	LS	1.0	$25,000.00	$25,000.00
7	CCTV Inspection (x2)	m	25.0	$20.00	$500.00
			SUBTOTAL - SECTION B		**$1,176,250.00**
SECTION C - Shea Road PS Site Works					
1	Valve Chamber Replacement	LS	1.0	$100,000.00	$100,000.00
2	Bypass Upgrade	LS	1.0	$50,000.00	$50,000.00
3	Mechanical Upgrades	LS	1.0	$150,000.00	$150,000.00
			SUBTOTAL - SECTION C		**$300,000.00**
SECTION D - Removals & Reinstatement					
1	Local Roadway (All Inclusive)	m^2	115.0	$165.00	$18,975.00
2	Collector Roadway (All Inclusive)	m^2	20.0	$185.00	$3,700.00
3	Pathway Blk 219 (All Inclusive)	m^2	52.0	$145.00	$7,540.00
4	Curb	m	77.0	$225.00	$17,325.00
5	Concrete Sidewalk incl. TWSI	m^2	25.0	$245.00	$6,125.00
6	Shea Road PS Parking Lot (All Inclusive)	m^2	143.0	$165.00	$23,595.00
			SUBTOTAL - SECTION D		**$77,260.00**
SECTION E - Landscaping					
1	Topsoil and Seed Reinstatement	m^2	1850.0	$15.00	$27,750.00
2	Topsoil and Sod Reinstatement	m^2	745.0	$35.00	$26,075.00
			SUBTOTAL - SECTION E		**$53,825.00**
			SUBTOTAL 3A		**$1,968,835.00**
			Engineering Services (20%)		**$393,767.00**
			Property Acquisition (10%)		**$196,883.50**
			Utilities (5%)		**$98,441.75**
			City Internal Costs (8.5%)		**$167,350.98**
			Miscellaneous (5%)		**$98,441.75**
			Geotech Issues (5%)		**$98,441.75**
			Change in Design Standards (1%)		**$19,688.35**
			Construction Contract Duration (4%)		**$78,753.40**
			Planning, Design and Land Use Approvals (5%)		**$98,441.75**
			SUBTOTAL 3B		**$3,219,045.23**
			Class 'C' Contingency (40%)		**$1,287,618.09**
			TOTAL OPTION 3		**$4,506,663.32**

Peter Mott

From: Ben Sweet <b.sweet@novatech-eng.com>
Sent: March 28, 2025 9:52 AM
To: Peter Mott; Sam Bahia; Carl Sciuk
Cc: Marc Pichette; Adam Fobert
Subject: RE: 1247 - Shea Rd. SAN PS Upgrades
Attachments: 113004-PS1_MKUP.pdf

EXTERNAL E-MAIL - Do not click links or open attachments unless you recognize the sender.

Hi Peter,

Please find outline of the Shea Road pump station upgrades for the preferred option 3 below. Markup attached for reference.

Shea Road Pump Station Upgrades (Preferred Option 3)

Certain Upgrades:

- New forcemain – 300mm dia. HDPE DR13.5, +/- 1225m in length.
- New discharge chamber – 1800mm x 2400mm box manhole complete with odour control valve with rain shield, HDPE liner (interior), Blueskin liner (exterior), aluminum access hatch, FRP ladder and landing, and SS swab catcher.
- New surge relief valve – replace existing surge relief valve.
- Existing bypass chamber – Complete retrofit of existing 2400mm x 2400mm box manhole required; or partial retrofit of existing 2400mm x 2400mm box manhole and addition of new 2400mm x 2400mm box manhole required. Retrofit would require additional valving to accommodate new forcemain, and 300mm dia. swab launcher.


Possible Upgrades:

- Existing pumps/ power/ controls – Preliminary calculations show that the existing pumps will satisfy 130L/s with the new forcemain. The existing pumps are rated for 30HP, so no upgrade to electrical capacity is anticipated. Possible upgrades to the VFDs may be required since two VFDs are currently in one panel. Possible upgrades to power/ controls may be required depending on whether the City would accept the current setup or want to modify (for reasons other than need for increased power).
- Existing wet well – The existing wet well can work with proper control logic, which stages pump starts and VFD speeds. A secondary wet well may be required to provide additional volume if the City wants to operate without this logic and use the traditional maximum pump start per hour criteria. In addition, a secondary wet well would provide an opportunity to isolate the wet well for operations/ maintenance purposes which would adhere to the City's guideline for pump stations with flows over 100L/s.
- Existing forcemains between existing pumps and bypass chamber – Preliminary calculations show that the existing forcemains between the existing pumps and bypass chamber would operate above the City's guideline velocities during rare high flow events. Possible upgrades to these forcemains may be required if the City does not accept the velocities even though the transient analysis shows it is acceptable.

Ben Sweet, P.Eng., Project Manager | Land Development Engineering
NOVATECH
Engineers, Planners & Landscape Architects
240 Michael Cowpland Drive, Suite 200, Ottawa, ON, K2M 1P6 | Tel: 613.254.9643 x 250
The information contained in this email message is confidential and is for exclusive use of the addressee.

PROCESS LEGEND

- GATE VALVE
- BALL VALVE
- KNIFE GATE VALVE
- CHECK VALVE
- PLUG VALVE
- BUTTERFLY VALVE
- MAGNETIC FLOWMETER
- RIGHT ANGLE PRESSURE RELIEF VALVE
- CONCENTRIC REDUCER
- ECCENTRIC REDUCER
- RAW SEWAGE PUMP
- PIT — PRESSURE INSTRUMENT TRANSOUCER
- LIT — LEVEL INSTRUMENT TRANSOUCER
- PG — PRESSURE GAUGE
- FOOT VALVE
- CHEMICAL PUMP — CP-1
- CT - CHLORINE TANK
- RESTRAINED COUPLING

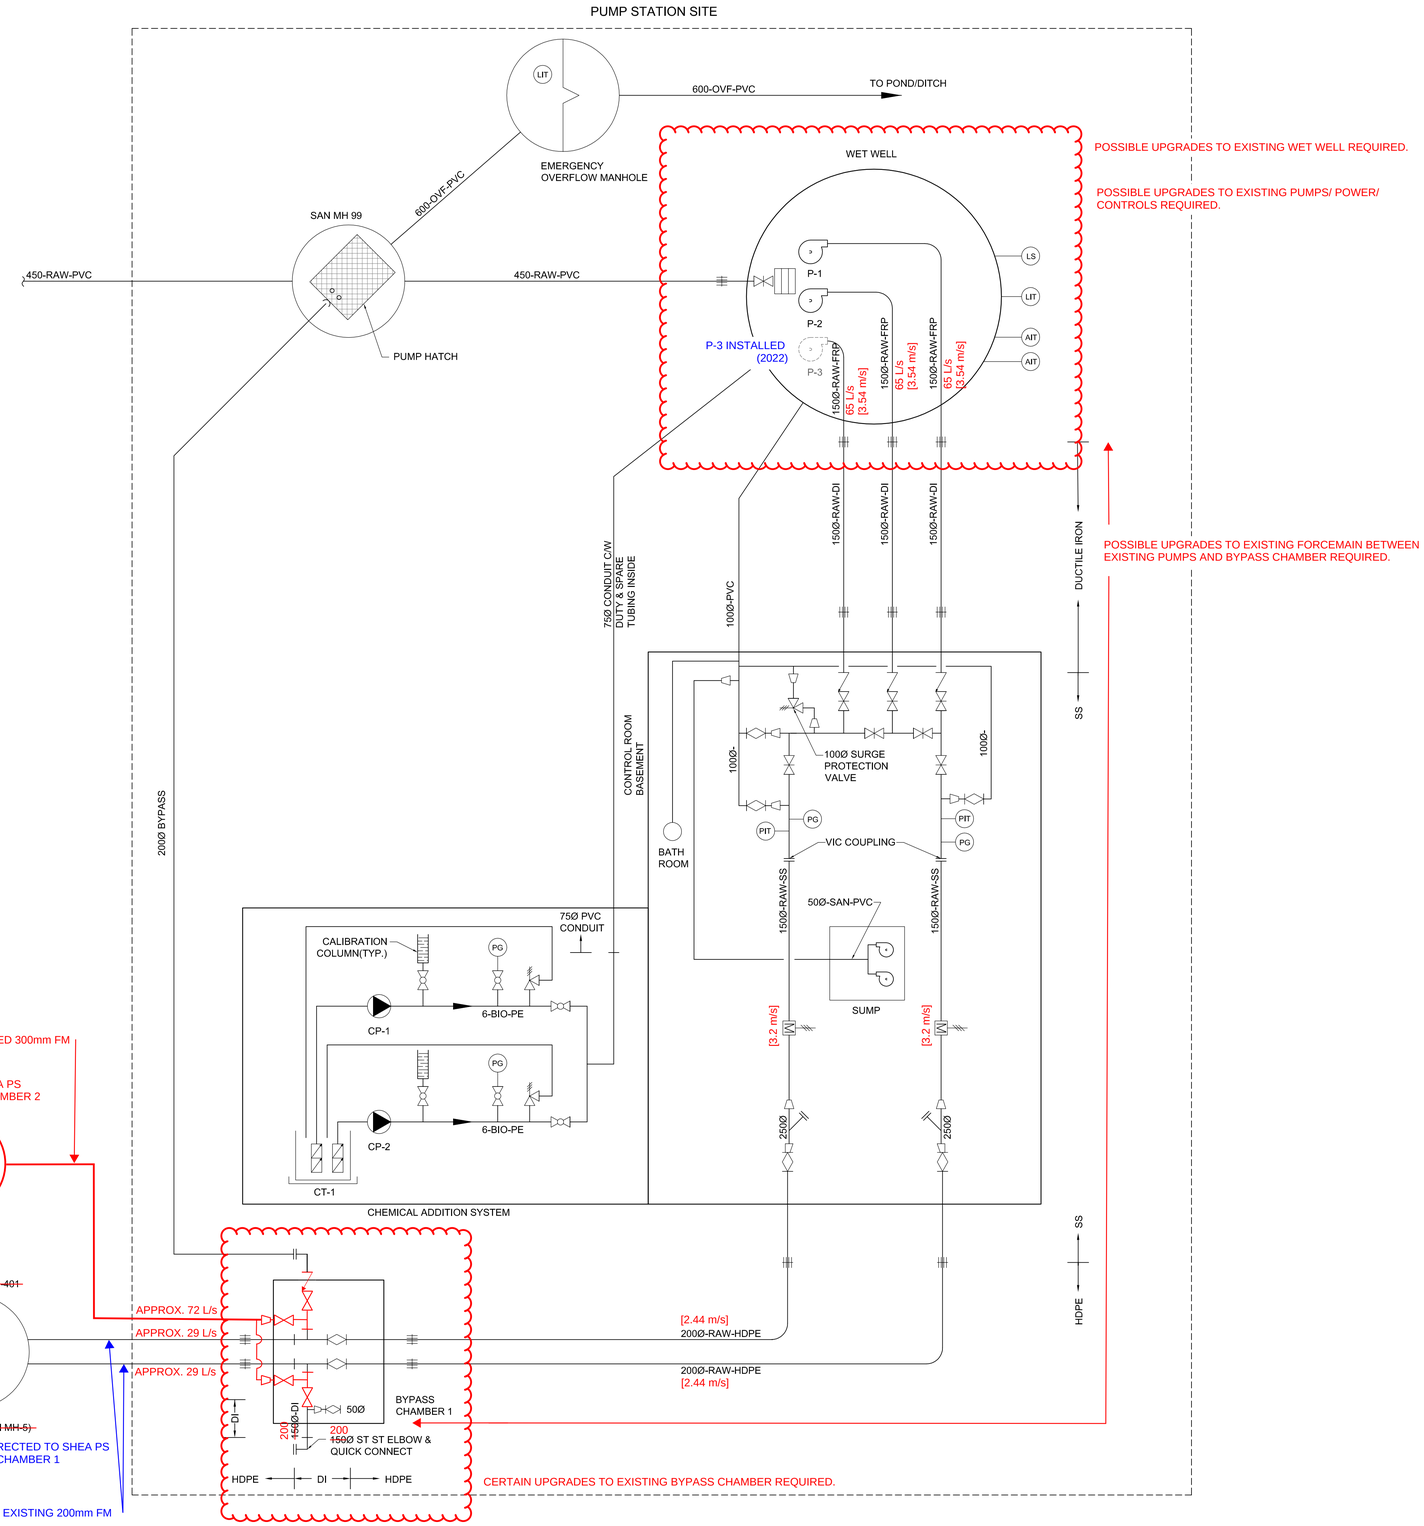

1 - PROCESS FLOW DIAGRAM
N.T.S.

NOTE:
THE POSITION OF ALL POLE LINES, CONDUITS, WATERMAINS, SEWERS AND OTHER UNDERGROUND AND OVERGROUND UTILITIES AND STRUCTURES IS NOT NECESSARILY SHOWN ON THE CONTRACT DRAWINGS, AND WHERE SHOWN, THE ACCURACY OF THE POSITION OF SUCH UTILITIES AND STRUCTURES IS NOT GUARANTEED. BEFORE STARTING WORK, DETERMINE THE EXACT LOCATION OF ALL SUCH UTILITIES AND STRUCTURES AND ASSUME ALL LIABILITY FOR DAMAGE TO THEM.

No.	REVISION	DATE	BY
7.	AS BUILT	SEP 07/18	CJS
6.	ADDENDUM 4	JULY 5/16	CJS
5.	ISSUED FOR TENDER	MAY 25/16	CJS
4.	ISSUED FOR ENVIRONMENTAL COMPLIANCE APPROVAL	APR 26/16	CJS
3.	ISSUED FOR 75% REVIEW	MAR 14/16	CJS
2.	50% DESIGN	DEC 22/15	CJS
1.	ISSUED WITH PUMP STATION PRE-DESIGN REPORT	JUN 24/15	CJS

SCALE: AS SHOWN

DESIGN: CJS
CHECKED: CJS
DRAWN: LLW
CHECKED: BHB
APPROVED: GJM

FOR REVIEW ONLY

NOVATECH
Engineers, Planners & Landscape Architects
Suite 200, 240 Michael Cowpland Drive
Ottawa, Ontario, Canada K2M 1P6
Telephone (613) 254-9643
Facsimile (613) 254-5867
Website www.novatech-eng.com

LOCATION
CITY OF OTTAWA
SHEA ROAD SANITARY PUMP STATION


DRAWING NAME
PROCESS SCHEMATICS
NOVATECH MARKUP
CJS, MAR 26/25

PROJECT No. 113004-00
REV # 7
DRAWING No. 113004-PS1

M:\2013\113004\CAD\Design\Drawings\Sheets\113004-PS1.dwg, PS1, Sep 11, 2018 - 10:33am, lbalam

David Schaeffer Engineering Ltd.
120 Iber Road, Suite 103
Stittsville, ON K2S 1E9
613-836-0856
dsel.ca

APPENDIX D

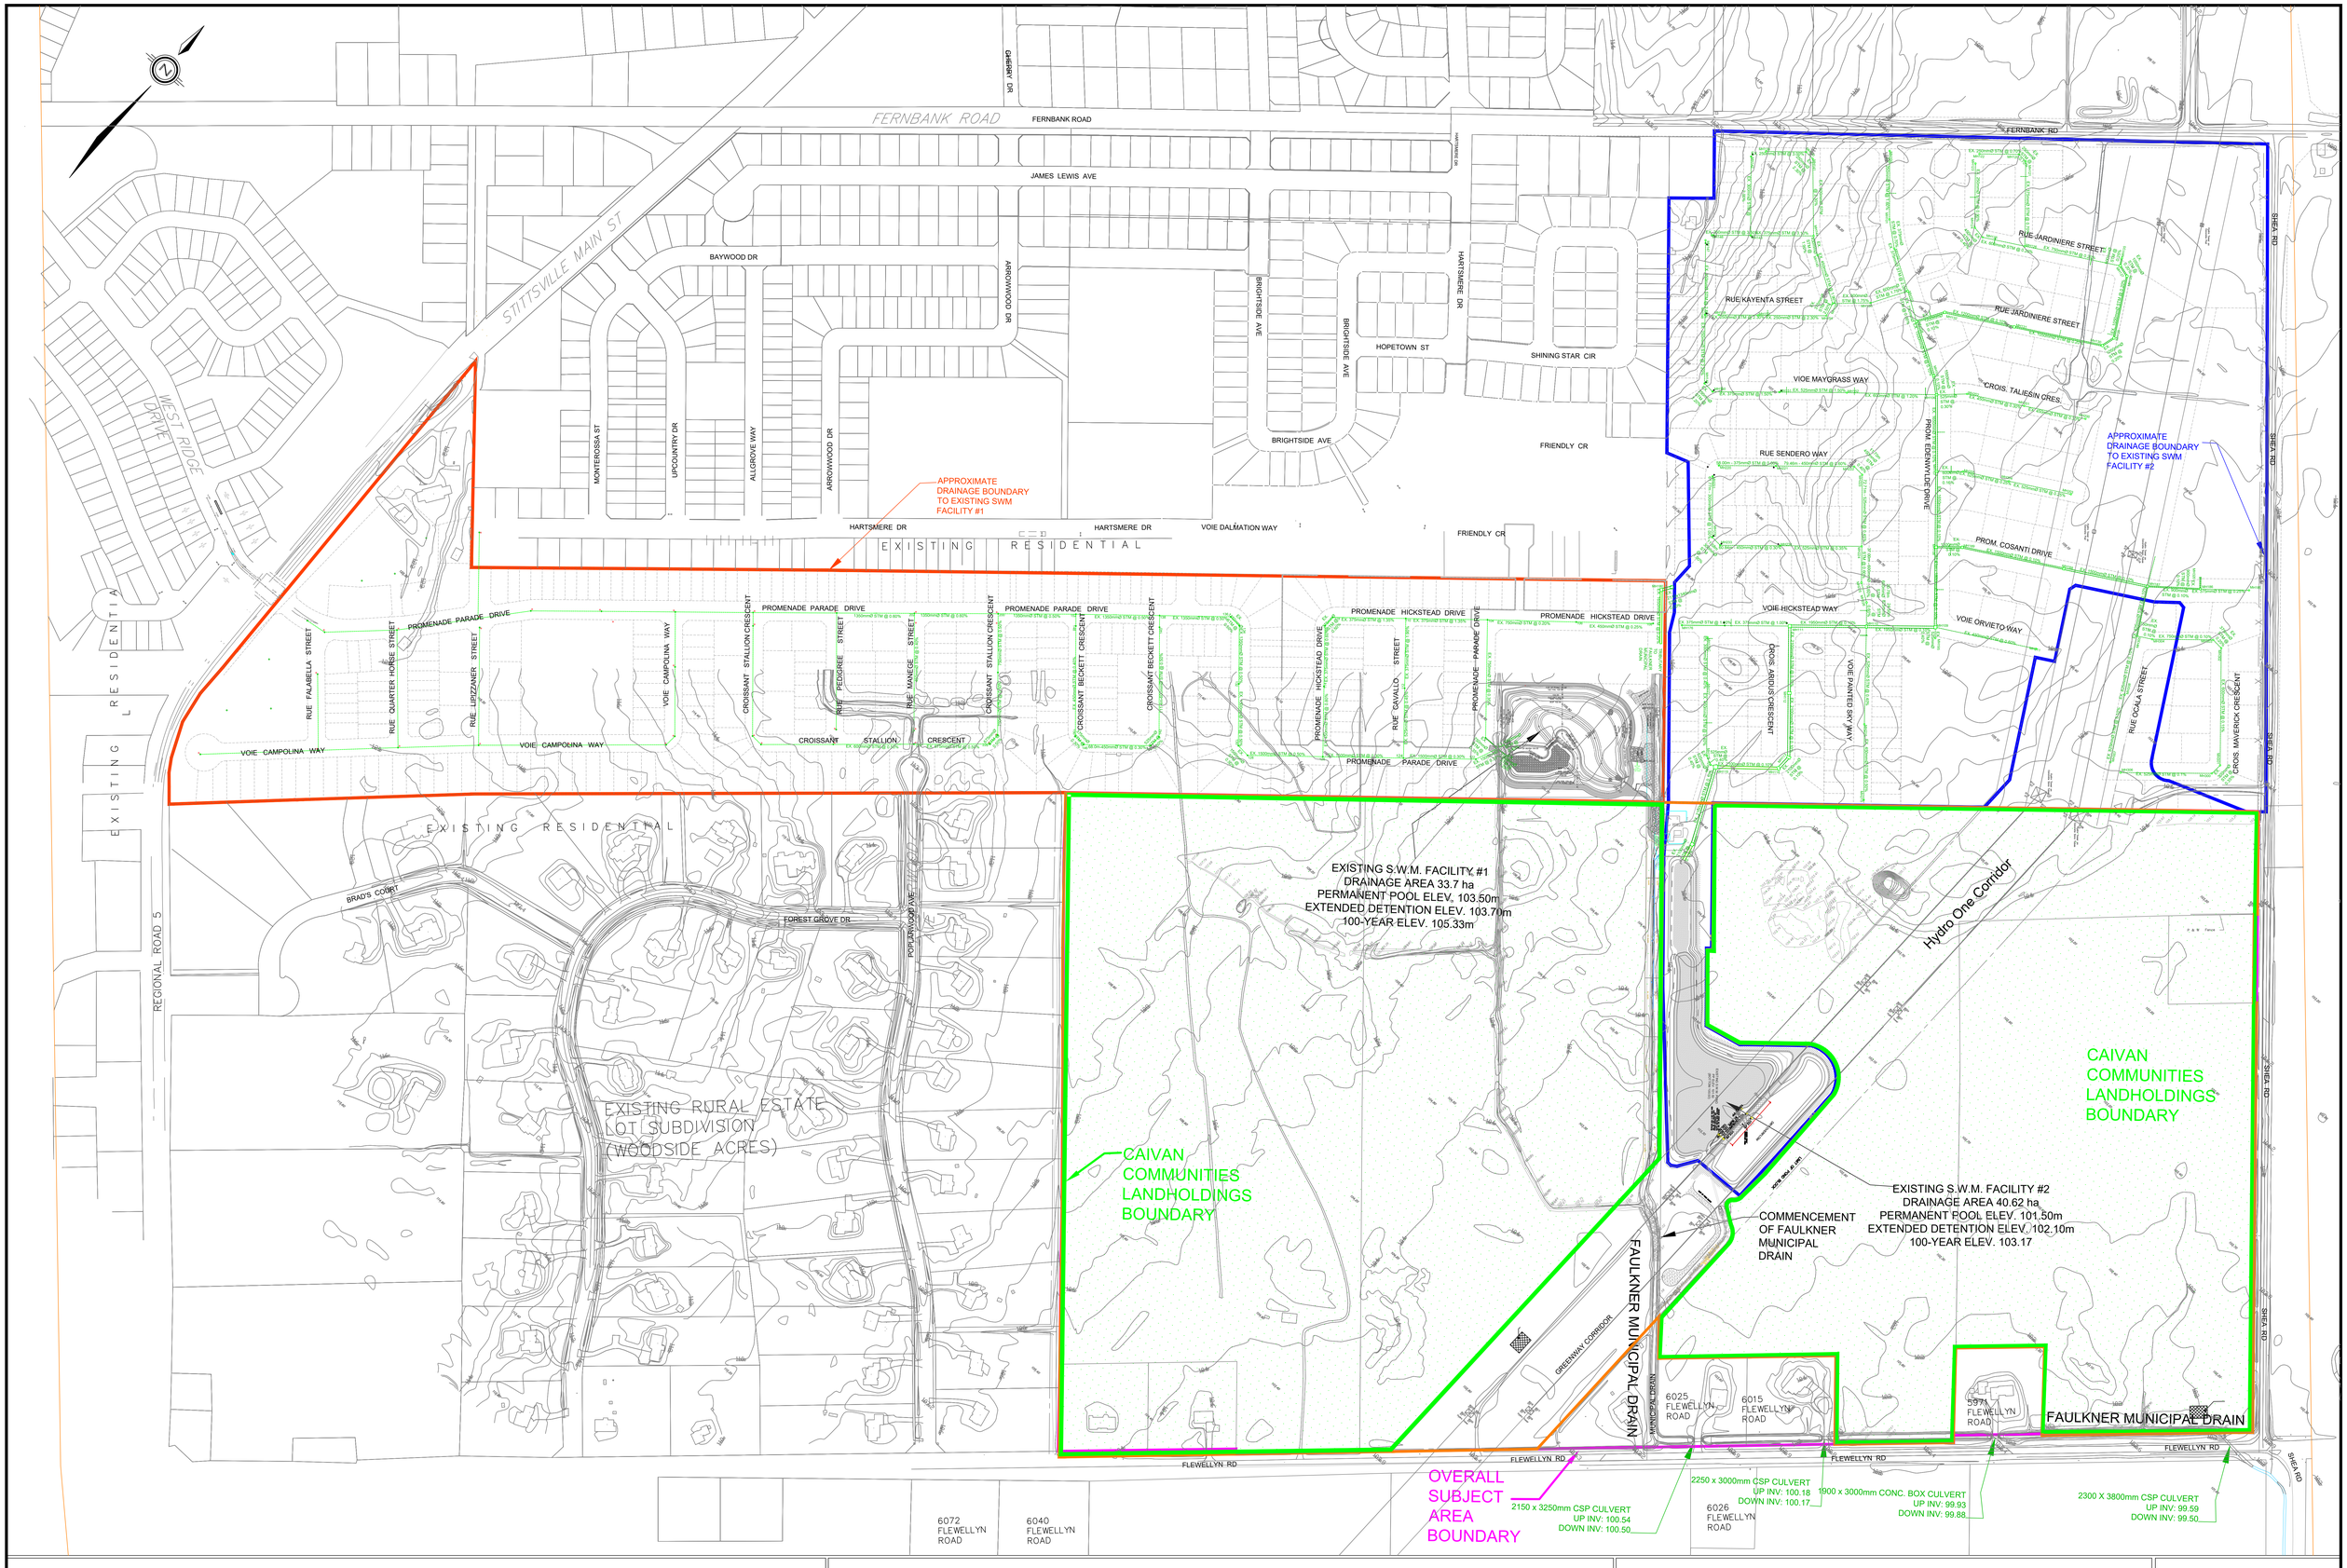

DSEL
120 Iber Road, Unit 103
Stittsville, Ontario, K2S 1E9
Tel. (613) 836-0856
Fax. (613) 836-7183
www.DSEL.ca

STITTSVILLE SOUTH URBAN EXPANSION AREA


STORM SERVICING EXISTING CONDITIONS

CITY OF OTTAWA

LEGEND

- EXISTING STORM MANHOLE
- EXISTING STORM SEWER
- OVERALL SUBJECT AREA BOUNDARY
- CAIVAN LANDHOLDINGS

PROJECT No.:	21-1247
DATE:	MAR 2026
SCALE:	1:2000
DRAWING:	1

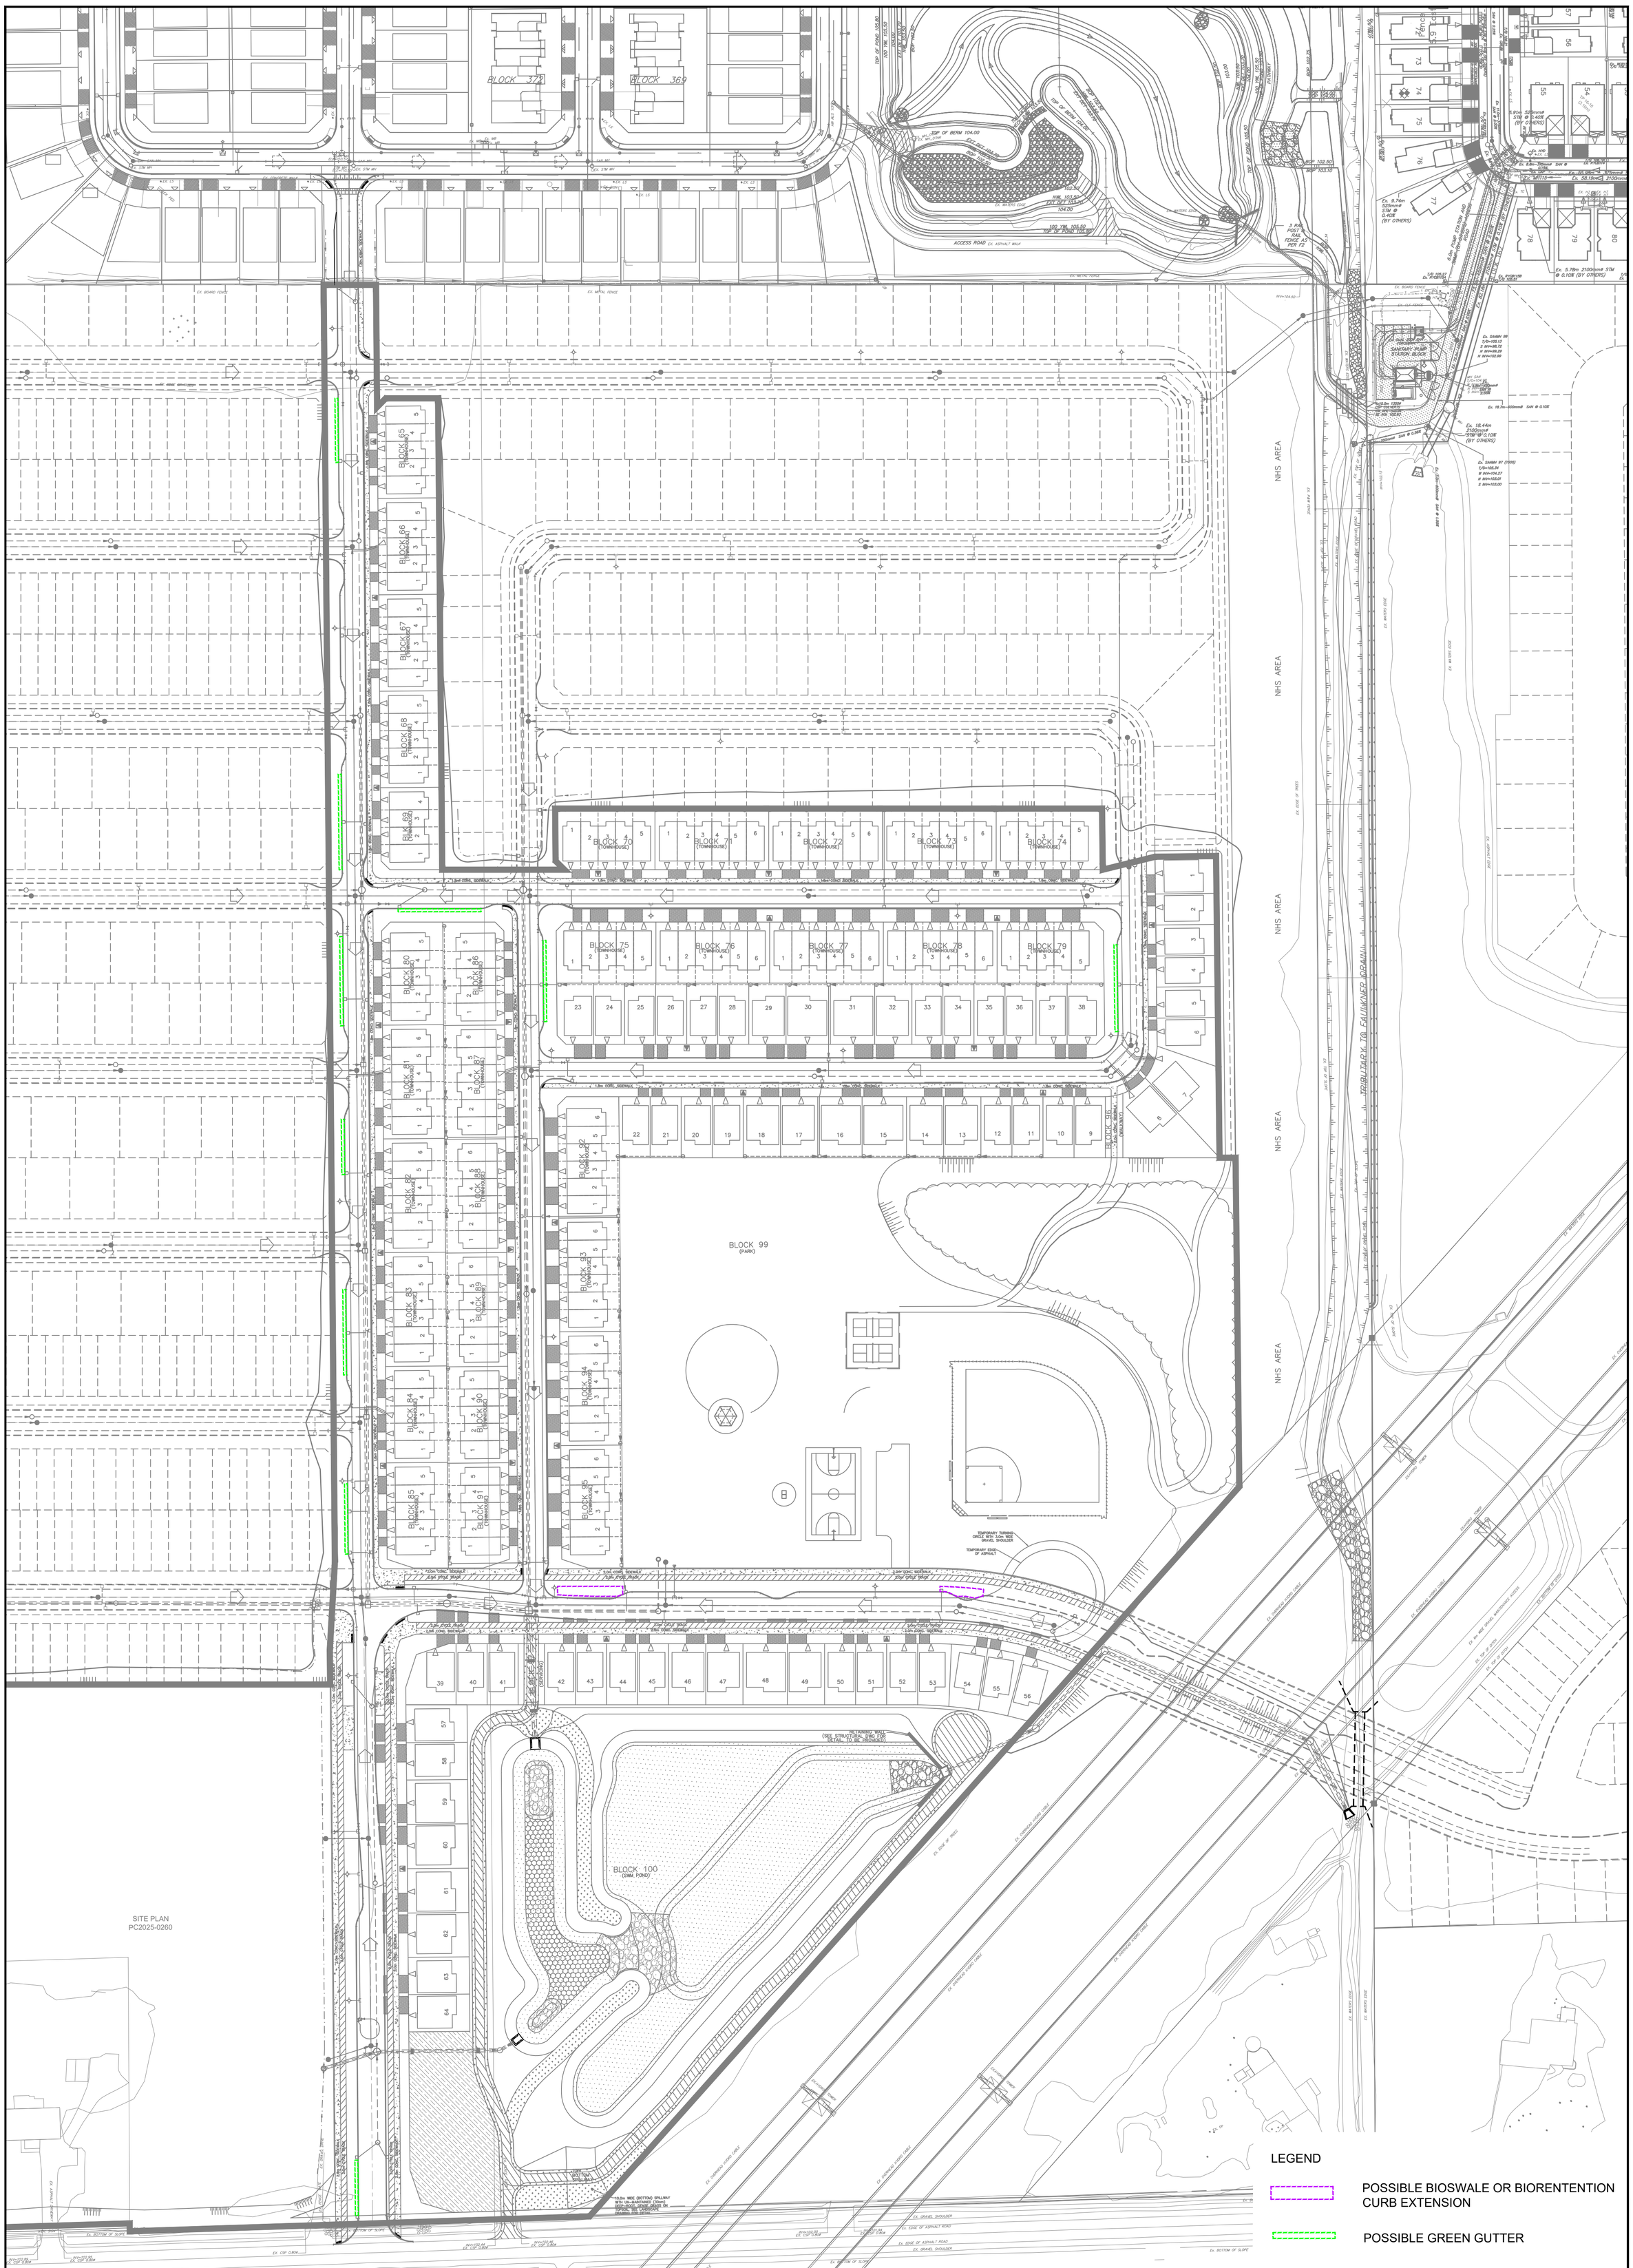


DSEL
120 Iber Road, Unit 103
Stittsville, ON K2S 1E9
Tel. (613) 836-0856
Fax. (613) 836-7183
www.DSEL.ca


STITTSVILLE SOUTH URBAN EXPANSION AREA
LID PLAN
CITY OF OTTAWA

PROJECT No. :	21-1247
SCALE:	1:1000
DATE:	MAR 2026
DRAWING No.	7


1. STANDARD CROSS-SECTIONS TO BE READ IN CONJUNCTION WITH THE GENERAL STANDARD CROSS-SECTION NOTES AND OTHER APPLICABLE CITY AND UTILITY PLANS AND DETAILS.
2. 18M RIGHT-OF-WAY NOT TO BE USED ON STREETS WITH BUS SERVICE.
3. CONCRETE CURBS TO BE CONSTRUCTED AS PER CITY OF OTTAWA STANDARD DETAILS.
4. TYPICAL FRONT YARD SETBACK IS TO BE CLEAR AND UNENCUMBERED OF ANY SUBSURFACE BUILDING ENCROACHMENTS.
5. FIRE HYDRANTS TO BE LOCATED ON THE WATERMAIN SIDE OF THE STREET.
6. CATCH BASINS TO BE PER CITY OF OTTAWA DETAIL S2.
7. GAS MAIN SHALL HAVE A MINIMUM OF 0.6M CLEARANCE FROM STRUCTURES (E.G. CATCH BASINS AND HYDRANTS) AND 1.2 M FROM TREE ROOT BALL.
8. STREETLIGHTS CAN BE LOCATED ON EITHER SIDE OF THE RIGHT-OF-WAY.
9. JOINT-USE UTILITY TRENCH (JUT) UNDER SIDEWALK AS PER DETAIL UDS0049 (REV 22) HELD BY OTTAWA HYDRO.
10. GRADE LEVEL BOX (GLB) AS DRAWN SHOWS GLB3660. EXACT LOCATION TO BE CONFIRMED.
11. THIS CROSS-SECTION CANNOT BE USED WHERE A CONCRETE ENCASED HYDROELECTRIC DUCT OR ANOTHER SEPARATE UTILITY DUCT IS REQUIRED.
12. TREE CLEARANCES TO HYDRO OTTAWA PLANT SHALL FOLLOW GCS0038 (MARCH 2018).

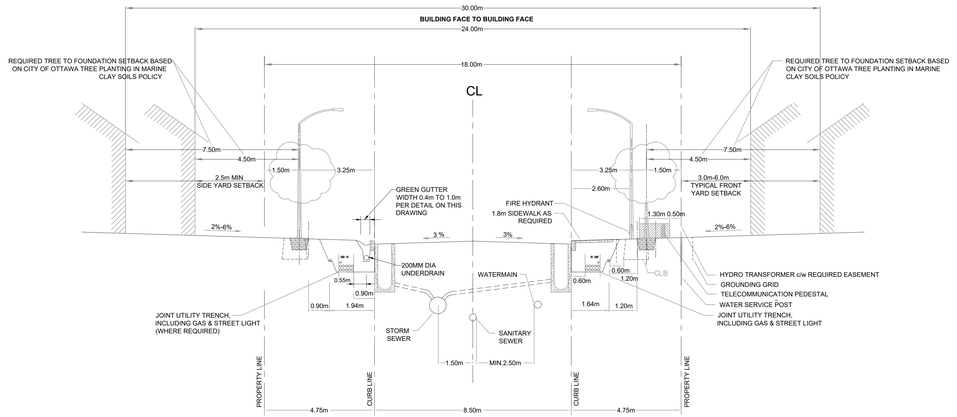

Ottawa	18.0m ROW CROSS SECTION WITH GREEN GUTTER	DATE: JULY 2022 REV. DATE: JULY 2022 DWG. No.: ROW-18 (MOD.)

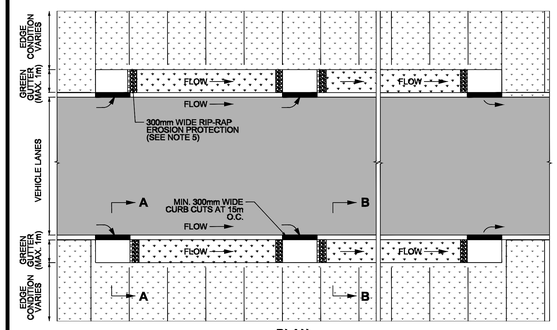

PLAN

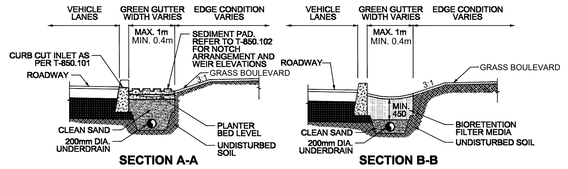


SECTION A-A | SECTION B-B

NOTES:


1. GREEN GUTTER WIDTH VARIES BASED ON AVAILABLE SPACE WITHIN RIGHT-OF-WAY. MAXIMUM 1m WIDTH.
2. ALL INLETS MUST HAVE SEDIMENT PAD AS PER T-850.102 FOR SEDIMENT AND EROSION PROTECTION.
3. LONGITUDINAL SLOPE TO MATCH ADJACENT FEATURE (ROADWAY, SIDEWALK, STREETCAR TRACK).
4. UNDERDRAIN IS REQUIRED WHERE NATIVE SOIL INFILTRATION RATES ARE LESS THAN 15mm/hr, OR IF GREEN GREEN GUTTER IS MEMBRANE LINED. UNDERDRAIN TO BE 200mm DIA. SMOOTH INTERIOR WALLED PERFORATED PIPE, MIN. INSTALLED 50mm ABOVE THE BOTTOM OF THE DRAINAGE LAYER.
5. RIP-RAP EROSION PROTECTION TO BE 300mm WIDE AND PLACED DOWNSTREAM OF SEDIMENT PADS AND UPSTREAM OF ANY INTERMEDIATE INLETS AND OUTLETS.

All dimensions are in millimetres unless otherwise shown.

TORONTO	ENGINEERING & CONSTRUCTION SERVICES STANDARD DRAWING	REV 0	SEP 2021
	GREEN GUTTER LAYOUT AND SECTIONS	T-850.141 (MOD)	
		NTS	SHEET 1

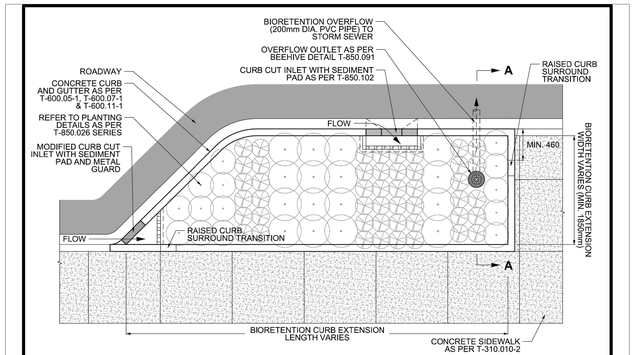

PLAN

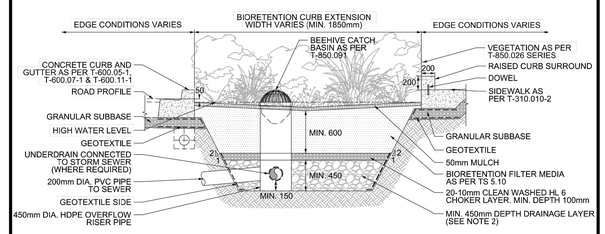


SECTION A-A

NOTES:

1. UNDERDRAIN IS REQUIRED WHERE NATIVE SOIL INFILTRATION RATES ARE LESS THAN 15mm/hr. WHEN TREES PLANTINGS ARE PRESENT, OR WHEN CURB EXTENSION IS MEMBRANE LINED. UNDERDRAIN TO BE 200mm DIA. SMOOTH INTERIOR WALLED PERFORATED PIPE. INSTALLED MIN. 150mm ABOVE THE BOTTOM OF THE DRAINAGE LAYER.
2. GRAVEL USED FOR DRAINAGE LAYER TO BE 20 TO 50mm, UNIFORMLY-GRADED, CLEAN (MAXIMUM WASH LOSS OF 0.5%), CRUSHED ANGULAR STONE THAT HAS A POROSITY OF 0.4.

All dimensions are in millimetres unless otherwise shown.

TORONTO	ENGINEERING & CONSTRUCTION SERVICES STANDARD DRAWING	REV 0	SEP 2021
	BIORETENTION CURB EXTENSION LAYOUT AND SECTION	T-850.072	
		NTS	SHEET 2

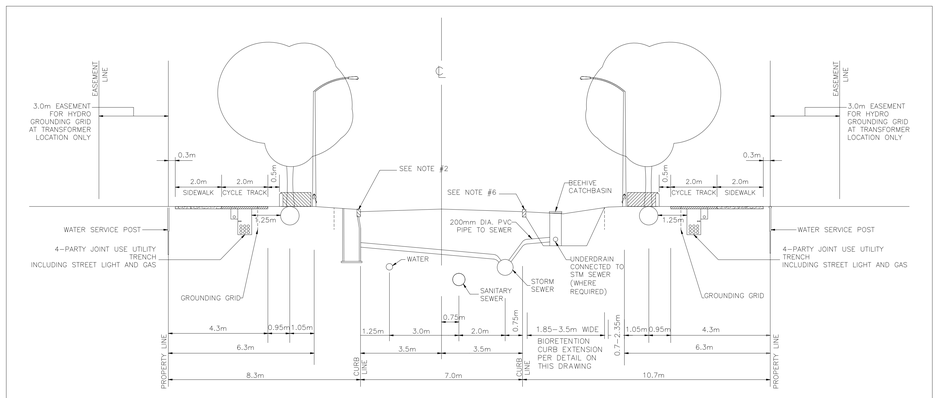

NOTES:

1. REFERENCE STANDARD NOTES ROAD ALLOWANCE (DGN:ROW-NOTES).
2. AT CATCH BASIN LOCATIONS THE GAS MAIN SHALL HAVE A MINIMUM 0.6m CLEARANCE FROM STRUCTURES.
3. ALL PEDESTALS TO BE INSTALLED IN LINE WITH HYDRO TRANSFORMERS OR ON SIDE OF TRENCH AWAY FROM ROAD.
4. REQUIREMENT FOR PROTECTIVE BOLLARDS AT TRANSFORMERS SHALL BE DETERMINED BY HYDRO ON A CASE BY CASE BASIS.
5. HYDRO DUCTS TYPICALLY REQUIRED ON ONE SIDE OF ROW ONLY. PROVIDE 1.0m COVER ON ALL CONCRETE ENCASED DUCTS.
6. CONCRETE CURBS MAY BE BARRIER TYPE OR MOUNTABLE TYPE, CATCH BASIN TYPE WILL SUIT CURB DESIGN. SEE SEWER DESIGN GUIDELINES FOR CATCH BASIN PREFERENCE.
7. TREE SPECIES AND CALIPER SHALL BE DETERMINED IN CONFORMANCE WITH THE GEOTECHNICAL RECOMMENDATIONS AND CURRENT POLICIES IN PLACE AT TIME OF PLANTING

SECTION

26.0m ROW CROSS SECTION WITH BIORETENTION CURB EXTENSION	DATE: –	
	REV. DATE: FEBRUARY 2024	
	DWG. No.: ROW-26 (MOD.)	

DSEL
120 Iber Road, Unit 103
Stittsville, ON K2S 1E9
Tel. (613) 836-0856
Fax. (613) 836-7183
www.DSEL.ca

STITTSVILLE SOUTH URBAN EXPANSION AREA
LID DETAILS AND SECTIONS
CITY OF OTTAWA

PROJECT No. :	21-1247
SCALE:	N.T.S.
DATE:	MAR 2026
DRAWING No.	8

STORM SEWER CALCULATION SHEET (RATIONAL METHOD)

Local Roads Return Frequency = 2 years
Collector Roads Return Frequency = 5 years
Manning 0.013 Arterial Roads Return Frequency = 10 years

	LOCATION		AREA (Ha)														FLOW						SEWER DATA										
			2 YEAR				5 YEAR				10 YEAR				100 YEAR				Time of	Intensity	Intensity	Intensity	Intensity	Peak Flow	DIA. (mm)	DIA. (mm)	TYPE	SLOPE	LENGTH	INV	OBV	T/G	CAPACITY	VELOCITY	TIME OF	RATIO
			AREA	R	Indiv.	Accum.	AREA	R	Indiv.	Accum.	AREA	R	Indiv.	Accum.	AREA	R	Indiv.	Accum.	Conc.	2 Year	5 Year	10 Year	100 Year							UPS	UPS	UPS				
Location	From Node	To Node	(Ha)		2.78 AC	2.78 AC	(Ha)		2.78 AC	2.78 AC	(Ha)		2.78 AC	2.78 AC	(Ha)		2.78 AC	2.78 AC	(min)	(mm/h)	(mm/h)	(mm/h)	(mm/h)	Q (l/s)	(actual)	(nominal)		(%)	(m)				(l/s)	(m/s)	LOW (min	Q/Q full
STREET 8																																			
	213	214	0.53	0.68	1.00	1.00			0.00	0.00			0.00	0.00			0.00	0.00	10.00	76.81	104.19	122.14	178.56	77	450	450	CONC	0.20	88.5	103.964	104.414	106.914	127.5033	0.8017	1.8399	0.604
	214	215	0.62	0.68	1.17	2.17			0.00	0.00			0.00	0.00			0.00	0.00	11.84	70.40	95.38	111.77	163.32	153	600	600	CONC	0.15	112.5	103.637	104.237	106.890	237.8056	0.8411	2.2293	0.644
To STREET 9, Pipe 215 - 221						2.17				0.00				0.00				0.00	14.07																
STREET 5																																			
	210	211	0.72	0.68	1.36	1.36			0.00	0.00			0.00	0.00			0.00	0.00	10.00	76.81	104.19	122.14	178.56	105	600	600	CONC	0.15	101.0	103.922	104.522	107.023	237.8056	0.8411	2.0014	0.440
	211	212	0.55	0.68	1.04	2.40			0.00	0.00			0.00	0.00			0.00	0.00	12.00	69.89	94.69	110.95	162.12	168	600	600	CONC	0.15	100.5	103.750	104.350	106.986	237.8056	0.8411	1.9915	0.706
To STREET 4, Pipe 212 - 215						2.40				0.00				0.00				0.00	13.99																
	216	217	0.26	0.68	0.49	0.49			0.00	0.00			0.00	0.00			0.00	0.00	10.00	76.81	104.19	122.14	178.56	38	300	300	PVC	0.35	51.0	104.259	104.559	107.001	57.2089	0.8093	1.0502	0.660
	217	218	0.24	0.68	0.45	0.95			0.00	0.00			0.00	0.00			0.00	0.00	11.05	72.99	98.95	115.97	169.50	69	375	375	PVC	0.30	55.5	104.005	104.380	106.905	96.0323	0.8695	1.0638	0.718
	218	219	0.15	0.68	0.28	1.23			0.00	0.00			0.00	0.00			0.00	0.00	12.11	69.54	94.21	110.39	161.30	85	375	375	PVC	0.40	13.0	103.808	104.183	106.798	110.8885	1.0040	0.2158	0.771
	219	220	0.60	0.68	1.13	2.36			0.00	0.00			0.00	0.00			0.00	0.00	12.33	68.88	93.31	109.33	159.74	163	600	600	CONC	0.15	101.0	103.531	104.131	106.772	237.8056	0.8411	2.0014	0.684
	220	221	0.50	0.68	0.95	3.31			0.00	0.00			0.00	0.00			0.00	0.00	14.33	63.39	85.78	100.47	146.73	210	675	675	CONC	0.15	101.0	103.304	103.979	106.575	325.5584	0.9098	1.8503	0.644
To STREET 9, Pipe 221 - 222						3.31				0.00				0.00				0.00	16.18																
STREET 4																																			
	200	201	0.46	0.68	0.87	0.87			0.00	0.00			0.00	0.00			0.00	0.00	10.00	76.81	104.19	122.14	178.56	67	375	375	PVC	0.30	79.0	105.154	105.529	108.732	96.0323	0.8695	1.5143	0.695
	201	202	0.56	0.68	1.06	1.93			0.00	0.00			0.00	0.00			0.00	0.00	11.51	71.44	96.82	113.46	165.81	138	525	525	CONC	0.20	94.0	104.767	105.292	107.847	192.3297	0.8885	1.7634	0.716
	202	203	0.58	0.68	1.10	3.02			0.00	0.00			0.00	0.00			0.00	0.00	13.28	66.16	89.57	104.92	153.27	200	600	600	CONC	0.20	94.0	104.504	105.104	107.659	274.5943	0.9712	1.6132	0.729
	203	204	0.07	0.68	0.13	3.16			0.00	0.00			0.00	0.00			0.00	0.00	14.89	62.03	83.91	98.27	143.51	196	600	600	CONC	0.20	9.0	104.286	104.886	107.470	274.5943	0.9712	0.1545	0.713
	204	205	0.09	0.68	0.17	3.33			0.00	0.00			0.00	0.00			0.00	0.00	15.05	61.66	83.41	97.68	142.64	205	600	600	CONC	0.20	42.5	104.238	104.838	107.450	274.5943	0.9712	0.7294	0.747
	205	206	0.08	0.68	0.15	3.48			0.00	0.00			0.00	0.00			0.00	0.00	15.77	60.00	81.14	95.00	138.71	209	600	600	CONC	0.20	9.0	104.123	104.723	107.360	274.5943	0.9712	0.1545	0.760
	206	207	0.65	0.68	1.23	4.71			0.00	0.00			0.00	0.00			0.00	0.00	15.93	59.66	80.67	94.46	137.91	281	750	750	CONC	0.11	106.0	103.955	104.705	107.340	369.2322	0.8358	2.1138	0.761
	207	208	0.63	0.68	1.19	5.90			0.00	0.00			0.00	0.00			0.00	0.00	18.04	55.41	74.86	87.63	127.90	327	750	750	CONC	0.15	106.0	103.818	104.568	107.126	431.1703	0.9760	1.8102	0.758
	208	209	0.14	0.68	0.26	6.16			0.00	0.00			0.00	0.00			0.00	0.00	19.85	52.27	70.58	82.59	120.51	322	750	750	CONC	0.15	13.5	103.629	104.379	106.918	431.1703	0.9760	0.2305	0.747
	209	212	0.19	0.68	0.36	6.52			0.00	0.00			0.00	0.00			0.00	0.00	20.08	51.90	70.07	82.00	119.64	338	750	750	CONC	0.20	50.5	103.579	104.329	106.893	497.8726	1.1270	0.7469	0.680
Contribution From STREET 5, Pipe 211 - 212						2.40				0.00				0.00				0.00	13.99																
	212	215	0.21	0.68	0.40	9.32			0.00	0.00			0.00	0.00			0.00	0.00	20.83	50.73	68.48	80.13	116.90	473	900	900	CONC	0.15	60.0	103.299	104.199	106.794	701.1305	1.1021	0.9074	0.674
To STREET 9, Pipe 215 - 221						9.32				0.00				0.00				0.00	21.74																
STREET 9																																			
Contribution From STREET 4, Pipe 212 - 215						9.32				0.00				0.00				0.00	21.74																
Contribution From STREET 8, Pipe 214 - 215						2.17				0.00				0.00				0.00	14.07																
			0.09	0.68	0.17	11.66			0.00	0.00			0.00	0.00			0.00	0.00																	
	215	221	0.21	0.68	0.40	12.06			0.00	0.00			0.00	0.00			0.00	0.00	21.74	49.39	66.65	77.98	113.76	596	975	975	CONC	0.15	65.0	102.998	103.973	106.670	867.9562	1.1625	0.9319	0.686
Contribution From STREET 5, Pipe 220 - 221						3.31				0.00				0.00				0.00	16.18																
	221	222	0.53	0.68	1.00	16.37			0.00	0.00			0.00	0.00			0.00	0.00	22.67	48.10	64.89	75.91	110.72	787	1050	1050	CONC	0.15	92.0	102.777	103.827	106.376	1057.6053	1.2214	1.2554	0.745
	222	226	0.47	0.68	0.89	17.26			0.00	0.00			0.00	0.00			0.00	0.00	23.93	46.47	62.67	73.30	106.89	802	1050	1050	CONC	0.15	92.0	102.594	103.644	106.189	1057.6053	1.2214	1.2554	0.758
To WEST POND INLET 1, Pipe 226 - 227						17.26				0.00				0.00				0.00	25.18																
STREET 3																																			
	122	123	0.21	0.68	0.40	0.40			0.00	0.00			0.00	0.00			0.00	0.00	10.00	76.81	104.19	122.14	178.56	30	450	450	CONC	0.20	55.5	103.840	104.290	106.795	127.5033	0.8017	1.1538	0.239
To STREET 6, Pipe 123 - 124						0.40				0.00				0.00				0.00	11.15																
	116	117	0.58	0.68	1.10	1.10			0.00	0.00			0.00	0.00			0.00	0.00	10.00	76.81	104.19	122.14	178.56	84	450	450	CONC	0.20	80.5	103.846	104.296	106.800	127.5033	0.8017	1.6735	0.660
	117	118	0.45	0.68	0.85	1.95			0.00	0.00			0.00	0.00			0.00	0.00	11.67	70.93	96.11	112.63	164.58	138	525	525	CONC	0.20	85.5	103.610	104.135	106.637	192.3297	0.8885	1.6039	0.718
To STREET 3, Pipe 118 - 125						1.95				0.00				0.00				0.00	13.28																
STREET 6																																			
			0.03	0.68	0.06	0.06			0.00	0.00			0.00	0.00			0.00	0.00																	
	113	114	0.67	0.68	1.27	1.32			0.00	0.00			0.00	0.00			0.00	0.00	10.00	76.81	104.19	122.14	178.56	102	450	450	CONC	0.55	111.0	104.378	104.828	108.542	211.4404	1.3295	1.3915	0.481
	114	115	0.64	0.68	1.21	2.53			0.00	0.00			0.00	0.00			0.00	0.00	11.39	71.85	97.38	114.11	166.77	182	750	750	CONC	0.11	115.5	103.464	104.214	106.817	369.2322	0.8358	2.3033	0.493
To STREET 3, Pipe 115 - 118						2.53				0.00				0.00				0.00	13.69																
	119	120	0.70	0.68	1.32	1.32			0.00	0.00			0.00	0.00			0.00	0.00	10.00	76.81	104.19	122.14	178.56	102	375	375	PVC	0.70	106.5	105.638	106.013	108.514	146.6917	1.3282	1.3364	0.693

Definitions:
Q = 2.78 AIR, where
Q = Peak Flow in Litres per second (L/s)
A = Areas in hectares (ha)
I = Rainfall Intensity (mm/h)
R = Runoff Coefficient

Notes:
1) Ottawa Rainfall-Intensity Curve
2) Min. Velocity = 0.80 m/s

Designed: M.S.
Checked: W.L.
Dwg. Reference: Storm Servicing Plan, Servicing Profiles
File Ref: 21-1247
Date: May 2026
Sheet No. SHEET 1 OF 7

PROJECT: **STITTSVILLE SOUTH URBAN EXPANSION AREA**
LOCATION: **City of Ottawa**

STORM SEWER CALCULATION SHEET (RATIONAL METHOD)

Local Roads Return Frequency = 2 years
Collector Roads Return Frequency = 5 years
Manning 0.013 Arterial Roads Return Frequency = 10 years

	LOCATION		AREA (Ha)																FLOW						SEWER DATA										
			2 YEAR				5 YEAR				10 YEAR				100 YEAR				Time of	Intensity	Intensity	Intensity	Intensity	Peak Flow	DIA. (mm)	DIA. (mm)	TYPE	SLOPE	LENGTH	INV	OBV	T/G	CAPACITY	VELOCITY	TIME OF	RATIO
			AREA	R	Indiv.	Accum.	AREA	R	Indiv.	Accum.	AREA	R	Indiv.	Accum.	AREA	R	Indiv.	Accum.	Conc.	2 Year	5 Year	10 Year	100 Year							UPS	UPS	UPS				
Location	From Node	To Node	(Ha)		2.78 AC	2.78 AC	(Ha)		2.78 AC	2.78 AC	(Ha)		2.78 AC	2.78 AC	(Ha)		2.78 AC	2.78 AC	(min)	(mm/h)	(mm/h)	(mm/h)	(mm/h)	Q (l/s)	(actual)	(nominal)		(%)	(m)				(l/s)	(m/s)	LOW (min	Q/Q full
	120	121	0.13	0.68	0.25	1.57			0.00	0.00			0.00	0.00			0.00	0.00	11.34	72.03	97.63	114.41	167.20	113	375	375	PVC	1.20	13.0	104.862	105.237	107.768	192.0645	1.7390	0.1246	0.588
	121	123	0.20	0.68	0.38	1.95			0.00	0.00			0.00	0.00			0.00	0.00	11.46	71.62	97.06	113.74	166.22	139	375	375	PVC	1.70	51.0	104.676	105.051	107.583	228.6025	2.0698	0.4107	0.610
Contribution From STREET 3, Pipe 122 - 123						0.40				0.00				0.00				0.00	11.15																	
	123	124	0.48	0.68	0.91	3.25			0.00	0.00			0.00	0.00			0.00	0.00	11.87	70.30	95.25	111.61	163.09	229	675	675	CONC	0.15	85.0	103.477	104.152	106.711	325.5584	0.9098	1.5572	0.702
	124	125	0.48	0.68	0.91	4.16			0.00	0.00			0.00	0.00			0.00	0.00	13.43	65.74	89.00	104.26	152.30	273	750	750	CONC	0.15	90.0	103.231	103.981	106.525	431.1703	0.9760	1.5369	0.634
To STREET 3, Pipe 125 - 128						4.16				0.00				0.00				0.00	14.97																	
STREET 2																																				
	109	110	0.21	0.68	0.40	0.40			0.00	0.00			0.00	0.00			0.00	0.00	10.00	76.81	104.19	122.14	178.56	30	300	300	PVC	0.35	51.0	106.196	106.496	108.997	57.2089	0.8093	1.0502	0.533
To STREET 1, Pipe 110 - 111						0.40				0.00				0.00				0.00	11.05																	
	103	104	0.58	0.68	1.10	1.10			0.00	0.00			0.00	0.00			0.00	0.00	10.00	76.81	104.19	122.14	178.56	84	450	450	CONC	0.20	81.0	106.026	106.476	108.979	127.5033	0.8017	1.6839	0.660
	104	105	0.45	0.68	0.85	1.95			0.00	0.00			0.00	0.00			0.00	0.00	11.68	70.89	96.07	112.57	164.50	138	525	525	CONC	0.20	85.5	105.789	106.314	108.816	192.3297	0.8885	1.6039	0.718
To STREET 3, Pipe 105 - 112						1.95				0.00				0.00				0.00	13.29																	
STREET 1																																				
	100	101	0.69	0.68	1.30	1.30			0.00	0.00			0.00	0.00			0.00	0.00	10.00	76.81	104.19	122.14	178.56	100	450	450	CONC	0.25	109.5	106.355	106.805	109.305	142.5531	0.8963	2.0361	0.703
	101	102	0.63	0.68	1.19	2.50			0.00	0.00			0.00	0.00			0.00	0.00	12.04	69.78	94.54	110.78	161.87	174	600	600	CONC	0.15	114.0	105.931	106.531	109.174	237.8056	0.8411	2.2590	0.732
To STREET 3, Pipe 102 - 105						2.50				0.00				0.00				0.00	14.30																	
	106	107	0.69	0.68	1.30	1.30			0.00	0.00			0.00	0.00			0.00	0.00	10.00	76.81	104.19	122.14	178.56	100	450	450	CONC	0.25	102.5	106.331	106.781	109.282	142.5531	0.8963	1.9059	0.703
	107	108	0.15	0.68	0.28	1.59			0.00	0.00			0.00	0.00			0.00	0.00	11.91	70.19	95.10	111.43	162.83	111	450	450	CONC	0.30	9.0	106.045	106.495	109.070	156.1591	0.9819	0.1528	0.714
	108	110	0.18	0.68	0.34	1.93			0.00	0.00			0.00	0.00			0.00	0.00	12.06	69.71	94.45	110.66	161.70	134	525	525	CONC	0.20	48.5	105.943	106.468	109.050	192.3297	0.8885	0.9098	0.699
Contribution From STREET 2, Pipe 109 - 110						0.40				0.00				0.00				0.00	11.05																	
	110	111	0.49	0.68	0.93	3.25			0.00	0.00			0.00	0.00			0.00	0.00	12.97	67.02	90.75	106.32	155.32	218	525	525	CONC	1.25	85.5	105.774	106.299	108.955	480.8242	2.2211	0.6416	0.453
	111	112	0.49	0.68	0.93	4.18			0.00	0.00			0.00	0.00			0.00	0.00	13.61	65.26	88.33	103.47	151.14	273	750	750	CONC	0.15	90.5	103.602	104.352	107.731	431.1703	0.9760	1.5455	0.632
To STREET 3, Pipe 112 - 115						4.18				0.00				0.00				0.00	15.16																	
STREET 10																																				
	131	132	0.28	0.68	0.53	0.53			0.00	0.00			0.00	0.00			0.00	0.00	10.00	76.81	104.19	122.14	178.56	41	450	450	CONC	0.20	55.5	103.719	104.169	106.670	127.5033	0.8017	1.1538	0.319
To STREET 10, Pipe 132 - 137						0.53				0.00				0.00				0.00	11.15																	
	126	127	0.73	0.68	1.38	1.38			0.00	0.00			0.00	0.00			0.00	0.00	10.00	76.81	104.19	122.14	178.56	106	450	450	CONC	0.25	110.5	103.725	104.175	106.675	142.5531	0.8963	2.0547	0.744
	127	128	0.63	0.68	1.19	2.57			0.00	0.00			0.00	0.00			0.00	0.00	12.05	69.72	94.46	110.68	161.73	179	600	600	CONC	0.15	115.0	103.299	103.899	106.456	237.8056	0.8411	2.2789	0.754
To STREET 3, Pipe 128 - 142						2.57				0.00				0.00				0.00	14.33																	
	129	130	0.58	0.68	1.10	1.10			0.00	0.00			0.00	0.00			0.00	0.00	10.00	76.81	104.19	122.14	178.56	84	450	450	CONC	0.20	90.0	103.977	104.427	106.927	127.5033	0.8017	1.8710	0.660
	130	132	0.53	0.68	1.00	2.10			0.00	0.00			0.00	0.00			0.00	0.00	11.87	70.30	95.25	111.61	163.09	148	525	525	CONC	0.20	89.5	103.722	104.247	106.753	192.3297	0.8885	1.6789	0.767
To STREET 10, Pipe 132 - 137						2.10				0.00				0.00				0.00	13.55																	
	133	134	0.31	0.68	0.59	0.59			0.00	0.00			0.00	0.00			0.00	0.00	10.00	76.81	104.19	122.14	178.56	45	300	300	PVC	0.40	46.5	104.117	104.417	106.918	61.1589	0.8652	0.8957	0.736
	134	135	0.13	0.68	0.25	0.83			0.00	0.00			0.00	0.00			0.00	0.00	10.90	73.53	99.69	116.84	170.77	61	375	375	PVC	0.30	13.0	103.856	104.231	106.830	96.0323	0.8695	0.2492	0.637
	135	136	0.54	0.68	1.02	1.85			0.00	0.00			0.00	0.00			0.00	0.00	11.14	72.67	98.51	115.45	168.73	135	525	525	CONC	0.20	89.5	103.667	104.192	106.810	192.3297	0.8885	1.6789	0.700
	136	137	0.46	0.68	0.87	2.72			0.00	0.00			0.00	0.00			0.00	0.00	12.82	67.43	91.32	106.98	156.30	184	750	750	CONC	0.11	89.5	103.263	104.013	106.634	369.2322	0.8358	1.7848	0.497
To STREET 10, Pipe 137 - 138						2.72				0.00				0.00				0.00	14.61																	
STREET 10																																				
					0.00	0.00	0.10	0.68	0.19	0.19			0.00	0.00			0.00	0.00																			
	223	224			0.00	0.00	0.22	0.68	0.42	0.60			0.00	0.00			0.00	0.00	10.00	76.81	104.19	122.14	178.56	63	375	375	PVC	0.30	41.5	103.505	103.880	106.381	96.0323	0.8695	0.7955	0.656
					0.00	0.00	0.32	0.68	0.60	1.21			0.00	0.00			0.00	0.00																			
	224	225			0.00	0.00	3.00	0.40	3.34	4.55			0.00	0.00			0.00	0.00	10.80	73.88	100.17	117.40	171.60	455	825	825	CONC	0.20	68.5	102.930	103.755	106.290	641.9463	1.2009	0.9507	0.709
	225	226			0.00	0.00	0.35	0.68	0.66	5.21			0.00	0.00			0.00	0.00	11.75	70.69	95.79	112.25	164.03	499	900	900	CONC	0.15	75.5	102.657	103.557	106.156	701.1305	1.1021	1.1418	0.711
To WEST POND INLET 1, Pipe 226 - 227						0.00				5.21				0.00				0.00	12.89																	
Contribution From STREET 10, Pipe 130 - 132						2.10				0.00				0.00				0.00	13.55																	
Contribution From STREET 10, Pipe 131 - 132						0.53				0.00				0.00				0.00	11.15																	
	132	137	0.22	0.68	0.42	3.04			0.00	0.00			0.00	0.00			0.00	0.00	13.55	65.42	88.55	103.73	151.52	199	675	675	CONC	0.15	65.0	103.368	104.043	106.570	325.5584	0.9098	1.1908	0.612

Definitions:
Q = 2.78 AIR, where
Q = Peak Flow in Litres per second (L/s)
A = Areas in hectares (ha)
I = Rainfall Intensity (mm/h)
R = Runoff Coefficient

Notes:
1) Ottawa Rainfall-Intensity Curve
2) Min. Velocity = 0.80 m/s

Designed: M.S.	PROJECT: STITTSVILLE SOUTH URBAN EXPANSION AREA		
Checked: W.L.	LOCATION: City of Ottawa		
Dwg. Reference: Storm Servicing Plan, Servicing Profiles	File Ref: 21-1247	Date: May 2026	Sheet No. SHEET 2 OF 7

STORM SEWER CALCULATION SHEET (RATIONAL METHOD)

Local Roads Return Frequency = 2 years
Collector Roads Return Frequency = 5 years
Manning 0.013 Arterial Roads Return Frequency = 10 years

	LOCATION		AREA (Ha)																FLOW						SEWER DATA										
			2 YEAR				5 YEAR				10 YEAR				100 YEAR				Time of	Intensity	Intensity	Intensity	Intensity	Peak Flow	DIA. (mm)	DIA. (mm)	TYPE	SLOPE	LENGTH	INV	OBV	T/G	CAPACITY	VELOCITY	TIME OF	RATIO
			AREA	R	Indiv.	Accum.	AREA	R	Indiv.	Accum.	AREA	R	Indiv.	Accum.	AREA	R	Indiv.	Accum.	Conc.	2 Year	5 Year	10 Year	100 Year							UPS	UPS	UPS				
Location	From Node	To Node	(Ha)		2.78 AC	2.78 AC	(Ha)		2.78 AC	2.78 AC	(Ha)		2.78 AC	2.78 AC	(Ha)		2.78 AC	2.78 AC	(min)	(mm/h)	(mm/h)	(mm/h)	(mm/h)	Q (l/s)	(actual)	(nominal)		(%)	(m)				(l/s)	(m/s)	LOW (min	Q/Q full
Contribution From STREET 10, Pipe 136 - 137						2.72				0.00				0.00				0.00	14.61																
	137	138	0.48	0.68	0.91	6.67			0.00	0.00			0.00	0.00			0.00	0.00	14.74	62.39	84.40	98.85	144.36	416	825	825	CONC	0.15	83.0	103.078	103.903	106.446	555.9418	1.0400	1.3301	0.749
	138	139			0.00	6.67			0.00	0.00			0.00	0.00			0.00	0.00	16.07	59.35	80.25	93.96	137.19	396	825	825	CONC	0.15	73.0	102.914	103.739	106.279	555.9418	1.0400	1.1699	0.712
	139	142	0.46	0.68	0.87	7.54			0.00	0.00			0.00	0.00			0.00	0.00	17.24	56.94	76.95	90.09	131.50	429	825	825	CONC	0.15	15.0	102.774	103.599	106.130	555.9418	1.0400	0.2404	0.773
Contribution From STREET 3, Pipe 128 - 142						22.72				0.00				0.00				0.00	19.37																
					0.00	30.27	0.10	0.68	0.19	0.19			0.00	0.00			0.00	0.00																	
	142	143			0.00	30.27	0.21	0.68	0.40	0.59			0.00	0.00			0.00	0.00	19.37	53.06	71.65	83.86	122.37	1648	1200	1200	CONC	0.35	12.0	102.370	103.570	106.105	2306.5199	2.0394	0.0981	0.714
	143	226			0.00	30.27			0.00	0.59			0.00	0.00			0.00	0.00	19.47	52.90	71.43	83.60	121.98	1643	1350	1350	CONC	0.20	42.0	102.178	103.528	106.080	2386.9588	1.6676	0.4198	0.688
To WEST POND INLET 1, Pipe 226 - 227						30.27				0.59				0.00				0.00	19.89																
WEST POND INLET 1																																			
Contribution From STREET 10, Pipe 143 - 226						30.27				0.59				0.00				0.00	19.89																
Contribution From STREET 9, Pipe 222 - 226						17.26				0.00				0.00				0.00	25.18																
Contribution From STREET 10, Pipe 225 - 226						0.00				5.21				0.00				0.00	12.89																
	226	227			0.00	47.52			0.00	5.79			0.00	0.00			0.00	0.00	25.18	44.96	60.61	70.89	103.35	2488	1500	1500	CONC	0.25	36.5	101.944	103.444	106.000	3534.4342	2.0001	0.3042	0.704
	227	HW2			0.00	47.52			0.00	5.79			0.00	0.00			0.00	0.00	25.48	44.61	60.13	70.33	102.54	2468	1500	1500	CONC	0.25	9.0	101.823	103.323	106.000	3534.4342	2.0001	0.0750	0.698
STREET 3																																			
	601	603			0.00	0.00	0.19	0.68	0.36	0.36			0.00	0.00			0.00	0.00	10.00	76.81	104.19	122.14	178.56	37	300	300	PVC	0.35	23.0	102.545	102.845	104.137	57.2089	0.8093	0.4736	0.654
To WEST POND INLET 2, Pipe 603 - 605						0.00				0.36				0.00				0.00	10.47																
	600	604			0.00	0.00	0.53	0.68	1.00	1.00			0.00	0.00			0.00	0.00	10.00	76.81	104.19	122.14	178.56	104	450	450	CONC	0.25	113.5	103.239	103.689	106.190	142.5531	0.8963	2.1105	0.732
Contribution From WEST POND INLET 2, Pipe 602 - 604						5.34				0.00				0.00				0.00	10.21																
	604	603			0.00	5.34			0.00	1.00			0.00	0.00			0.00	0.00	12.11	69.55	94.23	110.41	161.32	466	750	750	CONC	0.30	9.5	102.043	102.793	105.906	609.7669	1.3802	0.1147	0.764
To WEST POND INLET 2, Pipe 603 - 605						5.34				1.00				0.00				0.00	12.23																
Contribution From STREET 1, Pipe 101 - 102						2.50				0.00				0.00				0.00	14.30																
			0.05	0.68	0.09	2.59			0.00	0.00			0.00	0.00			0.00	0.00																	
	102	105	0.19	0.68	0.36	2.95			0.00	0.00			0.00	0.00			0.00	0.00	14.30	63.48	85.91	100.61	146.95	187	600	600	CONC	0.25	55.0	105.700	106.300	108.937	307.0058	1.0858	0.8442	0.610
Contribution From STREET 2, Pipe 104 - 105						1.95				0.00				0.00				0.00	13.29																
	105	112	0.22	0.68	0.42	5.31			0.00	0.00			0.00	0.00			0.00	0.00	15.14	61.44	83.11	97.33	142.12	326	600	600	CONC	1.90	60.0	104.809	105.409	108.663	846.3565	2.9934	0.3341	0.386
Contribution From STREET 1, Pipe 111 - 112						4.18				0.00				0.00				0.00	15.16																
	112	115	0.21	0.68	0.40	9.89			0.00	0.00			0.00	0.00			0.00	0.00	15.47	60.67	82.06	96.09	140.31	600	975	975	CONC	0.15	60.0	103.209	104.184	106.770	867.9562	1.1625	0.8602	0.691
Contribution From STREET 6, Pipe 114 - 115						2.53				0.00				0.00				0.00	13.69																
	115	118	0.20	0.68	0.38	12.80			0.00	0.00			0.00	0.00			0.00	0.00	16.33	58.79	79.48	93.06	135.86	752	1050	1050	CONC	0.15	60.0	103.013	104.063	106.595	1057.6053	1.2214	0.8187	0.711
Contribution From STREET 3, Pipe 117 - 118						1.95				0.00				0.00				0.00	13.28																
	118	125	0.24	0.68	0.45	15.20			0.00	0.00			0.00	0.00			0.00	0.00	17.15	57.11	77.19	90.37	131.91	868	1200	1200	CONC	0.15	65.0	102.743	103.943	106.474	1509.9717	1.3351	0.8114	0.575
Contribution From STREET 6, Pipe 124 - 125						4.16				0.00				0.00				0.00	14.97																
	125	128	0.21	0.68	0.40	19.75			0.00	0.00			0.00	0.00			0.00	0.00	17.96	55.56	75.06	87.86	128.24	1097	1200	1200	CONC	0.15	55.0	102.617	103.817	106.346	1509.9717	1.3351	0.6866	0.727
Contribution From STREET 10, Pipe 127 - 128						2.57				0.00				0.00				0.00	14.33																
	128	142	0.21	0.68	0.40	22.72			0.00	0.00			0.00	0.00			0.00	0.00	18.65	54.31	73.36	85.86	125.31	1234	1200	1200	CONC	0.20	67.0	102.504	103.704	106.235	1743.5652	1.5417	0.7243	0.708
To STREET 10, Pipe 142 - 143						22.72				0.00				0.00				0.00	19.37																
WEST POND INLET 2																																			
	602	604	2.40	0.80	5.34	5.34			0.00	0.00			0.00	0.00			0.00	0.00	10.00	76.81	104.19	122.14	178.56	410	675	675	CONC	0.40	18.5	102.192	102.867	105.440	531.6346	1.4856	0.2075	0.771
To STREET 3, Pipe 604 - 603						5.34				0.00				0.00				0.00	10.21																
Contribution From STREET 3, Pipe 601 - 603						0.00				0.36				0.00				0.00	10.47																
Contribution From STREET 3, Pipe 604 - 603						5.34				1.00				0.00				0.00	12.23																
	603	605			0.00	5.34			0.00	1.36			0.00	0.00			0.00	0.00	12.23	69.20	93.74	109.84	160.49	497	825	825	CONC	0.20	36.0	101.939	102.764	105.365	641.9463	1.2009	0.4996	0.774
	605	HW6			0.00	5.34			0.00	1.36			0.00	0.00			0.00	0.00	12.72	67.72	91.71	107.44	156.97	486	825	825	CONC	0.20	18.5	101.837	102.662	105.090	641.9463	1.2009	0.2568	0.757

Definitions:
Q = 2.78 AIR, where
Q = Peak Flow in Litres per second (L/s)
A = Areas in hectares (ha)
I = Rainfall Intensity (mm/h)
R = Runoff Coefficient

Notes:
1) Ottawa Rainfall-Intensity Curve
2) Min. Velocity = 0.80 m/s

Designed: M.S.	PROJECT: STITTSVILLE SOUTH URBAN EXPANSION AREA		
Checked: W.L.	LOCATION: City of Ottawa		
Dwg. Reference: Storm Servicing Plan, Servicing Profiles	File Ref: 21-1247	Date: May 2026	Sheet No. SHEET 3 OF 7

STORM SEWER CALCULATION SHEET (RATIONAL METHOD)

Local Roads Return Frequency = 2 years
Collector Roads Return Frequency = 5 years
Manning 0.013 Arterial Roads Return Frequency = 10 years

	LOCATION		AREA (Ha)														FLOW						SEWER DATA										
			2 YEAR				5 YEAR				10 YEAR				100 YEAR				Time of	Intensity	Intensity	Intensity	Intensity	Peak Flow	DIA. (mm)	DIA. (mm)	TYPE	SLOPE	LENGTH	INV	OBV	T/G	CAPACITY	VELOCITY	TIME OF	RATIO
			AREA	R	Indiv.	Accum.	AREA	R	Indiv.	Accum.	AREA	R	Indiv.	Accum.	AREA	R	Indiv.	Accum.	Conc.	2 Year	5 Year	10 Year	100 Year							UPS	UPS	UPS				
Location	From Node	To Node	(Ha)		2.78 AC	2.78 AC	(Ha)		2.78 AC	2.78 AC	(Ha)		2.78 AC	2.78 AC	(Ha)		2.78 AC	2.78 AC	(min)	(mm/h)	(mm/h)	(mm/h)	(mm/h)	Q (l/s)	(actual)	(nominal)		(%)	(m)				(l/s)	(m/s)	LOW (min	Q/Q full
STREET 2																																			
	311	312	0.54	0.68	1.02	1.02			0.00	0.00			0.00	0.00			0.00	0.00	10.00	76.81	104.19	122.14	178.56	78	375	375	PVC	0.30	30.5	103.985	104.360	106.860	96.0323	0.8695	0.5846	0.816
			0.04	0.68	0.08	1.10			0.00	0.00			0.00	0.00			0.00	0.00																		
	312	313	0.05	0.68	0.09	1.19			0.00	0.00			0.00	0.00			0.00	0.00	10.58	74.63	101.20	118.62	173.39	89	375	375	PVC	0.35	17.5	103.863	104.238	106.825	103.7267	0.9392	0.3106	0.857
Contribution From STREET 1, Pipe 310 - 313						0.95				0.00				0.00				0.00	12.11																
	313	314	0.60	0.68	1.13	3.27			0.00	0.00			0.00	0.00			0.00	0.00	12.11	69.54	94.21	110.39	161.30	227	600	600	CONC	0.25	117.0	102.892	103.492	106.724	307.0058	1.0858	1.7959	0.741
	314	315	0.14	0.68	0.26	3.54			0.00	0.00			0.00	0.00			0.00	0.00	13.91	64.47	87.26	102.20	149.28	228	600	600	CONC	0.25	13.0	102.569	103.169	105.739	307.0058	1.0858	0.1995	0.742
	315	316	0.03	0.68	0.06	3.59			0.00	0.00			0.00	0.00			0.00	0.00	14.11	63.95	86.55	101.37	148.06	230	600	600	CONC	0.25	7.0	102.506	103.106	105.711	307.0058	1.0858	0.1074	0.748
To DAVIDSON POND INLET, Pipe 316 - 317						3.59				0.00				0.00				0.00	14.22																
	300	301	0.18	0.68	0.34	0.34			0.00	0.00			0.00	0.00			0.00	0.00	10.00	76.81	104.19	122.14	178.56	26	300	300	PVC	0.35	35.0	103.690	103.990	106.504	57.2089	0.8093	0.7208	0.457
	301	302	0.15	0.68	0.28	0.62			0.00	0.00			0.00	0.00			0.00	0.00	10.72	74.14	100.53	117.83	172.23	46	300	300	PVC	0.40	9.0	103.537	103.837	106.400	61.1589	0.8652	0.1734	0.756
	302	303	0.60	0.68	1.13	1.76			0.00	0.00			0.00	0.00			0.00	0.00	10.89	73.53	99.70	116.85	170.78	129	525	525	CONC	0.20	109.5	103.276	103.801	106.380	192.3297	0.8885	2.0541	0.672
	303	304	0.02	0.68	0.04	1.80			0.00	0.00			0.00	0.00			0.00	0.00	12.95	67.08	90.83	106.41	155.45	120	525	525	CONC	0.20	13.0	103.027	103.552	106.168	192.3297	0.8885	0.2439	0.626
	304	305	0.14	0.68	0.26	2.06			0.00	0.00			0.00	0.00			0.00	0.00	13.19	66.39	89.89	105.31	153.83	137	525	525	CONC	0.20	46.5	102.971	103.496	106.142	192.3297	0.8885	0.8723	0.711
	305	306	0.12	0.68	0.23	2.29			0.00	0.00			0.00	0.00			0.00	0.00	14.06	64.07	86.71	101.56	148.33	147	525	525	CONC	0.20	13.0	102.848	103.373	106.060	192.3297	0.8885	0.2439	0.762
	306	307	0.55	0.68	1.04	3.33			0.00	0.00			0.00	0.00			0.00	0.00	14.31	63.45	85.86	100.56	146.87	211	600	600	CONC	0.20	74.5	102.747	103.347	106.040	274.5943	0.9712	1.2785	0.769
	307	316	0.49	0.68	0.93	4.25			0.00	0.00			0.00	0.00			0.00	0.00	15.59	60.42	81.71	95.68	139.70	257	750	750	CONC	0.11	90.0	102.448	103.198	105.866	369.2322	0.8358	1.7948	0.696
To DAVIDSON POND INLET, Pipe 316 - 317						4.25				0.00				0.00				0.00	17.38																
DAVIDSON POND INLET																																			
Contribution From STREET 2, Pipe 307 - 316						4.25				0.00				0.00				0.00	17.38																
Contribution From STREET 2, Pipe 315 - 316						3.59				0.00				0.00				0.00	14.22																
	316	317			0.00	7.85			0.00	0.00			0.00	0.00			0.00	0.00	17.38	56.66	76.58	89.64	130.85	445	825	825	CONC	0.20	45.0	101.685	102.510	105.700	641.9463	1.2009	0.6245	0.692
	317	HW3			0.00	7.85			0.00	0.00			0.00	0.00			0.00	0.00	18.01	55.48	74.95	87.74	128.06	435	825	825	CONC	0.20	17.5	101.535	102.360	105.700	641.9463	1.2009	0.2429	0.678
STREET 12																																			
	418	419	0.45	0.68	0.85	0.85			0.00	0.00			0.00	0.00			0.00	0.00	10.00	76.81	104.19	122.14	178.56	65	450	450	CONC	0.20	79.5	102.864	103.314	105.816	127.5033	0.8017	1.6528	0.512
	419	420	0.46	0.68	0.87	1.72			0.00	0.00			0.00	0.00			0.00	0.00	11.65	70.99	96.20	112.73	164.74	122	525	525	CONC	0.20	78.0	102.630	103.155	105.656	192.3297	0.8885	1.4632	0.635
	420	421	0.14	0.68	0.26	1.98			0.00	0.00			0.00	0.00			0.00	0.00	13.12	66.60	90.18	105.65	154.34	132	525	525	CONC	0.20	13.5	102.414	102.939	105.500	192.3297	0.8885	0.2532	0.687
	421	425	0.18	0.68	0.34	2.33			0.00	0.00			0.00	0.00			0.00	0.00	13.37	65.91	89.22	104.52	152.68	153	600	600	CONC	0.15	59.5	102.312	102.912	105.480	237.8056	0.8411	1.1791	0.644
To STREET 13, Pipe 425 - 426						2.33				0.00				0.00				0.00	14.55																
STREET 14																																			
			0.36	0.68	0.68	0.68			0.00	0.00			0.00	0.00			0.00	0.00																	
	416	417	1.29	0.68	2.44	3.12			0.00	0.00			0.00	0.00			0.00	0.00	10.00	76.81	104.19	122.14	178.56	240	600	600	CONC	0.25	76.5	102.542	103.142	105.643	307.0058	1.0858	1.1742	0.780
To STREET 13, Pipe 417 - 425						3.12				0.00				0.00				0.00	11.17																
	416	422	0.06	0.68	0.11	0.11			0.00	0.00			0.00	0.00			0.00	0.00	10.00	76.81	104.19	122.14	178.56	9	300	300	PVC	0.35	13.0	102.842	103.142	105.643	57.2089	0.8093	0.2677	0.152
	422	423	0.06	0.68	0.11	0.23			0.00	0.00			0.00	0.00			0.00	0.00	10.27	75.79	102.80	120.50	176.15	17	300	300	PVC	0.35	46.5	102.766	103.066	105.632	57.2089	0.8093	0.9576	0.301
	423	424	0.06	0.68	0.11	0.34			0.00	0.00			0.00	0.00			0.00	0.00	11.23	72.40	98.14	115.01	168.08	25	300	300	PVC	0.35	13.0	102.573	102.873	105.550	57.2089	0.8093	0.2677	0.431
	424	425	0.41	0.68	0.78	1.12			0.00	0.00			0.00	0.00			0.00	0.00	11.49	71.51	96.92	113.57	165.97	80	450	450	CONC	0.20	78.0	102.377	102.827	105.530	127.5033	0.8017	1.6216	0.626
To STREET 13, Pipe 425 - 426						1.12				0.00				0.00				0.00	13.11																
STREET 13																																			
			0.17	0.68	0.32	0.32			0.00	0.00			0.00	0.00			0.00	0.00																	
	412	413	0.19	0.68	0.36	0.68			0.00	0.00			0.00	0.00			0.00	0.00	10.00	76.81	104.19	122.14	178.56	52	300	300	PVC	0.50	22.5	103.090	103.390	105.891	68.3778	0.9673	0.3877	0.764
	413	414	0.16	0.68	0.30	0.98			0.00	0.00			0.00	0.00			0.00	0.00	10.39	75.35	102.19	119.78	175.09	74	375	375	PVC	0.30	32.5	102.902	103.277	105.846	96.0323	0.8695	0.6230	0.771
			0.22	0.68	0.42	1.40			0.00	0.00			0.00	0.00			0.00	0.00																	
	414	415	0.25	0.68	0.47	1.87			0.00	0.00			0.00	0.00			0.00	0.00	11.01	73.13	99.14	116.19	169.82	137	525	525	CONC	0.20	72.5	102.654	103.179	105.786	192.3297	0.8885	1.3600	0.712
			0.23	0.68	0.43	2.31			0.00	0.00			0.00	0.00			0.00	0.00																	
	415	417	0.25	0.68	0.47	2.78			0.00	0.00			0.00	0.00			0.00	0.00	12.37	68.76	93.14	109.13	159.45	191	600	600	CONC	0.20	72.0	102.434	103.034	105.639	274.5943	0.9712	1.2356	0.696
Contribution From STREET 14, Pipe 416 - 417						3.12				0.00				0.00				0.00	11.17																
	417	425	0.27	0.68	0.51	6.41			0.00	0.00			0.00	0.00			0.00	0.00	13.61	65.27	88.35	103.49	151.17	418	750	750	CONC	0.25	65.0	102.140	102.890	105.495	556.6385	1.2600	0.8598	0.751

Definitions:
Q = 2.78 AIR, where
Q = Peak Flow in Litres per second (L/s)
A = Areas in hectares (ha)
I = Rainfall Intensity (mm/h)
R = Runoff Coefficient

Notes:
1) Ottawa Rainfall-Intensity Curve
2) Min. Velocity = 0.80 m/s

Designed: M.S.	PROJECT: STITTSVILLE SOUTH URBAN EXPANSION AREA		
Checked: W.L.	LOCATION: City of Ottawa		
Dwg. Reference: Storm Servicing Plan, Servicing Profiles	File Ref: 21-1247	Date: May 2026	Sheet No. SHEET 4 OF 7

STORM SEWER CALCULATION SHEET (RATIONAL METHOD)

Local Roads Return Frequency = 2 years
Collector Roads Return Frequency = 5 years
Manning 0.013 Arterial Roads Return Frequency = 10 years

	LOCATION		AREA (Ha)																FLOW						SEWER DATA										
			2 YEAR				5 YEAR				10 YEAR				100 YEAR				Time of	Intensity	Intensity	Intensity	Intensity	Peak Flow	DIA. (mm)	DIA. (mm)	TYPE	SLOPE	LENGTH	INV	OBV	T/G	CAPACITY	VELOCITY	TIME OF	RATIO
			AREA	R	Indiv.	Accum.	AREA	R	Indiv.	Accum.	AREA	R	Indiv.	Accum.	AREA	R	Indiv.	Accum.	Conc.	2 Year	5 Year	10 Year	100 Year							UPS	UPS	UPS				
Location	From Node	To Node	(Ha)		2.78 AC	2.78 AC	(Ha)		2.78 AC	2.78 AC	(Ha)		2.78 AC	2.78 AC	(Ha)		2.78 AC	2.78 AC	(min)	(mm/h)	(mm/h)	(mm/h)	(mm/h)	Q (l/s)	(actual)	(nominal)		(%)	(m)				(l/s)	(m/s)	LOW (min	Q/Q full
Contribution From STREET 12, Pipe 421 - 425						2.33				0.00				0.00				0.00	14.55																
Contribution From STREET 14, Pipe 424 - 425						1.12				0.00				0.00				0.00	13.11																
	425	426	0.15	0.68	0.28	10.13			0.00	0.00			0.00	0.00			0.00	0.00	14.55	62.85	85.05	99.60	145.46	637	975	975	CONC	0.15	64.0	101.696	102.671	105.352	867.9562	1.1625	0.9176	0.734
To STREET 7, Pipe 426 - 428						10.13				0.00				0.00				0.00	15.47																
STREET 11																																			
	400	401	0.17	0.68	0.32	0.32			0.00	0.00			0.00	0.00			0.00	0.00	10.00	76.81	104.19	122.14	178.56	25	300	300	PVC	0.35	25.0	102.925	103.225	105.837	57.2089	0.8093	0.5148	0.431
	401	402	0.52	0.68	0.98	1.30			0.00	0.00			0.00	0.00			0.00	0.00	10.51	74.88	101.55	119.03	173.99	98	450	450	CONC	0.20	114.5	102.687	103.137	105.888	127.5033	0.8017	2.3804	0.766
	402	403	0.56	0.68	1.06	2.36			0.00	0.00			0.00	0.00			0.00	0.00	12.90	67.23	91.04	106.65	155.81	159	600	600	CONC	0.15	94.5	102.308	102.908	105.545	237.8056	0.8411	1.8726	0.668
	403	411	0.49	0.68	0.93	3.29			0.00	0.00			0.00	0.00			0.00	0.00	14.77	62.32	84.31	98.74	144.20	205	600	600	CONC	0.20	96.0	102.146	102.746	105.320	274.5943	0.9712	1.6475	0.747
To STREET 7, Pipe 411 - 341						3.29				0.00				0.00				0.00	16.42																
EAST POND INLET 1																																			
Contribution From STREET 7, Pipe 426 - 428						18.74				4.63				0.00				0.00	18.15																
Contribution From STREET 7, Pipe 427 - 428						0.00				1.13				0.00				0.00	11.38																
	428	429			0.00	18.74			0.00	5.77			0.00	0.00			0.00	0.00	18.15	55.22	74.60	87.32	127.44	1465	1200	1200	CONC	0.25	57.0	100.706	101.906	104.850	1949.3651	1.7236	0.5512	0.751
	429	HW4			0.00	18.74			0.00	5.77			0.00	0.00			0.00	0.00	18.70	54.22	73.24	85.73	125.11	1438	1200	1200	CONC	0.25	13.0	100.533	101.733	104.850	1949.3651	1.7236	0.1257	0.738
STREET 8																																			
	529	530	0.42	0.68	0.79	0.79			0.00	0.00			0.00	0.00			0.00	0.00	10.00	76.81	104.19	122.14	178.56	61	450	450	CONC	0.20	65.5	102.556	103.006	105.509	127.5033	0.8017	1.3617	0.478
	530	531	0.45	0.68	0.85	1.64			0.00	0.00			0.00	0.00			0.00	0.00	11.36	71.94	97.51	114.27	167.00	118	525	525	CONC	0.20	80.5	102.350	102.875	105.376	192.3297	0.8885	1.5101	0.615
To STREET 7, Pipe 531 - 532						1.64				0.00				0.00				0.00	12.87																
STREET 10																																			
	526	527	0.20	0.68	0.38	0.38			0.00	0.00			0.00	0.00			0.00	0.00	10.00	76.81	104.19	122.14	178.56	29	300	300	PVC	0.35	48.5	102.485	102.785	105.186	57.2089	0.8093	0.9988	0.508
Contribution From STREET 9, Pipe 525 - 527						1.61				0.00				0.00				0.00	12.83																
	527	528	0.22	0.68	0.42	2.40			0.00	0.00			0.00	0.00			0.00	0.00	12.83	67.43	91.31	106.98	156.29	162	600	600	CONC	0.15	65.0	101.922	102.522	105.066	237.8056	0.8411	1.2880	0.681
To STREET 7, Pipe 528 - 536						2.40				0.00				0.00				0.00	14.11																
STREET 9																																			
	538	520	0.34	0.68	0.64	0.64			0.00	0.00			0.00	0.00			0.00	0.00	10.00	76.81	104.19	122.14	178.56	49	600	600	CONC	0.15	65.0	102.281	102.881	105.350	237.8056	0.8411	1.2880	0.208
To STREET 7, Pipe 520 - 521						0.64				0.00				0.00				0.00	11.29																
	538	519	0.25	0.68	0.47	0.47			0.00	0.00			0.00	0.00			0.00	0.00	10.00	76.81	104.19	122.14	178.56	36	300	300	PVC	0.35	42.5	102.650	102.950	105.350	57.2089	0.8093	0.8752	0.634
	519	525	0.13	0.68	0.25	0.72			0.00	0.00			0.00	0.00			0.00	0.00	10.88	73.60	99.79	116.95	170.94	53	300	300	PVC	0.50	13.0	102.471	102.771	105.268	68.3778	0.9673	0.2240	0.773
	525	527	0.47	0.68	0.89	1.61			0.00	0.00			0.00	0.00			0.00	0.00	11.10	72.83	98.72	115.70	169.10	117	525	525	CONC	0.20	92.0	102.181	102.706	105.248	192.3297	0.8885	1.7258	0.608
To STREET 10, Pipe 527 - 528						1.61				0.00				0.00				0.00	12.83																
STREET 7																																			
	427	428			0.00	0.00	0.60	0.68	1.13	1.13			0.00	0.00			0.00	0.00	10.00	76.81	104.19	122.14	178.56	118	600	600	CONC	0.15	69.5	101.551	102.151	103.255	237.8056	0.8411	1.3772	0.497
To WEST POND INLET 1, Pipe 428 - 429						0.00				1.13				0.00				0.00	11.38																
	513	514			0.00	0.00	0.40	0.68	0.76	0.76			0.00	0.00			0.00	0.00	10.00	76.81	104.19	122.14	178.56	79	450	450	CONC	0.20	42.5	102.300	102.750	104.250	127.5033	0.8017	0.8835	0.618
	514	515			0.00	0.00	0.45	0.68	0.85	1.61			0.00	0.00			0.00	0.00	10.88	73.57	99.75	116.90	170.87	160	600	600	CONC	0.15	70.0	102.065	102.665	105.884	237.8056	0.8411	1.3871	0.674
To STREET 5, Pipe 515 - 516						0.00				1.61				0.00				0.00	12.27																
	404	405			0.00	0.00	0.41	0.68	0.78	0.78			0.00	0.00			0.00	0.00	10.00	76.81	104.19	122.14	178.56	81	450	450	CONC	0.20	61.5	102.894	103.344	105.744	127.5033	0.8017	1.2785	0.633
	405	406			0.00	0.00	0.45	0.68	0.85	1.63			0.00	0.00			0.00	0.00	11.28	72.22	97.89	114.72	167.66	159	525	525	CONC	0.25	65.5	102.696	103.221	105.621	215.0311	0.9933	1.0990	0.740
	406	407			0.00	0.00	0.10	0.68	0.19	1.81			0.00	0.00			0.00	0.00	12.38	68.74	93.11	109.10	159.40	169	525	525	CONC	0.30	8.5	102.502	103.027	105.491	235.5548	1.0881	0.1302	0.717
	407	410			0.00	0.00	0.14	0.68	0.26	2.08			0.00	0.00			0.00	0.00	12.51	68.35	92.58	108.47	158.48	193	600	600	CONC	0.20	53.0	102.401	103.001	105.473	274.5943	0.9712	0.9095	0.701
Contribution From STREET 7, Pipe 408 - 410						1.13				0.00				0.00				0.00	12.80																
	410	430			0.00	1.13	0.23	0.68	0.43	2.51			0.00	0.00			0.00	0.00	13.42	65.77	89.05	104.31	152.37	298	675	675	CONC	0.25	55.5	102.192	102.867	105.365	420.2941	1.1745	0.7876	0.710
					0.00	1.13	0.26	0.68	0.49	3.01			0.00	0.00			0.00	0.00																	
	430	411	1.88	0.80	4.18	5.32			0.00	3.01			0.00	0.00			0.00	0.00	14.20	63.71	86.22	100.98	147.49	598	825	825	CONC	0.25	55.5	101.903	102.728	105.250	717.7178	1.3426	0.6889	0.833
Contribution From STREET 11, Pipe 403 - 411						3.29				0.00				0.00				0.00	16.42																
	411	341			0.00	8.60	0.43	0.68	0.81	3.82			0.00	0.00			0.00	0.00	16.42	58.62	79.25	92.78	135.46	807	900	900	CONC	0.30	66.5	101.654	102.554	105.143	991.5483	1.5586	0.7111	0.814

Definitions:
Q = 2.78 AIR, where
Q = Peak Flow in Litres per second (L/s)
A = Areas in hectares (ha)
I = Rainfall Intensity (mm/h)
R = Runoff Coefficient

Notes:
1) Ottawa Rainfall-Intensity Curve
2) Min. Velocity = 0.80 m/s

Designed: M.S.	PROJECT: STITTSVILLE SOUTH URBAN EXPANSION AREA		
Checked: W.L.	LOCATION: City of Ottawa		
Dwg. Reference: Storm Servicing Plan, Servicing Profiles	File Ref: 21-1247	Date: May 2026	Sheet No. SHEET 5 OF 7

STORM SEWER CALCULATION SHEET (RATIONAL METHOD)

Local Roads Return Frequency = 2 years
Collector Roads Return Frequency = 5 years
Manning 0.013 Arterial Roads Return Frequency = 10 years

	LOCATION		AREA (Ha)																FLOW						SEWER DATA										
			2 YEAR				5 YEAR				10 YEAR				100 YEAR				Time of	Intensity	Intensity	Intensity	Intensity	Peak Flow	DIA. (mm)	DIA. (mm)	TYPE	SLOPE	LENGTH	INV	OBV	T/G	CAPACITY	VELOCITY	TIME OF	RATIO
			AREA	R	Indiv.	Accum.	AREA	R	Indiv.	Accum.	AREA	R	Indiv.	Accum.	AREA	R	Indiv.	Accum.	Conc.	2 Year	5 Year	10 Year	100 Year							UPS	UPS	UPS				
Location	From Node	To Node	(Ha)		2.78 AC	2.78 AC	(Ha)		2.78 AC	2.78 AC	(Ha)		2.78 AC	2.78 AC	(Ha)		2.78 AC	2.78 AC	(min)	(mm/h)	(mm/h)	(mm/h)	(mm/h)	Q (l/s)	(actual)	(nominal)		(%)	(m)				(l/s)	(m/s)	LOW (min	Q/Q full
					0.00	8.60	0.17	0.68	0.32	4.14			0.00	0.00			0.00	0.00																		
	341	426			0.00	8.60	0.20	0.68	0.38	4.52			0.00	0.00			0.00	0.00	17.13	57.17	77.26	90.45	132.03	841	1050	1050	CONC	0.15	62.5	101.122	102.172	105.012	1057.6053	1.2214	0.8529	0.795
Contribution From STREET 13, Pipe 425 - 426						10.13				0.00				0.00				0.00	15.47																	
	426	428			0.00	18.74	0.06	0.68	0.11	4.63			0.00	0.00			0.00	0.00	17.98	55.53	75.02	87.82	128.17	1388	1200	1200	CONC	0.20	15.5	100.878	102.078	104.886	1743.5652	1.5417	0.1676	0.796
To WEST POND INLET 1, Pipe 428 - 429						18.74				4.63				0.00				0.00	18.15																	
STREET 4																																				
	539	509	0.35	0.68	0.66	0.66			0.00	0.00			0.00	0.00			0.00	0.00	10.00	76.81	104.19	122.14	178.56	51	375	375	PVC	0.30	64.5	103.445	103.820	106.320	96.0323	0.8695	1.2364	0.529
To STREET 1, Pipe 509 - 510						0.66				0.00				0.00				0.00	11.24																	
	539	501	0.39	0.68	0.74	0.74			0.00	0.00			0.00	0.00			0.00	0.00	10.00	76.81	104.19	122.14	178.56	57	375	375	PVC	0.30	69.0	103.445	103.820	106.320	96.0323	0.8695	1.3226	0.590
	501	505			0.00	0.74			0.00	0.00			0.00	0.00			0.00	0.00	11.32	72.07	97.69	114.48	167.31	53	375	375	PVC	0.30	7.0	103.208	103.583	106.190	96.0323	0.8695	0.1342	0.553
To STREET 1, Pipe 505 - 506						0.74				0.00				0.00				0.00	11.46																	
STREET 1																																				
	540	504	0.25	0.68	0.47	0.47			0.00	0.00			0.00	0.00			0.00	0.00	10.00	76.81	104.19	122.14	178.56	36	300	300	PVC	0.35	39.5	103.600	103.900	106.400	57.2089	0.8093	0.8134	0.634
	504	505	0.36	0.68	0.68	1.15			0.00	0.00			0.00	0.00			0.00	0.00	10.81	73.82	100.08	117.30	171.45	85	450	450	CONC	0.20	76.0	103.312	103.762	106.317	127.5033	0.8017	1.5800	0.668
Contribution From STREET 4, Pipe 501 - 505						0.74				0.00				0.00				0.00	11.46																	
	505	506	0.22	0.68	0.42	2.31			0.00	0.00			0.00	0.00			0.00	0.00	12.39	68.69	93.05	109.02	159.29	158	525	525	CONC	0.25	46.0	103.037	103.562	106.166	215.0311	0.9933	0.7718	0.737
	506	508	0.08	0.68	0.15	2.46			0.00	0.00			0.00	0.00			0.00	0.00	13.17	66.47	90.00	105.43	154.01	163	525	525	CONC	0.25	26.5	102.892	103.417	106.070	215.0311	0.9933	0.4446	0.760
To STREET 1, Pipe 508 - 512						2.46				0.00				0.00				0.00	13.61																	
	540	503	0.26	0.68	0.49	0.49			0.00	0.00			0.00	0.00			0.00	0.00	10.00	76.81	104.19	122.14	178.56	38	300	300	PVC	0.35	42.0	103.600	103.900	106.400	57.2089	0.8093	0.8649	0.660
	503	502	0.17	0.68	0.32	0.81			0.00	0.00			0.00	0.00			0.00	0.00	10.86	73.64	99.84	117.01	171.02	60	375	375	PVC	0.30	9.0	103.378	103.753	106.312	96.0323	0.8695	0.1725	0.623
	502	509	0.23	0.68	0.43	1.25			0.00	0.00			0.00	0.00			0.00	0.00	11.04	73.04	99.01	116.04	169.60	91	450	450	CONC	0.20	53.5	103.276	103.726	106.295	127.5033	0.8017	1.1122	0.715
Contribution From STREET 4, Pipe 539 - 509						0.66				0.00				0.00				0.00	11.24																	
	509	510	0.21	0.68	0.40	2.31			0.00	0.00			0.00	0.00			0.00	0.00	12.15	69.43	94.06	110.21	161.04	160	525	525	CONC	0.25	49.0	103.094	103.619	106.180	215.0311	0.9933	0.8222	0.745
	510	511	0.16	0.68	0.30	2.61			0.00	0.00			0.00	0.00			0.00	0.00	12.97	67.01	90.74	106.30	155.30	175	525	525	CONC	0.30	9.0	102.941	103.466	106.088	235.5548	1.0881	0.1379	0.742
To STREET 1, Pipe 511 - 512						2.61				0.00				0.00				0.00	13.11																	
STREET 1																																				
	308	309	0.19	0.68	0.36	0.36			0.00	0.00			0.00	0.00			0.00	0.00	10.00	76.81	104.19	122.14	178.56	28	300	300	PVC	0.35	20.0	103.870	104.170	106.669	57.2089	0.8093	0.4119	0.482
	309	310	0.12	0.68	0.23	0.59			0.00	0.00			0.00	0.00			0.00	0.00	10.41	75.26	102.07	119.64	174.88	44	300	300	PVC	0.35	17.0	103.770	104.070	106.626	57.2089	0.8093	0.3501	0.771
	310	313	0.19	0.68	0.36	0.95			0.00	0.00			0.00	0.00			0.00	0.00	10.76	74.00	100.33	117.60	171.88	70	450	450	CONC	0.20	65.0	103.560	104.010	106.595	127.5033	0.8017	1.3513	0.549
To STREET 2, Pipe 313 - 314						0.95				0.00				0.00				0.00	12.11																	
			0.18	0.68	0.34	0.34			0.00	0.00			0.00	0.00			0.00	0.00																	
	507	508	0.39	0.68	0.74	1.08			0.00	0.00			0.00	0.00			0.00	0.00	10.00	76.81	104.19	122.14	178.56	83	450	450	CONC	0.20	79.0	104.405	104.855	105.856	127.5033	0.8017	1.6424	0.649
Contribution From STREET 1, Pipe 506 - 508						2.46				0.00				0.00				0.00	13.61																	
	508	512	0.40	0.68	0.76	4.29			0.00	0.00			0.00	0.00			0.00	0.00	13.61	65.26	88.34	103.47	151.14	280	675	675	CONC	0.20	74.5	102.676	103.351	106.014	375.9224	1.0505	1.1820	0.745
To STREET 5, Pipe 512 - 515						4.29				0.00				0.00				0.00	14.79																	
Contribution From STREET 1, Pipe 510 - 511						2.61				0.00				0.00				0.00	13.11																	
	511	512	0.51	0.68	0.96	3.57			0.00	0.00			0.00	0.00			0.00	0.00	13.11	66.62	90.21	105.68	154.38	238	675	675	CONC	0.15	88.0	102.764	103.439	106.060	325.5584	0.9098	1.6121	0.731
To STREET 5, Pipe 512 - 515						3.57				0.00				0.00				0.00	14.72																	
STREET 5																																				
Contribution From STREET 1, Pipe 508 - 512						4.29				0.00				0.00				0.00	14.79																	
Contribution From STREET 1, Pipe 511 - 512						3.57				0.00				0.00				0.00	14.72																	
	512	515	0.10	0.68	0.19	8.05			0.00	0.00			0.00	0.00			0.00	0.00	14.79	62.26	84.24	98.65	144.07	501	750	750	CONC	0.35	69.0	102.452	103.202	105.880	658.6236	1.4908	0.7714	0.761
To STREET 5, Pipe 515 - 516						8.05				0.00				0.00				0.00	15.56																	
STREET 5																																				
Contribution From STREET 5, Pipe 512 - 515						8.05				0.00				0.00				0.00	15.56																	
Contribution From STREET 7, Pipe 514 - 515						0.00				1.61				0.00				0.00	12.27																	
	515	516	0.05	0.68	0.09	8.15			0.00	1.61			0.00	0.00			0.00	0.00	15.56	60.47	81.78	95.76	139.83	624	900	900	CONC	0.20	59.0	101.660	102.560	105.741	809.5958	1.2726	0.7727	0.771
To STREET 7, Pipe 516 - 517						8.15				1.61				0.00				0.00	16.34																	

Definitions:
Q = 2.78 AIR, where
Q = Peak Flow in Litres per second (L/s)
A = Areas in hectares (ha)
I = Rainfall Intensity (mm/h)
R = Runoff Coefficient

Notes:
1) Ottawa Rainfall-Intensity Curve
2) Min. Velocity = 0.80 m/s

Designed: M.S.	PROJECT: STITTSVILLE SOUTH URBAN EXPANSION AREA		
Checked: W.L.	LOCATION: City of Ottawa		
Dwg. Reference: Storm Servicing Plan, Servicing Profiles	File Ref: 21-1247	Date: May 2026	Sheet No. SHEET 6 OF 7

STORM SEWER CALCULATION SHEET (RATIONAL METHOD)

Local Roads Return Frequency = 2 years
Collector Roads Return Frequency = 5 years
Manning 0.013 Arterial Roads Return Frequency = 10 years

	LOCATION		AREA (Ha) 2 YEAR				AREA (Ha) 5 YEAR				AREA (Ha) 10 YEAR				AREA (Ha) 100 YEAR				FLOW						SEWER DATA										
			AREA	R	Indiv.	Accum.	AREA	R	Indiv.	Accum.	AREA	R	Indiv.	Accum.	AREA	R	Indiv.	Accum.	Time of	Intensity	Intensity	Intensity	Intensity	Peak Flow	DIA. (mm)	DIA. (mm)	TYPE	SLOPE	LENGTH	INV	OBV	T/G	CAPACITY	VELOCITY	TIME OF	RATIO
																													UPS	UPS	UPS				
Location	From Node	To Node	(Ha)		2.78 AC	2.78 AC	(Ha)		2.78 AC	2.78 AC	(Ha)		2.78 AC	2.78 AC	(Ha)		2.78 AC	2.78 AC	(min)	(mm/h)	(mm/h)	(mm/h)	(mm/h)	Q (l/s)	(actual)	(nominal)		(%)	(m)				(l/s)	(m/s)	LOW (min	Q/Q full
STREET 7																																			
	408	410	0.60	0.68	1.13	1.13			0.00	0.00			0.00	0.00			0.00	0.00	10.00	76.81	104.19	122.14	178.56	87	450	450	CONC	0.20	134.5	102.686	103.136	105.536	127.5033	0.8017	2.7962	0.683
To STREET 7, Pipe 410 - 430						1.13				0.00				0.00				0.00	12.80																
Contribution From STREET 8, Pipe 530 - 531						1.64				0.00				0.00				0.00	12.87																
	531	532	0.19	0.68	0.36	2.00			0.00	0.00			0.00	0.00			0.00	0.00	12.87	67.29	91.13	106.76	155.97	135	525	525	CONC	0.20	55.5	102.169	102.694	105.210	192.3297	0.8885	1.0411	0.701
	532	533	0.14	0.68	0.26	2.27			0.00	0.00			0.00	0.00			0.00	0.00	13.91	64.46	87.24	102.19	149.26	146	600	600	CONC	0.15	13.5	101.397	101.997	105.109	237.8056	0.8411	0.2675	0.615
	533	534	0.63	0.68	1.19	3.46			0.00	0.00			0.00	0.00			0.00	0.00	14.18	63.77	86.30	101.08	147.63	221	675	675	CONC	0.15	107.0	101.302	101.977	105.089	325.5584	0.9098	1.9602	0.678
	534	535	0.06	0.68	0.11	3.57			0.00	0.00			0.00	0.00			0.00	0.00	16.14	59.20	80.04	93.72	136.83	212	750	750	CONC	0.11	13.0	101.066	101.816	104.880	369.2322	0.8358	0.2592	0.573
	535	536	0.01	0.68	0.02	3.59			0.00	0.00			0.00	0.00			0.00	0.00	16.40	58.65	79.29	92.84	135.53	211	750	750	CONC	0.11	6.5	101.022	101.772	104.860	369.2322	0.8358	0.1296	0.571
To WEST POND INLET 2, Pipe 536 - 537						3.59				0.00				0.00				0.00	16.53																
Contribution From STREET 5, Pipe 515 - 516						8.15				1.61				0.00				0.00	16.34																
	516	517	0.51	0.68	0.96	9.11			0.00	1.61			0.00	0.00			0.00	0.00	16.34	58.78	79.48	93.05	135.85	663	975	975	CONC	0.15	87.0	101.467	102.442	105.527	867.9562	1.1625	1.2473	0.764
	517	518	0.15	0.68	0.28	9.40			0.00	1.61			0.00	0.00			0.00	0.00	17.58	56.27	76.04	89.02	129.93	651	1050	1050	CONC	0.11	13.0	101.261	102.311	105.350	905.6791	1.0459	0.2072	0.719
	518	520	0.21	0.68	0.40	9.79			0.00	1.61			0.00	0.00			0.00	0.00	17.79	55.88	75.51	88.39	129.01	669	1050	1050	CONC	0.11	50.5	101.187	102.237	105.330	905.6791	1.0459	0.8047	0.738
Contribution From STREET 9, Pipe 538 - 520						0.64				0.00				0.00				0.00	11.29																
	520	521	0.23	0.68	0.43	10.87			0.00	1.61			0.00	0.00			0.00	0.00	18.60	54.41	73.49	86.02	125.54	709	1200	1200	CONC	0.11	56.0	100.981	102.181	105.235	1293.0625	1.1433	0.8163	0.549
	521	522	0.14	0.68	0.26	11.13			0.00	1.61			0.00	0.00			0.00	0.00	19.41	53.00	71.57	83.76	122.22	705	1200	1200	CONC	0.11	13.0	100.889	102.089	105.122	1293.0625	1.1433	0.1895	0.545
	522	523	0.22	0.68	0.42	11.55			0.00	1.61			0.00	0.00			0.00	0.00	19.60	52.68	71.14	83.25	121.48	723	1200	1200	CONC	0.11	37.0	100.845	102.045	105.103	1293.0625	1.1433	0.5394	0.559
	523	524	0.15	0.68	0.28	11.83			0.00	1.61			0.00	0.00			0.00	0.00	20.14	51.81	69.94	81.85	119.42	725	1200	1200	CONC	0.15	8.5	100.774	101.974	105.030	1509.9717	1.3351	0.1061	0.480
	524	528	0.10	0.68	0.19	12.02			0.00	1.61			0.00	0.00			0.00	0.00	20.25	51.64	69.71	81.58	119.03	733	1200	1200	CONC	0.11	29.5	100.731	101.931	105.011	1293.0625	1.1433	0.4300	0.567
Contribution From STREET 10, Pipe 527 - 528						2.40				0.00				0.00				0.00	14.11																
			0.08	0.68	0.15	14.57			0.00	1.61			0.00	0.00			0.00	0.00																	
	528	536			0.00	14.57	0.41	0.40	0.46	2.06			0.00	0.00			0.00	0.00	20.68	50.97	68.80	80.51	117.45	885	1200	1200	CONC	0.11	49.5	100.679	101.879	104.946	1293.0625	1.1433	0.7216	0.684
To WEST POND INLET 2, Pipe 536 - 537						14.57				2.06				0.00				0.00	21.40																
EAST POND INLET 2																																			
Contribution From STREET 7, Pipe 528 - 536						14.57				2.06				0.00				0.00	21.40																
Contribution From STREET 7, Pipe 535 - 536						3.59				0.00				0.00				0.00	16.53																
	536	537			0.00	18.17			0.00	2.06			0.00	0.00			0.00	0.00	21.40	49.89	67.32	78.77	114.91	1045	1200	1200	CONC	0.11	5.0	100.565	101.765	104.850	1293.0625	1.1433	0.0729	0.808
	537	HW5			0.00	18.17			0.00	2.06			0.00	0.00			0.00	0.00	21.47	49.78	67.18	78.60	114.66	1043	1200	1200	CONC	0.11	26.5	100.529	101.729	104.850	1293.0625	1.1433	0.3863	0.807

Definitions:
Q = 2.78 AIR, where
Q = Peak Flow in Litres per second (L/s)
A = Areas in hectares (ha)
I = Rainfall Intensity (mm/h)
R = Runoff Coefficient

Notes:
1) Ottawa Rainfall-Intensity Curve
2) Min. Velocity = 0.80 m/s

Designed: M.S.	PROJECT: STITTSVILLE SOUTH URBAN EXPANSION AREA		
Checked: W.L.	LOCATION: City of Ottawa		
Dwg. Reference: Storm Servicing Plan, Servicing Profiles	File Ref: 21-1247	Date: May 2026	Sheet No. SHEET 7 OF 7

Appendix D.2

Stormwater Management Results

Project Name:	Stittsville
Project Number:	1247
Designed By:	JC
Checked By:	VM
Date	Sept. 29 2025

DSEL
David Schaeffer Engineering Limited
600 Alden Road, Suite 606
Markham, ON L3R 0E7

Orifice 1		Orifice 2		Orifice 3	
Dia. (mm)	160	Height (m)	0.3	Height (m)	0.6
Cross Sect. Area (m^2)	0.0201	Length (m)	0.25	Length (m)	0.6
Orifice Coeff.	0.62	Cross Sect. Area (m^2)	0.075	Cross Sect. Area (m^2)	0.36
Inv. Elev. (m)	101.80	Orifice Coeff.	0.62	Orifice Coeff.	0.62
		Inv. Elev. (m)	102.45	Inv. Elev. (m)	103.35

SWM FACILITY DISCHARGE CALCULATIONS - West Pond Normal Conditions

Pond Characteristic	Elevation	Orifice 1		Orifice 2		Orifice 3		Total Discharge From Pond
		Head	Discharge	Head	Discharge	Head	Discharge	
	(m)	(m)	(m^3/s)	(m)	(m^3/s)	(m)	(m^3/s)	(m^3/s)
Permanent Pool = 101.8	101.80	0.00	0.000	0.00	0.000	0.00	0.000	0.000
	101.85	0.05	0.002	0.00	0.000	0.00	0.000	0.002
	101.90	0.10	0.008	0.00	0.000	0.00	0.000	0.008
	101.95	0.15	0.015	0.00	0.000	0.00	0.000	0.015
	102.00	0.20	0.019	0.00	0.000	0.00	0.000	0.019
	102.05	0.25	0.023	0.00	0.000	0.00	0.000	0.023
	102.10	0.30	0.026	0.00	0.000	0.00	0.000	0.026
	102.15	0.35	0.029	0.00	0.000	0.00	0.000	0.029
	102.20	0.40	0.031	0.00	0.000	0.00	0.000	0.031
	102.25	0.45	0.034	0.00	0.000	0.00	0.000	0.034
	102.30	0.50	0.036	0.00	0.000	0.00	0.000	0.036
	102.35	0.55	0.038	0.00	0.000	0.00	0.000	0.038
	102.40	0.60	0.040	0.00	0.000	0.00	0.000	0.040
Erosion Control Water Level = 102.45	102.45	0.65	0.042	0.00	0.000	0.00	0.000	0.042
	102.50	0.70	0.043	0.05	0.005	0.00	0.000	0.048
	102.55	0.75	0.045	0.10	0.013	0.00	0.000	0.059
	102.60	0.80	0.047	0.15	0.024	0.00	0.000	0.070
	102.65	0.85	0.048	0.20	0.035	0.00	0.000	0.083
2-Year Storm Water Level = 102.67	102.70	0.90	0.050	0.25	0.046	0.00	0.000	0.096
	102.75	0.95	0.052	0.30	0.057	0.00	0.000	0.109
	102.80	1.00	0.053	0.35	0.092	0.00	0.000	0.145
	102.85	1.05	0.054	0.40	0.103	0.00	0.000	0.157
5-Year Storm Water Level = 102.9	102.90	1.10	0.056	0.45	0.113	0.00	0.000	0.169
	102.95	1.15	0.057	0.50	0.122	0.00	0.000	0.179
	103.00	1.20	0.058	0.55	0.130	0.00	0.000	0.189
	103.05	1.25	0.060	0.60	0.138	0.00	0.000	0.198
10-Year Storm Water Level = 103.08	103.10	1.30	0.061	0.65	0.146	0.00	0.000	0.207
	103.15	1.35	0.062	0.70	0.153	0.00	0.000	0.215
	103.20	1.40	0.063	0.75	0.160	0.00	0.000	0.223
	103.25	1.45	0.065	0.80	0.166	0.00	0.000	0.231
25-Year Storm Water Level = 103.3	103.30	1.50	0.066	0.85	0.172	0.00	0.000	0.238
	103.35	1.55	0.067	0.90	0.178	0.00	0.000	0.245
	103.40	1.60	0.068	0.95	0.184	0.05	0.012	0.264
	103.45	1.65	0.069	1.00	0.190	0.10	0.034	0.293
50-Year Storm Water Level = 103.46	103.50	1.70	0.070	1.05	0.195	0.15	0.061	0.327
	103.55	1.75	0.071	1.10	0.201	0.20	0.092	0.364
100-Year Storm Water Level = 103.6	103.60	1.80	0.072	1.15	0.206	0.25	0.127	0.405
	103.65	1.85	0.073	1.20	0.211	0.30	0.163	0.448
	103.70	1.90	0.074	1.25	0.216	0.35	0.202	0.492
	103.75	1.95	0.076	1.30	0.221	0.40	0.242	0.538
	103.80	2.00	0.077	1.35	0.226	0.45	0.283	0.585
	103.85	2.05	0.078	1.40	0.230	0.50	0.325	0.633
	103.90	2.10	0.078	1.45	0.235	0.55	0.368	0.681
	103.95	2.15	0.079	1.50	0.239	0.60	0.410	0.729
	104.00	2.20	0.080	1.55	0.244	0.65	0.585	0.909
	104.05	2.25	0.081	1.60	0.248	0.70	0.625	0.955
	104.10	2.30	0.082	1.65	0.252	0.75	0.663	0.998
	104.15	2.35	0.083	1.70	0.256	0.80	0.699	1.039
	104.20	2.40	0.084	1.75	0.261	0.85	0.733	1.078
	104.25	2.45	0.085	1.80	0.265	0.90	0.766	1.115
	104.30	2.50	0.086	1.85	0.269	0.95	0.797	1.152
	104.35	2.55	0.087	1.90	0.272	1.00	0.827	1.186
Top of Pond Berm = 104.4	104.40	2.60	0.088	1.95	0.276	1.05	0.856	1.220

Project Name:	Stittsville
Project Number:	1247
Designed By:	JC
Checked By:	VM
Date	Sept. 29 2025

DSEL
David Schaeffer Engineering Limited
600 Alden Road, Suite 606
Markham, ON L3R 0E7

SWM FACILITY STORAGE CALCULATIONS - Stittsville West Pond Normal Conditions

Permanent Pool Volume Required:	6351 m^3	
Permanent Pool Volume Provided:	7010 m^3	**110% of Required Permanent Pool**
Extended Detention/Erosion Control Volume Required:	5690 m^3	
Extended Detention/Erosion Control Volume Provided:	5915 m^3	**104% of Required Extended Detention**
Bottom of Pond:	99.80 m	
Permanent Pool:	101.80 m	
Incremental Depth:	0.05 m	

Pond Characteristic	Elevation (m)	Stage (m)	Area (m2)	Average Area (m^2)	Incremental Storage (m^3)	Cumulative Storage (m^3)	Cumulative Storage above Permanent Pool (m^3)
Bottom of Pond = 99.8	99.80	0.00	1498.38		0	**0**	**0**
	99.85	0.05	1533.76	1516	76	**76**	**0**
	99.90	0.10	1571.53	1553	78	**153**	**0**
	99.95	0.15	1609.50	1591	80	**233**	**0**
	100.00	0.20	1647.66	1629	81	**314**	**0**
	100.05	0.25	1686.19	1667	83	**398**	**0**
	100.10	0.30	1724.71	1705	85	**483**	**0**
	100.15	0.35	1763.38	1744	87	**570**	**0**
	100.20	0.40	1802.26	1783	89	**659**	**0**
	100.25	0.45	1841.92	1822	91	**750**	**0**
	100.30	0.50	1881.20	1862	93	**844**	**0**
	100.35	0.55	1921.04	1901	95	**939**	**0**
	100.40	0.60	1961.12	1941	97	**1036**	**0**
	100.45	0.65	2001.16	1981	99	**1135**	**0**
	100.50	0.70	2041.52	2021	101	**1236**	**0**
	100.55	0.75	2082.51	2062	103	**1339**	**0**
	100.60	0.80	2123.31	2103	105	**1444**	**0**
	100.65	0.85	2164.29	2144	107	**1551**	**0**
	100.70	0.90	2205.71	2185	109	**1660**	**0**
	100.75	0.95	2247.35	2227	111	**1772**	**0**
	100.80	1.00	2291.18	2269	113	**1885**	**0**
	100.85	1.05	3348.12	2820	141	**2026**	**0**
	100.90	1.10	3435.28	3392	170	**2196**	**0**
	100.95	1.15	3522.16	3479	174	**2370**	**0**
	101.00	1.20	3610.27	3566	178	**2548**	**0**
	101.05	1.25	3698.29	3654	183	**2731**	**0**
	101.10	1.30	3787.12	3743	187	**2918**	**0**
	101.15	1.35	3876.46	3832	192	**3109**	**0**
	101.20	1.40	3966.06	3921	196	**3306**	**0**
	101.25	1.45	4056.26	4011	201	**3506**	**0**
	101.30	1.50	4146.81	4102	205	**3711**	**0**
	101.35	1.55	4237.84	4192	210	**3921**	**0**
	101.40	1.60	4329.29	4284	214	**4135**	**0**
	101.45	1.65	4421.06	4375	219	**4354**	**0**
	101.50	1.70	7489.01	5955	298	**4652**	**0**
	101.55	1.75	7609.49	7549	377	**5029**	**0**
	101.60	1.80	7735.23	7672	384	**5413**	**0**
	101.65	1.85	7861.09	7798	390	**5802**	**0**
	101.70	1.90	7986.71	7924	396	**6199**	**0**
	101.75	1.95	8113.16	8050	402	**6601**	**0**
Permanent Pool = 101.8	101.80	2.00	8243.45	8178	409	**7010**	**0**
	101.85	2.05	8368.93	8306	415	**7425**	**415**
	101.90	2.10	8499.79	8434	422	**7847**	**837**
	101.95	2.15	8631.14	8565	428	**8275**	**1265**
	102.00	2.20	8762.99	8697	435	**8710**	**1700**
	102.05	2.25	8895.34	8829	441	**9152**	**2142**
	102.10	2.30	9028.82	8962	448	**9600**	**2590**
	102.15	2.35	9162.59	9096	455	**10055**	**3045**
	102.20	2.40	9297.39	9230	461	**10516**	**3506**
	102.25	2.45	9432.99	9365	468	**10984**	**3974**
	102.30	2.50	9568.67	9501	475	**11459**	**4449**
	102.35	2.55	9705.12	9637	482	**11941**	**4931**
	102.40	2.60	9843.51	9774	489	**12430**	**5420**
Erosion Control Water Level = 102.45	102.45	2.65	9981.37	9912	496	**12926**	**5915**

	102.50	2.70	10120.58	10051	503	**13428**	**6418**
	102.55	2.75	10259.82	10190	510	**13938**	**6928**
	102.60	2.80	10400.01	10330	516	**14454**	**7444**
	102.65	2.85	10540.97	10470	524	**14978**	**7968**
2-Year Storm Water Level = 102.67	102.70	2.90	10682.70	10612	531	**15508**	**8498**
	102.75	2.95	10825.15	10754	538	**16046**	**9036**
	102.80	3.00	10971.97	10899	545	**16591**	**9581**
	102.85	3.05	11742.72	11357	568	**17159**	**10149**
5-Year Storm Water Level = 102.9	102.90	3.10	11844.04	11793	590	**17748**	**10738**
	102.95	3.15	11946.71	11895	595	**18343**	**11333**
	103.00	3.20	12049.49	11998	600	**18943**	**11933**
	103.05	3.25	12153.49	12101	605	**19548**	**12538**
10-Year Storm Water Level = 103.08	103.10	3.30	12258.17	12206	610	**20158**	**13148**
	103.15	3.35	12363.49	12311	616	**20774**	**13764**
	103.20	3.40	12469.19	12416	621	**21395**	**14385**
	103.25	3.45	12575.94	12523	626	**22021**	**15011**
25-Year Storm Water Level = 103.3	103.30	3.50	12682.81	12629	631	**22652**	**15642**
	103.35	3.55	12791.22	12737	637	**23289**	**16279**
	103.40	3.60	12899.55	12845	642	**23932**	**16921**
	103.45	3.65	13009.11	12954	648	**24579**	**17569**
50-Year Storm Water Level = 103.46	103.50	3.70	13118.90	13064	653	**25232**	**18222**
	103.55	3.75	13229.99	13174	659	**25891**	**18881**
100-Year Storm Water Level = 103.6	103.60	3.80	13341.52	13286	664	**26555**	**19545**
	103.65	3.85	13454.06	13398	670	**27225**	**20215**
	103.70	3.90	13566.52	13510	676	**27901**	**20891**
	103.75	3.95	13680.26	13623	681	**28582**	**21572**
	103.80	4.00	13794.42	13737	687	**29269**	**22259**
	103.85	4.05	13909.42	13852	693	**29961**	**22951**
	103.90	4.10	14024.87	13967	698	**30660**	**23650**
	103.95	4.15	14141.32	14083	704	**31364**	**24354**
	104.00	4.20	14258.46	14200	710	**32074**	**25064**
	104.05	4.25	14376.29	14317	716	**32790**	**25780**
	104.10	4.30	14495.01	14436	722	**33512**	**26502**
	104.15	4.35	14614.19	14555	728	**34239**	**27229**
	104.20	4.40	14734.29	14674	734	**34973**	**27963**
	104.25	4.45	14854.57	14794	740	**35713**	**28703**
	104.30	4.50	15107.72	14981	749	**36462**	**29452**
	104.35	4.55	16437.25	15772	789	**37250**	**30240**
Top of Pond Berm = 104.4	104.40	4.60	17806.66	17122	856	**38107**	**31096**

Project Name: Stittsville
Project Number: 1247
Designed By: JC
Checked By: VM
Date Sept. 29 2025

David Schaeffer Engineering Limited
600 Alden Road, Suite 606
Markham, ON L3R 0E7

PERMANENT POOL AND EXTENDED DETENTION - West Pond

Pond Drainage Catchment & Design

Area	
34.77	ha

Treatment Level :	Enhanced	
Treatment Percentage:	80%	
SWM Facility :	Wet Pond	
Imperviousness :	69	%

Permanent Pool Requirements

MOE 2003 Table 3.2 Interpolated Water Quality Volume :	223	m^3/ha
Unitary Permanent Pool (Less 40 m^3/ha for active storage) :	183	m^3/ha

Extended Detention and Erosion Control Requirements

Maximum of :	**MOE 2003 Active Storage =**	40	m^3/ha
	25mm Storm Runoff Volume =	5.69	ML
	OR		
	Unitary Erosion Control Volume =	0	m^3/imp-ha

Quality Control Summary

	Volume (m^3)
Required Permanent Pool Volume	6351
Provided Permanent Pool Volume	7010
Required Extended Detention/Erosion Control	
MOE 2003 Active Storage	*1391*
25mm Storm Runoff Volume	*5690*
Unitary Erosion Control Volume	*0*
Maximum Required ED/Erosion Control	5690
Provided ED/Erosion Control	5915

Project Name:	Stittsville
Project Number:	1247
Designed By:	JC
Checked By:	VM
Date	Sept. 29 2025

DSEL
David Schaeffer Engineering Limited
600 Alden Road, Suite 606
Markham, ON L3R 0E7

Orifice 1		Orifice 2		Orifice 3	
Dia. (mm)	160	Height (m)	0.3	Height (m)	0.6
Cross Sect. Area (m^2)	0.0201	Length (m)	0.25	Length (m)	0.6
Orifice Coeff.	0.62	Cross Sect. Area (m^2)	0.075	Cross Sect. Area (m^2)	0.36
Inv. Elev. (m)	102.77	Orifice Coeff.	0.62	Orifice Coeff.	0.62
		Inv. Elev. (m)	102.77	Inv. Elev. (m)	103.35

SWM FACILITY DISCHARGE CALCULATIONS - West Pond Restrictive Conditions

Pond Characteristic	Elevation	Orifice 1		Orifice 2		Orifice 3		Total Discharge From Pond
		Head	Discharge	Head	Discharge	Head	Discharge	
	(m)	(m)	(m^3/s)	(m)	(m^3/s)	(m)	(m^3/s)	(m^3/s)
Permanent Pool = 101.8	101.80	0.00	0.000	0.00	0.000	0.00	0.000	0.000
	101.85	0.00	0.000	0.00	0.000	0.00	0.000	0.000
	101.90	0.00	0.000	0.00	0.000	0.00	0.000	0.000
	101.95	0.00	0.000	0.00	0.000	0.00	0.000	0.000
	102.00	0.00	0.000	0.00	0.000	0.00	0.000	0.000
	102.05	0.00	0.000	0.00	0.000	0.00	0.000	0.000
	102.10	0.00	0.000	0.00	0.000	0.00	0.000	0.000
	102.15	0.00	0.000	0.00	0.000	0.00	0.000	0.000
	102.20	0.00	0.000	0.00	0.000	0.00	0.000	0.000
	102.25	0.00	0.000	0.00	0.000	0.00	0.000	0.000
	102.30	0.00	0.000	0.00	0.000	0.00	0.000	0.000
	102.35	0.00	0.000	0.00	0.000	0.00	0.000	0.000
	102.40	0.00	0.000	0.00	0.000	0.00	0.000	0.000
Erosion Control Water Level = 102.45	102.45	0.00	0.000	0.00	0.000	0.00	0.000	0.000
	102.50	0.00	0.000	0.00	0.000	0.00	0.000	0.000
	102.55	0.00	0.000	0.00	0.000	0.00	0.000	0.000
	102.60	0.00	0.000	0.00	0.000	0.00	0.000	0.000
	102.65	0.00	0.000	0.00	0.000	0.00	0.000	0.000
	102.70	0.00	0.000	0.00	0.000	0.00	0.000	0.000
	102.75	0.00	0.000	0.00	0.000	0.00	0.000	0.000
	102.80	0.03	0.001	0.03	0.002	0.00	0.000	0.003
	102.85	0.08	0.004	0.08	0.010	0.00	0.000	0.014
2-Year Storm Water Level = 102.89	102.90	0.13	0.012	0.13	0.019	0.00	0.000	0.032
	102.95	0.18	0.017	0.18	0.030	0.00	0.000	0.048
	103.00	0.23	0.021	0.23	0.041	0.00	0.000	0.063
5-Year Storm Water Level = 103.04	103.05	0.28	0.025	0.28	0.053	0.00	0.000	0.078
	103.10	0.33	0.028	0.33	0.087	0.00	0.000	0.115
	103.15	0.38	0.030	0.38	0.099	0.00	0.000	0.129
10-Year Storm Water Level = 103.19	103.20	0.43	0.033	0.43	0.109	0.00	0.000	0.142
	103.25	0.48	0.035	0.48	0.118	0.00	0.000	0.153
	103.30	0.53	0.037	0.53	0.127	0.00	0.000	0.164
	103.35	0.58	0.039	0.58	0.135	0.00	0.000	0.174
25-Year Storm Water Level = 103.4	103.40	0.63	0.041	0.63	0.143	0.05	0.012	0.196
	103.45	0.68	0.043	0.68	0.150	0.10	0.034	0.226
	103.50	0.73	0.045	0.73	0.157	0.15	0.061	0.262
50-Year Storm Water Level = 103.53	103.55	0.78	0.046	0.78	0.163	0.20	0.092	0.302
	103.60	0.83	0.048	0.83	0.170	0.25	0.127	0.344
	103.65	0.88	0.049	0.88	0.176	0.30	0.163	0.389
100-Year Storm Water Level = 103.66	103.70	0.93	0.051	0.93	0.182	0.35	0.202	0.435
	103.75	0.98	0.052	0.98	0.188	0.40	0.242	0.482
	103.80	1.03	0.054	1.03	0.193	0.45	0.283	0.530
	103.85	1.08	0.055	1.08	0.199	0.50	0.325	0.579
	103.90	1.13	0.057	1.13	0.204	0.55	0.368	0.628
	103.95	1.18	0.058	1.18	0.209	0.60	0.410	0.677
	104.00	1.23	0.059	1.23	0.214	0.65	0.585	0.858
	104.05	1.28	0.060	1.28	0.219	0.70	0.625	0.905
	104.10	1.33	0.062	1.33	0.224	0.75	0.663	0.949
	104.15	1.38	0.063	1.38	0.228	0.80	0.699	0.990
	104.20	1.43	0.064	1.43	0.233	0.85	0.733	1.030
	104.25	1.48	0.065	1.48	0.238	0.90	0.766	1.069
	104.30	1.53	0.066	1.53	0.242	0.95	0.797	1.106
	104.35	1.58	0.068	1.58	0.246	1.00	0.827	1.141
Top of Pond Berm = 104.4	104.40	1.63	0.069	1.63	0.251	1.05	0.856	1.176

Project Name:	Stittsville
Project Number:	1247
Designed By:	JC
Checked By:	VM
Date	Sept. 29 2025

DSEL
David Schaeffer Engineering Limited
600 Alden Road, Suite 606
Markham, ON L3R 0E7

SWM FACILITY STORAGE CALCULATIONS - Stittsville West Pond Restrictive Conditions

Permanent Pool Volume Required:	6351 m^3	
Permanent Pool Volume Provided:	7010 m^3	**110% of Required Permanent Pool**
Extended Detention/Erosion Control Volume Required:	5690 m^3	
Extended Detention/Erosion Control Volume Provided:	5915 m^3	**104% of Required Extended Detention**
Bottom of Pond:	99.80 m	
Permanent Pool:	101.80 m	
Incremental Depth:	0.05 m	

Pond Characteristic	Elevation (m)	Stage (m)	Area (m2)	Average Area (m^2)	Incremental Storage (m^3)	Cumulative Storage (m^3)	Cumulative Storage above Permanent Pool (m^3)
Bottom of Pond = 99.8	99.80	0.00	1498.38		0	**0**	**0**
	99.85	0.05	1533.76	1516	76	**76**	**0**
	99.90	0.10	1571.53	1553	78	**153**	**0**
	99.95	0.15	1609.50	1591	80	**233**	**0**
	100.00	0.20	1647.66	1629	81	**314**	**0**
	100.05	0.25	1686.19	1667	83	**398**	**0**
	100.10	0.30	1724.71	1705	85	**483**	**0**
	100.15	0.35	1763.38	1744	87	**570**	**0**
	100.20	0.40	1802.26	1783	89	**659**	**0**
	100.25	0.45	1841.92	1822	91	**750**	**0**
	100.30	0.50	1881.20	1862	93	**844**	**0**
	100.35	0.55	1921.04	1901	95	**939**	**0**
	100.40	0.60	1961.12	1941	97	**1036**	**0**
	100.45	0.65	2001.16	1981	99	**1135**	**0**
	100.50	0.70	2041.52	2021	101	**1236**	**0**
	100.55	0.75	2082.51	2062	103	**1339**	**0**
	100.60	0.80	2123.31	2103	105	**1444**	**0**
	100.65	0.85	2164.29	2144	107	**1551**	**0**
	100.70	0.90	2205.71	2185	109	**1660**	**0**
	100.75	0.95	2247.35	2227	111	**1772**	**0**
	100.80	1.00	2291.18	2269	113	**1885**	**0**
	100.85	1.05	3348.12	2820	141	**2026**	**0**
	100.90	1.10	3435.28	3392	170	**2196**	**0**
	100.95	1.15	3522.16	3479	174	**2370**	**0**
	101.00	1.20	3610.27	3566	178	**2548**	**0**
	101.05	1.25	3698.29	3654	183	**2731**	**0**
	101.10	1.30	3787.12	3743	187	**2918**	**0**
	101.15	1.35	3876.46	3832	192	**3109**	**0**
	101.20	1.40	3966.06	3921	196	**3306**	**0**
	101.25	1.45	4056.26	4011	201	**3506**	**0**
	101.30	1.50	4146.81	4102	205	**3711**	**0**
	101.35	1.55	4237.84	4192	210	**3921**	**0**
	101.40	1.60	4329.29	4284	214	**4135**	**0**
	101.45	1.65	4421.06	4375	219	**4354**	**0**
	101.50	1.70	7489.01	5955	298	**4652**	**0**
	101.55	1.75	7609.49	7549	377	**5029**	**0**
	101.60	1.80	7735.23	7672	384	**5413**	**0**
	101.65	1.85	7861.09	7798	390	**5802**	**0**
	101.70	1.90	7986.71	7924	396	**6199**	**0**
	101.75	1.95	8113.16	8050	402	**6601**	**0**
Permanent Pool = 101.8	101.80	2.00	8243.45	8178	409	**7010**	**0**
	101.85	2.05	8368.93	8306	415	**7425**	**415**
	101.90	2.10	8499.79	8434	422	**7847**	**837**
	101.95	2.15	8631.14	8565	428	**8275**	**1265**
	102.00	2.20	8762.99	8697	435	**8710**	**1700**
	102.05	2.25	8895.34	8829	441	**9152**	**2142**
	102.10	2.30	9028.82	8962	448	**9600**	**2590**
	102.15	2.35	9162.59	9096	455	**10055**	**3045**
	102.20	2.40	9297.39	9230	461	**10516**	**3506**
	102.25	2.45	9432.99	9365	468	**10984**	**3974**
	102.30	2.50	9568.67	9501	475	**11459**	**4449**
	102.35	2.55	9705.12	9637	482	**11941**	**4931**
	102.40	2.60	9843.51	9774	489	**12430**	**5420**
Erosion Control Water Level = 102.45	102.45	2.65	9981.37	9912	496	**12926**	**5915**

	102.50	2.70	10120.58	10051	503	**13428**	**6418**
	102.55	2.75	10259.82	10190	510	**13938**	**6928**
	102.60	2.80	10400.01	10330	516	**14454**	**7444**
	102.65	2.85	10540.97	10470	524	**14978**	**7968**
	102.70	2.90	10682.70	10612	531	**15508**	**8498**
	102.75	2.95	10825.15	10754	538	**16046**	**9036**
	102.80	3.00	10971.97	10899	545	**16591**	**9581**
	102.85	3.05	11742.72	11357	568	**17159**	**10149**
2-Year Storm Water Level = 102.89	102.90	3.10	11844.04	11793	590	**17748**	**10738**
	102.95	3.15	11946.71	11895	595	**18343**	**11333**
	103.00	3.20	12049.49	11998	600	**18943**	**11933**
5-Year Storm Water Level = 103.04	103.05	3.25	12153.49	12101	605	**19548**	**12538**
	103.10	3.30	12258.17	12206	610	**20158**	**13148**
	103.15	3.35	12363.49	12311	616	**20774**	**13764**
10-Year Storm Water Level = 103.19	103.20	3.40	12469.19	12416	621	**21395**	**14385**
	103.25	3.45	12575.94	12523	626	**22021**	**15011**
	103.30	3.50	12682.81	12629	631	**22652**	**15642**
	103.35	3.55	12791.22	12737	637	**23289**	**16279**
25-Year Storm Water Level = 103.4	103.40	3.60	12899.55	12845	642	**23932**	**16921**
	103.45	3.65	13009.11	12954	648	**24579**	**17569**
	103.50	3.70	13118.90	13064	653	**25232**	**18222**
50-Year Storm Water Level = 103.53	103.55	3.75	13229.99	13174	659	**25891**	**18881**
	103.60	3.80	13341.52	13286	664	**26555**	**19545**
	103.65	3.85	13454.06	13398	670	**27225**	**20215**
100-Year Storm Water Level = 103.66	103.70	3.90	13566.52	13510	676	**27901**	**20891**
	103.75	3.95	13680.26	13623	681	**28582**	**21572**
	103.80	4.00	13794.42	13737	687	**29269**	**22259**
	103.85	4.05	13909.42	13852	693	**29961**	**22951**
	103.90	4.10	14024.87	13967	698	**30660**	**23650**
	103.95	4.15	14141.32	14083	704	**31364**	**24354**
	104.00	4.20	14258.46	14200	710	**32074**	**25064**
	104.05	4.25	14376.29	14317	716	**32790**	**25780**
	104.10	4.30	14495.01	14436	722	**33512**	**26502**
	104.15	4.35	14614.19	14555	728	**34239**	**27229**
	104.20	4.40	14734.29	14674	734	**34973**	**27963**
	104.25	4.45	14854.57	14794	740	**35713**	**28703**
	104.30	4.50	15107.72	14981	749	**36462**	**29452**
	104.35	4.55	16437.25	15772	789	**37250**	**30240**
Top of Pond Berm = 104.4	104.40	4.60	17806.66	17122	856	**38107**	**31096**

Project Name:	Stittsville
Project Number:	1247
Designed By:	JC
Checked By:	VM
Date	Sept. 29 2025

DSEL
David Schaeffer Engineering Limited
600 Alden Road, Suite 606
Markham, ON L3R 0E7

ALLOWABLE POND VOLUME AND DISCHARGE RATES - STITTSVILLE WEST POND

Drainage area	34.77	ha
Imp %	69	%
Imp area	24.0	ha

		Normal Conditions			Restrictive Conditions		
Pond Component	**Target Outflow**	**Peak Outflow**	**Pond Volume**	**Pond Elevation**	**Peak Outflow**	**Pond Volume**	**Pond Elevation**
	m3/s	m3/s	m3	masl	m3/s	m3	masl
Permanent Pool	N/A	N/A	7010	101.80	N/A	7010	101.80
Erosion Control/Extended Det.	0.061	0.042	12926	102.45	0.000	12926	102.45
2 Year Design Storm	0.140	0.100	15199	102.67	0.029	17588	102.89
5 Year Design Storm	0.177	0.169	17794	102.90	0.093	19456	103.04
10 Year Design Storm	0.206	0.204	19964	103.08	0.139	21280	103.19
25 Year Design Storm	0.321	0.239	22715	103.30	0.195	23898	103.40
50 Year Design Storm	0.430	0.301	24680	103.46	0.295	25621	103.53
100 Year Design Storm	0.590	0.424	26560	103.60	0.432	27411	103.66

[1]Target outflow based on maximum release rate between free and restrictive downstream conditions as per JFSA SWM Pond Report.

[2]Active storage volume plus permanent pool volume.

[3]Erosion Control / Extended Detention based on total runoff volume from Chicago 25mm 3hr storm event.

[4]Restricted outlet based on 102.77m as per JFSA SWM Pond Report.

Project Name:	Stittsville
Project Number:	1247
Designed By:	JC
Checked By:	VM
Date	Sept 29 2025

David Schaeffer Engineering Limited
600 Alden Road, Suite 606
Markham, ON L3R 0E7

DRAWDOWN TIME CALCULATION - West Pond

Ministry of the Environment
Stormwater Management Planning and Design Manual (March 2003)

Equation 4.11: Drawdown Time

$$t = \frac{0.66C_2h^{1.5} + 2C_3h^{0.5}}{2.75A_O} = \textbf{256,796 sec}$$

$$= \textbf{71.3 hr}$$


3.0 days

t = drawdown time (sec)
A_O = cross-sectional area of the orifice (m^2)
h = maximum water elevation above the orifice (m)
C_2 = slope coefficient from the area-depth linear regression
C_3 = intercept from the area-depth linear regression

Input Parameters:

Orifice Diameter =	0.160	m
Extended Detention Elevation =	102.45	m
Extended Detention Head, h =	0.65	m
A_O =	0.020	m^2
C_2 =	2678	
C_3 =	8231	

		X - Values	Y - Values
Pond Stage	**Elevation** (m)	**Depth** (m)	**Area** (m^2)
PP	101.80	0.00	8243.45
	101.85	0.05	8368.93
	101.90	0.10	8499.79
	101.95	0.15	8631.14
	102.00	0.20	8762.99
	102.05	0.25	8895.344
	102.1	0.30	9028.819
	102.15	0.35	9162.5885
	102.2	0.40	9297.3935
	102.25	0.45	9432.987
	102.3	0.50	9568.666
	102.35	0.55	9705.124
	102.4	0.60	9843.5105
ED	102.45	0.65	9981.365

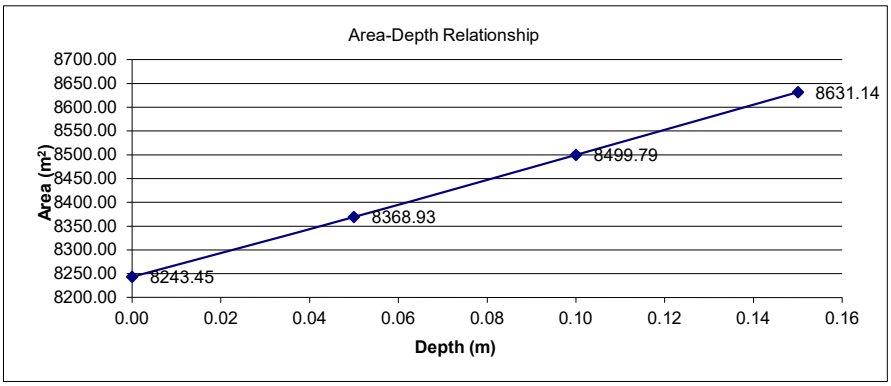

Project Name: Stittsville
Project Number: 1247
Designed By: VM
Checked By:
Date 07-May-26

DSEL
David Schaeffer Engineering Limited
600 Alden Road, Suite 606
Markham, ON L3R 0E7

PERMANENT POOL AND EXTENDED DETENTION - East Pond

Pond Drainage Catchment & Design

Area	
25.50	ha

Treatment Level :	Enhanced	
Treatment Percentage:	80%	
SWM Facility :	Wet Pond	
Imperviousness :	69	%

Permanent Pool Requirements

MOE 2003 Table 3.2 Interpolated Water Quality Volume :	223	m^3/ha
Unitary Permanent Pool (Less 40 m^3/ha for active storage) :	183	m^3/ha

Extended Detention and Erosion Control Requirements

Maximum of :	**MOE 2003 Active Storage =**	40	m^3/ha
	25mm Storm Runoff Volume =	4.16	ML
	OR		
	Unitary Erosion Control Volume =	0	m^3/imp-ha

Quality Control Summary

	Volume (m^3)
Required Permanent Pool Volume	4658
Provided Permanent Pool Volume	4973
Required Extended Detention/Erosion Control	
MOE 2003 Active Storage	*1020*
25mm Storm Runoff Volume	*4160*
Unitary Erosion Control Volume	*0*
Maximum Required ED/Erosion Control	4160
Provided ED/Erosion Control	4454

Project Name:	Stittsville
Project Number:	1247
Designed By:	VM
Checked By:	
Date	07-May-26

David Schaeffer Engineering Limited
600 Alden Road, Suite 606
Markham, ON L3R 0E7

ALLOWABLE POND VOLUME AND DISCHARGE RATES - STITTSVILLE EAST POND

Drainage area	25.50	ha
Imp %	69	%
Imp area	17.60	ha

		Normal Conditions			Restrictive Conditions		
Pond Component	**Target Outflow**	**Peak Outflow**	**Pond Volume**	**Pond Elevation**	**Peak Outflow**	**Pond Volume**	**Pond Elevation**
	m3/s	m3/s	m3	masl	m3/s	m3	masl
Permanent Pool	N/A	0.000	4973	100.50	0.000	4973	100.50
Erosion Control/Extended Det.	0.060	0.067	9427	101.20	0.019	9427	101.20
2 Year Design Storm	0.131	0.125	10615	101.34	0.119	11030	101.39
5 Year Design Storm	0.306	0.248	12369	101.55	0.253	12876	101.60
10 Year Design Storm	0.398	0.282	12876	101.62	0.289	13389	101.67
25 Year Design Storm	0.553	0.385	14434	101.75	0.395	14697	101.81
50 Year Design Storm	0.682	0.594	15505	101.86	0.624	16050	101.92
100 Year Design Storm	0.877	0.818	17722	102.05	0.855	18292	102.11

[1]Target outflow based on maximum release rate between free and restrictive downstream conditions as per JFSA SWM Pond Report.

[2]Active storage volume plus permanent pool volume.

[3]Erosion Control / Extended Detention based on total runoff volume from Chicago 25mm 4hr storm event.

[4]Restricted outlet based on 101.05m as per JFSA SWM Pond Report. The first pond outlet ICD in the restrictive condition is set to this elevation, following JFSA's methodology.

[5] 24-hour SCS Type II design is found to be the governing storm.

Project Name:	Stittsville
Project Number:	1247
Designed By:	VM
Checked By:	
Date	07-May-26

David Schaeffer Engineering Limited
600 Alden Road, Suite 606
Markham, ON L3R 0E7

Orifice 1		Orifice 2		Orifice 3	
Dia. (mm)	200	Height (m)	0.6	Height (m)	0.5
Cross Sect. Area (m^2)	0.0314	Length (m)	0.5	Length (m)	0.5
Orifice Coeff.	0.62	Cross Sect. Area (m^2)	0.3	Cross Sect. Area (m^2)	0.25
Inv. Elev. (m)	100.50	Orifice Coeff.	0.62	Orifice Coeff.	0.62
		Inv. Elev. (m)	101.20	Inv. Elev. (m)	101.80

East Pond Discharge Calculations - Normal Condition

Pond Characteristic	Elevation	Orifice 1		Orifice 2		Orifice 3		Total Discharge From Pond
		Head	Discharge	Head	Discharge	Head	Discharge	
	(m)	(m)	(m^3/s)	(m)	(m^3/s)	(m)	(m^3/s)	(m^3/s)
Permanent Pool = 100.5	100.50	0.00	0.000	0.00	0.000	0.00	0.000	0.000
	100.55	0.05	0.002	0.00	0.000	0.00	0.000	0.002
	100.60	0.10	0.008	0.00	0.000	0.00	0.000	0.008
	100.65	0.15	0.019	0.00	0.000	0.00	0.000	0.019
	100.70	0.20	0.027	0.00	0.000	0.00	0.000	0.027
	100.75	0.25	0.033	0.00	0.000	0.00	0.000	0.033
	100.80	0.30	0.039	0.00	0.000	0.00	0.000	0.039
	100.85	0.35	0.043	0.00	0.000	0.00	0.000	0.043
	100.90	0.40	0.047	0.00	0.000	0.00	0.000	0.047
	100.95	0.45	0.051	0.00	0.000	0.00	0.000	0.051
	101.00	0.50	0.055	0.00	0.000	0.00	0.000	0.055
	101.05	0.55	0.058	0.00	0.000	0.00	0.000	0.058
	101.10	0.60	0.061	0.00	0.000	0.00	0.000	0.061
	101.15	0.65	0.064	0.00	0.000	0.00	0.000	0.064
Erosion Control Water Level = 101.2	101.20	0.70	0.067	0.00	0.000	0.00	0.000	0.067
	101.25	0.75	0.070	0.05	0.010	0.00	0.000	0.080
	101.30	0.80	0.072	0.10	0.028	0.00	0.000	0.100
2-Year Storm Water Level = 101.37	101.35	0.85	0.075	0.15	0.050	0.00	0.000	0.125
	101.40	0.90	0.077	0.20	0.076	0.00	0.000	0.153
	101.45	0.95	0.080	0.25	0.104	0.00	0.000	0.183
	101.50	1.00	0.082	0.30	0.133	0.00	0.000	0.215
5-Year Storm Water Level = 101.55	101.55	1.05	0.084	0.35	0.164	0.00	0.000	0.248
10-Year Storm Water Level = 101.62	101.60	1.10	0.086	0.40	0.196	0.00	0.000	0.282
	101.65	1.15	0.088	0.45	0.228	0.00	0.000	0.316
	101.70	1.20	0.090	0.50	0.260	0.00	0.000	0.351
25-Year Storm Water Level = 101.75	101.75	1.25	0.093	0.55	0.293	0.00	0.000	0.385
	101.80	1.30	0.095	0.60	0.325	0.00	0.000	0.419
50-Year Storm Water Level = 101.86	101.85	1.35	0.096	0.65	0.487	0.05	0.010	0.594
	101.90	1.40	0.098	0.70	0.521	0.10	0.028	0.647
	101.95	1.45	0.100	0.75	0.553	0.15	0.050	0.703
	102.00	1.50	0.102	0.80	0.583	0.20	0.076	0.760
100-Year Storm Water Level = 102.05	102.05	1.55	0.104	0.85	0.611	0.25	0.104	0.818
	102.10	1.60	0.106	0.90	0.638	0.30	0.133	0.877
	102.15	1.65	0.107	0.95	0.664	0.35	0.164	0.935

	102.20	1.70	0.109	1.00	0.689	0.40	0.196	0.994
	102.25	1.75	0.111	1.05	0.713	0.45	0.228	1.052
	102.30	1.80	0.112	1.10	0.737	0.50	0.260	1.110
	102.35	1.85	0.114	1.15	0.760	0.55	0.376	1.250
	102.40	1.90	0.116	1.20	0.782	0.60	0.406	1.304
	102.45	1.95	0.117	1.25	0.803	0.65	0.434	1.355
	102.50	2.00	0.119	1.30	0.824	0.70	0.461	1.403
	102.55	2.05	0.120	1.35	0.844	0.75	0.485	1.450
	102.60	2.10	0.122	1.40	0.864	0.80	0.509	1.495
	102.65	2.15	0.124	1.45	0.884	0.85	0.532	1.539
	102.70	2.20	0.125	1.50	0.903	0.90	0.554	1.581
	102.75	2.25	0.127	1.55	0.921	0.95	0.574	1.622
	102.80	2.30	0.128	1.60	0.939	1.00	0.595	1.662
	102.85	2.35	0.129	1.65	0.957	1.05	0.614	1.701
	102.90	2.40	0.131	1.70	0.975	1.10	0.633	1.739
	102.95	2.45	0.132	1.75	0.992	1.15	0.651	1.776
	103.00	2.50	0.134	1.80	1.009	1.20	0.669	1.812
	103.05	2.55	0.135	1.85	1.026	1.25	0.687	1.847
Top of Pond Berm = 103.1	103.10	2.60	0.136	1.90	1.042	1.30	0.704	1.882

Project Name:	Stittsville
Project Number:	1247
Designed By:	VM
Checked By:	-
Date	01-May-26

David Schaeffer Engineering Limited
600 Alden Road, Suite 606
Markham, ON L3R 0E7

Orifice 1		Orifice 2		Orifice 3	
Dia. (mm)	200	Height (m)	0.6	Height (m)	0.5
Cross Sect. Area (m^2)	0.0314	Length (m)	0.5	Length (m)	0.5
Orifice Coeff.	0.62	Cross Sect. Area (m^2)	0.3	Cross Sect. Area (m^2)	0.25
Inv. Elev. (m)	101.05	Orifice Coeff.	0.62	Orifice Coeff.	0.62
		Inv. Elev. (m)	101.20	Inv. Elev. (m)	101.80

SWM FACILITY DISCHARGE CALCULATIONS - East Pond

Pond Characteristic	Elevation	Orifice 1		Orifice 2		Orifice 3		Total Discharge From Pond
		Head	Discharge	Head	Discharge	Head	Discharge	
	(m)	(m)	(m^3/s)	(m)	(m^3/s)	(m)	(m^3/s)	(m^3/s)
Permanent Pool = 100.5	100.50	0.00	0.000	0.00	0.000	0.00	0.000	0.000
	100.55	0.00	0.000	0.00	0.000	0.00	0.000	0.000
	100.60	0.00	0.000	0.00	0.000	0.00	0.000	0.000
	100.65	0.00	0.000	0.00	0.000	0.00	0.000	0.000
	100.70	0.00	0.000	0.00	0.000	0.00	0.000	0.000
	100.75	0.00	0.000	0.00	0.000	0.00	0.000	0.000
	100.80	0.00	0.000	0.00	0.000	0.00	0.000	0.000
	100.85	0.00	0.000	0.00	0.000	0.00	0.000	0.000
	100.90	0.00	0.000	0.00	0.000	0.00	0.000	0.000
	100.95	0.00	0.000	0.00	0.000	0.00	0.000	0.000
	101.00	0.00	0.000	0.00	0.000	0.00	0.000	0.000
	101.05	0.00	0.000	0.00	0.000	0.00	0.000	0.000
	101.10	0.05	0.002	0.00	0.000	0.00	0.000	0.002
	101.15	0.10	0.008	0.00	0.000	0.00	0.000	0.008
Erosion Control Water Level = 101.2	101.20	0.15	0.019	0.00	0.000	0.00	0.000	0.019
	101.25	0.20	0.027	0.05	0.010	0.00	0.000	0.037
	101.30	0.25	0.033	0.10	0.028	0.00	0.000	0.061
	101.35	0.30	0.039	0.15	0.050	0.00	0.000	0.089
2-Year Storm Water Level = 101.39	101.40	0.35	0.043	0.20	0.076	0.00	0.000	0.119
	101.45	0.40	0.047	0.25	0.104	0.00	0.000	0.151
	101.50	0.45	0.051	0.30	0.133	0.00	0.000	0.184
	101.55	0.50	0.055	0.35	0.164	0.00	0.000	0.218
5-Year Storm Water Level = 101.6	101.60	0.55	0.058	0.40	0.196	0.00	0.000	0.253
10-Year Storm Water Level = 101.67	101.65	0.60	0.061	0.45	0.228	0.00	0.000	0.289
	101.70	0.65	0.064	0.50	0.260	0.00	0.000	0.324
	101.75	0.70	0.067	0.55	0.293	0.00	0.000	0.360
25-Year Storm Water Level = 101.81	101.80	0.75	0.070	0.60	0.325	0.00	0.000	0.395
	101.85	0.80	0.072	0.65	0.487	0.05	0.010	0.570
50-Year Storm Water Level = 101.92	101.90	0.85	0.075	0.70	0.521	0.10	0.028	0.624
	101.95	0.90	0.077	0.75	0.553	0.15	0.050	0.680
	102.00	0.95	0.080	0.80	0.583	0.20	0.076	0.738
	102.05	1.00	0.082	0.85	0.611	0.25	0.104	0.796
100-Year Storm Water Level = 102.11	102.10	1.05	0.084	0.90	0.638	0.30	0.133	0.855

Pond Characteristic	Elevation	Orifice 1		Orifice 2		Orifice 3		Total Discharge From Pond
		Head	Discharge	Head	Discharge	Head	Discharge	
	(m)	(m)	(m^3/s)	(m)	(m^3/s)	(m)	(m^3/s)	(m^3/s)
	102.15	1.10	0.086	0.95	0.664	0.35	0.164	0.914
	102.20	1.15	0.088	1.00	0.689	0.40	0.196	0.973
	102.25	1.20	0.090	1.05	0.713	0.45	0.228	1.032
	102.30	1.25	0.093	1.10	0.737	0.50	0.260	1.090
	102.35	1.30	0.095	1.15	0.760	0.55	0.376	1.230
	102.40	1.35	0.096	1.20	0.782	0.60	0.406	1.284
	102.45	1.40	0.098	1.25	0.803	0.65	0.434	1.336
	102.50	1.45	0.100	1.30	0.824	0.70	0.461	1.385
	102.55	1.50	0.102	1.35	0.844	0.75	0.485	1.432
	102.60	1.55	0.104	1.40	0.864	0.80	0.509	1.477
	102.65	1.60	0.106	1.45	0.884	0.85	0.532	1.521
	102.70	1.65	0.107	1.50	0.903	0.90	0.554	1.563
	102.75	1.70	0.109	1.55	0.921	0.95	0.574	1.605
	102.80	1.75	0.111	1.60	0.939	1.00	0.595	1.645
	102.85	1.80	0.112	1.65	0.957	1.05	0.614	1.684
	102.90	1.85	0.114	1.70	0.975	1.10	0.633	1.722
	102.95	1.90	0.116	1.75	0.992	1.15	0.651	1.759
	103.00	1.95	0.117	1.80	1.009	1.20	0.669	1.796
	103.05	2.00	0.119	1.85	1.026	1.25	0.687	1.831
Top of Pond Berm = 103.1	103.10	2.05	0.120	1.90	1.042	1.30	0.704	1.866

Project Name:	Stittsville
Project Number:	1247
Designed By:	VM
Checked By:	-
Date	07-May-26

David Schaeffer Engineering Limited
600 Alden Road, Suite 606
Markham, ON L3R 0E7

East Pond Storage Calculations - Normal Condition

Permanent Pool Volume Required:	4658	m^3	
Permanent Pool Volume Provided:	4973	m^3	**107% of Required Permanent Pool**
Extended Detention/Erosion Control Volume Required:	4160	m^3	
Extended Detention/Erosion Control Volume Provided:	4454	m^3	**107% of Required Extended Detention**
Bottom of Pond:	98.50	m	
Permanent Pool:	100.50	m	
Incremental Depth:	0.05	m	

Pond Characteristic	Elevation (m)	Stage (m)	Area (m2)	Average Area (m^2)	Incremental Storage (m^3)	Cumulative Storage (m^3)	Cumulative Storage above Permanent Pool (m^3)
Bottom of Pond = 98.5	98.50	0.00	1476		0	**0**	**0**
	98.55	0.05	1522	1499	75	**75**	**0**
	98.60	0.10	1568	1545	77	**152**	**0**
	98.65	0.15	1615	1592	80	**232**	**0**
	98.70	0.20	1663	1639	82	**314**	**0**
	98.75	0.25	1710	1686	84	**398**	**0**
	98.80	0.30	1758	1734	87	**485**	**0**
	98.85	0.35	1806	1782	89	**574**	**0**
	98.90	0.40	1854	1830	91	**665**	**0**
	98.95	0.45	1902	1878	94	**759**	**0**
	99.00	0.50	1950	1926	96	**856**	**0**
	99.05	0.55	1999	1975	99	**954**	**0**
	99.10	0.60	2048	2024	101	**1055**	**0**
	99.15	0.65	2097	2073	104	**1159**	**0**
	99.20	0.70	2147	2122	106	**1265**	**0**
	99.25	0.75	2197	2172	109	**1374**	**0**
	99.30	0.80	2246	2221	111	**1485**	**0**
	99.35	0.85	2297	2271	114	**1598**	**0**
	99.40	0.90	2347	2322	116	**1715**	**0**
	99.45	0.95	2397	2372	119	**1833**	**0**
	99.50	1.00	2450	2424	121	**1954**	**0**
	99.55	1.05	2500	2475	124	**2078**	**0**
	99.60	1.10	2551	2526	126	**2204**	**0**
	99.65	1.15	2603	2577	129	**2333**	**0**
	99.70	1.20	2655	2629	131	**2465**	**0**
	99.75	1.25	2707	2681	134	**2599**	**0**
	99.80	1.30	2759	2733	137	**2735**	**0**
	99.85	1.35	2811	2785	139	**2875**	**0**
	99.90	1.40	2864	2837	142	**3016**	**0**
	99.95	1.45	2917	2890	145	**3161**	**0**
	100.00	1.50	2970	2943	147	**3308**	**0**
	100.05	1.55	3023	2996	150	**3458**	**0**
	100.10	1.60	3077	3050	152	**3610**	**0**
	100.15	1.65	3130	3103	155	**3766**	**0**
	100.20	1.70	3186	3158	158	**3924**	**0**
	100.25	1.75	3288	3237	162	**4085**	**0**
	100.30	1.80	3391	3339	167	**4252**	**0**
	100.35	1.85	3495	3443	172	**4425**	**0**
	100.40	1.90	3601	3548	177	**4602**	**0**
	100.45	1.95	3708	3655	183	**4785**	**0**
Permanent Pool = 100.5	100.50	2.00	3817	3763	188	**4973**	**0**
	100.55	2.05	5409	4613	231	**5203**	**231**
	100.60	2.10	5569	5489	274	**5478**	**505**
	100.65	2.15	5731	5650	282	**5760**	**788**
	100.70	2.20	5895	5813	291	**6051**	**1078**
	100.75	2.25	6061	5978	299	**6350**	**1377**
	100.80	2.30	6229	6145	307	**6657**	**1684**
	100.85	2.35	6398	6313	316	**6973**	**2000**
	100.90	2.40	6570	6484	324	**7297**	**2324**
	100.95	2.45	6744	6657	333	**7630**	**2657**
	101.00	2.50	6919	6831	342	**7971**	**2999**
	101.05	2.55	7097	7008	350	**8322**	**3349**
	101.10	2.60	7276	7186	359	**8681**	**3708**

Pond Characteristic	Elevation (m)	Stage (m)	Area (m2)	Average Area (m^2)	Incremental Storage (m^3)	Cumulative Storage (m^3)	Cumulative Storage above Permanent Pool (m^3)
	101.15	2.65	7458	7367	368	**9049**	**4077**
Erosion Control Water Level = 101.2	101.20	2.70	7641	7549	377	**9427**	**4454**
	101.25	2.75	7826	7734	387	**9814**	**4841**
	101.30	2.80	8014	7920	396	**10210**	**5237**
2-Year Storm Water Level = 101.37	101.35	2.85	8203	8108	405	**10615**	**5642**
	101.40	2.90	8394	8298	415	**11030**	**6057**
	101.45	2.95	8587	8490	425	**11454**	**6482**
	101.50	3.00	8955	8771	439	**11893**	**6920**
5-Year Storm Water Level = 101.55	101.55	3.05	10077	9516	476	**12369**	**7396**
10-Year Storm Water Level = 101.62	101.60	3.10	10203	10140	507	**12876**	**7903**
	101.65	3.15	10328	10265	513	**13389**	**8416**
	101.70	3.20	10454	10391	520	**13909**	**8936**
25-Year Storm Water Level = 101.75	101.75	3.25	10580	10517	526	**14434**	**9462**
	101.80	3.30	10706	10643	532	**14967**	**9994**
50-Year Storm Water Level = 101.86	101.85	3.35	10832	10769	538	**15505**	**10532**
	101.90	3.40	10958	10895	545	**16050**	**11077**
	101.95	3.45	11084	11021	551	**16601**	**11628**
	102.00	3.50	11211	11148	557	**17158**	**12185**
100-Year Storm Water Level = 102.05	102.05	3.55	11338	11274	564	**17722**	**12749**
	102.10	3.60	11465	11401	570	**18292**	**13319**
	102.15	3.65	11592	11528	576	**18868**	**13896**
	102.20	3.70	11719	11656	583	**19451**	**14478**
	102.25	3.75	11847	11783	589	**20040**	**15068**
	102.30	3.80	11974	11910	596	**20636**	**15663**
	102.35	3.85	12102	12038	602	**21238**	**16265**
	102.40	3.90	12230	12166	608	**21846**	**16873**
	102.45	3.95	12358	12294	615	**22461**	**17488**
	102.50	4.00	12486	12422	621	**23082**	**18109**
	102.55	4.05	12614	12550	628	**23709**	**18737**
	102.60	4.10	12743	12679	634	**24343**	**19371**
	102.65	4.15	12872	12807	640	**24984**	**20011**
	102.70	4.20	13000	12936	647	**25630**	**20658**
	102.75	4.25	13129	13065	653	**26284**	**21311**
	102.80	4.30	13258	13194	660	**26943**	**21971**
	102.85	4.35	13388	13323	666	**27610**	**22637**
	102.90	4.40	13519	13453	673	**28282**	**23309**
	102.95	4.45	14883	14201	710	**28992**	**24019**
	103.00	4.50	16298	15590	780	**29772**	**24799**
	103.05	4.55	14222	15260	763	**30535**	**25562**
Top of Pond Berm = 103.1	103.10	4.60	15481	14852	743	**31277**	**26305**

Project Name:	Stittsville
Project Number:	1247
Designed By:	VM
Checked By:	
Date	01-May-26

David Schaeffer Engineering Limited
600 Alden Road, Suite 606
Markham, ON L3R 0E7

East Pond FSR Storage Calculations - Restrictive Condition

Permanent Pool Volume Required:	4658 m^3	
Permanent Pool Volume Provided:	4973 m^3	**107% of Required Permanent Pool**
Extended Detention/Erosion Control Volume Required:	4160 m^3	
Extended Detention/Erosion Control Volume Provided:	4454 m^3	**107% of Required Extended Detention**
Bottom of Pond:	98.50 m	
Permanent Pool:	100.50 m	
Incremental Depth:	0.05 m	

Pond Characteristic	Elevation (m)	Stage (m)	Area (m2)	Average Area (m^2)	Incremental Storage (m^3)	Cumulative Storage (m^3)	Cumulative Storage above Permanent Pool (m^3)
Bottom of Pond = 98.5	98.50	0.00	1476		0	**0**	**0**
	98.55	0.05	1522	1499	75	**75**	**0**
	98.60	0.10	1568	1545	77	**152**	**0**
	98.65	0.15	1615	1592	80	**232**	**0**
	98.70	0.20	1663	1639	82	**314**	**0**
	98.75	0.25	1710	1686	84	**398**	**0**
	98.80	0.30	1758	1734	87	**485**	**0**
	98.85	0.35	1806	1782	89	**574**	**0**
	98.90	0.40	1854	1830	91	**665**	**0**
	98.95	0.45	1902	1878	94	**759**	**0**
	99.00	0.50	1950	1926	96	**856**	**0**
	99.05	0.55	1999	1975	99	**954**	**0**
	99.10	0.60	2048	2024	101	**1055**	**0**
	99.15	0.65	2097	2073	104	**1159**	**0**
	99.20	0.70	2147	2122	106	**1265**	**0**
	99.25	0.75	2197	2172	109	**1374**	**0**
	99.30	0.80	2246	2221	111	**1485**	**0**
	99.35	0.85	2297	2271	114	**1598**	**0**
	99.40	0.90	2347	2322	116	**1715**	**0**
	99.45	0.95	2397	2372	119	**1833**	**0**
	99.50	1.00	2450	2424	121	**1954**	**0**
	99.55	1.05	2500	2475	124	**2078**	**0**
	99.60	1.10	2551	2526	126	**2204**	**0**
	99.65	1.15	2603	2577	129	**2333**	**0**
	99.70	1.20	2655	2629	131	**2465**	**0**
	99.75	1.25	2707	2681	134	**2599**	**0**
	99.80	1.30	2759	2733	137	**2735**	**0**
	99.85	1.35	2811	2785	139	**2875**	**0**
	99.90	1.40	2864	2837	142	**3016**	**0**
	99.95	1.45	2917	2890	145	**3161**	**0**
	100.00	1.50	2970	2943	147	**3308**	**0**
	100.05	1.55	3023	2996	150	**3458**	**0**
	100.10	1.60	3077	3050	152	**3610**	**0**
	100.15	1.65	3130	3103	155	**3766**	**0**
	100.20	1.70	3186	3158	158	**3924**	**0**
	100.25	1.75	3288	3237	162	**4085**	**0**
	100.30	1.80	3391	3339	167	**4252**	**0**
	100.35	1.85	3495	3443	172	**4425**	**0**
	100.40	1.90	3601	3548	177	**4602**	**0**
	100.45	1.95	3708	3655	183	**4785**	**0**
Permanent Pool = 100.5	100.50	2.00	3817	3763	188	**4973**	**0**
	100.55	2.05	5409	4613	231	**5203**	**231**
	100.60	2.10	5569	5489	274	**5478**	**505**
	100.65	2.15	5731	5650	282	**5760**	**788**
	100.70	2.20	5895	5813	291	**6051**	**1078**
	100.75	2.25	6061	5978	299	**6350**	**1377**
	100.80	2.30	6229	6145	307	**6657**	**1684**
	100.85	2.35	6398	6313	316	**6973**	**2000**
	100.90	2.40	6570	6484	324	**7297**	**2324**
	100.95	2.45	6744	6657	333	**7630**	**2657**
	101.00	2.50	6919	6831	342	**7971**	**2999**
	101.05	2.55	7097	7008	350	**8322**	**3349**
	101.10	2.60	7276	7186	359	**8681**	**3708**

Pond Characteristic	Elevation (m)	Stage (m)	Area (m2)	Average Area (m^2)	Incremental Storage (m^3)	Cumulative Storage (m^3)	Cumulative Storage above Permanent Pool (m^3)
	101.15	2.65	7458	7367	368	**9049**	**4077**
Erosion Control Water Level = 101.2	101.20	2.70	7641	7549	377	**9427**	**4454**
	101.25	2.75	7826	7734	387	**9814**	**4841**
	101.30	2.80	8014	7920	396	**10210**	**5237**
	101.35	2.85	8203	8108	405	**10615**	**5642**
2-Year Storm Water Level = 101.39	101.40	2.90	8394	8298	415	**11030**	**6057**
	101.45	2.95	8587	8490	425	**11454**	**6482**
	101.50	3.00	8955	8771	439	**11893**	**6920**
	101.55	3.05	10077	9516	476	**12369**	**7396**
5-Year Storm Water Level = 101.6	101.60	3.10	10203	10140	507	**12876**	**7903**
10-Year Storm Water Level = 101.67	101.65	3.15	10328	10265	513	**13389**	**8416**
	101.70	3.20	10454	10391	520	**13909**	**8936**
	101.75	3.25	10580	10517	526	**14434**	**9462**
25-Year Storm Water Level = 101.81	101.80	3.30	10706	10643	532	**14967**	**9994**
	101.85	3.35	10832	10769	538	**15505**	**10532**
50-Year Storm Water Level = 101.92	101.90	3.40	10958	10895	545	**16050**	**11077**
	101.95	3.45	11084	11021	551	**16601**	**11628**
	102.00	3.50	11211	11148	557	**17158**	**12185**
	102.05	3.55	11338	11274	564	**17722**	**12749**
100-Year Storm Water Level = 102.11	102.10	3.60	11465	11401	570	**18292**	**13319**
	102.15	3.65	11592	11528	576	**18868**	**13896**
	102.20	3.70	11719	11656	583	**19451**	**14478**
	102.25	3.75	11847	11783	589	**20040**	**15068**
	102.30	3.80	11974	11910	596	**20636**	**15663**
	102.35	3.85	12102	12038	602	**21238**	**16265**
	102.40	3.90	12230	12166	608	**21846**	**16873**
	102.45	3.95	12358	12294	615	**22461**	**17488**
	102.50	4.00	12486	12422	621	**23082**	**18109**
	102.55	4.05	12614	12550	628	**23709**	**18737**
	102.60	4.10	12743	12679	634	**24343**	**19371**
	102.65	4.15	12872	12807	640	**24984**	**20011**
	102.70	4.20	13000	12936	647	**25630**	**20658**
	102.75	4.25	13129	13065	653	**26284**	**21311**
	102.80	4.30	13258	13194	660	**26943**	**21971**
	102.85	4.35	13388	13323	666	**27610**	**22637**
	102.90	4.40	13519	13453	673	**28282**	**23309**
	102.95	4.45	14883	14201	710	**28992**	**24019**
	103.00	4.50	16298	15590	780	**29772**	**24799**
	103.05	4.55	14222	15260	763	**30535**	**25562**
Top of Pond Berm = 103.1	103.10	4.60	15481	14852	743	**31277**	**26305**

Appendix D.3

HGL Analysis

Project Name:	Stittsville
Project Number:	1247
Designed By:	VM
Checked By:	VM
Date	Sept. 29 2025

David Schaeffer Engineering Limited
600 Alden Road, Suite 606
Markham, ON L3R 0E7

PRELIMINARY STORM HGL ANALYSIS

STM			
Name	**Rim Elev. (m)**	**Max. HGL (m)**	**Rim- HGL**
MH-112	106.77	104.33	2.44
MH-115	106.595	104.28	2.32
MH-118	106.474	104.23	2.24
MH-125	106.346	104.19	2.16
MH-128	106.235	104.13	2.11
MH-142	106.105	103.95	2.16
MH-143	106.08	103.92	2.16
MH-212	106.794	104.11	2.68
MH-215	106.675	104.07	2.61
MH-221	106.376	104	2.38
MH-222	106.189	103.89	2.3
MH-226	106.005	103.76	2.24
MH-227	106	103.66	2.34
MH-306	105.85	103.6	2.25
MH-307	105.85	103.5	2.35
MH-316	105.85	103.4	2.45
MH-317	103.89	103.3	0.59
MH-412	105.66	102.83	2.83
MH-415	105.406	102.75	2.66
MH-429	105.29	102.48	2.81
MH-431	105.161	102.29	2.87
MH-432	105.066	102.21	2.86
MH-433	105.042	102.16	2.88
MH-434	104.894	101.92	2.97
MH-515	105.84	102.56	3.28
MH-517	105.573	102.46	3.11
MH-519	105.47	102.36	3.11
MH-522	105.355	102.31	3.05
MH-525	105.226	102.24	2.99
MH-531	105.106	102.19	2.92
MH-532	105	102.12	2.88
MH-533	104.98	102.08	2.9
MH-534	104.856	101.92	2.94
MH-602	105.943	103.96	1.98
MH-603	105.44	103.75	1.69
MH-604	105.906	103.85	2.06
MH-605	105.09	103.69	1.4
		AVERAGE	2.486

Project Name:	Stittsville
Project #:	1247
Designed By:	VM
Checked By:	
Date	07-May-26

David Schaeffer Engineering Limited
600 Alden Road, Suite 606
Markham, ON L3R 0E7

FSR Stormwater HGL Analysis - EAST SITE

SWM MH ID	Max. HGL (m)	Rim Elev. (m)	Difference (m)
MH-341	102.66	105.01	2.35
MH-407	103.20	105.47	2.27
MH-410	103.14	105.37	2.22
MH-411	102.88	105.14	2.26
MH-426	102.54	104.89	2.35
MH-428	102.33	104.85	2.52
MH-429	102.14	104.85	2.71
MH-430	103.03	105.25	2.22
MH-512	103.15	105.88	2.73
MH-515	102.97	105.74	2.77
MH-516	102.75	105.54	2.79
MH-517	102.59	105.35	2.76
MH-518	102.56	105.33	2.77
MH-520	102.50	105.24	2.74
MH-521	102.45	105.12	2.67
MH-522	102.42	105.10	2.68
MH-523	102.38	105.03	2.65
MH-524	102.36	105.01	2.65
MH-528	102.33	104.95	2.62
MH-536	102.19	104.85	2.66
MH-537	102.15	104.85	2.70
		Min=	2.22

2026-02-02
Downstream Flow Analysis

CULVERT 1
In INV. = 102.61m
Out INV. = 102.48m
Modeled Dia. = 750mm
Length = 32m
Max Flow (100yr) = 0.096 cms
Max Head (100yr) = 102.91m
Max Flow (100yr +20%) = 0.117cms
Max Head (100yr +20%) =102.95m

CULVERT 2
In INV. = 102.44m
Out INV. = 102.46m
Modeled Dia. = 750mm
Length = 9m
Max Flow (100yr) = 0.096 cms
Max Head (100yr) = 102.78m
Max Flow (100yr +20%) = 0.117cms
Max Head (100yr +20%) = 102.81m

CULVERT 3
In INV. = 102.00m
Out INV. = 101.94m
Modeled Dia. = 750mm
Length = 9m
Max Flow (100yr) = 0.096cms
Max Head (100yr) = 102.30m
Max Flow (100yr +20%) = 0.572cms
Max Head (100yr +20%) = 102.81m

CULVERT 4
In INV. = 101.50m
Out INV. = 101.59m
Modeled Dia. = 600mm
Length = 12m
Max Flow (100yr) = 0.096cms
Max Head (100yr) = 101.91m
Max Flow (100yr +20%) = 0.572cms
Max Head (100yr +20%) = 102.84m

DITCH 1
n = 0.025
S = 0.17%
Low Point = 102.70
North High Point = 103.29m
South High Point = 103.27m
Ditch Width (North) = 4.60m
Ditch Width (South) = 2.10m
Ditch Capacity = 0.12cms
Flow Depth (100yr) = 0.23m
Flow Depth (100yr +20%) = 0.24m

DITCH 2
n = 0.025
S = 0.34%
Low Point = 102.26m
North High Point = 102.51m
South High Point = 103.03m
Ditch Width (North) = 3.20m
Ditch Width (South) = 3.50m
Ditch Capacity = 0.32cms
Flow Depth (100yr) = 0.16m
Flow Depth (100yr +20%) = 0.31m

DITCH 3
n = 0.025
S = 0.33%
Low Point = 101.80m
North High Point = 102.01m
South High Point = 102.89m
Ditch Width (North) = 1.40m
Ditch Width (South) = 3.0m
Ditch Capacity = 0.11cms
Flow Depth (100yr) = 0.20m
Flow Depth (100yr +20%) = 0.39m

LEGEND
- SITE BOUNDARY
- STORM OVERLAND FLOW ARROW
- 192.85 PROPOSED CENTERLINE ELEVATION
- PROPOSED ELEVATION / EXISTING ELEVATION
- 244.50 EXISTING CONTOUR ELEVATION
- RETAINING WALL

CUT-FILL DEPTH ALONG CENTER LINE:

CUT DEPTH (m)	FILL DEPTH (m)
0.00~0.50:	0.00~0.50:
0.50~1.00:	0.50~1.00:
1.00~1.50:	1.00~1.50:
1.50~2.00:	1.50~2.00:
>2.00	>2.00

DSEL
120 Iber Road, Unit 103
Stittsville, ON K2S 1E9
Tel. (613) 836-0856
Fax. (613) 836-7183
www.DSEL.ca


STITTSVILLE SOUTH URBAN EXPANSION AREA
CONCEPTUAL GRADING PLAN
CITY OF OTTAWA

PROJECT No. :	21-1247
SCALE:	1:1250
DATE:	OCT 2025
DRAWING No.	1

Ditch 1

Project Description	
Friction Method	Manning Formula
Solve For	Normal Depth


Input Data	
Roughness Coefficient	0.025
Channel Slope	0.120 %
Left Side Slope	13.000 H:V
Right Side Slope	3.000 H:V
Discharge	0.0960 m³/s

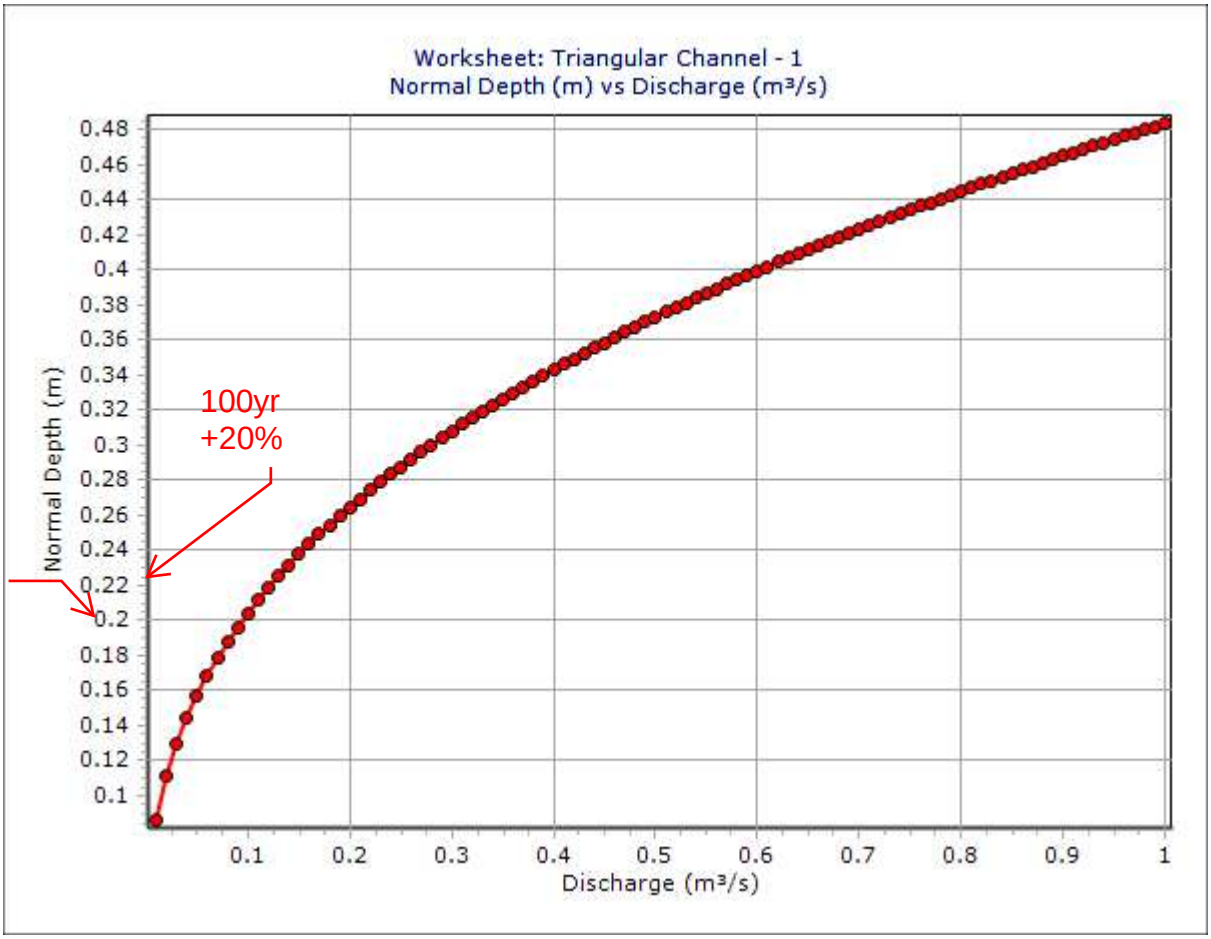

Ditch 2

Project Description	
Friction Method	Manning Formula
Solve For	Normal Depth

Input Data	
Roughness Coefficient	0.025
Channel Slope	0.400 %
Left Side Slope	3.000 H:V
Right Side Slope	3.000 H:V
Discharge	0.5720 m³/s

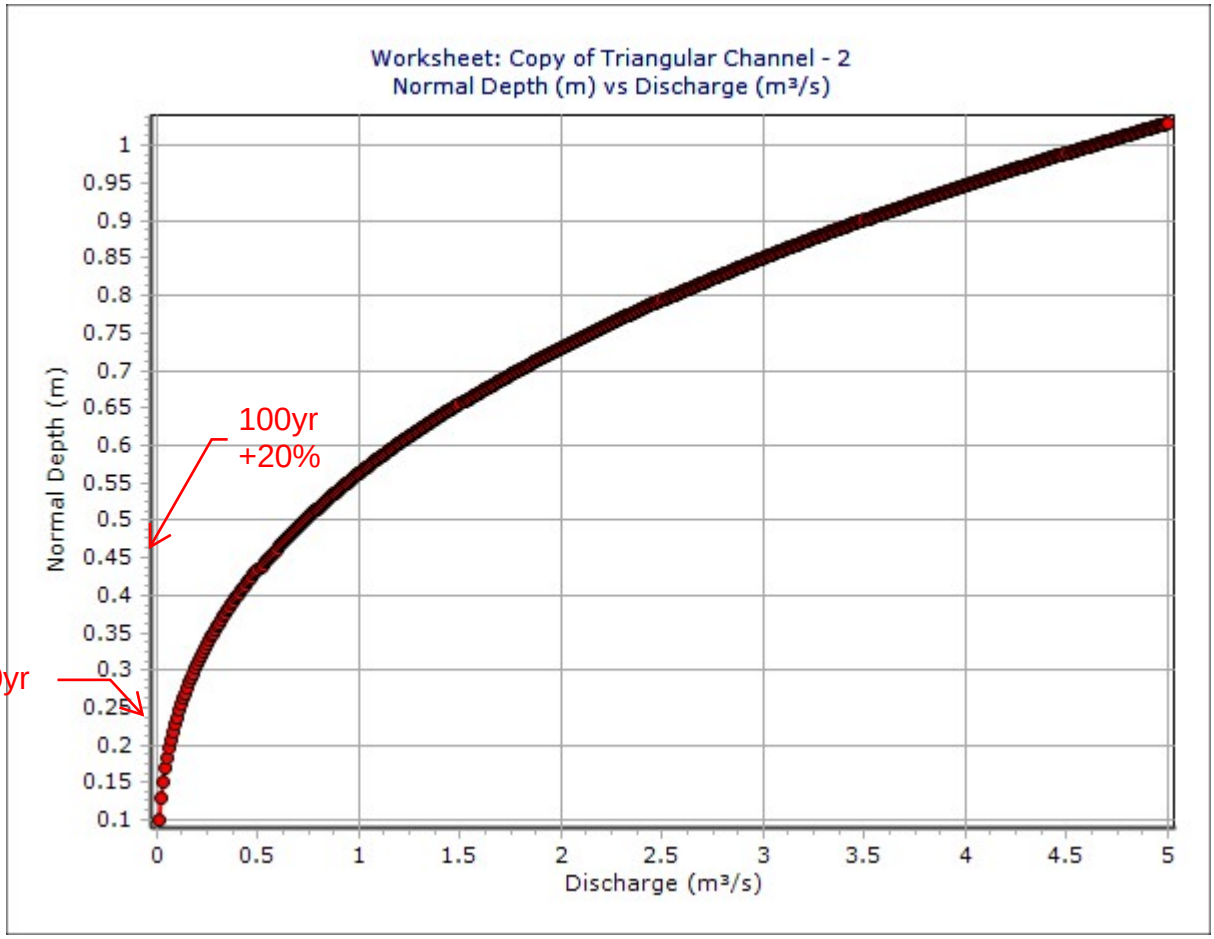

Ditch 3

Project Description	
Friction Method	Manning Formula
Solve For	Normal Depth

Input Data	
Roughness Coefficient	0.025
Channel Slope	0.300 %
Left Side Slope	45.000 H:V
Right Side Slope	5.000 H:V
Discharge	0.0960 m³/s



Rating Table Report
Trial-1


Culvert 1

Range Data:				
	Minimum	Maximum	Increment	
Discharge	0.0000	0.2000	0.0010	m³/s

Discharge (m³/s)	HW Elev. (m)
0.0000	102.61
0.0010	102.64
0.0020	102.65
0.0030	102.66
0.0040	102.67
0.0050	102.68
0.0060	102.68
0.0070	102.69
0.0080	102.70
0.0090	102.70
0.0100	102.71
0.0110	102.71
0.0120	102.72
0.0130	102.72
0.0140	102.72
0.0150	102.73
0.0160	102.73
0.0170	102.74
0.0180	102.74
0.0190	102.74
0.0200	102.75
0.0210	102.75
0.0220	102.75
0.0230	102.76
0.0240	102.76
0.0250	102.76
0.0260	102.77
0.0270	102.77
0.0280	102.77
0.0290	102.77
0.0300	102.78
0.0310	102.78
0.0320	102.78
0.0330	102.79
0.0340	102.79
0.0350	102.79
0.0360	102.79
0.0370	102.80
0.0380	102.80
0.0390	102.80
0.0400	102.80
0.0410	102.81
0.0420	102.81
0.0430	102.81
0.0440	102.81
0.0450	102.82
0.0460	102.82
0.0470	102.82
0.0480	102.82
0.0490	102.82
0.0500	102.83


Rating Table Report
Trial-1

Discharge (m³/s)	HW Elev. (m)
0.0510	102.83
0.0520	102.83
0.0530	102.83
0.0540	102.84
0.0550	102.84
0.0560	102.84
0.0570	102.84
0.0580	102.84
0.0590	102.85
0.0600	102.85
0.0610	102.85
0.0620	102.85
0.0630	102.85
0.0640	102.86
0.0650	102.86
0.0660	102.86
0.0670	102.86
0.0680	102.86
0.0690	102.87
0.0700	102.87
0.0710	102.87
0.0720	102.87
0.0730	102.87
0.0740	102.88
0.0750	102.88
0.0760	102.88
0.0770	102.88
0.0780	102.88
0.0790	102.88
0.0800	102.89
0.0810	102.89
0.0820	102.89
0.0830	102.89
0.0840	102.89
0.0850	102.90
0.0860	102.90
0.0870	102.90
0.0880	102.90
0.0890	102.90
0.0900	102.90
0.0910	102.91
0.0920	102.91
0.0930	102.91
0.0940	102.91
0.0950	102.91
0.0960	102.91
0.0970	102.92
0.0980	102.92
0.0990	102.92
0.1000	102.92
0.1010	102.92
0.1020	102.92
0.1030	102.93
0.1040	102.93
0.1050	102.93

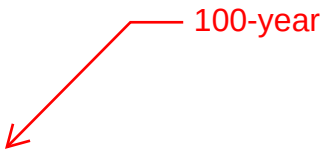

Rating Table Report
Trial-1

Discharge (m³/s)	HW Elev. (m)
0.1060	102.93
0.1070	102.93
0.1080	102.93
0.1090	102.94
0.1100	102.94
0.1110	102.94
0.1120	102.94
0.1130	102.94
0.1140	102.94
0.1150	102.95
0.1160	102.95
0.1170	102.95
0.1180	102.95
0.1190	102.95
0.1200	102.95
0.1210	102.95
0.1220	102.96
0.1230	102.96
0.1240	102.96
0.1250	102.96
0.1260	102.96
0.1270	102.96
0.1280	102.96
0.1290	102.97
0.1300	102.97
0.1310	102.97
0.1320	102.97
0.1330	102.97
0.1340	102.97
0.1350	102.98
0.1360	102.98
0.1370	102.98
0.1380	102.98
0.1390	102.98
0.1400	102.98
0.1410	102.98
0.1420	102.99
0.1430	102.99
0.1440	102.99
0.1450	102.99
0.1460	102.99
0.1470	102.99
0.1480	102.99
0.1490	102.99
0.1500	103.00
0.1510	103.00
0.1520	103.00
0.1530	103.00
0.1540	103.00
0.1550	103.00
0.1560	103.00
0.1570	103.01
0.1580	103.01
0.1590	103.01
0.1600	103.01

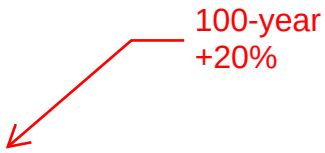

Rating Table Report
Trial-1

Discharge (m³/s)	HW Elev. (m)
0.1610	103.01
0.1620	103.01
0.1630	103.01
0.1640	103.02
0.1650	103.02
0.1660	103.02
0.1670	103.02
0.1680	103.02
0.1690	103.02
0.1700	103.02
0.1710	103.02
0.1720	103.03
0.1730	103.03
0.1740	103.03
0.1750	103.03
0.1760	103.03
0.1770	103.03
0.1780	103.03
0.1790	103.04
0.1800	103.04
0.1810	103.04
0.1820	103.04
0.1830	103.04
0.1840	103.04
0.1850	103.04
0.1860	103.04
0.1870	103.05
0.1880	103.05
0.1890	103.05
0.1900	103.05
0.1910	103.05
0.1920	103.05
0.1930	103.05
0.1940	103.05
0.1950	103.06
0.1960	103.06
0.1970	103.06
0.1980	103.06
0.1990	103.06
0.2000	103.06

Rating Table Report
Trial-1


CULVERT 2

Range Data:				
	Minimum	Maximum	Increment	
Discharge	0.0000	0.2000	0.0010	m³/s

Discharge (m³/s)	HW Elev. (m)
0.0000	102.46
0.0010	102.53
0.0020	102.54
0.0030	102.54
0.0040	102.55
0.0050	102.55
0.0060	102.56
0.0070	102.56
0.0080	102.57
0.0090	102.57
0.0100	102.58
0.0110	102.58
0.0120	102.58
0.0130	102.59
0.0140	102.59
0.0150	102.59
0.0160	102.60
0.0170	102.60
0.0180	102.60
0.0190	102.61
0.0200	102.61
0.0210	102.61
0.0220	102.62
0.0230	102.62
0.0240	102.62
0.0250	102.62
0.0260	102.63
0.0270	102.63
0.0280	102.63
0.0290	102.64
0.0300	102.64
0.0310	102.64
0.0320	102.64
0.0330	102.65
0.0340	102.65
0.0350	102.65
0.0360	102.65
0.0370	102.66
0.0380	102.66
0.0390	102.66
0.0400	102.66
0.0410	102.67
0.0420	102.67
0.0430	102.70
0.0440	102.70
0.0450	102.70
0.0460	102.71
0.0470	102.71
0.0480	102.71
0.0490	102.71
0.0500	102.71


Rating Table Report
Trial-1

Discharge (m³/s)	HW Elev. (m)
0.0510	102.71
0.0520	102.72
0.0530	102.72
0.0540	102.72
0.0550	102.72
0.0560	102.72
0.0570	102.72
0.0580	102.73
0.0590	102.73
0.0600	102.73
0.0610	102.73
0.0620	102.73
0.0630	102.73
0.0640	102.73
0.0650	102.74
0.0660	102.74
0.0670	102.74
0.0680	102.74
0.0690	102.74
0.0700	102.74
0.0710	102.74
0.0720	102.75
0.0730	102.75
0.0740	102.75
0.0750	102.75
0.0760	102.75
0.0770	102.75
0.0780	102.76
0.0790	102.76
0.0800	102.76
0.0810	102.76
0.0820	102.76
0.0830	102.76
0.0840	102.76
0.0850	102.77
0.0860	102.77
0.0870	102.77
0.0880	102.77
0.0890	102.77
0.0900	102.77
0.0910	102.77
0.0920	102.78
0.0930	102.78
0.0940	102.78
0.0950	102.78
0.0960	102.78
0.0970	102.78
0.0980	102.78
0.0990	102.79
0.1000	102.79
0.1010	102.79
0.1020	102.79
0.1030	102.79
0.1040	102.79
0.1050	102.79

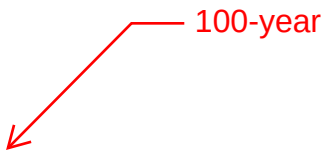

Rating Table Report
Trial-1

Discharge (m³/s)	HW Elev. (m)
0.1060	102.79
0.1070	102.80
0.1080	102.80
0.1090	102.80
0.1100	102.80
0.1110	102.80
0.1120	102.80
0.1130	102.80
0.1140	102.81
0.1150	102.81
0.1160	102.81
0.1170	102.81
0.1180	102.81
0.1190	102.81
0.1200	102.81
0.1210	102.81
0.1220	102.82
0.1230	102.82
0.1240	102.82
0.1250	102.82
0.1260	102.82
0.1270	102.82
0.1280	102.82
0.1290	102.83
0.1300	102.83
0.1310	102.83
0.1320	102.83
0.1330	102.83
0.1340	102.83
0.1350	102.83
0.1360	102.83
0.1370	102.84
0.1380	102.84
0.1390	102.84
0.1400	102.84
0.1410	102.84
0.1420	102.84
0.1430	102.84
0.1440	102.84
0.1450	102.85
0.1460	102.85
0.1470	102.85
0.1480	102.85
0.1490	102.85
0.1500	102.85
0.1510	102.85
0.1520	102.85
0.1530	102.86
0.1540	102.86
0.1550	102.86
0.1560	102.86
0.1570	102.86
0.1580	102.86
0.1590	102.86
0.1600	102.86

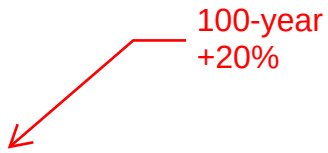

Rating Table Report
Trial-1

Discharge (m³/s)	HW Elev. (m)
0.1610	102.87
0.1620	102.87
0.1630	102.87
0.1640	102.87
0.1650	102.87
0.1660	102.87
0.1670	102.87
0.1680	102.87
0.1690	102.88
0.1700	102.88
0.1710	102.88
0.1720	102.88
0.1730	102.88
0.1740	102.88
0.1750	102.88
0.1760	102.88
0.1770	102.89
0.1780	102.89
0.1790	102.89
0.1800	102.89
0.1810	102.89
0.1820	102.89
0.1830	102.89
0.1840	102.89
0.1850	102.89
0.1860	102.90
0.1870	102.90
0.1880	102.90
0.1890	102.90
0.1900	102.90
0.1910	102.90
0.1920	102.90
0.1930	102.90
0.1940	102.91
0.1950	102.91
0.1960	102.91
0.1970	102.91
0.1980	102.91
0.1990	102.91
0.2000	102.91

Rating Table Report
Trial-1


Range Data:			
	Minimum	Maximum	Increment
Discharge	0.0000	0.6000	0.0010 m³/s

Culvert 3

Discharge (m³/s)	HW Elev. (m)
0.0000	102.00
0.0010	102.03
0.0020	102.04
0.0030	102.05
0.0040	102.06
0.0050	102.07
0.0060	102.07
0.0070	102.08
0.0080	102.08
0.0090	102.09
0.0100	102.09
0.0110	102.10
0.0120	102.10
0.0130	102.11
0.0140	102.11
0.0150	102.11
0.0160	102.12
0.0170	102.12
0.0180	102.12
0.0190	102.13
0.0200	102.13
0.0210	102.13
0.0220	102.14
0.0230	102.14
0.0240	102.14
0.0250	102.15
0.0260	102.15
0.0270	102.15
0.0280	102.16
0.0290	102.16
0.0300	102.16
0.0310	102.16
0.0320	102.17
0.0330	102.17
0.0340	102.17
0.0350	102.17
0.0360	102.18
0.0370	102.18
0.0380	102.18
0.0390	102.18
0.0400	102.19
0.0410	102.19
0.0420	102.19
0.0430	102.19
0.0440	102.20
0.0450	102.20
0.0460	102.20
0.0470	102.20
0.0480	102.21
0.0490	102.21
0.0500	102.21

Rating Table Report
Trial-1

Discharge (m³/s)	HW Elev. (m)
0.0510	102.21
0.0520	102.21
0.0530	102.22
0.0540	102.22
0.0550	102.22
0.0560	102.22
0.0570	102.22
0.0580	102.23
0.0590	102.23
0.0600	102.23
0.0610	102.23
0.0620	102.23
0.0630	102.24
0.0640	102.24
0.0650	102.24
0.0660	102.24
0.0670	102.24
0.0680	102.25
0.0690	102.25
0.0700	102.25
0.0710	102.25
0.0720	102.25
0.0730	102.26
0.0740	102.26
0.0750	102.26
0.0760	102.26
0.0770	102.26
0.0780	102.26
0.0790	102.27
0.0800	102.27
0.0810	102.27
0.0820	102.27
0.0830	102.27
0.0840	102.28
0.0850	102.28
0.0860	102.28
0.0870	102.28
0.0880	102.28
0.0890	102.28
0.0900	102.29
0.0910	102.29
0.0920	102.29
0.0930	102.29
0.0940	102.29
0.0950	102.29
0.0960	102.30
0.0970	102.30
0.0980	102.30
0.0990	102.30
0.1000	102.30
0.1010	102.30
0.1020	102.30
0.1030	102.31
0.1040	102.31
0.1050	102.31

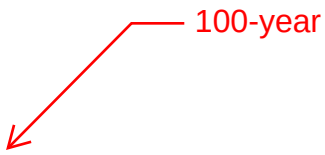

Rating Table Report
Trial-1

Discharge (m³/s)	HW Elev. (m)
0.1060	102.31
0.1070	102.31
0.1080	102.31
0.1090	102.32
0.1100	102.32
0.1110	102.32
0.1120	102.32
0.1130	102.32
0.1140	102.32
0.1150	102.32
0.1160	102.33
0.1170	102.33
0.1180	102.33
0.1190	102.33
0.1200	102.33
0.1210	102.33
0.1220	102.34
0.1230	102.34
0.1240	102.34
0.1250	102.34
0.1260	102.34
0.1270	102.34
0.1280	102.34
0.1290	102.35
0.1300	102.35
0.1310	102.35
0.1320	102.35
0.1330	102.35
0.1340	102.35
0.1350	102.35
0.1360	102.36
0.1370	102.36
0.1380	102.36
0.1390	102.36
0.1400	102.36
0.1410	102.36
0.1420	102.36
0.1430	102.36
0.1440	102.37
0.1450	102.37
0.1460	102.37
0.1470	102.37
0.1480	102.37
0.1490	102.37
0.1500	102.37
0.1510	102.38
0.1520	102.38
0.1530	102.38
0.1540	102.38
0.1550	102.38
0.1560	102.38
0.1570	102.38
0.1580	102.38
0.1590	102.39
0.1600	102.39

Rating Table Report
Trial-1

Discharge (m³/s)	HW Elev. (m)
0.1610	102.39
0.1620	102.39
0.1630	102.39
0.1640	102.39
0.1650	102.39
0.1660	102.40
0.1670	102.40
0.1680	102.40
0.1690	102.40
0.1700	102.40
0.1710	102.40
0.1720	102.40
0.1730	102.40
0.1740	102.41
0.1750	102.41
0.1760	102.41
0.1770	102.41
0.1780	102.41
0.1790	102.41
0.1800	102.41
0.1810	102.41
0.1820	102.42
0.1830	102.42
0.1840	102.42
0.1850	102.42
0.1860	102.42
0.1870	102.42
0.1880	102.42
0.1890	102.42
0.1900	102.43
0.1910	102.43
0.1920	102.43
0.1930	102.43
0.1940	102.43
0.1950	102.43
0.1960	102.43
0.1970	102.43
0.1980	102.44
0.1990	102.44
0.2000	102.44
0.2010	102.44
0.2020	102.44
0.2030	102.44
0.2040	102.44
0.2050	102.44
0.2060	102.44
0.2070	102.45
0.2080	102.45
0.2090	102.45
0.2100	102.45
0.2110	102.45
0.2120	102.45
0.2130	102.45
0.2140	102.45
0.2150	102.46

Rating Table Report
Trial-1

Discharge (m³/s)	HW Elev. (m)
0.2160	102.46
0.2170	102.46
0.2180	102.46
0.2190	102.46
0.2200	102.46
0.2210	102.46
0.2220	102.46
0.2230	102.46
0.2240	102.47
0.2250	102.47
0.2260	102.47
0.2270	102.47
0.2280	102.47
0.2290	102.47
0.2300	102.47
0.2310	102.47
0.2320	102.47
0.2330	102.48
0.2340	102.48
0.2350	102.48
0.2360	102.48
0.2370	102.48
0.2380	102.48
0.2390	102.48
0.2400	102.48
0.2410	102.48
0.2420	102.49
0.2430	102.49
0.2440	102.49
0.2450	102.49
0.2460	102.49
0.2470	102.49
0.2480	102.49
0.2490	102.49
0.2500	102.49
0.2510	102.50
0.2520	102.50
0.2530	102.50
0.2540	102.50
0.2550	102.50
0.2560	102.50
0.2570	102.50
0.2580	102.50
0.2590	102.50
0.2600	102.51
0.2610	102.51
0.2620	102.51
0.2630	102.51
0.2640	102.51
0.2650	102.51
0.2660	102.51
0.2670	102.51
0.2680	102.51
0.2690	102.52
0.2700	102.52

Rating Table Report
Trial-1

Discharge (m³/s)	HW Elev. (m)
0.2710	102.52
0.2720	102.52
0.2730	102.52
0.2740	102.52
0.2750	102.52
0.2760	102.52
0.2770	102.52
0.2780	102.53
0.2790	102.53
0.2800	102.53
0.2810	102.53
0.2820	102.53
0.2830	102.53
0.2840	102.53
0.2850	102.53
0.2860	102.53
0.2870	102.53
0.2880	102.54
0.2890	102.54
0.2900	102.54
0.2910	102.54
0.2920	102.54
0.2930	102.54
0.2940	102.54
0.2950	102.54
0.2960	102.54
0.2970	102.55
0.2980	102.55
0.2990	102.55
0.3000	102.55
0.3010	102.55
0.3020	102.55
0.3030	102.55
0.3040	102.55
0.3050	102.55
0.3060	102.55
0.3070	102.56
0.3080	102.56
0.3090	102.56
0.3100	102.56
0.3110	102.56
0.3120	102.56
0.3130	102.56
0.3140	102.56
0.3150	102.56
0.3160	102.56
0.3170	102.57
0.3180	102.57
0.3190	102.57
0.3200	102.57
0.3210	102.57
0.3220	102.57
0.3230	102.57
0.3240	102.57
0.3250	102.57

Rating Table Report
Trial-1

Discharge (m³/s)	HW Elev. (m)
0.3260	102.58
0.3270	102.58
0.3280	102.58
0.3290	102.58
0.3300	102.58
0.3310	102.58
0.3320	102.58
0.3330	102.58
0.3340	102.58
0.3350	102.58
0.3360	102.59
0.3370	102.59
0.3380	102.59
0.3390	102.59
0.3400	102.59
0.3410	102.59
0.3420	102.59
0.3430	102.59
0.3440	102.59
0.3450	102.59
0.3460	102.60
0.3470	102.60
0.3480	102.60
0.3490	102.60
0.3500	102.60
0.3510	102.60
0.3520	102.60
0.3530	102.60
0.3540	102.60
0.3550	102.60
0.3560	102.61
0.3570	102.61
0.3580	102.61
0.3590	102.61
0.3600	102.61
0.3610	102.61
0.3620	102.61
0.3630	102.61
0.3640	102.61
0.3650	102.61
0.3660	102.62
0.3670	102.62
0.3680	102.62
0.3690	102.62
0.3700	102.62
0.3710	102.62
0.3720	102.62
0.3730	102.62
0.3740	102.62
0.3750	102.62
0.3760	102.62
0.3770	102.63
0.3780	102.63
0.3790	102.63
0.3800	102.63

Rating Table Report
Trial-1

Discharge (m³/s)	HW Elev. (m)
0.3810	102.63
0.3820	102.63
0.3830	102.63
0.3840	102.63
0.3850	102.63
0.3860	102.63
0.3870	102.64
0.3880	102.64
0.3890	102.64
0.3900	102.64
0.3910	102.64
0.3920	102.64
0.3930	102.64
0.3940	102.64
0.3950	102.64
0.3960	102.64
0.3970	102.65
0.3980	102.65
0.3990	102.65
0.4000	102.65
0.4010	102.65
0.4020	102.65
0.4030	102.65
0.4040	102.65
0.4050	102.65
0.4060	102.65
0.4070	102.65
0.4080	102.66
0.4090	102.66
0.4100	102.66
0.4110	102.66
0.4120	102.66
0.4130	102.66
0.4140	102.66
0.4150	102.66
0.4160	102.66
0.4170	102.66
0.4180	102.67
0.4190	102.67
0.4200	102.67
0.4210	102.67
0.4220	102.67
0.4230	102.67
0.4240	102.67
0.4250	102.67
0.4260	102.67
0.4270	102.67
0.4280	102.67
0.4290	102.68
0.4300	102.68
0.4310	102.68
0.4320	102.68
0.4330	102.68
0.4340	102.68
0.4350	102.68

Rating Table Report
Trial-1

Discharge (m³/s)	HW Elev. (m)
0.4360	102.68
0.4370	102.68
0.4380	102.68
0.4390	102.69
0.4400	102.69
0.4410	102.69
0.4420	102.69
0.4430	102.69
0.4440	102.69
0.4450	102.69
0.4460	102.69
0.4470	102.69
0.4480	102.69
0.4490	102.69
0.4500	102.70
0.4510	102.70
0.4520	102.70
0.4530	102.70
0.4540	102.70
0.4550	102.70
0.4560	102.70
0.4570	102.70
0.4580	102.70
0.4590	102.70
0.4600	102.71
0.4610	102.71
0.4620	102.71
0.4630	102.71
0.4640	102.71
0.4650	102.71
0.4660	102.71
0.4670	102.71
0.4680	102.71
0.4690	102.71
0.4700	102.71
0.4710	102.72
0.4720	102.72
0.4730	102.72
0.4740	102.72
0.4750	102.72
0.4760	102.72
0.4770	102.72
0.4780	102.72
0.4790	102.72
0.4800	102.72
0.4810	102.72
0.4820	102.73
0.4830	102.73
0.4840	102.73
0.4850	102.73
0.4860	102.73
0.4870	102.73
0.4880	102.73
0.4890	102.73
0.4900	102.73

Rating Table Report
Trial-1

Discharge (m³/s)	HW Elev. (m)
0.4910	102.73
0.4920	102.74
0.4930	102.74
0.4940	102.74
0.4950	102.74
0.4960	102.74
0.4970	102.74
0.4980	102.74
0.4990	102.74
0.5000	102.74
0.5010	102.74
0.5020	102.74
0.5030	102.75
0.5040	102.75
0.5050	102.75
0.5060	102.75
0.5070	102.75
0.5080	102.75
0.5090	102.75
0.5100	102.75
0.5110	102.75
0.5120	102.75
0.5130	102.75
0.5140	102.76
0.5150	102.76
0.5160	102.76
0.5170	102.76
0.5180	102.76
0.5190	102.76
0.5200	102.76
0.5210	102.76
0.5220	102.76
0.5230	102.76
0.5240	102.76
0.5250	102.77
0.5260	102.77
0.5270	102.77
0.5280	102.77
0.5290	102.77
0.5300	102.77
0.5310	102.77
0.5320	102.77
0.5330	102.77
0.5340	102.77
0.5350	102.78
0.5360	102.78
0.5370	102.78
0.5380	102.78
0.5390	102.78
0.5400	102.78
0.5410	102.78
0.5420	102.78
0.5430	102.78
0.5440	102.78
0.5450	102.78

Rating Table Report
Trial-1

Discharge (m³/s)	HW Elev. (m)
0.5460	102.79
0.5470	102.79
0.5480	102.79
0.5490	102.79
0.5500	102.79
0.5510	102.79
0.5520	102.79
0.5530	102.79
0.5540	102.79
0.5550	102.79
0.5560	102.80
0.5570	102.80
0.5580	102.80
0.5590	102.80
0.5600	102.80
0.5610	102.80
0.5620	102.80
0.5630	102.80
0.5640	102.80
0.5650	102.80
0.5660	102.80
0.5670	102.81
0.5680	102.81
0.5690	102.81
0.5700	102.81
0.5710	102.81
0.5720	102.81
0.5730	102.81
0.5740	102.81
0.5750	102.81
0.5760	102.81
0.5770	102.81
0.5780	102.82
0.5790	102.82
0.5800	102.82
0.5810	102.82
0.5820	102.82
0.5830	102.82
0.5840	102.82
0.5850	102.82
0.5860	102.82
0.5870	102.82
0.5880	102.82
0.5890	102.83
0.5900	102.83
0.5910	102.83
0.5920	102.83
0.5930	102.83
0.5940	102.83
0.5950	102.83
0.5960	102.83
0.5970	102.83
0.5980	102.83
0.5990	102.83
0.6000	102.84



Rating Table Report
Trial-1


Range Data:				
	Minimum	Maximum	Increment	
Discharge	0.0000	0.6000	0.0010	m³/s

Culvert 4

Discharge (m³/s)	HW Elev. (m)
0.0000	101.59
0.0010	101.69
0.0020	101.69
0.0030	101.70
0.0040	101.70
0.0050	101.70
0.0060	101.71
0.0070	101.71
0.0080	101.72
0.0090	101.72
0.0100	101.72
0.0110	101.73
0.0120	101.73
0.0130	101.73
0.0140	101.74
0.0150	101.74
0.0160	101.74
0.0170	101.75
0.0180	101.75
0.0190	101.75
0.0200	101.75
0.0210	101.76
0.0220	101.76
0.0230	101.76
0.0240	101.77
0.0250	101.77
0.0260	101.77
0.0270	101.77
0.0280	101.78
0.0290	101.78
0.0300	101.78
0.0310	101.78
0.0320	101.79
0.0330	101.79
0.0340	101.79
0.0350	101.79
0.0360	101.80
0.0370	101.80
0.0380	101.80
0.0390	101.80
0.0400	101.80
0.0410	101.81
0.0420	101.81
0.0430	101.81
0.0440	101.81
0.0450	101.82
0.0460	101.82
0.0470	101.82
0.0480	101.82
0.0490	101.82
0.0500	101.83

Rating Table Report
Trial-1

Discharge (m³/s)	HW Elev. (m)
0.0510	101.83
0.0520	101.83
0.0530	101.83
0.0540	101.84
0.0550	101.84
0.0560	101.84
0.0570	101.84
0.0580	101.84
0.0590	101.85
0.0600	101.85
0.0610	101.85
0.0620	101.85
0.0630	101.85
0.0640	101.86
0.0650	101.86
0.0660	101.86
0.0670	101.86
0.0680	101.86
0.0690	101.87
0.0700	101.87
0.0710	101.87
0.0720	101.87
0.0730	101.87
0.0740	101.88
0.0750	101.88
0.0760	101.88
0.0770	101.88
0.0780	101.88
0.0790	101.88
0.0800	101.89
0.0810	101.89
0.0820	101.89
0.0830	101.89
0.0840	101.89
0.0850	101.90
0.0860	101.90
0.0870	101.90
0.0880	101.90
0.0890	101.90
0.0900	101.90
0.0910	101.91
0.0920	101.91
0.0930	101.91
0.0940	101.91
0.0950	101.91
0.0960	101.91
0.0970	101.92
0.0980	101.92
0.0990	101.92
0.1000	101.92
0.1010	101.92
0.1020	101.93
0.1030	101.93
0.1040	101.93
0.1050	101.93

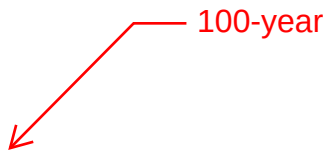

Rating Table Report
Trial-1

Discharge (m³/s)	HW Elev. (m)
0.1060	101.93
0.1070	101.93
0.1080	101.94
0.1090	101.94
0.1100	101.94
0.1110	101.94
0.1120	101.94
0.1130	101.94
0.1140	101.95
0.1150	101.95
0.1160	101.95
0.1170	101.95
0.1180	101.95
0.1190	101.95
0.1200	101.96
0.1210	101.96
0.1220	101.96
0.1230	101.96
0.1240	101.96
0.1250	101.96
0.1260	101.96
0.1270	101.97
0.1280	101.97
0.1290	101.97
0.1300	101.97
0.1310	101.97
0.1320	101.97
0.1330	101.98
0.1340	101.98
0.1350	101.98
0.1360	101.98
0.1370	101.98
0.1380	101.98
0.1390	101.99
0.1400	101.99
0.1410	101.99
0.1420	101.99
0.1430	101.99
0.1440	101.99
0.1450	102.00
0.1460	102.00
0.1470	102.00
0.1480	102.00
0.1490	102.00
0.1500	102.00
0.1510	102.00
0.1520	102.01
0.1530	102.01
0.1540	102.01
0.1550	102.01
0.1560	102.01
0.1570	102.01
0.1580	102.02
0.1590	102.02
0.1600	102.02

Rating Table Report
Trial-1

Discharge (m³/s)	HW Elev. (m)
0.1610	102.02
0.1620	102.02
0.1630	102.02
0.1640	102.02
0.1650	102.03
0.1660	102.03
0.1670	102.03
0.1680	102.03
0.1690	102.03
0.1700	102.03
0.1710	102.03
0.1720	102.04
0.1730	102.04
0.1740	102.04
0.1750	102.04
0.1760	102.04
0.1770	102.04
0.1780	102.05
0.1790	102.05
0.1800	102.05
0.1810	102.05
0.1820	102.05
0.1830	102.05
0.1840	102.05
0.1850	102.06
0.1860	102.06
0.1870	102.06
0.1880	102.06
0.1890	102.06
0.1900	102.06
0.1910	102.06
0.1920	102.07
0.1930	102.07
0.1940	102.07
0.1950	102.07
0.1960	102.07
0.1970	102.07
0.1980	102.08
0.1990	102.08
0.2000	102.08
0.2010	102.08
0.2020	102.08
0.2030	102.08
0.2040	102.08
0.2050	102.09
0.2060	102.09
0.2070	102.09
0.2080	102.09
0.2090	102.09
0.2100	102.09
0.2110	102.09
0.2120	102.10
0.2130	102.10
0.2140	102.10
0.2150	102.10

Rating Table Report
Trial-1

Discharge (m³/s)	HW Elev. (m)
0.2160	102.10
0.2170	102.10
0.2180	102.10
0.2190	102.11
0.2200	102.11
0.2210	102.11
0.2220	102.11
0.2230	102.11
0.2240	102.11
0.2250	102.12
0.2260	102.12
0.2270	102.12
0.2280	102.12
0.2290	102.12
0.2300	102.12
0.2310	102.12
0.2320	102.13
0.2330	102.13
0.2340	102.13
0.2350	102.13
0.2360	102.13
0.2370	102.13
0.2380	102.13
0.2390	102.14
0.2400	102.14
0.2410	102.14
0.2420	102.14
0.2430	102.14
0.2440	102.14
0.2450	102.15
0.2460	102.15
0.2470	102.15
0.2480	102.15
0.2490	102.15
0.2500	102.15
0.2510	102.15
0.2520	102.16
0.2530	102.16
0.2540	102.16
0.2550	102.16
0.2560	102.16
0.2570	102.16
0.2580	102.17
0.2590	102.17
0.2600	102.17
0.2610	102.17
0.2620	102.17
0.2630	102.17
0.2640	102.17
0.2650	102.18
0.2660	102.18
0.2670	102.18
0.2680	102.18
0.2690	102.18
0.2700	102.18

Rating Table Report
Trial-1

Discharge (m³/s)	HW Elev. (m)
0.2710	102.19
0.2720	102.19
0.2730	102.19
0.2740	102.19
0.2750	102.19
0.2760	102.19
0.2770	102.20
0.2780	102.20
0.2790	102.20
0.2800	102.20
0.2810	102.20
0.2820	102.21
0.2830	102.21
0.2840	102.21
0.2850	102.21
0.2860	102.21
0.2870	102.21
0.2880	102.22
0.2890	102.22
0.2900	102.22
0.2910	102.22
0.2920	102.22
0.2930	102.22
0.2940	102.23
0.2950	102.23
0.2960	102.23
0.2970	102.23
0.2980	102.23
0.2990	102.24
0.3000	102.24
0.3010	102.24
0.3020	102.24
0.3030	102.24
0.3040	102.24
0.3050	102.25
0.3060	102.25
0.3070	102.25
0.3080	102.25
0.3090	102.25
0.3100	102.26
0.3110	102.26
0.3120	102.26
0.3130	102.26
0.3140	102.26
0.3150	102.26
0.3160	102.27
0.3170	102.27
0.3180	102.27
0.3190	102.27
0.3200	102.27
0.3210	102.28
0.3220	102.28
0.3230	102.28
0.3240	102.28
0.3250	102.28

Rating Table Report
Trial-1

Discharge (m³/s)	HW Elev. (m)
0.3260	102.28
0.3270	102.29
0.3280	102.29
0.3290	102.29
0.3300	102.29
0.3310	102.29
0.3320	102.30
0.3330	102.30
0.3340	102.30
0.3350	102.30
0.3360	102.30
0.3370	102.31
0.3380	102.31
0.3390	102.31
0.3400	102.31
0.3410	102.31
0.3420	102.31
0.3430	102.32
0.3440	102.32
0.3450	102.32
0.3460	102.32
0.3470	102.32
0.3480	102.33
0.3490	102.33
0.3500	102.33
0.3510	102.33
0.3520	102.33
0.3530	102.34
0.3540	102.34
0.3550	102.34
0.3560	102.34
0.3570	102.34
0.3580	102.35
0.3590	102.35
0.3600	102.35
0.3610	102.35
0.3620	102.35
0.3630	102.36
0.3640	102.36
0.3650	102.36
0.3660	102.36
0.3670	102.36
0.3680	102.37
0.3690	102.37
0.3700	102.37
0.3710	102.37
0.3720	102.37
0.3730	102.38
0.3740	102.38
0.3750	102.38
0.3760	102.38
0.3770	102.38
0.3780	102.39
0.3790	102.39
0.3800	102.39

Rating Table Report
Trial-1

Discharge (m³/s)	HW Elev. (m)
0.3810	102.39
0.3820	102.39
0.3830	102.40
0.3840	102.40
0.3850	102.40
0.3860	102.40
0.3870	102.40
0.3880	102.41
0.3890	102.41
0.3900	102.41
0.3910	102.41
0.3920	102.41
0.3930	102.42
0.3940	102.42
0.3950	102.42
0.3960	102.42
0.3970	102.42
0.3980	102.43
0.3990	102.43
0.4000	102.43
0.4010	102.43
0.4020	102.44
0.4030	102.44
0.4040	102.44
0.4050	102.44
0.4060	102.44
0.4070	102.45
0.4080	102.45
0.4090	102.45
0.4100	102.45
0.4110	102.45
0.4120	102.46
0.4130	102.46
0.4140	102.46
0.4150	102.46
0.4160	102.47
0.4170	102.47
0.4180	102.47
0.4190	102.47
0.4200	102.47
0.4210	102.48
0.4220	102.48
0.4230	102.48
0.4240	102.48
0.4250	102.48
0.4260	102.49
0.4270	102.49
0.4280	102.49
0.4290	102.49
0.4300	102.50
0.4310	102.50
0.4320	102.50
0.4330	102.50
0.4340	102.50
0.4350	102.51

Rating Table Report
Trial-1


Discharge (m³/s)	HW Elev. (m)
0.4360	102.51
0.4370	102.51
0.4380	102.51
0.4390	102.52
0.4400	102.52
0.4410	102.52
0.4420	102.52
0.4430	102.52
0.4440	102.53
0.4450	102.53
0.4460	102.53
0.4470	102.53
0.4480	102.54
0.4490	102.54
0.4500	102.54
0.4510	102.54
0.4520	102.54
0.4530	102.55
0.4540	102.55
0.4550	102.55
0.4560	102.55
0.4570	102.56
0.4580	102.56
0.4590	102.56
0.4600	102.56
0.4610	102.57
0.4620	102.57
0.4630	102.57
0.4640	102.57
0.4650	102.57
0.4660	102.58
0.4670	102.58
0.4680	102.58
0.4690	102.58
0.4700	102.59
0.4710	102.59
0.4720	102.59
0.4730	102.59
0.4740	102.60
0.4750	102.60
0.4760	102.60
0.4770	102.60
0.4780	102.61
0.4790	102.61
0.4800	102.61
0.4810	102.61
0.4820	102.61
0.4830	102.62
0.4840	102.62
0.4850	102.62
0.4860	102.62
0.4870	102.63
0.4880	102.63
0.4890	102.63
0.4900	102.63

Rating Table Report
Trial-1

Discharge (m³/s)	HW Elev. (m)
0.4910	102.64
0.4920	102.64
0.4930	102.64
0.4940	102.64
0.4950	102.65
0.4960	102.65
0.4970	102.65
0.4980	102.65
0.4990	102.66
0.5000	102.66
0.5010	102.66
0.5020	102.66
0.5030	102.67
0.5040	102.67
0.5050	102.67
0.5060	102.67
0.5070	102.68
0.5080	102.68
0.5090	102.68
0.5100	102.68
0.5110	102.69
0.5120	102.69
0.5130	102.69
0.5140	102.69
0.5150	102.69
0.5160	102.70
0.5170	102.70
0.5180	102.70
0.5190	102.70
0.5200	102.71
0.5210	102.71
0.5220	102.71
0.5230	102.71
0.5240	102.72
0.5250	102.72
0.5260	102.72
0.5270	102.73
0.5280	102.73
0.5290	102.73
0.5300	102.73
0.5310	102.74
0.5320	102.74
0.5330	102.74
0.5340	102.74
0.5350	102.75
0.5360	102.75
0.5370	102.75
0.5380	102.75
0.5390	102.76
0.5400	102.76
0.5410	102.76
0.5420	102.76
0.5430	102.77
0.5440	102.77
0.5450	102.77


Rating Table Report
Trial-1

Discharge (m³/s)	HW Elev. (m)
0.5460	102.77
0.5470	102.78
0.5480	102.78
0.5490	102.78
0.5500	102.78
0.5510	102.79
0.5520	102.79
0.5530	102.79
0.5540	102.79
0.5550	102.80
0.5560	102.80
0.5570	102.80
0.5580	102.80
0.5590	102.81
0.5600	102.81
0.5610	102.81
0.5620	102.82
0.5630	102.82
0.5640	102.82
0.5650	102.82
0.5660	102.83
0.5670	102.83
0.5680	102.83
0.5690	102.83
0.5700	102.84
0.5710	102.84
0.5720	102.84
0.5730	102.84
0.5740	102.85
0.5750	102.85
0.5760	102.85
0.5770	102.86
0.5780	102.86
0.5790	102.86
0.5800	102.86
0.5810	102.87
0.5820	102.87
0.5830	102.87
0.5840	102.87
0.5850	102.88
0.5860	102.88
0.5870	102.88
0.5880	102.89
0.5890	102.89
0.5900	102.89
0.5910	102.89
0.5920	102.90
0.5930	102.90
0.5940	102.90
0.5950	102.90
0.5960	102.91
0.5970	102.91
0.5980	102.91
0.5990	102.92
0.6000	102.92

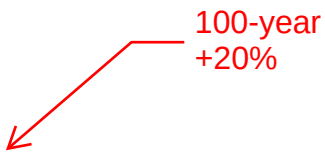

David Schaeffer Engineering Ltd.
120 Iber Road, Suite 103
Stittsville, ON K2S 1E9
613-836-0856
dsel.ca


DRAWINGS

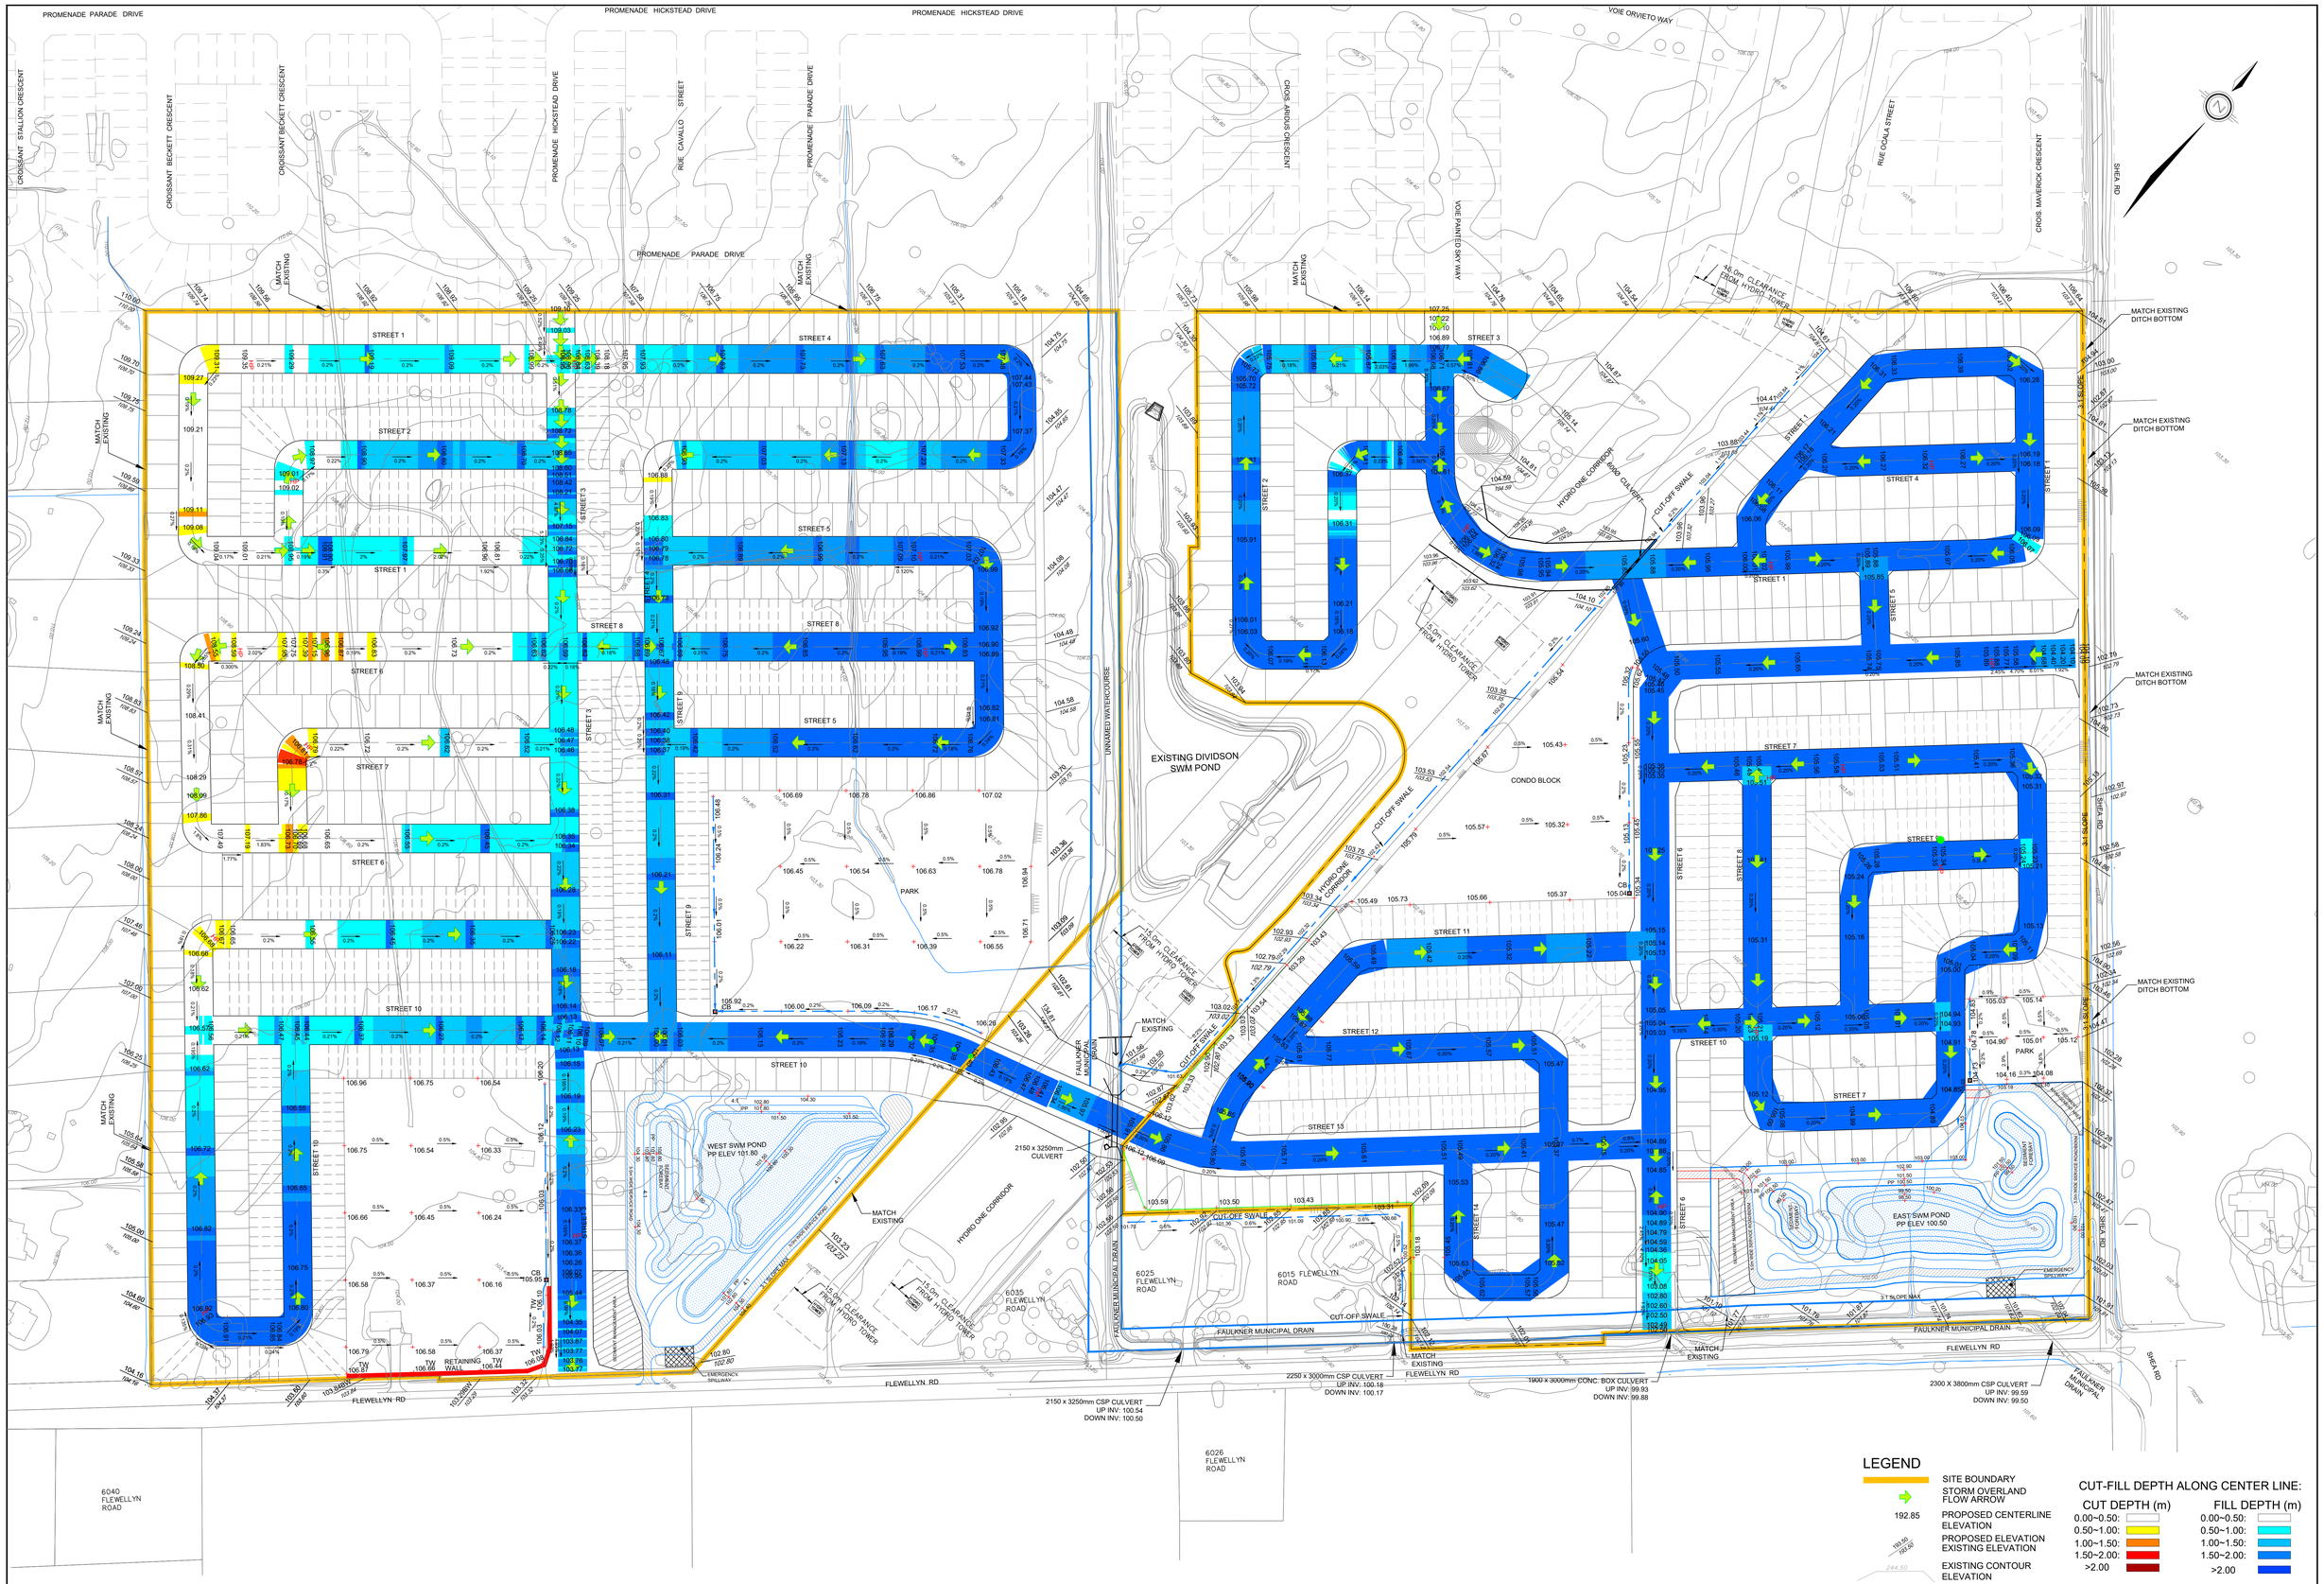

DSEL
120 Iber Road, Unit 103
Stittsville, ON K2S 1E9
Tel. (613) 836-0856
Fax. (613) 836-7183
www.DSEL.ca

STITTSVILLE SOUTH URBAN EXPANSION AREA
CONCEPTUAL GRADING PLAN
CITY OF OTTAWA


PROJECT No. :	21-1247
SCALE:	1:1250
DATE:	MAY 2026
DRAWING No.	1

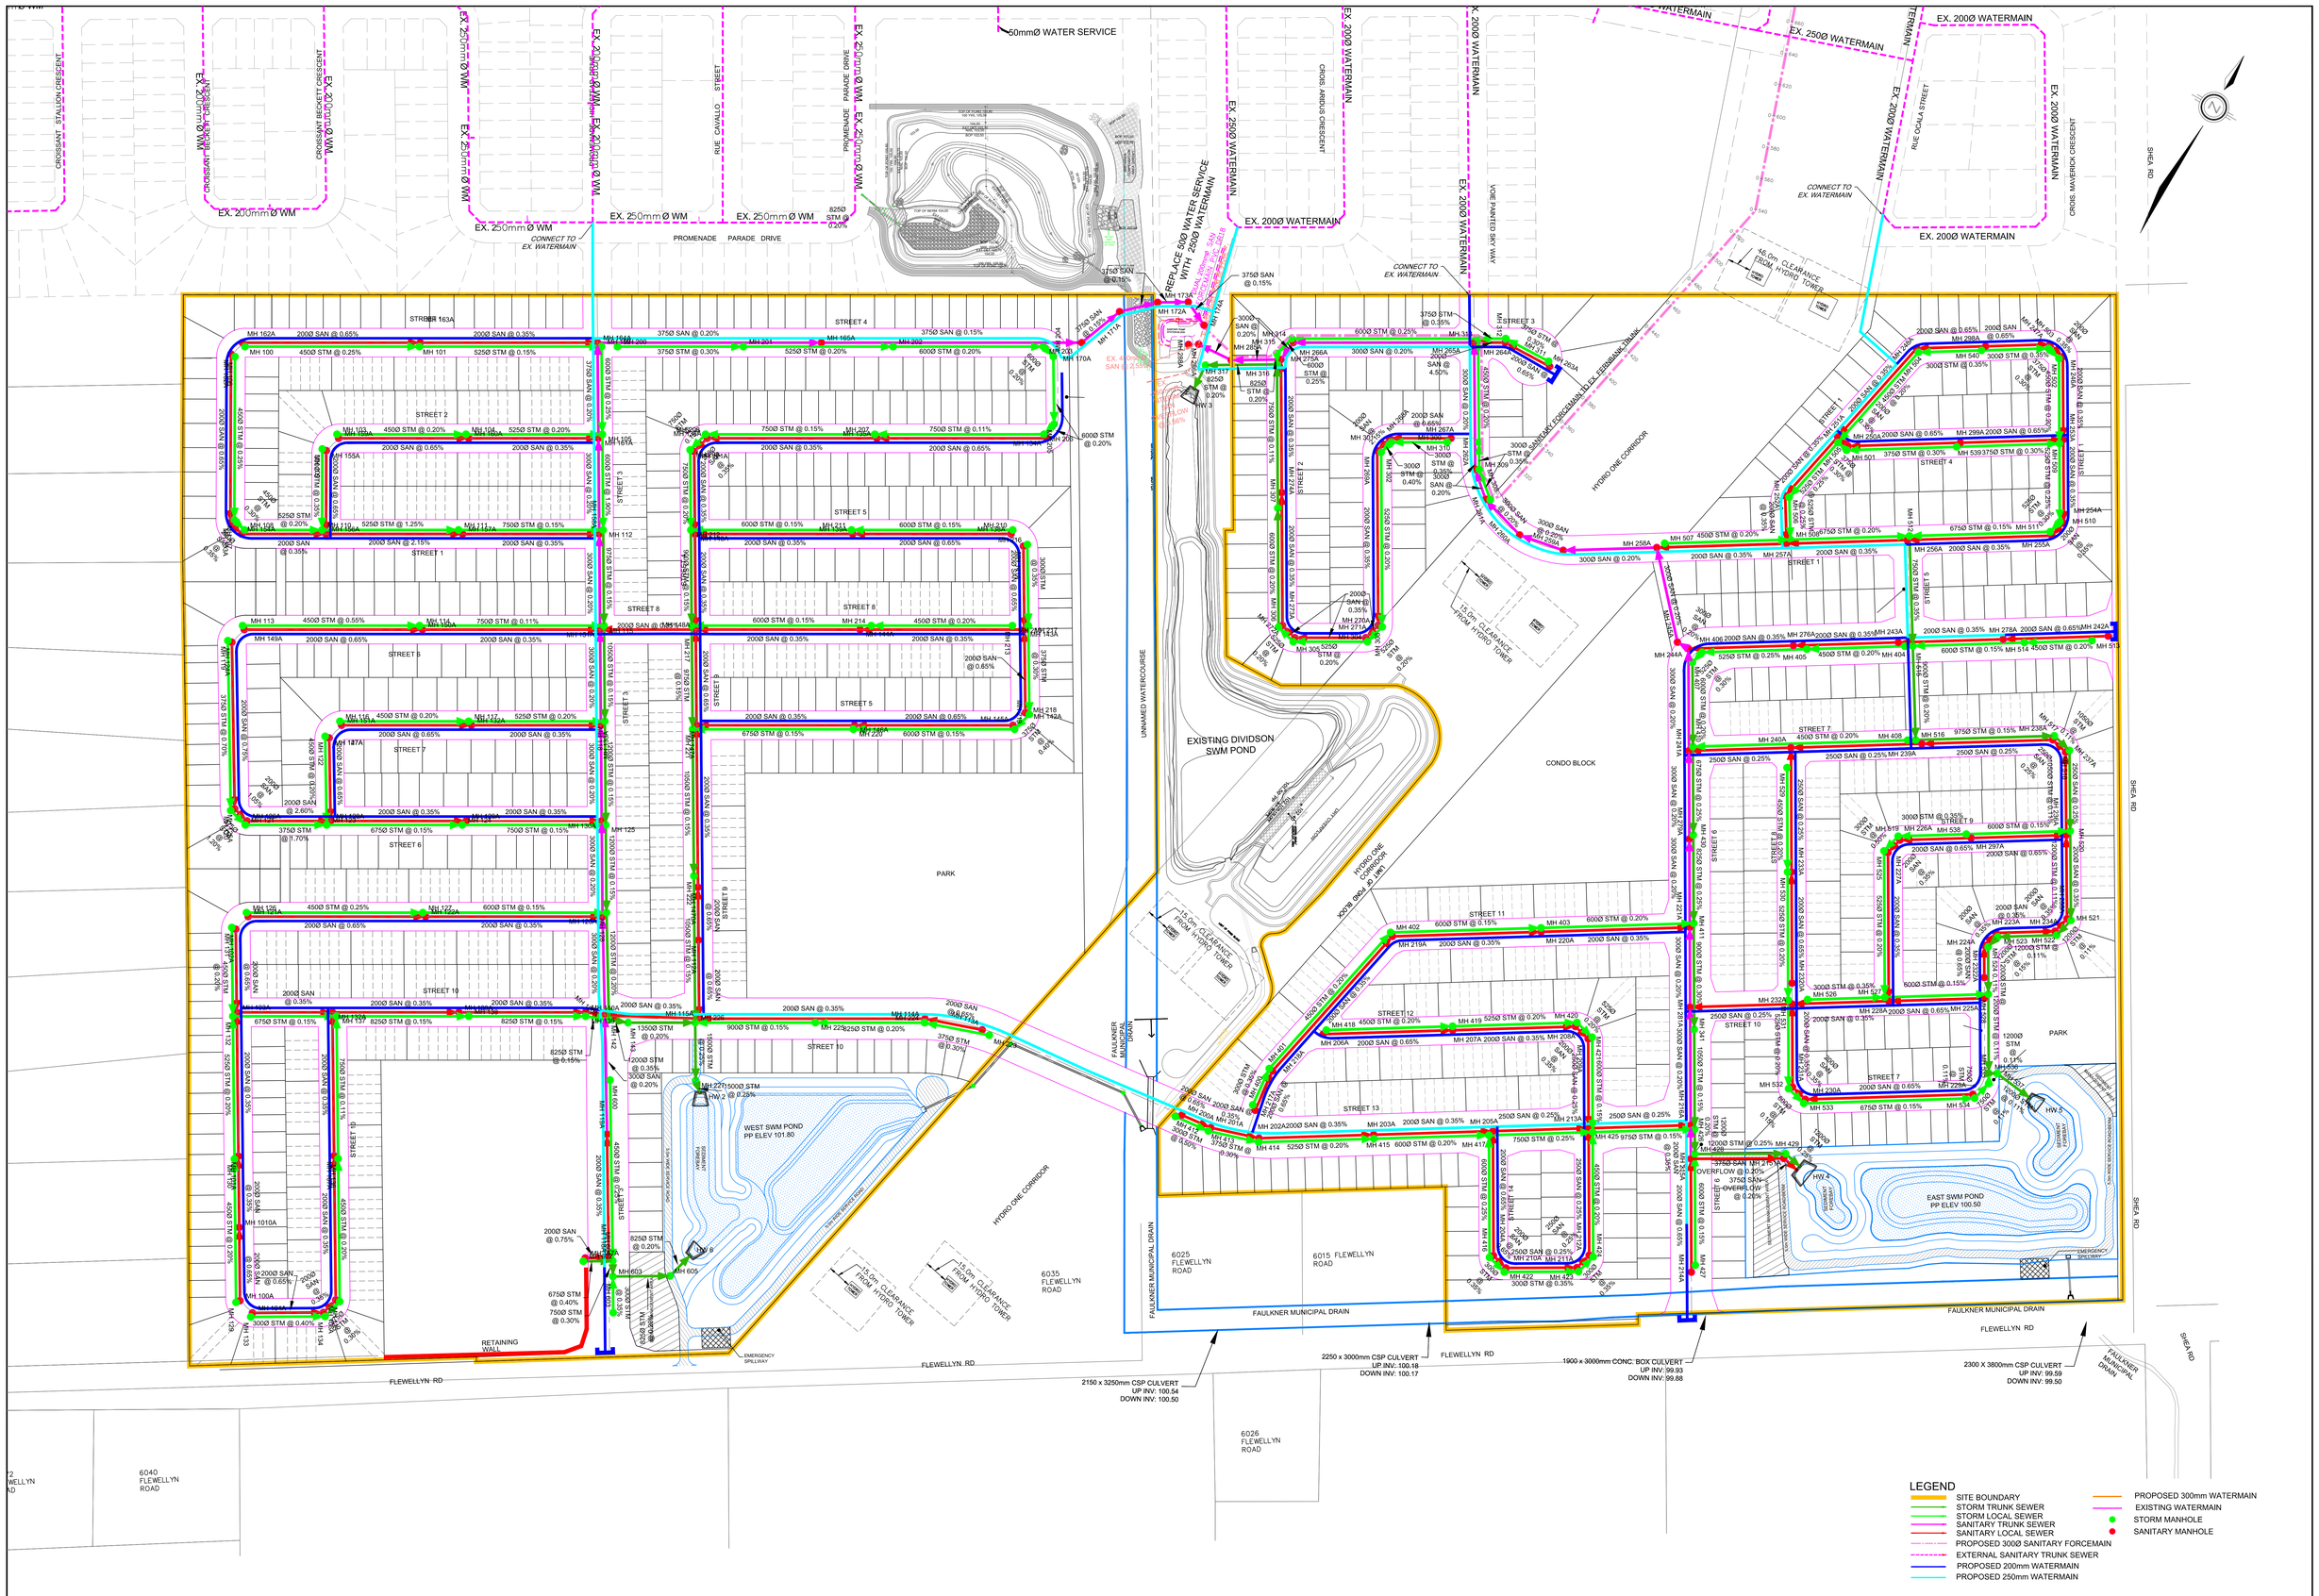

DSEL
120 Iber Road, Unit 103
Stittsville, ON K2S 1E9
Tel. (613) 836-0856
Fax. (613) 836-7183
www.DSEL.ca

STITTSVILLE SOUTH URBAN EXPANSION AREA
CONCEPTUAL SERVICING PLAN
CITY OF OTTAWA

PROJECT No. :	21-1247
SCALE:	1:1250
DATE:	MAY 2026
DRAWING No.	2

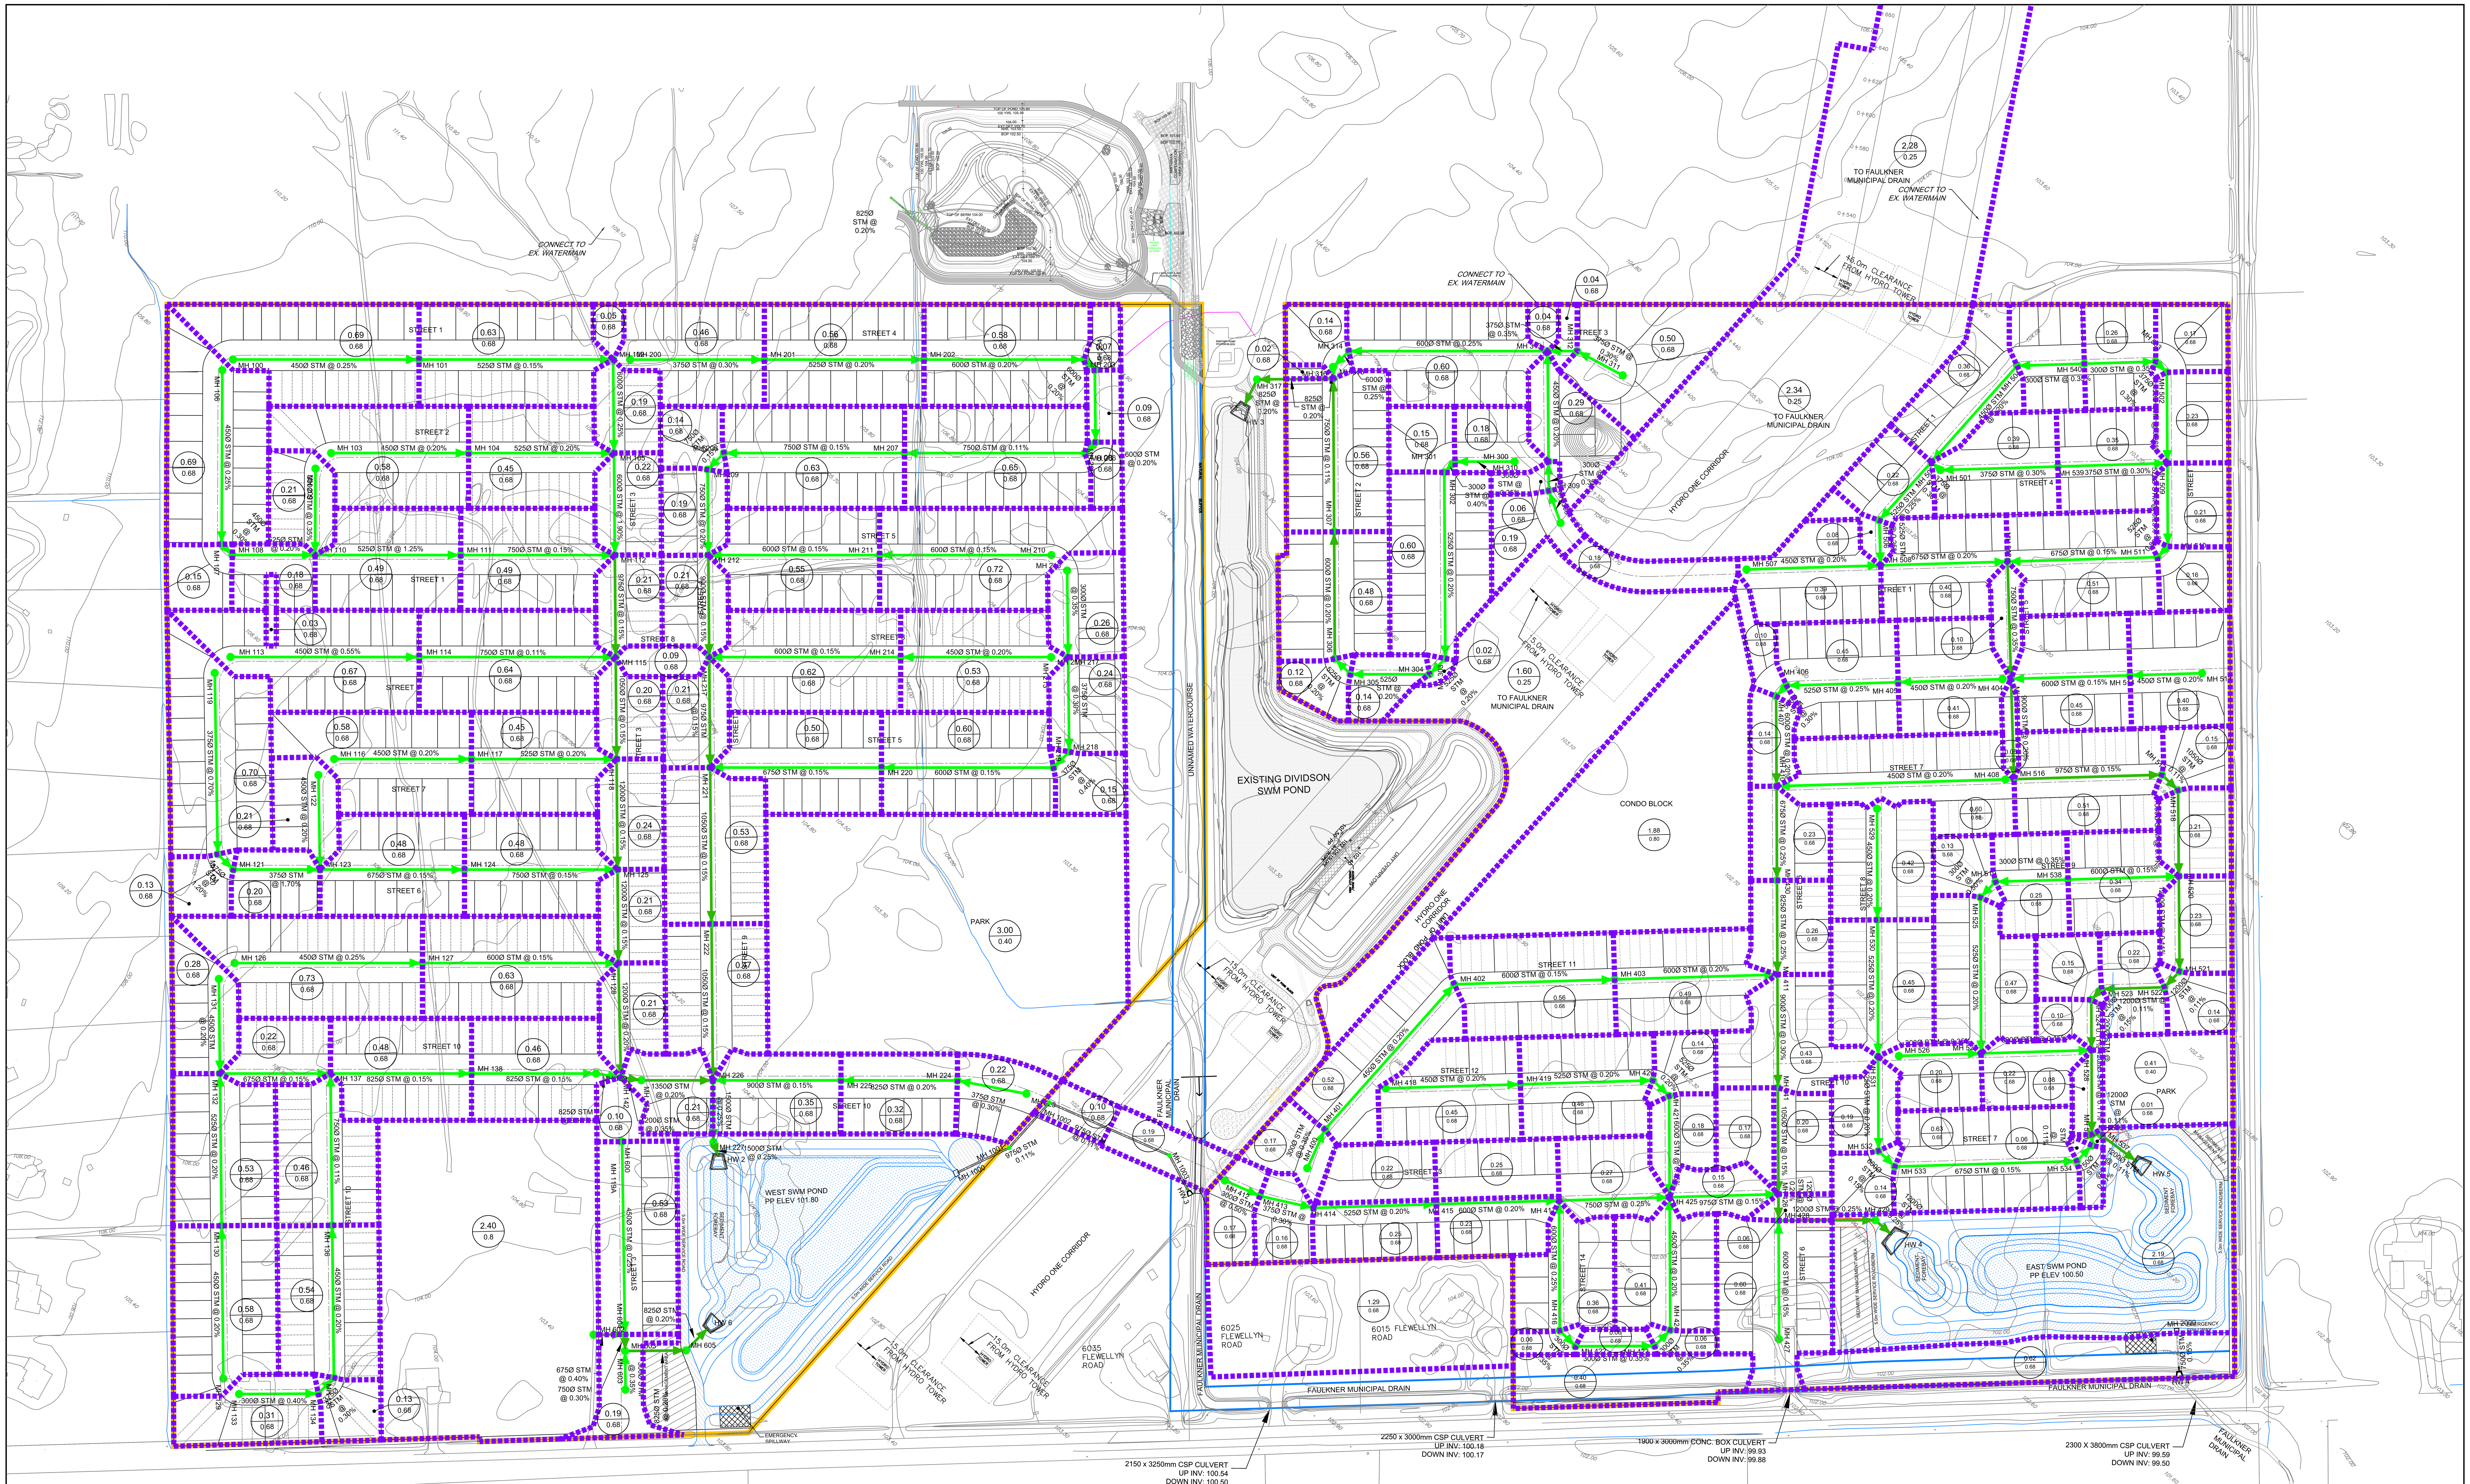

LEGEND

(orange line)	SITE BOUNDARY
(dark green arrow)	PROPOSED STORM TRUNK SEWER
(light green arrow)	PROPOSED STORM LOCAL SEWER
(green dot)	STORM MANHOLE
(purple dashed line)	STORM TRUNK TRIBUTARY AREA
1.32 / 0.90	AREA IN HECTARES / RUNOFF COEFFICIENT


DSEL
120 Iber Road, Unit 103
Stittsville, ON K2S 1E9
Tel. (613) 836-0856
Fax. (613) 836-7183
www.DSEL.ca

STITTSVILLE SOUTH URBAN EXPANSION AREA

STORM TRIBUTARY AREA

CITY OF OTTAWA


PROJECT No. :	21-1247
SCALE:	1:1250
DATE:	MAY 2026
DRAWING No.	3

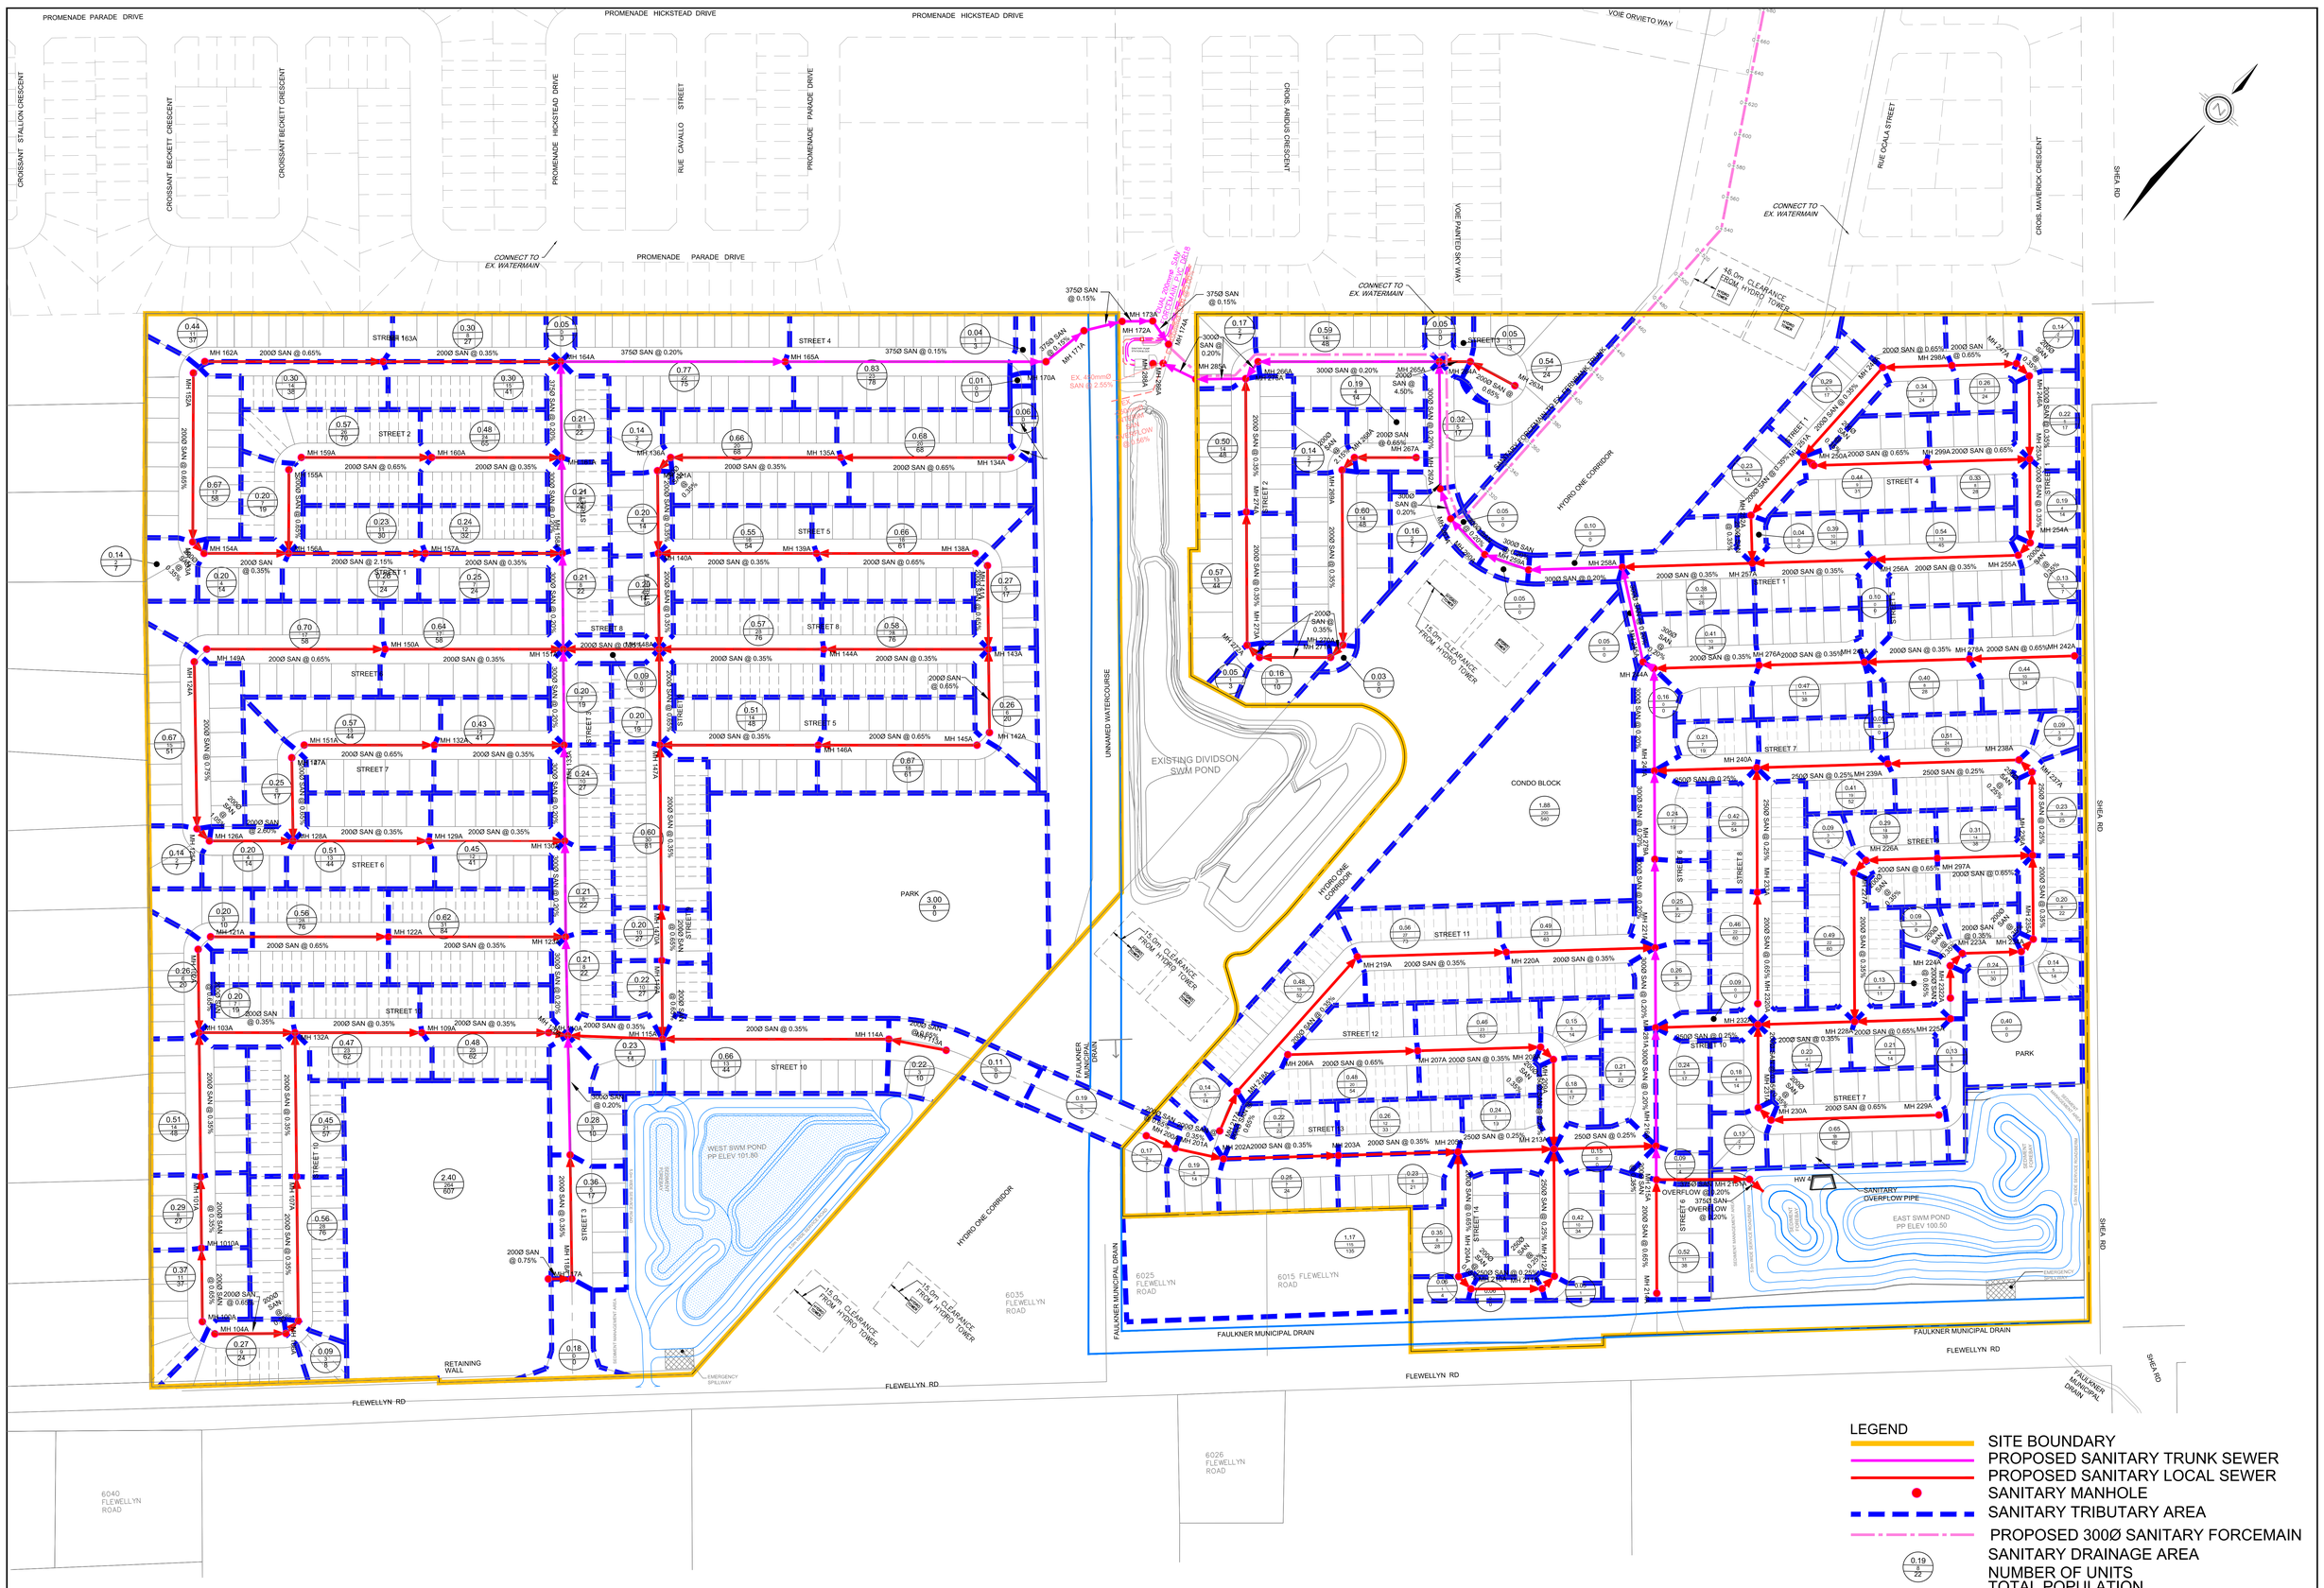

DSEL
120 Iber Road, Unit 103
Stittsville, ON K2S 1E9
Tel. (613) 836-0856
Fax. (613) 836-7183
www.DSEL.ca

STITTSVILLE SOUTH URBAN EXPANSION AREA
SANITARY SERVICING PLAN
CITY OF OTTAWA

PROJECT No. :	21-1247
SCALE:	1:1250
DATE:	MAY 2026
DRAWING No.	4

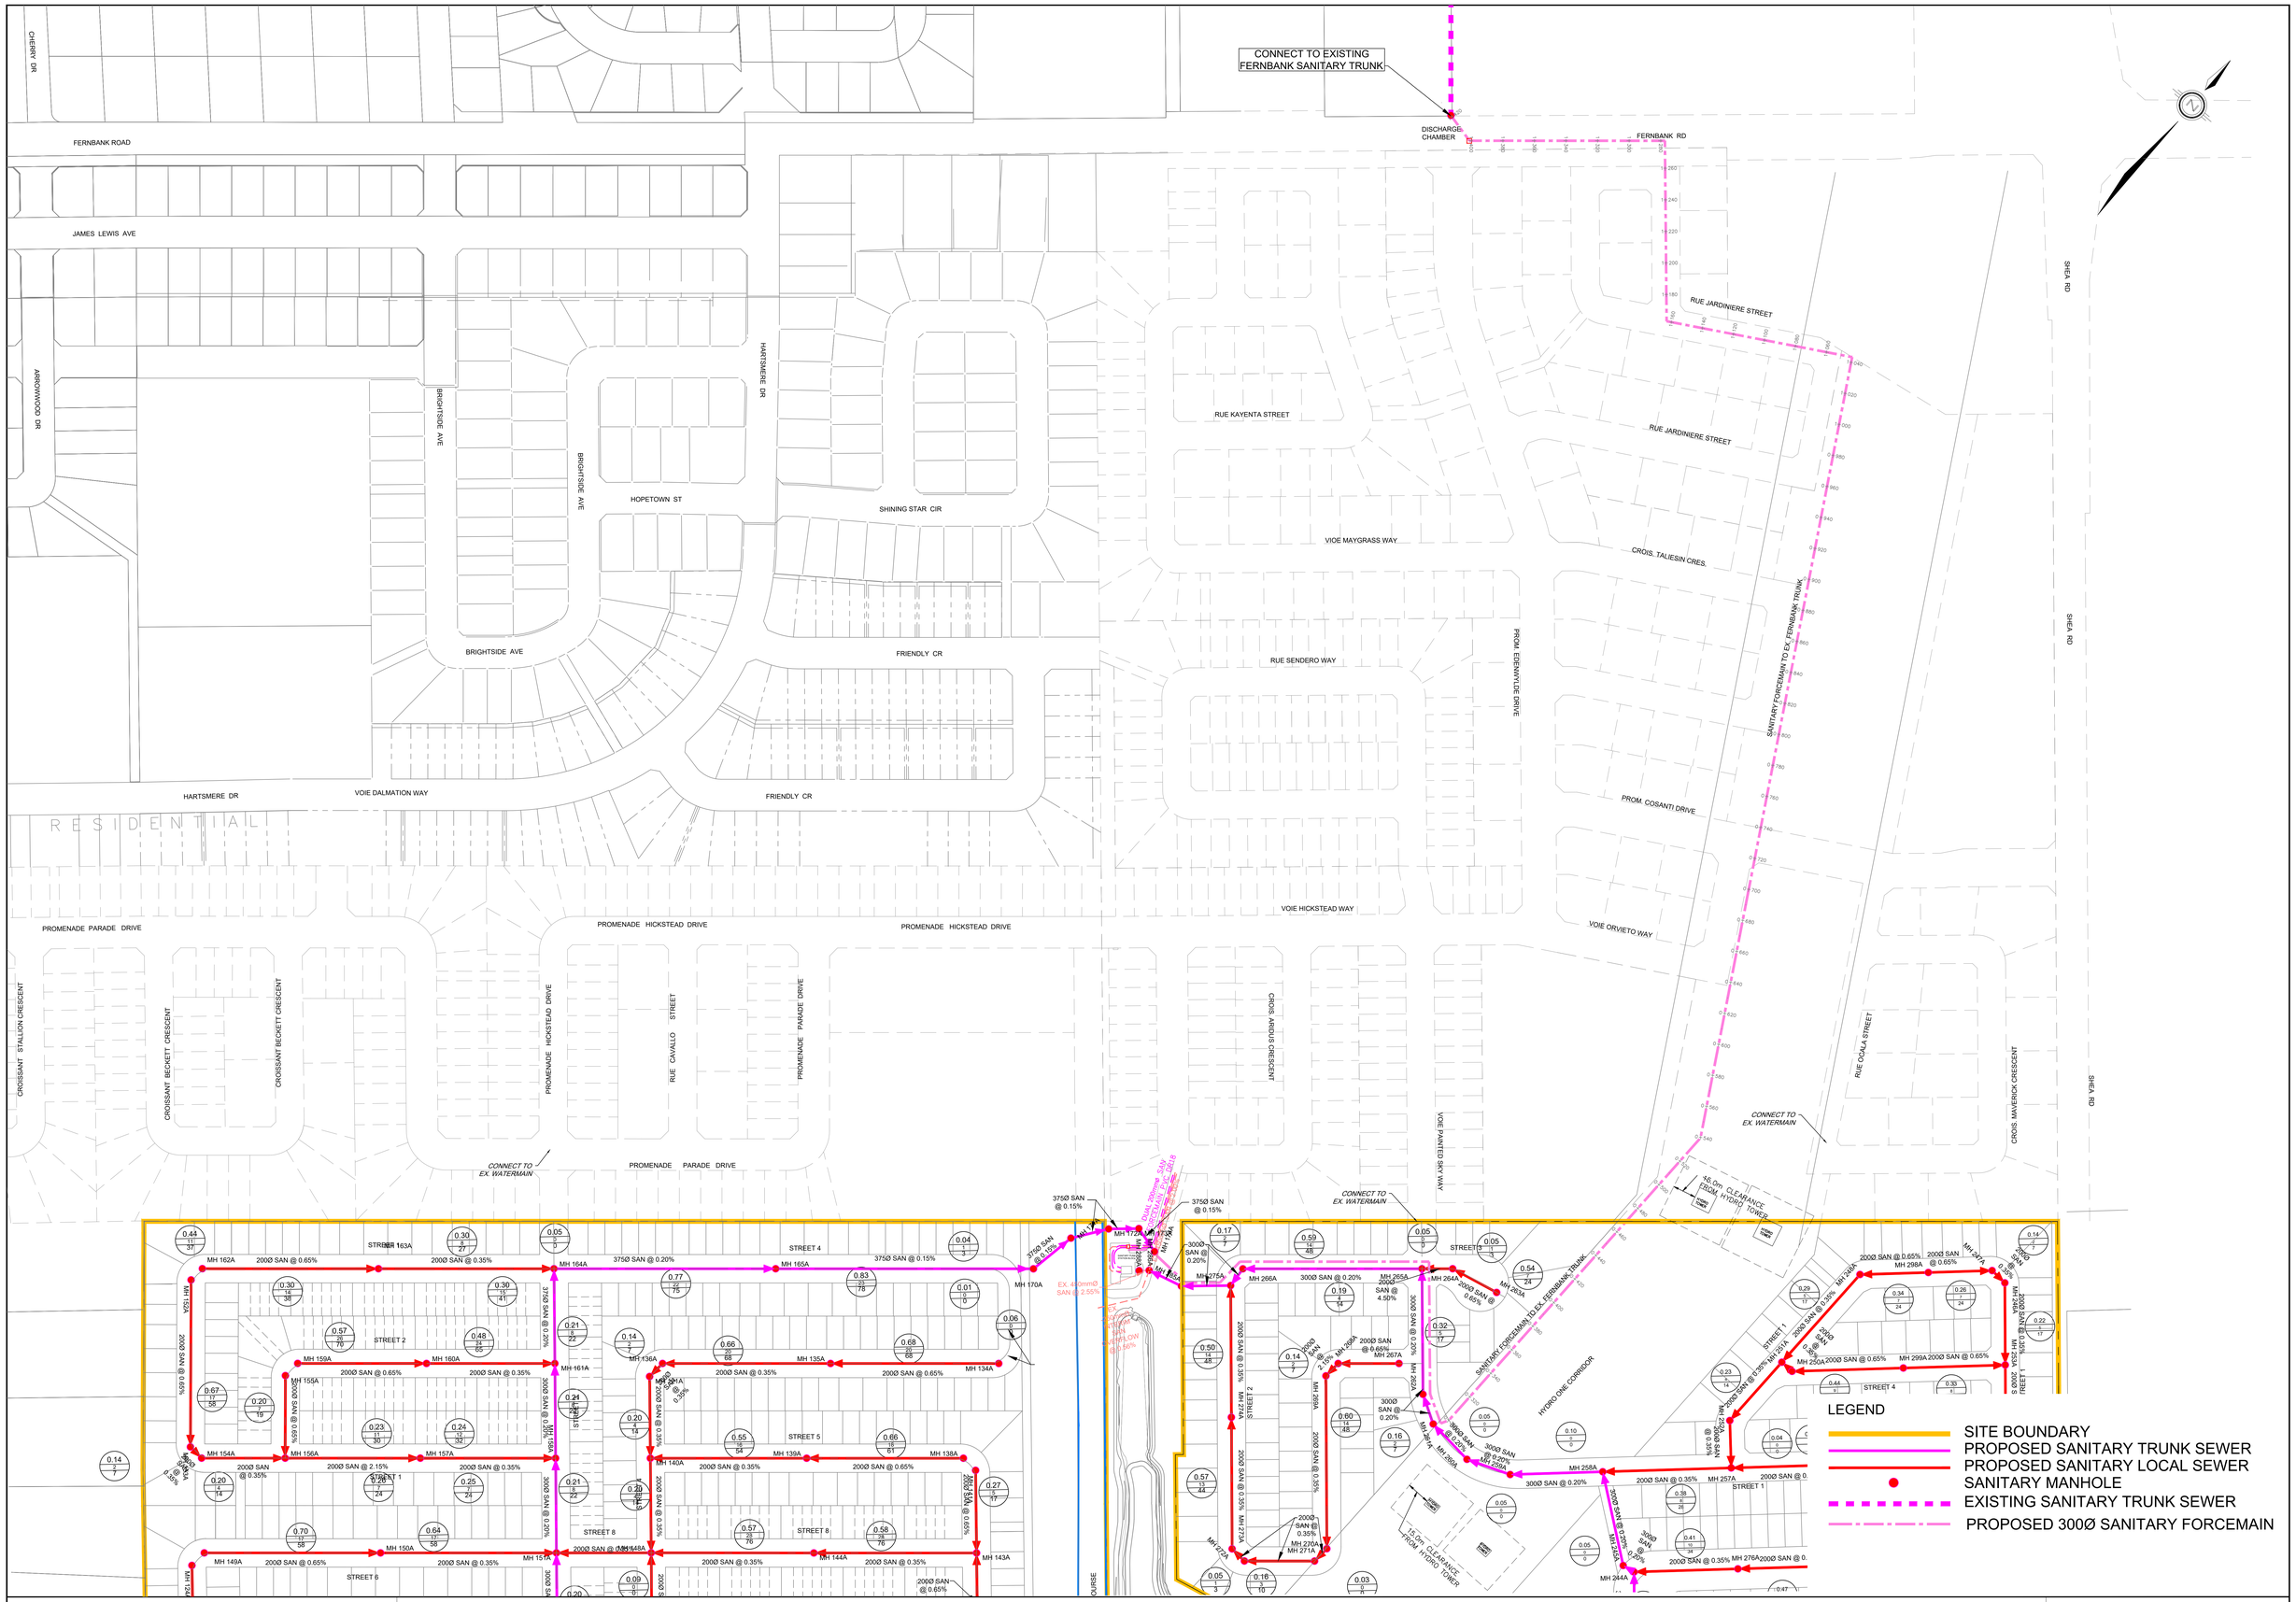


DSEL
120 Iber Road, Unit 103
Stittsville, ON K2S 1E9
Tel. (613) 836-0856
Fax. (613) 836-7183
www.DSEL.ca


STITTSVILLE SOUTH URBAN EXPANSION AREA
SANITARY FORCEMAIN PLAN
CITY OF OTTAWA

PROJECT No. :	21-1247
SCALE:	1:1250
DATE:	MAY 2026
DRAWING No.	5


STREET 01

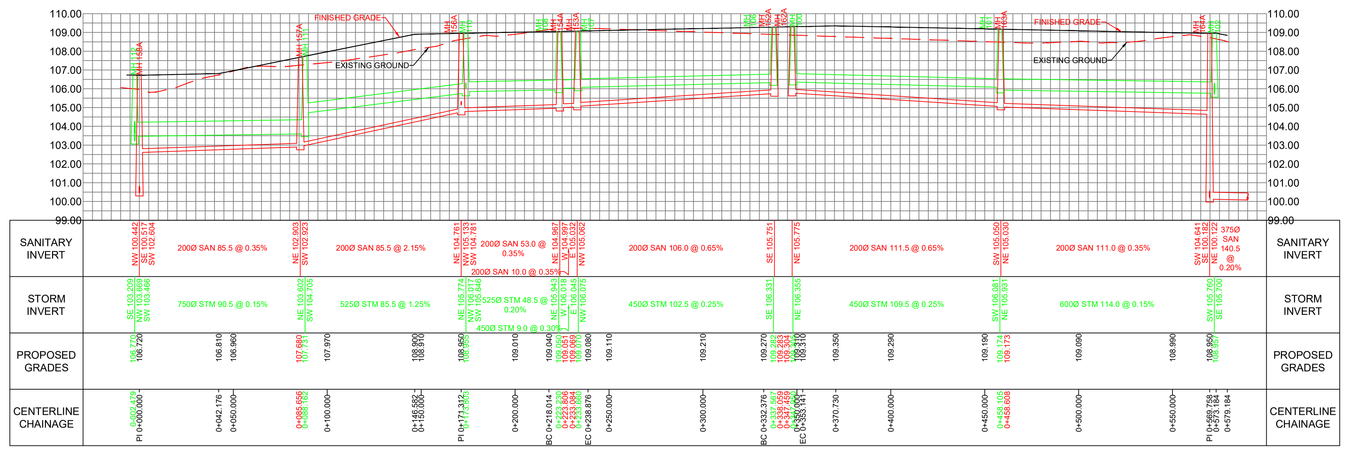


STREET 02

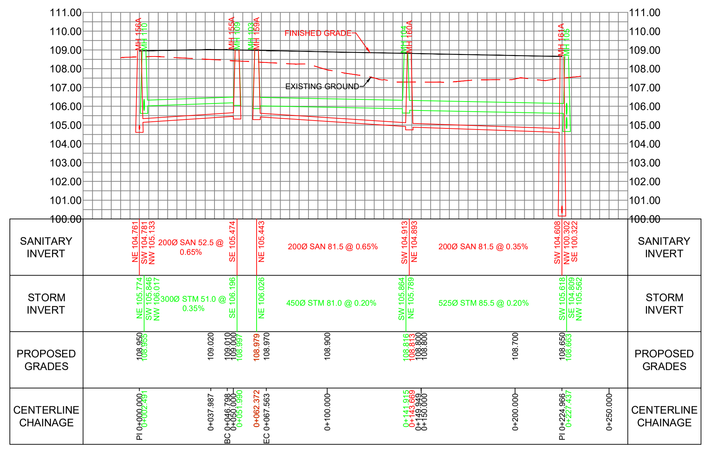


STREET 03

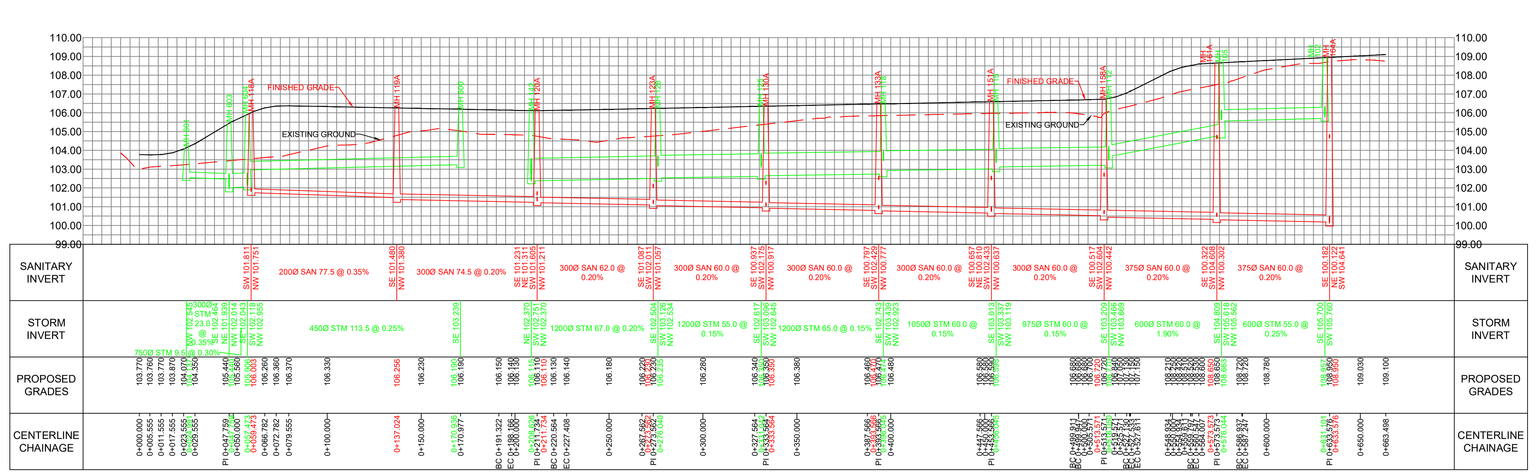


STREET 04

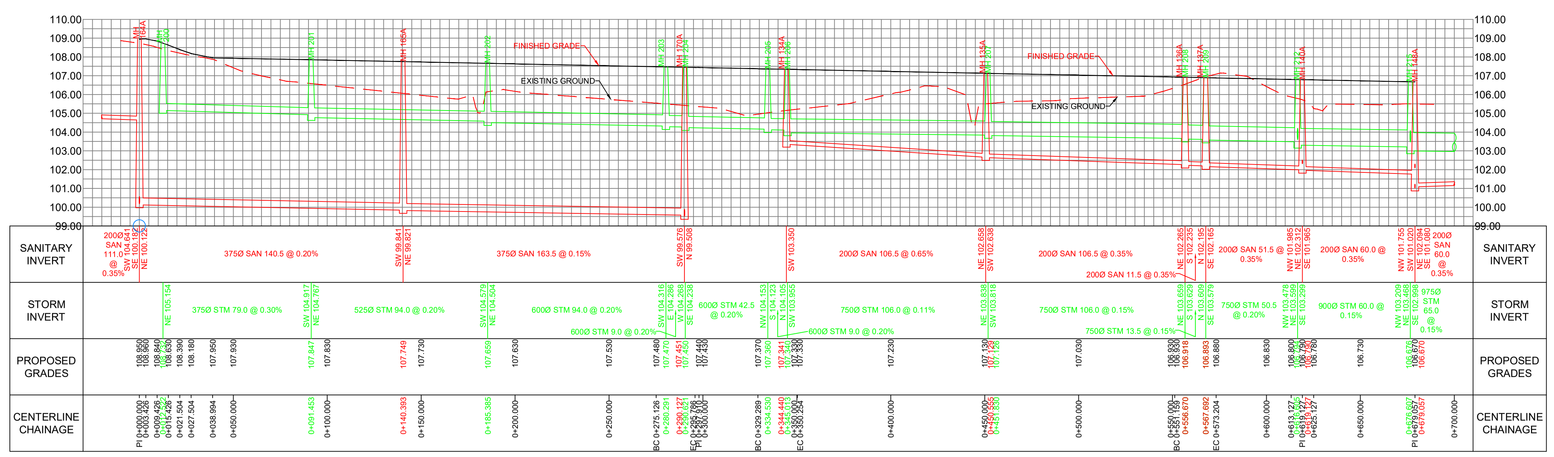


STREET 05

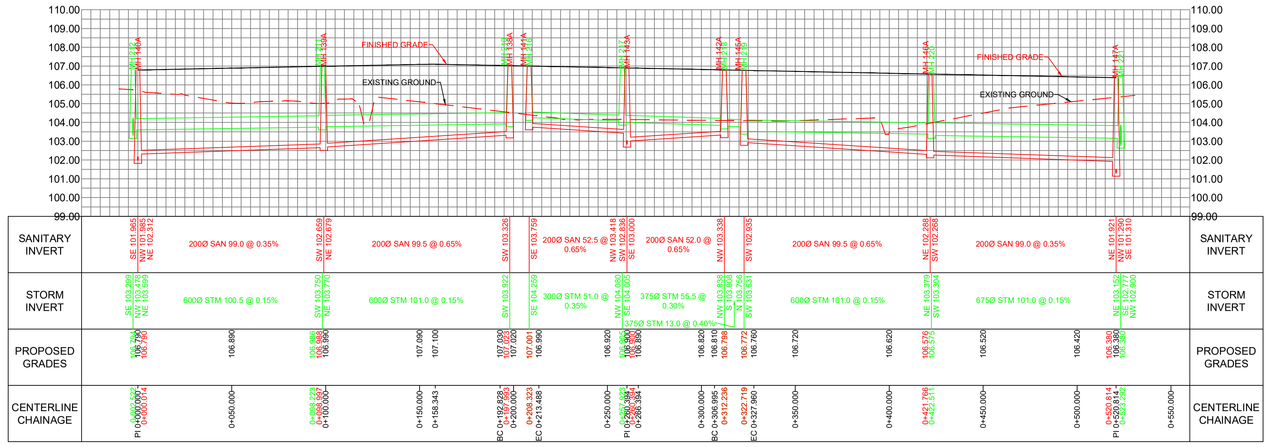


STREET 06

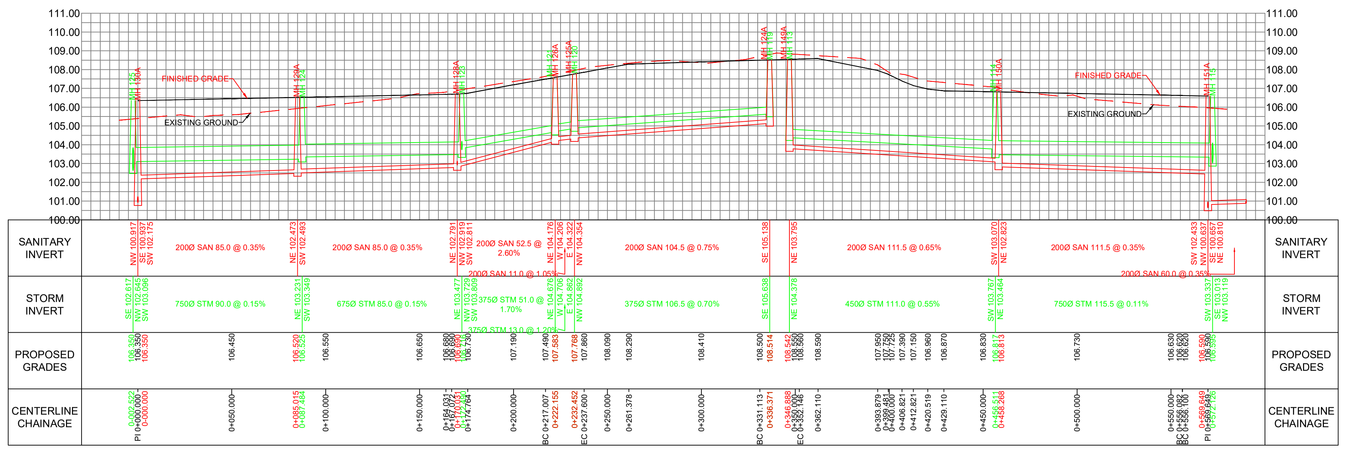

STREET 07

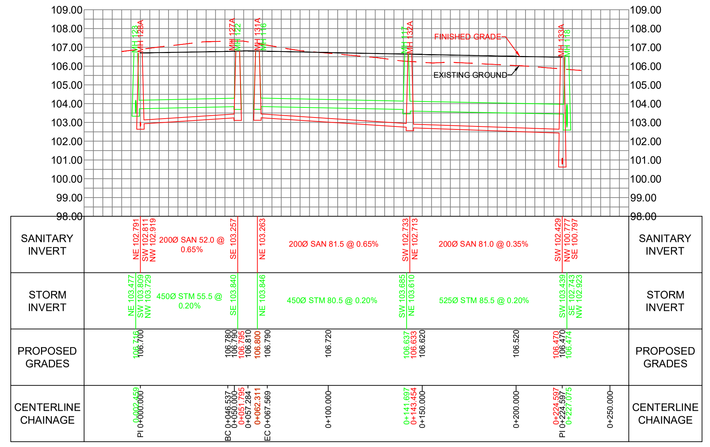

STREET 08

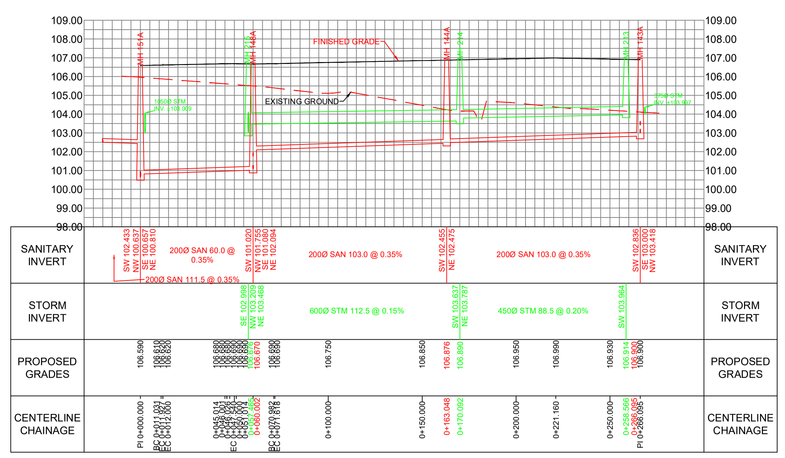

DSEL
120 Iber Road, Unit 103
Stittsville, ON K2S 1E9
Tel. (613) 836-0856
Fax. (613) 836-7183
www.DSEL.ca


STITTSVILLE SOUTH URBAN EXPANSION AREA

SERVICING PROFILES


CITY OF OTTAWA

PROJECT No. :	21-1247
SCALE: VER= 1:150 HOR= 1:1500	
DATE:	MAY 2026
DRAWING No.	6


STREET 09

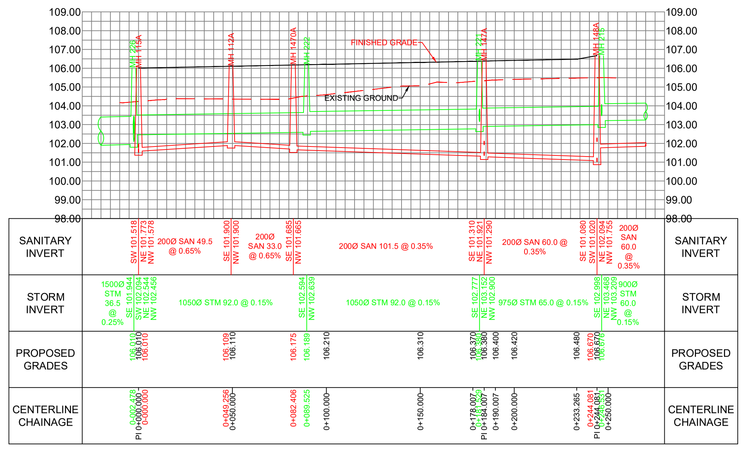


PUMP STATION INLET 1

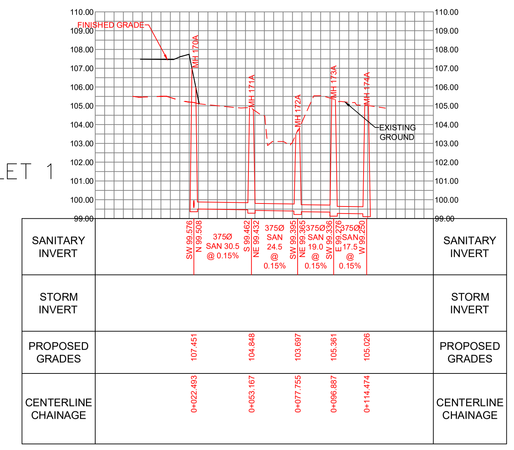


STREET 10

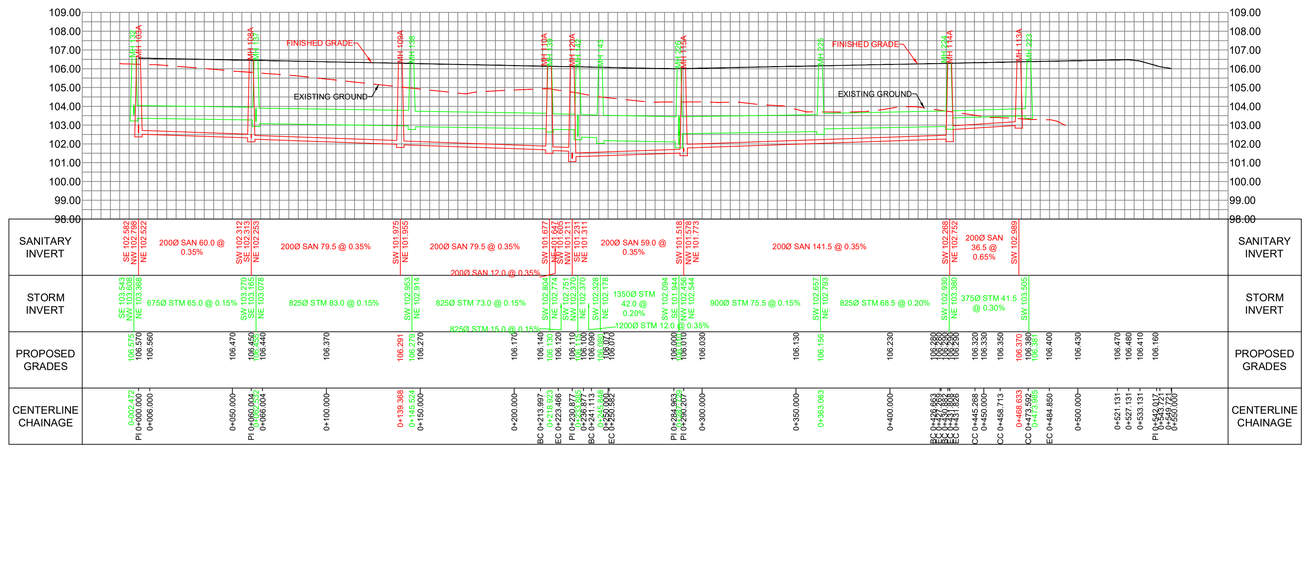


STREET 11

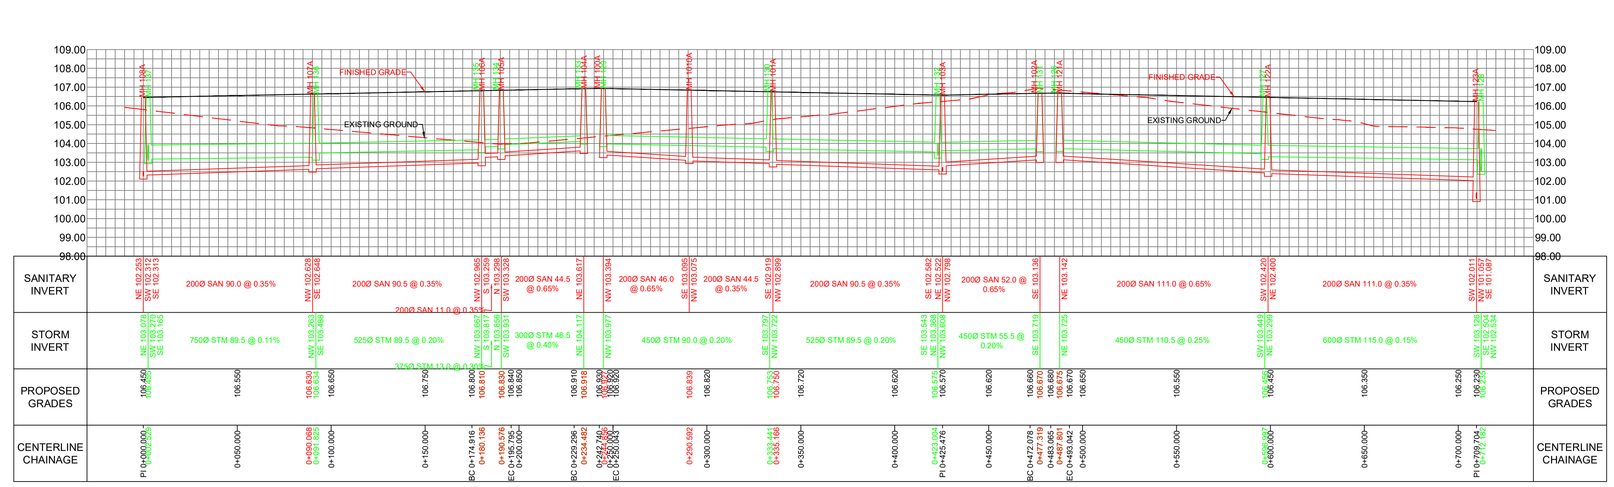


WEST POND INLET 1

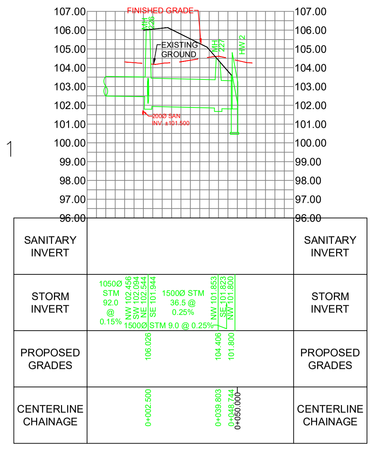

WEST POND INLET 2

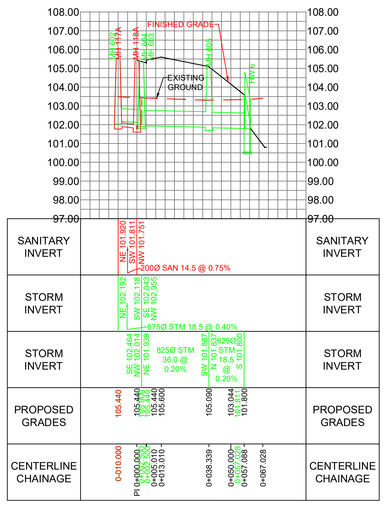

WEST POND OUTLET

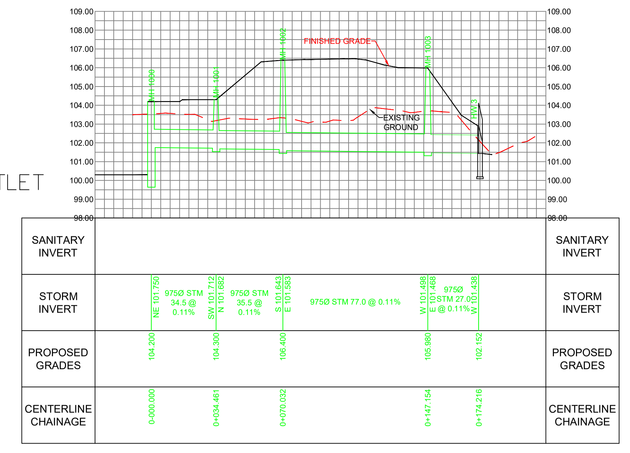


DSEL
120 Iber Road, Unit 103
Stittsville, ON K2S 1E9
Tel. (613) 836-0856
Fax. (613) 836-7183
www.DSEL.ca


STITTSVILLE SOUTH URBAN EXPANSION AREA
SERVICING PROFILES
CITY OF OTTAWA

PROJECT No. :	21-1247
SCALE: VER= 1:150 HOR= 1:1500	
DATE:	MAY 2026
DRAWING No.	7


STREET 7

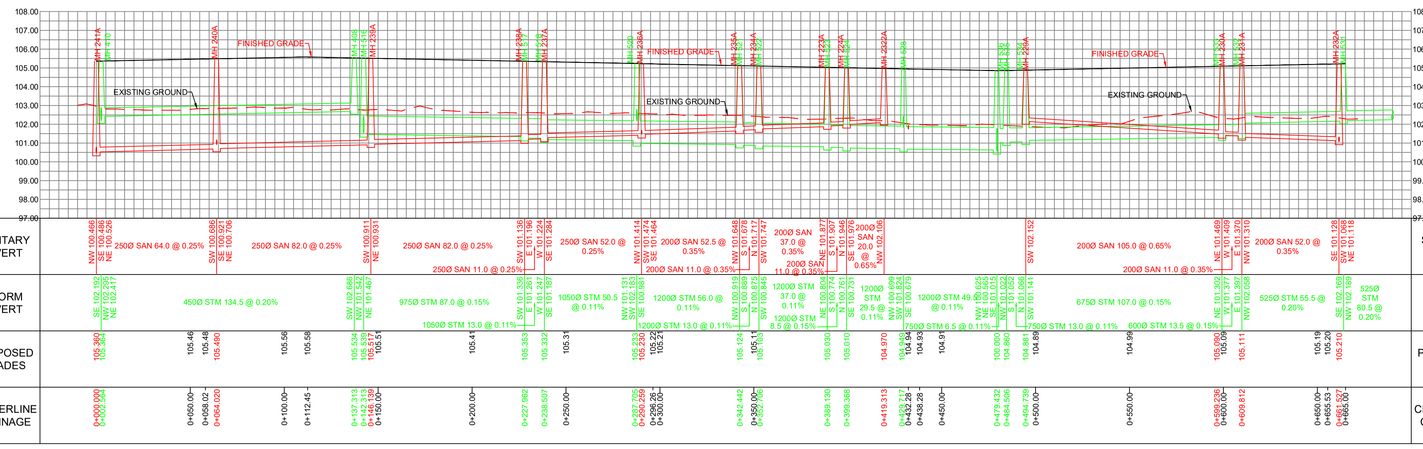


STREET 8

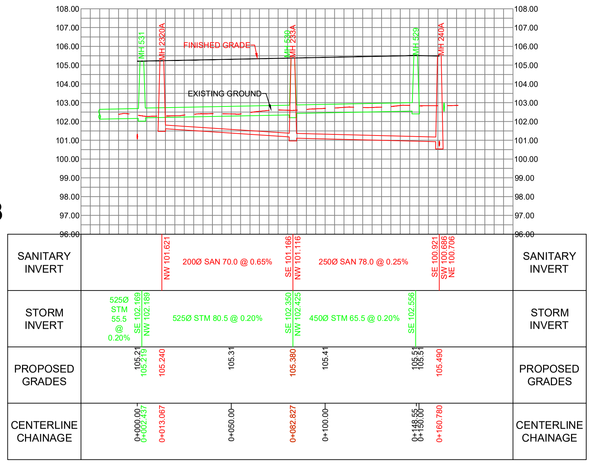


STREET 5

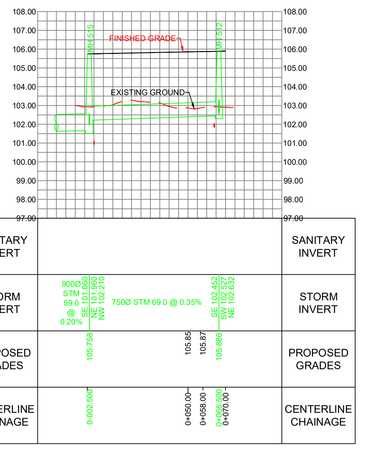


STREET 1

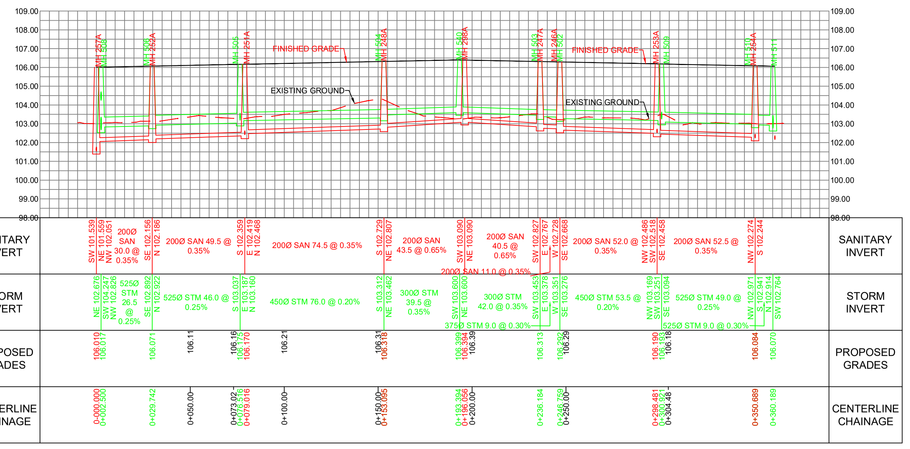


STREET 10

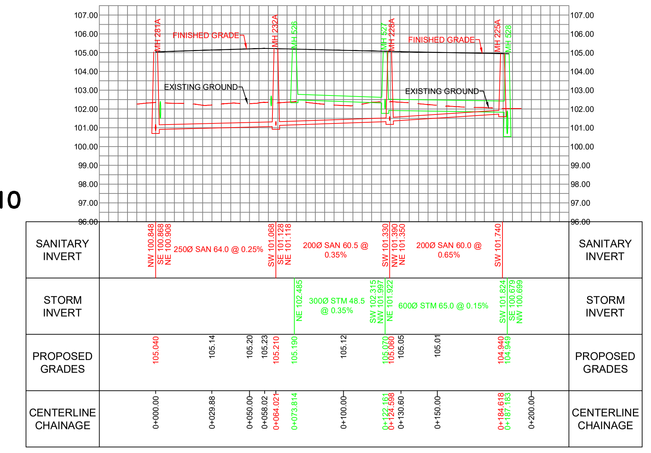


STREET 4

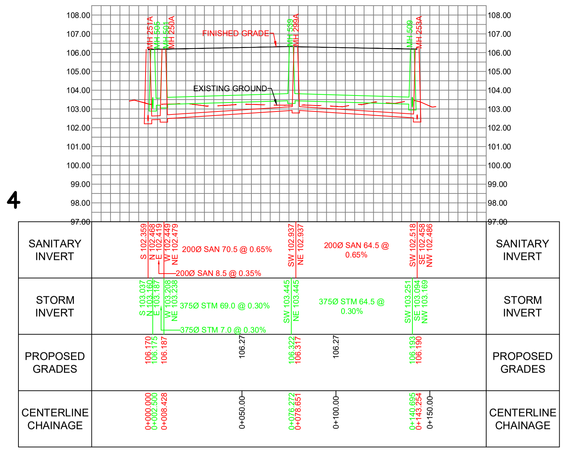


STREET 9

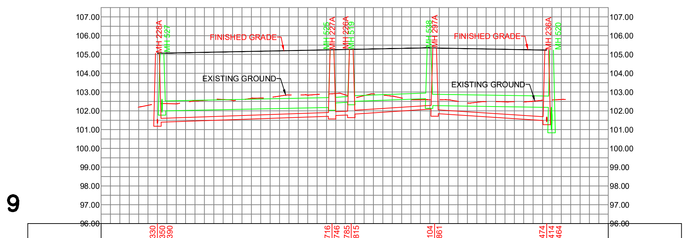


STREET 2

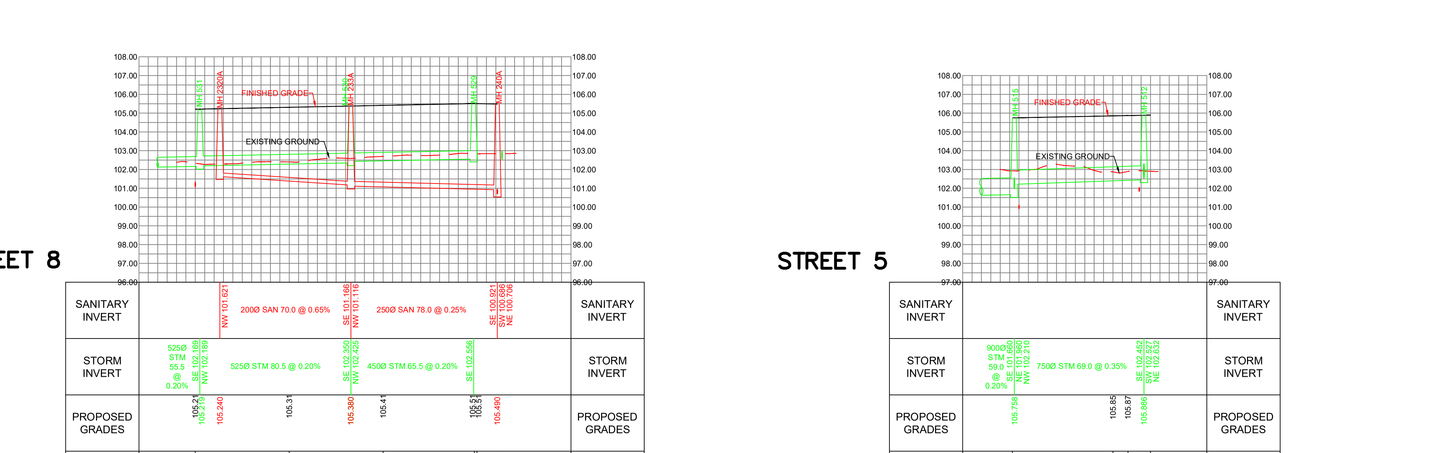


STREET 13

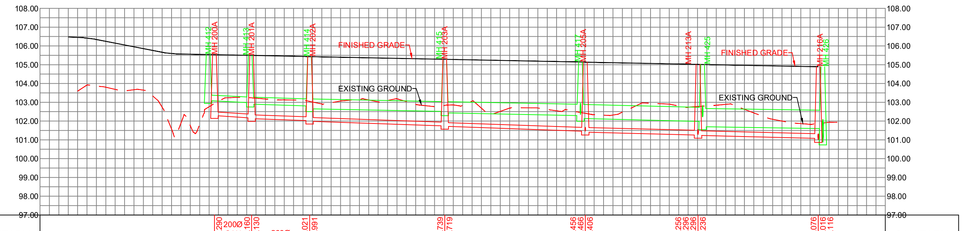

STREET 11

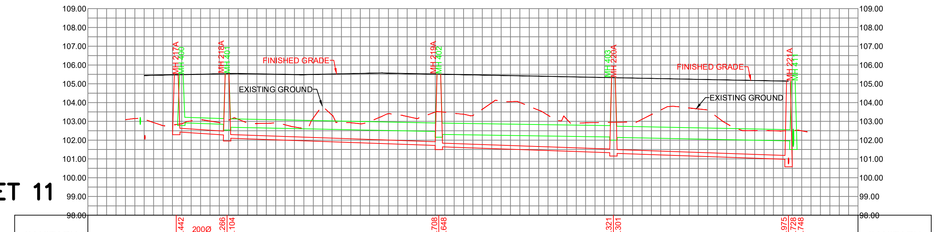

STREET 14

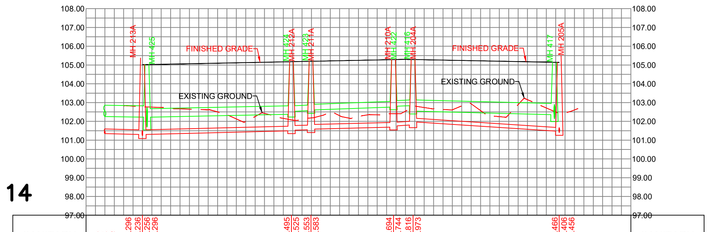


DSEL
120 Iber Road, Unit 103
Stittsville, ON K2S 1E9
Tel. (613) 836-0856
Fax. (613) 836-7183
www.DSEL.ca


STITTSVILLE SOUTH URBAN EXPANSION AREA
SERVICING PROFILES
CITY OF OTTAWA

PROJECT No. :	21-1247
SCALE: VER= 1:150 HOR= 1:1500	
DATE:	MAY 2026
DRAWING No.	8


STREET 7

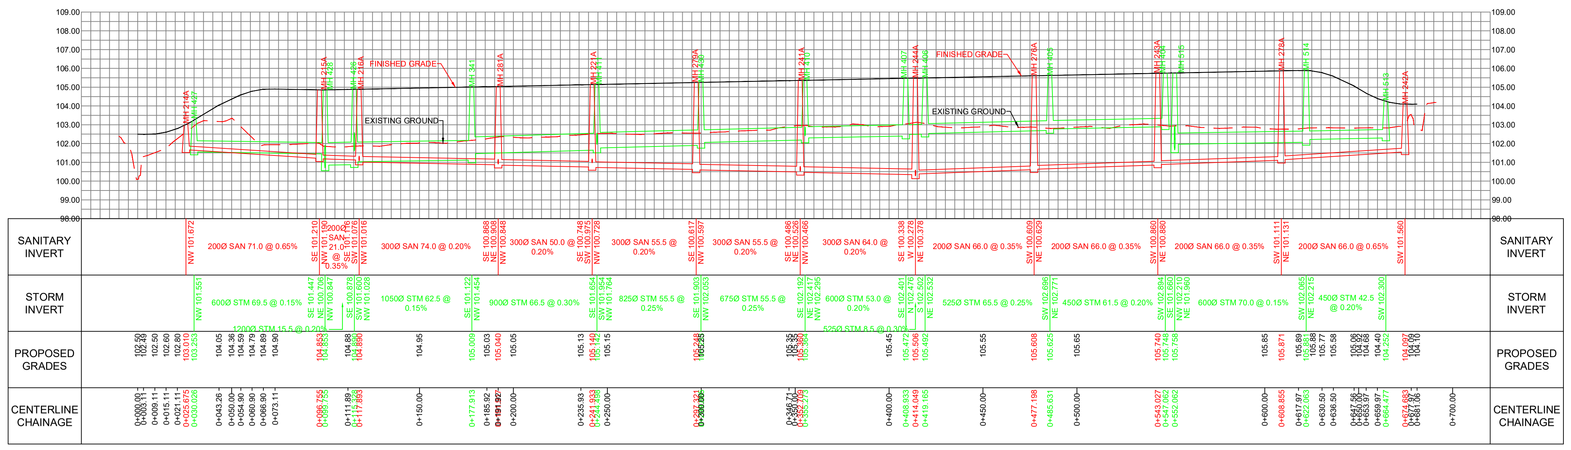


STREET 21

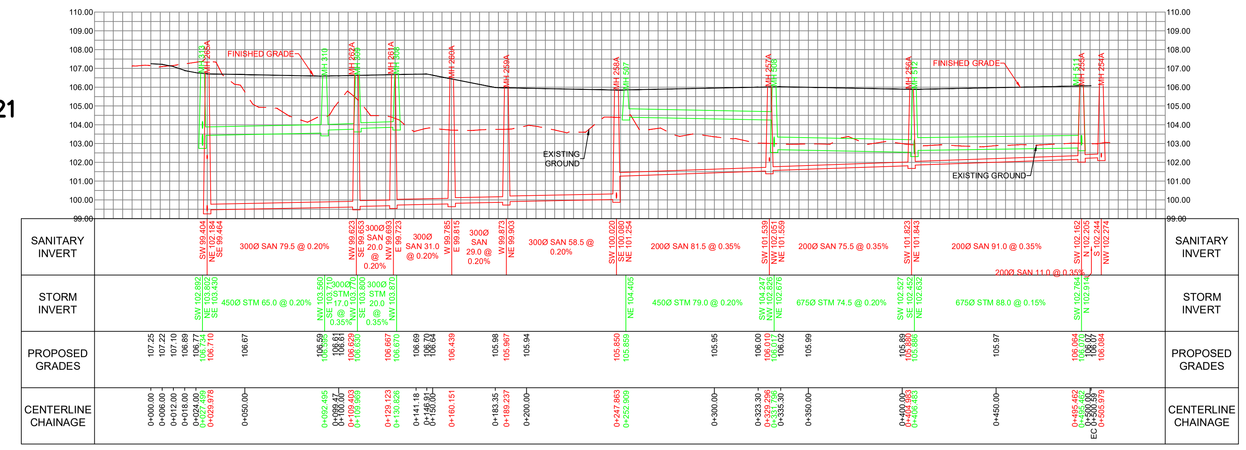


STREET 6

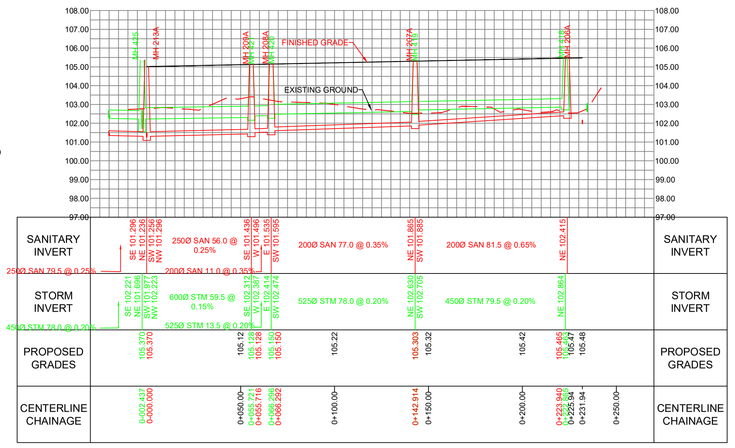


PUMP STATION INLET 2

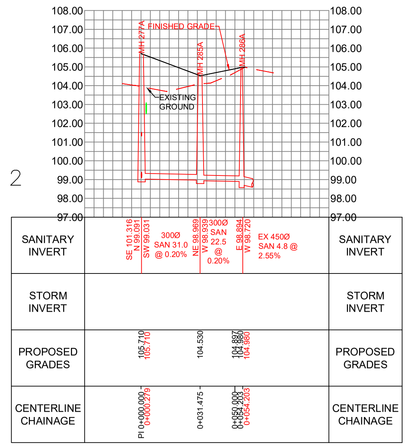


SERVICING BLOCK

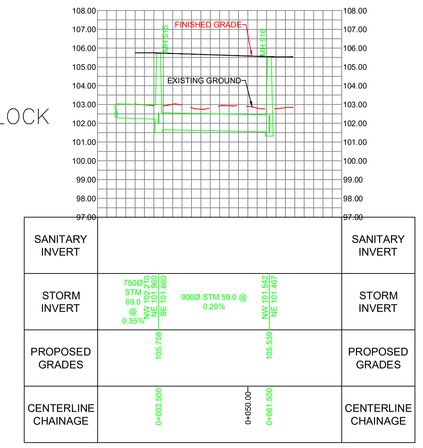


EAST POND OUTLET

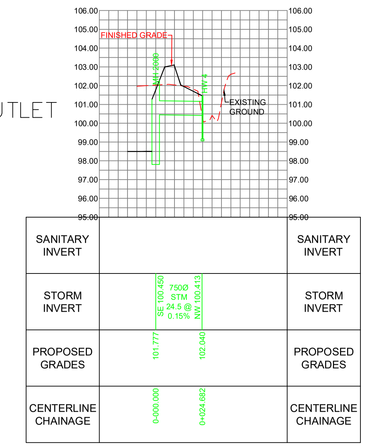


SANITARY SERVICING BLOCK

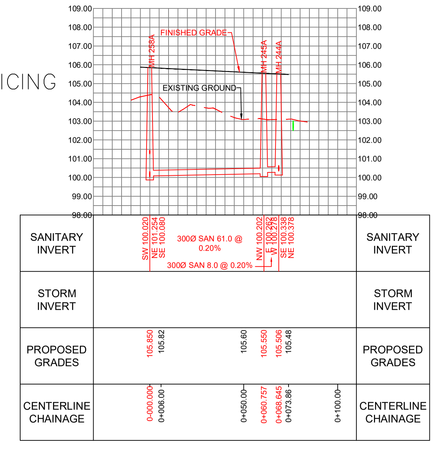


DAVIDSON POND INLET

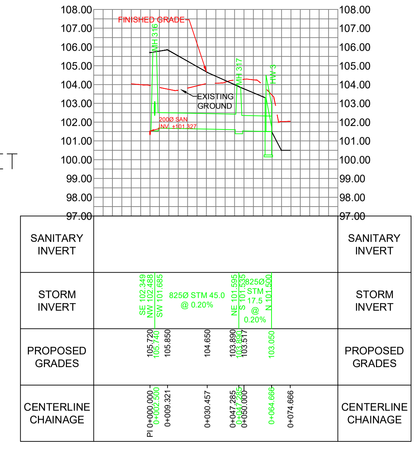


EAST POND INLET 1

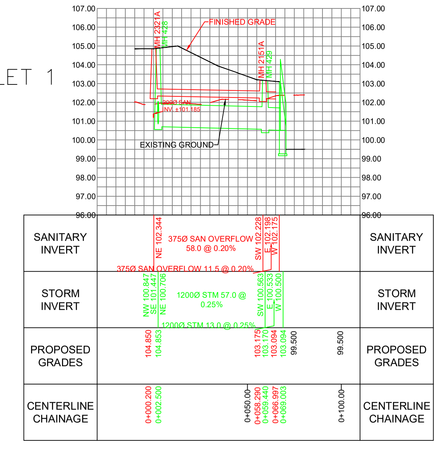

EAST POND INLET 2

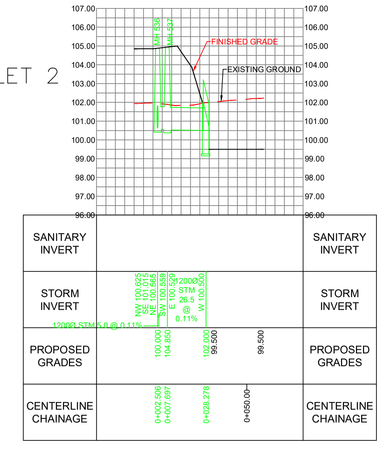

SANITARY FORCEMAIN

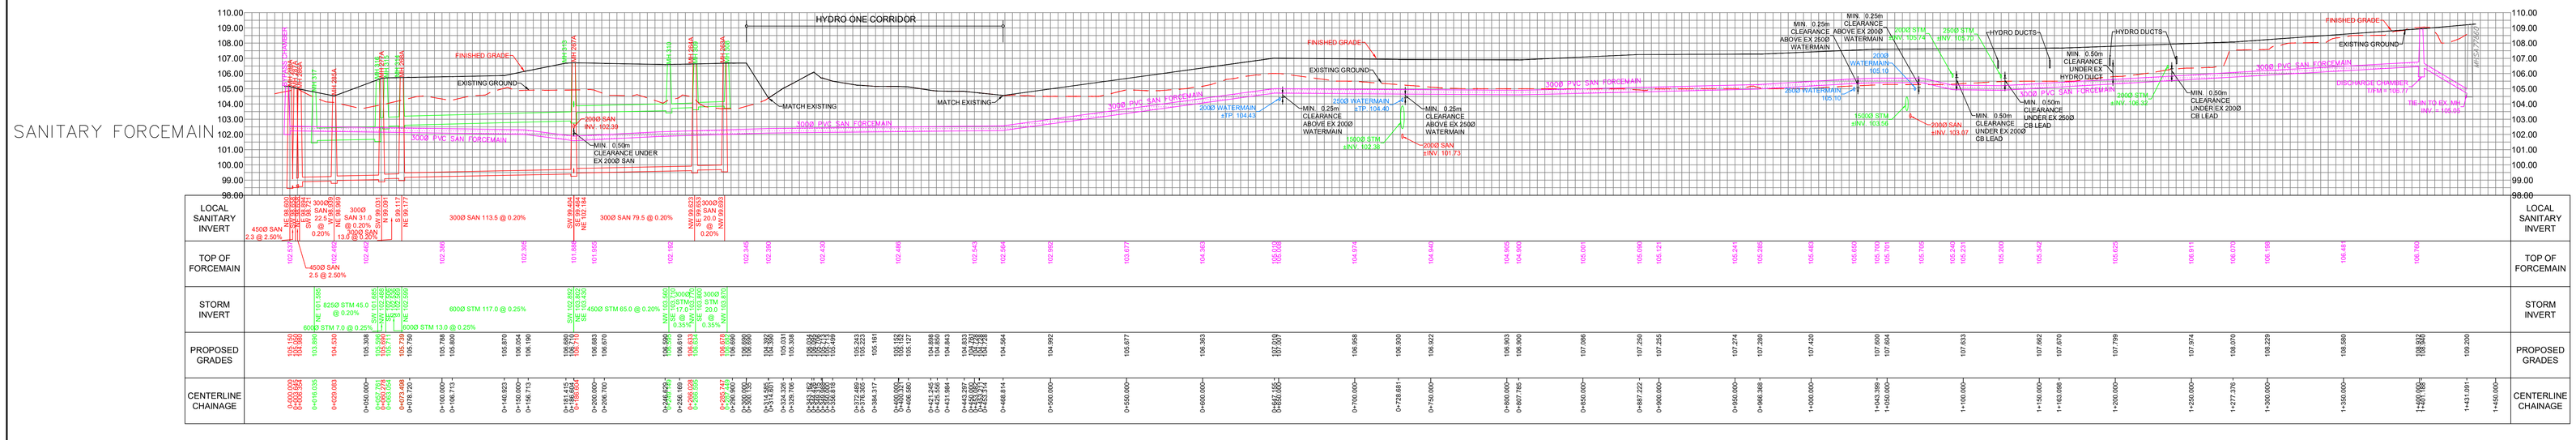

DSEL
120 Iber Road, Unit 103
Stittsville, ON K2S 1E9
Tel. (613) 836-0856
Fax. (613) 836-7183
www.DSEL.ca

STITTSVILLE SOUTH URBAN EXPANSION AREA
SERVICING PROFILES
CITY OF OTTAWA

PROJECT No. :	21-1247
SCALE: VER= 1:150 HOR= 1:1500	
DATE:	MAY 2026
DRAWING No.	9