NOVATECH

Engineers, Planners & Landscape Architects

Engineering

- Land/Site Development
- Municipal Infrastructure
- Environmental/ Water Resources
- Traffic/ Transportation
- Recreational

Planning

- Land/Site Development
- Planning Application Management
- Municipal Planning
- Urban Design
- Expert Witness (OLT)
- Wireless Industry

Landscape Architecture

- Streetscapes & Public Amenities
- Open Space, Parks & Recreation
- Community & Residential
- Commercial & Institutional
- Environmental Restoration

THE COMMONS PHASE 4
MEDIUM DENSITY DEVELOPMENT

Servicing and Stormwater Management Report

THE COMMONS PHASE 4
MEDIUM DENSITY DEVELOPMENT

3610 INNES ROAD

SITE SERVICING AND
STORMWATER MANAGEMENT REPORT

Prepared for:

Glenview Homes (Innes) Ltd.
190 O'Connor Street, 11th Floor
Ottawa, Ontario
K2P 2R3

Prepared By:

NOVATECH
Suite 200, 240 Michael Cowpland Drive
Ottawa, Ontario
K2M 1P6

November 1, 2024
Revised March 5, 2025

Novatech File: 118224
Ref: R-2024-107

NOVATECH
Engineers, Planners & Landscape Architects

March 5, 2025

City of Ottawa
Planning Real Estate and Economic Development Department
Development Review - East Branch
Infrastructure Approvals Division
110 Laurier Avenue West, 4th Floor
Ottawa, ON K1P 1J1

Attention: **Derek Unrau, Project Manager**

Reference: **The Commons - Phase 4**
Medium Density Development
Site Servicing and Stormwater Management Report
Novatech File No.: 118224

Enclosed is the revised Site Servicing and Stormwater Management Report for The Commons Phase 4 Medium Density Development. This report addresses the approach to site servicing and stormwater management for the proposed development and is submitted in support of the Site Plan Control application.

Yours truly,

NOVATECH

MSavic

Miroslav Savic P. Eng.
Senior Project Manager | Land Development

cc: Melissa Pettem, Glenview Homes (Innes) Ltd.

Suite 200, 240 Michael Cowpland Drive, Ottawa ON K2M 1P6 Tel: 613.254.9643 Fax: 613.254.5867 www.novatech-eng.com

TABLE OF CONTENTS

1.0 INTRODUCTION 3

1.1 SITE DESCRIPTION AND LOCATION 3
1.2 PRE-CONSULTATION INFORMATION 3
1.3 PROPOSED DEVELOPMENT 3
1.4 REFERENCES AND SUPPORTING DOCUMENTS 3

2.0 SERVICING AND GRADING 3

2.1 GENERAL SERVICING 3
2.2 GENERAL GRADING 4

3.0 STORM SEWER SYSTEM AND STORMWATER MANAGEMENT 4

3.1 STORMWATER MANAGEMENT CRITERIA 4
3.2 PROPOSED STORM DRAINAGE SYSTEM 5
3.2.1 Storm Sewer Design (Minor System) 5
3.2.2 Overland Flow Path (Major System) 6
3.2.3 Best Management Practices and Low Impact Development 6
3.2.4 SWM Facility – EUC Pond 1 6
3.3 HYDROLOGIC & HYDRAULIC MODELING 6
3.3.1 Design Storms 7
3.3.2 Model Development 7
3.3.3 Storm Drainage Areas 8
3.4 MINOR SYSTEM DESIGN AND ANALYSIS 9
3.4.1 Allowable Release Rates 9
3.4.2 Orifice Controls 10
3.4.3 Peak Flows 12
3.4.4 Hydraulic Grade Line 12
3.5 MAJOR SYSTEM DESIGN AND ANALYSIS 12

4.0 SANITARY SEWER SYSTEM 14

4.1 EXISTING SANITARY INFRASTRUCTURE 14
4.2 PROPOSED SANITARY INFRASTRUCTURE 14
4.3 SANITARY DEMAND AND DESIGN PARAMETERS 14

5.0 WATER SUPPLY SYSTEM 15

5.1 EXISTING WATER INFRASTRUCTURE 15
5.2 PROPOSED WATER INFRASTRUCTURE 15
5.3 WATERMAIN DESIGN PARAMETERS 15
5.4 SYSTEM PRESSURE MODELING AND RESULTS 16

6.0 EROSION AND SEDIMENT CONTROL AND DEWATERING MEASURES 17

7.0 SUMMARY AND CONCLUSIONS 18

8.0 CLOSURE 19

LIST OF FIGURES

Figure 1.1 Key Plan

LIST OF APPENDICES

Appendix A Correspondence
Appendix B Site Plan
Appendix C Stormwater Management
Appendix D Sanitary Sewer Design Sheets and Sanitary Calculations
Appendix E Water Demand Calculations and Hydraulic Modeling
Appendix F Development Servicing Study Checklist

LIST OF ENCLOSURES

Drawings
Modeling Files

1.0 INTRODUCTION

Novatech has been retained by Glenview Hommes (Innes) Ltd. to complete the site servicing and stormwater management design for The Commons Phase 4 Medium Density Development. This report addresses the approach to servicing and stormwater management and is being submitted in support of the Site Plan Control application

1.1 Site Description and Location

The subject site is a part of The Commons subdivision development and consist of two sites: Site A and Site B. The Site A is located on the west side of Ventus Way and is bound by Halo carwash to the north, The Commons subdivision to the south, and by future development lands owned by Caivan Communities to the west. The Site B is located on the east side of Ventus Way and is bound by U Haul storage facility to the north, The Commons subdivision to the south, and by future development lands owned by Richcraft Homes to the east. The site location is show on **Figure 1.1** – Key Plan.

1.2 Pre-Consultation Information

A pre-consultation meeting was held with the City of Ottawa on July 3, 2024, at which time the client was advised of the general submission requirements. Refer to **Appendix A** for a summary of the pre-consultation meeting with the city.

1.3 Proposed Development

The proposed development consists of 10 back-to-back townhouse blocks having a total of 98 units, including private roads, a public park, and associated landscaped areas. Refer er to **Appendix B** for the proposed Site Plan.

The proposed development will be serviced by connecting to the existing watermain, sanitary and storm sewers in Ventus Way.

1.4 References and Supporting Documents

The following documents were reviewed in preparation of the report:

- The Commons (3610 Innes Road) – Phase 2&3, Site Servicing and Stormwater Management Report, Novatech, January 17, 2024.
- Geotechnical Investigation – Proposed Residential Development, The Commons -Phase 4, 3604-3646 Innes Road, Ottawa, Ontario; Report No. PG4026-3, Paterson Group Inc., July 8, 2024.
- City of Ottawa Sewer Design Guidelines (October 2012)
- Ottawa Design Guidelines – Water Distribution (July 2010)
- Stormwater Management Planning and Design Manual (MOE, March 2003)

2.0 SERVICING AND GRADING

2.1 General Servicing

The subject site will be serviced by private storm and sanitary sewers, and watermain. The storm /stormwater management, sanitary and water servicing strategy is discussed in further detail in the following sections.

Storm servicing for the subject site will outlet into the existing 600mm and 1050mm diameter storm sewers in Ventus Way. Sanitary servicing will connect to the 200mm sanitary sewer in Ventus Way. Water service will connect to the existing 200mm watermain in Ventus Way.

Refer to General Plan of Services (Drawings 118224-MD-GP) included in the enclosed drawing set.

2.2 General Grading

The private roadways within the subject site will be graded in a saw-toothed pattern to promote surface storage of stormwater. The grading will direct emergency overland flows from the private roads to Ventus Way.

Refer to the Grading Plan (Drawings 118224-MD-GR) included in the enclosed drawing set.

3.0 STORM SEWER SYSTEM AND STORMWATER MANAGEMENT

The post-development storm sewer and stormwater management system will adhere to the criteria outlined as a part of the MSS EUC-Phase 3. Storm runoff from the site will outlet to the Ultimate EUC Pond 1 stormwater management facility at the south end of the site.

The following sections outline the stormwater management design and analysis. J.F. Sabourin and Associates Inc. (JFSA) was retained to prepare a Stormwater Management (SWM) Plan Report (SWMR Ph1) for Phase 1 and the initial stage of the Subject Site. The findings and recommendations can be found in the SWMR Ph1 in **Appendix C.**

Novatech has previously expanded the stormwater modelling and analysis of the SWMR Ph 1, to account for Phase 2 and 3 of the Subject Site, along with preliminary stormwater allowances for future site plans as part of Phase 4. Refer to the Phase 2&3, Site Servicing and Stormwater Management Report (Novatech, January 2024) for model details.

The model for the subject site has been built into the Novatech model prepared for the above mentioned report.

Given that these upcoming phases require the EUC Pond 1 Expansion, the SWM modelling also considers the recently approved design brief in support of the pond expansion, EUC Pond 1 Expansion PDR.

3.1 Stormwater Management Criteria

The Subject Site is located within the Ottawa River East Subwatershed, and are tributary to the Ottawa River, which falls under the jurisdiction of the Rideau Valley Conservation Authority (RVCA). The following stormwater management criteria have been developed based on the criteria in the MSS EUC-Phase 3, and requirements of the RVCA and the OSDG.

Minor System (Storm Sewers)

- Storm sewers are to be designed using the Rational Method as follows:
    - 1:2-year return period for local streets;
- Ensure that the 100-year hydraulic grade line in the storm sewer is at least 0.3 m below the underside of footing (USF) elevations and ensure that the 100-year + 20% (stress test) hydraulic grade line in the storm sewer is below the USF for the proposed development;

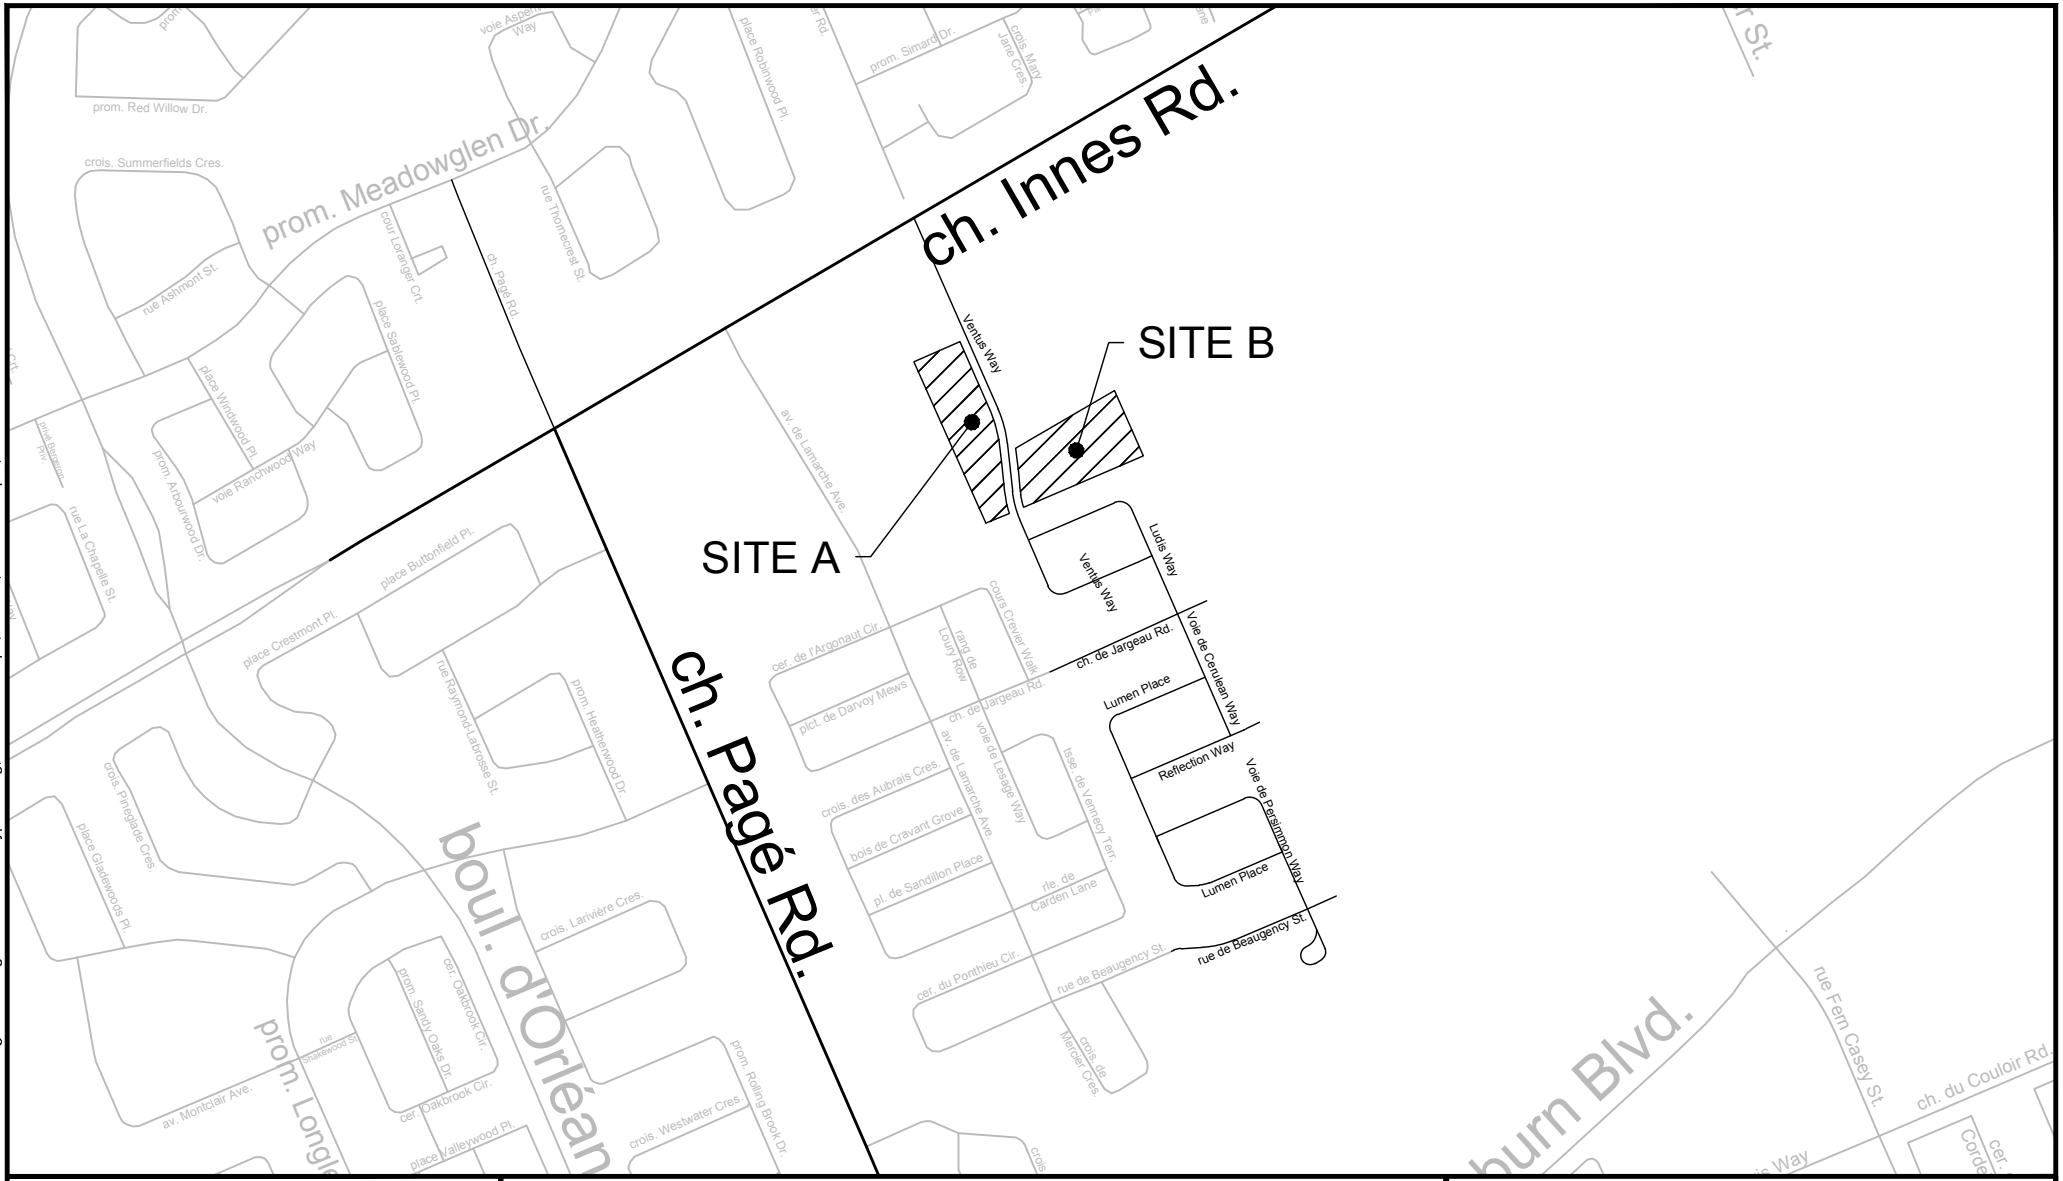

NOVATECH
Engineers, Planners & Landscape Architects
Suite 200, 240 Michael Cowpland Drive
Ottawa, Ontario, Canada K2M 1P6

Telephone (613) 254-9643
Facsimile (613) 254-5867
Website www.novatech-eng.com

THE COMMONS (PHASE 4)

KEY PLAN

SCALE: NTS

DATE	JOB	FIGURE
SEPT 2024	118224	1.1

SHT8X11.DWG - 216mmx279mm

\\novatech2018\nova2\2018\118224\DATA\Reports\Phase 4 Servicing&SWM\Figures\118224-Keyplan.dwg, 8x11 landscape, Mar 05, 2025 - 1:30pm, cvisser

  - Note that this site consists of slab-on-grade dwellings that will not have basements.
- Inlet control devices (ICDs) are to be installed in road and rearyard catchbasins to control inflows to the storm sewers;

Major System (Overland Flow)

- Overland flows are to be confined within the right-of-ways and/ or defined drainage easements for all storms up to and including the 1:100-year event;
- Storm runoff that exceeds the capacity of the minor system will be stored within road sags;
  - Runoff that exceeds the capacity of the road sags will be conveyed overland along defined major system flow routes towards the proposed major system outlet to the Ultimate EUC Pond 1 stormwater management facility;
- Major system storage in backyards is not to be included/ accounted for in design computations;
- Maximum depth of flow (static + dynamic) on local and collector streets shall not exceed 0.35 m and shall be confined to the road right-of-way, as well as not touch any part of the building envelope and must remain below the lowest building opening during the stress test event;
- For front yards, there must be 0.15 m of vertical clearance between the spill elevation on the street and the ground elevation at the nearest building envelope that is in the proximity of the flow route or ponding area;
- For rear yards, there must be 0.30 m of vertical clearance between the rear yard spill elevation and the ground elevation at the adjacent building envelope;
- The product of the 100-year flow depth (m) on street and flow velocity (m/s) shall not exceed 0.60.

Water Quality & Quantity Control – Ultimate as part of Phase 2, 3, and 4

- An *enhanced* (80% TSS removal) level of quality control will be provided by the EUC Pond 1 SWM Facility in the ultimate as part of the pond expansion (under separate cover), which outlets to Mud Creek, and ultimately outlets to Green's Creek and then the Ottawa River.

3.2 Proposed Storm Drainage System

Storm servicing for the Subject Site will be provided using a dual drainage system: Runoff from frequent events will be conveyed by storm sewers (minor system), while runoff from larger storm events which exceed the capacity of the minor system will be conveyed overland along defined overland flow routes (major system). The EUC Pond 1 SWM facility is the outlet for both the major and minor systems.

3.2.1 Storm Sewer Design (Minor System)

The minor system has been designed using the Rational Method per the City of Ottawa's Design Guidelines. The storm sewer design sheets are provided in **Appendix C**. Refer to the Storm Drainage Area Plan (Drawings 118224-STM1 and 118224-STM2) for details. The criteria used to size the storm sewers are summarized in **Table 3.1**.

Table 3.1: Storm Sewer Design Parameters

Parameter	Design Criteria
Local Roads	2-year Return Period
Storm Sewer Design	Rational Method/Modeling
IDF Rainfall Data	OSDG
Initial Time of Concentration (T_c)	10 minutes
Minimum Velocity [(1)]	0.8 m/s
Maximum Velocity	3.0 m/s
Minimum Diameter	250 mm

[1]A minimum gradient of 0.65% is required for any initial sewer run with less than 10 residential connections.

Inlet control devices (ICDs) are to be installed in roadway catchbasins and rear yard catchbasin outlets to limit inflows to the minor system during larger storm events.

3.2.2 Overland Flow Path (Major System)

The Subject Site has been graded to provide an engineered overland flow route (major system) for large, infrequent storms or in the event that the storm sewer system becomes obstructed. Flows will be directed to the Ultimate EUC Pond 1 SWM facility. The major system is to be designed to conform to the design standards outlined in Section 5.5 of the OSDG.

3.2.3 Best Management Practices and Low Impact Development

As outlined within the MSS EUC-Phase 3, the results from site-specific testing found that the vertical movement of water is restricted by the low permeability of the clay soils and the perched water table. As such, implementation of stormwater best management practices (BMPs) and low impact development (LID) techniques to mitigate the reduction in groundwater infiltration / recharge resulting from the proposed development is not being proposed.

3.2.4 SWM Facility – EUC Pond 1

Water quantity control and water quality treatment will be provided by an end-of pipe stormwater management pond, 'EUC Pond 1'.

Development of Phase 2, 3, and 4 of the Subject Site, as well as lands within the EUC, will require the EUC Pond 1 expansion. Refer to the EUC Pond 1 Expansion PDR for further information.

The EUC Pond 1 expansion is now complete, and has been in service as of July 2024.

3.3 Hydrologic & Hydraulic Modeling

The OSDG requires hydrologic modeling for all dual drainage systems. The performance of the proposed storm drainage system for the Subject Site was evaluated using the PCSWMM hydrologic/hydraulic model.

The PCSWMM model schematics and 100-year model output data are provided in **Appendix C**. Digital copies of the modeling files for all storm events are provided with the digital report submission.

3.3.1 Design Storms

The hydrologic analysis was completed using the following synthetic design storms and historical storms. The IDF parameters used to generate the design storms were taken from the *Ottawa Design Guidelines - Sewer* (October 2012).

Chicago Storms:	*SCS Type II Storms:*
25mm 3-hour Chicago storm	2-year 24-hour SCS Type II storm
2-year 3-hour Chicago storm	5-year 24-hour SCS Type II storm
5-year 3-hour Chicago storm	100-year 24-hour SCS Type II storm
100-year 3-hour Chicago storm	

The 3-hour Chicago distribution generates the highest peak flows for both the minor and major systems and was determined to be the critical storm distribution for the design of the storm drainage system.

The proposed drainage system has also been stress tested using a 3-hour Chicago design storm that has a 20% higher intensity and total volume compared to the 100-year event.

3.3.2 Model Development

The PCSWMM model has been developed to account for both minor and major system flows from the proposed development and ensure appropriate storage is provided such that the allowable release rates to each of the outlets are not exceeded. The results of the analysis were used to:

- Determine the total major and minor system runoff from the site;
- Determine the required underground storage volume;
- Calculate the storm sewer hydraulic grade line for the 100-year storm event;
- Evaluate overland flow depths and ponding volumes during the 100-year event.

Although the site is to be developed in multiple phases, the model was built assuming full build-out of the site and includes all phases of the proposed development. This was done to determine the allowable per hectare release rate for each phase and to determine the approximate underground storage volumes for each future phase.

Infiltration

Infiltration losses for all catchment areas were modeled using Horton's infiltration equation, which defines the infiltration capacity of the soil over the duration of a precipitation event using a decay function that ranges from an initial maximum infiltration rate to a minimum rate as the storm progresses. The default values for the City of Ottawa were used for all catchments.

Horton's Equation:	
$f(t) = f_c + (f_o - f_c)e^{-k(t)}$	Initial infiltration rate: f_o = 76.2 mm/hr
	Final infiltration rate: f_c = 13.2 mm/hr
	Decay Coefficient: k = 4.14/hr

Depression Storage

The default values for depression storage in the City of Ottawa were used for all catchments.

- Depression Storage (pervious areas): 4.67 mm
- Depression Storage (impervious areas): 1.57 mm

Equivalent Width

'Equivalent Width' refers to the width of the sub-catchment flow path. This parameter (Table 5.1) is calculated as described in the *Sewer Design Guidelines, October 2012, Section 5.4.5.6*.

Impervious Values

Runoff coefficients for each subcatchment area were determined based on the proposed site plan. Refer to the Storm Drainage Area Plan (**118224-MD-STM**) for details. Percent impervious values were calculated using the following formula:

$$\%imp = \frac{c - 0.2}{0.7}$$

3.3.3 Storm Drainage Areas

For modeling purposes, Phase 4 lands have been divided into subcatchments based on the drainage areas tributary to each inlet of the proposed storm sewer system. The subcatchment areas are shown on the Storm Drainage Area Plan (**118224-MD-STM**) at the back of this report.

The hydrologic parameters for each subcatchment were developed based on the proposed Site Plan and drawing **121009-MD-STM** specified above. An overview of the modeling parameters is provided in **Table 3.2**.

Table 3.2: Hydrologic Modeling Parameters

Area ID	Catchment Area (ha)	Runoff Coefficient (C)	Percent Impervious (%)	No Depression (%)	Flow Path Length (m)	Equivalent Width (m)	Average Slope (%)
A-01	0.114	0.31	16%	50%	8.74	130.43	3.0%
A-02	0.004	0.20	0%	0%	2.61	15.34	1.5%
A-03	0.013	0.79	84%	40%	16.76	7.76	1.5%
A-04	0.079	0.81	87%	40%	16.12	49.00	4.4%
A-05	0.024	0.20	0%	0%	9.58	25.05	1.5%
A-06	0.066	0.36	23%	0%	13.57	48.65	1.5%
A-07	0.120	0.80	86%	40%	18.29	65.62	3.9%
A-08	0.020	0.73	76%	40%	19.10	10.47	2.2%
A-09	0.019	0.68	69%	40%	19.00	10.00	2.0%
A-10	0.124	0.80	86%	40%	18.74	66.16	3.5%
A-11	0.036	0.20	0%	0%	8.43	42.68	1.5%
A-12	0.125	0.76	80%	40%	18.64	67.05	3.5%
A-13	0.027	0.74	77%	40%	18.68	14.45	2.5%
A-14	0.025	0.67	67%	40%	16.65	15.02	5.6%
A-15	0.096	0.78	83%	40%	16.96	56.59	5.5%
A-16	0.050	0.79	84%	40%	16.96	29.48	4.3%
A-17	0.031	0.20	0%	0%	6.46	47.99	1.5%
A-18	0.017	0.57	53%	0%	12.46	13.64	4.0%
B-01	0.210	0.20	0%	0%	8.83	23.79	1.5%
B-02	0.075	0.81	87%	40%	11.57	64.82	5.2%
B-03	0.029	0.20	0%	0%	10.51	27.58	1.5%
B-04	0.061	0.83	90%	20%	11.47	53.17	5.8%

Area ID	Catchment Area (ha)	Runoff Coefficient (C)	Percent Impervious (%)	No Depression (%)	Flow Path Length (m)	Equivalent Width (m)	Average Slope (%)
B-05	0.022	0.29	13%	0%	8.63	24.35	1.5%
B-06	0.094	0.75	79%	40%	14.03	67.69	3.6%
B-07	0.097	0.78	83%	40%	14.16	68.53	4.6%
B-08	0.016	0.20	0%	0%	2.09	76.65	1.5%
B-09	0.029	0.83	90%	0%	8.08	35.90	3.0%
B-10	0.025	0.28	11%	0%	7.48	29.41	1.5%
B-11	0.183	0.78	83%	40%	12.86	142.36	5.0%
B-12	0.042	0.80	86%	10%	11.54	36.40	3.0%
B-13	0.014	0.20	0%	0%	5.34	18.74	1.5%
B-14	0.072	0.80	86%	40%	11.55	64.05	4.5%
B-15	0.025	0.20	0%	0%	3.35	65.74	1.5%
B-16	0.045	0.79	84%	0%	6.74	62.35	3.0%
B-17	0.143	0.20	0%	0%	34.44	49.07	1.3%
B-18	0.003	0.20	0%	0%	2.17	13.81	0.5%

3.4 Minor System Design and Analysis

The following sections outline the model parameters and results of the PCSWMM model, pertaining to the minor system (storm sewers).

3.4.1 Allowable Release Rates

The allowable release rates for Phase 4 medium density blocks were determined as a part of the SWMR Ph1 (JFSA, May 2022). Refer to the report included in **Appendix C**, page 8. Allowable release rates are outlined in the table below:

Table 3.3: Allowable Release Rates (JFSA)

Block ID	Total Release Rate (cms)	Area (ha)	Release Rate (cms/ha)
B1 (Area A)	0.228	0.990	0.230
B3i (Area B)	0.245	1.014	0.242

Both Area A and Area B will have some uncontrolled overland flow directed to Ventus Way. To determine the allowable release from each of the storm sewer connections to the Ventus Way sewer, the 100-year uncontrolled flow from the PCSWMM model was subtracted from the total allowable from each block. As Area A has three connections to the Ventus Way storm sewer, the allowable release rate for each connection was calculated based on tributary area. Supporting calculations have been included in **Appendix C**.

Area A Flows

Area A01 uncontrolled 100yr flows = 0.046 cms (0.114 ha)

Remaining allowable release rate = 0.228 cms – 0.046 cms
= 0.182 cms

Remaining area (A02-A18) = 0.876 ha
Per hectare release rate = 0.182 cms / 0.876 ha
= 0.208 cms/ha

Street 1 Allowable Flow (0.326 ha) = 0.068 cms
Street 2 Allowable Flow (0.295 ha) = 0.061 cms
Street 3 Allowable Flow (0.255 ha) = 0.053 cms

Area B Flows

Area B17 uncontrolled 100yr flows = 0.026 cms (0.143 ha)
Area B18 uncontrolled 100yr flows = 0.001 cms (0.003 ha)

Remaining allowable release rate = 0.245 cms – 0.026cms – 0.001 cms
= 0.218 cms

3.4.2 Orifice Controls

Inflows to the storm sewer were modeled based on the characteristics of each inlet. Inflows to the storm sewer are based on the orifice specified for the inlet and the maximum depth of ponding. Orifices have been sized to limit the outlet peak flows. Details are outlined in **Table 3.4**.

Table 3.4: Orifice Parameters

Structure	ICD Size & Inlet Rate					Approach Flow** (L/s)
	Diameter 1 (mm)	Diameter 2* (mm)	Max Head (m)	Calculated 2-yr Capture Rate (L/s)	2-yr Capture Rate** (L/s)	
CB50-51	IPEX LMF 65	IPEX LMF 65	1.78	11.65	7.43	7.85
CB52-53	IPEX LMF 70	IPEX LMF 70	1.77	11.61	5.25	5.69
CB54-55	IPEX LMF 75	IPEX LMF 65	1.73	12.86	11.09	11.96
CB56-57	IPEX LMF 90	IPEX LMF 75	1.23	13.69	13.69	14.23
CB58-59	IPEX LMF 100	IPEX LMF 100	1.73	23.96	21.78	22.32
CB60-61	IPEX LMF 75	IPEX LMF 85	1.79	15.97	14.09	14.89
CB62-63	IPEX LMF 95	IPEX LMF 95	1.78	24.30	20.28	21.64
CB64-65	IPEX LMF 95	IPEX LMF 95	1.76	24.16	22.02	23.04
CB66-67	IPEX LMF 70	IPEX LMF 70	1.74	12.86	8.68	9.10
CB68-69	IPEX LMF 95	IPEX LMF 95	1.85	21.12	16.08	17.30
CB70-71	IPEX LMF 80	IPEX LMF 80	1.68	14.00	15.54	16.31
CB72-73	IPEX LMF 85	IPEX LMF 85	2.00	18.47	16.57	17.51
CB74-75	83	83	1.78	39.63	32.58	33.12
CB78-79	83	83	1.72	38.96	7.73	7.75

Structure	ICD Size & Inlet Rate					Approach Flow** (L/s)
	Diameter 1 (mm)	Diameter 2* (mm)	Max Head (m)	Calculated 2-yr Capture Rate (L/s)	2-yr Capture Rate** (L/s)	
CB80-81	IPEX LMF 75	IPEX LMF 75	1.76	12.97	12.60	13.87
CB82-83	83	83	1.66	38.27	2.40	23.53
CB84-85	83	83	1.63	37.92	3.28	3.28
CB86-87	83	83	1.72	38.96	2.83	2.83
CB88-89	83	83	1.65	38.16	4.49	4.49
CB90-91	83	83	1.78	39.63	3.66	3.66
CB92-93	83	83	1.69	38.62	1.99	1.99
Grassed Areas						
RYCB20	83	-	2.32	22.63	0.27	0.90
RYCB21	83	-	1.14	15.85	0.54	0.54
RYCB22	83	-	1.02	15.00	3.24	3.39
RYCB23	83	-	1.24	16.54	0.27	0.36
RYCB24	83	-	1.16	15.99	0.24	0.34
RYCB150	83	-	1.75	19.65	0.54	0.61
RYCB151	83	-	1.66	19.14	0.22	0.34
RYCB153	83	-	1.16	15.99	0.61	0.66
RYCB154	83	-	1.76	19.70	0.21	0.27
RYCB155	83	-	1.16	15.99	0.14	0.14
RYCB156	83	-	1.72	19.48	1.20	1.29
RYCB158	83	-	1.66	19.14	0.15	0.21
Manholes - Outlets from Phase 4						
MH100	178	-	2.33	104.34	39.61	39.61
MH202	152	-	2.30	75.64	43.23	43.24
MH302	127	-	4.04	69.89	25.11	25.11

Table 3.4 also includes the sizing for the orifices required in MH100, 202, and 302 to control the peak flows from Street 1, 2, and 3 to the allowable release rates discussed in the above section. The catchbasin and grassed area controls are sufficient to control the peak flows from Area B without needing an ICD in MH502. Refer to the peak flows in the following section.

3.4.3 Peak Flows

The modeled peak flows at the various outlets of the Phase 4 site for each storm event (25mm, 2-year to 100-year+20%) are summarized in **Table 3.5**.

Table 3.5: Peak Flows

Storm Distribution->		**4hr Chi.**	**3hr Chicago**			
Return Period->		**25mm**	**2yr**	**5yr**	**100yr**	**100yr+20%**
Area A Uncontrolled (A01)		0.003	0.004	0.016	0.046	0.060
Street 1	*minor flows*	0.032	0.040	0.048	0.064	0.067
	major flows	0	0	0	0	0
Street 2	*minor flows*	0.034	0.045	0.052	0.059	0.061
	major flows	0	0	0	0	0
Street 3	*minor flows*	0.023	0.028	0.037	0.053	0.055
	major flows	0	0	0	0	0
Area A TOTAL		**0.092**	**0.117**	**0.153**	**0.222**	**0.243**
Area B Uncontrolled (B17, 18)		0.000	0.000	0.000	0.001	0.002
Street 4	*minor flows*	0.091	0.120	0.149	0.184	0.223
	major flows	0	0	0	0	0
Area B TOTAL		**0.091**	**0.120**	**0.149**	**0.185**	**0.225**

The results of the PCSWMM analysis indicate that outflows from the proposed development to the Lumen Place storm sewer will not exceed allowable release rates as outlined in **Section 3.4.1**.

An expanded table with the 24hr SCS storm events has been included in **Appendix C**.

3.4.4 Hydraulic Grade Line

The results of the analysis were used to determine if there would be any surcharging from the storm sewer system during the 100-year storm event. As the proposed units are slab-on-grade construction, there are no proposed storm lateral connections required; therefore, 100-yr HGL elevations have been analyzed for clearance to the top of grates (T/G) of the storm system. USFs are shown in **Table 3.6** for reference only and will not be compared against the HGL.

The **Table 3.6** provides a summary of the 100-year HGL elevation at each storm manhole within the proposed development, as well as a summary of the HGL elevations for a 20% increase (rainfall intensity and total precipitation) in the 100-year design event.

Table 3.6: Storm Sewer Hydraulic Grade Line

Manhole ID	**MH Invert Elevation (m)**	**T/G Elevation (m)**	**HGL Elevation - 100yr3hr (m)**	**HGL Elevation - 100yr3hr+20% (m)**	**Min USF (m)**	**Clearance from T/G (100yr) (m)**	**Clearance from T/G (100yr+20%) (m)**
MH100	88.48	90.90	89.64	89.73	89.94	-1.26	-1.17
MH102	88.69	91.02	89.77	89.86	90.07	-1.25	-1.16
MH104	88.78	91.12	89.79	89.88	90.09	-1.33	-1.24
MH106	88.90	91.11	89.81	89.90	90.11	-1.30	-1.21

Manhole ID	MH Invert Elevation (m)	T/G Elevation (m)	HGL Elevation - 100yr3hr (m)	HGL Elevation - 100yr3hr+20% (m)	Min USF (m)	Clearance from T/G (100yr) (m)	Clearance from T/G (100yr+20%) (m)
MH108	89.00	91.05	89.81	89.90	90.11	-1.24	-1.15
MH110	89.19	90.79	89.82	89.91	90.12	-0.97	-0.88
MH202	88.25	90.63	89.84	90.06	90.14	-0.79	-0.57
MH204	88.46	90.86	89.93	90.14	90.23	-0.93	-0.72
MH206	88.57	91.02	89.94	90.16	90.24	-1.08	-0.86
MH208	88.69	91.08	89.96	90.18	90.26	-1.12	-0.90
MH210	88.79	90.99	89.97	90.19	90.27	-1.02	-0.80
MH212	88.98	90.92	89.98	90.19	90.28	-0.94	-0.73
MH302	86.36	90.46	89.17	89.46	89.47	-1.29	-1.00
MH304	86.46	90.55	89.20	89.49	89.50	-1.35	-1.06
MH306	86.55	90.56	89.24	89.54	89.54	-1.32	-1.02
MH308	86.76	90.64	89.32	89.53	89.62	-1.32	-1.11
MH310	86.85	90.73	89.34	89.54	89.64	-1.39	-1.19
MH312	87.04	90.40	89.34	89.66	89.64	-1.06	-0.74
MH402	87.13	90.75	87.85	88.63	88.15	-2.90	-2.12
MH404	87.20	90.66	87.89	88.66	88.19	-2.77	-2.00
MH406	87.34	90.79	88.08	88.85	88.38	-2.71	-1.94
MH408	87.50	90.80	88.15	88.92	88.45	-2.65	-1.88
MH410	87.67	90.63	88.16	88.93	88.46	-2.47	-1.70
MH412	87.76	90.67	88.17	88.94	88.47	-2.50	-1.73
MH414	87.99	90.68	88.17	88.94	88.47	-2.51	-1.74
MH502	86.88	90.22	87.36	88.15	87.66	-2.86	-2.07
MH506	86.91	90.46	87.43	88.22	87.73	-3.03	-2.24
MH508	86.97	90.83	87.56	88.34	87.86	-3.27	-2.49
MH510	87.71	90.77	88.13	88.90	88.43	-2.64	-1.87
MH512	87.52	90.72	88.10	88.87	88.40	-2.62	-1.85
MH602	87.60	90.68	88.16	88.93	88.46	-2.52	-1.75
MH604	87.81	90.62	88.17	88.94	88.47	-2.45	-1.68

3.5 Major System Design and Analysis

The major system network was evaluated using the PCSWMM model to ensure that the ponding depths conform to City standards. A summary of ponding depths and volumes for the 100-year event is provided in **Table 3.7**. Ponding depths for all storm events (2yr to 100yr+20%) are provided in **Appendix C**.

Table 3.7: Ponding Depths at Catchbasins (2yr Event)

Structure	T/G	Max. Static Ponding (Spill Depth)		2-yr Event (4hr)			
		Elev.	Depth	Elev.	Depth	Cascading	Cascade Depth
	(m)	(m)	(m)	(m)	(m)	Flow?	(m)
CB50-51	90.44	90.75	0.31	89.39	0.00	N	0.00
CB52-53	90.50	90.75	0.25	89.09	0.00	N	0.00
CB54-55	90.49	90.76	0.27	90.04	0.00	N	0.00
CB56-57	90.59	90.86	0.27	90.44	0.00	N	0.00
CB58-59	90.82	91.05	0.23	90.52	0.00	N	0.00
CB60-61	90.91	91.11	0.20	90.51	0.00	N	0.00
CB62-63	90.76	90.90	0.14	90.43	0.00	N	0.00
CB64-65	90.84	91.04	0.20	90.64	0.00	N	0.00
CB66-67	90.40	90.70	0.30	89.46	0.00	N	0.00
CB68-69	90.64	90.89	0.25	89.96	0.00	N	0.00
CB70-71	90.46	90.79	0.33	90.32	0.00	N	0.00
CB72-73	90.48	90.76	0.28	90.39	0.00	N	0.00
CB74-75	90.44	90.66	0.22	89.86	0.00	N	0.00
CB80-81	90.44	90.66	0.22	90.34	0.00	N	0.00

4.0 SANITARY SEWER SYSTEM

4.1 Existing Sanitary Infrastructure

The sanitary outlet for the subject site will be an existing 200mm diameter sanitary sewer located in Ventus Way, constructed as a part of Phase 2&3. Sanitary Sewer Drainage Area Plan and Sanitary Sewer Design Sheet from *The Commons (3610 Innes Road) – Phase 2&3, Site Servicing and Stormwater Management Report*, demonstrating that the subject site was accounted for in the downstream sewers, can be found in **Appendix D**.

4.2 Proposed Sanitary Infrastructure

The proposed works will require approximately 378m of 200mm diameter gravity sanitary sewer to collect wastewater flows from Site A located on the west side of Ventus Way and approximately 379m of 200mm diameter gravity sanitary sewer to collect wastewater flows from Site B located on the east side of Ventus Way. The proposed sanitary sewers from both sites will direct flows to the existing 200mm diameter sanitary sewers in Ventus Way.

Refer to the General Plan of Services (118224-MD-GP) and the Sanitary Drainage Area Plan (118224-MD-SAN) included in the enclosed drawing set for details of the proposed sanitary sewer connections and layout details.

4.3 Sanitary Demand and Design Parameters

The peak design flow parameters in **Table 4.1** have been used in the sewer capacity analysis. Unit and population densities and all other design parameters are specified in the OSDG.

Table 4.1: Sanitary Sewer Design Parameters

Design Component	Design Parameter
Unit Population: Townhomes	 2.7 people/unit
Residential Flow Rate, Average Daily	280 L/cap/day
Residential Peaking Factor	Harmon Equation (min=2.0, max=4.0) Harmon Correction Factor = 0.8
Extraneous Flow Rate	0.33 L/s/ha
Minimum Pipe Size	200mm
Minimum Velocity[1]	0.6 m/s
Maximum Velocity	3.0 m/s
Minimum Pipe Cover	2.0 m (Unless frost protection provided)

[1]A minimum gradient of 0.65% is required for any initial sewer run with less than 10 residential connections.

The sanitary sewer design sheet, enclosed in **Appendix D**, confirms the combined peak sanitary flows from the subject site to the existing 200mm sewer on Ventus Way is 4.07 L/s.

5.0 WATER SUPPLY SYSTEM

5.1 Existing Water Infrastructure

There is an existing 200mm diameter watermain in Venus Way that was constructed and connected to the existing 400mm diameter watermain in Innes Road as a part of Phase 2 and 3 construction works.

5.2 Proposed Water Infrastructure

The Subject Site will be serviced by connecting to the existing 200 mm diameter watermain in Ventus Way. The proposed works will require approximately 124m of 50mm dimeter watermain and 283m of 200mm diameter watermain to service Site A, and approximately 119m of 250mm diameter watermain and 282m of 200mm diameter watermain to service Site B. For fire fighting purposes six on-site hydrants are being proposed, two on Site A and four on Site B. Refer to the General Plan of Services (Drawings 118224-MD-GP) included in the enclosed drawing set for details of the proposed water supply system.

5.3 Watermain Design Parameters

Boundary conditions were provided by the City of Ottawa, based on the OWDG water demand criteria for the proposed development comprising of 10 back-to-back townhouse blocks. The boundary conditions are included in **Appendix E**.

The domestic demand design parameters, fire fighting demand design scenarios and system pressure criteria design parameters used to determine the size if the watermain required are outlined in **Table 5.1** below.

Table 5.1: Watermain Design Parameters and Criteria

Domestic Demand Design Parameters	Design Parameters

Unit Population: Townhomes	 2.7 people/unit
Average Day Demand (AVDY)	280 L/c/d
Maximum Day Demand (MXDY)	2.5 x Avg Day
Peak Hour Demand (PKHR)	2.2 x Max Day
FUS Fire Flow	**Design Flows**
Back-to-Back Townhomes Blocks 1 (12-units), and 5 (10-units) Blocks 2 (8-units), 3 (8-units), 4 (8-unites), 6 (8-units), 7 (8-units), and 9 (8-units)[1] Block 8, and 10 Block 6 (4 units)[1] Blocks 2 (4-units), 3 (4-units), and 4 (4 Units)[1]	 14,000 L/min 12,000 L/min 12,000 L/min 11,000 L/min 10,000 L/min
System Pressure Criteria Design Parameters	**Criteria**
Maximum Pressure (BSDY) Condition	< 80 psi
Minimum Pressure (PKHR) Condition	> 40 psi
Minimum Pressure (MXDY+FF) Condition	> 20 psi

[1] *Blocks 2, 3, 4, 6, 7, and 9 will have 2-hour fire walls. Refer to Site Plan markup enclosed in* ***Appendix E*** *showing fire wall locations.*

The firefighting water demands for the Subject Site have been estimated per OWDG which refers to the Fire Underwriters Survey (FUS, 1999).

Detailed FUS calculations can be found attached in **Appendix E**.

5.4 System Pressure Modeling and Results

The proposed watermain system pressures for the subject site were estimated using the hydraulic model EPANET. The EPANET model layout is demonstrated in Watermain Layout Plan (118224-WM). The plan depicts the junction and pipe numbers, pipe sizes, and fire flow demand scenarios used in the model.

Domestic Demand

The water demand and pressure summary for the Average Daily demand and Peak Hour Demand conditions has been provided in **Table 5.2** below. For detailed results refer to the tables provided in **Appendix E.**

Table 5.2: Domestic Demands and Pressures

Domestic Demand Condition	Demand	Allowable Pressure	Max/Min Pressure
Average Daily Demand	0.88 L/s	80 psi (Max)	58 psi
Peak Hour Demand	4.77 L/s	40 psi (Min)	51 psi

Fire Flow Demand

Furthermore, an analysis was carried out to determine the available fire flow under maximum day demand while maintaining a residual pressure of 20psi. This was completed using the hydraulic model EPANET.

It is anticipated that a multi-hydrant approach for fire fighting will be required to supply adequate FUS fire flow to the proposed townhouse blocks. Therefore, the fire flows were modeled at multiple hydrants in accordance with the City of Ottawa Technical Bulletin ISTB-2018-02, Table 1 – Maximum flow to be considered at any given hydrant.

Table 5.3 summarizes the demands and pressures under the varies fire flow demand scenarios. For detailed results refer to the tables provided in **Appendix E.**

Table 5.3: Fire Flow + Max Day Demands and Pressures

Fire Flow Demand Condition	Maximum Day Demand	Allowable Pressure	Minimum Pressure
95 L/s at J26, 46 L/s at J5, 46 L/s at J8, 46 L/s at J11	2.17 L/s	20 psi	21 psi
95 L/s at J11, 46 L/s at J8, 46 L/s at J13, 46 L/s at J17	2.17 L/s	20 psi	23 psi
95 L/s at J18, 52.5 L/s at J21, 52.5 L/s at J25	2.17 L/s	20 psi	25 psi
95 L/s at J24, 52.5 L/s at J21, 52.5 L/s at J25	2.17 L/s	20 psi	22 psi

The watermain hydraulic analysis demonstrates that the proposed watermain sizing meets the City of Ottawa design criteria.

6.0 EROSION AND SEDIMENT CONTROL AND DEWATERING MEASURES

Temporary erosion and sediment control measures will be implemented during construction in accordance with the “Guidelines on Erosion and Sediment Control for Urban Construction Sites” (Government of Ontario, May 1987). Details will be provided on an Erosion and Sediment Control Plan, prepared as part of detailed design. Erosion and sediment control measures may include:

- Placement of filter fabric under all catch basin and maintenance covers
- Silt fence around the area under construction placed as per OPSS 577 / OPSD 219.110
- Mud mat at construction entrances

The erosion and sediment control measures will need to be installed to the satisfaction of the engineer, the City, the Ontario Ministry of Environment, Conservation, and Parks (MECP), and the RVCA, prior to construction and will remain in place during construction until vegetation is established. The erosion and sediment control measure will also be subject to regular inspection to ensure that measures are operational.

Refer to the Erosion and Sediment Control Plan (Drawing 118224-MD-ESC) included in the enclosed drawing.

7.0 SUMMARY AND CONCLUSIONS

This report demonstrates that the proposed development can be adequately serviced with storm sewers, sanitary sewers and watermain. The report is summarized below:

Stormwater Management

- The Subject Site will be serviced with on-site storm sewers ranging from 300 mm to 450 mm in diameter. The on-site storm sewers will ultimately outlet to the proposed expansion of the EUC Pond 1 SWM facility to the south of the Subject Site, being completed by others.
- Storm servicing for the Subject Site will be provided using a dual drainage system: Runoff from frequent events will be conveyed by storm sewers (minor system), while runoff from larger storm events which exceed the capacity of the minor system will be conveyed overland along defined overland flow routes (major system). The EUC Pond 1 SWM facility is the outlet for both the major and minor systems.
- Peak flows from the Subject Site will be controlled to the allowable release rates as determined by the SWMR Ph1 (JFSA, May 2022).
- Inlet control devices (ICDs) are to be installed in all catchbasins to limit inflows to the minor system during larger storm events.
- Road Right-of-Ways will be used for surface storage (i.e. road sags – saw-toothed grading).

Sanitary Sewer System

- The proposed development will be serviced by an on-site sanitary sewer system connected to the existing 200mm diameter sanitary sewers in Ventus Way.
- There is adequate capacity within the proposed sanitary sewers and the existing sanitary infrastructure downstream of the site to service the proposed development.

Water Supply System

- The proposed development will be serviced by an on-site watermain system connected to the existing 200mm diameter watermain in Ventus Waye Cedar Creek Drive.
- The water supply for fire protection will be provided from the six on-site fire hydrants and the three existing hydrants in Ventus Way.
- The proposed watermain system will provide adequate water supply and pressures to the proposed development.

Erosion and Sediment Control

- Temporary erosion and sediment control measures will be implemented during construction.

8.0 CLOSURE

This report is respectfully submitted for review and subsequent approval. Please contact the undersigned should you have questions or require additional information.

NOVATECH

Prepared by:

Miroslav Savic, P.Eng.
Senior Project Manager
Land Development

Kallie Auld P.Eng.
Project Engineer
Water Resources

Reviewed By:

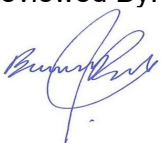

Bassam Bahia, M.Eng., P.Eng.
Senior Project Manager
Land Development

Appendix A
Correspondence

File No.: PC2024-0252

July 8, 2024

James Ireland
Novatech
Via email: j.ireland@novatech-eng.com

Subject: **Pre-Consultation: Meeting Feedback**
Proposed Site Plan Control Application – 3610 Innes Road

Please find below information regarding next steps as well as consolidated comments from the above-noted pre-consultation meeting held on July 3, 2024.

Pre-Consultation Preliminary Assessment

1 ☐	**2** ☒	**3** ☐	**4** ☐	**5** ☐

One (1) indicates that considerable major revisions are required while five (5) suggests that the proposal appears to meet the City's key land use policies and guidelines. This assessment is purely advisory and does not consider technical aspects of the proposal or in any way guarantee application approval.

Next Steps

1. A review of the proposal and materials submitted for the above-noted pre-consultation has been undertaken. As of June 6, 2024, planning pre-consultations are no longer mandatory as per the Province of Ontario's Bill 185. However, given staff's comments and suggestions on the provided development concept, the applicant is greatly encouraged to proceed with the phased pre-consultation process.

   If the applicant chooses to proceed with further pre-consultation, please complete a Phase 3 Pre-consultation Application Form and submit it together with the necessary studies and/or plans to planningcirculations@ottawa.ca.

2. In your subsequent pre-consultation submission, please ensure that all comments or issues detailed herein are addressed. A detailed cover letter stating how each issue has been addressed must be included with the submission materials. Please coordinate the numbering of your responses within the cover letter with the comment number(s) herein.

3. Please note, if your development proposal changes significantly in scope, design, or density before the Phase 3 pre-consultation, it is recommended that you complete the Phase 2 pre-consultation process.

Submission Requirements and Fees

1. Fees related to planning applications can be found here.
2. The attached **Study and Plan Identification List** outlines the information and material that has been identified as either required (R) or advised (A) as part of a future complete application submission.
   a. The required plans and studies must meet the City's Terms of Reference (ToR) and/or Guidelines, as available on Ottawa.ca. These ToR and Guidelines outline the specific requirements that must be met for each plan or study to be deemed adequate.
3. All of the below comments or issues should be addressed to ensure the effectiveness of the application submission review.

Consultation with Technical Agencies

1. You are encouraged to consult with technical agencies early in the development process and throughout the development of your project concept. A list of technical agencies and their contact information is enclosed.

Planning

Comments:

2. The site is within the Suburban Transect of the City of Ottawa's Official Plan (2022) and is designated Mainstreet Corridor as per Area-Specific Policy 48 within Volume 2c, and is subject to the Evolving Neighbourhood Overlay. The site is zoned Arterial Mainstreet (AM).

   a. A Planning Rationale is not required for a site plan control application in this area. The applicant should still consider how the proposed development is consistent with the vision, goals, and objectives of the Official Plan, and responses that reference OP policies could strengthen the final submission.

   b. A Zoning Confirmation Report that shows conformity with the City of Ottawa's Zoning By-law (ZBL) is required for Site Plan Control applications.

   c. An Impact Assessment Study – Waste Disposal Site is required since the site is within 3km of an active waste disposal site.

3. A full Landscape Plan is required for all Site Plan Control applications. Opportunities to provide trees on the site must be explored early in the site servicing process.

General Comments on Design:

4. There may be opportunities for greater cohesion between the park spaces on this site and the adjacent site to the west. The applicant should consider moving the park block from Phase/Block 2 to the east of Ventus Way over to the west.

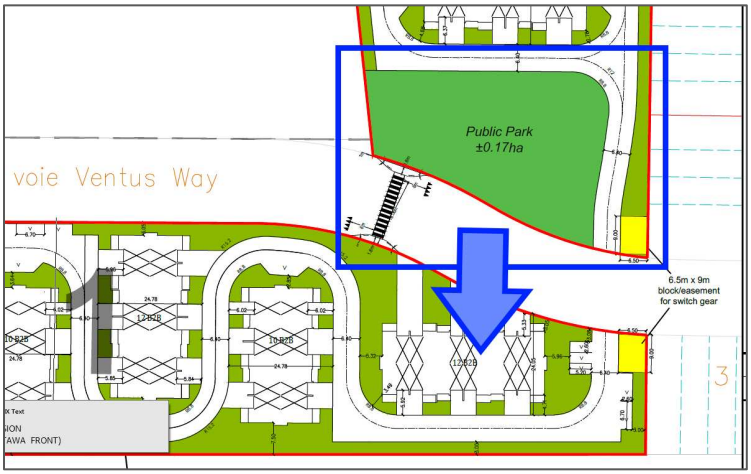

Figure 1: Clipping of the concept plan showing movement of the proposed park block.

5. The concept plan shows visitor parking spaces parallel to the street. The applicant should be aware that under section 102.4 of the Zoning By-law visitor parking is not required in the case of a planned unit development where each dwelling unit has a driveway accessing its own garage or carport. Eliminating the visitor parking spaces may be desirable if it results in more soft landscaping on the site.

   a. If the applicant would like to provide visitor parking over the By-law minimums, the width of the private way should be at least 8.5m and the parking spaces at least 6.7m in length where parallel to the street. Additional parking on the site will require some form of planning justification.

6. The applicant should consider alternate designs of the private road network to decrease hardscaping on the site. There may be opportunities to waive requirements of the Private Approach By-law if there are strong planning justifications for additional connections to Ventus Way. See Figure 2 below for one such example in Stittsville.

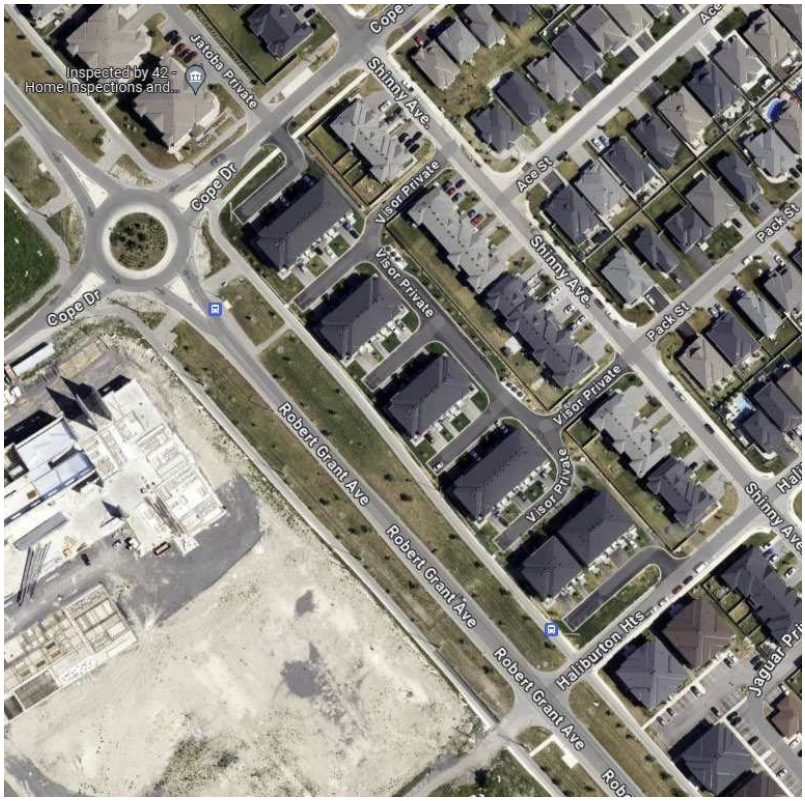

Figure 2: Example of an alternative private way network.

7. The applicant noted that the private road network would be subject to a common elements condominium. Provide a complete list of the easements required to facilitate the development and an accompanying draft reference plan showing all of the Parts subject to easements.

8. The City of Ottawa's 10-Year Housing and Homelessness Plan aims to create 5,700 to 8,500 affordable housing options throughout Ottawa through partnerships with not-for-profit and private housing providers. There may be opportunities for developing affordable units for low- and medium-income households that the developer should consider exploring.

9. The applicant should be aware of the City's Urban Design Guidelines for Greenfield Neighbourhoods as well as the City's study on Building Better and Smarter Suburbs.

Please contact Jerrica Gilbert, Planner II, for follow-up questions related to planning policy.

Urban Design

Comments:

10. Submission Requirements:

a. An Urban Design Brief is required. Please see attached customized Terms of Reference to guide the preparation of the submission.

    i. The Urban Design Brief should be structured by generally following the headings highlighted under **Section 3 – Contents of these Terms of Reference.**

b. Additional drawings and studies are required as shown on the SPIL. Please follow the terms of reference (Planning application submission information and materials | City of Ottawa) to prepare these drawings and studies. These include (ie. The UDRP drawings):

    i. Landscape Plan.

11. Comments on Preliminary Design:

a. The proposed internal road network appears to be very inefficient.

b. Staff recommend the applicant consider moving the park location to connect with a potential park block to the west.

c. Staff recommend relocating the southern access road of Block 2 to be a shorter leg to the north, adjacent to the industrial lands as opposed to its current location.

d. Staff have concerns over the sensitive relationship between private roads and rear yard private amenity spaces. It is recommended that additional protections like privacy fencing along all rear yard private amenity space adjacencies (south and west property lines).

e. A robust tree planting approach should be undertaken with a minimization of hard surfacing.

Please contact Christopher Moise, Planner II, for follow-up questions related to urban design.

Engineering

Comments:

12. The Stormwater Management Criteria, for the subject site, is to be based on the following:

    a. Application of the IDF information derived from the Meteorological Services of Canada rainfall data, taken from the MacDonald Cartier Airport, collected 1966 to 1997.

b. For separated sewer systems built up until 2016, the design of the storm sewers were based on a 5-year storm; storm systems after such time are, generally, based on a 2-year level-of-service. Refer to The Commons subdivision for the alocated capacity for each block.

c. In separated areas, the pre-development runoff shall be the lower of the existing coefficient or a maximum equivalent 'C' of 0.5, whichever is less (§ 8.3.7.3).

d. For a combined sewer system, the maximum C = 0.4 or the pre-development C value, whichever is less. In the absence of other information, the allowable release rate shall be based on a 2-year storm event.

e. A calculated time of concentration (cannot be less than 10 minutes).

f. Flows to the storm sewer in excess of the 2-year storm release rate, up to and including the 100-year storm event, must be detained on site.

g. Storm sewer outlets should not be submerged.

h. Quality control criteria.

13. Deep Services (Storm, Sanitary and/or Water Supply)

a. Provide existing servicing information and the recommended location for the proposed connections. Services should ideally be grouped in a common trench to minimize the number of road cuts.

b. Connections to trunk sewers and easement sewers are typically not permitted.

c. Provide information on the monitoring manhole requirements – should be located in an accessible location on private property near the property line (ie. not in a parking area).

d. Review provision of a high-level sewer.

e. Sewer connections to be made above the springline of the sewermain as per:

i. Std Dwg S11.1 for flexible main sewers – connections made using approved tee or wye fittings.

ii. Std Dwg S11 (For rigid main sewers) – lateral must be less that 50% the diameter of the sewermain.

iii. Std Dwg S11.2 (for rigid main sewers using bell end insert method) – for larger diameter laterals where manufactured inserts are not

available; lateral must be less that 50% the diameter of the sewermain.

iv. Connections to manholes permitted when the connection is to rigid main sewers where the lateral exceeds 50% the diameter of the sewermain. – Connect obvert to obvert with the outlet pipe unless pipes are a similar size.

14. An MECP Environmental Compliance Approval may be required for the proposed development. A Ministry contact has been provided below, but please work with City staff on the need (or not) of an application.

    a. Patrick Lalonde at (613) 521-3450 or Patrick.Lalonde@ontario.ca

15. Water

    a. For the units fronting Ventus Way, the City would like the amount of servicing to be greatly reduced and/or be services from within the property.

    b. Take effort to reduce the amount of required water meters, if possible.

    c. A Water Data Card will be a future requirement.

    d. Water Boundary condition requests must include the location of the service (map or plan with connection location(s) indicated) and the expected loads required by the proposed development, including calculations. Please provide the following information:

        i. Location of service.

        ii. Type of development.

        iii. The amount of fire flow required (per OBC or FUS).

        iv. Average daily demand: ___ l/s.

        v. Maximum daily demand: ___l/s.

        vi. Maximum hourly daily demand: ___ l/s.

16. Sewer (sanitary and storm)

    a. Refer to The Commons subdivision for the alocated capacity for each block.

17. Stormwater

    b. The Commons subdivision for the allocated capacity for each block.

Please contact Derek Unrau, Project Manager, for follow-up questions related to Engineering.

Noise

Comments:

18. A road noise study is required.

Please contact Mike Giampa, Transportation Project Manager, for follow-up questions related to noise studies.

Transportation

Comments:

19. Ensure that the largest design vehicle can access/egress and navigate the site.

20. Right-of-way protection.

    a. See Schedule C16 of the Official Plan.

    b. Any requests for exceptions to ROW protection requirements must be discussed with Transportation Planning and concurrence provided by Transportation Planning management.

21. A full Transportation Impact Assessment is not required. A TIA addendum to the previously approved subdivision TIA is sufficient. The signalized Innes/Ventus intersection should be reviewed for any possible queuing which may impact the private approach.

22. As these are private roads, a geometric road design drawing is not required. But if a PXO is proposed, the previously submitted GRDD (subdivision) must be updated. Or the applicant can submit a Road Modification Approval package.

Please contact Mike Giampa, Transportation Project Manager, for follow-up questions related to transportation.

Environment

Comments:

23. There are no natural heritage features or surface water features present that would trigger the need for an Environmental Impact Statement (EIS). Species-at-risk Butternut may be present on site, but that matter will be resolved through a Tree Conservation Report (see below). An EIS is not required as part of this application.

24. A Tree Conservation Report is required for this application. Of particular importance is identifying any Butternut on the property as well as noting the Critical Root Zone (CRZ) of any trees that may be on a neighbouring property. Development must be kept out of the CRZ of neighbouring trees unless the landowner has given permission.

25. The applicant is encouraged to review the City's Bird Safe Design Guidelines and implement mitigation measures from that document where relevant. Note that the guidelines are not required for low-rise residential but are highly recommended.

26. Additional tree plantings to help meet the City's forest canopy goals, as well as reducing the impacts of climate change and the urban heat island effect are recommended. The current streetscape layout may not be the most efficient use of space, leading to more impermeable surface than is necessary. Consider alternative routing for the access road that may open up the possibility of more greenspace for tree planting.

    a. Please note that the City prefers that all tree plantings be of native and non-invasive species.

Please contact Mark Elliott, Environmental Planner, for follow-up questions.

Forestry

Comments:

27. The applicant believes all trees have been removed from the site. If there are any trees 10 cm or greater on the subject site or adjacent property (with the CRZ extending onto the development site), a Tree Conservation Report (TCR) would be required. A Landscape Plan (LP) is also a submission requirement. If a TCR is triggered, it can be combined with the LP.

28. Section 4.8.2 of the Official Plan has strong direction on incorporating trees into development sites. Adequate soil volume and space for trees must be provided. Planning Forestry is concerned about the limited space available interior of the site to accommodate trees. Plan the location of driveways, services, fire hydrants, transformers, swales and other infrastructure to maximize space for trees.

29. The geotechnical investigation associated with the Plan of Subdivision identified sensitive marine clay soil in some areas. This information must be examined early on as it will heavily influence the site design as trees are incorporated on site. Identify on the LP where there are geotechnical restrictions on the site. The LP must be prepared in conjunction with the Geotechnical Report. The Landscape Plan shall include a note indicating that it has been developed as per the Geotechnical Report (date, author).

APPLICANT'S STUDY AND PLAN IDENTIFICATION LIST

Proposed Site Plan Control Application – 3610 Innes Road – PC2024-0252

Legend: **R** = Required, the study or plan is required with application submission
A = Advised, the study or plan is advised to evaluate the application or satisfy a condition of approval/draft approval
1 - OPA, **2** - ZBA, **3** - Plan of Subdivision, **4** - Plan of Condominium, **5** - SPC

Core studies required for certain applications all the time (Remaining studies are site specific)

For information and guidance on preparing required studies and plans refer here:

ENGINEERING										
R	**A**	**Study/ Plan Name**	**Description**	**When Required**					**Applicable Study Components & Other Comments**
				1	**2**	**3**	**4**	**5**	
☒	☐	1. Environmental Site Assessment (Phase 1 & Phase 2)	Ensures development only takes place on sites where the environmental conditions are suitable for the proposed use	☒	☒	☒	☒	☒	Record of Site Condition Yes ☒ No ☐
				Study Trigger Details: All cases					
☒	☐	2. Geotechnical Study	Geotechnical design requirements for the subsurface conditions	☒	☒	☒	☒	☒	
				Study Trigger Details: All cases					
☒	☐	3. Grading and Drainage Plan	Grading relationships between connecting (or abutting) properties and surface runoff control	☐	☐	☒	☐	☒	
				Study Trigger Details: All cases					
☐	☐	4. Hydrogeological and Terrain Analysis	A scientific study or evaluation that includes a description of the ground and surface hydrology, geology, terrain, affected landform and its susceptibility	☐	☐	☒	☒	☒	Reasonable Use Study Yes ☐ No ☐ Groundwater Impact Study Yes ☐ No ☐
				Study Trigger Details: When developing on private services or when urban development is in close proximity to existing private serviced development					
☒	☐	5. Noise Control Study	Potential impacts of noise on a development	☒	☒	☒	☒	☒	Vibration Study Yes ☐ No ☒
				Study Trigger Details: See Terms of Reference for full details.					

☐	☐	6. Rail Proximity Study	Development on land adjacent to all Protected Transportation Corridors and facilities shown on Schedule C2 of the Official Plan, to follow rail safety and risk mitigation best practices	☐	☒	☒	☒	☒	Rail Safety Report Yes ☐ No ☐ O-Train Network Proximity Study Yes ☐ No ☐
				Study Trigger Details: Within the Development Zone of Influence for existing and future rapid transit stations and corridors, as shown on Annex 2 of the OP OR on land adjacent to all Protected Transportation Corridors and facilities shown on Schedule C2 of the Official Plan					
☒	☐	7. Site Servicing Study	Provides servicing details based on proposed scale of development with an engineering overview taking into consideration surrounding developments and connections.	☐	☒	☒	☒	☒	Fluvial Geomorphological Report Yes ☐ No ☐ Assessment of Adequacy of Public Services Yes ☒ No ☐ Servicing Options Report Yes ☒ No ☐ Erosion and Sediment Control Plan / Brief Yes ☒ No ☐ Hydraulic Water Main Analysis Yes ☒ No ☐ Stormwater Management Report and Detailed Design Brief Yes ☒ No ☐
				Study Trigger Details: All cases					
☐	☐	8. Slope Stability Study	Assessment of slope stability and measures to provide safe set-back.	☐	☒	☒	☒	☒	Retrogressive Landslide Analysis Yes ☐ No ☐
				Study Trigger Details: Where the potential for Hazard Lands exists on a site.					
☒	☐	9. Transportation Impact Assessment	Identify on and off-site measures to align a development with City transportation objectives.	☐	☒	☒	☒	☒	Roadway Modification Functional Design (only if pedestrian crossing contemplated) Yes ☒ No ☐
				Study Trigger Details: If the development generates 60 person-trips or more; or if the development is located in a Location Trigger; or if the development has a Safety Trigger.					

☐	☐	10. Water Budget Assessment	Identify impact of land use changes on the hydrologic cycle and post-development mitigation targets.	☐	☒	☒	☒	☒	
				Study Trigger Details: May be required for site plan control applications for sites with private servicing and / or proximity to hydrogeologically-sensitive areas. Draft plans of subdivision are required to integrate water budget assessments into supporting stormwater management plans and analysis for the study area.					
☐	☐	11. Wellhead Protection Study	Delineate a Wellhead Protection Area (WHPA) and characterize vulnerability for new communal residential drinking water well systems, in accordance with Technical Rules under *Clean Water Act.*	☐	☒	☒	☒	☒	
				Study Trigger Details: Required for all new communal residential drinking water well systems; including new municipal wells, new private communal wells (small water works) that require a Municipal Responsibility Agreement (MRA), expansions or increased water takings from an existing municipal well or existing private communal well and new private communal wells.					

PLANNING									
R	**A**	**Study/Plan Name**	**Description**	**When Required**					**Applicable Study Components & Other Comments**
				1	**2**	**3**	**4**	**5**	
☐	☐	12. Agrology and Soil Capability Study	Confirm or recommend alterations to mapping of agricultural lands in the City.	☒	☐	☐	☐	☐	
				Study Trigger Details: For the expansion of a settlement area or identification of a new settlement area through a comprehensive review; or where it is demonstrated that the land does not meet the requirements for an Agricultural Resource Area.					
☐	☐	13. Archaeological Assessment	Discover any archaeological resources on site, evaluate cultural heritage value and conservation strategies	☒	☒	☒	☒	☒	
				Study Trigger Details: When the land has either: a known archaeological site; or the potential to have archaeological sites; or where the City's Archaeological Resource Potential Mapping Study indicates archaeological potential, outside of the historic core; or upon discovery of any archaeological resource during construction in the City's historic core area.					
☒	☐	14. Building Elevations	Visual of proposed development to understand facing of building including direction of sunlight, height, doors, and windows.	☒	☒	☐	☐	☒	
				Study Trigger Details: Site Plan: for residential buildings with 25 or more residential units; or for residential buildings with less than 25 residential units, if the units are within the Urban area or the High-performance Development Standard threshold in the rural area. Official Plan or Zoning By-law: if staff deem it necessary to determine compliance with OP policies, the Zoning By-law or City of Ottawa Urban Design Guidelines.					

☐	☐	15. Heritage Impact Assessment	Determine impacts of proposed development on cultural heritage resources.	☒	☒	☒	☒	☒	Study Trigger Details: Where development or an application under the Ontario Heritage Act is proposed on, adjacent to, across the street from or within 30 metres of a protected heritage property; or for any development adjacent to the Rideau Canal UNESCO World Heritage Site and its landscaped buffer.	Conservation Plan Yes ☐ No ☐
☐	☐	16. Heritage Act Acknowledgement Report	A submission requirement to demonstrate that the *Ontario Heritage Act* requirements have been satisfied, to ensure that multiple applications are considered currently.	☐	☒	☒	☒	☒	Study Trigger Details: Where the subject property is listed on the Heritage Register and the applicant must submit a Heritage Permit Application (designated heritage property listed on the Heritage Register) or provide notice of intent to demolish or remove a building (non-designated property listed on the Heritage Register).	Heritage Permit Application Yes ☐ No ☐ Notice of Intent to Demolish Yes ☐ No ☐
☐	☐	17. Impact Assessment Study – Mineral Aggregate	Mineral aggregate extraction activities; and to protect known high quality mineral aggregate resources from development and activities that would preclude or hinder their existence (ability to be extracted) or expansion.	☒	☒	☒	☒	☒	Study Trigger Details: New Development within 500 metres of lands within the Bedrock Overlay , or within 300 metres of lands within the Sand and Gravel Resource Area Overlay.	
☐	☐	18. Impact Assessment Study – Mining Hazards	To identify or confirm known mineral deposits or petroleum resources and significant areas of mineral potential. To protect mineral and petroleum resources from development and activities which would preclude or hinder the establishment of new operations or access to the resources.	☒	☒	☒	☒	☒	Study Trigger Details: For all applications in proximity to mining operations.	

☒	☐	19. Impact Assessment Study – Waste Disposal Sites / Former Landfill Sites	To identify or confirm known proximity of existing or former waste disposal sites. To ensure issues of public health, public safety and environmental impact are addressed.	☒	☒	☒	☒	☒	Study Trigger Details: For the establishment of any new Solid Waste Disposal Site or for a footprint expansion of an operating Solid Waste Disposal Site; or development within three kilometers of an operating or non-operating Waste Disposal Site.	
☒	☐	20. Landscape Plan	A plan to demonstrate how the canopy cover, urban design, health, and climate change objectives of Official Plan will be met through tree planting and other site design elements.	☒	☒	☒	☒	☒	Study Trigger Details: Site Plan, Plan of Subdivision, and Plan of Condominium: always required, except where it is demonstrated that the landscape component of a project is not relevant to the review of the application. A high-level conceptual Landscape Plan may be required to support Zoning By-law and Official Plan Amendment applications.	
☐	☐	21. Mature Neighbourhood Streetscape Character Analysis	In the Mature Neighbourhoods a Streetscape Character Analysis is required to determine the applicable zoning requirements.	☐	☒	☐	☐	☐	Study Trigger Details: Zoning By-law amendment application in areas covered by the Mature Neighbourhoods zoning overlay for applications of residential development of four storeys or less located in a R1, R2, R3, or R4 zone.	
☐	☐	22. Minimum Distance Separation	Provincial land use planning tool that determines setback distances between livestock barns, manure storages or anaerobic digesters and surrounding land uses, with the objective of minimizing land use conflicts and nuisance complaints related to odour.	☒	☒	☒	☒	☒	Study Trigger Details: Applications in the Rural Area, outside of a village.	

☐	☐	23. Parking Plan	A tool to assess the sufficiency of on-street parking in plans of subdivision.	☐	☐	☒	☒	☐	Study Trigger Details: For new or revised plans of subdivision with public streets.	
☒	☐	24. Plan of Survey	A Plan of Survey depicts legal boundaries and is a specialized map of a parcel of land and it delineates boundary locations, building locations, physical features and other items of spatial importance.	☒	☒	☒	☒	☒	Study Trigger Details: Required for all *Planning Act* applications.	
☐	☐	25. Plan of Subdivision	Proposed subdivision layout to be used for application approval	☐	☒	☒	☐	☐	Study Trigger Details: Always required with the submission of plan of subdivision application. Only required with a Zoning By-law Amendment application, where such ZBLA is in response to enable a subdivision.	
☐	☐	26. Plan of Condominium	Proposed condominium layout to be used for application approval	☐	☐	☐	☒	☐	Study Trigger Details: With the submission of plan of condominium application.	
☐	☒	27. Planning Rationale	Provides the planning justification in support of the *Planning Act* application and to assist staff and the public in the review of the proposal.	☒	☒	☒	☐	☐	Study Trigger Details: For all Official Plan amendment, Zoning By-law amendment, or plan of subdivision applications.	Integrated Environmental Review Summary Yes ☐ No ☐
☒	☐	28. Preliminary Construction Management Plan	A checklist that shows a development proposal's anticipated impacts to all modes of transportation and all elements in the right of way during construction.	☐	☐	☒	☐	☒	Study Trigger Details: For all Site Plan and plan of subdivision applications.	

☐	☐	29. Public Consultation Strategy	Proposal to reach and collect public input as part of development application.	☒	☒	☒	☒	☒	Study Trigger Details: Official Plan Amendment, Zoning By-law Amendment and Subdivision: Always required. Condominium: Vacant Land only Site Plan: At the discretion of the City's file lead in consultation with the Business and Technical Support Services Manager.	
☐	☐	30. Shadow Analysis	A visual model of how the proposed development will cast its shadow.	☐	☒	☐	☐	☐	Study Trigger Details: When there is an increase in height or massing proposed for a residential, commercial or office use. Two triggers: 1. Inside the Greenbelt: proposed development is over 5 storeys in height (≤15 meters). If a development proposal is 5 storeys or less, but is proposing an increase in height and/or massing and is in close proximity to a shadow sensitive area, a shadow analysis may be requested. 2. Outside the Greenbelt: proposed development is over 3 storeys in height (≤9 meters) and is in close proximity to a shadow sensitive area. Where a proposed development is not in close proximity to a shadow sensitive area (e.g. industrial development) the trigger for a shadow analysis is over 5 storeys in height (≤15 meters).	
☒	☐	31. Site Plan	A Site Plan is a visual drawing that illustrates the proposed development of a site in two dimensions.	☒	☒	☒	☒	☒	Study Trigger Details: Site Plan: All Other applications: where a layout of the	Site Plan Yes ☒ No ☐ Concept Plan Yes ☐ No ☒

				public realm, building massing, heights, densities or massing of the proposal provides changes to the planned context; sites proposing multiple land uses; sites with multiple landowners; sites with two or more buildings, on-site park dedication, and/or a new public or private street(s); sites with proposed changes to connectivity (such as active transportation networks, vehicular circulation or access to transit); sites where the development potential on adjacent properties may be impacted by or could be integrated into the proposed site.	Facility Fit Plan Yes ☒ No ☐
☒	☐	32. Urban Design Brief	Illustrate how a development proposal represents high-quality and context sensitive design that implements policies of the Official Plan, relevant secondary plans, and Council approved plans and guidelines.	☒ ☒ ☒ ☐ ☒ Study Trigger Details: For all Official Plan amendment, Zoning By-law amendment, and plan of subdivision applications. For SPC applications: proposals for residential buildings with 25 or more residential units, or for proposals for residential buildings with less than 25 residential units, if the units are within the Urban area or the High-performance Development Standard threshold in the rural area where OP Policy 11.3 (3) is relevant; for non-residential and mixed-use proposals.	
☐	☐	33. Urban Design Review Panel Report	Demonstrates that a development proposal has attended an Urban Design Review Panel formal review meeting, received, and responded to the associated recommendations, if applicable	☒ ☒ ☒ ☒ ☒ Study Trigger Details: Required for all planning act applications subject to UDRP review, in accordance with the UDRP Panel Terms of Reference.	
☐	☐	34. Wind Analysis	A visual model and a written evaluation of how a proposed development will impact pedestrian-level wind conditions.	☐ ☒ ☐ ☐ ☒ Study Trigger Details: Applications seeking an increase in height and/or massing which is either: a tall building(s), 10 storeys or more or a proposed building that is more than twice the height of	

				adjacent existing buildings and is greater than five storeys in height and is adjacent to existing or planned low rise development, open spaces, water bodies and large public amenity areas.						
☒	☐	35. Zoning Confirmation Report	The purpose of the Zoning Confirmation Report (ZCR) is to identify all zoning compliance issues, if any, at the outset of a planning application.	☐	☒	☐	☐	☒	Study Trigger Details: Required for all SPC and ZBLA applications.	

ENVIRONMENTAL										
R	**A**	**Study / Plan Name**	**Description**	**When Required**					**Applicable Study Components & Other Comments**
				1	**2**	**3**	**4**	**5**	
☐	☒	36. Community Energy Plan	Includes a community energy analysis, alongside mitigation measures, and other associated information. The community energy analysis refers to the overall assessment process to identify on and off-site measures to align the design of the development with City climate objectives.	☐	☐	☐	☐	☐		
				NOT IMPLEMENTED & NOT REQUIRED						
☐	☒	37. Energy Modelling Report	The Energy Modeling Report is a Site Plan Control application submission requirement to show how climate change mitigation, and energy objectives will be met through exterior building design elements.	☐	☐	☐	☐	☐		
				NOT IMPLEMENTED & NOT REQUIRED						
☐	☐	38. Environmental Impact Study	Assessment of environmental impacts of a project and documents the existing natural features, identifies the potential environmental impacts,	☒	☒	☒	☐	☒	Assessment of Landform Features Yes ☐ No ☐ Integrated Environmental Review Yes ☐ No ☐	
				Study Trigger Details: Is required when development or site alteration is proposed in or within a						

			recommends ways to avoid and reduce the negative impacts, and proposes ways to enhance natural features and functions.	specified distance of environmentally designated lands, natural heritage features, the City's Natural Heritage System, or hazardous forest types for wildland fire. The EIS Decision Tool (Appendix 2 of the Environmental Impact Study Guidelines) provides a checklist of the natural heritage features and adjacent areas within which an EIS is required to support development applications under the *Planning Act.*	Protocol for Wildlife Protection during Construction Yes ☐ No ☐ Significant Woodlands Guidelines for Identification, Evaluation, and Impact Assessment Yes ☐ No ☐
☐	☐	39. Environmental Management Plan	A comprehensive environmental planning document that identifies, evaluates, and mitigates the potential impacts of proposed development on the natural environment and its ecological functions at local planning stage.	☒ ☐ ☐ ☐ ☐ Study Trigger Details: Official Plan amendments for local plans (area-specific policy or secondary plan, where: there is significant change in the conditions upon which the original study was based; there are proposed changes to planned infrastructure needed to service a subdivision that would have a significant impact on the infrastructure needs of another subdivision within the EMP study area, or the applicable Class Environmental Assessment approval has expired.	
☐	☒	40. High-performance Development Standard	A collection of voluntary and required standards that raise performance of new building projects to achieve sustainable and resilient design	☐ ☐ ☐ ☐ ☐ NOT IMPLEMENTED & NOT REQUIRED	
☒	☐	41. Tree Conservation Report	Demonstrates how tree cover will be retained and protected on the site, including mature trees, stands of trees, and hedgerows.	☐ ☐ ☒ ☒ ☒ Study Trigger Details: Where there is a tree of 10 centimeters in diameter or greater on the site and/or if there is a tree on an adjacent site that has a Critical Root Zone (CRZ) extending onto the development site.	Can be waived if proof is provided that all existing trees on site and adjacent sites, with CRZ extending into the development site, are no longer alive.

Appendix B
Site Plan

SITE STATISTICS AND DEVELOPMENT DATA

SECTION	ZONE PROVISION - PLANNED UNIT DEVELOPMENT	REQUIRED	PROPOSED
185 (Table)	MIN. LOT AREA (m^2)	No minimum	8,472.88m^2
185 (Table)	MIN. LOT WIDTH (m)	No minimum	68m
185 (Table)	MAX. BUILDING HEIGHT (m)		
(i)	IN ANY AREA UP TO AND INCLUDING 20 METRES FROM A PROPERTY LINE ABUTTING A R1, R2 OR R3 RESIDENTIAL ZONE(BY-LAW 2011-124)	11m (3 storeys)	11m(3 storeys)
(iii)	IN ANY AREA UP AND INCLUDING 20 METRES FROM A PROPERTY LINE ABUTTING A R4 ZONE (BY-LAW 2011-124)	20 m(or as shown on zoning map)	11m(3 storeys)
(iv)	MORE THAN 30 METRES FROM A PROPERTY LINE ABUTTING A R1-R4 ZONE (BY-LAW 2011-124)	30 m(but in no case greater than nine storeys, or as shown on the zoning map (By-law 2011-124)	11m(3 storeys)
185 (Table)	MIN. FRONT YARD SETBACK (m)	3.0m	3.0m
185 (Table)	MIN. INTERIOR SIDE YARD SETBACK: (m)		
185 (Table)	ABUTTING A RESIDENTIAL ZONE	7.5m	7.5m
	ALL OTHER CASES	No minimum	7.5m
185 (Table)	MAX. FLOOR SPACE INDEX		
	IN ALL OTHER CASES	2	TBD
185 (Table)	MIN. CORNER SIDE YARD SETBACK (m)	3.0m	TBD
185 (Table)	MIN. REAR YARD SETBACK (m)	7.5m	7.5m
101 (Table)	RESIDENT PARKING -1.0 spaces/unit	98	196
102 (Table)	MIN. WIDTH OF PRIVATE WAY (m)	6.0m	6.4m
111A (Table)	MIN. SETBACK FOR ANY WALL OF A RESIDENTIAL USE BUILDING TO A PRIVATE WAY	1.8m	2.12m
131(Table)(2)	MIN. SEPARATION DISTANCE BETWEEN BUILDINGS WITHIN A PLANNED UNIT DEVELOPMENT (m)	1.2m	3m
65	PERMITTED PROJECTIONS INTO REQUIRED YARDS:		
65 (5)	FIRE ESCAPES, OPEN STAIRWAYS, STOOP (m)	>0.6m to lot line	TBD
65 (6)	COVERED OR UNCOVERED BALCONY, PORCH, DECK	>1m to lot line	1.9m

131 (Table)	(a) LANDSCAPING AND PARKING IN THE CASE OF A PLANNED UNIT DEVELOPMENT CONSISTING OF DETACHED, LINKED-DETACHED, SEMI-DETACHED, THREE-UNIT OR TOWNHOUSE DWELLINGS, OR ANY COMBINATION THEREOF, ALL LANDS LOCATED BETWEEN THE DWELLING UNIT OR OVERSIZE DWELLING UNIT, THE EXTENSION OF THE MAIN WALL OF THE DWELLING UNIT OR OVERSIZE DWELLING UNIT, AND THE PRIVATE WAY ARE TO BE LANDSCAPED WITH SOFT LANDSCAPING, OTHER THAN THE AREA USED FOR A DRIVEWAY LEADING TO THE DWELLING UNIT'S ASSOCIATED PARKING SPACE, GARAGE OR CARPORT. (Bylaw 2018-206)	(b) IN NO CASE MAY ANY DWELLING UNIT OR OVERSIZE DWELLING UNIT LOCATED WITHIN A PLANNED UNIT DEVELOPMENT THAT HAS ITS OWN DRIVEWAY LEADING TO ITS ASSOCIATED PARKING SPACE, GARAGE OR CARPORT HAVE A DRIVEWAY THAT IS WIDER THAN THE ASSOCIATED PARKING SPACE, GARAGE, OR CARPORT. FURTHERMORE, THE REMAINING AREA BETWEEN THE DWELLING UNIT OR OVERSIZE DWELLING UNIT AND THE PRIVATE WAY MUST BE LANDSCAPED WITH SOFT LANDSCAPING, AND A WALKWAY EXTENDING FROM THE PRIVATE WAY BACK TO THE PRINCIPAL

SITE "A" AREA	9,903.93m^2 (0.99 ha)
SITE "B" AREA	10,072.88m^2(1.01ha)
TOTAL AREA:	19,975m^2(2.00ha)
PUBLIC PARK AREA	1,600m^2(0.16ha)
NET CONDO AREA	18,416.94m^2 (1.84ha)
PAVED AREA	5,231.03m^2 (28%)
LANDSCAPED AREA	6,010.72m^2 (33%)
TOTAL BUILDING COVERAGE	7,116.39m^2 (39%)
TOTAL GROSS FLOOR AREA	TBD
DENSITY (UPH)	53 UPH
ZONE CATEGORY	AM - ARTERIAL MAINSTREET ZONE

DWELLING BLOCK	DWELLING TYPE	GROUND FLOOR AREA (m2)	UNITS
SITE A			
BLOCK 1	12 UNIT BACK-TO-BACK		12
BLOCK 2	12 UNIT BACK-TO-BACK		12
BLOCK 3	12 UNIT BACK-TO-BACK		12
BLOCK 4	12 UNIT BACK-TO-BACK		12
BLOCK 5	10 UNIT BACK-TO-BACK		10
SITE B			
BLOCK 6	12 UNIT BACK-TO-BACK		12
BLOCK 7	8 UNIT BACK-TO-BACK		8
BLOCK 8	6 UNIT BACK-TO-BACK		6
BLOCK 9	8 UNIT BACK-TO-BACK		8
BLOCK 10	6 UNIT BACK-TO-BACK		6
TOTAL:			**98**

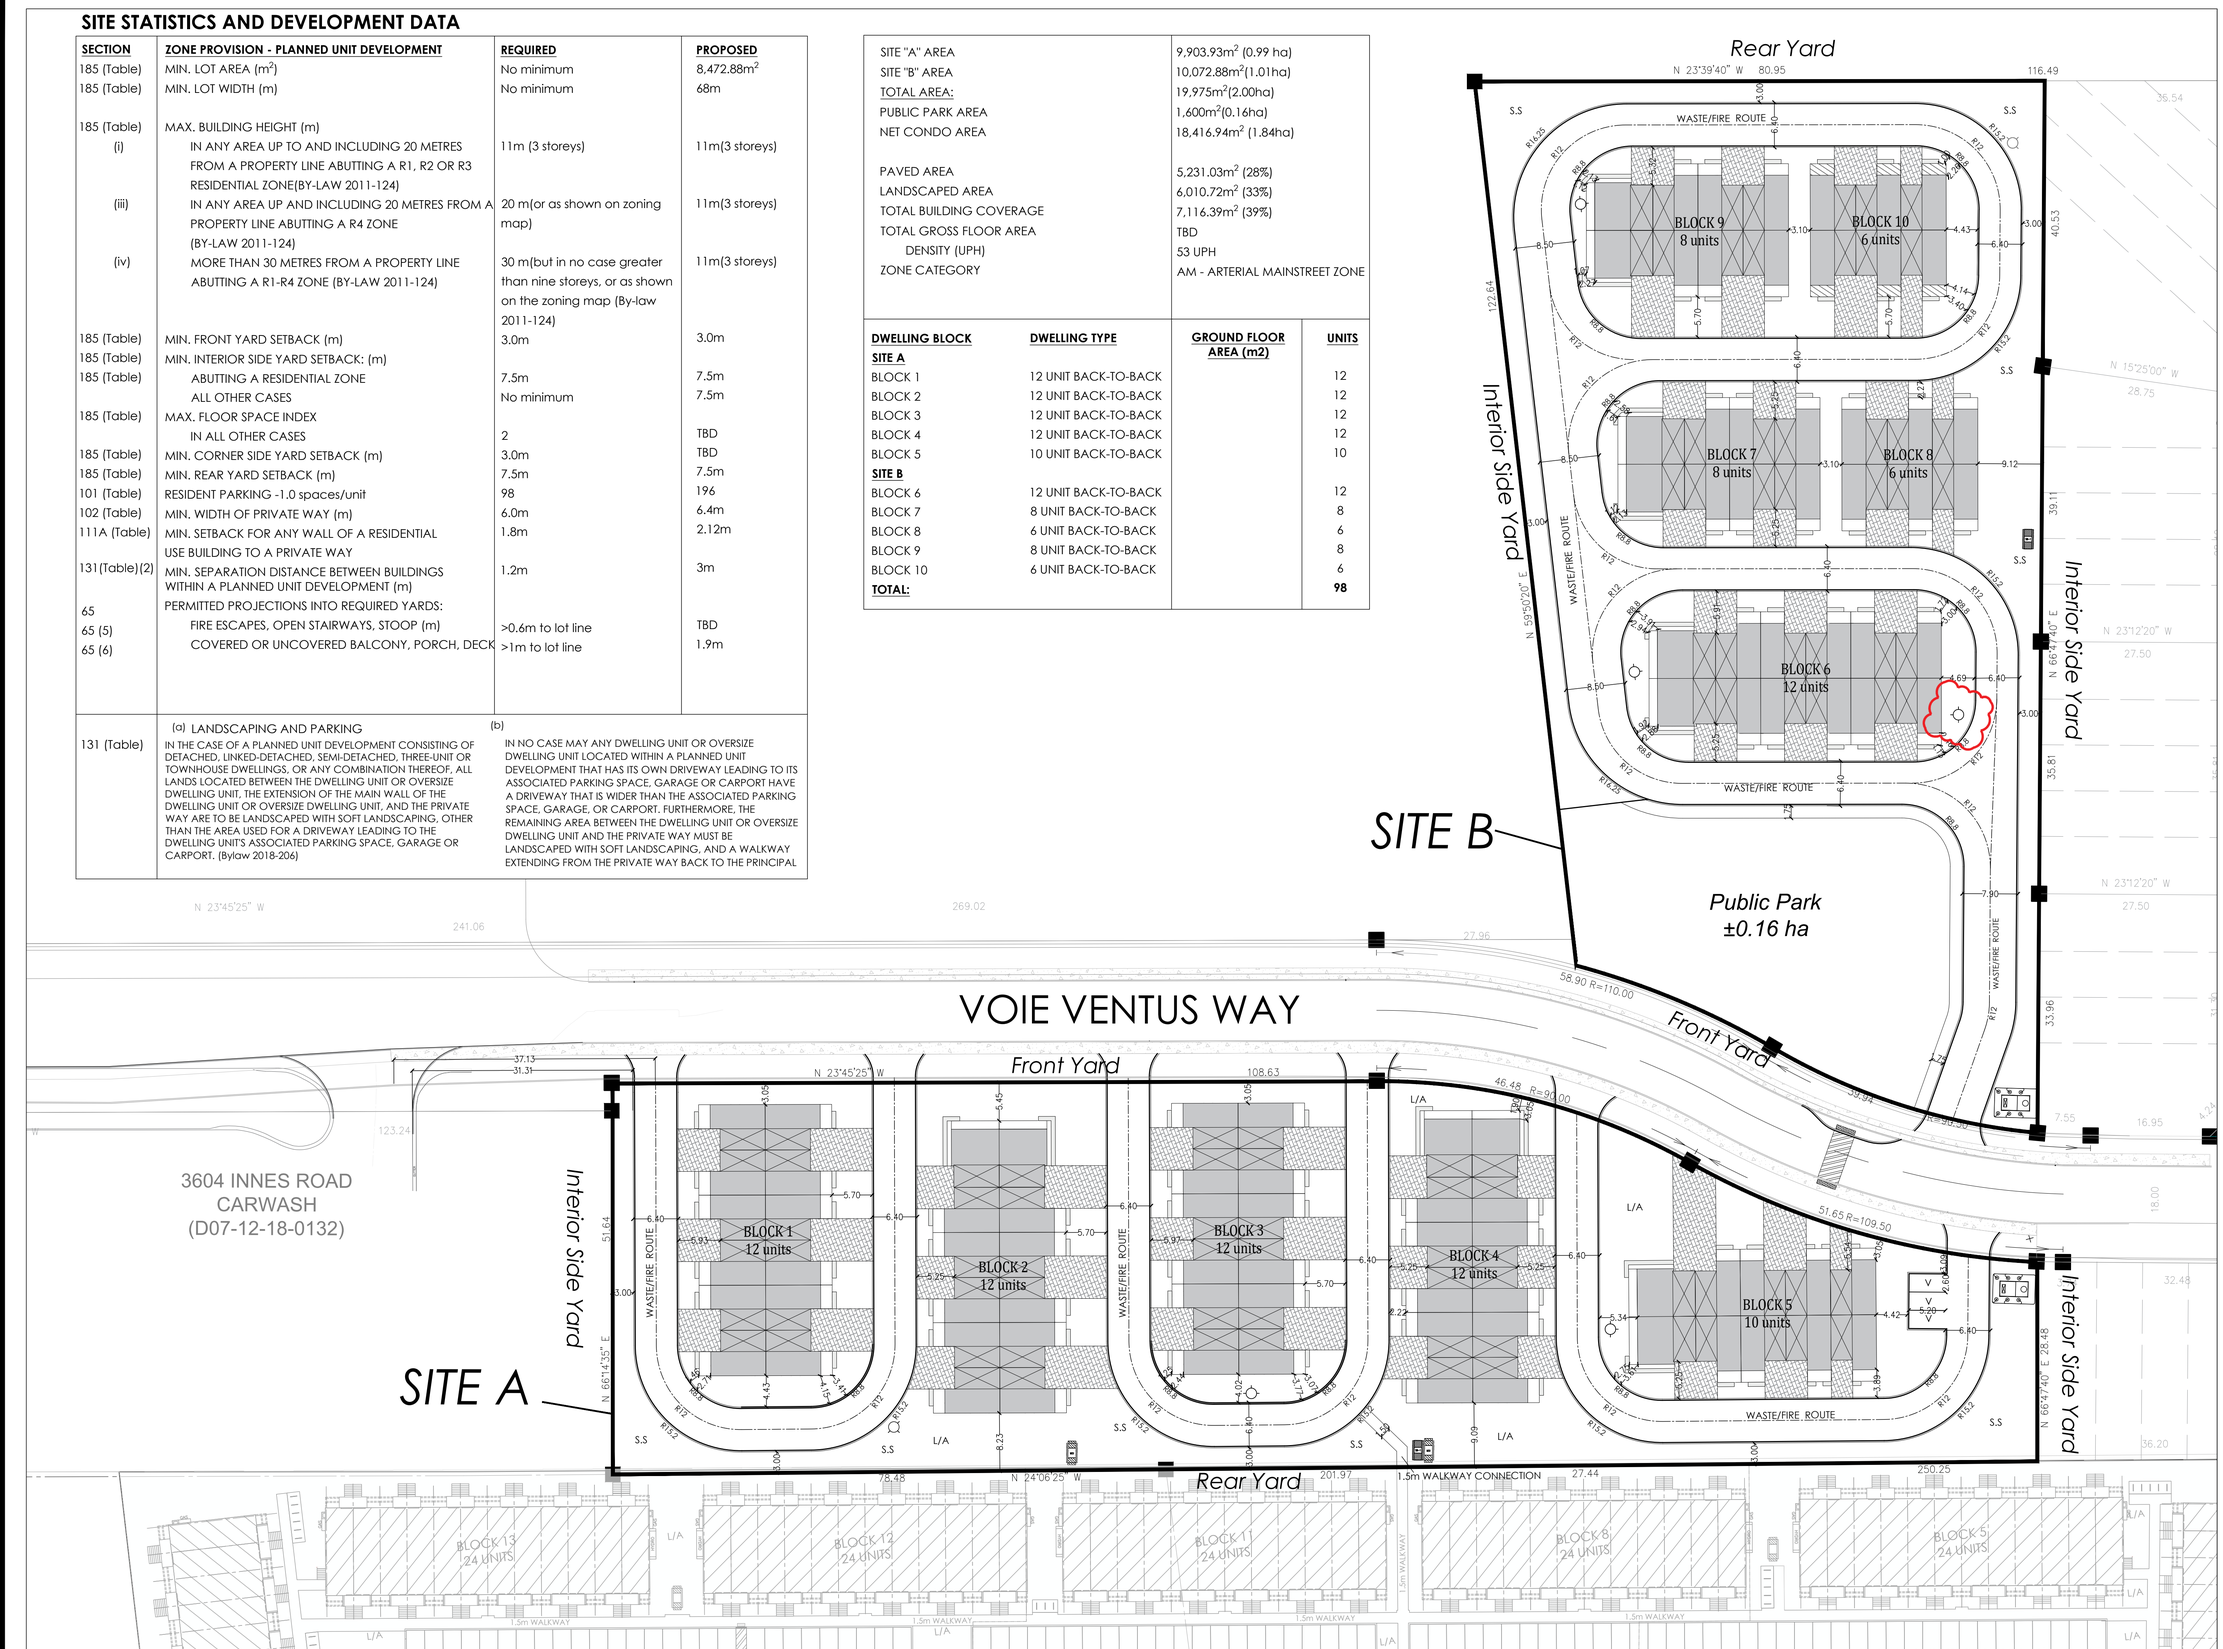

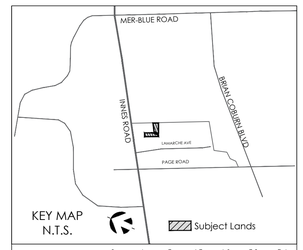

SCALE 1:400 (0 4 8 12 16 20 24)

LEGEND

- BACK TO BACK TOWNHOUSE DWELLING
- DRIVEWAY
- PATHWAY
- CROSSWALK
- CURB (0.2m)
- DEPRESSED CURB
- PORCH
- S.S SNOW STORAGE AREA
- L/A LANDSCAPED AREA
- PROPOSED LOT BOUNDARY
- BLOCK BOUNDARY
- VISITOR PARKING
- SWITCHBOARD
- MINI SUB
- SWITCHGEAR
- TWSI (TACTILE WALKING SURFACE INDICATORS)
- HYDRANT

DATE (D.M.Y)	REVISION	BY
20/01/25	Revision to radii	WS
01/11/24	First Submission	WS
12/09/24	Revision 1	JH
12/08/24	Draft for review	WS

GENERAL NOTES

1. DO NOT SCALE DRAWINGS FOR PRINT.
2. THIS DRAWING IS THE EXCLUSIVE PROPERTY OF KORSIAK URBAN PLANNING AND GLENVIEW HOMES. COPYRIGHT RESERVED.
3. WALKWAYS AND CURBS TO BE TIED INTO PUBLIC ROW WHERE APPLICABLE.
4. REFERENCES CITY OF OTTAWA T.W.S.I. DETAIL SC7.3

PROJECT TEAM

SITE PLAN DESIGN: KORSIAK Urban Planning
LANDSCAPE ARCHITECTURE: NAK design strategies
MECHANICAL/ ELECTRICAL: LRJ
PLANNING: NOVATECH Engineers, Planners & Landscape Architects
TRANSPORTATION: NOVATECH Engineers, Planners & Landscape Architects
ARCHITECTURE: Glenview homes
GEOTECHNICAL & STRUCTURAL: paterson group consulting engineers
CIVIL ENGINEER: NOVATECH Engineers, Planners & Landscape Architects

Glenview homes

GLENVIEW
THE COMMONS SITE PLAN
PART OF LOT 4
CONCESSION 3 (OTTAWA FRONT)
GEOGRAPHIC TOWNSHIP OF GLOUCESTER
REGISTERED PLAN #
CITY OF OTTAWA

TITLE: SITE PLAN

DATE: NOVEMBER 1, 2024 | DRAWN BY: JH | CHECKED BY: CR | DRAWING NO.: #19221

FILE NO.: D07-12-24-0141

JOB NO.:

Appendix C
Stormwater Management

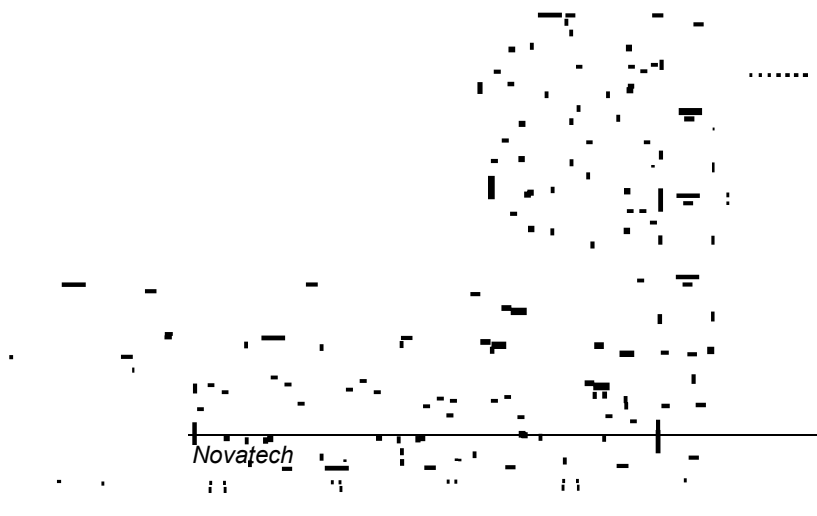

Stormwater Management Report
BMR The Commons

Novatech Engineering Consultants

May 2022

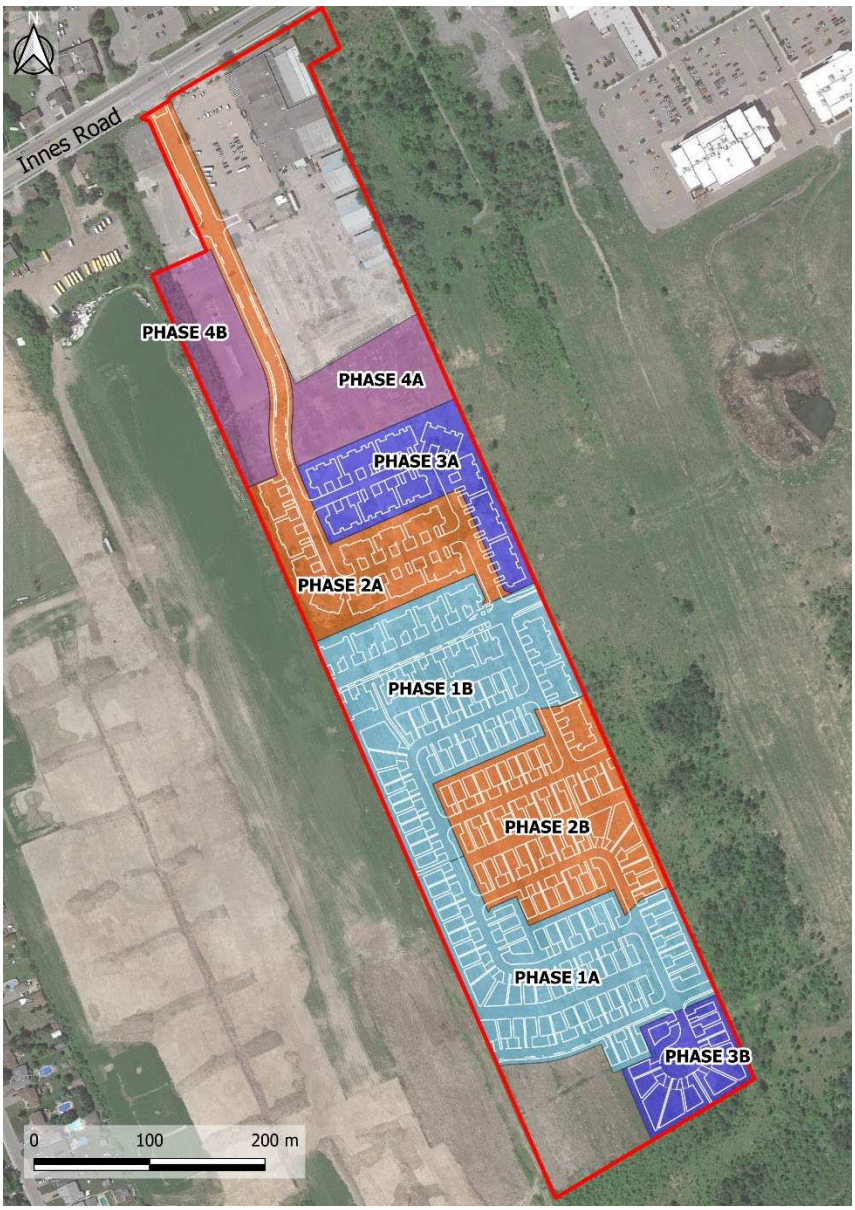

Prepared for: *Novatech Engineering Consultants*

JFSA Ref. No.: 2102-21

Prepared by:

JFSA Water Resources and Environmental Consultants

J.F. Sabourin and Associates Inc.
www.jfsa.com

JFSA Water Resources and Environmental Consultants

J.F. Sabourin and Associates Inc.
52 Springbrook Drive, Ottawa, ON K2S 1B9
tel.: 613.836.3884, fax: 613.836.0332, www.jfsa.com

Stormwater Management Report
BMR – The Commons Subdivision

in the City of Ottawa

May 2022

Prepared for :

Novatech Engineering Consultants

Prepared by :

Tamarra Lewis, B.Eng., EIT.

Reviewed by :

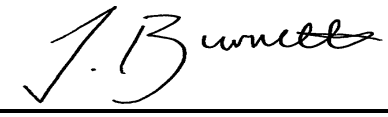

Jonathon Burnett, B.Eng., P.Eng.

JFSA Ref. No.: 2102-21

Stormwater Management Report
BMR The Commons
in the City of Ottawa

TABLE OF CONTENTS

1 INTRODUCTION AND OBJECTIVES 2

2 DESIGN CRITERIA AND GUIDELINES 5

2.1 Minor System 5
2.2 Major System 6

3 ASSUMPTIONS AND SOURCE OF DATA USED IN THIS STUDY 7

4 ULTIMATE CONDITIONS PROPOSED MINOR AND MAJOR SYSTEM DRAINAGE 8

4.1 Ultimate Conditions Major System and SWM Analysis 9
4.2 Ultimate Conditions Minor System and Hydraulic Gradeline Analysis 13

5 PERFORMANCE OF INTERIM B EUC POND 1 16

EROSION AND SEDIMENT CONTROL DURING AND AFTER CONSTRUCTION 19

6 SUMMARY, CONCLUSIONS AND RECOMMENDATIONS 20

APPENDICES

Appendix A: Rational Method Design Sheets (as per Novatech)
Appendix B: Inlet Control Devices, PCSWMM Input Files
Appendix C: Manhole Loss Coefficient Nomograph and Table; Pipe Data and Hydraulic Simulation Results
Appendix D: Tables and Calculation Sheets
Appendix E: Interim Condition and EUC Pond 1 Analysis

LIST OF TABLES

Table 1: Summary of Medium Density Blocks for the 100-Year 3-Hour Chicago Storm ..... Page 7
Table 2: Summary of Major System Results for the 100-Year 3-Hour Chicago Storm ..... Page 11
Table 3: Comparison of Minor System Flows to the Pond ..... Page 12
Table 4: Composite Hydraulic Grade Line Results for 100-Year Design Storms ..... Page 14
Table 5: Summary of SWM Pond 1 Operating Characteristics Under Interim B ..... Page 15

LIST OF FIGURES

Figure 1: General Site Location ..... Page 3
Figure 2: Minor System Overview ..... (End of Report)
Figure 3: Subcatchment Overview ..... (End of Report)
Figure 4: Proposed Major System ..... (End of Report)
Figure 5: Interim Condition ..... (End of Report)
Figure 6a-6c: Major System Ponding Areas ..... (End of Report)
Figure 7: Silt Control Measures during Construction (Silt fences) ..... Page 23

Background Rational for Report Update
May 2022

This report is an update of the March 2022 "Stormwater Management Report BMR The Commons". The previous version of the report has been updated to address several City of Ottawa comments.

These updates include the addition of two columns to Table D-11 to describe the theoretically calculated ICD sizes based on design flows compared to the ICD sizes used in the model. Some sizes were larger than theoretical due to major system ponding or other similar variables.

Two subcatchments were changed due to the addition of CB-59, A42 is now split into two catchments as A42i and A42iii. Catch basin "CB-59" was added to the PCSWMM model and ICD was sized. Additional minor edits to tables and figures to address comments on Table 2, Table D-10, and RYCB's (minor ICD sizes adjusted).

Some spot checks were addressed in the reporting and modelling, however some spot checks it was noted discrepancies between balues provided in the SWM report and those indicated by the City reviewer are due to differences between simulated maximum results and reported maximum results. Further information provided in the City of Ottawa comment responses.

It is important to note that all values presented in this report are based on the maximum reported value (at 1-minute intervals), instead of the maximum simulated values (at 1-second intervals) as this avoids the model reporting any small blips/instabilities that may occur during any model simulation as real values, the justiciation for this being that there may be simply short-term model convergence issues reflected in the maximum simulated values that are not reflective of the real result. Taking the results reported by the model every minute, instead of every second ensures that these minor model convergence issues are not reported as real results.

Stormwater Management Report
BMR The Commons
in the City of Ottawa
May 2022

1 INTRODUCTION AND OBJECTIVES

J.F. Sabourin and Associates Inc. (JFSA) were retained by Novatech Engineering Consultants (Novatech) to prepare a Stormwater Management (SWM) Plan for the BMR – The Commons Subdivision, located in Orleans, within the City of Ottawa. As shown by the image provided on the cover page, the future development is located at 3610 Innes Road and is split into four phases. The Interim SWM scenario includes the development of Phase 1A and 1B only, and the Ultimate SWM scenario includes Phases 1 – 4. The proposed development will be serviced by the existing East Urban Community Stormwater Pond #1 (EUC SWM Pond 1) that is located southwest of the site. EUC SWM Pond 1 will discharge under Page Road and into Mud Creek.

The BMR – The Commons development has a total drainage area of 19.19 ha, including a 0.95 ha of park block, 13.61 ha of residential development, 1.85 ha of medium density development and a 3.43 ha existing U-Haul site. The proposed development will be treated by a wet pond, the EUC Pond 1. Figure 1 provides an overview of the location of these respective blocks within the subdivision.

The purpose of this report is to evaluate the major and minor system flows of the proposed BMR – The Commons residential development with respect to the City's stormwater management guidelines and to check the adequacy of the proposed pipe sizes to convey the 2-year (5-year on collector) and the 100-year storm flows from within the development and from external areas. Background documents that were reviewed in preparing this report include the following:

- *Stormwater Management Planning and Design Manual,* Ministry of the Environment, March 2003.
- *Erosion and Sediment Control Guidelines for Urban Construction,* Conservation Halton et al., December 2006.
- *City of Ottawa Sewer Design Guidelines,* City of Ottawa, October 2012.
- *Technical Bulletin ISDTB-2014-01, Revisions to Ottawa Design Guidelines – Sewer,* City of Ottawa, February 2014.
- *City of Ottawa Technical Bulletin PIEDTB-2016-01*, City of Ottawa, September 2016.
- *City of Ottawa Technical Bulletin ISTB-2018-04*, City of Ottawa, June 2018.
- *EUC SWM Pond 1 – Original ECA and Amended ECA,* David Schaeffer Engineering Limited, April 2018
- *East Urban Community / Preliminary Hydraulic Gradeline Analysis and Pond Design Addendum,* J.F. Sabourin & Associates, August 2020
- *Design Brief 3636 Innes Road C/O Amerco Real Estate Company City of Ottawa.* IBI Group, February 2020

- *Master Servicing Study for East Urban Community Phase 3 Area Community Design Plan Richcraft Homes,* David Schaeffer Engineering Limited, December 2020
- *Novatech Conceptual Site Servicing and Stormwater Management Report for 3610 Innes Road (Former BMR Lands),* Novatech Engineering Consultants, November 2020

As per the approach formalized in the September 2016 *City of Ottawa Technical Bulletin PIEDTB-2016-01*, the proposed subdivision has been designed with a 2-year minor system level of service on local roads and a 5-year level of service on collector roads (Rue De Jargeau Road). Where possible with grading and minor system capture limitations, road ponding areas up to 35 cm deep were used to contain the 100-year major system flows.

The PCSWMM computer program was used to model the major and minor systems, to ensure that all stormwater management requirements are satisfied. The general SWM design criteria and guidelines that are to be met are described in Section 2.

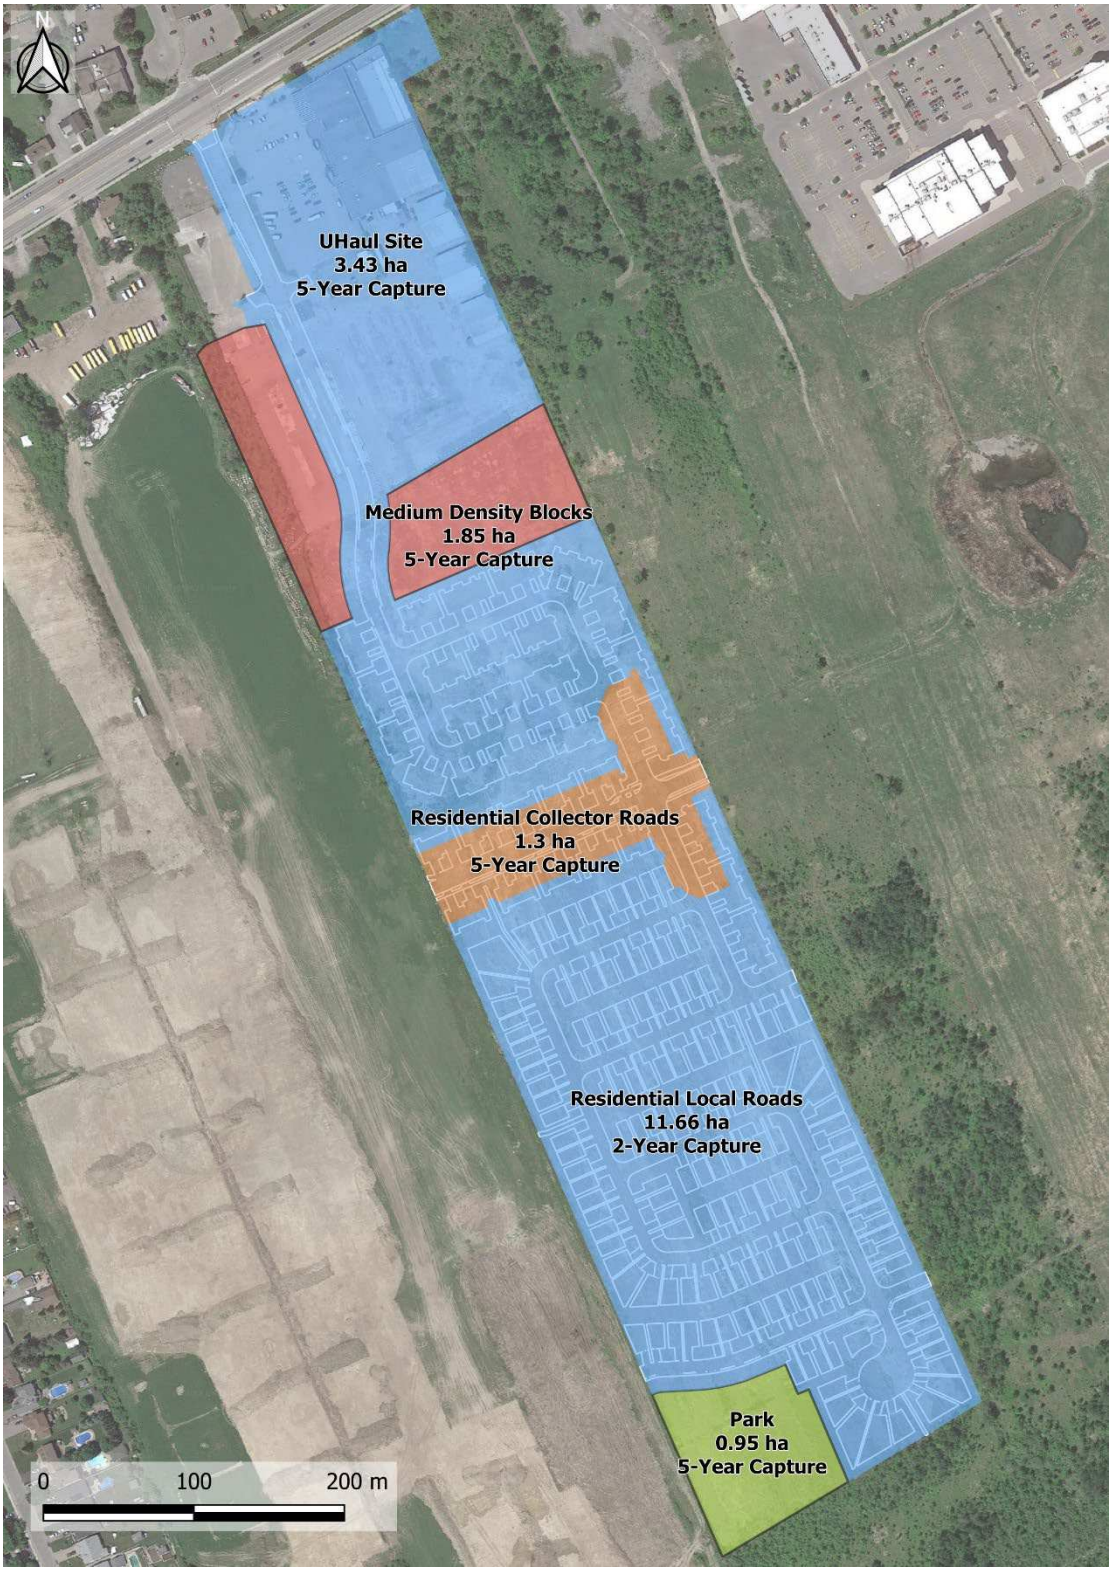

Figure 1: General Site Plan

2 DESIGN CRITERIA AND GUIDELINES

The design criteria and guidelines used for the stormwater management of the subject subdivision are those that were developed in the background documents, as well as those provided in the October 2012 *City of Ottawa Sewer Design Guidelines* and subsequent technical memorandums, and generally accepted stormwater management design guidelines.

The detailed design of the proposed BMR – The Commons development has a total drainage area of 19.19 ha with an average imperviousness of 70%. A detailed analysis of the proposed dual drainage system was required to confirm that the following general design criteria and guidelines for the minor and major systems would be met.

2.1 Minor System

a) Storm sewers are to be designed to provide a minimum 2-year level of service, plus 5-year inflows on collector roads (Rue De Jargeau Road), as seen in Figure 1 above.

b) The 100-year hydraulic grade line (HGL) within the development minor systems must be maintained at least 0.3 m below the underside of footing elevation where gravity house connections are installed.

c) For less frequent storms (i.e. larger than 1:2 year or 1:5 year on collector), the minor system shall, if required, be limited with the use of inlet control devices to prevent excessive hydraulic surcharges and to maximize the use of surface storage on the road where desired.

d) Catchbasins on the road are to be equipped with City standard type S19 (fish) grates or City standard type S22 side inlets, and grates for catchbasins in rear yards, park and open spaces with pedestrian traffic are to be City standard type S19, S30 and S31.

e) Single catchbasins are to be equipped with 200 mm minimum lead pipes, and double catchbasins are to be equipped with 250 mm minimum lead pipes.

f) Rearyard catchbasins are to be equipped with 250 mm minimum lead pipes. Catchbasins installed on the street, where rearyard catchbasins connect to the main storm sewer through the catchbasin, are to be equipped with 250 mm minimum lead pipes for both single and double catchbasins.

g) Under full flow conditions, the allowable velocity in storm sewers is to be no less than 0.80m/s and no greater than 3.0m/s. Where velocities over 3.0 m/s are proposed, provisions shall be made to protect against displacement of sewers by sudden jarring or movement. Velocities greater than 6.0 m/s are not permitted.

2.2 Major System

a) The major system shall be designed with enough road surface storage to allow the excess runoff of a 100-year storm to be retained within road ponding areas where desired.

b) Inlet control devices should be sized such that they do not create surface ponding on the road during the 2-year design storm on local roads (5-year design storm on collector and 10-year design storm on arterial roads); it should be noted that surface ponding over grates is present during rainfall under any design, as an appropriate depth of water is required for runoff to enter the grate (refer to Tables D-6 of Appendix D).

c) Roof leaders shall be installed to direct the runoff to splash pads and onto grassed areas.

d) For the 100-year storm, the maximum total depth of water (static + dynamic) on all roads shall not exceed 35 cm at the gutter.

e) During the 100-year + 20% stress test, the maximum extent of surface water on streets, rearyards, public space and parking areas shall not touch the building envelope.

f) When catchbasins are installed in rear yards, safe overland flow routes are to be provided to allow the release of excess flows from such areas.

g) The product of the maximum flow depths on streets and maximum flow velocity must be less than $0.60 m^2/s$ on all roads.

h) For the majority of the developments, the excess major system flows up to the 100-year return period are to be retained on-site in development blocks such as parks, schools, commercial, unless specified otherwise.

i) There must be at least 15 cm of vertical clearance between the spill elevation on the street and the ground elevation at the nearest building envelope that is in the proximity of the flow route or ponding area.

j) There must be at least 30 cm of vertical clearance between the rearyard spill elevation and the ground elevation at the adjacent building envelope.

3 ASSUMPTIONS AND SOURCE OF DATA USED IN THIS STUDY

Sources of information and assumptions made in this study are listed below:

- Stormwater management model: *PCSWMM (version 7.4)*
- Minor system design: *1:2 year, plus 1:5-year inflows on collector roads. See the Rational Method Calculations in Appendix A.*
- Major system design: *1:100 year*
- Max. 100-yr water depth on roads: *35cm above the gutter*
- Extent of the major system: *Shall not touch the building envelope during the 100-year + 20% stress test*
- PCSWMM model parameters: *Fo = 76.2 mm/hr, Fc = 13.2 mm/hr, DCAY = 4.14/hr, D.Stor.Imp. = 1.57 mm, D.Stor.Per. = 4.67 mm (as per 2012 City of Ottawa Sewer Design Guidelines)*
  Detailed Area Imperviousness: based on development layout.
- Design storms: *25mm 4-hour Chicago, 2-, 5-, and 100-year 3-hour Chicago and the 100-year 24-hour SCS Type II storms as per 2012 City of Ottawa Sewer Design Guidelines; peak averaged over 10 minutes.*
- Historical Events: *July 1st, 1979; August 4th, 1988; and August 8th, 1996 events as per 2012 City of Ottawa Sewer Design Guidelines.*
- Stress Test: *20% increase in the 100-year 3-hour Chicago storm.*
- Street catchbasin covers: *City Standard Type S19 (fish) or City Standard Type S22 (side inlet). Type S19 approach flow-capture curves as per MTO design charts (equivalent to OPSD 400.010). Type S22 approach flow-capture curves as per the 2004 City of Ottawa Guidelines.*
- Rearyard catchbasin covers: *City Standard Type S19, S30 and S31*
- Curb and gutter: *City Standard SC1.3 (mountable) and SC1.1 (barrier). In the absence of flow capture curves for these curbs and gutters, OPSD 600.010 curb and gutters are assumed.*
- Manning's' roughness coeff.: *0.013 for concrete and 0.013 for PVC pipes (free flow).*
- Minor system losses: *Refer to Appendix C for maintenance hole loss coefficients.*
- Underside of footing elevations: *As provided by Novatech.*
- Freeboard in HGL analysis: *0.3 m between the underside of footing elevation and 100-year hydraulic gradeline.*
- Inlet Control Devices: *Refer to Appendix B for Plas-Tech ICD details.*
- Depth of backyard swales: *As per Novatech's Grading Plan*
- Street and pipe dimensions: *As per Novatech's Plan and Profiles*
- Right-of-way characteristics: *As per Novatech's Details of Roads*
- Downstream HGL: *Boundary condition set at STM-111 as per JFSA East Urban Community/Preliminary HGL analysis and Pond Design Addendum, August 2020 (See Table D-12).*

4 ULTIMATE CONDITIONS PROPOSED MINOR AND MAJOR SYSTEM DRAINAGE

The proposed minor and major system drainage routes are shown in plan view in Figures 2 and 3. The residential areas where enough detail was available were modelled in PCSWMM.

As per City standards, the minor system has been designed to accommodate a minimum of the 2-year post-development flows from within the site and local roads, plus 5-year inflows on collector roads, the medium density areas and the U-Haul area. A Rational Method design was conducted by Novatech (refer to Appendix A) to estimate minor system flows based on the City of Ottawa IDF relationship and selected runoff coefficients. The rational method 5-year inflows were used to determine the release rates for the medium density and U-Haul lands. An additional rational method table can be seen in Appendix D, Table D-11, which compares rational method design flow to the respective CBs against that simulated in the PCSWMM model.

The minor system release rates from the 1.0 ha parklands area were assumed to be 5-year capture to the minor system with on-site storage up to the 100-year event with any excess flows to Rue De Beaugency street to the North of the park. The U-Haul land on the Northeast corner of the site was limited to the 5-year capture and 100-year storage on-site. The on-site storage volumes were determined by the IBI Group in the Pond Design Brief (Feb, 2020) and were then used in JFSA's PCSWMM model. The medium density blocks were limited to the 5-year capture, with onsite storage provided up to the 100-year event as determined in the MSS (December, 2020) and Novatech Conceptual Design (Nov, 2020). See Table 1 below for the storage requirements and release rates for the 100-year 3-Hour Chicago Storm. The collector road (Rue De Jargeau Road) was limited to the 5-year rational method as per the MSS (December, 2020) and Novatech Conceptual Design (Nov, 2020).

Table 1: Summary of Medium Density Blocks Results for the 100-Year 3-Hour Chicago Storm

Medium Density Blocks	Release Rate (m^3/s)	Storage Required (m^3)
Uhaul	0.857	540
B1	0.228	230
B3i	0.245	240

As noted earlier in this report, where possible with grading limitations, road ponding areas up to 35 cm deep were used to contain the 100-year major system flows in the development. Note that rearyard catchbasins were connected to catchbasins on the road where possible, to allow rearyard runoff access to the storage in road ponding areas at regular intervals. In a design of this type where lots are serviced by gravity house connections, inlet control devices (ICDs) can be used to limit minor system capture at each catchbasin to the appropriate level of service.

Within the development, circular orifice plate type Inlet Control Devices (ICDs) of City standard diameters 83 mm, 94 mm, 102 mm, 108 mm, 127 mm, 152 mm and 178 mm will be used to limit minor system capture to a minimum of the 2-year flow (refer to Appendix B for Plas-Tech ICD details), allowing for sub-surface storage of 0.5 m^3 in single catchbasins, 1.0 m^3 in double catch basins, and 1.9 m^3 in catchbasin manholes. Note that this subsurface catchbasin storage has not been included in the modelling to be conservative.

The street segments within the proposed development have been designed using a 'saw tooth' or 'sagged' road profile. The runoff from within these segments will be conveyed to catchbasins located at the lowest point within the street segment. Flows more than the catchbasin capture rate will be temporarily stored within the 'sagged' street segments and released slowly to the storm sewers, up to the 100-year design storm. When the storage on a specific street segment is surpassed due to blockage or an event greater than the 100-year storm, the excess water will flow towards the next downstream street sag, and eventually to the pond. It should be noted that the major system would outlet during the 100-year + 20% stress test without flooding any of the properties within the subdivision.

If the drainage system's capacity to capture surface flows is exceeded, Figures 5A-5C via Novatech present the maximum extent of static surface ponding and volume on the streets based on grading. Additionally, surface storage volumes that may exist in the rear yards have not been considered in this model, and the runoff from these areas have been directed straight to the catchbasins that the rear yard swales will discharge to. This has been completed to ensure that the peak flows and ponding volumes calculated in the model are conservative. The rear yard ponding depths for the 100-year Chicago Storm can be seen in Appendix D, Table D-10.

The PCSWMM analyses, discussed in Sections 4.1 and 4.2, have demonstrated that the proposed drainage system for the subdivision will have sufficient capacity to control the excess flow during a 100-year storm and safely capture and convey the 2-year (plus 5-year on collector roads) flow to the pond.

4.1 Ultimate Conditions Major System and SWM Analysis

The PCSWMM computer program was used to model the major and minor system flows within the proposed development.

The PCSWMM model was developed based on the information provided in Figures 2, 3, and 4. Eight (8) simulations were conducted, one for each of the following rainfall events:

i) the 2-year, 3-hour Chicago storm;
ii) the 5-year, 3-hour Chicago storm;
iii) the 100-year, 3-hour Chicago storm;
iv) the 100-year, 24-hour SCS Type II storm
v) the July 1st, 1979 historical event;
vi) the August 4th, 1988 historical event;

vii) the August 8th, 1996 historical event; and
viii) the 100-year, 3-hour Chicago storm + 20%.

Note that the purpose of simulating the 100-year, 3-hour Chicago storm with a 20% increase is to stress test the drainage system for potential flooding, as per the October 2012 City of Ottawa Sewer Design Guidelines. The depression storage and infiltration parameters in the PCSWMM model are as per the October 2012 City of Ottawa Sewer Design Guidelines. The percent imperviousness of the detailed drainage areas was measured based on the proposed development layout. The proposed development layouts have been established based on zoning requirements and represent the largest allowable footprint on each lot. The percent imperviousness of undetailed (lumped/external) drainage areas were calculated based on the runoff coefficient (C), where C = 0.7 x imperviousness ratio + 0.2. Figure 2 provides an overview of the subcatchments, and Table D-3 provides a full summary of all subcatchment parameters modelled in PCSWMM, respectively. Figures representing the details of the C Value calculations provided by Novatech can be found in Appendix A.

Within the model, all CB grates have been explicitly represented using orifice connections, with the opening dimensions and configuration (side/bottom inlet) reflective of each specific grate. The grate allows flows into the CB based on the individual hydraulic properties of each specific grate configuration. Where required, inflows are limited by circular orifice plate type Inlet Control Devices (ICDs) of City standard diameters 83 mm, 94 mm, 102 mm, 108 mm, 127 mm, 152 mm and 178 mm. Each of these ICDs has been explicitly represented in the model through the use of circular orifices reflective of the standard ICD dimensions. Note that 200 mm diameter lead pipes were assumed and are required between single catchbasins and the storm sewers, and 250 mm diameter lead pipes were assumed and are required between rearyard catchbasins or single catchbasin maintenance holes and the storm sewers. In locations where no ICD is required either the 200mm or 250mm lead pipe has been represented as a short tube orifice (C_o=0.82). No temporary CBs are required within the development, note that the proposed ICDs are the controlling feature into the minor system, not the lead pipe, as such only the ICD has been represented in the model. Refer to Table B-1 for ICD's control rates, D-4A & D-4B for grate capacity, and D-5C to lead pipe flows.

Within the proposed subdivision, the dynamic flow depth on the road (at the gutter) will be minimal during the 100-year storms, as the 100-year flows are mostly retained within the road ponding areas and do not accumulate as in a typical subdivision design. Furthermore, it was determined that for the 100-year storm at all major system segments, the product of the depth of water (m) at the gutter multiplied by the velocity of flow (m/s) will not exceed the maximum allowable 0.6 m^2/s (refer to Table D-8 of Appendix D, where the calculated maximum was determined to be 0.056 m^2/s). Table D-9 of Appendix D presents the stress test results for dynamic flow depth on the road based on a 20% increase in the 100-year storm, as per the October 2012 *City of Ottawa Sewer Design Guidelines*. As shown in Table D-9, the maximum dynamic flow depth under these conditions is calculated as 0.28 cm, and the product of the depth of water at the gutter multiplied by the velocity of flow is 0.07 m^2/s. To note, all cross sections have a maximum depth of 0.6 m therefore the depth/full depth values in Tables D-8 and D-9 are multiplied by 0.6 m. Table 2 below presents a summary of the major system results within the development simulated in PCSWMM during the 100-year Chicago storm. As the CB configuration in the PCSWMM model involves multiple parts, Table 2 describes the flow on the

road as well as at the catch basin junction in the model to differentiate how much flow is on the road vs. flow throught the grate and into the catch basin. The captured flow in Table 2 refers to the discharge through the ICD orifice.

Details of the 100-year street maximum water depth and water surface elevations are provided in Table D-7 of Appendix D. Based on Novatech's grading the major system has approximately 920 m^3 of storage at these localized low points throughout the development (see Figures 6A-6C). Depths calculated by the PCSWMM model demonstrate that the total 100-year depth of water (static and dynamic) on the street at these ponding areas will not exceed the maximum depth of 35 cm.

Table D-7 of Appendix D also presents the street storage stress test results based on a 20% increase in the 100-year storm, as per the October 2012 *City of Ottawa Sewer Design Guidelines*. As shown in Table D-7, the maximum depth of water (static + dynamic overflow) at any ponding area under these conditions is calculated as 30 cm. The maximum extent of surface water during the 100-year + 20% stress test will not touch the building envelopes, refer to Novatech drawings for the flood extent of these ponding depths provided in Figures 6A-6C.

Table 2: Summary of Major System Results for the 100-Year 3-Hour Chicago Storm

Catch Basin ID	Flow Depth (m)	Approach Flow On The Road (m^3/s)	Approach Flow at Catch Basin (m^3/s)	Captured Flow Through ICD (m^3/s)
02_(CB)	0.16	0.065	0.027	0.026
03_(CB)	0.16	0.065	0.031	0.031
04_(CB)	0.15	0.067	0.027	0.027
05_(CB)	0.15	0.067	0.027	0.027
06_(CB)	0.03	0.054	0.030	0.030
08_(CB)	0.16	0.053	0.032	0.032
09_(CB)	0.16	0.053	0.027	0.027
10_(CB)	0.28	0.086	0.031	0.031
11_(CB)	0.28	0.086	0.087	0.043
12_(CB)	0.21	0.110	0.050	0.050
13_(CB)	0.21	0.110	0.048	0.048
14_(CB)	0.20	0.062	0.028	0.027
15_(CB)	0.20	0.062	0.028	0.027
16_(CB)	0.17	0.055	0.021	0.021
17_(CB)	0.17	0.055	0.027	0.027
18_(CB)	0.22	0.093	0.085	0.055
19_(CB)	0.22	0.093	0.071	0.071
20_(CB)	0.20	0.092	0.036	0.036
21_(CB)	0.20	0.092	0.035	0.035
23_(CB)	0.14	0.072	0.049	0.049
24_(CB)	0.14	0.072	0.049	0.049
25_(CB)	0.02	0.011	0.009	0.009
26_(CB)	0.02	0.011	0.004	0.004
27_(CB)	0.22	0.136	0.069	0.068
28_(CB)	0.22	0.136	0.069	0.068
30_(CB)	0.10	0.118	0.086	0.086
31_(CB)	0.10	0.119	0.100	0.100
32_(CB)	0.21	0.117	0.106	0.039
33_(CB)	0.21	0.144	0.072	0.059
34_(CB)	0.18	0.116	0.049	0.049
35_(CB)	0.18	0.116	0.049	0.049
36_(CB)	0.14	0.081	0.036	0.036
37_(CB)	0.14	0.081	0.049	0.049
40_(CB)	0.20	0.097	0.048	0.048
41_(CB)	0.20	0.097	0.050	0.050
42_(CB)	0.18	0.083	0.032	0.032
43_(CB)	0.18	0.083	0.036	0.036
44_(CB)	0.15	0.052	0.032	0.032
45_(CB)	0.15	0.052	0.021	0.021
46_(CB)	0.18	0.060	0.032	0.032
47_(CB)	0.18	0.060	0.026	0.026
48_(CB)	0.20	0.066	0.028	0.028
49_(CB)	0.20	0.066	0.027	0.027
50_(CB)	0.17	0.097	0.048	0.048
51_(CB)	0.17	0.097	0.047	0.047
52_(CB)	0.07	0.099	0.043	0.044
53_(CB)	0.19	0.107	0.050	0.050
54_(CB)	0.19	0.107	0.049	0.049
55_(CB)	0.17	0.098	0.049	0.049
57_(CB)	0.27	0.106	0.050	0.050

4.2 Ultimate Conditions Minor System and Hydraulic Gradeline Analysis

The minor system analysis was completed using the PCSWMM program based on the peak flows captured during the rainfall events. Note that the storm sewer design is as provided by Novatech, and a Manning's roughness coefficient of 0.013 was used for concrete and PVC storm sewer pipes. Refer to Appendix C for maintenance hole loss coefficients used in the PCSWMM model.

The minor system performance was analyzed using a dynamic water surface elevation time-series at STM-111 unique for each design storm based on the HGL determined in JFSA's *"East Urban Community/Preliminary HGL analysis and Pond Design Addendum, August 2020"*. Table 3 presents the peak minor system outflows obtained with the above-mentioned simulations.

Table 3: Comparison of Ultimate Minor System Flows (3-Hour Chicago Storm) to the Pond from The Commons Development

Location	Novatech Rational Method Flow (m^3/s)	2-Year PCSWMM Flow (m^3/s)	5-Year PCSWMM Flow (m^3/s)	100-Year PCSWMM Flow (m^3/s)
STM-111 to Pond	2.49	2.07	2.99	4.29

(1)The total flow is calculated as per PCSWMM model peak inflows.

Table 3 shows that the total 2-year flows simulated by the PCSWMM models are between the 2-year and 5-year PCSWMM flows. This is to be expected as the majority of the site is serviced by the 2-year storms with some locations within the development serviced by the 5-year storm.

The PCSWMM simulations have determined that for the selected 2-, 5- and 100-year 3-Hour Chicago storms, the total minor system flows from the BMR – The Commons development would be 2.07 m^3/s, 2.99 m^3/s and 4.29 m^3/s, respectively. A freeboard of 0.3 m between the 100-year hydraulic grade line and the underside of footings has been provided throughout the proposed development.

Tables C-1A and C-1E of Appendix C summarizes the pipe data and hydraulic simulation results for the 100-year 3-hour Chicago storm, 100-year 24-hour SCS Type II storm and the three historical events. Note that a minimum freeboard of 0.3 m between the hydraulic grade line and the underside of footings has been provided throughout the proposed developments for the 100-year storms, and a minimum freeboard of 0 m has been provided throughout the proposed development for the historical events. Additionally, note that the majority of the flowing full pipe velocities are no less than 0.80 m/s and no greater than 3.0m/s. If velocities are over 3.0 m/s, provisions shall be made to protect against displacement of sewers by sudden jarring or movement. Velocities greater than 6.0 m/s are not permitted.

Table C-1F of Appendix C presents the climate change stress test results for the hydraulic grade line analysis based on a 20% increase in the 100-year storm, as per the October 2012 *City of Ottawa Sewer Design Guidelines*. Under these conditions, no locations within the proposed developments have a USF freeboard less than 0 m.

Table 4 presents the Ultimate composite hydraulic grade line results for the 100-year 3-hour Chicago and 100-year 24-hour SCS Type II design storms. Note to simplify this analysis, the highest HGL and the lowest USF on a single pipe length are compared, if it is found that the freeboard between these two locations is either less than 0.3m or less than 0.0m this location is flagged yellow or red, respectively. This flag then initiates a detailed analysis for this segment, where the HGL is interpolated along the full length of the pipe and then compared with the individual USF along with the distance, to confirm whether there is an HGL issue along that segment.

Table 4: Composite Hydraulic Gradeline Results for 100-Year Design Storms

U/S MH	D/S MH	Max. U/S HGL (m)	Max. D/S HGL (m)	Lot Number	USF (m)	Freeboard [2] (m)	Interpolated HGL		
							Length HGL (m)	Dist. From D/S MH (m)	HGL (m)
102_(STM)	100_(STM)	83.291	83.170	145	85.8	2.509			
104_(STM)	102_(STM)	83.443	83.291	139	85.7	2.257			
106_(STM)	104_(STM)	84.189	83.443	23	85.85	1.661			
108_(STM)	106_(STM)	84.196	84.189	28	86	1.804			
110_(STM)	108_(STM)	84.566	84.196	26	86.1	1.534			
112_(STM)	104_(STM)	83.814	83.443	18	85.95	2.136			
114_(STM)	112_(STM)	84.156	83.814	113	86.05	1.894			
116_(STM)	114_(STM)	84.271	84.156	108	86.5	2.229			
118_(STM)	116_(STM)	84.540	84.271	104	86.35	1.810			
120_(STM)	112_(STM)	84.664	83.814	9	86.1	1.436			
122_(STM)	120_(STM)	84.786	84.664	46	86.35	1.564			
124_(STM)	122_(STM)	84.924	84.786	49	86.5	1.576			
126_(STM)	124_(STM)	85.224	84.924	3	86.5	1.276			
128_(STM)	126_(STM)	85.520	85.224	56	86.7	1.180			
130_(STM)	128_(STM)	85.888	85.520	115	86.85	0.962			
132_(STM)	130_(STM)	86.034	85.888	122	87.3	1.266			
134_(STM)	132_(STM)	86.034	86.034	125	87.4	1.366			
136_(STM)	128_(STM)	85.726	85.520	65	86.7	0.974			
138_(STM)	136_(STM)	85.854	85.726	70	87.05	1.196			
140_(STM)	138_(STM)	86.243	85.854	76	87.05	0.807			
142_(STM)	132_(STM)	86.497	86.034	113	87.35	0.853			
142_(STM)	140_(STM)	86.497	86.243	92	87.45	0.953			
144_(STM)	140_(STM)	86.641	86.243	91	87.45	0.809			
146_(STM)	144_(STM)	86.660	86.641	94	87.8	1.140			
148_(STM)	146_(STM)	86.690	86.660	97	87.28	0.590			
150_(STM)	144_(STM)	86.889	86.641	114	87.7	0.811			
152_(STM)	150_(STM)	87.012	86.889	115	87.9	0.888			
154_(STM)	152_(STM)	87.073	87.012	117	88.3	1.227			
156_(STM)	154_(STM)	87.408	87.073	118	88.2	0.792			
158_(STM)	150_(STM)	87.637	86.889	103	88	0.363			
160_(STM)	158_(STM)	87.769	87.637	106	88.4	0.631			
162_(STM)	160_(STM)	88.278	87.769	107	88.4	0.122			
				107	88.4	0.595	106.3	11.954	87.805
				108	88.4	0.595	106.3	11.954	87.805
				109	88.4	0.595	106.3	11.954	87.805

[2] Conservative estimate of freeboard based on U/S HGL and lowest USF connected to pipe. Actual HGL / freeboard at all connecting lots interpolated where conservative estimate does not meet freeboard requirements.

[3] Future USF elevations estimated as 1.8 m below the upstream top of manhole elevations.

Interpolated HGL elevation

Freebaord Less than 0.3m

Freebaord Less than 0.0m

5 PERFORMANCE OF INTERIM B EUC POND 1

As detailed in the March 2014 *Design Brief for the Reconstruction of the East Urban Community Stormwater Management Pond 1 for the Trails Edge Subdivision*, East Urban Community (EUC) Pond 1 has been modified for Interim B conditions to support the development of the Trails Edge subdivision south of the hydro easement, and the extension of Brian Coburn Boulevard. Undeveloped area and existing commercial areas north of the hydro easement also drain to Pond 1 under Interim B conditions.

The Orleans Village and BMR - The Commons sites north of the hydro corridor were treated as undeveloped under Interim B conditions in the March 2014 *Design Brief* and lumped in with the development of the East Urban Community lands to the north of the hydro corridor, which will trigger an "Ultimate Conditions" expansion of the north main cell and north forebay in EUC Pond 1. However, it was proposed in the July 2018 *Stormwater Management Report for the Orleans Village Subdivision* that the development of Orleans Village be allowed under Interim B conditions, with the understanding that the 100-year water level in EUC Pond 1 would increase temporarily under these conditions. A maximum 100-year pond level of 83.05 m was reported for these conditions in the July 2018 *Stormwater Management Report for the Orleans Village Subdivision*; 5 cm above the target 100-year pond level of 83.00 m. All other quality, erosion and quantity control requirements identified in the March 2014 *Design Brief* are satisfied under these conditions. The Interim B drainage area to EUC Pond 1 as proposed in the July 2018 *Stormwater Management Report for the Orleans Village Subdivision* is presented in Figure E-1 of Appendix E of the current report. Refer to the July 2018 *Stormwater Management Report for the Orleans Village Subdivision* for further details.

It is proposed as part of the current study that the development of Phase 1 of BMR - The Commons be permitted under Interim B conditions, similar to Orleans Village, in exchange for Orleans Village mixed-use block 148 and future residential block 147 remaining undeveloped until the ultimate conditions expansion of the north main cell and north forebay in EUC Pond 1. Orleans Village mixed-use block 148 is identified as area B013DV2 in Figure E-1 of Appendix E (2.535 ha at 93% imperviousness), and Orleans Village future residential block 147 is identified as area B015RE2 in Figure E-1 of Appendix E (2.165 ha at 79% imperviousness). For comparison, Phase 1 of BMR - The Commons is 5.817 ha at 59% imperviousness.

To evaluate the performance of EUC Pond 1 under these proposed conditions, the PCSWMM model of BMR - The Commons was modified to represent interim conditions wherein only Phase 1 is developed, with 100-year capture to the minor system of undeveloped future phases and the existing commercial area to the north (refer to Figure 5). Similarly, the DDSWMM / SWMHYMO / XPSWMM model of drainage to EUC Pond 1 under Interim B conditions from the July 2018 *Stormwater Management Report for the Orleans Village Subdivision* was modified to remove the area occupied by the BMR - The Commons development (to avoid double-counting this area), and to represent Orleans Village areas B013DV2 and B015RE2 as undeveloped. The simulated outflow from the interim conditions model of BMR - The Commons Phase 1 was then input to the modified XPSWMM model of the EUC Pond 1 system under Interim B conditions.

The operation of Interim B EUC Pond 1 under these proposed conditions – Interim B + Orleans Village development (areas B013DV2 and B015RE2 undeveloped) + BMR – The Commons Phase 1 development – are summarized in Table 5 below.

Table 5: Summary of SWM Pond 1 Operating Characteristics
Under Interim B Conditions (+ BMR - The Commons Phase 1)

Pond Component	Total Inflow (m^3/s)	Water Level (m)				Volume Used [2] (m^3)	Allowable Outflow [3] (m^3/s)	Provided Outflow (m^3/s)
		North Forebay	North Main Cell	South Forebay	South Main Cell			
Permanent Pool [4]	N/A	81.600	80.100	81.500	80.100	36400	N/A	N/A
Quality Control	N/A	N/A	80.684	N/A	80.684	14892	N/A	0.204
Extended Detention	N/A	81.650	81.650	81.650	81.650	43988	N/A	0.383
100-Year, 24-Hour SCS [5][6]	0.000	83.013	83.014	83.020	83.020	110017	8.000	6.909

[2] Volumes are active storage only for all SWM facility components except the permanent pool.
[3] Refer to the March 2014 Design Brief for target release rates and volumes.
[4] Bottom elevations are 79.00 m in the north main cell, 79.10 m in the south main cell, 79.50 m in the north forebay and 80.00 m in the south forebay.
[5] Maximum allowable 100-year pond level = 83.0 m in the main cell (per the April 2008 "East Urban Community Pond No. 1 Design Brief" by Stantec).
[6] 100-Year 14-Hour SCS was used for Submission 2 as the critical storm to check against the allowable outflow

The above results show that the provided release rate for the critical 100-year storm does not exceed the allowable release rates for SWM Pond 1. Note that the maximum 100-year pond level is 83.02 m; 2 cm above the target 100-year water level of 83.0 m.

Interim B EUC Pond 1 has been equipped with two sediment forebays. Calculations for the minimum dispersion length, settling length and the average velocity in the north and south forebays under these Interim B conditions are presented in Calculation Sheets E-2 and E-3 of Attachment E. Note that the south forebay is not negatively affected by the Orleans Village and BMR - The Commons Phase 1 developments, as the proposed developments discharge to the north main cell and forebay of EUC Pond 1. Dispersion, setting and average velocity criteria are satisfied by the existing north forebay under these proposed conditions.

EUC SWM Pond 1 has a permanent pool volume of 36,400 m^3, which is more than the minimum permanent pool volume the SWMP Design Manual requires for normal protection for a wet pond for the 372.298 ha drainage area at 42% imperviousness, as calculated below.

$$(97.00 - 40)\ m^3/ha \times 372.298\ ha = 21{,}221\ m^3$$

The required quality control volume of 14,892 m^3 (40 m^3/ha) for the 372.298 ha drainage area is contained within the extended detention volume at an elevation of 80.684 m. The provided extended detention volume of 43,988 m^3 exceeds the required volume of 33,922 m^3 calculated based on detention of the 25 mm storm runoff.

It may therefore be concluded that the operation of EUC SWM Pond 1 under Interim B conditions, with the Orleans Village (with areas B013DV2 and B015RE2 undeveloped) and BMR The Commons Phase 1 developments in place, is in conformance with the requirements presented in the March 2014 *Design Brief for the Reconstruction of the East Urban Community Stormwater Management Pond 1 for the Trails Edge West Subdivision*, except for the 100-year pond level, which exceeds the maximum allowable elevation by 2 cm. It is also noted the 100-year outflow of 6.909 m^3/s does not exceed the maximum allowable outflow of 8.0 m^3/s.

EROSION AND SEDIMENT CONTROL DURING AND AFTER CONSTRUCTION

Silt and erosion control strategies shall be implemented during construction activities to minimize the transfer of silt off-site. The following measures should be implemented:

i) Silt control fences shall be installed as required to prevent the movement of silt off-site during rainfall events.

ii) Construction of a mud mat shall be installed at the site entrance to promote self-cleaning of truck tires when leaving the site.

iii) All catch basins shall be equipped with a crushed stone filter to prevent the capture of silt in the storm sewer system.

iv) Regular cleaning of the adjacent roads shall be undertaken during the construction activities.

v) Regular inspection and maintenance of the silt control measures shall be undertaken until the site has been stabilized.

vi) The erosion and sediment control devices shall be removed after the site has been stabilized.

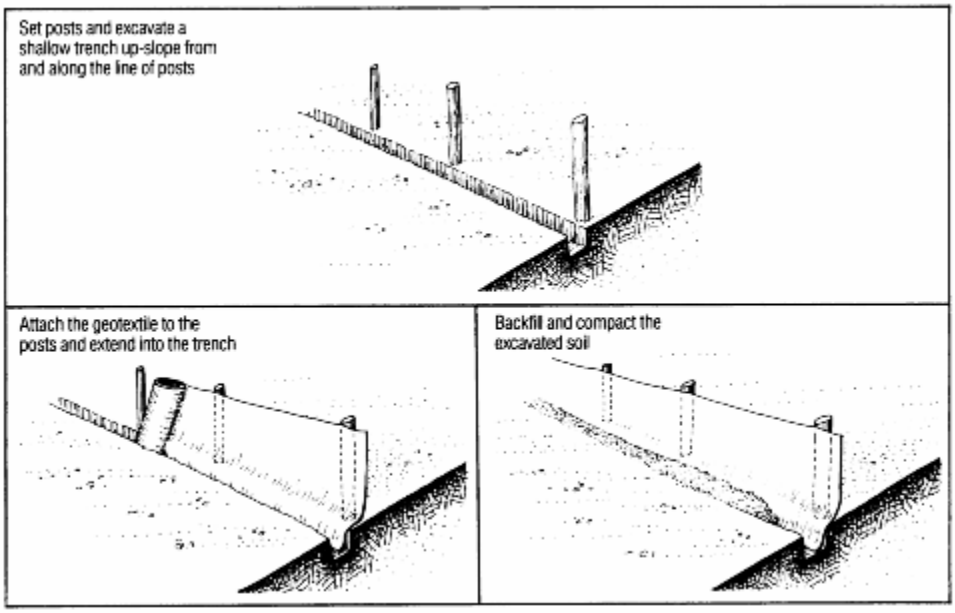

Figure 7: Typical installation of silt fences

6 SUMMARY, CONCLUSIONS AND RECOMMENDATIONS

The BMR – The Commons development is in the City of Ottawa, on Innes Road and east of Page Road. The development has a drainage area of 19.19 ha, which will be treated by a wet SWM pond for quantity and quality control, which services a total drainage area of 372.298 ha.

Per the City of Ottawa design guidelines, the minor system has been designed to accommodate a minimum of the 2-year post-development flows from within the site and from external areas (plus 5-year flows on collector). The PCSWMM model analyses have determined that the minor system will surcharge in some parts of the system. However, with the use of Inlet Control Devices, a minimum freeboard of 0.3 m is provided between the 100-year hydraulic grade line and the underside of footings throughout the subdivision.

The PCSWMM simulations have determined that for the selected 2-, 5- and 100-year 3-Hour Chicago storms, the total minor system flows from the BMR development and associated external areas would be 2.07 m^3/s, 2.99 m^3/s and 4.29 m^3/s, respectively.

Within the subdivision, the peak water depths do not exceed the maximum allowable 35 cm depth at the gutter for the simulated 100-year storm (Table D-7 of Appendix D). Furthermore, it was determined that for the 100-year event, the product of the velocity and depth of flow does not exceed the maximum allowable 0.60 m^2/s. Also as required, the maximum extent of surface water during the 100-year + 20% stress test will not touch the building envelopes.

Table C-1A- C1F of Appendix C summarizes the hydraulic grade line analysis for the various storm. Note that the full pipe velocities are generally no less than 0.80 m/s and no greater than 3.0 m/s for the proposed pipes. Where velocities over 3.0 m/s are proposed, provisions shall be made to protect against displacement of sewers by sudden jarring or movement.

Stress test results for the major and minor drainage systems based on a 20% increase in the 100-year storm, as per the October 2012 *City of Ottawa Sewer Design Guidelines*, are summarized in Section 4.

The operation of EUC SWM Pond 1 under Interim B conditions, with the Orleans Village (with areas B013DV2 and B015RE2 undeveloped) and BMR The Commons Phase 1 developments in place, is in conformance with the requirements presented in the March 2014 *Design Brief for the Reconstruction of the East Urban Community Stormwater Management Pond 1 for the Trails Edge West Subdivision*, except for the 100-year pond level, which exceeds the maximum allowable elevation by 2 cm. It is also noted the 100-year outflow of 6.909 m^3/s does not exceed the maximum allowable outflow of 8.0 m^3/s.

Recommendations for silt and erosion control strategies to be implemented during construction are presented in Section 6.

In conclusion, the proposed design satisfies all selected design guidelines and requirements.

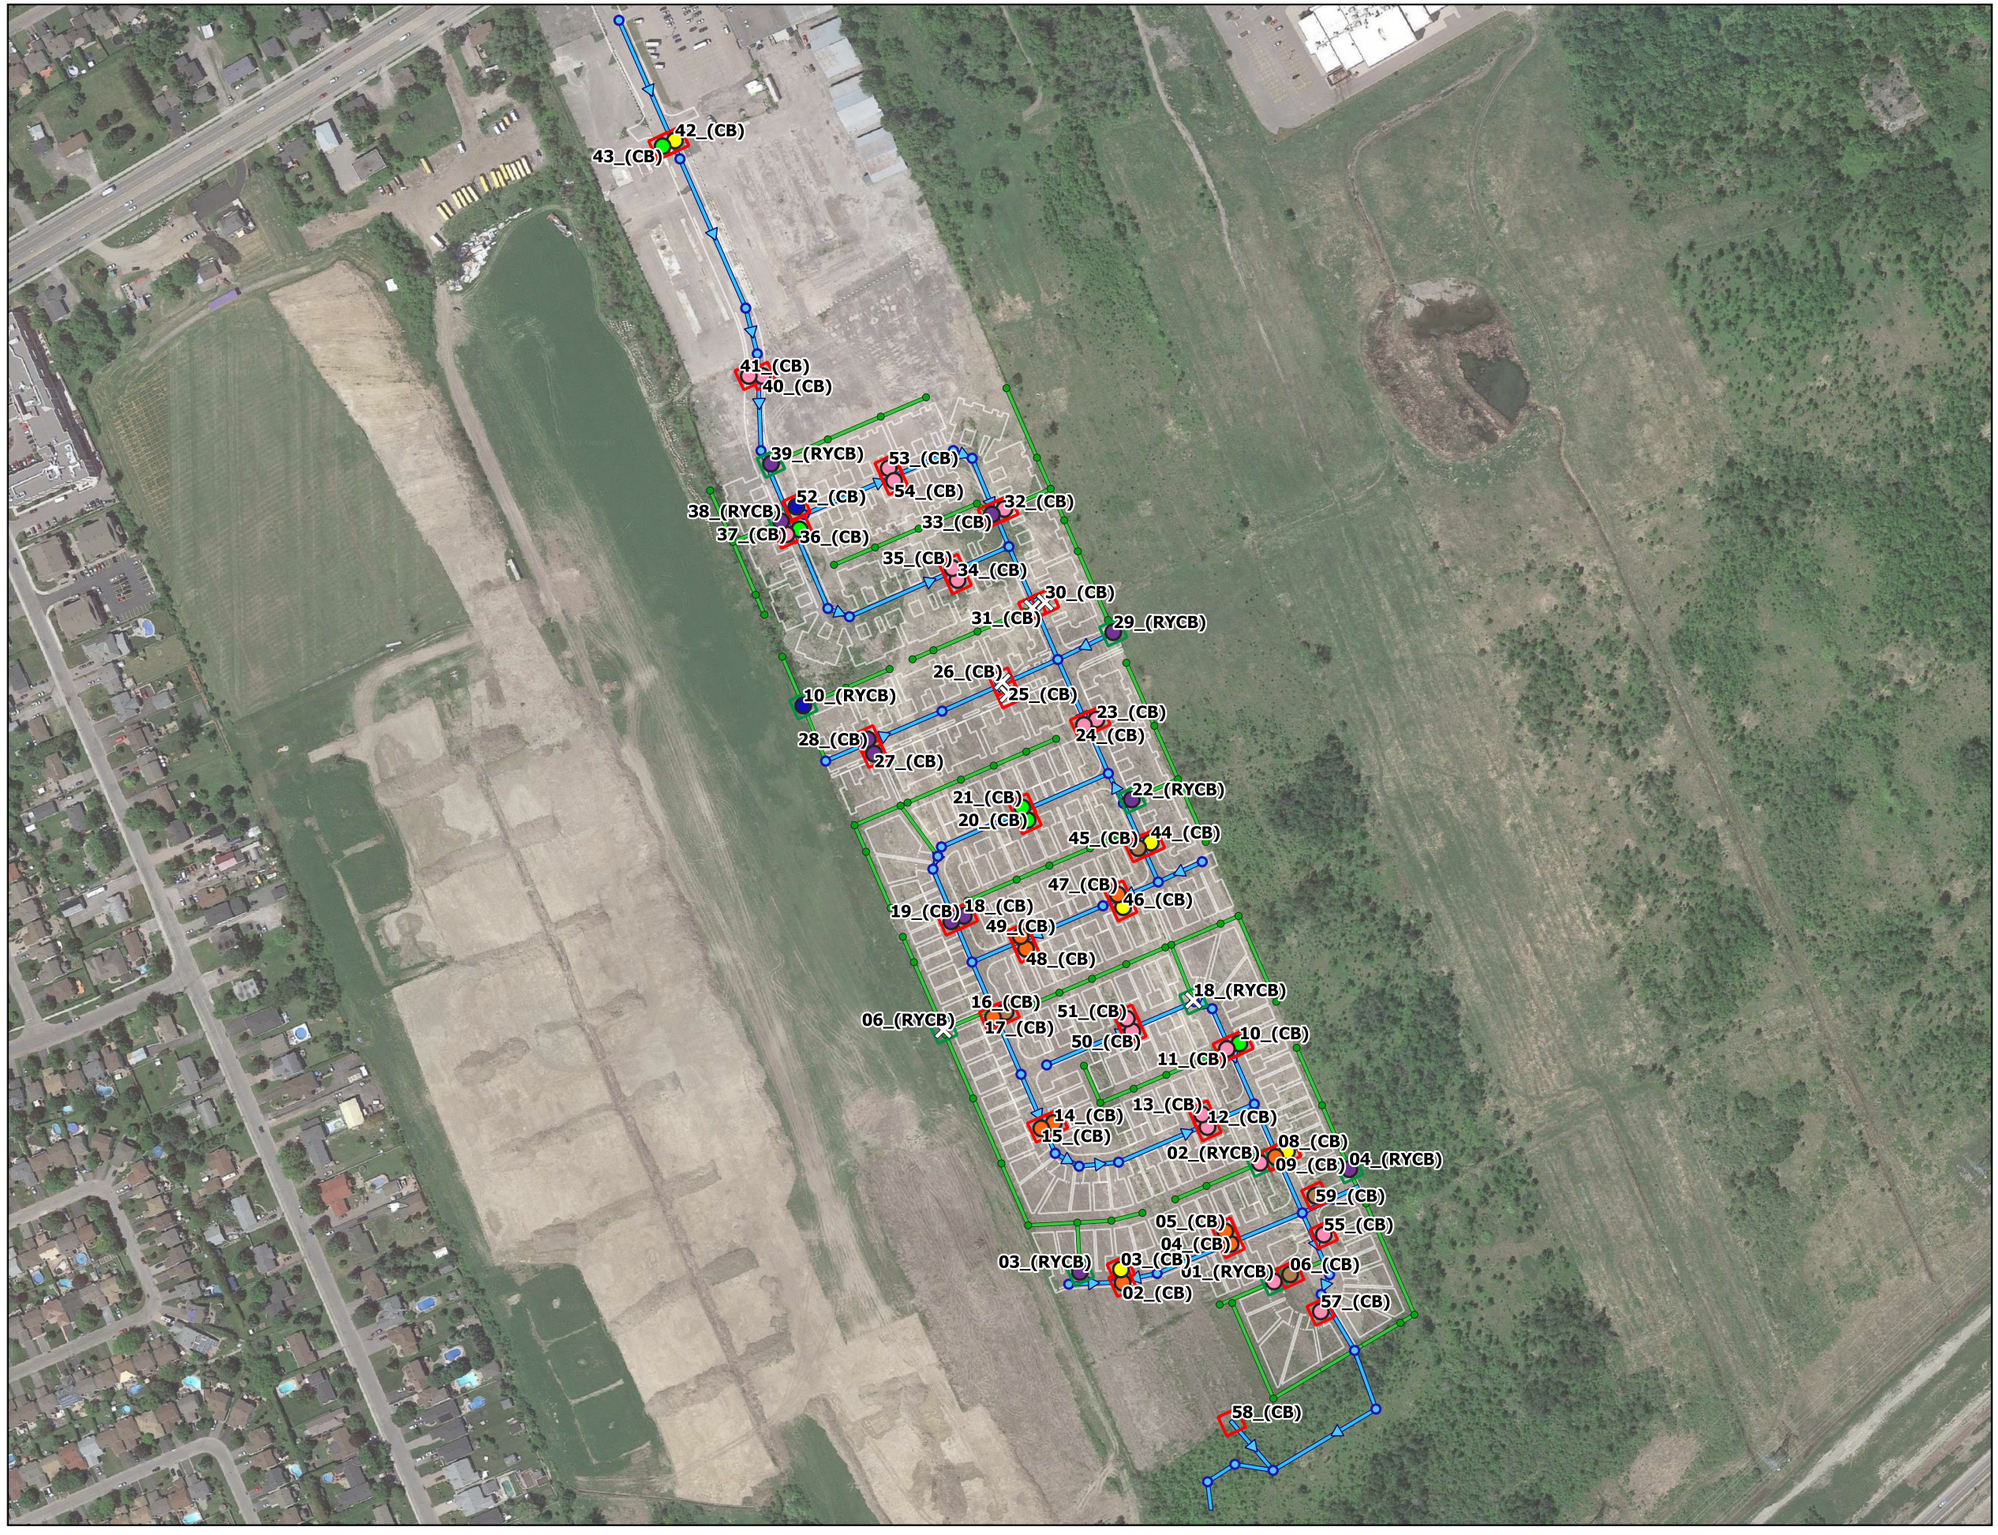

Legend

- Site Plan
- Manhole
- Catch Basins
- Rear Yard Catch Basin
- Minor System
- Rear Yard

ICD Sizing

- 0.083
- 0.094
- 0.102
- 0.108
- 0.127
- 0.152
- 0.178
- No ICD

N

SCALE: 1:3700

0 100 200 m

J.F. Sabourin and Associates Inc.
WATER RESOURCES AND ENVIRONMENTAL CONSULTANTS
52 Springbrook Drive
Ottawa, ON, K2S 1B9
(613) 836-3884
www.jfsa.com

NOVATECH ENGINEERING CONSULTANTS LTD.

Stormwater Management Report for
BMR - The Commons

Figure 2: Minor System Overview

PROJECT	2102-21
DRAWN	TL
DATE	11-MAY-2022

C:\Users\TLewis\J.F. Sabourin and Associates Inc\JFSA-OTTAWA-SERVER - Documents\PROJ\2102-21\202204 Subm 4\Design\QGIS

N

Legend

- Site Plan
- Subcatchments

SCALE: 1:4000

0 100 200 m

J.F. Sabourin and Associates Inc.
WATER RESOURCES AND ENVIRONMENTAL CONSULTANTS
52 Springbrook Drive
Ottawa, ON, K2S 1B9
(613) 836-3884
www.jfsa.com

NOVATECH ENGINEERING CONSULTANTS LTD.

Stormwater Management Report for
BMR - The Commons

Figure 3: Subcatchment Overview

PROJECT	2102-21
DRAWN	TL
DATE	11-MAY-2022

N

Legend

- Site Plan
- High Point
- Low Point
- Spill Points
- Major System
- Rear Yard
- Major System Spill

SCALE: 1:3750

0 50 100 150 200 m

J.F. Sabourin and Associates Inc.
WATER RESOURCES AND ENVIRONMENTAL CONSULTANTS
52 Springbrook Drive
Ottawa, ON, K2S 1B9
(613) 836-3884
www.jfsa.com

NOVATECH ENGINEERING CONSULTANTS LTD.

Stormwater Management Report for
BMR - The Commons

Figure 4: Proposed Major System

PROJECT	2102-21
DRAWN	MP/TL
DATE	03-11-2022

N

Legend

- Site Plan
- Site Area
- Developed Areas
- Undeveloped Areas

SCALE: 1:4100

0 100 200 m

J.F. Sabourin and Associates Inc.
WATER RESOURCES AND ENVIRONMENTAL CONSULTANTS
52 Springbrook Drive
Ottawa, ON, K2S 1B9
(613) 836-3884
www.jfsa.com

NOVATECH

Stormwater Management Report for
BMR - The Commons

Figure 5: Interim Condition

PROJECT	2102-21
DRAWN	MP
DATE	06-24-2021

C:\Users\JFSAPC1\J.F. Sabourin and Associates Inc\JFSA-OTTAWA-SERVER - Documents\PROJ\2102-21\202105 Subm1\Design\GIS\20210518 - Report Figures

LEGEND

- 120.46 / 119.96 — PROPOSED ELEVATION / EXISTING ELEVATION
- 120.46(S) — PROPOSED SWALE ELEVATION
- 120.46T/G — PROPOSED TOP OF GRATE ELEVATION
- 120.46(VPI) — PROPOSED VERTICAL POINT OF INTERSECTION ELEVATION
- 87.78TW / 85.98BW — PROPOSED TOP OF NOISE WALL ELEVATION / PROPOSED BOTTOM OF NOISE WALL ELEVATION
- 120.46T — PROPOSED ELEVATION BY OTHERS (CAIVAN ORLEANS VILLAGE)
- 3.2% — GRADE AND DIRECTION
- 127.55 — PROPOSED TERRACE ELEVATION
- 120.46 — SPILL ELEVATION
- FF= — FINISHED FLOOR ELEVATION
- TF= — TOP OF FOUNDATION ELEVATION
- USF= — UNDERSIDE OF FOOTING ELEVATION
- C/LO/WO — UNIT BASEMENT STYLE (CONVENTIONAL / LOOKOUT / WALKOUT)
- PRV — PRESSURE REDUCING VALVE
- EMERGENCY OVERLAND FLOW
- PROPOSED TERRACING
- PROPOSED SWALE
- MH 100 — PROPOSED STORM MH
- PROPOSED LANDSCAPE TEE CATCH BASIN
- PROPOSED LANDSCAPE ELBOW CATCH BASIN
- PROPOSED REAR YARD CATCH BASIN MANHOLE
- PROPOSED REAR YARD CATCH BASIN
- PROPOSED ROAD CATCHBASIN
- EXISTING TREE TO REMAIN IF POSSIBLE
- 87.65 — LIMITS AND ELEVATION FOR 100 YR PONDING
- 87.62 — LIMITS AND ELEVATION FOR 100 YR PONDING + 20%
- 97.84 — REAR YARD STATIC PONDING LIMITS

NORTH

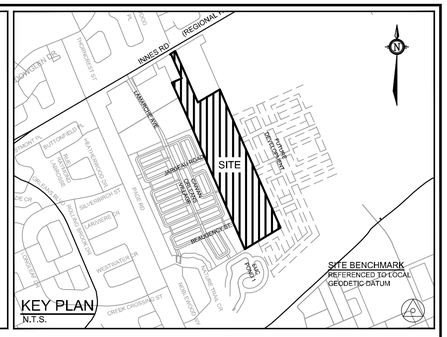

KEY PLAN
N.T.S.

ROADWAY CATCHBASIN TABLE (PHASE 2A)

CB No.	STATION	T/G ELEVATION	INVERT	ICD DIA.	SIZE	CAPTURED FLOW (m^3/s)
30	2+235.53	89.07	87.27	200mm	600 x 600 CB	0.086
31	2+235.52	89.07	87.27	200mm	600 x 600 CB	0.100
32	2+172.35	89.47	87.67	127mm	600 x 600 CB	0.039
33	2+172.35	89.47	87.67	152mm	600 x 600 CB	0.059
34	9+535.97	89.51	87.71	127mm	600 x 600 CB	0.049
35	9+535.97	89.51	87.71	127mm	600 x 600 CB	0.049
36	9+396.24	89.79	87.99	108mm	600 x 600 CB	0.036
37	9+395.97	89.79	87.99	127mm	600 x 600 CB	0.049
38*	9+387.20	89.86	88.06	152mm	600 x 600 CB	N/A
39*	9+351.61	90.13	88.33	152mm	600 x 600 CB	N/A
40	9+294.95	90.13	88.33	127mm	600 x 600 CB	0.048
41	9+294.96	90.13	88.33	127mm	600 x 600 CB	0.050
42	9+139.87	90.30	88.50	102mm	600 x 600 CB	0.032
43	9+140	90.29	88.49	108mm	600 x 600 CB	0.036
52	9+382.52	89.81	88.01	178mm	600 x 600 CB	0.044

* SOLID COVER
** CURB INLET

REAR YARD CATCHBASIN TABLE (PHASE 2A)

RYCB No.	T/G ELEVATION	INVERT	ICD DIA
RYCB 12	89.68	88.00	-
RYCB 13	89.05	87.54	-

ROADWAY CATCHBASIN TABLE (PHASE 3A)

CB No.	STATION	T/G ELEVATION	INVERT	ICD DIA.	SIZE	CAPTURED FLOW (m^3/s)
53	2+079.97	89.66	87.86	127mm	600 x 600 CB	0.050
54	2+079.96	89.66	87.86	127mm	600 x 600 CB	0.049

REAR YARD CATCHBASIN TABLE (PHASE 3A)

RYCB No.	T/G ELEVATION	INVERT	ICD DIA
RYCB 14	89.85	88.14	-
RYCB 15	90.25	88.70	-

BLOCK 161
Medium Density Residential
Area= 1.02 Ha
(2.54 Acres)

BLOCK 160
Medium Density Residential
Area= 1.01 Ha
(2.50 Acres)

APPROXIMATE LIMIT OF CDP BOUNDARY

Street Two

Street Nine

3636 INNES ROAD
(HAUL SITE
(D07-12-20-0086)

3604 INNES ROAD
CARWASH
(D07-12-18-0132)

NOTE:
THE POSITION OF ALL POLE LINES, CONDUITS, WATERMAINS, SEWERS AND OTHER UNDERGROUND AND OVERGROUND UTILITIES AND STRUCTURES IS NOT NECESSARILY SHOWN ON THE CONTRACT DRAWINGS, AND WHERE SHOWN, THE ACCURACY OF THE POSITION OF SUCH UTILITIES AND STRUCTURES IS NOT GUARANTEED. BEFORE STARTING WORK, DETERMINE THE EXACT LOCATION OF ALL SUCH UTILITIES AND STRUCTURES AND ASSUME ALL LIABILITY FOR DAMAGE TO THEM.

No.	REVISION	DATE	BY
4.	ISSUED FOR FINAL CITY APROVAL AND ECA	MAY 11/22	BHB
3.	REVISED AND REISSUED FOR REVIEW	MAR 10/22	BHB
2.	REVISED AND REISSUED FOR REVIEW	NOV 26/21	BHB
1.	ISSUED FOR REVIEW	JUNE 18/21	BHB

SCALE 1:500 (1:500, 0 5 10 15 20)

DESIGN DJC
CHECKED BCS
DRAWN MFD
CHECKED BCS
APPROVED BHB

FOR REVIEW ONLY

NOVATECH
Engineers, Planners & Landscape Architects
Suite 200, 240 Michael Cowpland Drive
Ottawa, Ontario, Canada K2M 1P6
Telephone (613) 254-9643
Facsimile (613) 254-5867
Website www.novatech-eng.com

LOCATION
CITY OF OTTAWA
THE COMMONS

DRAWING NAME
PONDING AND ICD PLAN

PROJECT No. 118224-00
REV # 4
DRAWING No. 118224-P-ICD1

#18535
D07-16-19-0027

M:\2018\118224\CAD\design\118224-P-ICD.dwg, 118224-P-ICD1-A1, May 11, 2022 - 6:09pm, breed

LEGEND

120.46 / 119.55	PROPOSED ELEVATION / EXISTING ELEVATION	3.2%	GRADE AND DIRECTION
120.46(S)	PROPOSED SWALE ELEVATION	127.55	PROPOSED TERRACE ELEVATION
120.46TG	PROPOSED TOP OF GRATE ELEVATION	120.46	SPILL ELEVATION
120.46(VPI)	PROPOSED VERTICAL POINT OF INTERSECTION ELEVATION	FF=	FINISHED FLOOR ELEVATION
87.78TW / 86.988W	PROPOSED TOP OF NOISE WALL ELEVATION / PROPOSED BOTTOM OF NOISE WALL ELEVATION	TF=	TOP OF FOUNDATION ELEVATION
120.46	PROPOSED ELEVATION BY OTHERS (CAIVAN ORLEANS VILLAGE)	USF=	UNDERSIDE OF FOOTING ELEVATION
		C/LO/WO	UNIT BASEMENT STYLE (CONVENTIONAL / LOOKOUT / WALKOUT)
		PRV	PRESSURE REDUCING VALVE
			EMERGENCY OVERLAND FLOW
			PROPOSED TERRACING
			PROPOSED SWALE
		MH 100	PROPOSED STORM MH
			PROPOSED LANDSCAPE TEE CATCH BASIN
			PROPOSED LANDSCAPE ELBOW CATCH BASIN
			PROPOSED REAR YARD CATCH BASIN MANHOLE
			PROPOSED REAR YARD CATCH BASIN
			PROPOSED ROAD CATCHBASIN
			EXISTING TREE TO REMAIN IF POSSIBLE
		87.65	LIMITS AND ELEVATION FOR 100 YR PONDING
		87.62	LIMITS AND ELEVATION FOR 100 YR PONDING + 20%
		97.84	REAR YARD STATIC PONDING LIMITS

NORTH

KEY PLAN
N.T.S.

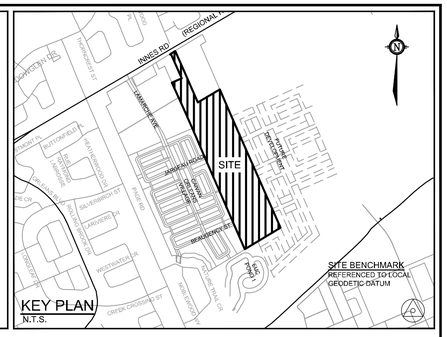

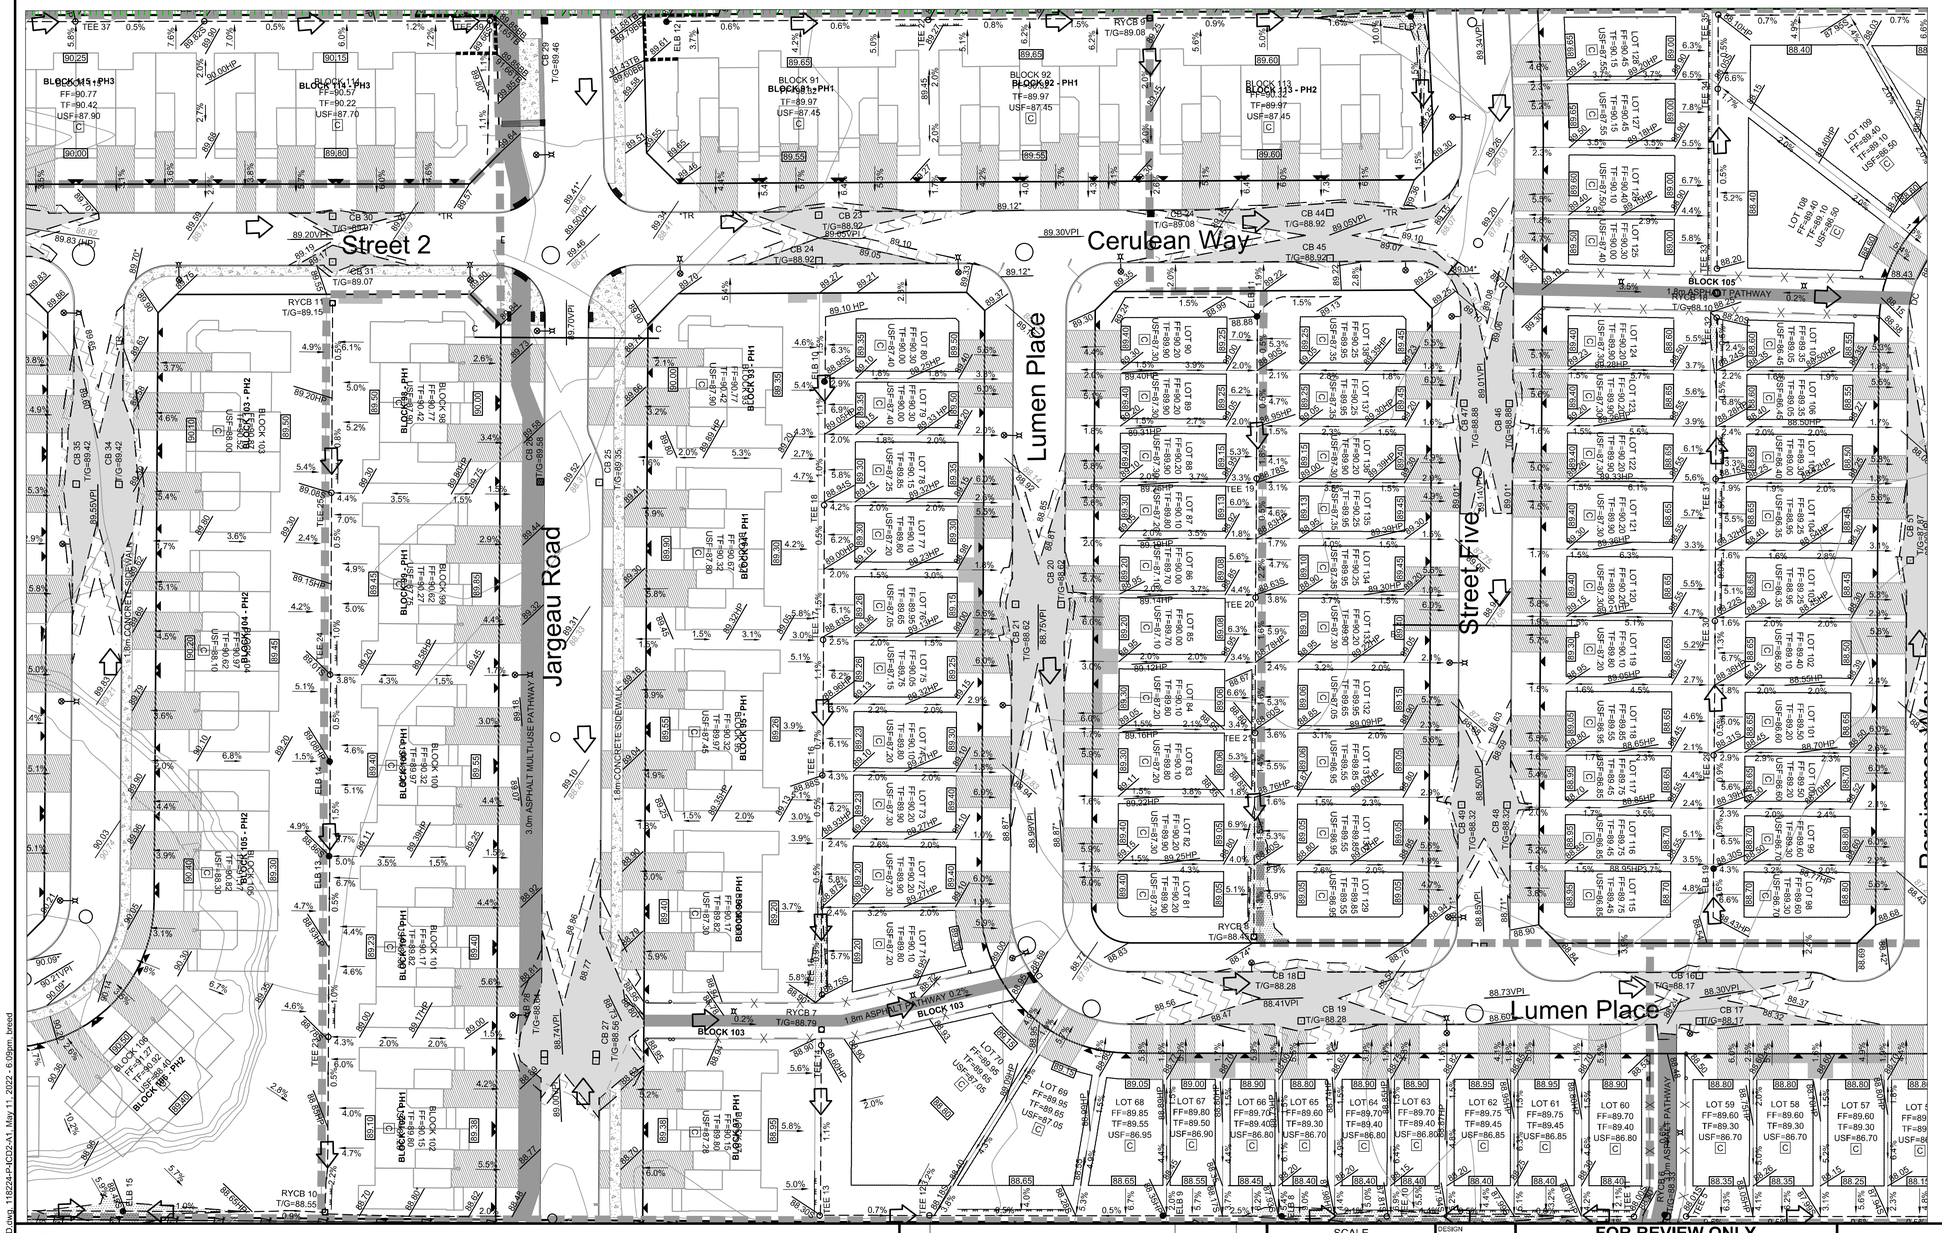

ROADWAY CATCHBASIN TABLE (PHASE 1B)

CB No.	STATION	T/G ELEVATION	INVERT	ICD DIA.	SIZE	CAPTURED FLOW (m³/s)
18	4+170	88.28	86.48	152mm	600 x 600 CB	0.055
19	4+170	88.28	86.48	152mm	600 x 600 CB	0.071
20	4+069	88.62	86.82	108mm	600 x 600 CB	0.036
21	4+069	88.62	86.82	108mm	600 x 600 CB	0.035
23	3+052	88.92	87.12	127mm	600 x 600 CB	0.049
24	3+052	88.92	87.12	127mm	600 x 600 CB	0.049
25	1+126.45	89.39	87.59	250mm	600 x 600 CB	0.009
26**	1+126.45	89.51	87.71	250mm	600 x 600 CB	0.004
27***	1+032.02	88.59	86.79	152mm	600 x 600 CB	0.068
28***	1+032.02	88.66	86.86	152mm	600 x 600 CB	0.068
29*	1+201.88	89.61	85.31	--	600 x 600 CB	N/A

* SOLID COVER
** CURB INLET
***DUAL CATCHBASIN

REAR YARD CATCHBASIN TABLE (PHASE 1B)

RYCB No.	T/G ELEVATION	INVERT	ICD DIA
RYCB 7	88.79	86.49	-
RYCB 8	88.46	86.97	-
RYCB 10	88.55	87.02	178mm
RYCB 11	89.19	87.35	-

REAR YARD CATCHBASIN TABLE (PHASE 2A)

RYCB No.	T/G ELEVATION	INVERT	ICD DIA
RYCB 12	89.68	88.00	-
RYCB 13	89.05	87.54	-

ROADWAY CATCHBASIN TABLE (PHASE 3B)

CB No.	STATION	T/G ELEVATION	INVERT	ICD DIA.	SIZE	CAPTURED FLOW (m³/s)
6*	8+042.40	87.39	85.39	83mm	600 x 600 CB	0.030
55	8+030	87.27	85.47	127mm	600 x 600 CB	0.049
56	8+030	87.27	85.47	--	600 x 600 CB	N/A
57***	8+069.55	87.40	85.60	127mm	600 x 600 CB	0.050

* SOLID COVER (CB6 TO BE INSTALLED AS A PART OF PHASE 1A)
*** DUAL CATCHBASIN

REAR YARD CATCHBASIN TABLE (PHASE 3B)

RYCB No.	T/G ELEVATION	INVERT	ICD DIA
RYCB 1	87.31	86.00	127mm
TEE 43	87.75	86.11	-
TEE 44	87.76	86.04	-

* RYCB1 TO BE INSTALLED AS A PART OF PHASE 1A

NOTE:
THE POSITION OF ALL POLE LINES, CONDUITS, WATERMAINS, SEWERS AND OTHER UNDERGROUND AND OVERGROUND UTILITIES AND STRUCTURES IS NOT NECESSARILY SHOWN ON THE CONTRACT DRAWINGS, AND WHERE SHOWN, THE ACCURACY OF THE POSITION OF SUCH UTILITIES AND STRUCTURES IS NOT GUARANTEED. BEFORE STARTING WORK, DETERMINE THE EXACT LOCATION OF ALL SUCH UTILITIES AND STRUCTURES AND ASSUME ALL LIABILITY FOR DAMAGE TO THEM.

No.	REVISION	DATE	BY
4.	ISSUED FOR FINAL CITY APPROVAL AND ECA	MAY 11/22	BHB
3.	REVISED AND REISSUED FOR RVEIEW	MAR 10/22	BHB
2.	REVISED AND REISSUED FOR RVEIEW	NOV 26/21	BHB
1.	ISSUED FOR REVIEW	JUNE 18/21	BHB

SCALE: 1:500
1:500 0 5 10 15 20

DESIGN: BR
CHECKED: BCS
DRAWN: BR
CHECKED: BCS
APPROVED: BHB

FOR REVIEW ONLY

NOVATECH
Engineers, Planners & Landscape Architects
Suite 200, 240 Michael Cowpland Drive
Ottawa, Ontario, Canada K2M 1P6
Telephone (613) 254-9643
Facsimile (613) 254-5867
Website www.novatech-eng.com

LOCATION
CITY OF OTTAWA
THE COMMONS

DRAWING NAME
PONDING AND ICD PLAN

PROJECT No. 118224-00
REV REV # 4
DRAWING No. 118224-P-ICD2

D07-16-19-0027
#18535

M:\2018\118224\CAD\Design\118224-P-ICD.dwg, 118224-P-ICD2-A1, May 11, 2022 - 6:09pm, breed

PLANA1.DWG - 84.1mmx594mm

LEGEND

- 120.46 / TC 120.00 — PROPOSED ELEVATION / EXISTING ELEVATION
- 120.46(S) — PROPOSED SWALE ELEVATION
- 120.46T/G — PROPOSED TOP OF GRATE ELEVATION
- 120.46(VPI) — PROPOSED VERTICAL POINT OF INTERSECTION ELEVATION
- 87.78TW / 85.99BW — PROPOSED TOP OF NOISE WALL ELEVATION / PROPOSED BOTTOM OF NOISE WALL ELEVATION
- 120.46 — PROPOSED ELEVATION BY OTHERS (CAIVAN ORLEANS VILLAGE)
- 3.2% — GRADE AND DIRECTION
- 127.55 — PROPOSED TERRACE ELEVATION
- 120.46 — SPILL ELEVATION
- FF= — FINISHED FLOOR ELEVATION
- TF= — TOP OF FOUNDATION ELEVATION
- USF= — UNDERSIDE OF FOOTING ELEVATION
- C/LO/WO — UNIT BASEMENT STYLE (CONVENTIONAL / LOOKOUT / WALKOUT)
- PRV — PRESSURE REDUCING VALVE
- EMERGENCY OVERLAND FLOW
- PROPOSED TERRACING
- PROPOSED SWALE
- MH 100 — PROPOSED STORM MH
- PROPOSED LANDSCAPE TEE CATCH BASIN
- PROPOSED LANDSCAPE ELBOW CATCH BASIN
- PROPOSED REAR YARD CATCH BASIN MANHOLE
- PROPOSED REAR YARD CATCH BASIN
- PROPOSED ROAD CATCHBASIN
- EXISTING TREE TO REMAIN IF POSSIBLE
- 87.65 — LIMITS AND ELEVATION FOR 100 YR PONDING
- 87.62 — LIMITS AND ELEVATION FOR 100 YR PONDING + 20%
- 97.84 — REAR YARD STATIC PONDING LIMITS

NORTH

KEY PLAN
N.T.S.

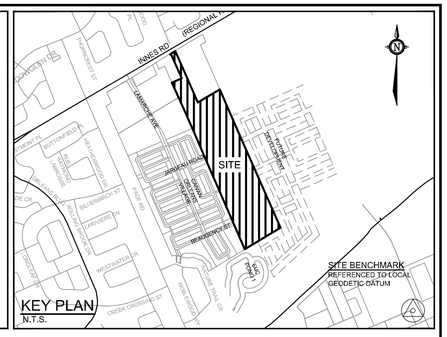

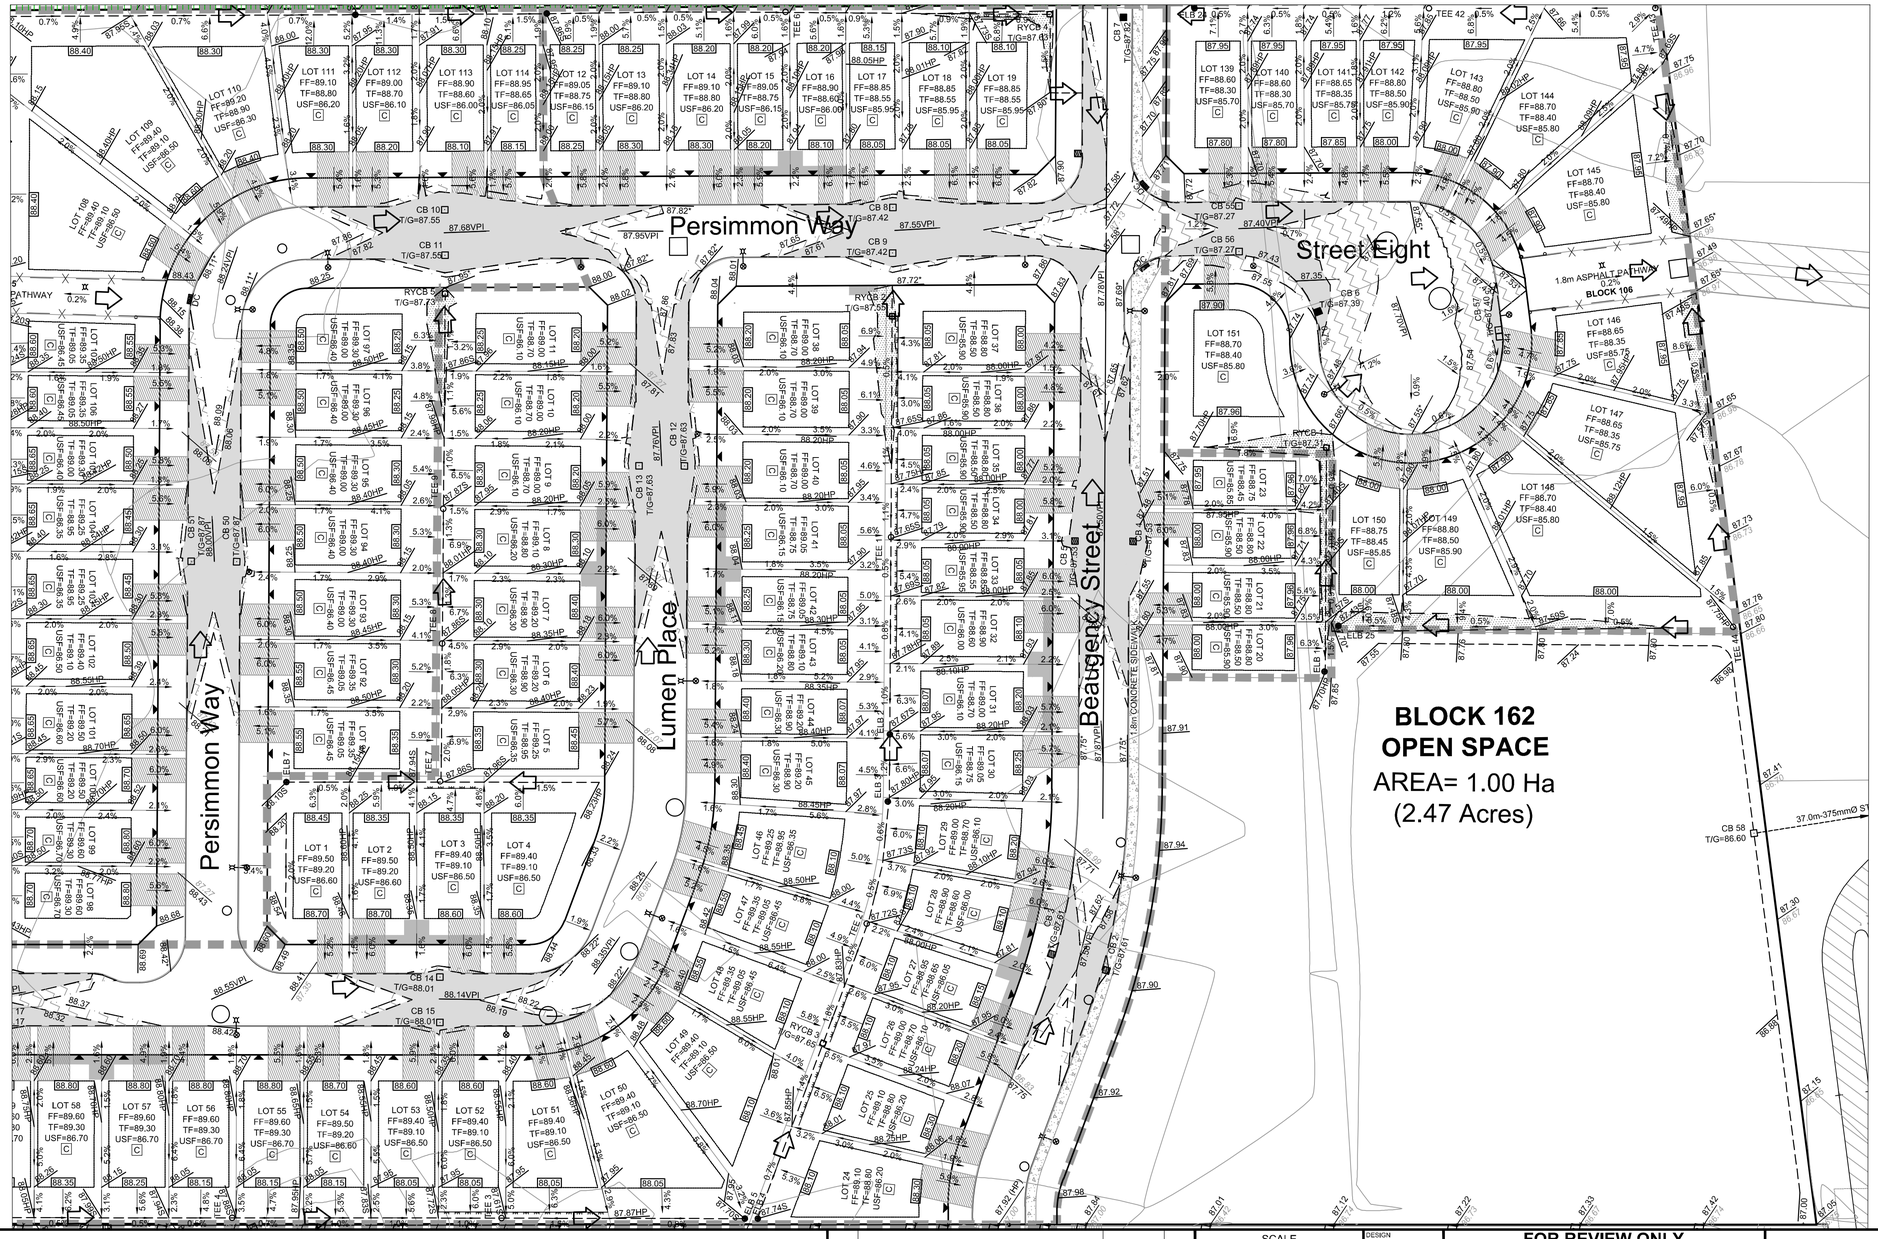

ROADWAY CATCHBASIN TABLE (PHASE 1A)

CB No.	STATION	T/G ELEVATION	INVERT	ICD DIA.	SIZE	CAPTURED FLOW (m^3/s)
1*	7+021.04	87.85	85.42	--	1,200 mm dia CBMH	N/A
2**	7+047.99	87.60	85.80	94mm	600 x 600 CB	0.026
3**	7+048.08	87.60	85.80	102mm	600 x 600 CB	0.031
4**	7+117.08	87.53	85.73	94mm	600 x 600 CB	0.027
5**	7+117.08	87.53	85.73	94mm	600 x 600 CB	0.027
7*	7+203.11	87.66	83.79	--	600 x 600 CB	N/A
8	6+238.27	87.42	85.62	102mm	600 x 600 CB	0.032
9	6+238.19	87.42	85.62	94mm	600 x 600 CB	0.027
12	4+421.50	87.63	85.83	127mm	600 x 600 CB	0.050
13	4+421.50	87.63	85.83	127mm	600 x 600 CB	0.048
14	4+310	88.01	86.21	94mm	600 x 600 CB	0.027
15	4+310	88.01	86.21	94mm	600 x 600 CB	0.027
16	4+235	88.17	86.37	83mm	600 x 600 CB	0.021
17	4+235	88.18	86.38	94mm	600 x 600 CB	0.027
59**	7+180.34	87.50	85.70	--	600 x 600 CB	N/A

* SOLID COVER
** CURB INLET

REAR YARD CATCHBASIN TABLE (PHASE 1A)

RYCB No.	T/G ELEVATION	INVERT	ICD DIA
RYCB 2	87.56	86.01	127mm
RYCB 3	87.65	86.18	152mm
RYCB 4	87.63	86.12	152mm
RYCB 5	87.74	86.04	-
RYCB 6	88.33	85.72	-

ROADWAY CATCHBASIN TABLE (PHASE 2B)

CB No.	STATION	T/G ELEVATION	INVERT	ICD DIA.	SIZE	CAPTURED FLOW (m^3/s)
10	6+165.12	87.57	85.77	108mm	600 x 600 CB	0.031
11	6+165.12	87.56	85.77	127mm	600 x 600 CB	0.043
22*	3+106.23	89.08	87.28	152mm	600 x 600 CB	N/A
44	3+135.44	88.92	87.12	102mm	600 x 600 CB	0.032
45	3+135.44	88.92	87.12	83mm	600 x 600 CB	0.021
46	5+063.76	88.88	87.08	102mm	600 x 600 CB	0.032
47	5+063.76	88.88	87.08	94mm	600 x 600 CB	0.026
48	5+129.30	88.37	86.57	94mm	600 x 600 CB	0.028
49	5+129.29	88.37	86.57	94mm	600 x 600 CB	0.029
50	6+080.50	87.87	86.07	127mm	600 x 600 CB	0.048
51	6+080.51	87.87	86.07	127mm	600 x 600 CB	0.047

* SOLID COVER

REAR YARD CATCHBASIN TABLE (PHASE 2B)

RYCB No.	T/G ELEVATION	INVERT	ICD DIA
RYCB 9	89.09	87.54	-
RYCB 18	88.10	85.76	-

ROADWAY CATCHBASIN TABLE (PHASE 3B)

CB No.	STATION	T/G ELEVATION	INVERT	ICD DIA.	SIZE	CAPTURED FLOW (m^3/s)
6*	8+042.40	87.39	85.39	83mm	600 x 600 CB	0.030
55	8+030	87.27	85.47	127mm	600 x 600 CB	0.049
56	8+030	87.27	85.47	--	600 x 600 CB	N/A
57***	8+069.55	87.40	85.60	127mm	600 x 600 CB	0.050

* SOLID COVER (CB6 TO BE INSTALLED AS A PART OF PHASE 1A)
*** DUAL CATCHBASIN

NOTE:
THE POSITION OF ALL POLE LINES, CONDUITS, WATERMAINS, SEWERS AND OTHER UNDERGROUND AND OVERGROUND UTILITIES AND STRUCTURES IS NOT NECESSARILY SHOWN ON THE CONTRACT DRAWINGS, AND WHERE SHOWN, THE ACCURACY OF THE POSITION OF SUCH UTILITIES AND STRUCTURES IS NOT GUARANTEED. BEFORE STARTING WORK, DETERMINE THE EXACT LOCATION OF ALL SUCH UTILITIES AND STRUCTURES AND ASSUME ALL LIABILITY FOR DAMAGE TO THEM.

No.	REVISION	DATE	BY
4.	ISSUED FOR FINAL CITY APPROVAL AND ECA	MAY 11/22	BHB
3.	REVISED AND REISSUED FOR REVIEW	MAR 10/22	BHB
2.	REVISED AND REISSUED FOR REVIEW	NOV 26/21	BHB
1.	ISSUED FOR REVIEW	JUNE 18/21	BHB

SCALE 1:500 (1:500 0 5 10 15 20)

DESIGN DJC
CHECKED BCS
DRAWN MFD
CHECKED BCS
APPROVED BHB

FOR REVIEW ONLY

NOVATECH
Engineers, Planners & Landscape Architects
Suite 200, 240 Michael Cowpland Drive
Ottawa, Ontario, Canada K2M 1P6
Telephone (613) 254-9643
Facsimile (613) 254-5867
Website www.novatech-eng.com

LOCATION
CITY OF OTTAWA
THE COMMONS

DRAWING NAME
PONDING AND ICD PLAN

PROJECT No. 118224-00
REV REV # 4
DRAWING No. 118224-P-ICD3

D07-16-19-0027 #18535

M:\2018\118224\CAD\design\118224-P-ICD.dwg, 118224-P-ICD3-A1, May 11, 2022 - 6:09pm, breed

PLANA1.DWG - 841mmx594mm

APPENDIX

A

Rational Method Design Sheets
(as per Novatech)

Example Calculations of
Total Imperviousness/C Value
(as per Novatech)

JFSA Water Resources and Environmental Consultants

STORM SEWER DESIGN SHEET

NOVATECH
Engineers, Planners & Landscape Architects

Novatech Project #: 118224
Project Name: The Commons - 3610 Innes Road
Date Prepared: 10/4/2019
Date Revised: 5/11/2022
Input By: Bradley Reed
Reviewed By: Sam Bahia/ Ben Sweet
Drawing Reference: 118224-STM1, 118224-STM2 and 118224-GP

Legend:
- PROJECT SPECIFIC INFO
- USER DESIGN INPUT
- CUMILATIVE CELL
- CALCULATED DESIGN CELL OUTPUT
- USER AS-BUILT INPUT

LOCATION			DEMAND																	CAPACITY						
			AREA									FLOW								PROPOSED SEWER PIPE SIZING / DESIGN						
STREET	FROM MH	TO MH	AREA ID	COMMERCIAL	HIGH DENSITY	ROAD 1	REAR YARD 1	REAR YARD 2	PARK	TOTAL AREA	WEIGHTED RUNOFF COEFFICIENT	INDIVI 2.78 AR	ACCUM 2.78 AR	TIME OF CONC	RAIN INTENSITY (mm/hr) 2yr	5yr	100yr	PEAK FLOW	TOTAL UNCONTROLLED PEAK FLOW (QDesign)	TOTAL RESTRICTED PEAK FLOW (Q)	PIPE PROPERTIES LENGTH	SIZE / MATERIAL	ID ACTUAL	ROUGHNESS	DESIGN GRADE	CAPACITY	FULL FLOW VELOCITY	TIME OF FLOW	QPEAK DESIGN / QFULL
				0.90	0.80	0.70	0.55	0.50	0.40	(ha)				(min.)				(L/s)	(L/s)		(m)	(mm / type)	(m)		(%)	(L/s)	(m/s)	(min.)	(%)
Street 9	170	168	A1			0.36				0.36	0.70	0.70	0.70	10.00	76.81			53.81	**53.8**		93.9	375 PVC	0.381	0.013	0.35	108.2	0.95	1.65	49.7%
										0.00		0.00	0.00	10.00				0.00											
										0.00		0.00	0.00	10.00				0.00											
	168	166	B1		1.01					0.00		0.00	0.70	11.65	71.01			49.74	**265.9**		101.6	600 CONC	0.6096	0.013	0.33	368.0	1.26	1.34	72.3%
										1.01	0.80	2.25	2.25	11.65		96.22		216.14											
										0.00		0.00	0.00	11.65				0.00											
	166	164								0.00		0.00	0.70	12.99	66.95			46.90	**250.6**		29.2	600 CONC	0.6096	0.013	0.38	394.9	1.35	0.36	63.5%
										0.00	0.90	0.00	2.25	12.99		90.66		203.65											
										0.00		0.00	0.00	12.99				0.00											
	164	162	A2, B2, B3	3.43	1.02	0.24				0.24	0.70	0.47	1.17	13.35	65.95			77.01	**1246.4**		60.1	1050 CONC	1.0668	0.013	0.40	1801.7	2.02	0.50	69.2%
										4.45	0.88	10.85	13.10	13.35		89.29		1169.40											
										0.00		0.00	0.00	13.35				0.00											
	162	160	A3, A4, A5, A6			0.45		0.29		0.74	0.62	1.28	2.45	13.85	64.63			158.10	**1303.7**		106.3	1050 CONC	1.0668	0.013	0.35	1685.4	1.89	0.94	77.4%
										0.00		0.00	13.10	13.85		87.47		1145.58											
										0.00		0.00	0.00	13.85				0.00											
	160	158	-							0.00		0.00	2.45	14.79	62.27			152.34	**1255.7**		14.3	1050 CONC	1.0668	0.013	0.50	2014.4	2.25	0.11	62.3%
										0.00		0.00	13.10	14.79		84.25		1103.36											
										0.00		0.00	0.00	14.79				0.00											
	158	150	A7			0.51				0.51	0.70	0.99	3.44	14.89	62.02			213.27	**1312.1**		108.0	1050 CONC	1.0668	0.013	0.35	1685.4	1.89	0.95	77.9%
										0.00		0.00	13.10	14.89		83.90		1098.82											
										0.00		0.00	0.00	14.89				0.00											
Street 2	156	154	A8			0.42				0.42	0.70	0.82	0.82	10.00	76.81			62.77	**62.8**		100.7	375 PVC	0.381	0.013	0.35	108.2	0.95	1.77	58.0%
										0.00		0.00	0.00	10.00				0.00											
										0.00		0.00	0.00	10.00				0.00											
	154	152	-							0.00		0.00	0.82	11.77	70.62			57.72	**57.7**		12.6	375 PVC	0.381	0.013	0.50	129.3	1.13	0.19	44.6%
										0.00		0.00	0.00	11.77				0.00											
										0.00		0.00	0.00	11.77				0.00											
	152	150	A9, A10, A11			0.25		0.49		0.74	0.57	1.17	1.98	11.95	70.04			139.02	**139.0**		59.4	525 CONC	0.5334	0.013	0.35	265.4	1.19	0.83	52.4%
										0.00		0.00	0.00	11.95				0.00											
										0.00		0.00	0.00	11.95				0.00											
Street 2	150	144	A12, A13			0.29		0.23		0.52	0.61	0.88	6.31	15.85	59.83			377.43	**1437.1**		76.3	1200 CONC	1.2192	0.013	0.25	2033.7	1.74	0.73	70.7%
										0.00		0.00	13.10	15.85		80.91		1059.68											
										0.00		0.00	0.00	15.85				0.00											
										0.00																			
Chemin de Jargeau Road	148	146	A14, A15			0.53		0.32		0.00		0.00	0.00	10.00				0.00	**153.8**		78.5	750 CONC	0.762	0.013	0.15	449.8	0.99	1.33	34.2%
										0.85	0.62	1.48	1.48	10.00		104.19		153.81											
										0.00		0.00	0.00	10.00				0.00											
	146	144	A16			0.12				0.00		0.00	0.00	11.33				0.00	**167.0**		78.7	750 CONC	0.762	0.013	0.15	449.8	0.99	1.33	37.1%
										0.12	0.70	0.23	1.71	11.33		97.67		166.99											
										0.00		0.00	0.00	11.33				0.00											
Voie de Cerulean Way	144	140	A17, A18			0.28		0.09		0.37	0.65	0.67	6.98	10.00	76.81			535.93	**2078.6**		77.3	1350 CONC	1.3716	0.013	0.30	3049.8	2.06	0.62	68.2%
										0.00		0.00	14.81	10.00		104.19		1542.71											
										0.00		0.00	0.00	10.00				0.00											
Voie De Cerulean Way	142	140	A19					0.19		0.19	0.50	0.26	0.26	10.00	76.81			20.28	**20.3**		20.7	250 PVC	0.254	0.013	0.65	50.0	0.99	0.35	40.6%
										0.00		0.00	0.00	10.00				0.00											
										0.00		0.00	0.00	10.00				0.00											
Lumen Place	140	138	A20			0.40				0.40	0.70	0.78	8.02	10.62	74.49			597.42	**2093.0**		113.1	1350 CONC	1.3716	0.013	0.25	2784.1	1.88	1.00	75.2%
										0.00		0.00	14.81	10.62		101.01		1495.55											
										0.00		0.00	0.00	10.62				0.00											
	138	136	A21, A22, A23				0.49	0.03		0.52	0.55	0.79	8.81	11.62	71.08			626.33	**2052.6**		14.8	1350 CONC	1.3716	0.013	0.50	3937.3	2.66	0.09	52.1%
										0.00		0.00	14.81	11.62		96.33		1426.28											
										0.00		0.00	0.00	11.62				0.00											
	136	128	A24, A25			0.35	0.29			0.64	0.63	1.12	9.94	11.72	70.79			703.31	**2123.5**		62.5	1350 CONC	1.3716	0.013	0.25	2784.1	1.88	0.55	76.3%
										0.00		0.00	14.81	11.72		95.92		1420.23											
										0.00		0.00	0.00	11.72				0.00											
Voie de Cerulean Way	142	132	A26			0.23				0.23	0.70	0.45	0.45	10.00	76.81			34.38	**34.4**		53.4	250 PVC	0.254	0.013	0.65	50.0	0.99	0.90	68.7%
										0.00		0.00	0.00	10.00				0.00											
										0.00		0.00	0.00	10.00				0.00											
Street 5	134	132	-							0.00		0.00	0.00	10.00				0.00	**0.0**		36.0	250 PVC	0.254	0.013	0.65	50.0	0.99	0.61	0.0%
										0.00		0.00	0.00	10.00				0.00											
										0.00		0.00	0.00	10.00				0.00											
	132	130	A27			0.27				0.27	0.70	0.53	0.97	10.61	74.55			72.53	**72.5**		37.4	375 PVC	0.381	0.013	0.25	91.5	0.80	0.78	79.3%
										0.00		0.00	0.00	10.61				0.00											
										0.00		0.00	0.00	10.61				0.00											
	130	128	A28			0.28				0.28	0.70	0.54	1.52	11.38	71.87			109.09	**109.1**		88.3	450 PVC	0.4572	0.013	0.20	133.0	0.81	1.82	82.0%
										0.00		0.00	0.00	11.38				0.00											
										0.00		0.00	0.00	11.38				0.00											

STORM SEWER DESIGN SHEET

NOVATECH
Engineers, Planners & Landscape Architects

LOCATION			DEMAND																CAPACITY							
			AREA									FLOW								PROPOSED SEWER PIPE SIZING / DESIGN							
STREET	FROM MH	TO MH	AREA ID	COMMERCIAL	HIGH DENSITY	ROAD 1	REAR YARD 1	REAR YARD 2	PARK	TOTAL AREA	WEIGHTED RUNOFF COEFFICIENT	INDIVI 2.78 AR	ACCUM 2.78 AR	TIME OF CONC	RAIN INTENSITY (mm/hr) 2yr	5yr	100yr	PEAK FLOW	TOTAL UNCONTROLLED PEAK FLOW (QDesign)	TOTAL RESTRICTED PEAK FLOW (Q)	PIPE PROPERTIES LENGTH	SIZE / MATERIAL	ID ACTUAL	ROUGHNESS	DESIGN GRADE	CAPACITY	FULL FLOW VELOCITY	TIME OF FLOW	QPEAK DESIGN / QFULL
				0.90	0.80	0.70	0.55	0.50	0.40	(ha)				(min.)				(L/s)	(L/s)	(L/s)	(m)	(mm / type)	(m)		(%)	(L/s)	(m/s)	(min.)	(%)
Lumen Place	128	126	A29, A30, A31, A32			0.24	0.31	0.01		0.56	0.61	0.95	12.41	13.20	66.37			823.51	2154.0		76.0	1350 CONC	1.3716	0.013	0.25	2784.1	1.88	0.67	77.4%
										0.00		0.00	14.81	13.20		89.86		1330.46										
										0.00		0.00	0.00	13.20				0.00										
	126	124	A33			0.27				0.27	0.70	0.53	12.93	13.87	64.56			835.02	2128.8		53.4	1350 CONC	1.3716	0.013	0.25	2784.1	1.88	0.47	76.5%
										0.00		0.00	14.81	13.87		87.38		1293.81										
										0.00		0.00	0.00	13.87				0.00										
	124	122	-							0.00		0.00	12.93	14.35	63.36			819.44	2088.8		16.9	1350 CONC	1.3716	0.013	0.50	3937.3	2.66	0.11	53.1%
										0.00		0.00	14.81	14.35		85.73		1269.37										
										0.00		0.00	0.00	14.35				0.00										
	122	120	-							0.00		0.00	12.93	14.45	63.09			816.04	2080.1		24.6	1350 CONC	1.3716	0.013	0.25	2784.1	1.88	0.22	74.7%
										0.00		0.00	14.81	14.45		85.37		1264.04										
										0.00		0.00	0.00	14.45				0.00										
	120	112	A34			0.49				0.49	0.70	0.95	13.89	14.67	62.56			868.79	2122.0		91.6	1350 CONC	1.3716	0.013	0.25	2784.1	1.88	0.81	76.2%
										0.00		0.00	14.81	14.67		84.64		1253.23										
										0.00		0.00	0.00	14.67				0.00										
Voie de Persimmon Way	118	116	A35			0.43				0.43	0.70	0.84	0.84	10.00	76.81			64.27	64.3		99.6	375 PVC	0.381	0.013	0.30	100.2	0.88	1.89	64.2%
										0.00		0.00	0.00	10.00				0.00										
										0.00		0.00	0.00	10.00				0.00										
	116	114	A36, A37, A38				0.53	0.03		0.56	0.55	0.85	1.69	11.89	70.24			118.63	118.6		11.9	450 PVC	0.4572	0.013	0.50	210.3	1.28	0.15	56.4%
										0.00		0.00	0.00	11.89				0.00										
										0.00		0.00	0.00	11.89				0.00										
	114	112	A39, A40, A41			0.29	0.30			0.59	0.62	1.02	2.71	12.04	69.76			189.17	189.2		64.6	525 CONC	0.5334	0.013	0.35	265.4	1.19	0.91	71.3%
										0.00		0.00	0.00	12.04				0.00										
										0.00		0.00	0.00	12.04				0.00										
Voie de Persimmon Way	112	104	A42, A43			0.25	0.24			0.49	0.63	0.85	17.45	15.48	60.66			1058.67	2273.4		73.8	1350 CONC	1.3716	0.013	0.30	3049.8	2.06	0.60	74.5%
										0.00		0.00	14.81	15.48		82.04		1214.70										
										0.00		0.00	0.00	15.48				0.00										
Rue de Beaugency Street	110	108	A44, B4ii				0.20			0.20	0.55	0.31	0.31	10.00	76.81			23.49	23.5		29.1	250 PVC	0.254	0.013	0.65	50.0	0.99	0.49	47.0%
										0.00		0.00	0.00	10.00				0.00										
										0.00		0.00	0.00	10.00				0.00										
	108	106	A45, B4ii			0.23				0.23	0.70	0.45	0.75	10.49	74.97			56.48	61.0		26.2	450 PVC	0.4572	0.013	0.25	148.7	0.91	0.48	41.0%
									0.04	0.04	0.40	0.04	0.04	10.49		101.67		4.52										
										0.00		0.00	0.00	10.49				0.00										
	106	104	A46, B4iii			0.29				0.29	0.70	0.56	1.32	10.97	73.26			96.54	102.1		97.8	450 PVC	0.4572	0.013	0.25	148.7	0.91	1.80	68.6%
									0.01	0.01	0.40	0.01	0.06	10.97		99.32		5.52										
										0.00		0.00	0.00	10.97				0.00										
Street 8	104	102	A47, A48, A49, A50			0.28	0.21			0.49	0.64	0.87	19.64	16.08	59.34			1165.25	2357.7		41.9	1650 CONC	1.6764	0.013	0.10	3006.9	1.36	0.51	78.4%
										0.00		0.00	14.86	16.08		80.24		1192.47										
										0.00		0.00	0.00	16.08				0.00										
	102	100	-							0.00		0.00	19.64	16.59	58.26			1143.97	2314.4		12.1	1650 CONC	1.6764	0.013	0.10	3006.9	1.36	0.15	77.0%
										0.00		0.00	14.86	16.59		78.75		1170.45										
										0.00		0.00	0.00	16.59				0.00										
	100	98	A51, A52, A53, A54			0.10	0.34	0.02		0.46	0.58	0.74	20.38	16.74	57.95			1181.00	2345.3		39.5	1650 CONC	1.6764	0.013	0.10	3006.9	1.36	0.48	78.0%
										0.00		0.00	14.86	16.74		78.34		1164.25										
										0.00		0.00	0.00	16.74				0.00										
	98	2121								0.00		0.00	20.38	17.22	56.98			1161.22	2305.8		40.0	1650 CONC	1.6764	0.013	0.10	3006.9	1.36	0.49	76.7%
										0.00		0.00	14.86	17.22		77.01		1144.54										
										0.00		0.00	0.00	17.22				0.00										
Park	CB 57	STM Outlet	B4i							0.00		0.00	0.00	10.00				0.00										
									0.95	0.95	0.40	1.06	1.06	10.00		104.19		110.07	110.1		37.0	375 PVC	0.381	0.013	0.50	129.3	1.13	0.54	85.1%
										0.00		0.00	0.00	10.00				0.00										
STM Easement (Richcraft Lands)	2121	2142	EXT1			1.13				1.13	0.70	2.20	22.58	17.71	56.04			1265.15	2470.5		84.0	1650 CONC	1.6764	0.013	0.15	3682.6	1.67	0.84	67.1%
										0.00		0.00	15.92	17.71		75.72		1205.30										
										0.00		0.00	0.00	17.71				0.00										
	2142	2143	EXT2			0.37				0.37	0.70	0.72	23.30	18.55	54.49			1269.53	2519.0		17.2	1650 CONC	1.6764	0.013	0.15	3682.6	1.67	0.17	68.4%
										0.00		0.00	16.97	18.55		73.61		1249.49										
										0.00		0.00	0.00	18.55				0.00										
	2143	2144	-							0.00		0.00	23.30	18.72	54.19			1262.43	2504.9		20.1	1800 CONC	1.8288	0.013	0.10	3792.1	1.44	0.23	66.1%
										0.00		0.00	16.97	18.72		73.19		1242.43										
										0.00		0.00	0.00	18.72				0.00										
	2144	HW	-							0.00		0.00	23.30	18.95	53.78			1252.99	2486.0		17.2	1800 CONC	1.8288	0.013	0.10	3792.1	1.44	0.20	65.6%
										0.00		0.00	16.97	18.95		72.64		1233.04										
										0.00		0.00	0.00	18.95				0.00										
TO TRUNK STORM SEWER																												

DEMAND EQUATION

Q = 2.78 AIR

Where : Q = Peak flow in litres per second (L/s)
A = Area in hectares (ha)
R = Weighted runoff coefficient (increased by 25% for 100-year)
I = Rainfall intensity in millimeters per hour (mm/hr)
Rainfall Intensity (I) is based on City of Ottawa IDF data presented in the City of Ottawa Sewer Design Guidelines (Oct. 2012)

CAPACITY EQUATION

Q full= (1/n) A R^(2/3)So^(1/2)

Where : Q full = Capacity (L/s)
n = Manning coefficient of roughness (0.013)
A = Flow area (m^2)
R = Wetter perimenter (m)
So = Pipe Slope/gradient

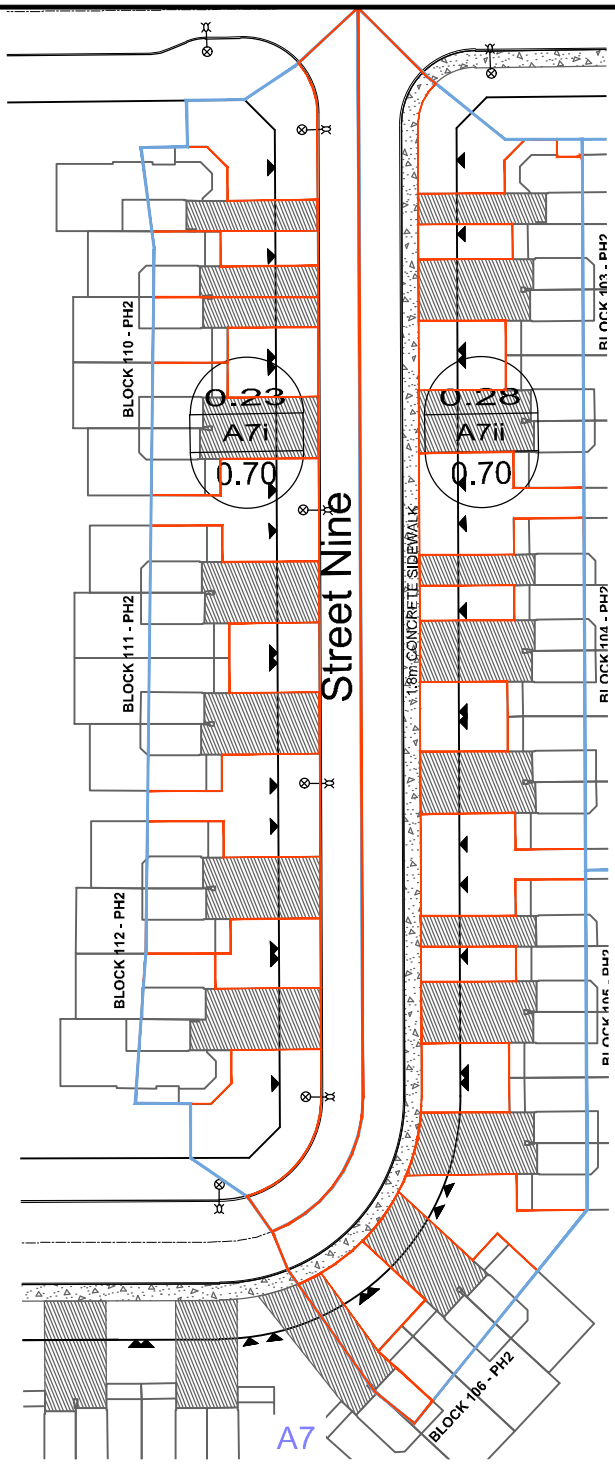

FRONTYARD AREA = 5095.452m²
AREA OF IMPERVIOUSNESS = 3636.917m²
TOTAL IMPERVIOUSNESS = 71.38%
C-VALUE = 0.70

NOVATECH
Engineers, Planners & Landscape Architects
Suite 200, 240 Michael Cowpland Drive
Ottawa, Ontario, Canada K2M 1P6

Telephone (613) 254-9643
Facsimile (613) 254-5867
Website www.novatech-eng.com

THE COMMONS

STORM DRAINAGE AREA

SCALE 1 : 750 (0, 10, 20, 30)

DATE FEB 2022 | JOB 118224 | FIGURE 1

M:\2018\118224\CAD\Design\Figures\STM\118224-STMdetail.dwg, STM1, Feb 04, 2022 - 3:24pm, mghauri

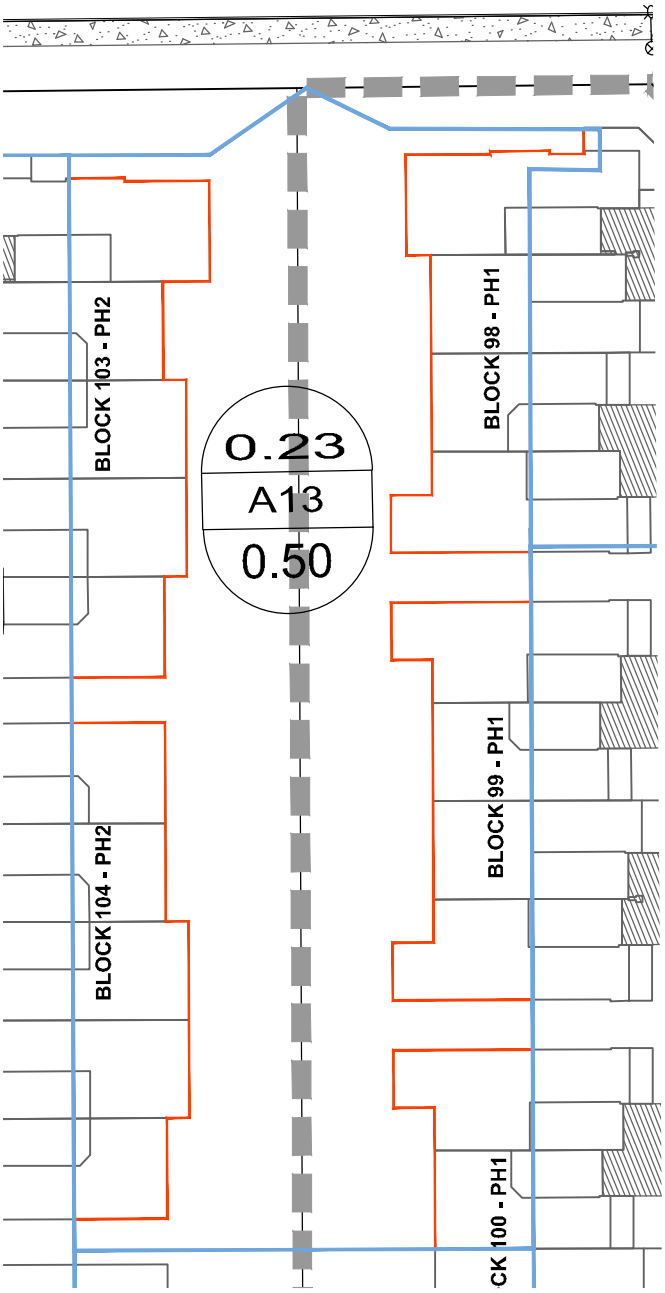

A13
AREA = 2259.340m²
AREA OF IMPERVIOUSNESS = 953.445m²
TOTAL IMPERVIOUSNESS = 42.20%
C-VALUE = 0.50

NOVATECH
Engineers, Planners & Landscape Architects
Suite 200, 240 Michael Cowpland Drive
Ottawa, Ontario, Canada K2M 1P6

Telephone (613) 254-9643
Facsimile (613) 254-5867
Website www.novatech-eng.com

THE COMMONS

STORM DRAINAGE AREA

SCALE 1 : 500 (0, 5m, 10m, 20m)

DATE FEB 2022 | JOB 118224 | FIGURE 2

SHT8X11.DWG - 216mmx279mm

M:\2018\118224\CAD\Design\Figures\STM\118224-STMdetail.dwg, STM2, Feb 04, 2022 - 3:24pm, mghauri

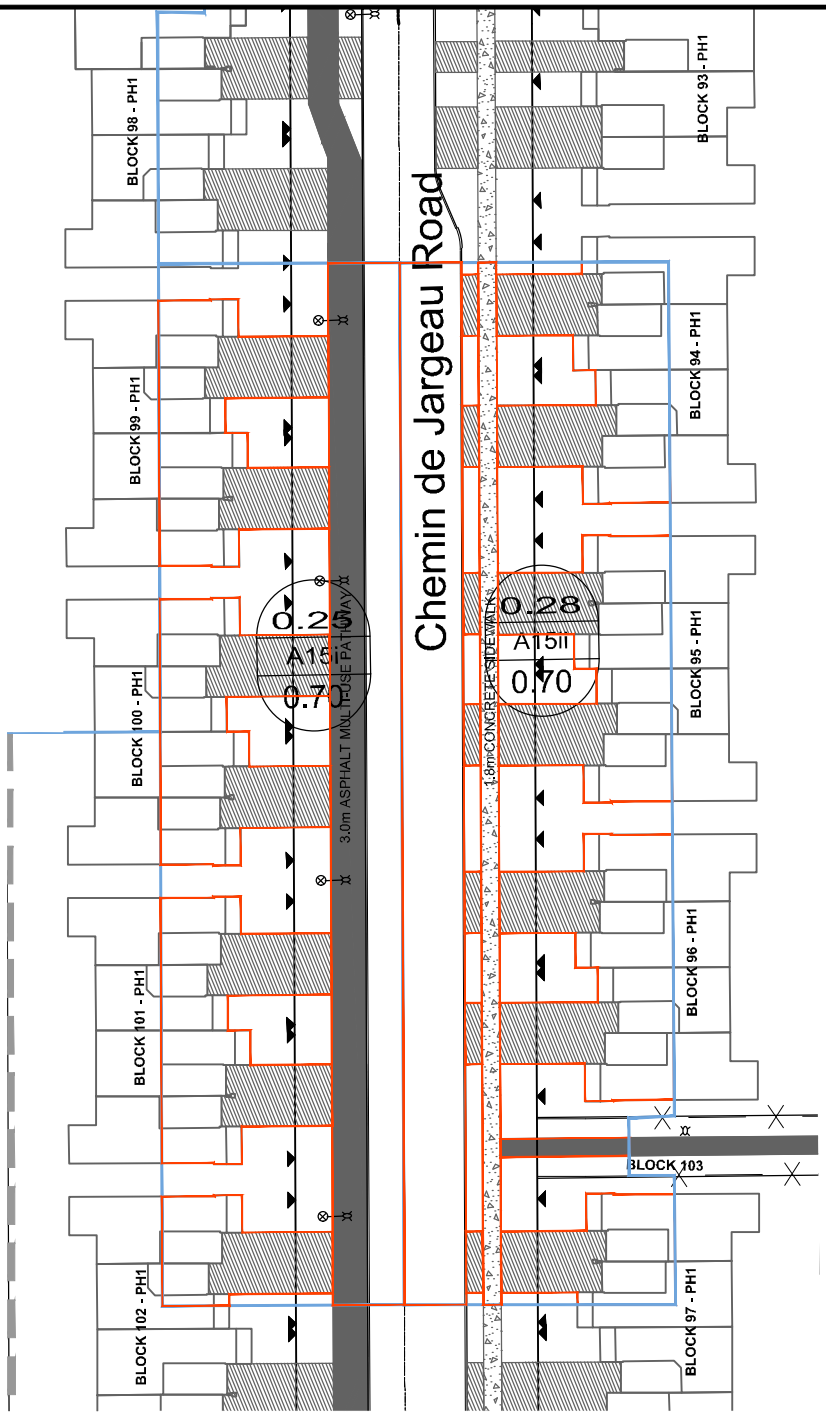

A15

FRONTYARD AREA = 5217.667m²

AREA OF IMPERVIOUSNESS = 3858.626m²

TOTAL IMPERVIOUSNESS = 73.95%

C-VALUE = 0.72

NOVATECH

Engineers, Planners & Landscape Architects

Suite 200, 240 Michael Cowpland Drive
Ottawa, Ontario, Canada K2M 1P6

Telephone (613) 254-9643
Facsimile (613) 254-5867
Website www.novatech-eng.com

THE COMMONS

STORM DRAINAGE AREA

SCALE 1 : 750 (0 10 20 30)

DATE FEB 2022 | JOB 118224 | FIGURE 3

SHT8X11.DWG - 216mmx279mm

M:\2018\118224\CAD\Design\Figures\STM\118224-STMdetail.dwg, STM 3, Feb 04, 2022 - 3:24pm, mghauri

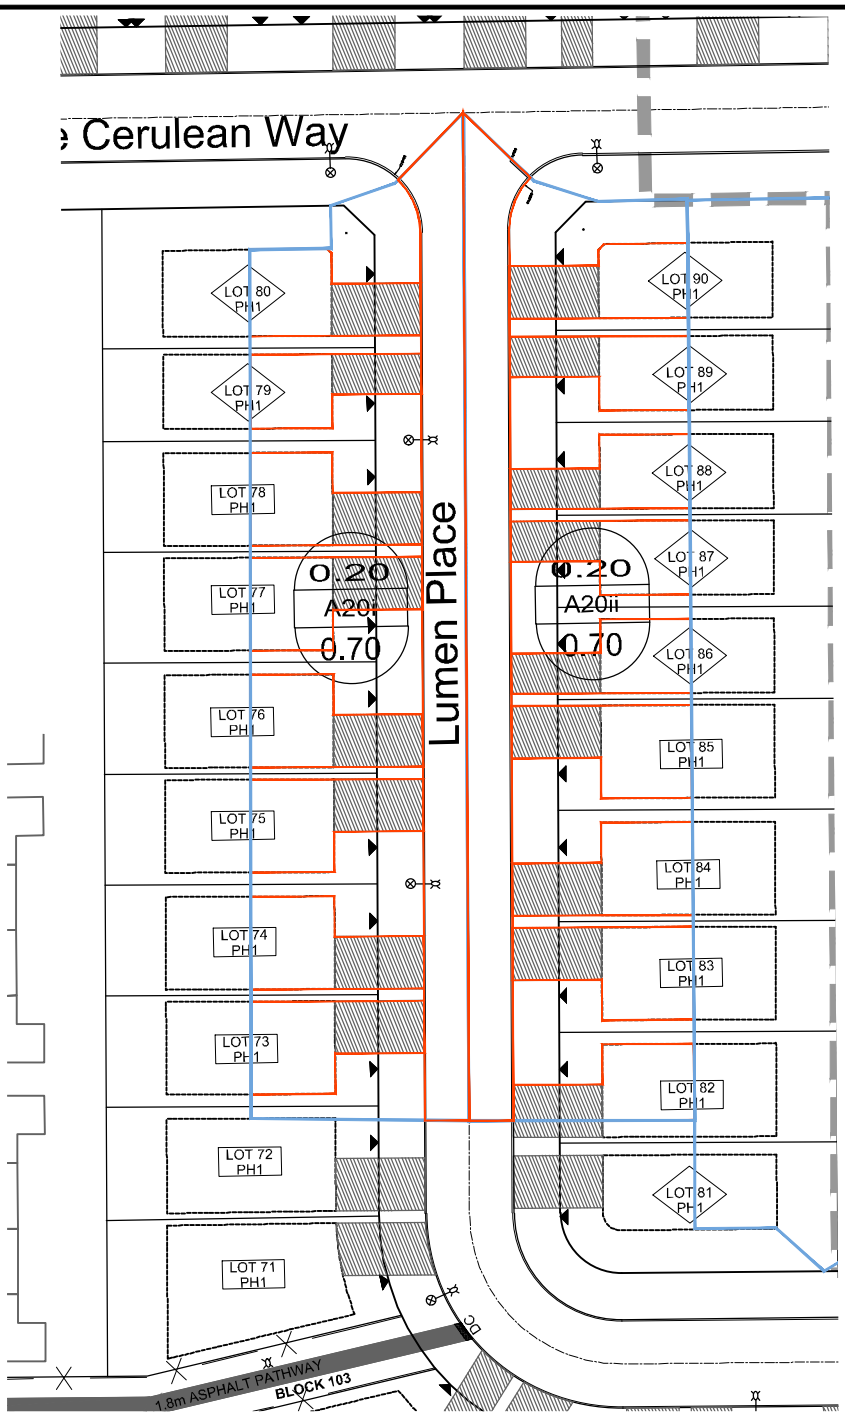

A20

FRONTYARD AREA = 4028.217m²

AREA OF IMPERVIOUSNESS = 2779.381m²

TOTAL IMPERVIOUSNESS = 69.00%

C-VALUE = 0.68

NOVATECH
Engineers, Planners & Landscape Architects
Suite 200, 240 Michael Cowpland Drive
Ottawa, Ontario, Canada K2M 1P6

Telephone (613) 254-9643
Facsimile (613) 254-5867
Website www.novatech-eng.com

THE COMMONS

STORM DRAINAGE AREA

SCALE 1 : 750 (0, 10, 20, 30)

DATE FEB 2022 | JOB 118224 | FIGURE 4

SHT8X11.DWG - 216mmx279mm

M:\2018\118224\CAD\Design\Figures\STM\118224-STMdetail.dwg, STM 4, Feb 04, 2022 - 3:24pm, mghauri

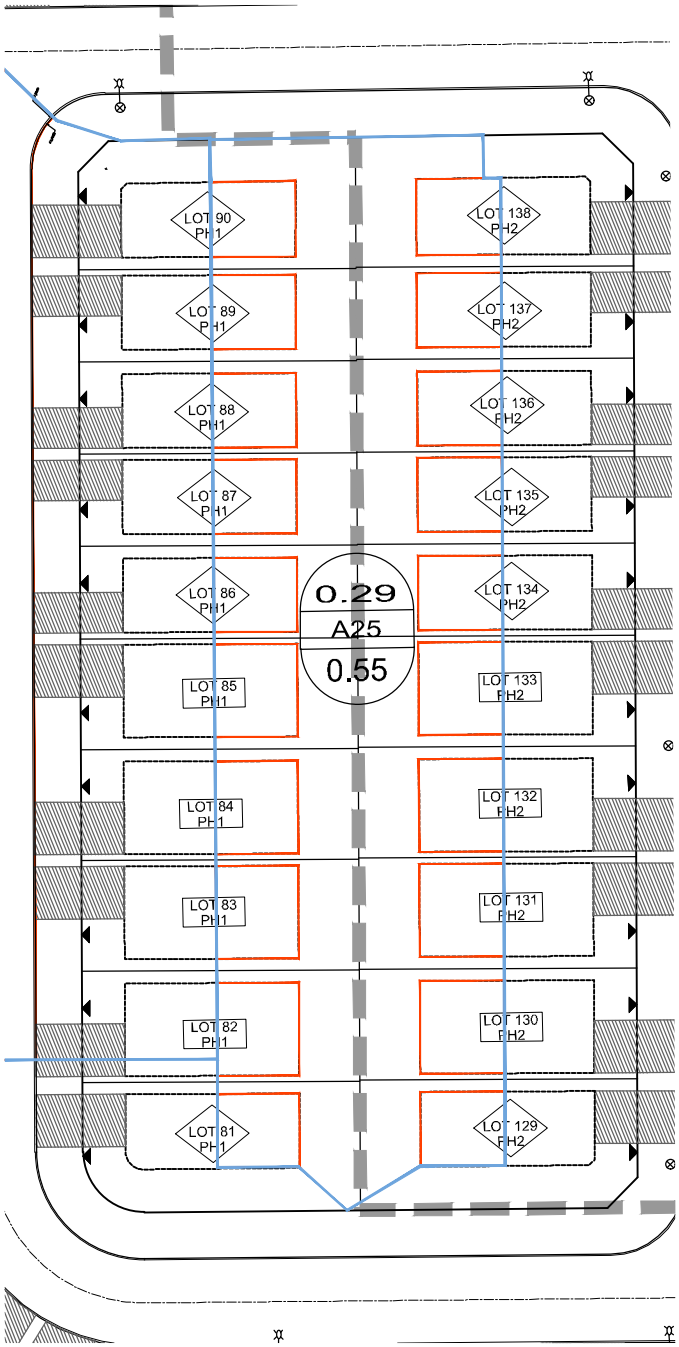

A25

FRONTYARD AREA = 2937.971m²

AREA OF IMPERVIOUSNESS = 1346.687m²

TOTAL IMPERVIOUSNESS = 45.84%

C-VALUE = 0.52

NOVATECH
Engineers, Planners & Landscape Architects
Suite 200, 240 Michael Cowpland Drive
Ottawa, Ontario, Canada K2M 1P6

Telephone (613) 254-9643
Facsimile (613) 254-5867
Website www.novatech-eng.com

THE COMMONS

STORM DRAINAGE AREA

SCALE 1 : 750 (0 10 20 30)

DATE FEB 2022 | JOB 118224 | FIGURE 5

SHT8X11.DWG - 216mmx279mm

M:\2018\118224\CAD\Design\Figures\STM\118224-STMdetail.dwg, STM5, Feb 08, 2022 - 4:33am, mghauri

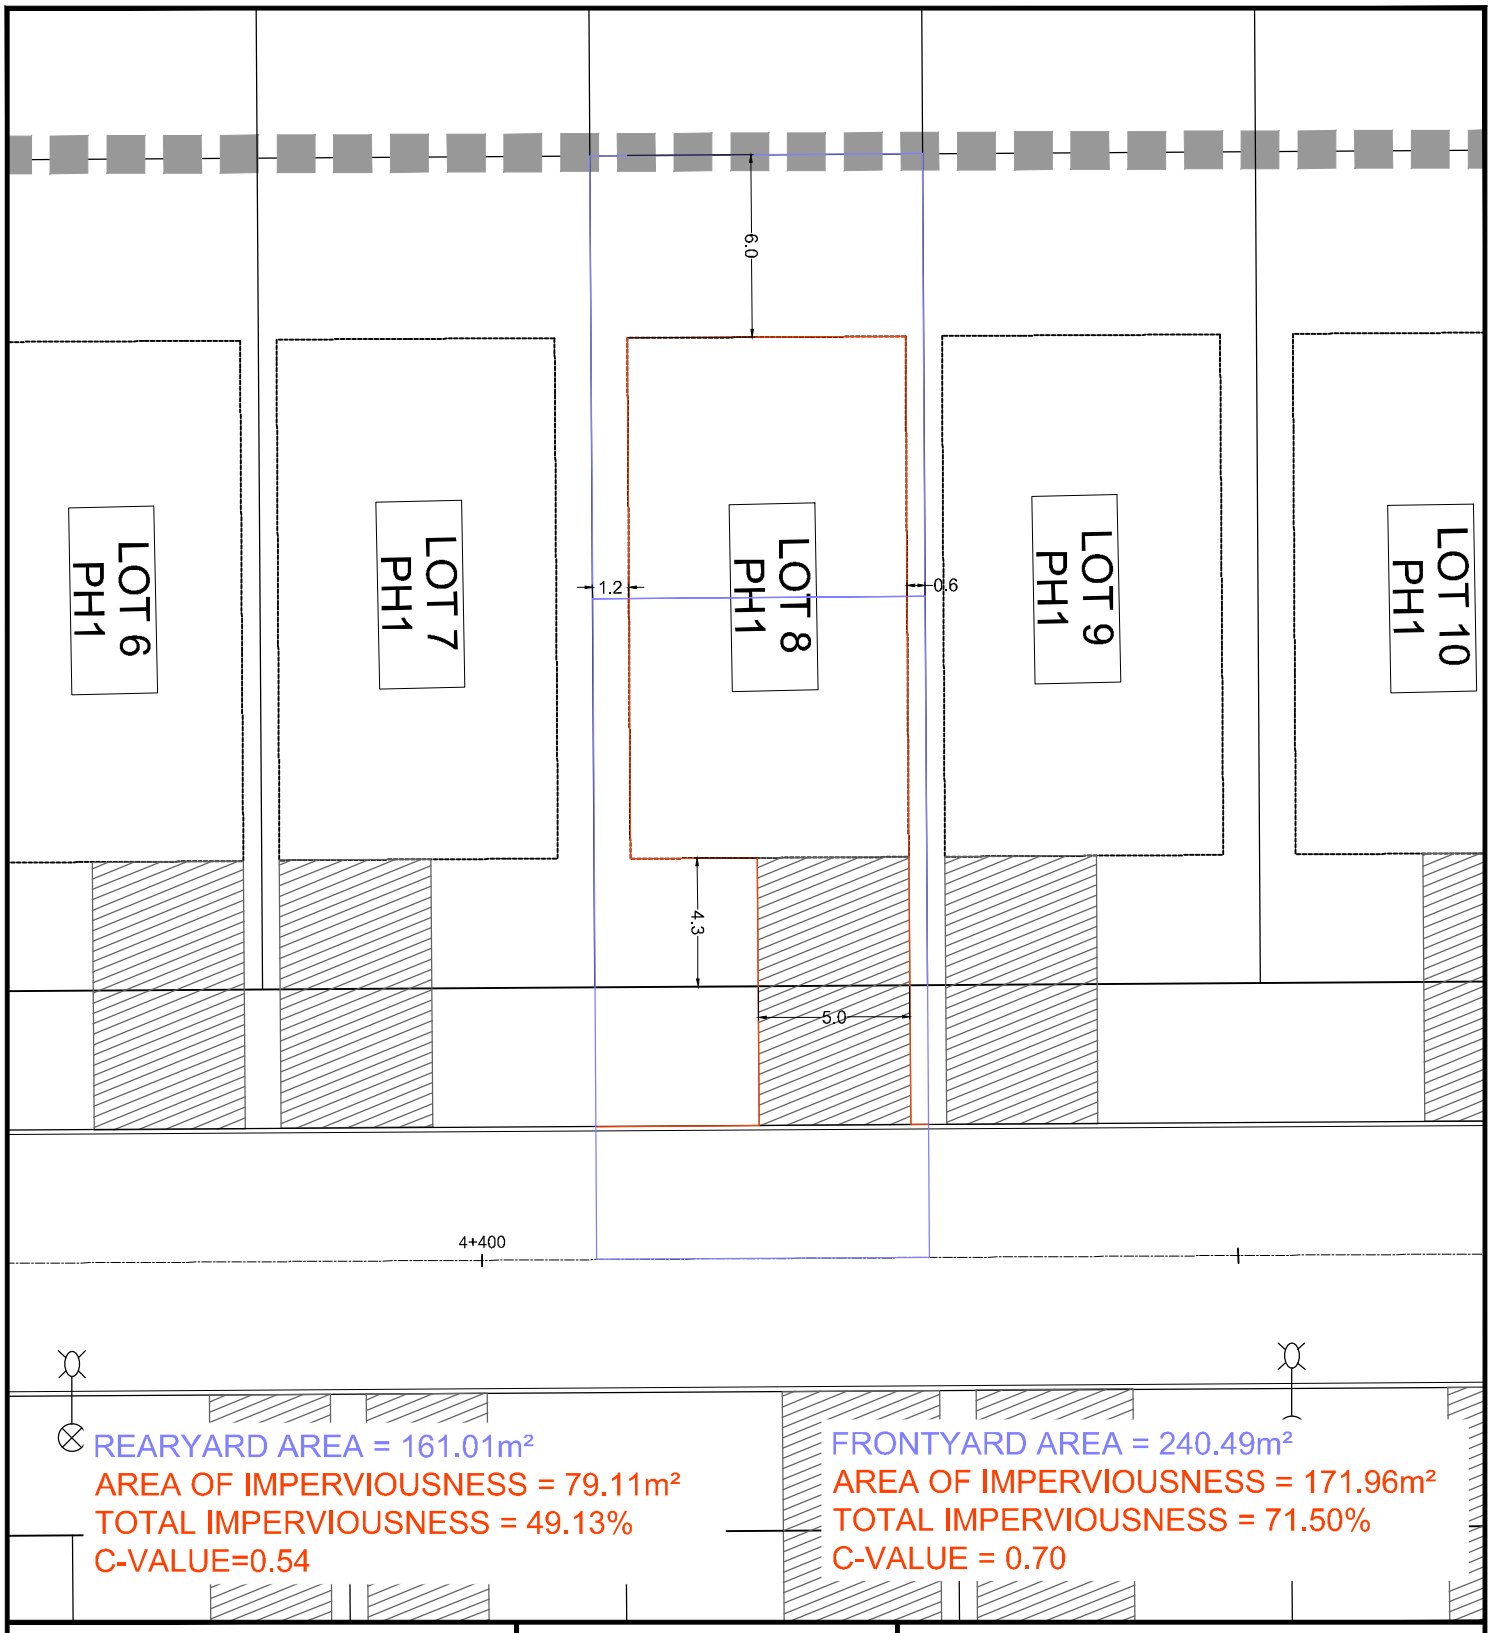

REARYARD AREA = 161.01m²
AREA OF IMPERVIOUSNESS = 79.11m²
TOTAL IMPERVIOUSNESS = 49.13%
C-VALUE=0.54

FRONTYARD AREA = 240.49m²
AREA OF IMPERVIOUSNESS = 171.96m²
TOTAL IMPERVIOUSNESS = 71.50%
C-VALUE = 0.70

NOVATECH
Engineers, Planners & Landscape Architects
Suite 200, 240 Michael Cowpland Drive
Ottawa, Ontario, Canada K2M 1P6

Telephone (613) 254-9643
Facsimile (613) 254-5867
Website www.novatech-eng.com

THE COMMONS

EXAMPLE LOT 6
36' SINGLE

DATE	JOB	FIGURE
FEB 2022	118224	SINGLE1

M:\2018\118224\CAD\Design\Figures\STM\118224-IMPdetail.dwg, SINGLE1, Feb 03, 2022 - 5:18pm, mghauri

SHT8X11.DWG - 216mmx279mm

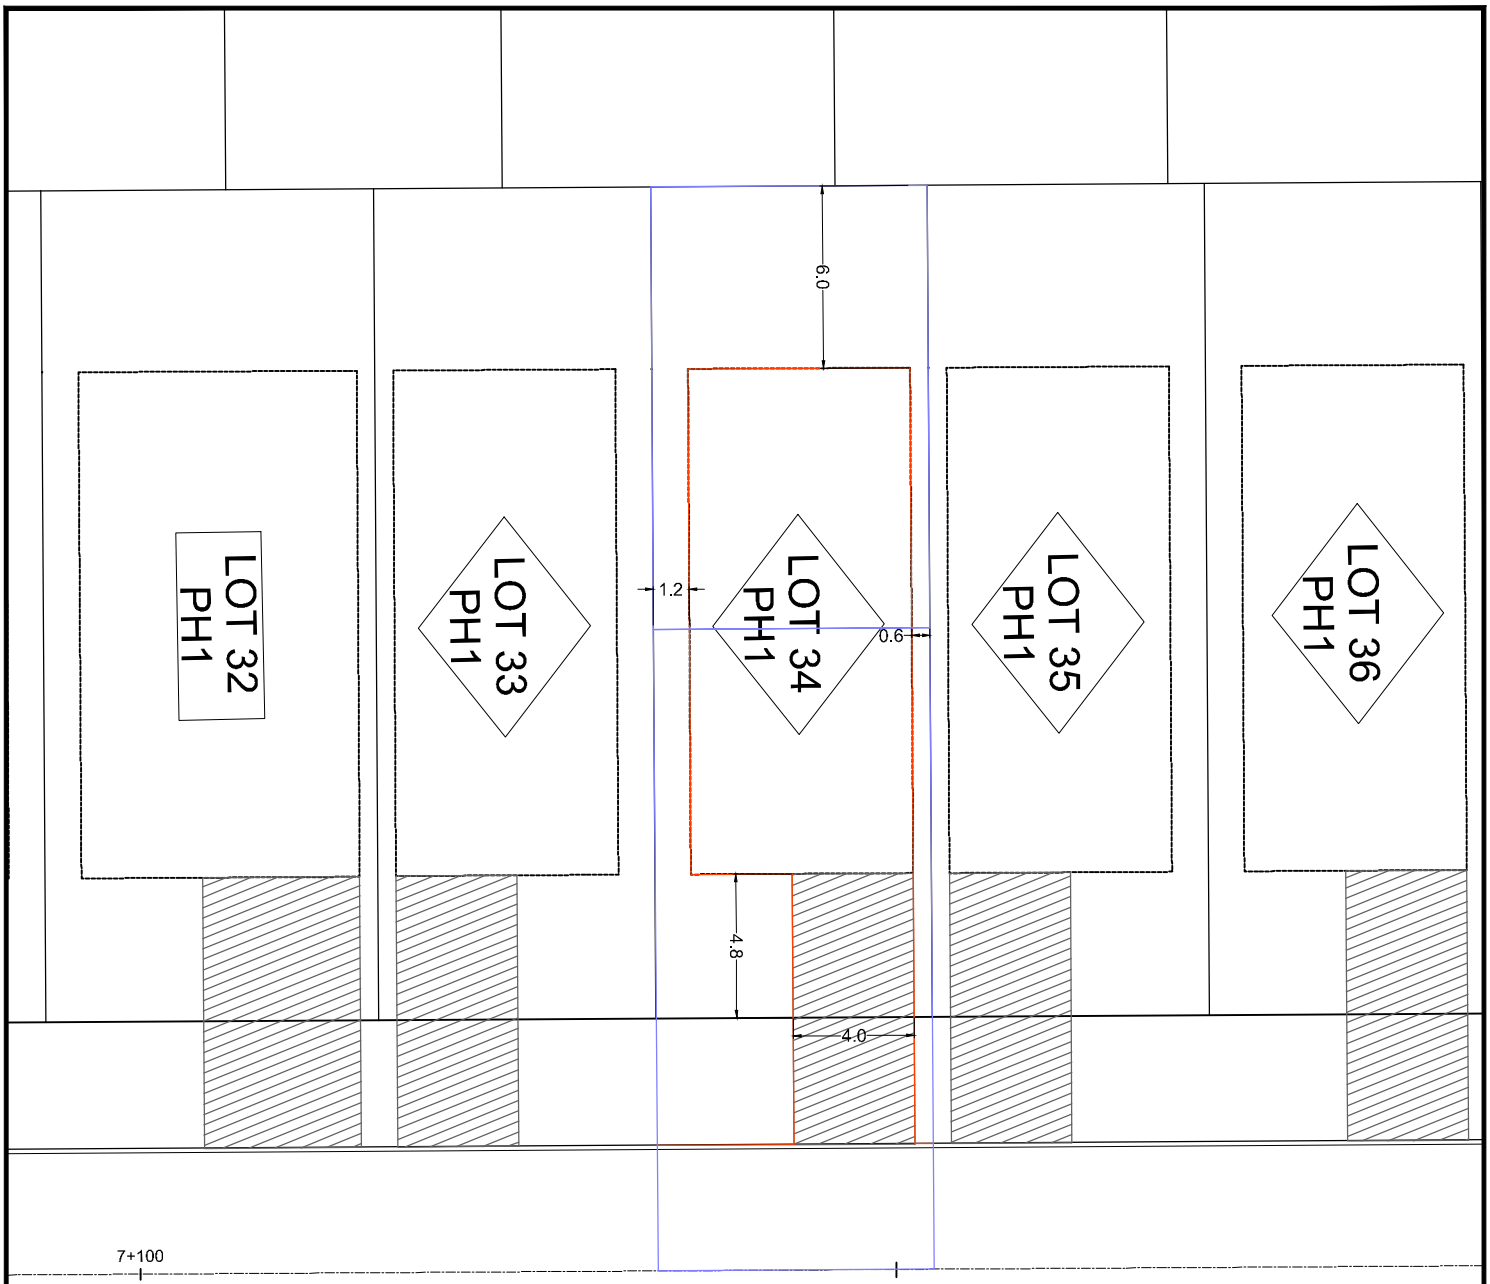

REARYARD AREA = 133.94m²
AREA OF IMPERVIOUSNESS = 63.26m²
TOTAL IMPERVIOUSNESS = 47.23%
C-VALUE = 0.53

FRONTYARD AREA = 190.73m²
AREA OF IMPERVIOUSNESS = 133.31m²
TOTAL IMPERVIOUSNESS = 69.89%
C-VALUE = 0.69

NOVATECH
Engineers, Planners & Landscape Architects
Suite 200, 240 Michael Cowpland Drive
Ottawa, Ontario, Canada K2M 1P6

Telephone (613) 254-9643
Facsimile (613) 254-5867
Website www.novatech-eng.com

THE COMMONS

EXAMPLE LOT 7
30' SINGLE

DATE	JOB	FIGURE
FEB 2022	118224	SINGLE2

M:\2018\118224\CAD\Design\Figures\STM\118224-IMPdetail.dwg, SINGLE2, Feb 03, 2022 - 5:18pm, mghauri

SHT8X11.DWG - 216mmx279mm

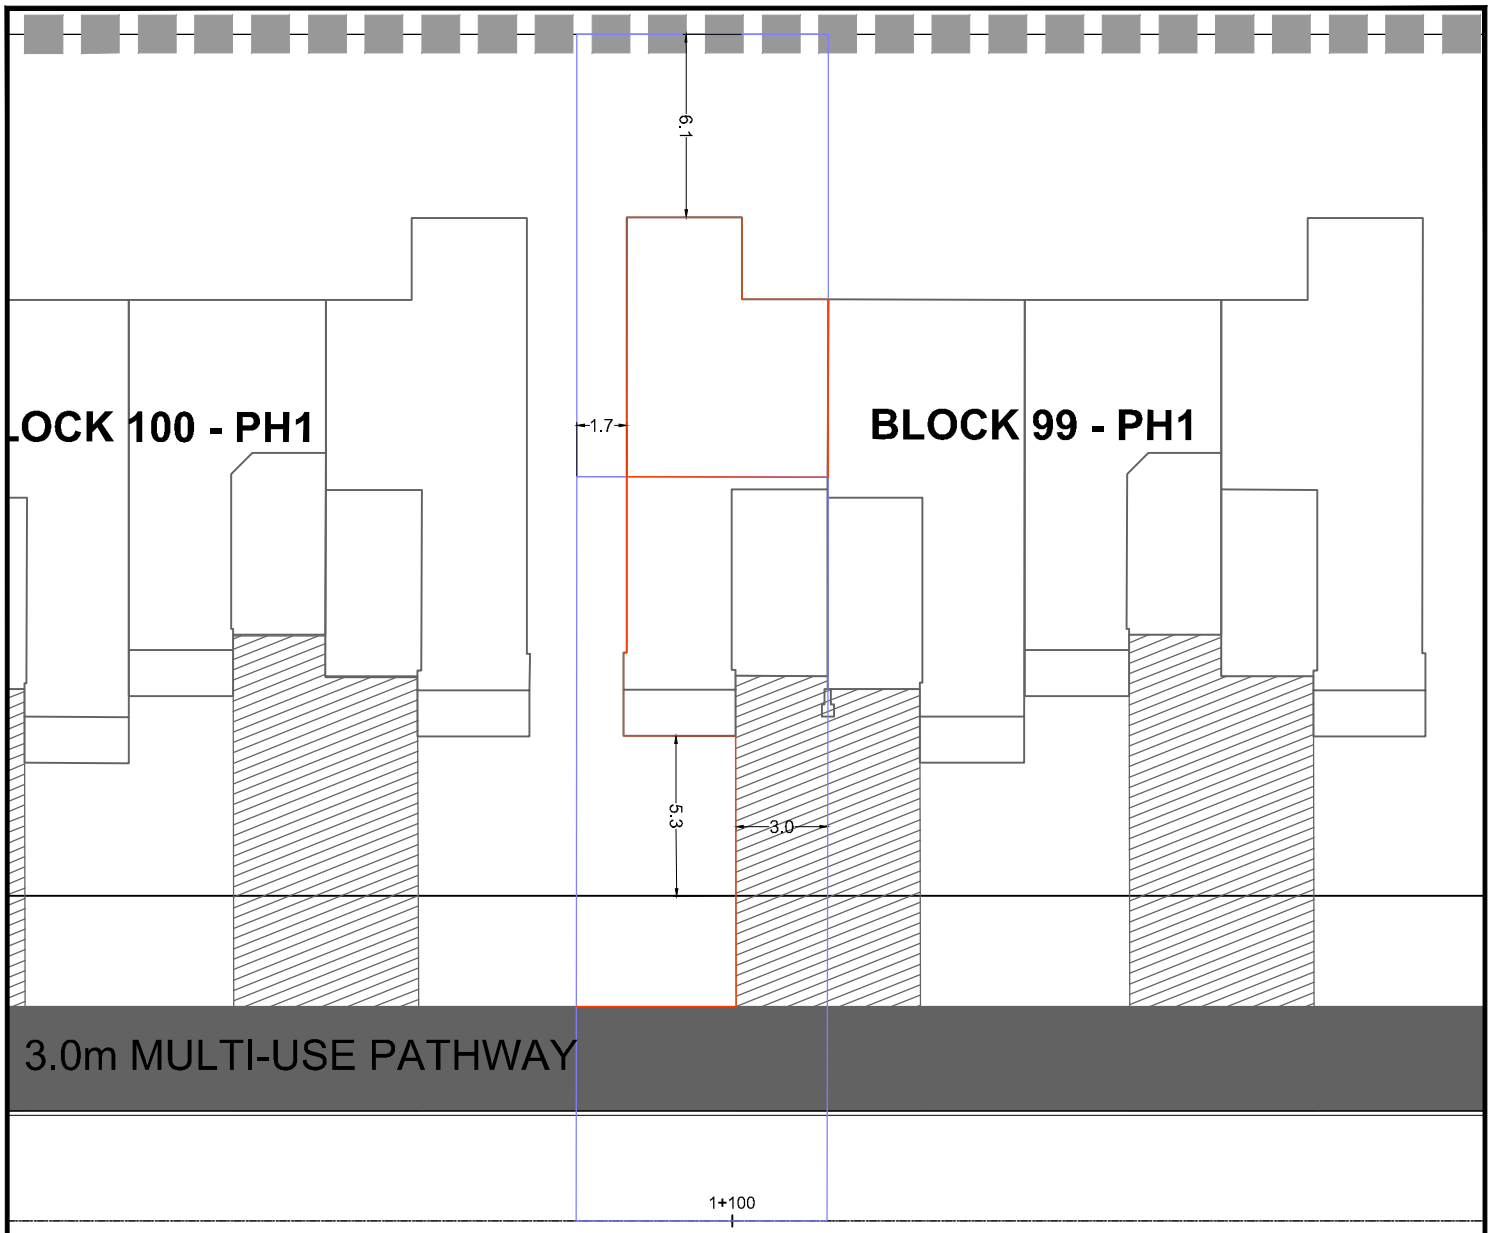

REARYARD AREA = 121.63m²
AREA OF IMPERVIOUSNESS = 49.36m²
TOTAL IMPERVIOUSNESS = 40.58%
C-VALUE = 0.48

FRONTYARD AREA = 204.32m²
AREA OF IMPERVIOUSNESS = 143.30m²
TOTAL IMPERVIOUSNESS = 70.13%
C-VALUE = 0.69

NOVATECH
Engineers, Planners & Landscape Architects
Suite 200, 240 Michael Cowpland Drive
Ottawa, Ontario, Canada K2M 1P6

Telephone (613) 254-9643
Facsimile (613) 254-5867
Website www.novatech-eng.com

THE COMMONS

EXAMPLE LOT 1
EXTERNAL TOWN

DATE	JOB	FIGURE
FEB 2022	118224	TOWN1

SHT8X11.DWG - 216mmx279mm

M:\2018\118224\CAD\Design\Figures\STM\118224-IMPdetail.dwg, TOWN1, Jan 25, 2022 - 1:44pm, mghauri

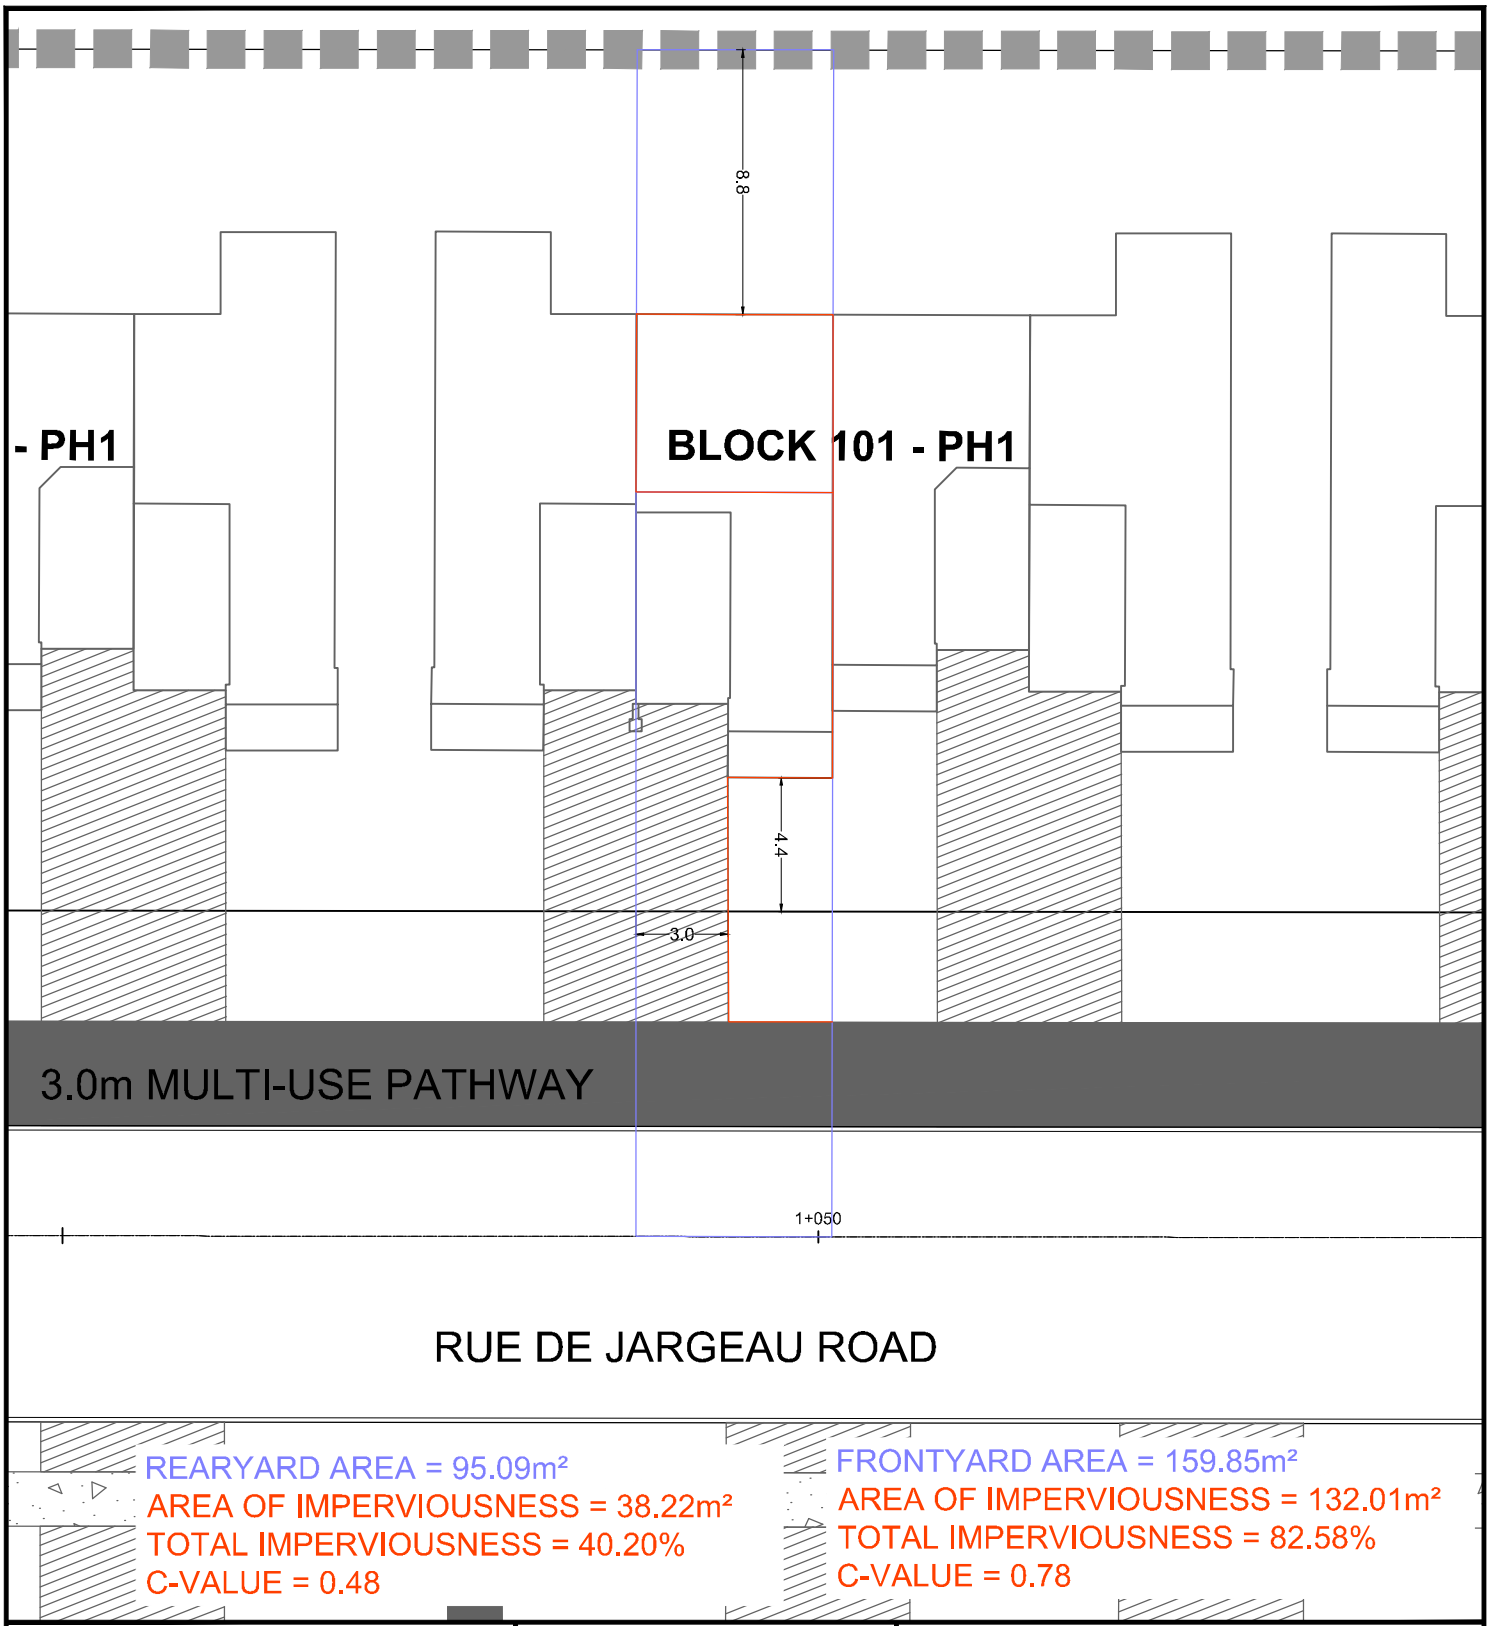

REARYARD AREA = 95.09m²
AREA OF IMPERVIOUSNESS = 38.22m²
TOTAL IMPERVIOUSNESS = 40.20%
C-VALUE = 0.48

FRONTYARD AREA = 159.85m²
AREA OF IMPERVIOUSNESS = 132.01m²
TOTAL IMPERVIOUSNESS = 82.58%
C-VALUE = 0.78

NOVATECH
Engineers, Planners & Landscape Architects
Suite 200, 240 Michael Cowpland Drive
Ottawa, Ontario, Canada K2M 1P6

Telephone (613) 254-9643
Facsimile (613) 254-5867
Website www.novatech-eng.com

THE COMMONS

EXAMPLE LOT 2
INTERNAL TOWN

DATE	JOB	FIGURE
FEB 2022	118224	TOWN2

M:\2018\118224\CAD\Design\Figures\STM\118224-IMPdetail.dwg, TOWN2, Jan 25, 2022 - 1:44pm, mghauri

SHT8X11.DWG - 216mmx279mm

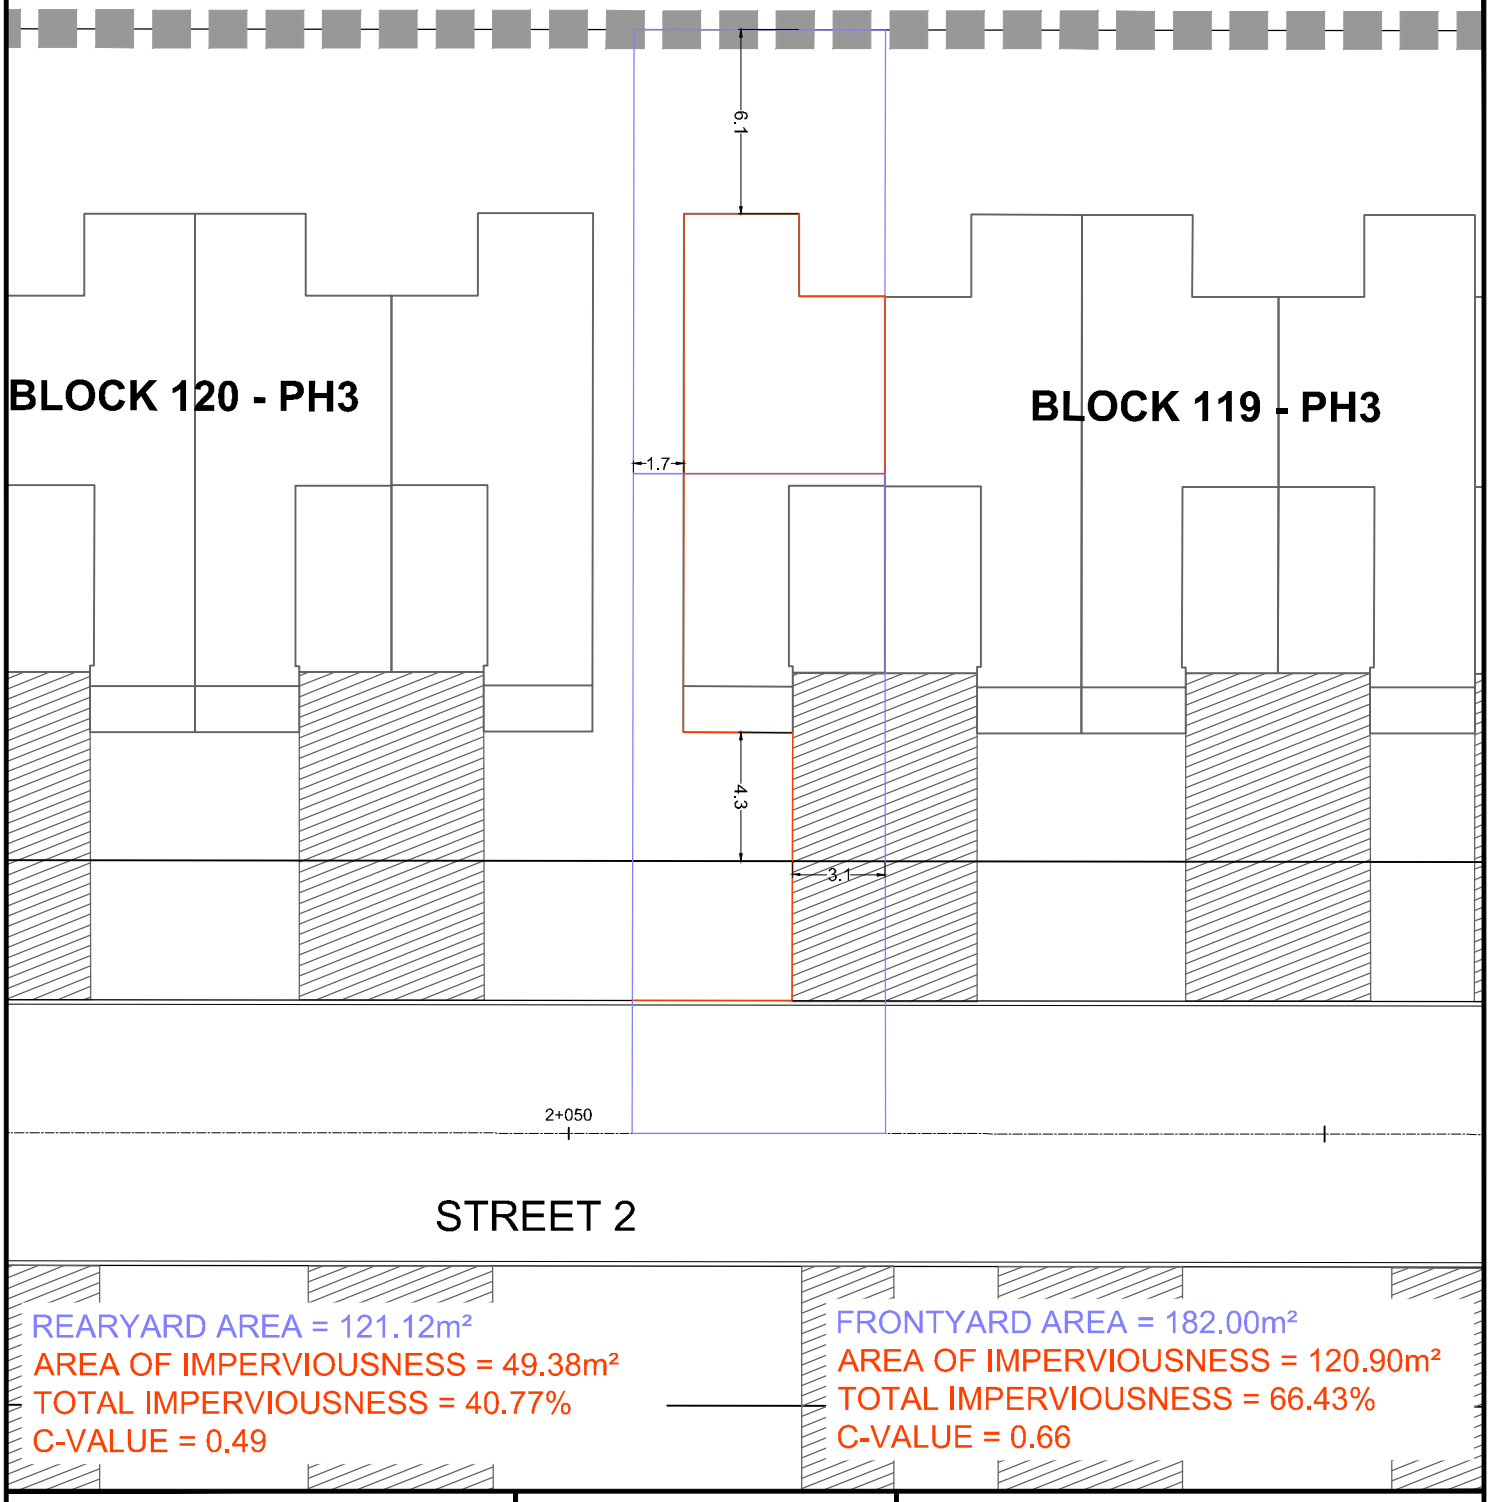

REARYARD AREA = 121.12m²
AREA OF IMPERVIOUSNESS = 49.38m²
TOTAL IMPERVIOUSNESS = 40.77%
C-VALUE = 0.49

FRONTYARD AREA = 182.00m²
AREA OF IMPERVIOUSNESS = 120.90m²
TOTAL IMPERVIOUSNESS = 66.43%
C-VALUE = 0.66

NOVATECH
Engineers, Planners & Landscape Architects
Suite 200, 240 Michael Cowpland Drive
Ottawa, Ontario, Canada K2M 1P6

Telephone (613) 254-9643
Facsimile (613) 254-5867
Website www.novatech-eng.com

THE COMMONS

EXAMPLE LOT 3
EXTERNAL TOWN

DATE	JOB	FIGURE
FEB 2022	118224	TOWN3

M:\2018\118224\CAD\Design\Figures\STM\118224-IMPdetail.dwg, TOWN3, Jan 25, 2022 - 1:44pm, mghauri

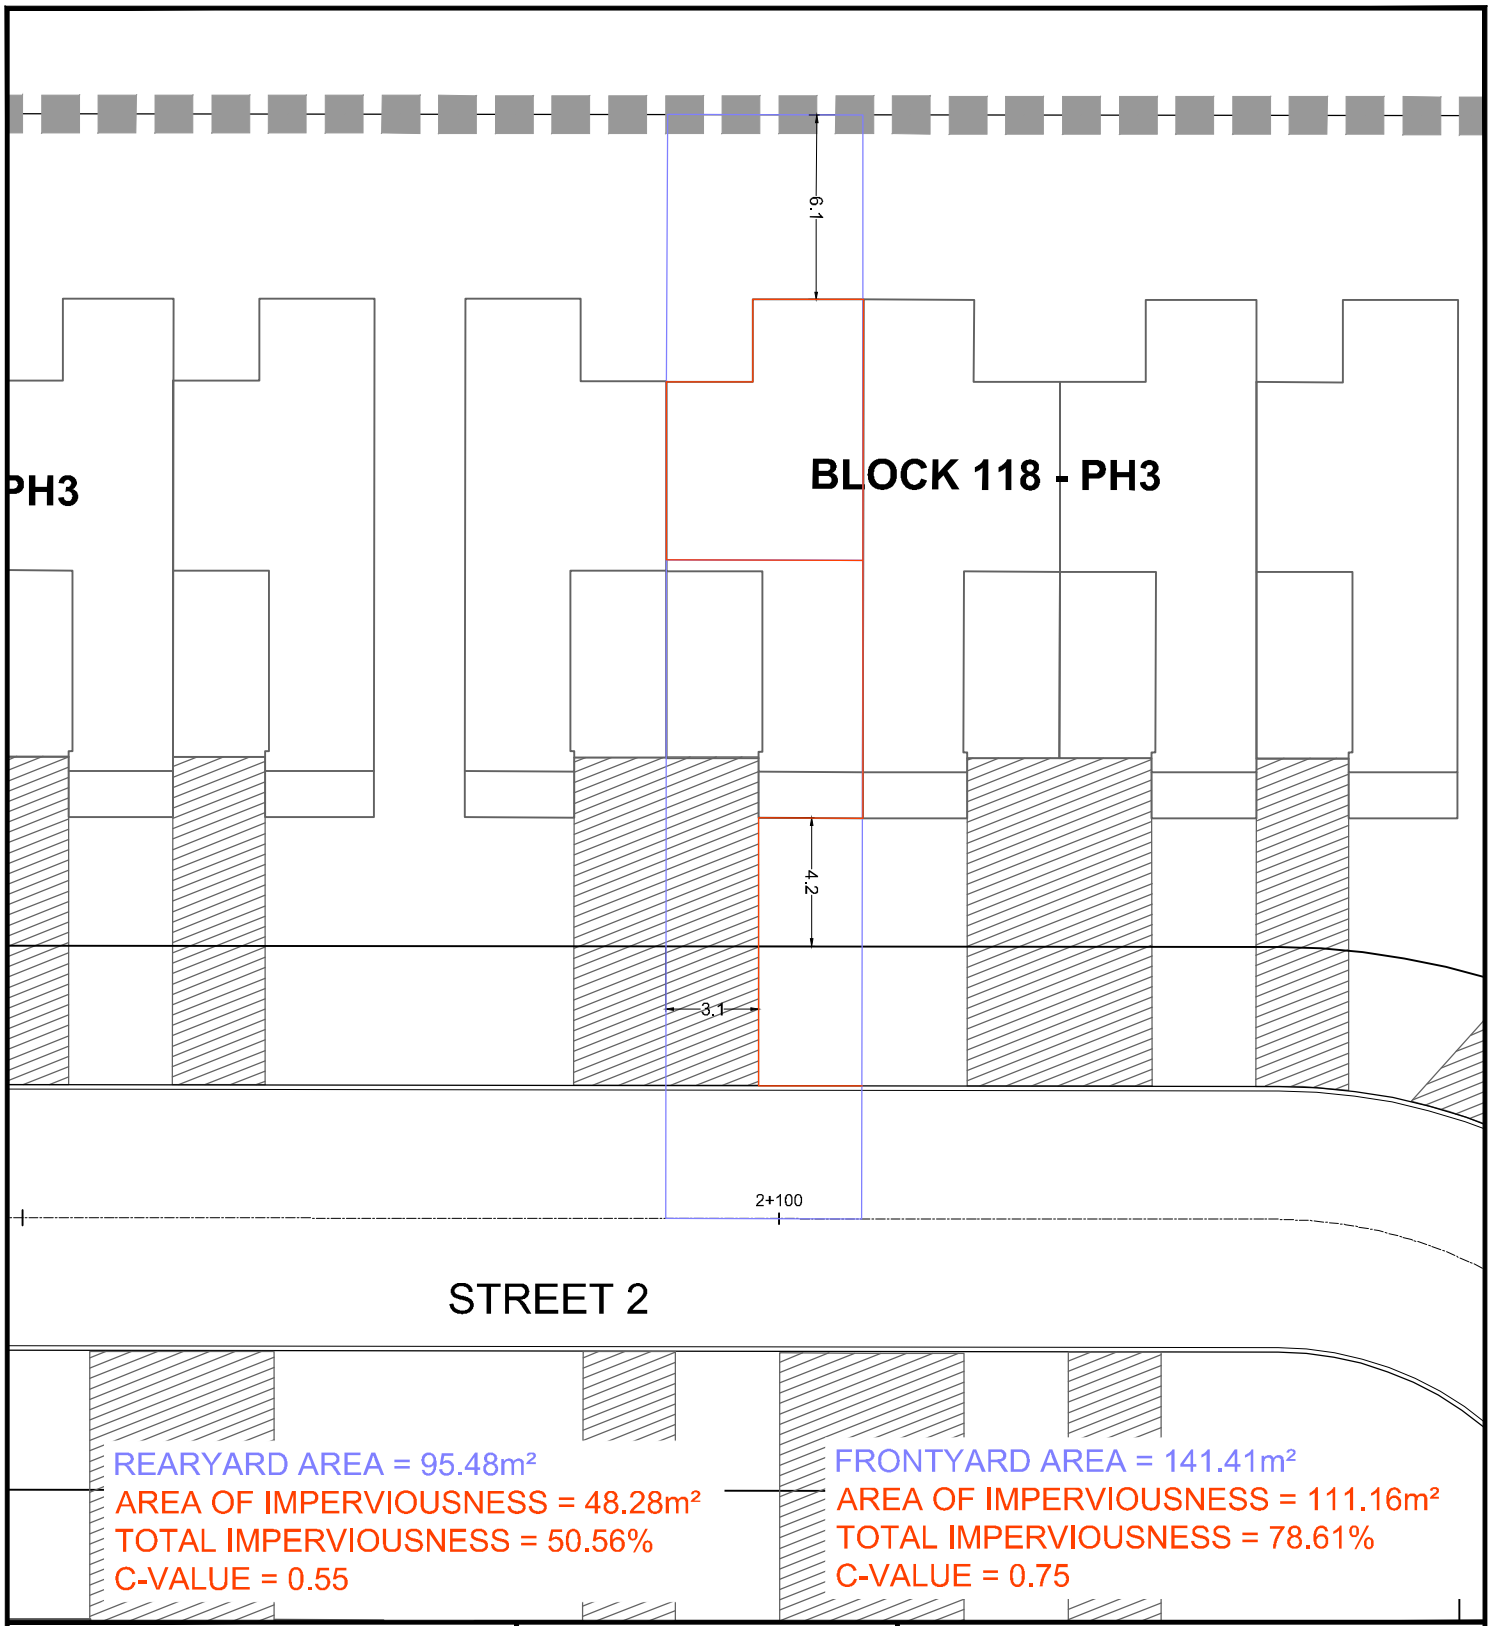

NOVATECH
Engineers, Planners & Landscape Architects
Suite 200, 240 Michael Cowpland Drive
Ottawa, Ontario, Canada K2M 1P6

Telephone (613) 254-9643
Facsimile (613) 254-5867
Website www.novatech-eng.com

THE COMMONS

EXAMPLE LOT 4
INTERNAL TOWN

DATE	JOB	FIGURE
FEB 2022	118224	TOWN4

M:\2018\118224\CAD\Design\Figures\STM\118224-IMPdetail.dwg, TOWN4, Jan 25, 2022 - 1:44pm, mghauri

SHT8X11.DWG - 216mmx279mm

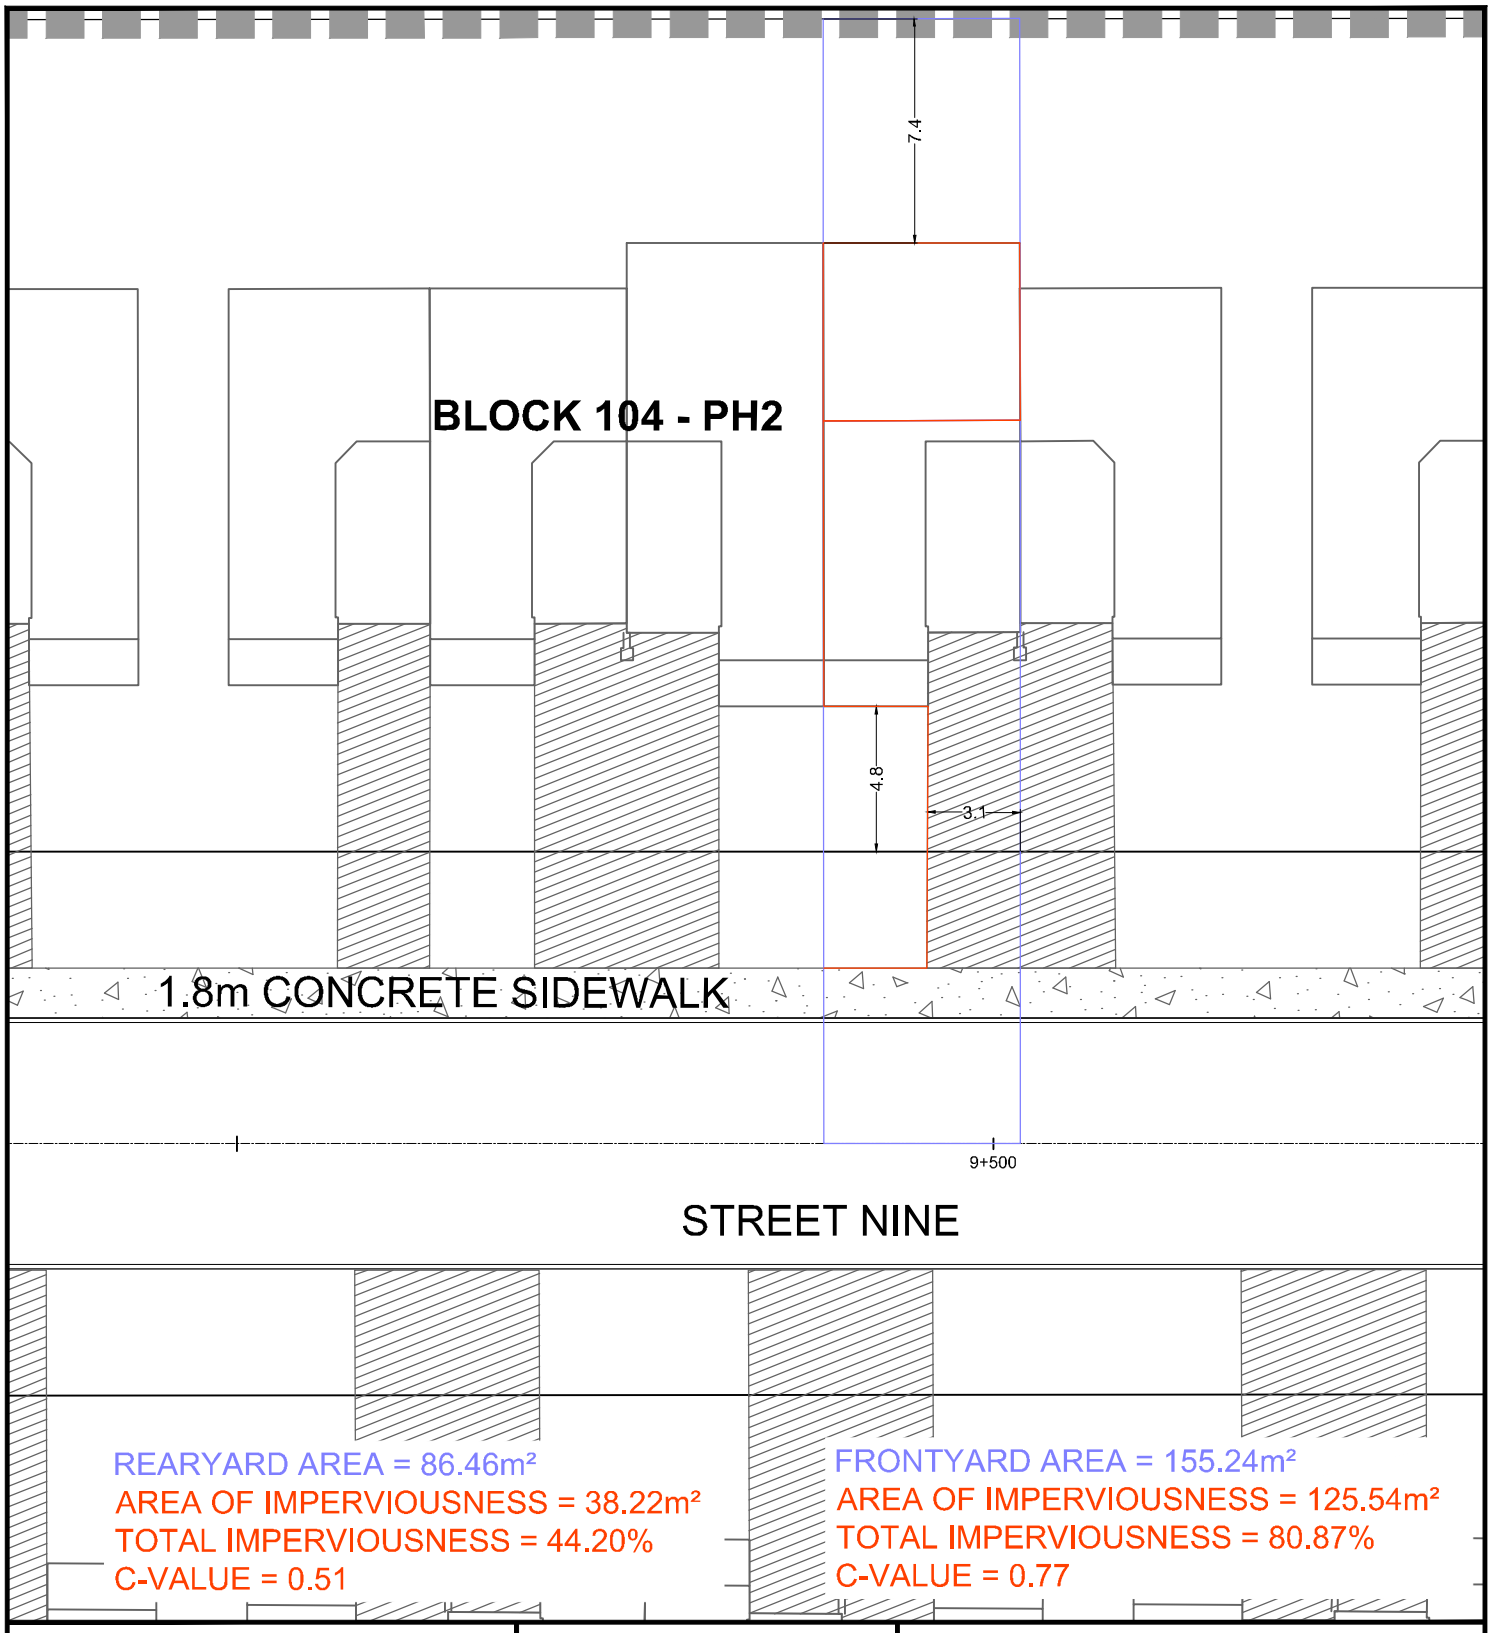

NOVATECH
Engineers, Planners & Landscape Architects
Suite 200, 240 Michael Cowpland Drive
Ottawa, Ontario, Canada K2M 1P6

Telephone (613) 254-9643
Facsimile (613) 254-5867
Website www.novatech-eng.com

THE COMMONS

EXAMPLE LOT 5
INTERNAL TOWN

DATE	JOB	FIGURE
FEB 2022	118224	TOWN5

M:\2018\118224\CAD\Design\Figures\STM\118224-IMPdetail.dwg, TOWN5, Jan 25, 2022 - 1:44pm, mghauri

SHT8X11.DWG - 216mmx279mm

APPENDIX

B

Inlet Control Devices

PCSWMM Input Files

JFSA Water Resources and Environmental Consultants

Products – StormTech Orifice Plate

Our StormTech Orifice Plate uses a calibrated orifice to control the outflow at a specific rate at a specific head in the catch basin. This is our simplest and most economical Inlet Control Device (ICD), and can be sometimes used by municipalities as a starting point for storm water management until more information is gathered. As with all our products, it can be swapped out with another StormTech ICD once more is known about the system.

Orifice Plate units can have any shape or size of orifice customized to meet your needs. Standard designs include Round, Diamond, Keyhole and Diamond Keyhole shaped orifices. Keyholes help create a torsional flow pattern through the orifice that can help unblock some debris.

Orifice plate ICD's do not form water traps to prevent odours and are also prone to blockage by floatables like leaves, twigs, bottles and cans, especially during higher rainfall periods. Monitoring of these types of installs is recommended and sometimes leads to recommendations to upgrade to water trap devices, such as Odour Traps and Sumps, to prevent blockage and odours. But in locations where they work properly they are an economical alternative solution.

Primary Function(s): Flow Control for Medium to High Flow Rates (15 to 100 l/s | 237 to 1585 GPM).

Other Functions(s): None.

Outflow Pipe Diameter: 150 mm to 300 mm | 6 inch to 12 inch. Special orders can be made for larger sizes.

Catch Basin Types: All – with or without sumps.
Rectangular or Round Catch Basins (Round requires built-in adapter that can be provided).
Standard Round is 600 mm, but larger sizes available (900 mm, 1200 mm, 1600 mm …etc.).
Fits through even small Catch Basin openings (300 mm x 450 mm).

Specifications:
Orifice Plate: HDPE Thermoplastic with UV resistant additives.
Handle Plate (common): HDPE Thermoplastic.
Handle Plate (common): HDPE Thermoplastic.
Mounting Plate (common): HDPE Thermoplastic.
Hardware (common): Stainless Steel Wedge Bolts with Nut and Washer (4).
Welds: None.
Inner Ring Seal: Rubber Bulb Seal EPDM. Held in place and reusable. No need to replace.
Wall Seal: 3/8 or 5/8 inch Neoprene closed cell sponge gasket attached to Mounting Plate.
Identifier: 50 mm high numeric's on top of unit. Peel and stick. Note: Not visible from street surface.
Special Tools: None required.
Weight: Removable Unit: 0.5 kg / 1 lb. Maximum Total Assembly: 2.3 kg / 5 lb.

Products – StormTech Orifice Plate (continued)

Orifice Plate – Square Adapter (with Diamond Orifice pictured)

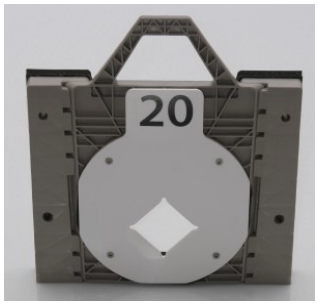

Front

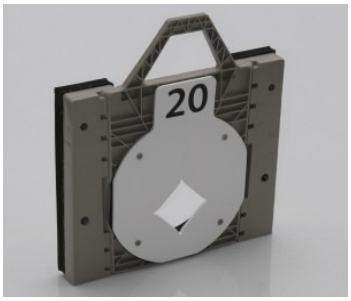

Left Angle

Back – View from Wall

Orifice Plate – Round Adapter

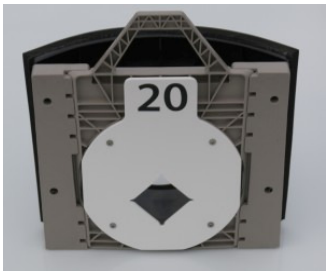

Front

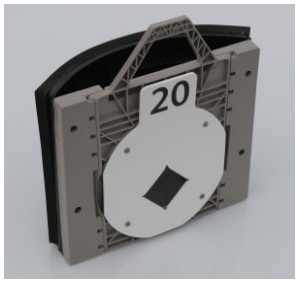

Left Angle

Back – View from Wall

Installation:

1. If necessary, cut protruding out-flowing pipe back flush to Catch Basin wall.
2. Use Mounting Plate as template to mark four hole pattern on Catch Basin wall.
3. Install four Stainless Steel Wedge Bolts (provided) perpendicular to Mounting Plate.
4. Install Mounting Plate and hand secure with four washers and nuts (provided).
5. Torque nuts to 40 N-•m or 30 lbf•ft. Do not over-tighten.
6. Snap unit into place by pushing Handle Plate into dove-tail slot of Mounting Plate.
7. Record Unit Identifier along with Catch Basin Location according to municipal requirements.
8. Note – Unit Identifier with this model is NOT easily seen from street level.

Table B-1: Plas-Tech StormTech Orifice Plate Inlet Control Device (ICD) Capacities [1]

ICD Diameter (mm)	Capture (L/s)							
	CB (1.38 m lead pipe invert depth)				CBMH (1.74 m lead pipe invert depth)			
Water Depth: Head:	*0 cm 1.28 m*	*Average 1.4 m*	*30 cm 1.58 m*	*35 cm 1.63 m*	*0 cm 1.64 m*	*Average 1.76 m*	*30 cm 1.94 m*	*35 cm 1.99 m*
83	17.6	18.4	19.6	19.9	19.9	20.7	21.7	22.0
94	22.6	23.6	25.1	25.5	25.6	26.5	27.8	28.2
102	26.6	27.8	29.6	30.0	30.1	31.2	32.8	33.2
108	29.8	31.2	33.2	33.7	33.8	35.0	36.7	37.2
127	41.3	43.2	45.8	46.6	46.7	48.4	50.8	51.5
152	59.1	61.8	65.7	66.7	66.9	69.3	72.8	73.7
178	81.1	84.8	90.1	91.5	91.8	95.0	99.8	101.1

[1] For circular orifices plate type with diameters as specified by City of Ottawa standards.

[BMR The Commons Ultimate Conditions Input File]
;;Project Title/Notes
Base_Model_v1.5 from the Model Build (GIS) folder.
20220413 - Additional CB added, minor changes to drainage areas

[OPTIONS]
;;Option Value
FLOW_UNITS CMS
INFILTRATION HORTON
FLOW_ROUTING DYNWAVE
LINK_OFFSETS ELEVATION
MIN_SLOPE 0
ALLOW_PONDING YES
SKIP_STEADY_STATE NO

START_DATE 01/01/2019
START_TIME 00:00:00
REPORT_START_DATE 01/01/2019
REPORT_START_TIME 00:00:00
END_DATE 01/02/2019
END_TIME 00:00:00
SWEEP_START 01/01
SWEEP_END 12/31
DRY_DAYS 0
REPORT_STEP 00:01:00
WET_STEP 00:05:00
DRY_STEP 00:05:00
ROUTING_STEP 0.5
RULE_STEP 00:00:00

INERTIAL_DAMPING PARTIAL
NORMAL_FLOW_LIMITED BOTH
FORCE_MAIN_EQUATION H-W
VARIABLE_STEP 0.75
LENGTHENING_STEP 0
MIN_SURFAREA 1.167
MAX_TRIALS 21
HEAD_TOLERANCE 0.0001
SYS_FLOW_TOL 5
LAT_FLOW_TOL 5
MINIMUM_STEP 0.5
THREADS 6

[EVAPORATION]
;;Data Source Parameters
;;---------- ----------
CONSTANT 0.0
DRY_ONLY NO

[RAINGAGES]
;;Name Format Interval SCF Source
;;---------- --------- -------- -------- ----------
002yrChicago3hr INTENSITY 0:10 1.0 TIMESERIES 002yrChicago3hr
002YrSCS24 INTENSITY 0:10 1.0 TIMESERIES 002YrSCS24
005yrChicago3hr INTENSITY 0:10 1.0 TIMESERIES 005yrChicago3hr
005YrSCS24 INTENSITY 0:10 1.0 TIMESERIES 005YrSCS24
010yrChicago3hr INTENSITY 0:10 1.0 TIMESERIES 010yrChicago3hr
010YrSCS24 INTENSITY 0:10 1.0 TIMESERIES 010YrSCS24
025yrChicago3hr INTENSITY 0:10 1.0 TIMESERIES 025yrChicago3hr
025YrSCS24 INTENSITY 0:10 1.0 TIMESERIES 025YrSCS24
050yrChicago3hr INTENSITY 0:10 1.0 TIMESERIES 050yrChicago3hr
050YrSCS24 INTENSITY 0:10 1.0 TIMESERIES 050YrSCS24
100yrChicago3hr INTENSITY 0:10 1.0 TIMESERIES 100yrChicago3hr
100yrChicago3hr+20% INTENSITY 0:10 1.0 TIMESERIES 100yrChicago3hr+20%
100YrSCS12hr INTENSITY 0:15 1.0 TIMESERIES 100YrSCS12hr
100YrSCS24 INTENSITY 0:10 1.0 TIMESERIES 100YrSCS24
100YrSCS24+20% INTENSITY 0:10 1.0 TIMESERIES 100YrSCS24+20%
1979July01 INTENSITY 0:05 1.0 TIMESERIES 1979July01
1988Aug04 INTENSITY 0:05 1.0 TIMESERIES 1988Aug04
1996Aug08 INTENSITY 0:05 1.0 TIMESERIES 1996Aug08
25mmChicago4Hr INTENSITY 0:10 1.0 TIMESERIES 25mmChicago4Hr
2YrSCS12hr INTENSITY 0:15 1.0 TIMESERIES 2YrSCS12hr
5YrSCS12hr INTENSITY 0:15 1.0 TIMESERIES 5YrSCS12hr
No_Rain INTENSITY 0:01 1.0 TIMESERIES No_Rain

[SUBCATCHMENTS]
;;Name Rain Gage Outlet Area %Imperv Width %Slope CurbLen SnowPack
;;---------- ---------- ---------- -------- -------- -------- ---- ---- -------- ----------
;RYCB_14_(RYCB)
A10 1996Aug08 RYCB_14_(RYCB) 0.202 42.9 105.001 0.5 0
;RYCB_12_(RYCB)
A11 1996Aug08 RYCB_12_(RYCB) 0.287 42.9 105.001 0.5 0
;30_(CB)
A12i 1996Aug08 Slope1 0.194 71.4 76.001 0.5 0
;31_(CB)
A12ii 1996Aug08 Slope1 0.09 71.4 76.001 0.5 0
;RYCB_11_(RYCB)
A13 1996Aug08 RYCB_11_(RYCB) 0.226 42.9 76 0.5 0
;ELB_13_(RYCB)
A14 1996Aug08 TEE_23_(RYCB) 0.319 42.9 75.001 0.5 0
;28_(CB)
A15i 1996Aug08 Maj-20 0.248 71.4 103 0.5 0
;27_(CB)
A15ii 1996Aug08 Maj-20 0.274 71.4 103 0.5 0
;26_(CB)
A16i 1996Aug08 Maj-19_2 0.06 71.4 24 0.5 0
;25_(CB)
A16ii 1996Aug08 Maj-19_2 0.067 71.4 25 0.5 0
;TEE_39_(RYCB)
A17 1996Aug08 TEE_39_(RYCB) 0.091 42.9 68.002 0.5 0
;24_(CB)
A17ii 1996Aug08 Maj-24 0.093 71.4 77 0.5 0

;23_(CB)
A18i 1996Aug08 Maj-24 0.189 71.4
77.001 0.5 0
;RYCB_9_(RYCB)
A19 1996Aug08 RYCB_9_(RYCB) 0.19
42.9 127.998 0.5 0
;42_(CB)
A1i 1996Aug08 Maj-03 0.157 71.4
148.985 0.5 0
;43_(CB)
A1ii 1996Aug08 Maj-03 0.202 71.4
148.979 0.5 0
;21_(CB)
A20i 1996Aug08 Maj-26 0.195 71.4
99.8 0.9 0
;20_(CB)
A20ii 1996Aug08 Maj-26 0.206 71.4
99.801 0.9 0
;RYCB_7_(RYCB)
A21 1996Aug08 RYCB_7_(RYCB) 0.325 50
111.999 0.5 0
;RYCB_7_(RYCB)
A22 1996Aug08 TEE_14_(RYCB) 0.028
42.9 47.7 0.5 0
;RYCB_7_(RYCB)
A23 1996Aug08 TEE_14_(RYCB) 0.169 50
72.001 0.5 0
;18_(CB)
A24i 1996Aug08 Maj-28 0.11 71.4
90.002 0.9 0
;19_(CB)
A24ii 1996Aug08 Maj-28 0.237 71.4
129.998 0.9 0
;RYCB_8_(RYCB)
A25 1996Aug08 RYCB_8_(RYCB) 0.294 50
101.998 0.5 0
;45_(CB)
A26i 1996Aug08 Maj-33 0.06 71.4
73.002 0.5 0
;44_(CB)
A26ii 1996Aug08 Maj-33 0.172 71.4
72.999 0.5 0
;47_(CB)
A27i 1996Aug08 Maj-32 0.088 71.4
47.779 0.5 0
;46_(CB)
A27ii 1996Aug08 Maj-32 0.181 71.4
84.801 0.5 0
;49_(CB)
A28i 1996Aug08 Maj-30 0.143 71.4
63.179 1 0
;48_(CB)
A28ii 1996Aug08 Maj-30 0.142 71.4
65.081 1 0
;TEE_11_(RYCB)
A29 1996Aug08 TEE_11_(RYCB) 0.116 50
78.569 0.5 0
;40_(CB)
A2i 1996Aug08 Maj-06_2 0.12 71.4
119.737 0.5 0
;41_(CB)
A2ii 1996Aug08 Maj-06_2 0.118 71.4
119.736 0.5 0
;ELB_23_(RYCB)
A3 1996Aug08 ELB_23_(RYCB) 0.154 42.9
110.553 0.5 0
;RYCB_6_(RYCB)
A30 1996Aug08 RYCB_6_(RYCB) 0.014
42.9 17.981 0.5 0
;TEE_5_(RYCB)
A31 1996Aug08 TEE_5_(RYCB) 0.187 50
128.806 0.5 0
;17_(CB)
A32i 1996Aug08 Maj-35 0.155 71.4
73.089 1 0
;16_(CB)
A32ii 1996Aug08 Maj-35 0.082 71.4
72.689 1 0
;14_(CB)
A33i 1996Aug08 Maj-37 0.11 71.4
163.52 1 0
;15_(CB)
A33ii 1996Aug08 Maj-37 0.157 71.4
75.739 1 0
;13_(CB)
A34i 1996Aug08 Maj-41 0.212 71.4
124.53 0.5 0
;12_(CB)
A34ii 1996Aug08 Maj-41 0.276 71.4
133.747 0.5 0
;51_(CB)
A35i 1996Aug08 Maj-42 0.228 71.4
116.149 0.5 0
;50_(CB)
A35ii 1996Aug08 Maj-42 0.203 71.4
117.199 0.5 0
;TEE_32_(RYCB)
A36 1996Aug08 TEE_32_(RYCB) 0.294 50
98.91 0.5 0
;RYCB_18_(RYCB)
A37 1996Aug08 RYCB_18_(RYCB) 0.029
42.9 47.339 0.5 0
;TEE_34_(RYCB)
A38 1996Aug08 TEE_34_(RYCB) 0.239 50
95 0.5 0
;10_(CB)
A39i 1996Aug08 Maj-44 0.214 71.4
113.588 1 0
;11_(CB)
A39ii 1996Aug08 Maj-44 0.074 71.4
74.537 1 0
;52_(CB)
A4 1996Aug08 Maj-09 0.092 71.4
60.001 0.5 0
;RYCB_5_(RYCB)
A40 1996Aug08 RYCB_5_(RYCB) 0.219 50
80.064 0.5 0
;TEE_7_(RYCB)
A41 1996Aug08 TEE_7_(RYCB) 0.075 50
54.989 0.5 0
;08_(CB)
A42i 1996Aug08 Maj-46 0.1456 71.4
72.329 0.5 0
;09_(CB)
A42ii 1996Aug08 Maj-46 0.083 71.4
72.438 0.5 0
A42iii 1996Aug08 Maj-48_3 0.0254 71.4
30 0.5 0
;RYCB_2_(RYCB)
A43 1996Aug08 RYCB_2_(RYCB) 0.236 50
80.93 0.5 0
;RYCB_3_(RYCB)
A44 1996Aug08 RYCB_3_(RYCB) 0.199 50
72.054 0.5 0
;03_(CB)
A45i 1996Aug08 Maj-50 0.168 71.4
77.609 0.5 0
;02_(CB)
A45ii 1996Aug08 Maj-50 0.075 71.4
77.672 0.5 0

```
;05_(CB)
A46i            1996Aug08       Maj-52          0.157    71.4
73.067   0.5      0
;04_(CB)
A46ii           1996Aug08       Maj-52          0.136    71.4
87.029   0.5      0
;RYCB_4_(RYCB)
A47             1996Aug08       RYCB_4_(RYCB)   0.136    50
92.998   0.5      0
;55_(CB)
A48             1996Aug08       Maj-54          0.205    71.4
57.13    0.5      0
;RYCB_1_(RYCB)
A49             1996Aug08       RYCB_1_(RYCB)   0.074    50
57.989   0.5      0
;06_(CB)
A50             1996Aug08       Maj-55          0.066    71.4
32.22    0.5      0
;57_(CB)
A51             1996Aug08       Maj-58          0.186    71.4
72.719   0.5      0
;Maj-58
A52             1996Aug08       Maj-58          0.021    42.9
23.67    1.2      0
;ELB_25_(RYCB)
A53             1996Aug08       ELB_25_(RYCB)   0.182    50
121.358  0.5      0
;TEE_43_(RYCB)
A54             1996Aug08       TEE_43_(RYCB)   0.165    50
80.066   0.5      0
;36_(CB)
A5i             1996Aug08       Maj-10          0.102    71.4
65.001   0.5      0
;37_(CB)
A5ii            1996Aug08       Maj-10          0.26     71.4
121.968  0.5      0
;38_(RYCB)
A6              1996Aug08       RYCB_13_(RYCB)  0.131
42.9     112.311  0.5      0
;35_(CB)
A7i             1996Aug08       Maj-16          0.228    71.4
120      0.7      0
;34_(CB)
A7ii            1996Aug08       Maj-16          0.282    71.4
130.002  0.7      0
;53_(CB)
A8i             1996Aug08       Maj-12          0.22     71.4
105.002  0.5      0
;54_(CB)
A8ii            1996Aug08       Maj-12          0.19     71.4     87
0.5      0
;32_(CB)
A9i             1996Aug08       Maj-14          0.188    71.4
84.999   0.7      0
;33_(CB)
A9ii            1996Aug08       Maj-14          0.067    71.4
71.997   0.7      0
;B1_Stor
B1              1996Aug08       B1_Stor         0.883    85.7
200      0.5      0
;41_(CB)
B1ii            1996Aug08       Maj-06_2        0.123    85.7
200      0.5      0
;B2_Stor
B2              1996Aug08       B2_Stor         3.432    100
226.894  1        0
;B3_Stor
B3i             1996Aug08       B3_Stor         0.965    85.7
86.65    0.5      0
;40_(CB)
B3ii            1996Aug08       Maj-06_2        0.046    85.7
70.005   0.5      0
;58_(CB)
B4i             1996Aug08       58_(CB)         0.947    28.6
148.991  0.5      0
;02_(CB)
B4ii            1996Aug08       Maj-50          0.047    28.6
77.571   0.5      0
;04_(CB)
B4iii           1996Aug08       Maj-51          0.008    28.6
14.24    0.5      0
;Maj-01
C1              1996Aug08       Maj-01          0.114    71.4
54.684   0.5      0
;Maj-22
C2              1996Aug08       Maj-21          0.087    71.4     60
0.5      0

[SUBAREAS]
;;Subcatchment   N-Imperv   N-Perv     S-Imperv   S-Perv     PctZero    RouteTo    PctRouted
;;-------------- ---------- ---------- ---------- ---------- ---------- ---------- ----------
A10             0.013      0.25       1.57       4.67       0          PERVIOUS   100
A11             0.013      0.25       1.57       4.67       0          PERVIOUS   100
A12i            0.013      0.25       1.57       4.67       0          OUTLET
A12ii           0.013      0.25       1.57       4.67       0          OUTLET
A13             0.013      0.25       1.57       4.67       0          PERVIOUS   100
A14             0.013      0.25       1.57       4.67       0          PERVIOUS   100
A15i            0.013      0.25       1.57       4.67       0          OUTLET
A15ii           0.013      0.25       1.57       4.67       0          OUTLET
A16i            0.013      0.25       1.57       4.67       0          OUTLET
A16ii           0.013      0.25       1.57       4.67       0          OUTLET
A17             0.013      0.25       1.57       4.67       0          PERVIOUS   100
A17ii           0.013      0.25       1.57       4.67       0          OUTLET
A18i            0.013      0.25       1.57       4.67       0          OUTLET
A19             0.013      0.25       1.57       4.67       0          PERVIOUS   100
A1i             0.013      0.25       1.57       4.67       0          OUTLET
A1ii            0.013      0.25       1.57       4.67       0          OUTLET
A20i            0.013      0.25       1.57       4.67       0          OUTLET
A20ii           0.013      0.25       1.57       4.67       0          OUTLET
A21             0.013      0.25       1.57       4.67       0          PERVIOUS   100
A22             0.013      0.25       1.57       4.67       0          OUTLET
A23             0.013      0.25       1.57       4.67       0          PERVIOUS   100
A24i            0.013      0.25       1.57       4.67       0          OUTLET
A24ii           0.013      0.25       1.57       4.67       0          OUTLET
```

```
A25          0.013     0.25      1.57      4.67      0
PERVIOUS   100
A26i         0.013     0.25      1.57      4.67      0
OUTLET
A26ii        0.013     0.25      1.57      4.67      0
OUTLET
A27i         0.013     0.25      1.57      4.67      0
OUTLET
A27ii        0.013     0.25      1.57      4.67      0
OUTLET
A28i         0.013     0.25      1.57      4.67      0
OUTLET
A28ii        0.013     0.25      1.57      4.67      0
OUTLET
A29          0.013     0.25      1.57      4.67      0
PERVIOUS   100
A2i          0.013     0.25      1.57      4.67      0
OUTLET
A2ii         0.013     0.25      1.57      4.67      0
OUTLET
A3           0.013     0.25      1.57      4.67      0
PERVIOUS   100
A30          0.013     0.25      1.57      4.67      0
OUTLET
A31          0.013     0.25      1.57      4.67      0
PERVIOUS   100
A32i         0.013     0.25      1.57      4.67      0
OUTLET
A32ii        0.013     0.25      1.57      4.67      0
OUTLET
A33i         0.013     0.25      1.57      4.67      0
OUTLET
A33ii        0.013     0.25      1.57      4.67      0
OUTLET
A34i         0.013     0.25      1.57      4.67      0
OUTLET
A34ii        0.013     0.25      1.57      4.67      0
OUTLET
A35i         0.013     0.25      1.57      4.67      0
OUTLET
A35ii        0.013     0.25      1.57      4.67      0
OUTLET
A36          0.013     0.25      1.57      4.67      0
PERVIOUS   100
A37          0.013     0.25      1.57      4.67      0
OUTLET
A38          0.013     0.25      1.57      4.67      0
PERVIOUS   100
A39i         0.013     0.25      1.57      4.67      0
OUTLET
A39ii        0.013     0.25      1.57      4.67      0
OUTLET
A4           0.013     0.25      1.57      4.67      0
OUTLET
A40          0.013     0.25      1.57      4.67      0
PERVIOUS   100
A41          0.013     0.25      1.57      4.67      0
PERVIOUS   100
A42i         0.013     0.25      1.57      4.67      0
OUTLET
A42ii        0.013     0.25      1.57      4.67      0
OUTLET
A42iii       0.013     0.25      1.57      4.67      0
OUTLET
A43          0.013     0.25      1.57      4.67      0
PERVIOUS   100
A44          0.013     0.25      1.57      4.67      0
PERVIOUS   100
A45i         0.013     0.25      1.57      4.67      0
OUTLET
A45ii        0.013     0.25      1.57      4.67      0
OUTLET
A46i         0.013     0.25      1.57      4.67      0
OUTLET
A46ii        0.013     0.25      1.57      4.67      0
OUTLET
A47          0.013     0.25      1.57      4.67      0
PERVIOUS   100
A48          0.013     0.25      1.57      4.67      0
OUTLET
A49          0.013     0.25      1.57      4.67      0
PERVIOUS   100
A50          0.013     0.25      1.57      4.67      0
OUTLET
A51          0.013     0.25      1.57      4.67      0
OUTLET
A52          0.013     0.25      1.57      4.67      0
OUTLET
A53          0.013     0.25      1.57      4.67      0
PERVIOUS   100
A54          0.013     0.25      1.57      4.67      0
PERVIOUS   100
A5i          0.013     0.25      1.57      4.67      0
OUTLET
A5ii         0.013     0.25      1.57      4.67      0
OUTLET
A6           0.013     0.25      1.57      4.67      0
PERVIOUS   100
A7i          0.013     0.25      1.57      4.67      0
OUTLET
A7ii         0.013     0.25      1.57      4.67      0
OUTLET
A8i          0.013     0.25      1.57      4.67      0
OUTLET
A8ii         0.013     0.25      1.57      4.67      0
OUTLET
A9i          0.013     0.25      1.57      4.67      0
OUTLET
A9ii         0.013     0.25      1.57      4.67      0
OUTLET
B1           0.013     0.25      1.57      4.67      0
OUTLET
B1ii         0.013     0.25      1.57      4.67      0
OUTLET
B2           0.013     0.25      1.57      4.67      0
OUTLET
B3i          0.013     0.25      1.57      4.67      0
OUTLET
B3ii         0.013     0.25      1.57      4.67      0
OUTLET
B4i          0.013     0.25      1.57      4.67      0
OUTLET
B4ii         0.013     0.25      1.57      4.67      0
OUTLET
B4iii        0.013     0.25      1.57      4.67      0
OUTLET
C1           0.013     0.25      1.57      4.67      0
OUTLET
C2           0.013     0.25      1.57      4.67      0
OUTLET

[INFILTRATION]
;;Subcatchment   Param1    Param2    Param3    Param4
Param5
;;-------------- ---------- ---------- ---------- ---------- ----------
A10          76.2      13.2      4.14      7         0
A11          76.2      13.2      4.14      7         0
A12i         76.2      13.2      4.14      7         0
A12ii        76.2      13.2      4.14      7         0
A13          76.2      13.2      4.14      7         0
```

A14	76.2	13.2	4.14	7	0
A15i	76.2	13.2	4.14	7	0
A15ii	76.2	13.2	4.14	7	0
A16i	76.2	13.2	4.14	7	0
A16ii	76.2	13.2	4.14	7	0
A17	76.2	13.2	4.14	7	0
A17ii	76.2	13.2	4.14	7	0
A18i	76.2	13.2	4.14	7	0
A19	76.2	13.2	4.14	7	0
A1i	76.2	13.2	4.14	7	0
A1ii	76.2	13.2	4.14	7	0
A20i	76.2	13.2	4.14	7	0
A20ii	76.2	13.2	4.14	7	0
A21	76.2	13.2	4.14	7	0
A22	76.2	13.2	4.14	7	0
A23	76.2	13.2	4.14	7	0
A24i	76.2	13.2	4.14	7	0
A24ii	76.2	13.2	4.14	7	0
A25	76.2	13.2	4.14	7	0
A26i	76.2	13.2	4.14	7	0
A26ii	76.2	13.2	4.14	7	0
A27i	76.2	13.2	4.14	7	0
A27ii	76.2	13.2	4.14	7	0
A28i	76.2	13.2	4.14	7	0
A28ii	76.2	13.2	4.14	7	0
A29	76.2	13.2	4.14	7	0
A2i	76.2	13.2	4.14	7	0
A2ii	76.2	13.2	4.14	7	0
A3	76.2	13.2	4.14	7	0
A30	76.2	13.2	4.14	7	0
A31	76.2	13.2	4.14	7	0
A32i	76.2	13.2	4.14	7	0
A32ii	76.2	13.2	4.14	7	0
A33i	76.2	13.2	4.14	7	0
A33ii	76.2	13.2	4.14	7	0
A34i	76.2	13.2	4.14	7	0
A34ii	76.2	13.2	4.14	7	0
A35i	76.2	13.2	4.14	7	0
A35ii	76.2	13.2	4.14	7	0
A36	76.2	13.2	4.14	7	0
A37	76.2	13.2	4.14	7	0
A38	76.2	13.2	4.14	7	0
A39i	76.2	13.2	4.14	7	0
A39ii	76.2	13.2	4.14	7	0
A4	76.2	13.2	4.14	7	0
A40	76.2	13.2	4.14	7	0
A41	76.2	13.2	4.14	7	0
A42i	76.2	13.2	4.14	7	0
A42ii	76.2	13.2	4.14	7	0
A42iii	76.2	13.2	4.14	7	0
A43	76.2	13.2	4.14	7	0
A44	76.2	13.2	4.14	7	0
A45i	76.2	13.2	4.14	7	0
A45ii	76.2	13.2	4.14	7	0
A46i	76.2	13.2	4.14	7	0
A46ii	76.2	13.2	4.14	7	0
A47	76.2	13.2	4.14	7	0
A48	76.2	13.2	4.14	7	0
A49	76.2	13.2	4.14	7	0
A50	76.2	13.2	4.14	7	0
A51	76.2	13.2	4.14	7	0
A52	76.2	13.2	4.14	7	0
A53	76.2	13.2	4.14	7	0
A54	76.2	13.2	4.14	7	0
A5i	76.2	13.2	4.14	7	0
A5ii	76.2	13.2	4.14	7	0
A6	76.2	13.2	4.14	7	0
A7i	76.2	13.2	4.14	7	0
A7ii	76.2	13.2	4.14	7	0
A8i	76.2	13.2	4.14	7	0
A8ii	76.2	13.2	4.14	7	0
A9i	76.2	13.2	4.14	7	0
A9ii	76.2	13.2	4.14	7	0
B1	76.2	13.2	4.14	7	0
B1ii	76.2	13.2	4.14	7	0
B2	76.2	13.2	4.14	7	0
B3i	76.2	13.2	4.14	7	0
B3ii	76.2	13.2	4.14	7	0
B4i	76.2	13.2	4.14	7	0
B4ii	76.2	13.2	4.14	7	0
B4iii	76.2	13.2	4.14	7	0
C1	76.2	13.2	4.14	7	0
C2	76.2	13.2	4.14	7	0

[JUNCTIONS]

;;Name	Elevation	MaxDepth	InitDepth	SurDepth	Aponded
;;----------	----------	----------	----------	----------	----------
;T/G 87.6 m					
02_(CB)	85.6	2.6	0	0	0
;T/G 87.6 m					
03_(CB)	85.6	2.6	0	0	0
;T/G 87.53 m					
04_(CB)	85.53	2.6	0	0	0
;T/G 87.531 m					
05_(CB)	85.531	2.6	0	0	0
;T/G 87.39 m					
06_(CB)	85.39	2.6	0	0	0
;T/G 87.436 m					
08_(CB)	85.436	2.6	0	0	0
;T/G 87.425 m					
09_(CB)	85.425	2.6	0	0	0
;Mcon-CBMH					
1_(RYCB)	85.42	2.993	0	0	1
;T/G 87.565 m					
10_(CB)	86.17	1.995	0	0	0
;Mcon MH - Concentric					
100_(STM)	81.27	6.31	0	0	0
;Mcon MH - Concentric					
102_(STM)	81.341	6.229	0	0	0
;Mcon MH - Concentric					
104_(STM)	81.383	6.234	0	0	0
;Mcon MH - Concentric					
106_(STM)	83.539	4.124	0	0	0
;Mcon MH - Concentric					
108_(STM)	83.616	3.887	0	0	0
;T/G 87.555 m					
11_(CB)	86.021	2.134	0	0	0
;Mcon MH - Concentric					
110_(STM)	83.936	3.813	0	0	0
;Mcon MH - Concentric					
112_(STM)	81.904	6.011	0	0	0
;Mcon MH - Concentric					
114_(STM)	83.366	4.634	0	0	0
;Mcon MH - Concentric					
116_(STM)	83.501	4.673	0	0	0
;Mcon MH - Concentric					
118_(STM)	83.88	4.482	0	0	0
;T/G 87.643 m					
12_(CB)	85.643	2.6	0	0	0
;Mcon MH - Concentric					
120_(STM)	82.664	5.412	0	0	0
;Mcon MH - Concentric					
122_(STM)	82.736	5.495	0	0	0
;Mcon MH - Concentric					
124_(STM)	82.834	5.361	0	0	0
;Mcon MH - Concentric					
126_(STM)	82.974	5.491	0	0	0
;Mcon MH - Concentric					
128_(STM)	83.17	5.461	0	0	0

;T/G 87.63 m
13_(CB) 85.793 2.437 0 0 0
;Mcon MH - Concentric
130_(STM) 84.268 4.777 0 0 0
;Mcon MH - Concentric
132_(STM) 84.484 4.697 0 0 0
;Mcon MH - Concentric
134_(STM) 84.804 4.516 0 0 1
;Mcon MH - Concentric
136_(STM) 83.336 5.31 0 0 0
;Mcon MH - Concentric
138_(STM) 83.424 5.349 0 0 0
;T/G 88.012 m
14_(CB) 86.012 2.6 0 0 0
;Mcon MH - Concentric
140_(STM) 83.713 5.538 0 0 0
;Mcon MH - Concentric
142_(STM) 84.907 4.253 0 0 0
;Mcon MH - Concentric
144_(STM) 84.131 5.323 0 0 0
;Mcon MH - Concentric
146_(STM) 85 4.123 0 0 0
;Mcon MH - Concentric
148_(STM) 85.14 4.07 0 0 1
;T/G 88.016 m
15_(CB) 86.016 2.6 0 0 0
15_RYCB 86.595 2.178 0 0 1
;Mcon MH - Concentric
150_(STM) 84.379 5.419 0 0 0
;Mcon MH - Concentric
152_(STM) 85.262 4.738 0 0 0
;Mcon MH - Concentric
154_(STM) 85.353 4.738 0 0 0
;Mcon MH - Concentric
156_(STM) 85.728 4.211 0 0 0
;Mcon MH - Concentric
158_(STM) 84.907 5.159 0 0 0
;T/G 88.173 m
16_(CB) 86.173 2.6 0 0 0
;Mcon MH - Concentric
160_(STM) 84.989 5.173 0 0 0
;Mcon MH - Concentric
162_(STM) 85.348 4.955 0 0 0
;Mcon MH - Concentric
164_(STM) 85.603 4.674 0 0 0
;Mcon MH - Concentric
166_(STM) 86.165 4.259 0 0 0
;Mcon MH - Concentric
168_(STM) 86.504 3.886 0 0 1
;T/G 88.176 m
17_(CB) 86.176 2.6 0 0 0
;Mcon MH - Concentric
170_(STM) 87.058 3.997 0 0 0
;T/G 88.277 m
18_(CB) 86.97 1.907 0 0 0
;T/G 88.281 m
19_(CB) 86.281 2.6 0 0 0
;T/G 88.623 m
20_(CB) 86.623 2.6 0 0 0
;T/G 88.62 m
21_(CB) 86.773 2.447 0 0 0
;Mcon MH - Concentric
2121_(STM) 80.231 7.259 0 0 0
;Mcon MH - Concentric
2142_(STM) 80.104 7.267 0 0 0
;Mcon MH - Concentric
2143_(STM) 79.93 6.39 0 0 0
;Mcon MH - Concentric
2144_(STM) 79.854 6.146 0 0 0
;Mcon-CB
22_(RYCB) 87.076 2.824 0 0 1
;T/G 88.923 m
23_(CB) 86.923 2.6 0 0 0
;T/G 88.923 m
24_(CB) 86.923 2.6 0 0 0
;T/G 89.381 m
25_(CB) 86.775 3.206 0 0 0
;T/G 89.5 m
26_(CB) 86.775 3.325 0 0 0
;T/G 88.56 m
27_(CB) 86.775 2.385 0 0 0
;T/G 88.64 m
28_(CB) 86.775 2.465 0 0 0
;Mcon-CBMH
29_(RYCB) 85.31 5.13 0 0 1
;T/G 89.073 m
30_(CB) 86.93 2.743 0 0 0
;T/G 89.07 m
31_(CB) 86.9 2.77 0 0 0
;T/G 89.47 m
32_(CB) 88.283 1.917 0 0 0
;T/G 89.473 m
33_(CB) 87.473 2.6 0 0 0
;T/G 89.507 m
34_(CB) 87.507 2.6 0 0 0
;T/G 89.507 m
35_(CB) 87.507 2.6 0 0 0
;T/G 89.79 m
36_(CB) 87.79 2.6 0 0 0
;T/G 89.792 m
37_(CB) 87.792 2.6 0 0 0
;Mcon-CB
38_(RYCB) 87.378 3.081 0 0 1
;Mcon-CB
39_(RYCB) 88.671 2.279 0 0 1
;T/G 90.13 m
40_(CB) 88.226 2.504 0 0 0
;T/G 90.125 m
41_(CB) 88.125 2.6 0 0 0
;T/G 90.299 m
42_(CB) 88.299 2.6 0 0 0
;T/G 90.294 m
43_(CB) 88.294 2.6 0 0 0
;T/G 88.921 m
44_(CB) 86.921 2.6 0 0 0
;T/G 88.921 m
45_(CB) 86.921 2.6 0 0 0
;T/G 88.884 m
46_(CB) 86.884 2.6 0 0 0
;T/G 88.88 m
47_(CB) 87.034 2.446 0 0 0
;T/G 88.373 m
48_(CB) 86.373 2.6 0 0 0
;T/G 88.37 m
49_(CB) 86.523 2.447 0 0 0
;T/G 87.874 m
50_(CB) 86.03 2.444 0 0 0
;T/G 87.87 m
51_(CB) 86.06 2.41 0 0 0
;T/G 89.807 m
52_(CB) 85.21 5.197 0 0 0
;T/G 89.662 m
53_(CB) 87.662 2.6 0 0 0
;T/G 89.66 m
54_(CB) 87.708 2.552 0 0 0
;T/G 87.27 m
55_(CB) 85.27 2.6 0 0 0
;T/G 87.4 m
57_(CB) 85.21 2.79 0 0 0
;T/G 86.71

58_(CB) 85.4 2.6 0 0 0
;T/G 87.65
59_(CB) 85.85 2.4 0 0 0
;Mcon MH - Concentric
98_(STM) 81.17 6.333 0 0 0
;CB-LANDSCAPE
ELB_1_(RYCB) 86.51 1.14 0 0 1
;Mcon-CBMH
ELB_10_(RYCB) 87.65 1.311 0 0 1
;Mcon-CBMH
ELB_11_(RYCB) 87.6 1.302 0 0 1
;Mcon-CBMH
ELB_12_(RYCB) 88 1.45 0 0 1
;Mcon-CBMH
ELB_13_(RYCB) 87.56 1.301 0 0 1
;Mcon-CBMH
ELB_14_(RYCB) 87.78 1.3 0 0 1
;Mcon-CBMH
ELB_15_(RYCB) 87.2 1.256 0 0 1
;Mcon-CBMH
ELB_16_(RYCB) 88.68 1.304 0 0 1
;Mcon-CBMH
ELB_17_(RYCB) 87.55 1.305 0 0 1
;Mcon-CBMH
ELB_18_(RYCB) 87.58 1.301 0 0 1
;Mcon-CBMH
ELB_19_(RYCB) 86.97 1.332 0 0 1
;Mcon-CBMH
ELB_2_(RYCB) 86.265 1.412 0 0 1
;Mcon-CBMH
ELB_20_(RYCB) 86.384 1.302 0 0 1
;T/G 89.00
ELB_21_(RYCB) 88.06 1.54 0 0 1
;Mcon-CBMH
ELB_22_(RYCB) 88.54 1.302 0 0 1
;Mcon-CBMH
ELB_23_(RYCB) 88.99 1.309 0 0 1
;CB-LANDSCAPE
ELB_24_(RYCB) 86.55 1 0 0 1
;CB-LANDSCAPE
ELB_25_(RYCB) 86.43 1 0 0 1
;Mcon-CBMH
ELB_3_(RYCB) 86.48 1.324 0 0 1
;Mcon-CBMH
ELB_4_(RYCB) 86.53 1.22 0 0 1
;Mcon-CBMH
ELB_5_(RYCB) 86.53 1.17 0 0 1
;Mcon-CBMH
ELB_6_(RYCB) 86.55 1.312 0 0 1
;Mcon-CBMH
ELB_7_(RYCB) 86.8 1.309 0 0 1
;Mcon-CBMH
ELB_8_(RYCB) 86.93 1 0 0 1
;Mcon-CBMH
ELB_9_(RYCB) 87.05 1.298 0 0 1
;Major Spill Point
J1 88.48 0.6 0 0 0
Maj-01_2 90.899 0.622 0 0 0
Maj-02 90.668 0.612 0 0 0
Maj-02_2 90.416 0.624 0 0 0
;LP
Maj-03 90.272 0.618 0 0 0
;HP
Maj-04 90.61 0.61 0 0 0
Maj-04_2 90.507 0.623 0 0 0
Maj-05 90.398 0.612 0 0 0
Maj-05_2 90.369 0.621 0 0 0
Maj-06 90.227 0.613 0 0 0
;LP
Maj-06_2 90.095 0.625 0 0 0
;HP
Maj-07 90.275 0.615 0 0 0
;LP
Maj-08 90.15 0.6 0 0 0
Maj-09 89.846 0.6 0 0 0
;LP
Maj-10 89.777 0.603 0 0 0
;HP
Maj-11 89.819 0.901 0 0 0
;LP
Maj-12 89.664 0.596 0 0 0
;HP
Maj-13 89.973 0.637 0 0 0
;LP
Maj-14 89.484 0.586 0 0 0
;HP
Maj-15 89.666 0.704 0 0 0
Maj-15_2 89.36 0.654 0 0 0
;LP
Maj-16 89.419 0.601 0 0 0
;HP
Maj-17 90.064 0.616 0 0 0
Maj-18_2 89.51 0.64 0 0 0
Maj-19 89.388 0.602 0 0 0
;HP
Maj-19_2 89.527 0.693 0 0 0
Maj-20 89.169 0.601 0 0 0
;LP
Maj-21 88.595 0.615 0 0 0
Maj-23 89.24 0.58 0 0 0
;LP
Maj-24 88.904 0.616 0 0 0
;HP
Maj-25 89.152 0.618 0 0 0
;LP
Maj-26 88.605 0.615 0 0 0
;HP
Maj-27 88.848 0.632 0 0 0
;LP
Maj-28 88.251 0.689 0 0 0
;HP
Maj-29 88.595 0.615 0 0 0
;LP
Maj-30 88.398 0.522 0 0 0
;HP
Maj-31 89.025 0.605 0 0 0
;LP
Maj-32 88.874 0.616 0 0 0
;LP
Maj-33 88.918 0.582 0 0 0
Maj-34 89.067 0.583 0 0 0
;HP
Maj-34_2 89.16 0.64 0 0 0
;LP
Maj-35 88.149 0.581 0 0 0
;HP
Maj-36 88.408 0.672 0 0 0
;LP
Maj-37 87.993 0.617 0 0 0
;HP
Maj-38 88.19 0.62 0 0 0
;LP
Maj-39 88.071 0.329 0 0 0
;HP
Maj-40 87.97 0.63 0 0 0
Maj-41 87.62 0.62 0 0 0
;LP
Maj-42 87.881 0.619 0 0 0
;HP
Maj-43 88.074 0.636 0 0 0

```
;LP
Maj-44          87.539     0.611      0          0          0
;HP
Maj-45          87.812     0.688      0          0          0
;LP
Maj-46          87.407     0.613      0          0          0
Maj-48_2        87.744     0.636      0          0          0
Maj-48_3        87.647     0.621      0          0          0
;LP
Maj-50          87.425     0.615      0          0          0
;HP
Maj-51          87.71      0.63       0          0          0
;LP
Maj-52          87.472     0.498      0          0          0
Maj-53          87.588     0.612      0          0          0
;LP
Maj-54          87.251     0.609      0          0          0
;HP
Maj-55          87.494     0.626      0          0          0
;Overland Major Spill Point
Maj-56          88.8       0.6        0          0          0
;LP
Maj-58          87.162     0.608      0          0          0
Maj-59          87.53      0.72       0          0          0
;Spill Point
Maj-60          88.618     0.679      0          0          0
;Overland Major Spill Point
Maj-61          88.7       0.6        0          0          0
;Major System Spill Point
Maj-62          89.85      0.6        0          0          0
;Major System Spill Point
Maj-63          87.72      1.091      0          0          0
;Major System Spill Point
Maj-64          88.8       0.6        0          0          0
;Major System Spill Point
Maj-65          87.8       1.182      0          0          0
;Major System Spill Point
Maj-66          87.65      0.6        0          0          0
Maj-67          87.95      0.6        0          0          0
Maj-Park        86.5       0.6        0          0          0
;Mcon-CBMH (T/G 87.31 m)
RYCB_1_(RYCB)   86         2.1        0          0          1
;Mcon-CBMH (T/G 88.55 m)
RYCB_10_(RYCB)  87.02      2.38       0          0          1
;Mcon-CBMH (T/G 89.3 m)
RYCB_11_(RYCB)  87.35      2.55       0          0          1
;Mcon-CBMH (T/G 89.68 m)
RYCB_12_(RYCB)  88         2.28       0          0          1
;CB-LANDSCAPE
RYCB_13_(RYCB)  87.54      2.11       0          0          1
;Mcon-CBMH
RYCB_14_(RYCB)  88.14      2.31       0          0          1
;CB-LANDSCAPE
RYCB_15_(RYCB)  88.7       2.15       0          0          1
;Mcon-CBMH
RYCB_18_(RYCB)  85.764     2.339      0          0          1
;TEE (T/G 87.55 m)
RYCB_2_(RYCB)   86.01      3.14       0          0          1
;Mcon-CBMH
RYCB_3_(RYCB)   86.18      2.27       0          0          1
;Mcon-CBMH (T/G 87.63 m)
RYCB_4_(RYCB)   86.12      3.11       0          0          1
;Mcon-CBMH
RYCB_5_(RYCB)   86.044     2.295      0          0          1
;Mcon-CBMH
RYCB_6_(RYCB)   85.72      3.209      0          0          1
;T/G 88.79m
RYCB_7_(RYCB)   86.49      2.9        0          0          1
;Mcon-CBMH (T/G 88.45 m)
RYCB_8_(RYCB)   86.97      2.23       0          0          1
;T/G 89.08
RYCB_9_(RYCB)   87.54      1.54       0          0          1
Slope1          89.066     1.098      0          0          0
;Dummy Null Structure for LandXML purposes
StartNullStruct2 86.62     1.4        0          0          1
;Dummy Null Structure for LandXML purposes
StartNullStruct3 84.091    3.709      0          0          0
;Null Structure
STM-251_(STM)   85.31      4.327      0          0          0
;Mcon-CBMH
Structure_-_(18)_(RYCB) 85.579 3.211  0          0          1
;Mcon-CBMH
TEE_1_(RYCB)    86.21      1.444      0          0          1
;Mcon-CBMH
TEE_10_(RYCB)   86.8       1.01       0          0          1
;CB-LANDSCAPE
TEE_11_(RYCB)   86.59      1.457      0          0          1
;Mcon-CBMH
TEE_12_(RYCB)   86.85      1.334      0          0          1
;CB-LANDSCAPE
TEE_13_(RYCB)   87         1.291      0          0          1
;CB-LANDSCAPE
TEE_14_(RYCB)   86.861     2.639      0          0          1
;CB-LANDSCAPE
TEE_15_(RYCB)   87.38      1.98       0          0          1
;Mcon-CBMH
TEE_16_(RYCB)   87.27      1.61       0          0          1
;Mcon-CBMH
TEE_17_(RYCB)   87.39      1.45       0          0          1
;Mcon-CBMH
TEE_18_(RYCB)   87.54      1.41       0          0          1
;Mcon-CBMH
TEE_19_(RYCB)   87.44      1.34       0          0          1
;Mcon-CBMH
TEE_2_(RYCB)    86.35      1.365      0          0          1
;Mcon-CBMH
TEE_20_(RYCB)   87.29      1.331      0          0          1
;Mcon-CBMH
TEE_21_(RYCB)   87.17      1.438      0          0          1
;Mcon-CBMH
TEE_22_(RYCB)   87.78      1.42       0          0          1
;Mcon-CBMH
TEE_23_(RYCB)   87.4       1.38       0          0          1
;Mcon-CBMH
TEE_24_(RYCB)   87.69      1.32       0          0          1
;Mcon-CBMH
TEE_25_(RYCB)   87.53      1.546      0          0          1
;Mcon-CBMH
TEE_26_(RYCB)   88.39      1.319      0          0          1
;Mcon-CBMH
TEE_27_(RYCB)   88.23      1.399      0          0          1
;Mcon-CBMH
TEE_28_(RYCB)   87.47      1.318      0          0          1
;Mcon-CBMH
TEE_29_(RYCB)   86.87      1.442      0          0          1
;Mcon-CBMH
TEE_3_(RYCB)    86.25      1.37       0          0          1
;Mcon-CBMH
TEE_30_(RYCB)   86.75      1.477      0          0          1
;Mcon-CBMH
TEE_31_(RYCB)   86.62      1.531      0          0          1
;CB-LANDSCAPE
TEE_32_(RYCB)   86.78      1.447      0          0          1
;CB-LANDSCAPE
TEE_33_(RYCB)   86.134     2.093      0          0          1
;Mcon-CBMH
TEE_34_(RYCB)   85.98      2.077      0          0          1
;Mcon-CBMH
TEE_35_(RYCB)   86.044     2.101      0          0          1
;Mcon-CBMH
```

```
TEE_36_(RYCB)    88.3      1.519     0         0         1
;Mcon-CBMH
TEE_37_(RYCB)    88.65     1.301     0         0         1
;Mcon-CBMH
TEE_38_(RYCB)    88.52     1.302     0         0         1
;Mcon-CBMH
TEE_39_(RYCB)    88.28     1.384     0         0         1
;Mcon-CBMH
TEE_4_(RYCB)     86.02     1.86      0         0         1
;Mcon-CBMH
TEE_40_(RYCB)    88.83     1.486     0         0         1
;Mcon-CBMH
TEE_41_(RYCB)    88.64     1.665     0         0         1
;CB-LANDSCAPE
TEE_42_(RYCB)    86.35     1.4       0         0         1
;CB-LANDSCAPE
TEE_43_(RYCB)    86.11     1.64      0         0         1
;CB-LANDSCAPE
TEE_44_(RYCB)    86.04     1.71      0         0         1
;CB-LANDSCAPE
TEE_5_(RYCB)     86.09     1.934     0         0         1
;Mcon-CBMH
TEE_6_(RYCB)     86.35     1.525     0         0         1
;Mcon-CBMH
TEE_7_(RYCB)     86.46     1.427     0         0         1
;Mcon-CBMH
TEE_8_(RYCB)     86.34     1.523     0         0         1
;Mcon-CBMH
TEE_9_(RYCB)     86.22     1.66      0         0         1

[OUTFALLS]
;;Name           Elevation  Type       Stage Data       Gated
Route To
;;-------------- ---------- ---------- ---------------- -------- ----------------
Maj-01           91.06      FREE                        NO
;HP
Maj-18           89.547     FREE                        NO
Maj-22           88.834     FREE                        NO
;HP
Maj-48           87.75      FREE                        NO
;HP
Maj-49           87.673     FREE                        NO
Maj-57           89.055     FREE                        NO
OF1              85         FREE                        NO
;Rectangular Headwall Variable Height SI
STM-111_(STM)    80.137     TIMESERIES MH-111-
August_8_1996 NO

[STORAGE]
;;Name           Elev.    MaxDepth   InitDepth  Shape      Curve
Name/Params            N/A      Fevap    Psi      Ksat     IMD
;;-------------- -------- ---------- ---------- ---------- ----------------------
----- -------- --------           -------- --------
B1_Stor          90.5     1.5        0          FUNCTIONAL 383
0        0        0        0
B2_Stor          90.5     1.5        0          TABULAR
UHAL_Onsite              0        0
B3_Stor          90.5     1.5        0          FUNCTIONAL 368
0        0        0        0

[CONDUITS]
;;Name           From Node        To Node          Length
Roughness  InOffset   OutOffset  InitFlow   MaxFlow
;;-------------- ---------------- ---------------- ---------- ---------- ---------
- ---------- ---------- ----------
;Mcon Circular Conc. Pipe
1_(STM)          156_(STM)        154_(STM)        100.708
0.013      86.028     85.68      0          0
;Mcon Circular Conc. Pipe
10_(STM)         124_(STM)        122_(STM)        16.861
0.013      83.134     83.05      0          0
;Mcon Circular Conc. Pipe
11_(STM)         122_(STM)        120_(STM)        24.629
0.013      83.036     82.974     0          0
;Mcon Circular Conc. Pipe
12_(STM)         120_(STM)        112_(STM)        91.574
0.013      82.964     82.735     0          0
;Mcon Circular Conc. Pipe
13_(STM)         112_(STM)        104_(STM)        73.804
0.013      82.204     81.983     0          0
;Mcon Circular Conc. Pipe
14_(STM)         104_(STM)        102_(STM)        41.856
0.013      81.683     81.641     0          0
;Mcon Circular Conc. Pipe
15_(10)_(STM)    138_(STM)        136_(STM)        14.785
0.013      83.724     83.65      0          0
;Mcon Circular Conc. Pipe
15_(11)_(STM)    136_(STM)        128_(STM)        62.501
0.013      83.636     83.48      0          0
;Mcon Circular Conc. Pipe
15_(12)_(STM)    148_(STM)        146_(STM)        78.542
0.013      85.33      85.21      0          0
;Mcon Circular Conc. Pipe
15_(13)_(STM)    146_(STM)        144_(STM)        78.665
0.013      85.15      85.03      0          0
;Mcon Circular Conc. Pipe
15_(14)_(STM)    162_(STM)        160_(STM)        106.278
0.013      85.648     85.299     0          0
;Mcon Circular Conc. Pipe
15_(15)_(STM)    160_(STM)        158_(STM)        14.296
0.013      85.289     85.217     0          0
;Mcon Circular Conc. Pipe
15_(16)_(STM)    158_(STM)        150_(STM)        108.023
0.013      85.207     84.829     0          0
;Mcon Circular Conc. Pipe
15_(19)_(STM)    170_(STM)        168_(STM)        93.892
0.013      87.358     87.029     0          0
;Mcon Circular Conc. Pipe
15_(20)_(STM)    168_(STM)        166_(STM)        101.148
0.013      86.804     86.475     0          0
;Mcon Circular Conc. Pipe
15_(21)_(STM)    166_(STM)        164_(STM)        29.241
0.013      86.465     86.353     0          0
;Mcon Circular Conc. Pipe
15_(22)_(STM)    164_(STM)        162_(STM)        60.14
0.013      85.903     85.658     0          0
;Ipex PVC DR 35
15_(3)_(STM)     118_(STM)        116_(STM)        99.63
0.013      84.18      83.873     0          0
;Mcon Circular Conc. Pipe
15_(4)_(STM)     116_(STM)        114_(STM)        11.937
0.013      83.801     83.741     0          0
;Mcon Circular Conc. Pipe
15_(5)_(STM)     114_(STM)        112_(STM)        64.641
0.013      83.666     83.44      0          0
;Mcon Circular Conc. Pipe
15_(9)_(STM)     140_(STM)        138_(STM)        113.118
0.013      84.013     83.73      0          0
;Mcon Circular Conc. Pipe
2_(STM)          154_(STM)        152_(STM)        12.573
0.013      85.653     85.59      0          0
;Mcon Circular Conc. Pipe
3_(STM)          152_(STM)        150_(STM)        59.352
0.013      85.562     85.354     0          0
;Mcon Circular Conc. Pipe
4_(STM)          150_(STM)        144_(STM)        76.294
0.013      84.679     84.49      0          0
;Mcon Circular Conc. Pipe
```

5_(STM) 144_(STM) 140_(STM) 77.327
0.013 84.36 84.13 0 0
;Ipex PVC DR 35
6_(STM) 142_(STM) 132_(STM) 53.44
0.013 85.197 84.85 0 0
;Mcon Circular Conc. Pipe
7_(1)_(STM) 130_(STM) 128_(STM) 88.337
0.013 84.55 84.37 0 0
;Mcon Circular Conc. Pipe
7_(STM) 132_(STM) 130_(STM) 37.406
0.013 84.72 84.642 0 0
;Mcon Circular Conc. Pipe
8_(STM) 128_(STM) 126_(STM) 75.98
0.013 83.47 83.28 0 0
;Mcon Circular Conc. Pipe
9_(STM) 126_(STM) 124_(STM) 53.402
0.013 83.274 83.14 0 0
C1 Maj-55 Maj-58 15.736 0.013
87.494 87.162 0 0
C1_1 Maj-01 Maj-01_2 15.296 0.013
91.06 90.899 0 0
C1_2 Maj-01_2 Maj-02 24.816 0.013
90.899 90.668 0 0
C10 Maj-17 Maj-10 54.682 0.013
90.064 89.777 0 0
C11 Maj-17 Maj-16 86.734 0.013
90.064 89.419 0 0
C12 Maj-11 Maj-09 10.987 0.013
89.819 89.846 0 0
C13 Maj-11 Maj-12 60.306 0.013
89.819 89.664 0 0
C14 Maj-13 Maj-12 46.489 0.013
89.973 89.664 0 0
C15 Maj-15 Maj-16 38.838 0.013
89.666 89.419 0 0
C16 Maj-13 Maj-14 44.234 0.013
89.973 89.484 0 0
C17 Maj-15 Maj-14 29.277 0.013
89.666 89.484 0 0
;Maj RY Spill Point
C18 29_(RYCB) Maj-18_2 4.776 0.035
89.84 89.55 0 0
C18_2 Maj-34_2 Maj-57 7.803 0.013
89.16 89.055 0 0
C18_3 Maj-15 Slope1 36.415 0.013
89.666 89.066 0 0
C18_4 Slope1 Maj-15_2 37.347 0.013
89.066 89.36 0 0
C18_5 Maj-19_2 Maj-15_2 13.813 0.013
89.527 89.36 0 0
C18_6 Maj-19_2 Maj-19 27.25 0.013
89.527 89.388 0 0
C18_7 Maj-34_2 Maj-34 28.133 0.013
89.16 89.067 0 0
C18_8 Maj-18 Maj-18_2 5 0.013
89.547 89.51 0 0
C18_9 Maj-18_2 Maj-15_2 31.942 0.013
89.51 89.36 0 0
C19 Maj-15_2 Maj-23 11.274 0.013
89.36 89.24 0 0
C2 Maj-59 Maj-58 9.133 0.013
87.5 87.162 0 0
C2_1 Maj-02 Maj-02_2 25.364 0.013
90.668 90.416 0 0
C2_2 Maj-02_2 Maj-03 14.602 0.013
90.416 90.272 0 0
C20 Maj-19 Maj-20 24.9 0.013
89.388 89.169 0 0
C21 Maj-20 Maj-21 64.337 0.013
89.169 88.595 0 0
C22 Maj-22 Maj-21 13.47 0.013
88.834 88.595 0 0
C23 Maj-23 Maj-24 31.267 0.013
89.24 88.904 0 0
C24 Maj-25 Maj-24 35.922 0.013
89.152 88.904 0 0
C25 Maj-25 Maj-26 59.92 0.013
89.152 88.605 0 0
C26 Maj-27 Maj-26 40.459 0.013
88.848 88.605 0 0
;Maj RY Spill Point
C27 22_(RYCB) Maj-25 17.828 0.035
89.3 89.152 0 0
C27_1 Maj-27 Maj-60 20.292 0.013
88.848 88.618 0 0
C27_2 Maj-60 Maj-28 39.649 0.013
88.618 88.251 0 0
C28 Maj-29 Maj-28 31.279 0.013
88.595 88.251 0 0
C29 Maj-25 Maj-33 47.188 0.013
89.152 88.918 0 0
C3 Maj-04 Maj-03 70.051 0.013
90.61 90.272 0 0
C30 Maj-34 Maj-33 24.584 0.013
89.067 88.918 0 0
C31 Maj-Park OF1 47.652 0.035
86.5 85 0 0
;Maj RY Spill Point
C31_1 RYCB_8_(RYCB) Maj-61 1.758
0.035 88.6 88.7 0 0
;Maj RY Spill Point
C31_2 Maj-61 Maj-28 17.384 0.035
88.7 88.251 0 0
C32 Maj-34 Maj-32 25.871 0.013
89.067 88.874 0 0
C33 Maj-31 Maj-32 22.994 0.013
89.025 88.874 0 0
C34 Maj-31 Maj-30 47.52 0.013
89.025 88.398 0 0
C35 Maj-29 Maj-30 27.889 0.013
88.595 88.398 0 0
C36 Maj-29 Maj-35 35.198 0.013
88.595 88.149 0 0
C37 Maj-36 Maj-35 37.341 0.013
88.408 88.149 0 0
C38 Maj-36 Maj-42 75.802 0.013
88.408 87.881 0 0
C39 Maj-43 Maj-42 39.792 0.013
88.074 87.881 0 0
C4 Maj-59 Maj-Park 148.118 0.035
87.53 86.5 0 0
C4_1 Maj-04 Maj-04_2 15.06 0.013
90.61 90.507 0 0
C4_2 Maj-04_2 Maj-05 20.639 0.013
90.507 90.398 0 0
;Maj RY Spill Point
C4_3 RYCB_12_(RYCB) Maj-62 9.605
0.035 89.581 89.85 0 0
;Maj RY Spill Point
C4_4 Maj-62 Maj-14 10.914 0.035
89.85 89.484 0 0
C40 Maj-43 Maj-44 41.644 0.013
88.074 87.539 0 0
C41 Maj-45 Maj-44 34.02 0.013
87.812 87.539 0 0
C42 Maj-45 Maj-41 33.014 0.013
87.812 87.62 0 0
C43 Maj-40 Maj-41 55.256 0.013
87.97 87.62 0 0

```
C44 Maj-40 Maj-39 14.403 0.013
87.97 88.071 0 0
C45 Maj-38 Maj-39 19.588 0.013
88.19 88.071 0 0
C46 Maj-36 Maj-37 37.582 0.013
88.408 87.993 0 0
C47 Maj-38 Maj-37 23.672 0.013
88.19 87.993 0 0
C48 Maj-45 Maj-46 39.529 0.013
87.812 87.407 0 0
C49 Maj-53 Maj-46 33.614 0.013
87.588 87.407 0 0
C5 58_(CB) Maj-Park 30 0.035
86.71 86.5 0 0
C5_1 Maj-05 Maj-05_2 4.665 0.013
90.398 90.369 0 0
C5_2 Maj-05_2 Maj-06 24.629 0.013
90.369 90.227 0 0
;RY Maj System Spill Point
C50 ELB_20_(RYCB) ELB_6_(RYCB) 31.256
0.013 87.694 87.862 0 0
C50_1 Maj-48 Maj-48_2 5 0.013
87.75 87.744 0 0
C50_3 Maj-48_2 Maj-48_3 19.501 0.013
87.744 87.647 0 0
C50_4 Maj-48_3 Maj-53 11.933 0.013
87.647 87.588 0 0
C51 Maj-53 Maj-52 33.988 0.013
87.588 87.472 0 0
C52 Maj-51 Maj-52 53.407 0.013
87.71 87.472 0 0
C53 Maj-51 Maj-50 33.561 0.013
87.71 87.425 0 0
C54 Maj-49 Maj-50 43.76 0.013
87.673 87.425 0 0
C55 Maj-53 Maj-54 22.82 0.013
87.588 87.251 0 0
C56 Maj-21 Maj-56 22.042 0.035
88.595 88.8 0 0
C57 Maj-55 Maj-54 42.124 0.013
87.494 87.251 0 0
;Major System Spill Point
C58 TEE_14_(RYCB) Maj-60 42.957
0.035 88.9 88.618 0 0
;Maj RY Spill Point
C58_1 RYCB_2_(RYCB) Maj-63 5.09
0.035 87.58 87.72 0 0
;Maj RY Spill Point
C58_2 Maj-63 Maj-46 12.116 0.035
87.72 87.407 0 0
;Maj RY Spill Point
C59_1 RYCB_4_(RYCB) Maj-65 3.487
0.035 87.79 87.8 0 0
;Maj RY Spill Point
C59_2 Maj-65 Maj-48_2 8.163 0.035
87.8 87.744 0 0
;Maj RY Spill Point
C6 39_(RYCB) Maj-08 6.432 0.035
90.35 90.15 0 0
C6_1 Maj-07 Maj-06_2 34.136 0.013
90.275 90.095 0 0
C6_2 Maj-06 Maj-06_2 20.238 0.013
90.227 90.095 0 0
;Major System Overland Spillway
C60 Maj-56 TEE_14_(RYCB) 23.631
0.035 88.8 88.9 0 0
C61_1 RYCB_1_(RYCB) Maj-66 2.392
0.035 87.5 87.65 0 0
C61_2 Maj-66 Maj-55 19.877 0.035
87.65 87.494 0 0
C62 1_(RYCB) Maj-50 27.046 0.035
87.813 87.425 0 0
C63_1 RYCB_5_(RYCB) Maj-67 3.561
0.035 87.739 87.95 0 0
C63_2 Maj-67 Maj-44 7.188 0.035
87.95 87.539 0 0
C64 Structure_-_(18)_(RYCB) Maj-43 5
0.035 88.19 88.074 0 0
C65_1 RYCB_6_(RYCB) J1 22.199
0.035 88.329 88.48 0 0
C65_2 J1 Maj-35 15.658 0.035
88.48 88.149 0 0
C66_1 RYCB_10_(RYCB) Maj-64 14.534
0.035 88.729 88.8 0 0
C66_2 Maj-64 Maj-21 36.889 0.035
88.8 88.595 0 0
C67 RYCB_11_(RYCB) Slope1 10.418
0.035 89.123 89.066 0 0
C68 38_(RYCB) Maj-09 5 0.035
89.859 89.846 0 0
C69 32_(CB) Maj-14 5 0.035
89.6 89.484 0 0
C7 Maj-07 Maj-08 17.171 0.013
90.275 90.15 0 0
C8 Maj-08 Maj-09 40.633 0.013
90.15 89.846 0 0
C9 Maj-09 Maj-10 8.974 0.013
89.846 89.777 0 0
;HDPE Pipe SI
Pipe_-_(1)_(RYCB)_1 TEE_43_(RYCB) 98_(STM) 40.7
0.013 86.11 85.703 0 0
;HDPE Pipe SI
Pipe_-_(10)_(RYCB) TEE_32_(RYCB) RYCB_18_(RYCB)
4.029 0.013 86.78 86.76 0 0
;HDPE Pipe SI
Pipe_-_(100)_(RYCB) TEE_6_(RYCB) RYCB_4_(RYCB)
43.106 0.013 86.65 86.434 0 0
;HDPE Pipe SI
Pipe_-_(101)_(RYCB) ELB_20_(RYCB) TEE_35_(RYCB)
58.134 0.013 86.684 86.393 0 0
;HDPE Pipe SI
Pipe_-_(103)_(1)_(RYCB) TEE_33_(RYCB)
RYCB_18_(RYCB) 3.988 0.013 86.134 86.114 0
0
;HDPE Pipe SI
Pipe_-_(103)_(RYCB) TEE_34_(RYCB) TEE_33_(RYCB)
29.299 0.013 86.28 86.134 0 0
;HDPE Pipe SI
Pipe_-_(109)_(RYCB) ELB_21_(RYCB) RYCB_9_(RYCB)
42.607 0.013 88.36 88.147 0 0
;HDPE Pipe SI
Pipe_-_(11)_(RYCB) RYCB_18_(RYCB) Structure_-
_(18)_(RYCB) 37.013 0.013 86.064 85.879 0 0
;HDPE Pipe SI
Pipe_-_(110)_(RYCB) ELB_12_(RYCB) TEE_22_(RYCB)
42.796 0.013 88.3 88.086 0 0
;HDPE Pipe SI
Pipe_-_(111)_(RYCB) TEE_22_(RYCB) RYCB_9_(RYCB)
36.137 0.013 88.08 87.899 0 0
;HDPE Pipe SI
Pipe_-_(114)_(RYCB) ELB_10_(RYCB) TEE_18_(RYCB)
20.158 0.013 87.95 87.849 0 0
;HDPE Pipe SI
Pipe_-_(117)_(RYCB) ELB_14_(RYCB) TEE_24_(RYCB)
14.18 0.013 88.08 88.009 0 0
;HDPE Pipe SI
Pipe_-_(118)_(RYCB) TEE_24_(RYCB) TEE_25_(RYCB)
29.666 0.013 87.99 87.842 0 0
;HDPE Pipe SI
```

Pipe_-_(119)_(RYCB) ELB_13_(RYCB) TEE_23_(RYCB)
29.54 0.013 87.86 87.712 0 0
;HDPE Pipe SI
Pipe_-_(120)_(RYCB) ELB_17_(RYCB) TEE_28_(RYCB)
13.487 0.013 87.85 87.783 0 0
;HDPE Pipe SI
Pipe_-_(121)_(RYCB) TEE_28_(RYCB) RYCB_13_(RYCB)
35.693 0.013 87.77 87.592 0 0
;HDPE Pipe SI
Pipe_-_(122)_(RYCB) ELB_18_(RYCB) RYCB_13_(RYCB)
34.873 0.013 87.88 87.706 0 0
;HDPE Pipe SI
Pipe_-_(123)_(RYCB) ELB_16_(RYCB) TEE_26_(RYCB)
27.685 0.013 88.98 88.703 0 0
;HDPE Pipe SI
Pipe_-_(124)_(RYCB) TEE_26_(RYCB) TEE_27_(RYCB)
29.406 0.013 88.69 88.543 0 0
;HDPE Pipe SI
Pipe_-_(125)_(RYCB) TEE_27_(RYCB) RYCB_12_(RYCB)
39.4 0.013 88.53 88.333 0 0
;HDPE Pipe SI
Pipe_-_(126)_(RYCB) ELB_23_(RYCB) TEE_40_(RYCB)
30.531 0.013 89.29 89.137 0 0
;HDPE Pipe SI
Pipe_-_(127)_(RYCB) TEE_40_(RYCB) TEE_41_(RYCB)
35.765 0.013 89.13 88.951 0 0
;HDPE Pipe SI
Pipe_-_(128)_(RYCB) TEE_41_(RYCB) RYCB_15_(RYCB)
32.603 0.013 88.94 88.777 0 0
;HDPE Pipe SI
Pipe_-_(129)_(RYCB) ELB_22_(RYCB) TEE_36_(RYCB)
47.076 0.013 88.84 88.605 0 0
;HDPE Pipe SI
Pipe_-_(130)_(RYCB) TEE_36_(RYCB) RYCB_14_(RYCB)
21.116 0.013 88.6 88.494 0 0
;HDPE Pipe SI
Pipe_-_(131)_(RYCB) TEE_37_(RYCB) RYCB_14_(RYCB)
21.231 0.013 88.95 88.844 0 0
;HDPE Pipe SI
Pipe_-_(132)_(RYCB) TEE_37_(RYCB) TEE_38_(RYCB)
21.029 0.013 88.95 88.845 0 0
;HDPE Pipe SI
Pipe_-_(133)_(RYCB) TEE_38_(RYCB) TEE_39_(RYCB)
46.6 0.013 88.82 88.587 0 0
;HDPE Pipe SI
Pipe_-_(134)_(RYCB) TEE_10_(RYCB) TEE_11_(RYCB)
40.369 0.013 86.81 86.6 0 0
;HDPE Pipe SI
Pipe_-_(137)_(RYCB) TEE_7_(RYCB) TEE_8_(RYCB)
22.479 0.013 86.76 86.648 0 0
;HDPE Pipe SI
Pipe_-_(138)_(RYCB) TEE_8_(RYCB) TEE_9_(RYCB)
21.988 0.013 86.64 86.53 0 0
;HDPE Pipe SI
Pipe_-_(139)_(RYCB) ELB_3_(RYCB) TEE_2_(RYCB)
20.228 0.013 86.78 86.681 0 0
;HDPE Pipe SI
Pipe_-_(14)_(RYCB) TEE_15_(RYCB) RYCB_7_(RYCB)
4.757 0.013 87.38 87.356 0 0
;HDPE Pipe SI
Pipe_-_(140)_(RYCB) TEE_2_(RYCB) RYCB_3_(RYCB)
20.776 0.013 86.65 86.544 0 0
;HDPE Pipe SI
Pipe_-_(141)_(RYCB) ELB_11_(RYCB) TEE_19_(RYCB)
18.513 0.013 87.9 87.752 0 0
;HDPE Pipe SI
Pipe_-_(142)_(RYCB) TEE_19_(RYCB) TEE_20_(RYCB)
27.38 0.013 87.74 87.603 0 0
;HDPE Pipe SI
Pipe_-_(143)_(RYCB) TEE_20_(RYCB) TEE_21_(RYCB)
22.082 0.013 87.59 87.48 0 0
;HDPE Pipe SI
Pipe_-_(144)_(RYCB) TEE_21_(RYCB) RYCB_8_(RYCB)
33.251 0.013 87.47 87.304 0 0
;HDPE Pipe SI
Pipe_-_(145)_(RYCB) ELB_19_(RYCB) TEE_29_(RYCB)
18.496 0.013 87.27 87.178 0 0
;HDPE Pipe SI
Pipe_-_(146)_(RYCB) TEE_29_(RYCB) TEE_30_(RYCB)
21.926 0.013 87.17 87.06 0 0
;HDPE Pipe SI
Pipe_-_(147)_(RYCB) TEE_30_(RYCB) TEE_31_(RYCB)
23.15 0.013 87.05 86.934 0 0
;HDPE Pipe SI
Pipe_-_(148)_(RYCB) TEE_31_(RYCB) TEE_32_(RYCB)
26.341 0.013 86.92 86.788 0 0
;HDPE Pipe SI
Pipe_-_(149)_(RYCB) TEE_35_(RYCB) TEE_34_(RYCB)
12.115 0.013 86.344 86.284 0 0
;HDPE Pipe SI
Pipe_-_(15)_(RYCB) RYCB_7_(RYCB) 15_RYCB
39.009 0.013 86.79 86.595 0 0
;HDPE Pipe SI
Pipe_-_(150)_(RYCB) TEE_18_(RYCB) TEE_17_(RYCB)
21.983 0.013 87.84 87.73 0 0
;HDPE Pipe SI
Pipe_-_(151)_(RYCB) TEE_17_(RYCB) TEE_16_(RYCB)
22.116 0.013 87.69 87.579 0 0
;HDPE Pipe SI
Pipe_-_(152)_(RYCB) TEE_16_(RYCB) TEE_15_(RYCB)
36.027 0.013 87.57 87.39 0 0
;HDPE Pipe SI
Pipe_-_(153)_(RYCB) ELB_8_(RYCB) TEE_10_(RYCB)
17.189 0.013 86.93 86.8 0 0
;HDPE Pipe SI
Pipe_-_(154)_(RYCB) ELB_9_(RYCB) TEE_12_(RYCB)
38.096 0.013 87.35 87.16 0 0
;HDPE Pipe SI
Pipe_-_(155)_(RYCB) TEE_12_(RYCB) TEE_13_(RYCB)
17.927 0.013 87.15 87.06 0 0
;HDPE Pipe SI
Pipe_-_(156)_(1)_(RYCB) TEE_14_(RYCB)
RYCB_7_(RYCB) 3.241 0.013 86.861 86.845 0
0
;HDPE Pipe SI
Pipe_-_(156)_(RYCB) TEE_13_(RYCB) TEE_14_(RYCB)
27.79 0.013 87 86.861 0 0
;HDPE Pipe SI
Pipe_-_(157)_(RYCB) ELB_25_(RYCB) TEE_44_(RYCB)
64.5 0.013 86.43 86.108 0 0
;HDPE Pipe SI
Pipe_-_(159)_(RYCB) ELB_24_(RYCB) TEE_42_(RYCB)
38.3 0.013 86.55 86.359 0 0
;HDPE Pipe SI
Pipe_-_(16)_(RYCB) TEE_5_(RYCB) RYCB_6_(RYCB)
3.09 0.013 86.09 86.075 0 0
;HDPE Pipe SI
Pipe_-_(160)_(RYCB) TEE_42_(RYCB) TEE_43_(RYCB)
36.9 0.013 86.35 86.165 0 0
;HDPE Pipe SI
Pipe_-_(161)_(RYCB) ELB_1_(RYCB) RYCB_1_(RYCB)
36.543 0.013 86.51 86.327 0 0
;HDPE Pipe SI
Pipe_-_(162)_(RYCB) ELB_15_(RYCB) RYCB_10_(RYCB)
33.014 0.013 87.5 87.33 0 0
;HDPE Pipe SI
Pipe_-_(164)_(RYCB) TEE_23_(RYCB) RYCB_10_(RYCB)
28.561 0.013 87.7 87.557 0 0
;HDPE Pipe SI

```
Pipe_-_(165)_(RYCB) TEE_25_(RYCB) RYCB_11_(RYCB)
30.956    0.013    87.83    87.675    0        0
;HDPE Pipe SI
Pipe_-_(17)_(RYCB) TEE_11_(RYCB)  RYCB_6_(RYCB)
5.41      0.013    86.59    86.56     0        0
;HDPE Pipe SI
Pipe_-_(19)_(RYCB) RYCB_9_(RYCB)  22_(RYCB)
31.338    0.013    87.84    87.683    0        0
;HDPE Pipe SI
Pipe_-_(2)_(RYCB) TEE_44_(RYCB)   98_(STM)       58.2
0.013     86.04    85.458   0        0
;HDPE Pipe SI
Pipe_-_(22)_(RYCB) RYCB_14_(RYCB) 32_(CB)
31.316    0.013    88.44    88.283    0        0
;HDPE Pipe SI
Pipe_-_(23)_(RYCB) RYCB_12_(RYCB) 33_(CB)
11.395    0.013    88.3     88.243    0        0
;HDPE Pipe SI
Pipe_-_(24)_(RYCB) TEE_39_(RYCB)  29_(RYCB)
8.187     0.013    88.58    88.539    0        0
;HDPE Pipe SI
Pipe_-_(25)_(RYCB) RYCB_11_(RYCB) 31_(CB)       6.05
0.013     87.65    87.62    0        0
;HDPE Pipe SI
Pipe_-_(27)_(RYCB) RYCB_3_(RYCB)  1_(RYCB)      30.6
0.013     86.48    86.327   0        0
;HDPE Pipe SI
Pipe_-_(73)_(RYCB) RYCB_8_(RYCB)  18_(CB)       9.658
0.013     87.27    87.222   0        0
;HDPE Pipe SI
Pipe_-_(74)_(RYCB) RYCB_15_(RYCB) 39_(RYCB)
5.744     0.013    88.7     88.671    0        0
;HDPE Pipe SI
Pipe_-_(77)_(RYCB) RYCB_13_(RYCB) 38_(RYCB)
32.433    0.013    87.54    87.378    0        0
;HDPE Pipe SI
Pipe_-_(87)_(RYCB) StartNullStruct2 TEE_1_(RYCB)
21.137    0.013    86.62    86.515    0        0
;HDPE Pipe SI
Pipe_-_(88)_(RYCB) TEE_1_(RYCB)   RYCB_2_(RYCB)
36.065    0.013    86.51    86.33     0        0
;HDPE Pipe SI
Pipe_-_(89)_(RYCB) ELB_4_(RYCB)   RYCB_3_(RYCB)
30.528    0.013    86.75    86.6      0        0
;HDPE Pipe SI
Pipe_-_(9)_(RYCB) RYCB_5_(RYCB)   11_(CB)       5.75
0.013     86.35    86.321   0        0
;HDPE Pipe SI
Pipe_-_(90)_(RYCB) StartNullStruct2 ELB_2_(RYCB)
11.016    0.013    86.62    86.565    0        0
;HDPE Pipe SI
Pipe_-_(93)_(RYCB) ELB_5_(RYCB)   TEE_3_(RYCB)
39.684    0.013    86.75    86.56     0        0
;HDPE Pipe SI
Pipe_-_(94)_(RYCB) TEE_3_(RYCB)   TEE_4_(RYCB)
43.993    0.013    86.55    86.33     0        0
;HDPE Pipe SI
Pipe_-_(95)_(RYCB) TEE_4_(RYCB)   TEE_5_(RYCB)
43.248    0.013    86.32    86.104    0        0
;HDPE Pipe SI
Pipe_-_(96)_(RYCB) ELB_7_(RYCB)   TEE_7_(RYCB)
25.116    0.013    87.1     86.82     0        0
;HDPE Pipe SI
Pipe_-_(98)_(RYCB) TEE_9_(RYCB)   RYCB_5_(RYCB)
35.118    0.013    86.52    86.344    0        0
;HDPE Pipe SI
Pipe_-_(99)_(RYCB) ELB_6_(RYCB)   TEE_6_(RYCB)
38.969    0.013    86.85    86.655    0        0
;Mcon Circular Conc. Pipe
STM-23_(STM)    106_(STM)      104_(STM)      97.6
0.013     83.839   83.595   0        0
;Mcon Circular Conc. Pipe
STM-24_(STM)    108_(STM)      106_(STM)      26.241
0.013     83.916   83.85    0        0
;Ipex PVC DR 35
STM-27_(STM)    134_(STM)      132_(STM)      36.012
0.013     85.14    84.906   0        0
;Ipex PVC DR 35
STM-28_(STM)    110_(STM)      108_(STM)      29.106
0.013     84.236   84.114   0        0
;Mcon Circular Conc. Pipe
STM-34_(1)_(1)_(STM) 98_(STM)  2121_(STM)     40.5
0.013     81.46    81.42    0        0
;Mcon Circular Conc. Pipe
STM-34_(1)_(STM) 100_(STM)     98_(STM)       39.5
0.013     81.56    81.52    0        0
;Mcon Circular Conc. Pipe
STM-34_(STM)    102_(STM)      100_(STM)      12.1
0.013     81.61    81.598   0        0
;Mcon Circular Conc. Pipe
STM-35_(STM)    2121_(STM)     2142_(STM)     83.9
0.013     80.72    80.59    0        0
;Mcon Circular Conc. Pipe
STM-36_(STM)    2142_(STM)     2143_(STM)     17.7
0.013     80.43    80.4     0        0
;Mcon Circular Conc. Pipe
STM-37_(STM)    2143_(STM)     2144_(STM)     20.119
0.013     80.23    80.21    0        0
;Mcon Circular Conc. Pipe
STM-38_(STM)    2144_(STM)     STM-111_(STM)
17.179    0.013    80.154   80.137   0        0
;HDPE Pipe SI
STM-81_(STM)    142_(STM)      140_(STM)      20.687
0.013     85.244   85.11    0        0
;HDPE Pipe SI
STM-82_(STM)    StartNullStruct3 104_(STM)    37.594
0.013     84.091   83.903   0        0
;HDPE Pipe SI
STM-83_(STM)    STM-251_(STM)  144_(STM)      37.8
0.013     85.609   85.225   0        0

[ORIFICES]
;;Name          From Node      To Node        Type
Offset    Qcoeff    Gated    CloseTime
;;------------- ---------------- ---------------- ------------ ---------- -------
--- -------- ----------
CB-02         02_(CB)        106_(STM)      SIDE       85.6
0.62      NO       0
CB-03         03_(CB)        106_(STM)      SIDE       85.6
0.62      NO       0
CB-04         04_(CB)        104_(STM)      SIDE
85.53     0.62      NO       0
CB-05         05_(CB)        104_(STM)      SIDE
85.531    0.62      NO       0
CB-06         06_(CB)        104_(STM)      SIDE
86.19     0.62      NO       0
CB-08         08_(CB)        112_(STM)      SIDE
85.436    0.62      NO       0
CB-09         09_(CB)        112_(STM)      SIDE
85.425    0.62      NO       0
CB-10         10_(CB)        114_(STM)      SIDE
86.17     0.62      NO       0
CB-11         11_(CB)        114_(STM)      SIDE
86.321    0.62      NO       0
CB-12         12_(CB)        120_(STM)      SIDE
85.643    0.62      NO       0
CB-13         13_(CB)        120_(STM)      SIDE
85.793    0.62      NO       0
```

```
CB-14        14_(CB)      126_(STM)      SIDE
86.012  0.62     NO     0
CB-15        15_(CB)      126_(STM)      SIDE
86.016  0.62     NO     0
CB-16        16_(CB)      128_(STM)      SIDE
86.173  0.62     NO     0
CB-17        17_(CB)      128_(STM)      SIDE
86.176  0.62     NO     0
CB-18        18_(CB)      136_(STM)      SIDE
87.222  0.62     NO     0
CB-19        19_(CB)      136_(STM)      SIDE
86.281  0.62     NO     0
CB-20        20_(CB)      140_(STM)      SIDE
86.623  0.62     NO     0
CB-21        21_(CB)      140_(STM)      SIDE
86.773  0.62     NO     0
CB-23        23_(CB)      144_(STM)      SIDE
86.923  0.62     NO     0
CB-24        24_(CB)      144_(STM)      SIDE
86.923  0.62     NO     0
CB-25        25_(CB)      146_(STM)      SIDE
86.775  0.82     NO     0
CB-26        26_(CB)      146_(STM)      SIDE
86.775  0.82     NO     0
CB-27        27_(CB)      148_(STM)      SIDE
86.775  0.62     NO     0
CB-28        28_(CB)      148_(STM)      SIDE
86.775  0.62     NO     0
;On Slope
CB-30        30_(CB)      150_(STM)      SIDE
86.93   0.82     NO     0
;On Slope
CB-31        31_(CB)      150_(STM)      SIDE
87.62   0.82     NO     0
CB-32        32_(CB)      152_(STM)      SIDE
88.283  0.62     NO     0
CB-33        33_(CB)      152_(STM)      SIDE
88.243  0.62     NO     0
CB-34        34_(CB)      158_(STM)      SIDE
87.507  0.62     NO     0
CB-35        35_(CB)      158_(STM)      SIDE
87.507  0.62     NO     0
CB-36        36_(CB)      162_(STM)      SIDE
87.79   0.62     NO     0
CB-37        37_(CB)      162_(STM)      SIDE
87.792  0.62     NO     0
CB-40        40_(CB)      164_(STM)      SIDE
88.226  0.62     NO     0
CB-41        41_(CB)      164_(STM)      SIDE
88.125  0.62     NO     0
CB-42        42_(CB)      170_(STM)      SIDE
88.299  0.62     NO     0
CB-43        43_(CB)      170_(STM)      SIDE
88.294  0.62     NO     0
CB-44        44_(CB)      142_(STM)      SIDE
86.921  0.62     NO     0
CB-45        45_(CB)      142_(STM)      SIDE
86.921  0.62     NO     0
CB-46        46_(CB)      132_(STM)      SIDE
86.884  0.62     NO     0
CB-47        47_(CB)      132_(STM)      SIDE
87.034  0.62     NO     0
CB-48        48_(CB)      130_(STM)      SIDE
86.373  0.62     NO     0
CB-49        49_(CB)      130_(STM)      SIDE
86.523  0.62     NO     0
CB-50        50_(CB)      118_(STM)      SIDE
86.03   0.62     NO     0
CB-51        51_(CB)      118_(STM)      SIDE
86.06   0.62     NO     0
CB-52        52_(CB)      162_(STM)      SIDE
85.348  0.62     NO     0
CB-53        53_(CB)      156_(STM)      SIDE
87.662  0.62     NO     0
CB-54        54_(CB)      156_(STM)      SIDE
87.708  0.62     NO     0
CB-55        55_(CB)      104_(STM)      SIDE
85.27   0.62     NO     0
CB-57        57_(CB)      100_(STM)      SIDE
85.21   0.62     NO     0
;CICB
OR-02        Maj-50       02_(CB)        SIDE      87.425
0.62     NO     0
;CICB
OR-03        Maj-50       03_(CB)        SIDE      87.425
0.62     NO     0
;CICB
OR-04        Maj-52       04_(CB)        SIDE      87.472
0.62     NO     0
;CICB
OR-05        Maj-52       05_(CB)        SIDE      87.472
0.62     NO     0
;CICB
OR-06        Maj-55       06_(CB)        SIDE      87.494
0.62     NO     0
OR-08        Maj-46       08_(CB)        BOTTOM
87.407  0.62     NO     0
OR-09        Maj-46       09_(CB)        BOTTOM
87.407  0.62     NO     0
OR1          59_(CB)      112_(STM)      SIDE
85.85   0.62     NO     0
OR-10        Maj-44       10_(CB)        BOTTOM
87.539  0.62     NO     0
OR-11        Maj-44       11_(CB)        BOTTOM
87.539  0.62     NO     0
OR-12        Maj-41       12_(CB)        BOTTOM
87.62   0.62     NO     0
OR-13        Maj-41       13_(CB)        BOTTOM
87.62   0.62     NO     0
OR-14        Maj-37       14_(CB)        BOTTOM
87.993  0.62     NO     0
OR-15        Maj-37       15_(CB)        BOTTOM
87.993  0.62     NO     0
OR-16        Maj-35       16_(CB)        BOTTOM
88.149  0.62     NO     0
OR-17        Maj-35       17_(CB)        BOTTOM
88.149  0.62     NO     0
OR-18        Maj-28       18_(CB)        BOTTOM
88.251  0.62     NO     0
OR-19        Maj-28       19_(CB)        BOTTOM
88.251  0.62     NO     0
;CICB
OR2          Maj-48_3     59_(CB)        SIDE
87.647  0.62     NO     0
OR-20        Maj-26       20_(CB)        BOTTOM
88.605  0.62     NO     0
OR-21        Maj-26       21_(CB)        BOTTOM
88.605  0.62     NO     0
OR-23        Maj-24       23_(CB)        BOTTOM
88.904  0.62     NO     0
OR-24        Maj-24       24_(CB)        BOTTOM
88.904  0.62     NO     0
OR-25        Maj-19       25_(CB)        BOTTOM
89.388  0.62     NO     0
;CICB
OR-26        Maj-19       26_(CB)        SIDE      89.388
0.62     NO     0
;Double CB
OR-27        Maj-21       27_(CB)        BOTTOM
88.595  0.62     NO     0
```

```
;Double CB
OR-28           Maj-21          28_(CB)         BOTTOM
88.595    0.62      NO      0
OR-30           Slope1          30_(CB)         BOTTOM
89.066    0.62      NO      0
;CICB
OR-31           Slope1          31_(CB)         SIDE        89.066
0.62      NO      0
OR-32           Maj-14          32_(CB)         BOTTOM
89.484    0.62      NO      0
OR-33           Maj-14          33_(CB)         BOTTOM
89.484    0.62      NO      0
OR-34           Maj-16          34_(CB)         BOTTOM
89.419    0.62      NO      0
OR-35           Maj-16          35_(CB)         BOTTOM
89.419    0.62      NO      0
OR-36           Maj-10          36_(CB)         BOTTOM
89.777    0.62      NO      0
OR-37           Maj-10          37_(CB)         BOTTOM
89.777    0.62      NO      0
OR-40           Maj-06_2        40_(CB)         BOTTOM
90.095    0.62      NO      0
OR-41           Maj-06_2        41_(CB)         BOTTOM
90.095    0.62      NO      0
OR-42           Maj-03          42_(CB)         BOTTOM
90.272    0.62      NO      0
OR-43           Maj-03          43_(CB)         BOTTOM
90.272    0.62      NO      0
OR-44           Maj-33          44_(CB)         BOTTOM
88.918    0.62      NO      0
OR-45           Maj-33          45_(CB)         BOTTOM
88.918    0.62      NO      0
OR-46           Maj-32          46_(CB)         BOTTOM
88.874    0.62      NO      0
OR-47           Maj-32          47_(CB)         BOTTOM
88.874    0.62      NO      0
OR-48           Maj-30          48_(CB)         BOTTOM
88.398    0.62      NO      0
OR-49           Maj-30          49_(CB)         BOTTOM
88.398    0.62      NO      0
OR-50           Maj-42          50_(CB)         BOTTOM
87.881    0.62      NO      0
OR-51           Maj-42          51_(CB)         BOTTOM
87.881    0.62      NO      0
OR-52           Maj-09          52_(CB)         BOTTOM
89.819    0.62      NO      0
OR-53           Maj-12          53_(CB)         BOTTOM
89.664    0.62      NO      0
OR-54           Maj-12          54_(CB)         BOTTOM
89.664    0.62      NO      0
OR-55           Maj-54          55_(CB)         BOTTOM
87.251    0.62      NO      0
;Double CB Grate
OR-57           Maj-58          57_(CB)         BOTTOM
87.162    0.62      NO      0
RYCB-01         RYCB_1_(RYCB)   06_(CB)         SIDE
86.3      0.62      NO      0
RYCB-02         RYCB_2_(RYCB)   112_(STM)       SIDE
86.01     0.62      NO      0
RYCB-03         1_(RYCB)        110_(STM)       SIDE
86.327    0.62      NO      0
RYCB-04         RYCB_4_(RYCB)   StartNullStruct3 SIDE
86.42     0.62      NO      0
RYCB-06         RYCB_6_(RYCB)   128_(STM)       SIDE
86.075    0.82      NO      0
;Direct Connection
RYCB-07         15_RYCB         138_(STM)       SIDE
86.595    0.82      NO      0
RYCB-10         RYCB_10_(RYCB)  148_(STM)       SIDE
87.33     0.62      NO      0
RYCB-18         Structure_-_(18)_(RYCB) 116_(STM) SIDE
85.879    0.82      NO      0
RYCB-22         22_(RYCB)       142_(STM)       SIDE
87.683    0.62      NO      0
RYCB-29         29_(RYCB)       STM-251_(STM)   SIDE
88.539    0.62      NO      0
RYCB-38         38_(RYCB)       162_(STM)       SIDE
87.378    0.62      NO      0
RYCB-39         39_(RYCB)       162_(STM)       SIDE
88.671    0.62      NO      0

[OUTLETS]
;;Name           From Node       To Node         Offset     Type
QTable/Qcoeff    Qexpon     Gated
;;-------------- ---------------- ---------------- ---------- ----------
---------- --------- --------
B1-Out          B1_Stor         164_(STM)       90.5
TABULAR/HEAD     B1-Out                  NO
B2-Out          B2_Stor         164_(STM)       90.5
TABULAR/HEAD     B2-Out                  NO
B3-Out          B3_Stor         164_(STM)       90.5
TABULAR/HEAD     B3-Out                  NO
B4-Out          58_(CB)         2142_(STM)      85.4
TABULAR/HEAD     B4-Out                  NO

[XSECTIONS]
;;Link           Shape       Geom1           Geom2      Geom3
Geom4      Barrels    Culvert
;;-------------- ------------ ---------------- ---------- ---------- ----------
---------- ----------
1_(STM)         CIRCULAR     0.375           0          0          0
1
10_(STM)        CIRCULAR     1.35            0          0          0
1
11_(STM)        CIRCULAR     1.35            0          0          0
1
12_(STM)        CIRCULAR     1.35            0          0          0
1
13_(STM)        CIRCULAR     1.35            0          0          0
1
14_(STM)        CIRCULAR     1.65            0          0          0
1
15_(10)_(STM)    CIRCULAR     1.35            0          0
0          1
15_(11)_(STM)    CIRCULAR     1.35            0          0
0          1
15_(12)_(STM)    CIRCULAR     0.75            0          0
0          1
15_(13)_(STM)    CIRCULAR     0.75            0          0
0          1
15_(14)_(STM)    CIRCULAR     1.05            0          0
0          1
15_(15)_(STM)    CIRCULAR     1.05            0          0
0          1
15_(16)_(STM)    CIRCULAR     1.05            0          0
0          1
15_(19)_(STM)    CIRCULAR     0.375           0          0
0          1
15_(20)_(STM)    CIRCULAR     0.6             0          0          0
1
15_(21)_(STM)    CIRCULAR     0.6             0          0          0
1
15_(22)_(STM)    CIRCULAR     1.05            0          0
0          1
15_(3)_(STM)     CIRCULAR     0.375           0          0
0          1
15_(4)_(STM)     CIRCULAR     0.45            0          0          0
1
15_(5)_(STM)     CIRCULAR     0.525           0          0
0          1
```

15_(9)_(STM) CIRCULAR 1.35 0 0 0 1
2_(STM) CIRCULAR 0.375 0 0 0 1
3_(STM) CIRCULAR 0.525 0 0 0 1
4_(STM) CIRCULAR 1.2 0 0 0 1
5_(STM) CIRCULAR 1.35 0 0 0 1
6_(STM) CIRCULAR 0.25 0 0 0 1
7_(1)_(STM) CIRCULAR 0.45 0 0 0 1
7_(STM) CIRCULAR 0.375 0 0 0 1
8_(STM) CIRCULAR 1.35 0 0 0 1
9_(STM) CIRCULAR 1.35 0 0 0 1
C1 IRREGULAR 18mROW-No-Sidewalk 0 0 0 1
C1_1 IRREGULAR 18mROW-Dbl-Sidewalk 0 0 0 1
C1_2 IRREGULAR 18mROW-Dbl-Sidewalk 0 0 0 1
C10 IRREGULAR 18mROWwSidewalk 0 0 0 1
C11 IRREGULAR 18mROWwSidewalk 0 0 0 1
C12 IRREGULAR 18mROW-No-Sidewalk 0 0 0 1
C13 IRREGULAR 18mROW-No-Sidewalk 0 0 0 1
C14 IRREGULAR 18mROW-No-Sidewalk 0 0 0 1
C15 IRREGULAR 18mROWwSidewalk 0 0 0 1
C16 IRREGULAR 18mROW-No-Sidewalk 0 0 0 1
C17 IRREGULAR 18mROW-No-Sidewalk 0 0 0 1
C18 TRIANGULAR 0.6 3.6 0 0 1
C18_2 IRREGULAR 18mROW-No-Sidewalk 0 0 0 1
C18_3 IRREGULAR 18mROWwSidewalk 0 0 0 1
C18_4 IRREGULAR 18mROWwSidewalk 0 0 0 1
C18_5 IRREGULAR 24mROW-Dbl-Sidewalk 0 0 0 1
C18_6 IRREGULAR 24mROW-Dbl-Sidewalk 0 0 0 1
C18_7 IRREGULAR 18mROW-No-Sidewalk 0 0 0 1
C18_8 IRREGULAR 24mROW-Dbl-Sidewalk 0 0 0 1
C18_9 IRREGULAR 24mROW-Dbl-Sidewalk 0 0 0 1
C19 IRREGULAR 18mROW-No-Sidewalk 0 0 0 1
C2 IRREGULAR 18mROW-No-Sidewalk 0 0 0 1
C2_1 IRREGULAR 18mROW-Dbl-Sidewalk 0 0 0 1
C2_2 IRREGULAR 18mROW-Dbl-Sidewalk 0 0 0 1
C20 IRREGULAR 24mROW-Dbl-Sidewalk 0 0 0 1
C21 IRREGULAR 24mROW-Dbl-Sidewalk 0 0 0 1
C22 IRREGULAR 24mROW-Dbl-Sidewalk 0 0 0 1
C23 IRREGULAR 18mROW-No-Sidewalk 0 0 0 1
C24 IRREGULAR 18mROW-No-Sidewalk 0 0 0 1
C25 IRREGULAR 18mROW-No-Sidewalk 0 0 0 1
C26 IRREGULAR 18mROW-No-Sidewalk 0 0 0 1
C27 TRIANGULAR 0.6 3.6 0 0 1
C27_1 IRREGULAR 18mROW-No-Sidewalk 0 0 0 1
C27_2 IRREGULAR 18mROW-No-Sidewalk 0 0 0 1
C28 IRREGULAR 18mROW-No-Sidewalk 0 0 0 1
C29 IRREGULAR 18mROW-No-Sidewalk 0 0 0 1
C3 IRREGULAR 18mROW-Dbl-Sidewalk 0 0 0 1
C30 IRREGULAR 18mROW-No-Sidewalk 0 0 0 1
C31 TRIANGULAR 0.6 3.6 0 0 1
C31_1 TRIANGULAR 0.6 3.6 0 0 1
C31_2 TRIANGULAR 0.6 3.6 0 0 1
C32 IRREGULAR 18mROW-No-Sidewalk 0 0 0 1
C33 IRREGULAR 18mROW-No-Sidewalk 0 0 0 1
C34 IRREGULAR 18mROW-No-Sidewalk 0 0 0 1
C35 IRREGULAR 18mROW-No-Sidewalk 0 0 0 1
C36 IRREGULAR 18mROW-No-Sidewalk 0 0 0 1
C37 IRREGULAR 18mROW-No-Sidewalk 0 0 0 1
C38 IRREGULAR 18mROW-No-Sidewalk 0 0 0 1
C39 IRREGULAR 18mROW-No-Sidewalk 0 0 0 1
C4 TRIANGULAR 0.6 3.6 0 0 1
C4_1 IRREGULAR 18mROW-Dbl-Sidewalk 0 0 0 1
C4_2 IRREGULAR 18mROW-Dbl-Sidewalk 0 0 0 1
C4_3 TRIANGULAR 0.6 3.6 0 0 1
C4_4 TRIANGULAR 0.6 3.6 0 0 1
C40 IRREGULAR 18mROW-No-Sidewalk 0 0 0 1
C41 IRREGULAR 18mROW-No-Sidewalk 0 0 0 1
C42 IRREGULAR 18mROW-No-Sidewalk 0 0 0 1
C43 IRREGULAR 18mROW-No-Sidewalk 0 0 0 1
C44 IRREGULAR 18mROW-No-Sidewalk 0 0 0 1
C45 IRREGULAR 18mROW-No-Sidewalk 0 0 0 1

C46	IRREGULAR	18mROW-No-Sidewalk	0	0	0	1
C47	IRREGULAR	18mROW-No-Sidewalk	0	0	0	1
C48	IRREGULAR	18mROW-No-Sidewalk	0	0	0	1
C49	IRREGULAR	18mROW-No-Sidewalk	0	0	0	1
C5	TRIANGULAR	0.6	3.6	0	0	1
C5_1	IRREGULAR	18mROW-Dbl-Sidewalk	0	0	0	1
C5_2	IRREGULAR	18mROW-Dbl-Sidewalk	0	0	0	1
C50	TRIANGULAR	0.6	3.6	0	0	1
C50_1	IRREGULAR	18mROWwSidewalk	0	0	0	1
C50_3	IRREGULAR	18mROWwSidewalk	0	0	0	1
C50_4	IRREGULAR	18mROWwSidewalk	0	0	0	1
C51	IRREGULAR	18mROWwSidewalk	0	0	0	1
C52	IRREGULAR	18mROWwSidewalk	0	0	0	1
C53	IRREGULAR	18mROWwSidewalk	0	0	0	1
C54	IRREGULAR	18mROWwSidewalk	0	0	0	1
C55	IRREGULAR	18mROW-No-Sidewalk	0	0	0	1
C56	TRIANGULAR	0.6	3.6	0	0	1
C57	IRREGULAR	18mROW-No-Sidewalk	0	0	0	1
C58	TRIANGULAR	0.6	3.6	0	0	1
C58_1	TRIANGULAR	0.6	3.6	0	0	1
C58_2	TRIANGULAR	0.6	3.6	0	0	1
C59_1	TRIANGULAR	0.6	3.6	0	0	1
C59_2	TRIANGULAR	0.6	3.6	0	0	1
C6	TRIANGULAR	0.6	3.6	0	0	1
C6_1	IRREGULAR	18mROW-Dbl-Sidewalk	0	0	0	1
C6_2	IRREGULAR	18mROW-Dbl-Sidewalk	0	0	0	1
C60	TRIANGULAR	0.6	3.6	0	0	1
C61_1	TRIANGULAR	0.6	3.6	0	0	1
C61_2	TRIANGULAR	0.6	3.6	0	0	1
C62	TRIANGULAR	0.6	3.6	0	0	1
C63_1	TRIANGULAR	0.6	3.6	0	0	1
C63_2	TRIANGULAR	0.6	3.6	0	0	1
C64	TRIANGULAR	0.6	3.6	0	0	1
C65_1	TRIANGULAR	0.6	3.6	0	0	1
C65_2	TRIANGULAR	0.6	3.6	0	0	1
C66_1	TRIANGULAR	0.6	3.6	0	0	1
C66_2	TRIANGULAR	0.6	3.6	0	0	1
C67	TRIANGULAR	0.6	3.6	0	0	1
C68	TRIANGULAR	0.6	3.6	0	0	1
C69	TRIANGULAR	0.6	3.6	0	0	1
C7	IRREGULAR	18mROW-Dbl-Sidewalk	0	0	0	1
C8	IRREGULAR	18mROW-Dbl-Sidewalk	0	0	0	1
C9	IRREGULAR	18mROWwSidewalk	0	0	0	1
Pipe_-_(1)_(RYCB)_1	CIRCULAR	0.25	0	0	0	1
Pipe_-_(10)_(RYCB)	CIRCULAR	0.25	0	0	0	1
Pipe_-_(100)_(RYCB)	CIRCULAR	0.25	0	0	0	1
Pipe_-_(101)_(RYCB)	CIRCULAR	0.25	0	0	0	1
Pipe_-_(103)_(1)_(RYCB)	CIRCULAR	0.25	0	0	0	1
Pipe_-_(103)_(RYCB)	CIRCULAR	0.25	0	0	0	1
Pipe_-_(109)_(RYCB)	CIRCULAR	0.25	0	0	0	1
Pipe_-_(11)_(RYCB)	CIRCULAR	0.3	0	0	0	1
Pipe_-_(110)_(RYCB)	CIRCULAR	0.25	0	0	0	1
Pipe_-_(111)_(RYCB)	CIRCULAR	0.25	0	0	0	1
Pipe_-_(114)_(RYCB)	CIRCULAR	0.25	0	0	0	1
Pipe_-_(117)_(RYCB)	CIRCULAR	0.25	0	0	0	1
Pipe_-_(118)_(RYCB)	CIRCULAR	0.25	0	0	0	1
Pipe_-_(119)_(RYCB)	CIRCULAR	0.25	0	0	0	1
Pipe_-_(120)_(RYCB)	CIRCULAR	0.25	0	0	0	1
Pipe_-_(121)_(RYCB)	CIRCULAR	0.25	0	0	0	1
Pipe_-_(122)_(RYCB)	CIRCULAR	0.25	0	0	0	1
Pipe_-_(123)_(RYCB)	CIRCULAR	0.25	0	0	0	1
Pipe_-_(124)_(RYCB)	CIRCULAR	0.25	0	0	0	1
Pipe_-_(125)_(RYCB)	CIRCULAR	0.25	0	0	0	1
Pipe_-_(126)_(RYCB)	CIRCULAR	0.25	0	0	0	1
Pipe_-_(127)_(RYCB)	CIRCULAR	0.25	0	0	0	1
Pipe_-_(128)_(RYCB)	CIRCULAR	0.25	0	0	0	1
Pipe_-_(129)_(RYCB)	CIRCULAR	0.25	0	0	0	1
Pipe_-_(130)_(RYCB)	CIRCULAR	0.25	0	0	0	1
Pipe_-_(131)_(RYCB)	CIRCULAR	0.25	0	0	0	1
Pipe_-_(132)_(RYCB)	CIRCULAR	0.25	0	0	0	1

Pipe_-_(133)_(RYCB) CIRCULAR 0.25 0 0
0 1
Pipe_-_(134)_(RYCB) CIRCULAR 0.25 0 0
0 1
Pipe_-_(137)_(RYCB) CIRCULAR 0.25 0 0
0 1
Pipe_-_(138)_(RYCB) CIRCULAR 0.25 0 0
0 1
Pipe_-_(139)_(RYCB) CIRCULAR 0.25 0 0
0 1
Pipe_-_(14)_(RYCB) CIRCULAR 0.25 0 0
0 1
Pipe_-_(140)_(RYCB) CIRCULAR 0.25 0 0
0 1
Pipe_-_(141)_(RYCB) CIRCULAR 0.25 0 0
0 1
Pipe_-_(142)_(RYCB) CIRCULAR 0.25 0 0
0 1
Pipe_-_(143)_(RYCB) CIRCULAR 0.25 0 0
0 1
Pipe_-_(144)_(RYCB) CIRCULAR 0.25 0 0
0 1
Pipe_-_(145)_(RYCB) CIRCULAR 0.25 0 0
0 1
Pipe_-_(146)_(RYCB) CIRCULAR 0.25 0 0
0 1
Pipe_-_(147)_(RYCB) CIRCULAR 0.25 0 0
0 1
Pipe_-_(148)_(RYCB) CIRCULAR 0.25 0 0
0 1
Pipe_-_(149)_(RYCB) CIRCULAR 0.25 0 0
0 1
Pipe_-_(15)_(RYCB) CIRCULAR 0.3 0 0
0 1
Pipe_-_(150)_(RYCB) CIRCULAR 0.25 0 0
0 1
Pipe_-_(151)_(RYCB) CIRCULAR 0.25 0 0
0 1
Pipe_-_(152)_(RYCB) CIRCULAR 0.25 0 0
0 1
Pipe_-_(153)_(RYCB) CIRCULAR 0.25 0 0
0 1
Pipe_-_(154)_(RYCB) CIRCULAR 0.25 0 0
0 1
Pipe_-_(155)_(RYCB) CIRCULAR 0.25 0 0
0 1
Pipe_-_(156)_(1)_(RYCB) CIRCULAR 0.25 0 0
0 1
Pipe_-_(156)_(RYCB) CIRCULAR 0.25 0 0
0 1
Pipe_-_(157)_(RYCB) CIRCULAR 0.25 0 0
0 1
Pipe_-_(159)_(RYCB) CIRCULAR 0.25 0 0
0 1
Pipe_-_(16)_(RYCB) CIRCULAR 0.25 0 0
0 1
Pipe_-_(160)_(RYCB) CIRCULAR 0.25 0 0
0 1
Pipe_-_(161)_(RYCB) CIRCULAR 0.25 0 0
0 1
Pipe_-_(162)_(RYCB) CIRCULAR 0.25 0 0
0 1
Pipe_-_(164)_(RYCB) CIRCULAR 0.25 0 0
0 1
Pipe_-_(165)_(RYCB) CIRCULAR 0.25 0 0
0 1
Pipe_-_(17)_(RYCB) CIRCULAR 0.25 0 0
0 1
Pipe_-_(19)_(RYCB) CIRCULAR 0.25 0 0
0 1
Pipe_-_(2)_(RYCB) CIRCULAR 0.25 0 0
0 1
Pipe_-_(22)_(RYCB) CIRCULAR 0.25 0 0
0 1
Pipe_-_(23)_(RYCB) CIRCULAR 0.25 0 0
0 1
Pipe_-_(24)_(RYCB) CIRCULAR 0.25 0 0
0 1
Pipe_-_(25)_(RYCB) CIRCULAR 0.25 0 0
0 1
Pipe_-_(27)_(RYCB) CIRCULAR 0.25 0 0
0 1
Pipe_-_(73)_(RYCB) CIRCULAR 0.25 0 0
0 1
Pipe_-_(74)_(RYCB) CIRCULAR 0.25 0 0
0 1
Pipe_-_(77)_(RYCB) CIRCULAR 0.25 0 0
0 1
Pipe_-_(87)_(RYCB) CIRCULAR 0.25 0 0
0 1
Pipe_-_(88)_(RYCB) CIRCULAR 0.25 0 0
0 1
Pipe_-_(89)_(RYCB) CIRCULAR 0.25 0 0
0 1
Pipe_-_(9)_(RYCB) CIRCULAR 0.25 0 0
0 1
Pipe_-_(90)_(RYCB) CIRCULAR 0.25 0 0
0 1
Pipe_-_(93)_(RYCB) CIRCULAR 0.25 0 0
0 1
Pipe_-_(94)_(RYCB) CIRCULAR 0.25 0 0
0 1
Pipe_-_(95)_(RYCB) CIRCULAR 0.25 0 0
0 1
Pipe_-_(96)_(RYCB) CIRCULAR 0.25 0 0
0 1
Pipe_-_(98)_(RYCB) CIRCULAR 0.25 0 0
0 1
Pipe_-_(99)_(RYCB) CIRCULAR 0.25 0 0
0 1
STM-23_(STM) CIRCULAR 0.45 0 0
0 1
STM-24_(STM) CIRCULAR 0.45 0 0
0 1
STM-27_(STM) CIRCULAR 0.25 0 0
0 1
STM-28_(STM) CIRCULAR 0.25 0 0
0 1
STM-34_(1)_(1)_(STM) CIRCULAR 1.65 0 0
0 1
STM-34_(1)_(STM) CIRCULAR 1.65 0 0
0 1
STM-34_(STM) CIRCULAR 1.65 0 0
0 1
STM-35_(STM) CIRCULAR 1.65 0 0
0 1
STM-36_(STM) CIRCULAR 1.65 0 0
0 1
STM-37_(STM) CIRCULAR 1.8 0 0
0 1
STM-38_(STM) CIRCULAR 1.8 0 0
0 1
STM-81_(STM) CIRCULAR 0.25 0 0
0 1
STM-82_(STM) CIRCULAR 0.25 0 0
0 1
STM-83_(STM) CIRCULAR 0.25 0 0
0 1
CB-02 CIRCULAR 0.094 0 0 0
CB-03 CIRCULAR 0.102 0 0 0

CB-04	CIRCULAR	0.094	0	0	0
CB-05	CIRCULAR	0.094	0	0	0
CB-06	CIRCULAR	0.127	0	0	0
CB-08	CIRCULAR	0.102	0	0	0
CB-09	CIRCULAR	0.094	0	0	0
CB-10	CIRCULAR	0.108	0	0	0
CB-11	CIRCULAR	0.127	0	0	0
CB-12	CIRCULAR	0.127	0	0	0
CB-13	CIRCULAR	0.127	0	0	0
CB-14	CIRCULAR	0.094	0	0	0
CB-15	CIRCULAR	0.094	0	0	0
CB-16	CIRCULAR	0.083	0	0	0
CB-17	CIRCULAR	0.094	0	0	0
CB-18	CIRCULAR	0.152	0	0	0
CB-19	CIRCULAR	0.152	0	0	0
CB-20	CIRCULAR	0.108	0	0	0
CB-21	CIRCULAR	0.108	0	0	0
CB-23	CIRCULAR	0.127	0	0	0
CB-24	CIRCULAR	0.127	0	0	0
CB-25	CIRCULAR	0.25	0	0	0
CB-26	CIRCULAR	0.25	0	0	0
CB-27	CIRCULAR	0.152	0	0	0
CB-28	CIRCULAR	0.152	0	0	0
CB-30	CIRCULAR	0.2	0	0	0
CB-31	CIRCULAR	0.2	0	0	0
CB-32	CIRCULAR	0.127	0	0	0
CB-33	CIRCULAR	0.152	0	0	0
CB-34	CIRCULAR	0.127	0	0	0
CB-35	CIRCULAR	0.127	0	0	0
CB-36	CIRCULAR	0.108	0	0	0
CB-37	CIRCULAR	0.127	0	0	0
CB-40	CIRCULAR	0.127	0	0	0
CB-41	CIRCULAR	0.127	0	0	0
CB-42	CIRCULAR	0.102	0	0	0
CB-43	CIRCULAR	0.108	0	0	0
CB-44	CIRCULAR	0.102	0	0	0
CB-45	CIRCULAR	0.083	0	0	0
CB-46	CIRCULAR	0.102	0	0	0
CB-47	CIRCULAR	0.094	0	0	0
CB-48	CIRCULAR	0.094	0	0	0
CB-49	CIRCULAR	0.094	0	0	0
CB-50	CIRCULAR	0.127	0	0	0
CB-51	CIRCULAR	0.127	0	0	0
CB-52	CIRCULAR	0.178	0	0	0
CB-53	CIRCULAR	0.127	0	0	0
CB-54	CIRCULAR	0.127	0	0	0
CB-55	CIRCULAR	0.127	0	0	0
CB-57	CIRCULAR	0.127	0	0	0
OR-02	RECT_CLOSED	0.13	0.65	0	0
OR-03	RECT_CLOSED	0.13	0.65	0	0
OR-04	RECT_CLOSED	0.13	0.65	0	0
OR-05	RECT_CLOSED	0.13	0.65	0	0
OR-06	RECT_CLOSED	0.13	0.65	0	0
OR-08	RECT_CLOSED	0.35	0.35	0	0
OR-09	RECT_CLOSED	0.35	0.35	0	0
OR1	CIRCULAR	0.083	0	0	0
OR-10	RECT_CLOSED	0.35	0.35	0	0
OR-11	RECT_CLOSED	0.35	0.35	0	0
OR-12	RECT_CLOSED	0.35	0.35	0	0
OR-13	RECT_CLOSED	0.35	0.35	0	0
OR-14	RECT_CLOSED	0.35	0.35	0	0
OR-15	RECT_CLOSED	0.35	0.35	0	0
OR-16	RECT_CLOSED	0.35	0.35	0	0
OR-17	RECT_CLOSED	0.35	0.35	0	0
OR-18	RECT_CLOSED	0.35	0.35	0	0
OR-19	RECT_CLOSED	0.35	0.35	0	0
OR2	RECT_CLOSED	0.13	0.65	0	0
OR-20	RECT_CLOSED	0.35	0.35	0	0
OR-21	RECT_CLOSED	0.35	0.35	0	0
OR-23	RECT_CLOSED	0.35	0.35	0	0
OR-24	RECT_CLOSED	0.35	0.35	0	0
OR-25	RECT_CLOSED	0.35	0.35	0	0
OR-26	RECT_CLOSED	0.13	0.65	0	0
OR-27	RECT_CLOSED	0.35	0.7	0	0
OR-28	RECT_CLOSED	0.35	0.7	0	0
OR-30	RECT_CLOSED	0.35	0.35	0	0
OR-31	RECT_CLOSED	0.13	0.65	0	0
OR-32	RECT_CLOSED	0.35	0.35	0	0
OR-33	RECT_CLOSED	0.35	0.35	0	0
OR-34	RECT_CLOSED	0.35	0.35	0	0
OR-35	RECT_CLOSED	0.35	0.35	0	0
OR-36	RECT_CLOSED	0.35	0.35	0	0
OR-37	RECT_CLOSED	0.35	0.35	0	0
OR-40	RECT_CLOSED	0.35	0.35	0	0
OR-41	RECT_CLOSED	0.35	0.35	0	0
OR-42	RECT_CLOSED	0.35	0.35	0	0
OR-43	RECT_CLOSED	0.35	0.35	0	0
OR-44	RECT_CLOSED	0.35	0.35	0	0
OR-45	RECT_CLOSED	0.35	0.35	0	0
OR-46	RECT_CLOSED	0.35	0.35	0	0
OR-47	RECT_CLOSED	0.35	0.35	0	0
OR-48	RECT_CLOSED	0.35	0.35	0	0
OR-49	RECT_CLOSED	0.35	0.35	0	0
OR-50	RECT_CLOSED	0.35	0.35	0	0

```
OR-51          RECT_CLOSED  0.35          0.35      0
0
OR-52          RECT_CLOSED  0.35          0.35      0
0
OR-53          RECT_CLOSED  0.35          0.35      0
0
OR-54          RECT_CLOSED  0.35          0.35      0
0
OR-55          RECT_CLOSED  0.35          0.35      0
0
OR-57          RECT_CLOSED  0.7           0.35      0
0
RYCB-01          CIRCULAR    0.127         0         0         0
RYCB-02          CIRCULAR    0.127         0         0         0
RYCB-03          CIRCULAR    0.152         0         0         0
RYCB-04          CIRCULAR    0.152         0         0         0
RYCB-06          CIRCULAR    0.2           0         0         0
RYCB-07          CIRCULAR    0.25          0         0         0
RYCB-10          CIRCULAR    0.178         0         0         0
RYCB-18          CIRCULAR    0.2           0         0         0
RYCB-22          CIRCULAR    0.152         0         0         0
RYCB-29          CIRCULAR    0.152         0         0         0
RYCB-38          CIRCULAR    0.152         0         0         0
RYCB-39          CIRCULAR    0.152         0         0         0

[TRANSECTS]
;;Transect Data in HEC-2 format
;
NC 0.035    0.035    0.013
X1 16.5mROW-Dbl-Sidewalk  9       2       14.5     0.0      0.0
0.0      0.0      0.0
GR 0.6      -10.9    0.15     2       0.15     4       0       4.01
0.13     8.25
GR 0        12.49    0.15     12.5    0.15     14.5     0.6      25.6
;
NC 0.035    0.035    0.013
X1 16.5mROW-No-Sidewalk  9       3.8      12.7     0.0      0.0
0.0      0.0      0.0
GR 0.6      -9.1     0.15     3.8      0.15     4       0       4.01
0.13     8.25
GR 0        12.49    0.15     12.5    0.15     12.7     0.6      25.6
;
NC 0.035    0.035    0.013
X1 16.5mROWwSidewalk  9       2       12.7     0.0      0.0
0.0      0.0      0.0
GR 0.6      -10.9    0.15     2       0.15     4       0       4.01
0.13     8.25
GR 0        12.49    0.15     12.5    0.15     12.7     0.6      25.6
;
NC 0.035    0.035    0.013
X1 18mROW-Dbl-Sidewalk  9       5.5      18       0.0      0.0
0.0      0.0      0.0
GR 0.6      -10      0.09     5.5      0.08     7.5      0       7.5
0.13     11.75
GR 0        16       0.08     16       0.09     18       0.6      29.25
;
NC 0.035    0.035    0.013
X1 18mROW-No-Sidewalk  7       7.5      16       0.0      0.0
0.0      0.0      0.0
GR 0.6      -10      0.08     7.5      0       7.5      0.13     11.75
0        16
GR 0.08     16       0.6      29.25
;
NC 0.035    0.035    0.013
X1 18mROWwSidewalk  8       2.75     16       0.0      0.0
0.0      0.0      0.0
GR 0.6      -10      0.09     2.75     0.08     7.5      0       7.5
0.13     11.75
GR 0        16       0.08     16       0.6      29.25
;
NC 0.035    0.035    0.013
X1 18mROWwSidewalk-Half  5       2.75     16       0.0      0.0
0.0      0.0      0.0
GR 0.6      -10      0.09     2.75     0.08     7.5      0       7.5
0.13     11.75
;
NC 0.035    0.035    0.013
X1 24mROW-Dbl-Sidewalk  9       3.6      20.4     0.0      0.0
0.0      0.0      0.0
GR 0.6      -9.3     0.15     3.6      0.15     7.5      0       7.51
0.13     12
GR 0        16.49    0.15     16.5     0.15     20.4     0.6      33.3

[LOSSES]
;;Link           Kentry     Kexit      Kavg       Flap Gate  Seepage
;;-------------- ---------- ---------- ---------- ---------- ----------
1_(STM)          0          0.47       0          NO         0
10_(STM)         0          0.26       0          NO         0
11_(STM)         0          0.11       0          NO         0
12_(STM)         0          1.33       0          NO         0
13_(STM)         0          0.02       0          NO         0
14_(STM)         0          0.47       0          NO         0
15_(10)_(STM)    0          0.39       0          NO         0
15_(11)_(STM)    0          0.035      0          NO         0
15_(12)_(STM)    0          0.035      0          NO         0
15_(13)_(STM)    0          1.33       0          NO         0
15_(14)_(STM)    0          0.47       0          NO         0
15_(15)_(STM)    0          0.39       0          NO         0
15_(16)_(STM)    0          1.33       0          NO         0
15_(19)_(STM)    0          0.02       0          NO         0
15_(20)_(STM)    0          0.055      0          NO         0
15_(21)_(STM)    0          0.08       0          NO         0
15_(22)_(STM)    0          0.16       0          NO         0
15_(3)_(STM)     0          0.39       0          NO         0
15_(4)_(STM)     0          0.39       0          NO         0
15_(5)_(STM)     0          0.02       0          NO         0
15_(9)_(STM)     0          0.47       0          NO         0
2_(STM)          0          0.47       0          NO         0
3_(STM)          0          0.035      0          NO         0
4_(STM)          0          0.035      0          NO         0
5_(STM)          0          1.33       0          NO         0
6_(STM)          0          1.33       0          NO         0
7_(1)_(STM)      0          1.33       0          NO         0
7_(STM)          0          0.02       0          NO         0
8_(STM)          0          0.035      0          NO         0
9_(STM)          0          0.32       0          NO         0
Pipe_-_(1)_(RYCB)_1 0       0.02       0          NO         0
Pipe_-_(10)_(RYCB) 0        1.33       0          NO         0
Pipe_-_(101)_(RYCB) 0       1.33       0          NO         0
Pipe_-_(103)_(1)_(RYCB) 0   1.33       0          NO         0
Pipe_-_(103)_(RYCB) 0       0.02       0          NO         0
Pipe_-_(109)_(RYCB) 0       1.33       0          NO         0
Pipe_-_(110)_(RYCB) 0       0.02       0          NO         0
Pipe_-_(111)_(RYCB) 0       1.33       0          NO         0
Pipe_-_(114)_(RYCB) 0       0.035      0          NO         0
Pipe_-_(117)_(RYCB) 0       0.035      0          NO         0
Pipe_-_(118)_(RYCB) 0       0.035      0          NO         0
Pipe_-_(119)_(RYCB) 0       0.035      0          NO         0
Pipe_-_(120)_(RYCB) 0       0.035      0          NO         0
Pipe_-_(121)_(RYCB) 0       1.33       0          NO         0
Pipe_-_(122)_(RYCB) 0       1.33       0          NO         0
Pipe_-_(123)_(RYCB) 0       0.035      0          NO         0
Pipe_-_(124)_(RYCB) 0       0.02       0          NO         0
Pipe_-_(125)_(RYCB) 0       0.635      0          NO         0
Pipe_-_(126)_(RYCB) 0       0.035      0          NO         0
Pipe_-_(127)_(RYCB) 0       0.035      0          NO         0
Pipe_-_(128)_(RYCB) 0       0.035      0          NO         0
Pipe_-_(129)_(RYCB) 0       0.035      0          NO         0
Pipe_-_(130)_(RYCB) 0       1.33       0          NO         0
Pipe_-_(131)_(RYCB) 0       1.33       0          NO         0
```

```
Pipe_-_(132)_(RYCB) 0       0.02      0         NO        0
Pipe_-_(133)_(RYCB) 0       0.02      0         NO        0
Pipe_-_(134)_(RYCB) 0       0.035     0         NO        0
Pipe_-_(137)_(RYCB) 0       0.035     0         NO        0
Pipe_-_(138)_(RYCB) 0       0.02      0         NO        0
Pipe_-_(139)_(RYCB) 0       0.08      0         NO        0
Pipe_-_(14)_(RYCB) 0        1.33      0         NO        0
Pipe_-_(140)_(RYCB) 0       1.33      0         NO        0
Pipe_-_(141)_(RYCB) 0       0.035     0         NO        0
Pipe_-_(142)_(RYCB) 0       0.035     0         NO        0
Pipe_-_(143)_(RYCB) 0       0.035     0         NO        0
Pipe_-_(144)_(RYCB) 0       0.54      0         NO        0
Pipe_-_(145)_(RYCB) 0       0.035     0         NO        0
Pipe_-_(146)_(RYCB) 0       0.035     0         NO        0
Pipe_-_(147)_(RYCB) 0       0.035     0         NO        0
Pipe_-_(148)_(RYCB) 0       0.02      0         NO        0
Pipe_-_(149)_(RYCB) 0       0.035     0         NO        0
Pipe_-_(15)_(RYCB) 0        0.84      0         NO        0
Pipe_-_(150)_(RYCB) 0       0.035     0         NO        0
Pipe_-_(151)_(RYCB) 0       0.035     0         NO        0
Pipe_-_(152)_(RYCB) 0       0.035     0         NO        0
Pipe_-_(153)_(RYCB) 0       0.035     0         NO        0
Pipe_-_(154)_(RYCB) 0       0.02      0         NO        0
Pipe_-_(155)_(RYCB) 0       1.33      0         NO        0
Pipe_-_(156)_(1)_(RYCB) 0   0.84      0         NO        0
Pipe_-_(156)_(RYCB) 0       0.02      0         NO        0
Pipe_-_(157)_(RYCB) 0       1.33      0         NO        0
Pipe_-_(159)_(RYCB) 0       0.02      0         NO        0
Pipe_-_(160)_(RYCB) 0       1.33      0         NO        0
Pipe_-_(161)_(RYCB) 0       0.035     0         NO        0
Pipe_-_(165)_(RYCB) 0       0.035     0         NO        0
Pipe_-_(2)_(RYCB) 0         0.02      0         NO        0
Pipe_-_(87)_(RYCB) 0        0.02      0         NO        0
Pipe_-_(89)_(RYCB) 0        1.33      0         NO        0
Pipe_-_(93)_(RYCB) 0        0.02      0         NO        0
Pipe_-_(94)_(RYCB) 0        0.02      0         NO        0
Pipe_-_(95)_(RYCB) 0        0.035     0         NO        0
Pipe_-_(96)_(RYCB) 0        1.33      0         NO        0
Pipe_-_(98)_(RYCB) 0        0.035     0         NO        0
Pipe_-_(99)_(RYCB) 0        0.035     0         NO        0
STM-23_(STM)     0          1.33      0         NO        0
STM-24_(STM)     0          0.08      0         NO        0
STM-27_(STM)     0          0.035     0         NO        0
STM-28_(STM)     0          0.055     0         NO        0
STM-34_(1)_(1)_(STM) 0      1.07      0         NO        0
STM-34_(1)_(STM) 0          0.08      0         NO        0
STM-34_(STM)     0          0.54      0         NO        0
STM-35_(STM)     0          0.32      0         NO        0
STM-36_(STM)     0          0.39      0         NO        0
STM-37_(STM)     0          0.73      0         NO        0
STM-81_(STM)     0          1.33      0         NO        0
STM-82_(STM)     0          1.33      0         NO        0
STM-83_(STM)     0          1.33      0         NO        0

[CURVES]
;;Name           Type       X-Value    Y-Value
;;-------------- ---------- ---------- ----------
;100% capture of flow to this CB
100%_Capture     Rating     0          0
100%_Capture                0.01       0.001
100%_Capture                0.1        1
100%_Capture                0.3        5

;Plas-Tech StormTech Orifice Plate Inlet Control Device
(ICD).
;Depth from top of CB
102mm-ICD        Rating     0          0
102mm-ICD                   0.01       0.0266
102mm-ICD                   0.15       0.0278
102mm-ICD                   0.3        0.0296
102mm-ICD                   0.35       0.03

102mm-ICD-RLCB   Rating     0          0
102mm-ICD-RLCB              0.01       0.0301
102mm-ICD-RLCB              0.15       0.0312
102mm-ICD-RLCB              0.3        0.0328
102mm-ICD-RLCB              0.35       0.0332

;Plas-Tech StormTech Orifice Plate Inlet Control Device
(ICD).
;Depth from top of CB
108mm-ICD        Rating     0          0
108mm-ICD                   0.01       0.0298
108mm-ICD                   0.15       0.0312
108mm-ICD                   0.3        0.0332
108mm-ICD                   0.35       0.0337

108mm-ICD-RLCB   Rating     0          0
108mm-ICD-RLCB              0.01       0.0338
108mm-ICD-RLCB              0.15       0.035
108mm-ICD-RLCB              0.3        0.0367
108mm-ICD-RLCB              0.35       0.0372

;Plas-Tech StormTech Orifice Plate Inlet Control Device
(ICD).
;Depth from top of CB
127mm-ICD        Rating     0          0
127mm-ICD                   0.01       0.0413
127mm-ICD                   0.15       0.0432
127mm-ICD                   0.3        0.0458
127mm-ICD                   0.35       0.0466

127mm-ICD-RLCB   Rating     0          0
127mm-ICD-RLCB              0.01       0.047
127mm-ICD-RLCB              0.15       0.048
127mm-ICD-RLCB              0.3        0.051
127mm-ICD-RLCB              0.35       0.052

;Plas-Tech StormTech Orifice Plate Inlet Control Device
(ICD).
;Depth from top of CB
152mm-ICD        Rating     0          0
152mm-ICD                   0.01       0.0591
152mm-ICD                   0.15       0.0618
152mm-ICD                   0.3        0.0657
152mm-ICD                   0.35       0.0667

152mm-ICD-RLCB   Rating     0          0
152mm-ICD-RLCB              0.01       0.067
152mm-ICD-RLCB              0.15       0.069
152mm-ICD-RLCB              0.3        0.073
152mm-ICD-RLCB              0.35       0.074

;Sx0.03
16ROW_1CB_So0.005 Rating    0          0
16ROW_1CB_So0.005           0.01       0.0003
16ROW_1CB_So0.005           0.02       0.0011
16ROW_1CB_So0.005           0.03       0.0037
16ROW_1CB_So0.005           0.04       0.0072
16ROW_1CB_So0.005           0.05       0.0132
16ROW_1CB_So0.005           0.06       0.0168
16ROW_1CB_So0.005           0.07       0.0214
16ROW_1CB_So0.005           0.08       0.0253
16ROW_1CB_So0.005           0.09       0.0286
16ROW_1CB_So0.005           0.1        0.0331
16ROW_1CB_So0.005           0.11       0.0367
16ROW_1CB_So0.005           0.12       0.0409
16ROW_1CB_So0.005           0.13       0.0446
16ROW_1CB_So0.005           0.14       0.048
16ROW_1CB_So0.005           0.15       0.049
```

16ROW_1CB_So0.005 0.16 0.049
16ROW_1CB_So0.005 0.17 0.049
16ROW_1CB_So0.005 0.18 0.049
16ROW_1CB_So0.005 0.19 0.049
16ROW_1CB_So0.005 0.2 0.049
16ROW_1CB_So0.005 0.21 0.049
16ROW_1CB_So0.005 0.22 0.049
16ROW_1CB_So0.005 0.23 0.049
16ROW_1CB_So0.005 0.24 0.049
16ROW_1CB_So0.005 0.25 0.049
16ROW_1CB_So0.005 0.26 0.049
16ROW_1CB_So0.005 0.27 0.049
16ROW_1CB_So0.005 0.28 0.049
16ROW_1CB_So0.005 0.29 0.049
16ROW_1CB_So0.005 0.3 0.049
16ROW_1CB_So0.005 0.31 0.049
16ROW_1CB_So0.005 0.32 0.049
16ROW_1CB_So0.005 0.33 0.049
16ROW_1CB_So0.005 0.34 0.049
16ROW_1CB_So0.005 0.35 0.049
16ROW_1CB_So0.005 0.36 0.049
16ROW_1CB_So0.005 0.37 0.049
16ROW_1CB_So0.005 0.38 0.049
16ROW_1CB_So0.005 0.39 0.049
16ROW_1CB_So0.005 0.4 0.049

;Sx0.03
16ROW_1CB_So0.01 Rating 0 0
16ROW_1CB_So0.01 0.01 0.0005
16ROW_1CB_So0.01 0.02 0.0016
16ROW_1CB_So0.01 0.03 0.0052
16ROW_1CB_So0.01 0.04 0.0101
16ROW_1CB_So0.01 0.05 0.0158
16ROW_1CB_So0.01 0.06 0.0206
16ROW_1CB_So0.01 0.07 0.0254
16ROW_1CB_So0.01 0.08 0.029
16ROW_1CB_So0.01 0.09 0.0343
16ROW_1CB_So0.01 0.1 0.0382
16ROW_1CB_So0.01 0.11 0.043
16ROW_1CB_So0.01 0.12 0.0463
16ROW_1CB_So0.01 0.13 0.049
16ROW_1CB_So0.01 0.14 0.049
16ROW_1CB_So0.01 0.15 0.049
16ROW_1CB_So0.01 0.16 0.049
16ROW_1CB_So0.01 0.17 0.049
16ROW_1CB_So0.01 0.18 0.049
16ROW_1CB_So0.01 0.19 0.049
16ROW_1CB_So0.01 0.2 0.049
16ROW_1CB_So0.01 0.21 0.049
16ROW_1CB_So0.01 0.22 0.049
16ROW_1CB_So0.01 0.23 0.049
16ROW_1CB_So0.01 0.24 0.049
16ROW_1CB_So0.01 0.25 0.049
16ROW_1CB_So0.01 0.26 0.049
16ROW_1CB_So0.01 0.27 0.049
16ROW_1CB_So0.01 0.28 0.049
16ROW_1CB_So0.01 0.29 0.049
16ROW_1CB_So0.01 0.3 0.049
16ROW_1CB_So0.01 0.31 0.049
16ROW_1CB_So0.01 0.32 0.049
16ROW_1CB_So0.01 0.33 0.049
16ROW_1CB_So0.01 0.34 0.049
16ROW_1CB_So0.01 0.35 0.049
16ROW_1CB_So0.01 0.36 0.049
16ROW_1CB_So0.01 0.37 0.049

;Sx0.03
16ROW_1CB_So0.02 Rating 0 0
16ROW_1CB_So0.02 0.01 0.0006
16ROW_1CB_So0.02 0.02 0.0019
16ROW_1CB_So0.02 0.03 0.0062
16ROW_1CB_So0.02 0.04 0.012
16ROW_1CB_So0.02 0.05 0.0154
16ROW_1CB_So0.02 0.06 0.0192
16ROW_1CB_So0.02 0.07 0.0236
16ROW_1CB_So0.02 0.08 0.0275
16ROW_1CB_So0.02 0.09 0.0316
16ROW_1CB_So0.02 0.1 0.0363
16ROW_1CB_So0.02 0.11 0.041
16ROW_1CB_So0.02 0.12 0.045
16ROW_1CB_So0.02 0.13 0.045
16ROW_1CB_So0.02 0.14 0.045
16ROW_1CB_So0.02 0.15 0.045
16ROW_1CB_So0.02 0.16 0.045
16ROW_1CB_So0.02 0.17 0.045
16ROW_1CB_So0.02 0.18 0.045
16ROW_1CB_So0.02 0.19 0.045
16ROW_1CB_So0.02 0.2 0.045
16ROW_1CB_So0.02 0.21 0.045
16ROW_1CB_So0.02 0.22 0.045
16ROW_1CB_So0.02 0.23 0.045
16ROW_1CB_So0.02 0.24 0.045
16ROW_1CB_So0.02 0.25 0.045
16ROW_1CB_So0.02 0.26 0.045
16ROW_1CB_So0.02 0.27 0.045
16ROW_1CB_So0.02 0.28 0.045
16ROW_1CB_So0.02 0.29 0.045
16ROW_1CB_So0.02 0.3 0.045
16ROW_1CB_So0.02 0.31 0.045
16ROW_1CB_So0.02 0.32 0.045

;Sx0.03
16ROW_1CB_So0.03 Rating 0 0
16ROW_1CB_So0.03 0.01 0.0005
16ROW_1CB_So0.03 0.02 0.0017
16ROW_1CB_So0.03 0.03 0.0057
16ROW_1CB_So0.03 0.04 0.011
16ROW_1CB_So0.03 0.05 0.0146
16ROW_1CB_So0.03 0.06 0.0179
16ROW_1CB_So0.03 0.07 0.0216
16ROW_1CB_So0.03 0.08 0.0256
16ROW_1CB_So0.03 0.09 0.0298
16ROW_1CB_So0.03 0.1 0.0335
16ROW_1CB_So0.03 0.11 0.038
16ROW_1CB_So0.03 0.12 0.039
16ROW_1CB_So0.03 0.13 0.039
16ROW_1CB_So0.03 0.14 0.039
16ROW_1CB_So0.03 0.15 0.039
16ROW_1CB_So0.03 0.16 0.039
16ROW_1CB_So0.03 0.17 0.039
16ROW_1CB_So0.03 0.18 0.039
16ROW_1CB_So0.03 0.19 0.039
16ROW_1CB_So0.03 0.2 0.039
16ROW_1CB_So0.03 0.21 0.039
16ROW_1CB_So0.03 0.22 0.039
16ROW_1CB_So0.03 0.23 0.039
16ROW_1CB_So0.03 0.24 0.039
16ROW_1CB_So0.03 0.25 0.039
16ROW_1CB_So0.03 0.26 0.039
16ROW_1CB_So0.03 0.27 0.039
16ROW_1CB_So0.03 0.28 0.039
16ROW_1CB_So0.03 0.29 0.039
16ROW_1CB_So0.03 0.3 0.039

;Plas-Tech StormTech Orifice Plate Inlet Control Device (ICD).
;Depth from top of CB
178mm-ICD Rating 0 0
178mm-ICD 0.01 0.0811
178mm-ICD 0.15 0.0848

```
178mm-ICD                0.3       0.0901
178mm-ICD                0.35      0.0915

178mm-ICD-RLCB   Rating    0         0
178mm-ICD-RLCB           0.01      0.092
178mm-ICD-RLCB           0.15      0.095
178mm-ICD-RLCB           0.3       0.1
178mm-ICD-RLCB           0.35      0.101

;1 Single CB on single lead pipe. Single CB is limited by
250mm Lead pipe at 1.2m head. Q=195.3 L/s
1-CB             Rating   0         0
1-CB                      0.05      0.1953
1-CB                      1         0.1954

;1 DCB on single lead pipe. DCB is limited by 300mm Lead
pipe at 1.2m head. Q=281.2 L/s
1-DCB            Rating   0         0
1-DCB                     0.05      0.2812
1-DCB                     1         0.2813

;Sx0.03
24ROW_1CB_So0.005 Rating   0         0
24ROW_1CB_So0.005         0.01      0.0004
24ROW_1CB_So0.005         0.02      0.0012
24ROW_1CB_So0.005         0.03      0.0039
24ROW_1CB_So0.005         0.04      0.0076
24ROW_1CB_So0.005         0.05      0.0136
24ROW_1CB_So0.005         0.06      0.0174
24ROW_1CB_So0.005         0.07      0.022
24ROW_1CB_So0.005         0.08      0.0258
24ROW_1CB_So0.005         0.09      0.0296
24ROW_1CB_So0.005         0.1       0.034
24ROW_1CB_So0.005         0.11      0.0378
24ROW_1CB_So0.005         0.12      0.0418
24ROW_1CB_So0.005         0.13      0.0453
24ROW_1CB_So0.005         0.14      0.0486
24ROW_1CB_So0.005         0.15      0.049
24ROW_1CB_So0.005         0.16      0.049
24ROW_1CB_So0.005         0.17      0.049
24ROW_1CB_So0.005         0.18      0.049
24ROW_1CB_So0.005         0.19      0.049
24ROW_1CB_So0.005         0.2       0.049
24ROW_1CB_So0.005         0.21      0.049
24ROW_1CB_So0.005         0.22      0.049
24ROW_1CB_So0.005         0.23      0.049
24ROW_1CB_So0.005         0.24      0.049
24ROW_1CB_So0.005         0.25      0.049
24ROW_1CB_So0.005         0.26      0.049
24ROW_1CB_So0.005         0.27      0.049
24ROW_1CB_So0.005         0.28      0.049
24ROW_1CB_So0.005         0.29      0.049
24ROW_1CB_So0.005         0.3       0.049
24ROW_1CB_So0.005         0.31      0.049
24ROW_1CB_So0.005         0.32      0.049
24ROW_1CB_So0.005         0.33      0.049
24ROW_1CB_So0.005         0.34      0.049
24ROW_1CB_So0.005         0.35      0.049
24ROW_1CB_So0.005         0.36      0.049
24ROW_1CB_So0.005         0.37      0.049
24ROW_1CB_So0.005         0.38      0.049
24ROW_1CB_So0.005         0.39      0.049
24ROW_1CB_So0.005         0.4       0.049

;Sx0.03
24ROW_1CB_So0.01 Rating    0         0
24ROW_1CB_So0.01          0.01      0.0005
24ROW_1CB_So0.01          0.02      0.0017
24ROW_1CB_So0.01          0.03      0.0055
24ROW_1CB_So0.01          0.04      0.0107
24ROW_1CB_So0.01          0.05      0.0164
24ROW_1CB_So0.01          0.06      0.0212
24ROW_1CB_So0.01          0.07      0.0259
24ROW_1CB_So0.01          0.08      0.03
24ROW_1CB_So0.01          0.09      0.0351
24ROW_1CB_So0.01          0.1       0.0396
24ROW_1CB_So0.01          0.11      0.044
24ROW_1CB_So0.01          0.12      0.0473
24ROW_1CB_So0.01          0.13      0.049
24ROW_1CB_So0.01          0.14      0.049
24ROW_1CB_So0.01          0.15      0.049
24ROW_1CB_So0.01          0.16      0.049
24ROW_1CB_So0.01          0.17      0.049
24ROW_1CB_So0.01          0.18      0.049
24ROW_1CB_So0.01          0.19      0.049
24ROW_1CB_So0.01          0.2       0.049
24ROW_1CB_So0.01          0.21      0.049
24ROW_1CB_So0.01          0.22      0.049
24ROW_1CB_So0.01          0.23      0.049
24ROW_1CB_So0.01          0.24      0.049
24ROW_1CB_So0.01          0.25      0.049
24ROW_1CB_So0.01          0.26      0.049
24ROW_1CB_So0.01          0.27      0.049
24ROW_1CB_So0.01          0.28      0.049
24ROW_1CB_So0.01          0.29      0.049
24ROW_1CB_So0.01          0.3       0.049
24ROW_1CB_So0.01          0.31      0.049
24ROW_1CB_So0.01          0.32      0.049
24ROW_1CB_So0.01          0.33      0.049
24ROW_1CB_So0.01          0.34      0.049
24ROW_1CB_So0.01          0.35      0.049
24ROW_1CB_So0.01          0.36      0.049
24ROW_1CB_So0.01          0.37      0.049

;Sx0.03
24ROW_1CB_So0.02 Rating    0         0
24ROW_1CB_So0.02          0.01      0.0006
24ROW_1CB_So0.02          0.02      0.002
24ROW_1CB_So0.02          0.03      0.0066
24ROW_1CB_So0.02          0.04      0.0123
24ROW_1CB_So0.02          0.05      0.0158
24ROW_1CB_So0.02          0.06      0.0198
24ROW_1CB_So0.02          0.07      0.0243
24ROW_1CB_So0.02          0.08      0.0281
24ROW_1CB_So0.02          0.09      0.0325
24ROW_1CB_So0.02          0.1       0.0373
24ROW_1CB_So0.02          0.11      0.0418
24ROW_1CB_So0.02          0.12      0.045
24ROW_1CB_So0.02          0.13      0.045
24ROW_1CB_So0.02          0.14      0.045
24ROW_1CB_So0.02          0.15      0.045
24ROW_1CB_So0.02          0.16      0.045
24ROW_1CB_So0.02          0.17      0.045
24ROW_1CB_So0.02          0.18      0.045
24ROW_1CB_So0.02          0.19      0.045
24ROW_1CB_So0.02          0.2       0.045
24ROW_1CB_So0.02          0.21      0.045
24ROW_1CB_So0.02          0.22      0.045
24ROW_1CB_So0.02          0.23      0.045
24ROW_1CB_So0.02          0.24      0.045
24ROW_1CB_So0.02          0.25      0.045
24ROW_1CB_So0.02          0.26      0.045
24ROW_1CB_So0.02          0.27      0.045
24ROW_1CB_So0.02          0.28      0.045
24ROW_1CB_So0.02          0.29      0.045
24ROW_1CB_So0.02          0.3       0.045
24ROW_1CB_So0.02          0.31      0.045
24ROW_1CB_So0.02          0.32      0.045

;Sx0.03
```

```
24ROW_1CB_So0.03 Rating     0         0
24ROW_1CB_So0.03            0.01      0.0006
24ROW_1CB_So0.03            0.02      0.0018
24ROW_1CB_So0.03            0.03      0.006
24ROW_1CB_So0.03            0.04      0.0113
24ROW_1CB_So0.03            0.05      0.015
24ROW_1CB_So0.03            0.06      0.0183
24ROW_1CB_So0.03            0.07      0.0225
24ROW_1CB_So0.03            0.08      0.0264
24ROW_1CB_So0.03            0.09      0.0306
24ROW_1CB_So0.03            0.1       0.0343
24ROW_1CB_So0.03            0.11      0.0388
24ROW_1CB_So0.03            0.12      0.039
24ROW_1CB_So0.03            0.13      0.039
24ROW_1CB_So0.03            0.14      0.039
24ROW_1CB_So0.03            0.15      0.039
24ROW_1CB_So0.03            0.16      0.039
24ROW_1CB_So0.03            0.17      0.039
24ROW_1CB_So0.03            0.18      0.039
24ROW_1CB_So0.03            0.19      0.039
24ROW_1CB_So0.03            0.2       0.039
24ROW_1CB_So0.03            0.21      0.039
24ROW_1CB_So0.03            0.22      0.039
24ROW_1CB_So0.03            0.23      0.039
24ROW_1CB_So0.03            0.24      0.039
24ROW_1CB_So0.03            0.25      0.039
24ROW_1CB_So0.03            0.26      0.039
24ROW_1CB_So0.03            0.27      0.039
24ROW_1CB_So0.03            0.28      0.039
24ROW_1CB_So0.03            0.29      0.039
24ROW_1CB_So0.03            0.3       0.039

;Plas-Tech StormTech Orifice Plate Inlet Control Device (ICD).
;Depth from top of CB
;Assumes 2 CB's with individual ICD's
2x102mm-ICD      Rating     0         0
2x102mm-ICD                 0.005     0.0532
2x102mm-ICD                 0.15      0.0556
2x102mm-ICD                 0.3       0.0592
2x102mm-ICD                 0.35      0.06

;Plas-Tech StormTech Orifice Plate Inlet Control Device (ICD).
;Depth from top of CB
;Assumes 2 CB's with individual ICD's
2x152mm-ICD      Rating     0         0
2x152mm-ICD                 0.005     0.1182
2x152mm-ICD                 0.15      0.1236
2x152mm-ICD                 0.3       0.1314
2x152mm-ICD                 0.35      0.1334

;Plas-Tech StormTech Orifice Plate Inlet Control Device (ICD).
;Depth from top of CB
83mm-ICD         Rating     0         0
83mm-ICD                    0.01      0.0176
83mm-ICD                    0.15      0.0184
83mm-ICD                    0.3       0.0196
83mm-ICD                    0.35      0.0199

83mm-ICD-RLCB    Rating     0         0
83mm-ICD-RLCB               0.01      0.0199
83mm-ICD-RLCB               0.15      0.0207
83mm-ICD-RLCB               0.3       0.0217
83mm-ICD-RLCB               0.35      0.022

;Plas-Tech StormTech Orifice Plate Inlet Control Device (ICD).
;Depth from top of CB
94mm-ICD         Rating     0         0
94mm-ICD                    0.01      0.0226
94mm-ICD                    0.15      0.0236
94mm-ICD                    0.3       0.0251
94mm-ICD                    0.35      0.0255

94mm-ICD-RLCB    Rating     0         0
94mm-ICD-RLCB               0.01      0.0256
94mm-ICD-RLCB               0.15      0.0265
94mm-ICD-RLCB               0.3       0.0278
94mm-ICD-RLCB               0.35      0.0282

;Block 160 - Medium Density Residential
;0.883 ha C=0.80 tc= 10 min
;5 Year Rational = 205 L/s
B1-Out           Rating     0         0
B1-Out                      0.01      0.205
B1-Out                      0.3       0.234

;Existing UHAUL site
;3.43 ha R=0.90 tc= 12 min
;5 Year Rational (via Novatech)= 786.6 L/s
B2-Out           Rating     0         0
B2-Out                      0.01      0.787
B2-Out                      0.3       0.897

;Block 161 - Medium Density Residential
;0.965 ha C=0.80 tc= 10 min
;5 Year Rational = 224 L/s
B3-Out           Rating     0         0
B3-Out                      0.01      0.224
B3-Out                      0.3       0.255

;Park Lands
;1.00 ha R=0.25 tc= 10 min
;5 Year Rational (via Novatech) = 129 L/s
B4-Out           Rating     0         0
B4-Out                      0.01      0.1297
B4-Out                      0.3       0.1479

;540 m³ of storage assumed for site based on MArch 2020 UHAUL site Design Breif
UHAL_Onsite      Storage    0         1800
UHAL_Onsite                 0.3       1800
UHAL_Onsite                 0.31      1
UHAL_Onsite                 2         1

[TIMESERIES]
;;Name           Date       Time       Value
;;-------------- ---------- ---------- ----------
;Rainfall (mm/hr)
002yrChicago3hr  01-01-2019 00:00:00   0
002yrChicago3hr  01-01-2019 00:10:00   2.81459
002yrChicago3hr  01-01-2019 00:20:00   3.49824
002yrChicago3hr  01-01-2019 00:30:00   4.68718
002yrChicago3hr  01-01-2019 00:40:00   7.30485
002yrChicago3hr  01-01-2019 00:50:00   18.20881
002yrChicago3hr  01-01-2019 01:00:00   76.805
002yrChicago3hr  01-01-2019 01:10:00   24.07906
002yrChicago3hr  01-01-2019 01:20:00   12.36376
002yrChicago3hr  01-01-2019 01:30:00   8.32403
002yrChicago3hr  01-01-2019 01:40:00   6.30341
002yrChicago3hr  01-01-2019 01:50:00   5.09498
002yrChicago3hr  01-01-2019 02:00:00   4.29133
002yrChicago3hr  01-01-2019 02:10:00   3.71786
002yrChicago3hr  01-01-2019 02:20:00   3.28762
002yrChicago3hr  01-01-2019 02:30:00   2.95254
002yrChicago3hr  01-01-2019 02:40:00   2.68388
002yrChicago3hr  01-01-2019 02:50:00   2.46348
002yrChicago3hr  01-01-2019 03:00:00   2.27921
```

;Rainfall (mm/hr)

002YrSCS24	01-01-2019 00:00:00	0.53
002YrSCS24	01-01-2019 00:10:00	0.53
002YrSCS24	01-01-2019 00:20:00	0.53
002YrSCS24	01-01-2019 00:30:00	0.53
002YrSCS24	01-01-2019 00:40:00	0.53
002YrSCS24	01-01-2019 00:50:00	0.53
002YrSCS24	01-01-2019 01:00:00	0.53
002YrSCS24	01-01-2019 01:10:00	0.53
002YrSCS24	01-01-2019 01:20:00	0.53
002YrSCS24	01-01-2019 01:30:00	0.53
002YrSCS24	01-01-2019 01:40:00	0.53
002YrSCS24	01-01-2019 01:50:00	0.53
002YrSCS24	01-01-2019 02:00:00	0.63
002YrSCS24	01-01-2019 02:10:00	0.63
002YrSCS24	01-01-2019 02:20:00	0.63
002YrSCS24	01-01-2019 02:30:00	0.63
002YrSCS24	01-01-2019 02:40:00	0.63
002YrSCS24	01-01-2019 02:50:00	0.63
002YrSCS24	01-01-2019 03:00:00	0.63
002YrSCS24	01-01-2019 03:10:00	0.63
002YrSCS24	01-01-2019 03:20:00	0.63
002YrSCS24	01-01-2019 03:30:00	0.63
002YrSCS24	01-01-2019 03:40:00	0.63
002YrSCS24	01-01-2019 03:50:00	0.63
002YrSCS24	01-01-2019 04:00:00	0.78
002YrSCS24	01-01-2019 04:10:00	0.78
002YrSCS24	01-01-2019 04:20:00	0.78
002YrSCS24	01-01-2019 04:30:00	0.78
002YrSCS24	01-01-2019 04:40:00	0.78
002YrSCS24	01-01-2019 04:50:00	0.78
002YrSCS24	01-01-2019 05:00:00	0.78
002YrSCS24	01-01-2019 05:10:00	0.78
002YrSCS24	01-01-2019 05:20:00	0.78
002YrSCS24	01-01-2019 05:30:00	0.78
002YrSCS24	01-01-2019 05:40:00	0.78
002YrSCS24	01-01-2019 05:50:00	0.78
002YrSCS24	01-01-2019 06:00:00	0.87
002YrSCS24	01-01-2019 06:10:00	0.87
002YrSCS24	01-01-2019 06:20:00	0.87
002YrSCS24	01-01-2019 06:30:00	0.87
002YrSCS24	01-01-2019 06:40:00	0.87
002YrSCS24	01-01-2019 06:50:00	0.87
002YrSCS24	01-01-2019 07:00:00	1.07
002YrSCS24	01-01-2019 07:10:00	1.07
002YrSCS24	01-01-2019 07:20:00	1.07
002YrSCS24	01-01-2019 07:30:00	1.07
002YrSCS24	01-01-2019 07:40:00	1.07
002YrSCS24	01-01-2019 07:50:00	1.07
002YrSCS24	01-01-2019 08:00:00	1.26
002YrSCS24	01-01-2019 08:10:00	1.26
002YrSCS24	01-01-2019 08:20:00	1.26
002YrSCS24	01-01-2019 08:30:00	1.36
002YrSCS24	01-01-2019 08:40:00	1.36
002YrSCS24	01-01-2019 08:50:00	1.36
002YrSCS24	01-01-2019 09:00:00	1.55
002YrSCS24	01-01-2019 09:10:00	1.55
002YrSCS24	01-01-2019 09:20:00	1.55
002YrSCS24	01-01-2019 09:30:00	1.74
002YrSCS24	01-01-2019 09:40:00	1.74
002YrSCS24	01-01-2019 09:50:00	1.74
002YrSCS24	01-01-2019 10:00:00	2.23
002YrSCS24	01-01-2019 10:10:00	2.23
002YrSCS24	01-01-2019 10:20:00	2.23
002YrSCS24	01-01-2019 10:30:00	3.01
002YrSCS24	01-01-2019 10:40:00	3.01
002YrSCS24	01-01-2019 10:50:00	3.01
002YrSCS24	01-01-2019 11:00:00	4.65
002YrSCS24	01-01-2019 11:10:00	4.65
002YrSCS24	01-01-2019 11:20:00	4.65
002YrSCS24	01-01-2019 11:30:00	14.35
002YrSCS24	01-01-2019 11:40:00	36.84
002YrSCS24	01-01-2019 11:50:00	59.33
002YrSCS24	01-01-2019 12:00:00	6.98
002YrSCS24	01-01-2019 12:10:00	6.98
002YrSCS24	01-01-2019 12:20:00	6.98
002YrSCS24	01-01-2019 12:30:00	3.59
002YrSCS24	01-01-2019 12:40:00	3.59
002YrSCS24	01-01-2019 12:50:00	3.59
002YrSCS24	01-01-2019 13:00:00	2.62
002YrSCS24	01-01-2019 13:10:00	2.62
002YrSCS24	01-01-2019 13:20:00	2.62
002YrSCS24	01-01-2019 13:30:00	2.04
002YrSCS24	01-01-2019 13:40:00	2.04
002YrSCS24	01-01-2019 13:50:00	2.04
002YrSCS24	01-01-2019 14:00:00	1.45
002YrSCS24	01-01-2019 14:10:00	1.45
002YrSCS24	01-01-2019 14:20:00	1.45
002YrSCS24	01-01-2019 14:30:00	1.45
002YrSCS24	01-01-2019 14:40:00	1.45
002YrSCS24	01-01-2019 14:50:00	1.45
002YrSCS24	01-01-2019 15:00:00	1.45
002YrSCS24	01-01-2019 15:10:00	1.45
002YrSCS24	01-01-2019 15:20:00	1.45
002YrSCS24	01-01-2019 15:30:00	1.45
002YrSCS24	01-01-2019 15:40:00	1.45
002YrSCS24	01-01-2019 15:50:00	1.45
002YrSCS24	01-01-2019 16:00:00	0.87
002YrSCS24	01-01-2019 16:10:00	0.87
002YrSCS24	01-01-2019 16:20:00	0.87
002YrSCS24	01-01-2019 16:30:00	0.87
002YrSCS24	01-01-2019 16:40:00	0.87
002YrSCS24	01-01-2019 16:50:00	0.87
002YrSCS24	01-01-2019 17:00:00	0.87
002YrSCS24	01-01-2019 17:10:00	0.87
002YrSCS24	01-01-2019 17:20:00	0.87
002YrSCS24	01-01-2019 17:30:00	0.87
002YrSCS24	01-01-2019 17:40:00	0.87
002YrSCS24	01-01-2019 17:50:00	0.87
002YrSCS24	01-01-2019 18:00:00	0.87
002YrSCS24	01-01-2019 18:10:00	0.87
002YrSCS24	01-01-2019 18:20:00	0.87
002YrSCS24	01-01-2019 18:30:00	0.87
002YrSCS24	01-01-2019 18:40:00	0.87
002YrSCS24	01-01-2019 18:50:00	0.87
002YrSCS24	01-01-2019 19:00:00	0.87
002YrSCS24	01-01-2019 19:10:00	0.87
002YrSCS24	01-01-2019 19:20:00	0.87
002YrSCS24	01-01-2019 19:30:00	0.87
002YrSCS24	01-01-2019 19:40:00	0.87
002YrSCS24	01-01-2019 19:50:00	0.87
002YrSCS24	01-01-2019 20:00:00	0.58
002YrSCS24	01-01-2019 20:10:00	0.58
002YrSCS24	01-01-2019 20:20:00	0.58
002YrSCS24	01-01-2019 20:30:00	0.58
002YrSCS24	01-01-2019 20:40:00	0.58
002YrSCS24	01-01-2019 20:50:00	0.58
002YrSCS24	01-01-2019 21:00:00	0.58
002YrSCS24	01-01-2019 21:10:00	0.58
002YrSCS24	01-01-2019 21:20:00	0.58
002YrSCS24	01-01-2019 21:30:00	0.58
002YrSCS24	01-01-2019 21:40:00	0.58
002YrSCS24	01-01-2019 21:50:00	0.58
002YrSCS24	01-01-2019 22:00:00	0.58
002YrSCS24	01-01-2019 22:10:00	0.58
002YrSCS24	01-01-2019 22:20:00	0.58
002YrSCS24	01-01-2019 22:30:00	0.58
002YrSCS24	01-01-2019 22:40:00	0.58
002YrSCS24	01-01-2019 22:50:00	0.58

002YrSCS24 01-01-2019 23:00:00 0.58
002YrSCS24 01-01-2019 23:10:00 0.58
002YrSCS24 01-01-2019 23:20:00 0.58
002YrSCS24 01-01-2019 23:30:00 0.58
002YrSCS24 01-01-2019 23:40:00 0.58
002YrSCS24 01-01-2019 23:50:00 0.58

;Rainfall (mm/hr)
005yrChicago3hr 01-01-2019 00:00:00 0
005yrChicago3hr 01-01-2019 00:10:00 3.68223
005yrChicago3hr 01-01-2019 00:20:00 4.58232
005yrChicago3hr 01-01-2019 00:30:00 6.15055
005yrChicago3hr 01-01-2019 00:40:00 9.6141
005yrChicago3hr 01-01-2019 00:50:00 24.17035
005yrChicago3hr 01-01-2019 01:00:00 104.193
005yrChicago3hr 01-01-2019 01:10:00 32.03692
005yrChicago3hr 01-01-2019 01:20:00 16.3375
005yrChicago3hr 01-01-2019 01:30:00 10.96479
005yrChicago3hr 01-01-2019 01:40:00 8.28693
005yrChicago3hr 01-01-2019 01:50:00 6.68897
005yrChicago3hr 01-01-2019 02:00:00 5.6279
005yrChicago3hr 01-01-2019 02:10:00 4.87167
005yrChicago3hr 01-01-2019 02:20:00 4.30483
005yrChicago3hr 01-01-2019 02:30:00 3.8637
005yrChicago3hr 01-01-2019 02:40:00 3.51028
005yrChicago3hr 01-01-2019 02:50:00 3.22046
005yrChicago3hr 01-01-2019 03:00:00 2.97831

;Rainfall (mm/hr)
005YrSCS24 01-01-2019 00:00:00 0.71
005YrSCS24 01-01-2019 00:10:00 0.71
005YrSCS24 01-01-2019 00:20:00 0.71
005YrSCS24 01-01-2019 00:30:00 0.71
005YrSCS24 01-01-2019 00:40:00 0.71
005YrSCS24 01-01-2019 00:50:00 0.71
005YrSCS24 01-01-2019 01:00:00 0.71
005YrSCS24 01-01-2019 01:10:00 0.71
005YrSCS24 01-01-2019 01:20:00 0.71
005YrSCS24 01-01-2019 01:30:00 0.71
005YrSCS24 01-01-2019 01:40:00 0.71
005YrSCS24 01-01-2019 01:50:00 0.71
005YrSCS24 01-01-2019 02:00:00 0.83
005YrSCS24 01-01-2019 02:10:00 0.83
005YrSCS24 01-01-2019 02:20:00 0.83
005YrSCS24 01-01-2019 02:30:00 0.83
005YrSCS24 01-01-2019 02:40:00 0.83
005YrSCS24 01-01-2019 02:50:00 0.83
005YrSCS24 01-01-2019 03:00:00 0.83
005YrSCS24 01-01-2019 03:10:00 0.83
005YrSCS24 01-01-2019 03:20:00 0.83
005YrSCS24 01-01-2019 03:30:00 0.83
005YrSCS24 01-01-2019 03:40:00 0.83
005YrSCS24 01-01-2019 03:50:00 0.83
005YrSCS24 01-01-2019 04:00:00 1.03
005YrSCS24 01-01-2019 04:10:00 1.03
005YrSCS24 01-01-2019 04:20:00 1.03
005YrSCS24 01-01-2019 04:30:00 1.03
005YrSCS24 01-01-2019 04:40:00 1.03
005YrSCS24 01-01-2019 04:50:00 1.03
005YrSCS24 01-01-2019 05:00:00 1.03
005YrSCS24 01-01-2019 05:10:00 1.03
005YrSCS24 01-01-2019 05:20:00 1.03
005YrSCS24 01-01-2019 05:30:00 1.03
005YrSCS24 01-01-2019 05:40:00 1.03
005YrSCS24 01-01-2019 05:50:00 1.03
005YrSCS24 01-01-2019 06:00:00 1.15
005YrSCS24 01-01-2019 06:10:00 1.15
005YrSCS24 01-01-2019 06:20:00 1.15
005YrSCS24 01-01-2019 06:30:00 1.15
005YrSCS24 01-01-2019 06:40:00 1.15
005YrSCS24 01-01-2019 06:50:00 1.15
005YrSCS24 01-01-2019 07:00:00 1.41
005YrSCS24 01-01-2019 07:10:00 1.41
005YrSCS24 01-01-2019 07:20:00 1.41
005YrSCS24 01-01-2019 07:30:00 1.41
005YrSCS24 01-01-2019 07:40:00 1.41
005YrSCS24 01-01-2019 07:50:00 1.41
005YrSCS24 01-01-2019 08:00:00 1.67
005YrSCS24 01-01-2019 08:10:00 1.67
005YrSCS24 01-01-2019 08:20:00 1.67
005YrSCS24 01-01-2019 08:30:00 1.8
005YrSCS24 01-01-2019 08:40:00 1.8
005YrSCS24 01-01-2019 08:50:00 1.8
005YrSCS24 01-01-2019 09:00:00 2.05
005YrSCS24 01-01-2019 09:10:00 2.05
005YrSCS24 01-01-2019 09:20:00 2.05
005YrSCS24 01-01-2019 09:30:00 2.31
005YrSCS24 01-01-2019 09:40:00 2.31
005YrSCS24 01-01-2019 09:50:00 2.31
005YrSCS24 01-01-2019 10:00:00 2.95
005YrSCS24 01-01-2019 10:10:00 2.95
005YrSCS24 01-01-2019 10:20:00 2.95
005YrSCS24 01-01-2019 10:30:00 3.98
005YrSCS24 01-01-2019 10:40:00 3.98
005YrSCS24 01-01-2019 10:50:00 3.98
005YrSCS24 01-01-2019 11:00:00 6.16
005YrSCS24 01-01-2019 11:10:00 6.16
005YrSCS24 01-01-2019 11:20:00 6.16
005YrSCS24 01-01-2019 11:30:00 18.98
005YrSCS24 01-01-2019 11:40:00 48.73
005YrSCS24 01-01-2019 11:50:00 78.48
005YrSCS24 01-01-2019 12:00:00 9.23
005YrSCS24 01-01-2019 12:10:00 9.23
005YrSCS24 01-01-2019 12:20:00 9.23
005YrSCS24 01-01-2019 12:30:00 4.74
005YrSCS24 01-01-2019 12:40:00 4.74
005YrSCS24 01-01-2019 12:50:00 4.74
005YrSCS24 01-01-2019 13:00:00 3.46
005YrSCS24 01-01-2019 13:10:00 3.46
005YrSCS24 01-01-2019 13:20:00 3.46
005YrSCS24 01-01-2019 13:30:00 2.69
005YrSCS24 01-01-2019 13:40:00 2.69
005YrSCS24 01-01-2019 13:50:00 2.69
005YrSCS24 01-01-2019 14:00:00 1.92
005YrSCS24 01-01-2019 14:10:00 1.92
005YrSCS24 01-01-2019 14:20:00 1.92
005YrSCS24 01-01-2019 14:30:00 1.92
005YrSCS24 01-01-2019 14:40:00 1.92
005YrSCS24 01-01-2019 14:50:00 1.92
005YrSCS24 01-01-2019 15:00:00 1.92
005YrSCS24 01-01-2019 15:10:00 1.92
005YrSCS24 01-01-2019 15:20:00 1.92
005YrSCS24 01-01-2019 15:30:00 1.92
005YrSCS24 01-01-2019 15:40:00 1.92
005YrSCS24 01-01-2019 15:50:00 1.92
005YrSCS24 01-01-2019 16:00:00 1.15
005YrSCS24 01-01-2019 16:10:00 1.15
005YrSCS24 01-01-2019 16:20:00 1.15
005YrSCS24 01-01-2019 16:30:00 1.15
005YrSCS24 01-01-2019 16:40:00 1.15
005YrSCS24 01-01-2019 16:50:00 1.15
005YrSCS24 01-01-2019 17:00:00 1.15
005YrSCS24 01-01-2019 17:10:00 1.15
005YrSCS24 01-01-2019 17:20:00 1.15
005YrSCS24 01-01-2019 17:30:00 1.15
005YrSCS24 01-01-2019 17:40:00 1.15
005YrSCS24 01-01-2019 17:50:00 1.15
005YrSCS24 01-01-2019 18:00:00 1.15
005YrSCS24 01-01-2019 18:10:00 1.15
005YrSCS24 01-01-2019 18:20:00 1.15

005YrSCS24	01-01-2019 18:30:00	1.15
005YrSCS24	01-01-2019 18:40:00	1.15
005YrSCS24	01-01-2019 18:50:00	1.15
005YrSCS24	01-01-2019 19:00:00	1.15
005YrSCS24	01-01-2019 19:10:00	1.15
005YrSCS24	01-01-2019 19:20:00	1.15
005YrSCS24	01-01-2019 19:30:00	1.15
005YrSCS24	01-01-2019 19:40:00	1.15
005YrSCS24	01-01-2019 19:50:00	1.15
005YrSCS24	01-01-2019 20:00:00	0.77
005YrSCS24	01-01-2019 20:10:00	0.77
005YrSCS24	01-01-2019 20:20:00	0.77
005YrSCS24	01-01-2019 20:30:00	0.77
005YrSCS24	01-01-2019 20:40:00	0.77
005YrSCS24	01-01-2019 20:50:00	0.77
005YrSCS24	01-01-2019 21:00:00	0.77
005YrSCS24	01-01-2019 21:10:00	0.77
005YrSCS24	01-01-2019 21:20:00	0.77
005YrSCS24	01-01-2019 21:30:00	0.77
005YrSCS24	01-01-2019 21:40:00	0.77
005YrSCS24	01-01-2019 21:50:00	0.77
005YrSCS24	01-01-2019 22:00:00	0.77
005YrSCS24	01-01-2019 22:10:00	0.77
005YrSCS24	01-01-2019 22:20:00	0.77
005YrSCS24	01-01-2019 22:30:00	0.77
005YrSCS24	01-01-2019 22:40:00	0.77
005YrSCS24	01-01-2019 22:50:00	0.77
005YrSCS24	01-01-2019 23:00:00	0.77
005YrSCS24	01-01-2019 23:10:00	0.77
005YrSCS24	01-01-2019 23:20:00	0.77
005YrSCS24	01-01-2019 23:30:00	0.77
005YrSCS24	01-01-2019 23:40:00	0.77
005YrSCS24	01-01-2019 23:50:00	0.77

;Rainfall (mm/hr)

010yrChicago3hr	01-01-2019 00:00:00	0
010yrChicago3hr	01-01-2019 00:10:00	4.24804
010yrChicago3hr	01-01-2019 00:20:00	5.29032
010yrChicago3hr	01-01-2019 00:30:00	7.10821
010yrChicago3hr	01-01-2019 00:40:00	11.12994
010yrChicago3hr	01-01-2019 00:50:00	28.09961
010yrChicago3hr	01-01-2019 01:00:00	122.1418
010yrChicago3hr	01-01-2019 01:10:00	37.28489
010yrChicago3hr	01-01-2019 01:20:00	18.95368
010yrChicago3hr	01-01-2019 01:30:00	12.69959
010yrChicago3hr	01-01-2019 01:40:00	9.58762
010yrChicago3hr	01-01-2019 01:50:00	7.7327
010yrChicago3hr	01-01-2019 02:00:00	6.50203
010yrChicago3hr	01-01-2019 02:10:00	5.6255
010yrChicago3hr	01-01-2019 02:20:00	4.96886
010yrChicago3hr	01-01-2019 02:30:00	4.45808
010yrChicago3hr	01-01-2019 02:40:00	4.04902
010yrChicago3hr	01-01-2019 02:50:00	3.71371
010yrChicago3hr	01-01-2019 03:00:00	3.4336

;Rainfall (mm/hr)

010YrSCS24	01-01-2019 00:00:00	0.82
010YrSCS24	01-01-2019 00:10:00	0.82
010YrSCS24	01-01-2019 00:20:00	0.82
010YrSCS24	01-01-2019 00:30:00	0.82
010YrSCS24	01-01-2019 00:40:00	0.82
010YrSCS24	01-01-2019 00:50:00	0.82
010YrSCS24	01-01-2019 01:00:00	0.82
010YrSCS24	01-01-2019 01:10:00	0.82
010YrSCS24	01-01-2019 01:20:00	0.82
010YrSCS24	01-01-2019 01:30:00	0.82
010YrSCS24	01-01-2019 01:40:00	0.82
010YrSCS24	01-01-2019 01:50:00	0.82
010YrSCS24	01-01-2019 02:00:00	0.97
010YrSCS24	01-01-2019 02:10:00	0.97
010YrSCS24	01-01-2019 02:20:00	0.97
010YrSCS24	01-01-2019 02:30:00	0.97
010YrSCS24	01-01-2019 02:40:00	0.97
010YrSCS24	01-01-2019 02:50:00	0.97
010YrSCS24	01-01-2019 03:00:00	0.97
010YrSCS24	01-01-2019 03:10:00	0.97
010YrSCS24	01-01-2019 03:20:00	0.97
010YrSCS24	01-01-2019 03:30:00	0.97
010YrSCS24	01-01-2019 03:40:00	0.97
010YrSCS24	01-01-2019 03:50:00	0.97
010YrSCS24	01-01-2019 04:00:00	1.19
010YrSCS24	01-01-2019 04:10:00	1.19
010YrSCS24	01-01-2019 04:20:00	1.19
010YrSCS24	01-01-2019 04:30:00	1.19
010YrSCS24	01-01-2019 04:40:00	1.19
010YrSCS24	01-01-2019 04:50:00	1.19
010YrSCS24	01-01-2019 05:00:00	1.19
010YrSCS24	01-01-2019 05:10:00	1.19
010YrSCS24	01-01-2019 05:20:00	1.19
010YrSCS24	01-01-2019 05:30:00	1.19
010YrSCS24	01-01-2019 05:40:00	1.19
010YrSCS24	01-01-2019 05:50:00	1.19
010YrSCS24	01-01-2019 06:00:00	1.34
010YrSCS24	01-01-2019 06:10:00	1.34
010YrSCS24	01-01-2019 06:20:00	1.34
010YrSCS24	01-01-2019 06:30:00	1.34
010YrSCS24	01-01-2019 06:40:00	1.34
010YrSCS24	01-01-2019 06:50:00	1.34
010YrSCS24	01-01-2019 07:00:00	1.64
010YrSCS24	01-01-2019 07:10:00	1.64
010YrSCS24	01-01-2019 07:20:00	1.64
010YrSCS24	01-01-2019 07:30:00	1.64
010YrSCS24	01-01-2019 07:40:00	1.64
010YrSCS24	01-01-2019 07:50:00	1.64
010YrSCS24	01-01-2019 08:00:00	1.93
010YrSCS24	01-01-2019 08:10:00	1.93
010YrSCS24	01-01-2019 08:20:00	1.93
010YrSCS24	01-01-2019 08:30:00	2.08
010YrSCS24	01-01-2019 08:40:00	2.08
010YrSCS24	01-01-2019 08:50:00	2.08
010YrSCS24	01-01-2019 09:00:00	2.38
010YrSCS24	01-01-2019 09:10:00	2.38
010YrSCS24	01-01-2019 09:20:00	2.38
010YrSCS24	01-01-2019 09:30:00	2.68
010YrSCS24	01-01-2019 09:40:00	2.68
010YrSCS24	01-01-2019 09:50:00	2.68
010YrSCS24	01-01-2019 10:00:00	3.42
010YrSCS24	01-01-2019 10:10:00	3.42
010YrSCS24	01-01-2019 10:20:00	3.42
010YrSCS24	01-01-2019 10:30:00	4.61
010YrSCS24	01-01-2019 10:40:00	4.61
010YrSCS24	01-01-2019 10:50:00	4.61
010YrSCS24	01-01-2019 11:00:00	7.14
010YrSCS24	01-01-2019 11:10:00	7.14
010YrSCS24	01-01-2019 11:20:00	7.14
010YrSCS24	01-01-2019 11:30:00	22
010YrSCS24	01-01-2019 11:40:00	56.5
010YrSCS24	01-01-2019 11:50:00	90.99
010YrSCS24	01-01-2019 12:00:00	10.7
010YrSCS24	01-01-2019 12:10:00	10.7
010YrSCS24	01-01-2019 12:20:00	10.7
010YrSCS24	01-01-2019 12:30:00	5.5
010YrSCS24	01-01-2019 12:40:00	5.5
010YrSCS24	01-01-2019 12:50:00	5.5
010YrSCS24	01-01-2019 13:00:00	4.01
010YrSCS24	01-01-2019 13:10:00	4.01
010YrSCS24	01-01-2019 13:20:00	4.01
010YrSCS24	01-01-2019 13:30:00	3.12
010YrSCS24	01-01-2019 13:40:00	3.12
010YrSCS24	01-01-2019 13:50:00	3.12

010YrSCS24 01-01-2019 14:00:00 2.23
010YrSCS24 01-01-2019 14:10:00 2.23
010YrSCS24 01-01-2019 14:20:00 2.23
010YrSCS24 01-01-2019 14:30:00 2.23
010YrSCS24 01-01-2019 14:40:00 2.23
010YrSCS24 01-01-2019 14:50:00 2.23
010YrSCS24 01-01-2019 15:00:00 2.23
010YrSCS24 01-01-2019 15:10:00 2.23
010YrSCS24 01-01-2019 15:20:00 2.23
010YrSCS24 01-01-2019 15:30:00 2.23
010YrSCS24 01-01-2019 15:40:00 2.23
010YrSCS24 01-01-2019 15:50:00 2.23
010YrSCS24 01-01-2019 16:00:00 1.34
010YrSCS24 01-01-2019 16:10:00 1.34
010YrSCS24 01-01-2019 16:20:00 1.34
010YrSCS24 01-01-2019 16:30:00 1.34
010YrSCS24 01-01-2019 16:40:00 1.34
010YrSCS24 01-01-2019 16:50:00 1.34
010YrSCS24 01-01-2019 17:00:00 1.34
010YrSCS24 01-01-2019 17:10:00 1.34
010YrSCS24 01-01-2019 17:20:00 1.34
010YrSCS24 01-01-2019 17:30:00 1.34
010YrSCS24 01-01-2019 17:40:00 1.34
010YrSCS24 01-01-2019 17:50:00 1.34
010YrSCS24 01-01-2019 18:00:00 1.34
010YrSCS24 01-01-2019 18:10:00 1.34
010YrSCS24 01-01-2019 18:20:00 1.34
010YrSCS24 01-01-2019 18:30:00 1.34
010YrSCS24 01-01-2019 18:40:00 1.34
010YrSCS24 01-01-2019 18:50:00 1.34
010YrSCS24 01-01-2019 19:00:00 1.34
010YrSCS24 01-01-2019 19:10:00 1.34
010YrSCS24 01-01-2019 19:20:00 1.34
010YrSCS24 01-01-2019 19:30:00 1.34
010YrSCS24 01-01-2019 19:40:00 1.34
010YrSCS24 01-01-2019 19:50:00 1.34
010YrSCS24 01-01-2019 20:00:00 0.89
010YrSCS24 01-01-2019 20:10:00 0.89
010YrSCS24 01-01-2019 20:20:00 0.89
010YrSCS24 01-01-2019 20:30:00 0.89
010YrSCS24 01-01-2019 20:40:00 0.89
010YrSCS24 01-01-2019 20:50:00 0.89
010YrSCS24 01-01-2019 21:00:00 0.89
010YrSCS24 01-01-2019 21:10:00 0.89
010YrSCS24 01-01-2019 21:20:00 0.89
010YrSCS24 01-01-2019 21:30:00 0.89
010YrSCS24 01-01-2019 21:40:00 0.89
010YrSCS24 01-01-2019 21:50:00 0.89
010YrSCS24 01-01-2019 22:00:00 0.89
010YrSCS24 01-01-2019 22:10:00 0.89
010YrSCS24 01-01-2019 22:20:00 0.89
010YrSCS24 01-01-2019 22:30:00 0.89
010YrSCS24 01-01-2019 22:40:00 0.89
010YrSCS24 01-01-2019 22:50:00 0.89
010YrSCS24 01-01-2019 23:00:00 0.89
010YrSCS24 01-01-2019 23:10:00 0.89
010YrSCS24 01-01-2019 23:20:00 0.89
010YrSCS24 01-01-2019 23:30:00 0.89
010YrSCS24 01-01-2019 23:40:00 0.89
010YrSCS24 01-01-2019 23:50:00 0.89

;Rainfall (mm/hr)
025yrChicago3hr 01-01-2019 00:00:00 0
025yrChicago3hr 01-01-2019 00:10:00 4.9336
025yrChicago3hr 01-01-2019 00:20:00 6.15217
025yrChicago3hr 01-01-2019 00:30:00 8.28157
025yrChicago3hr 01-01-2019 00:40:00 13.00553
025yrChicago3hr 01-01-2019 00:50:00 33.04079
025yrChicago3hr 01-01-2019 01:00:00 144.693
025yrChicago3hr 01-01-2019 01:10:00 43.90416
025yrChicago3hr 01-01-2019 01:20:00 22.22391
025yrChicago3hr 01-01-2019 01:30:00 14.85162
025yrChicago3hr 01-01-2019 01:40:00 11.19158
025yrChicago3hr 01-01-2019 01:50:00 9.01374
025yrChicago3hr 01-01-2019 02:00:00 7.57085
025yrChicago3hr 01-01-2019 02:10:00 6.54433
025yrChicago3hr 01-01-2019 02:20:00 5.77608
025yrChicago3hr 01-01-2019 02:30:00 5.17898
025yrChicago3hr 01-01-2019 02:40:00 4.7011
025yrChicago3hr 01-01-2019 02:50:00 4.30965
025yrChicago3hr 01-01-2019 03:00:00 3.98283

;Rainfall (mm/hr)
025YrSCS24 01-01-2019 00:00:00 0.96
025YrSCS24 01-01-2019 00:10:00 0.96
025YrSCS24 01-01-2019 00:20:00 0.96
025YrSCS24 01-01-2019 00:30:00 0.96
025YrSCS24 01-01-2019 00:40:00 0.96
025YrSCS24 01-01-2019 00:50:00 0.96
025YrSCS24 01-01-2019 01:00:00 0.96
025YrSCS24 01-01-2019 01:10:00 0.96
025YrSCS24 01-01-2019 01:20:00 0.96
025YrSCS24 01-01-2019 01:30:00 0.96
025YrSCS24 01-01-2019 01:40:00 0.96
025YrSCS24 01-01-2019 01:50:00 0.96
025YrSCS24 01-01-2019 02:00:00 1.13
025YrSCS24 01-01-2019 02:10:00 1.13
025YrSCS24 01-01-2019 02:20:00 1.13
025YrSCS24 01-01-2019 02:30:00 1.13
025YrSCS24 01-01-2019 02:40:00 1.13
025YrSCS24 01-01-2019 02:50:00 1.13
025YrSCS24 01-01-2019 03:00:00 1.13
025YrSCS24 01-01-2019 03:10:00 1.13
025YrSCS24 01-01-2019 03:20:00 1.13
025YrSCS24 01-01-2019 03:30:00 1.13
025YrSCS24 01-01-2019 03:40:00 1.13
025YrSCS24 01-01-2019 03:50:00 1.13
025YrSCS24 01-01-2019 04:00:00 1.39
025YrSCS24 01-01-2019 04:10:00 1.39
025YrSCS24 01-01-2019 04:20:00 1.39
025YrSCS24 01-01-2019 04:30:00 1.39
025YrSCS24 01-01-2019 04:40:00 1.39
025YrSCS24 01-01-2019 04:50:00 1.39
025YrSCS24 01-01-2019 05:00:00 1.39
025YrSCS24 01-01-2019 05:10:00 1.39
025YrSCS24 01-01-2019 05:20:00 1.39
025YrSCS24 01-01-2019 05:30:00 1.39
025YrSCS24 01-01-2019 05:40:00 1.39
025YrSCS24 01-01-2019 05:50:00 1.39
025YrSCS24 01-01-2019 06:00:00 1.56
025YrSCS24 01-01-2019 06:10:00 1.56
025YrSCS24 01-01-2019 06:20:00 1.56
025YrSCS24 01-01-2019 06:30:00 1.56
025YrSCS24 01-01-2019 06:40:00 1.56
025YrSCS24 01-01-2019 06:50:00 1.56
025YrSCS24 01-01-2019 07:00:00 1.91
025YrSCS24 01-01-2019 07:10:00 1.91
025YrSCS24 01-01-2019 07:20:00 1.91
025YrSCS24 01-01-2019 07:30:00 1.91
025YrSCS24 01-01-2019 07:40:00 1.91
025YrSCS24 01-01-2019 07:50:00 1.91
025YrSCS24 01-01-2019 08:00:00 2.26
025YrSCS24 01-01-2019 08:10:00 2.26
025YrSCS24 01-01-2019 08:20:00 2.26
025YrSCS24 01-01-2019 08:30:00 2.43
025YrSCS24 01-01-2019 08:40:00 2.43
025YrSCS24 01-01-2019 08:50:00 2.43
025YrSCS24 01-01-2019 09:00:00 2.78
025YrSCS24 01-01-2019 09:10:00 2.78
025YrSCS24 01-01-2019 09:20:00 2.78

025YrSCS24	01-01-2019 09:30:00	3.13
025YrSCS24	01-01-2019 09:40:00	3.13
025YrSCS24	01-01-2019 09:50:00	3.13
025YrSCS24	01-01-2019 10:00:00	4
025YrSCS24	01-01-2019 10:10:00	4
025YrSCS24	01-01-2019 10:20:00	4
025YrSCS24	01-01-2019 10:30:00	5.39
025YrSCS24	01-01-2019 10:40:00	5.39
025YrSCS24	01-01-2019 10:50:00	5.39
025YrSCS24	01-01-2019 11:00:00	8.34
025YrSCS24	01-01-2019 11:10:00	8.34
025YrSCS24	01-01-2019 11:20:00	8.34
025YrSCS24	01-01-2019 11:30:00	25.73
025YrSCS24	01-01-2019 11:40:00	66.05
025YrSCS24	01-01-2019 11:50:00	106.38
025YrSCS24	01-01-2019 12:00:00	12.52
025YrSCS24	01-01-2019 12:10:00	12.52
025YrSCS24	01-01-2019 12:20:00	12.52
025YrSCS24	01-01-2019 12:30:00	6.43
025YrSCS24	01-01-2019 12:40:00	6.43
025YrSCS24	01-01-2019 12:50:00	6.43
025YrSCS24	01-01-2019 13:00:00	4.69
025YrSCS24	01-01-2019 13:10:00	4.69
025YrSCS24	01-01-2019 13:20:00	4.69
025YrSCS24	01-01-2019 13:30:00	3.65
025YrSCS24	01-01-2019 13:40:00	3.65
025YrSCS24	01-01-2019 13:50:00	3.65
025YrSCS24	01-01-2019 14:00:00	2.61
025YrSCS24	01-01-2019 14:10:00	2.61
025YrSCS24	01-01-2019 14:20:00	2.61
025YrSCS24	01-01-2019 14:30:00	2.61
025YrSCS24	01-01-2019 14:40:00	2.61
025YrSCS24	01-01-2019 14:50:00	2.61
025YrSCS24	01-01-2019 15:00:00	2.61
025YrSCS24	01-01-2019 15:10:00	2.61
025YrSCS24	01-01-2019 15:20:00	2.61
025YrSCS24	01-01-2019 15:30:00	2.61
025YrSCS24	01-01-2019 15:40:00	2.61
025YrSCS24	01-01-2019 15:50:00	2.61
025YrSCS24	01-01-2019 16:00:00	1.56
025YrSCS24	01-01-2019 16:10:00	1.56
025YrSCS24	01-01-2019 16:20:00	1.56
025YrSCS24	01-01-2019 16:30:00	1.56
025YrSCS24	01-01-2019 16:40:00	1.56
025YrSCS24	01-01-2019 16:50:00	1.56
025YrSCS24	01-01-2019 17:00:00	1.56
025YrSCS24	01-01-2019 17:10:00	1.56
025YrSCS24	01-01-2019 17:20:00	1.56
025YrSCS24	01-01-2019 17:30:00	1.56
025YrSCS24	01-01-2019 17:40:00	1.56
025YrSCS24	01-01-2019 17:50:00	1.56
025YrSCS24	01-01-2019 18:00:00	1.56
025YrSCS24	01-01-2019 18:10:00	1.56
025YrSCS24	01-01-2019 18:20:00	1.56
025YrSCS24	01-01-2019 18:30:00	1.56
025YrSCS24	01-01-2019 18:40:00	1.56
025YrSCS24	01-01-2019 18:50:00	1.56
025YrSCS24	01-01-2019 19:00:00	1.56
025YrSCS24	01-01-2019 19:10:00	1.56
025YrSCS24	01-01-2019 19:20:00	1.56
025YrSCS24	01-01-2019 19:30:00	1.56
025YrSCS24	01-01-2019 19:40:00	1.56
025YrSCS24	01-01-2019 19:50:00	1.56
025YrSCS24	01-01-2019 20:00:00	1.04
025YrSCS24	01-01-2019 20:10:00	1.04
025YrSCS24	01-01-2019 20:20:00	1.04
025YrSCS24	01-01-2019 20:30:00	1.04
025YrSCS24	01-01-2019 20:40:00	1.04
025YrSCS24	01-01-2019 20:50:00	1.04
025YrSCS24	01-01-2019 21:00:00	1.04
025YrSCS24	01-01-2019 21:10:00	1.04
025YrSCS24	01-01-2019 21:20:00	1.04
025YrSCS24	01-01-2019 21:30:00	1.04
025YrSCS24	01-01-2019 21:40:00	1.04
025YrSCS24	01-01-2019 21:50:00	1.04
025YrSCS24	01-01-2019 22:00:00	1.04
025YrSCS24	01-01-2019 22:10:00	1.04
025YrSCS24	01-01-2019 22:20:00	1.04
025YrSCS24	01-01-2019 22:30:00	1.04
025YrSCS24	01-01-2019 22:40:00	1.04
025YrSCS24	01-01-2019 22:50:00	1.04
025YrSCS24	01-01-2019 23:00:00	1.04
025YrSCS24	01-01-2019 23:10:00	1.04
025YrSCS24	01-01-2019 23:20:00	1.04
025YrSCS24	01-01-2019 23:30:00	1.04
025YrSCS24	01-01-2019 23:40:00	1.04
025YrSCS24	01-01-2019 23:50:00	1.04

;Rainfall (mm/hr)

050yrChicago3hr	01-01-2019 00:00:00	0
050yrChicago3hr	01-01-2019 00:10:00	5.46715
050yrChicago3hr	01-01-2019 00:20:00	6.8204
050yrChicago3hr	01-01-2019 00:30:00	9.18659
050yrChicago3hr	01-01-2019 00:40:00	14.44064
050yrChicago3hr	01-01-2019 00:50:00	36.76423
050yrChicago3hr	01-01-2019 01:00:00	161.4707
050yrChicago3hr	01-01-2019 01:10:00	48.876
050yrChicago3hr	01-01-2019 01:20:00	24.70426
050yrChicago3hr	01-01-2019 01:30:00	16.49475
050yrChicago3hr	01-01-2019 01:40:00	12.42227
050yrChicago3hr	01-01-2019 01:50:00	10.00043
050yrChicago3hr	01-01-2019 02:00:00	8.39661
050yrChicago3hr	01-01-2019 02:10:00	7.256
050yrChicago3hr	01-01-2019 02:20:00	6.40264
050yrChicago3hr	01-01-2019 02:30:00	5.73956
050yrChicago3hr	01-01-2019 02:40:00	5.20902
050yrChicago3hr	01-01-2019 02:50:00	4.77451
050yrChicago3hr	01-01-2019 03:00:00	4.41182

;Rainfall (mm/hr)

050YrSCS24	01-01-2019 00:00:00	1.06
050YrSCS24	01-01-2019 00:10:00	1.06
050YrSCS24	01-01-2019 00:20:00	1.06
050YrSCS24	01-01-2019 00:30:00	1.06
050YrSCS24	01-01-2019 00:40:00	1.06
050YrSCS24	01-01-2019 00:50:00	1.06
050YrSCS24	01-01-2019 01:00:00	1.06
050YrSCS24	01-01-2019 01:10:00	1.06
050YrSCS24	01-01-2019 01:20:00	1.06
050YrSCS24	01-01-2019 01:30:00	1.06
050YrSCS24	01-01-2019 01:40:00	1.06
050YrSCS24	01-01-2019 01:50:00	1.06
050YrSCS24	01-01-2019 02:00:00	1.25
050YrSCS24	01-01-2019 02:10:00	1.25
050YrSCS24	01-01-2019 02:20:00	1.25
050YrSCS24	01-01-2019 02:30:00	1.25
050YrSCS24	01-01-2019 02:40:00	1.25
050YrSCS24	01-01-2019 02:50:00	1.25
050YrSCS24	01-01-2019 03:00:00	1.25
050YrSCS24	01-01-2019 03:10:00	1.25
050YrSCS24	01-01-2019 03:20:00	1.25
050YrSCS24	01-01-2019 03:30:00	1.25
050YrSCS24	01-01-2019 03:40:00	1.25
050YrSCS24	01-01-2019 03:50:00	1.25
050YrSCS24	01-01-2019 04:00:00	1.54
050YrSCS24	01-01-2019 04:10:00	1.54
050YrSCS24	01-01-2019 04:20:00	1.54
050YrSCS24	01-01-2019 04:30:00	1.54
050YrSCS24	01-01-2019 04:40:00	1.54
050YrSCS24	01-01-2019 04:50:00	1.54

050YrSCS24 01-01-2019 05:00:00 1.54
050YrSCS24 01-01-2019 05:10:00 1.54
050YrSCS24 01-01-2019 05:20:00 1.54
050YrSCS24 01-01-2019 05:30:00 1.54
050YrSCS24 01-01-2019 05:40:00 1.54
050YrSCS24 01-01-2019 05:50:00 1.54
050YrSCS24 01-01-2019 06:00:00 1.74
050YrSCS24 01-01-2019 06:10:00 1.74
050YrSCS24 01-01-2019 06:20:00 1.74
050YrSCS24 01-01-2019 06:30:00 1.74
050YrSCS24 01-01-2019 06:40:00 1.74
050YrSCS24 01-01-2019 06:50:00 1.74
050YrSCS24 01-01-2019 07:00:00 2.12
050YrSCS24 01-01-2019 07:10:00 2.12
050YrSCS24 01-01-2019 07:20:00 2.12
050YrSCS24 01-01-2019 07:30:00 2.12
050YrSCS24 01-01-2019 07:40:00 2.12
050YrSCS24 01-01-2019 07:50:00 2.12
050YrSCS24 01-01-2019 08:00:00 2.51
050YrSCS24 01-01-2019 08:10:00 2.51
050YrSCS24 01-01-2019 08:20:00 2.51
050YrSCS24 01-01-2019 08:30:00 2.7
050YrSCS24 01-01-2019 08:40:00 2.7
050YrSCS24 01-01-2019 08:50:00 2.7
050YrSCS24 01-01-2019 09:00:00 3.09
050YrSCS24 01-01-2019 09:10:00 3.09
050YrSCS24 01-01-2019 09:20:00 3.09
050YrSCS24 01-01-2019 09:30:00 3.48
050YrSCS24 01-01-2019 09:40:00 3.48
050YrSCS24 01-01-2019 09:50:00 3.48
050YrSCS24 01-01-2019 10:00:00 4.44
050YrSCS24 01-01-2019 10:10:00 4.44
050YrSCS24 01-01-2019 10:20:00 4.44
050YrSCS24 01-01-2019 10:30:00 5.98
050YrSCS24 01-01-2019 10:40:00 5.98
050YrSCS24 01-01-2019 10:50:00 5.98
050YrSCS24 01-01-2019 11:00:00 9.27
050YrSCS24 01-01-2019 11:10:00 9.27
050YrSCS24 01-01-2019 11:20:00 9.27
050YrSCS24 01-01-2019 11:30:00 28.57
050YrSCS24 01-01-2019 11:40:00 73.36
050YrSCS24 01-01-2019 11:50:00 118.15
050YrSCS24 01-01-2019 12:00:00 13.9
050YrSCS24 01-01-2019 12:10:00 13.9
050YrSCS24 01-01-2019 12:20:00 13.9
050YrSCS24 01-01-2019 12:30:00 7.14
050YrSCS24 01-01-2019 12:40:00 7.14
050YrSCS24 01-01-2019 12:50:00 7.14
050YrSCS24 01-01-2019 13:00:00 5.21
050YrSCS24 01-01-2019 13:10:00 5.21
050YrSCS24 01-01-2019 13:20:00 5.21
050YrSCS24 01-01-2019 13:30:00 4.05
050YrSCS24 01-01-2019 13:40:00 4.05
050YrSCS24 01-01-2019 13:50:00 4.05
050YrSCS24 01-01-2019 14:00:00 2.9
050YrSCS24 01-01-2019 14:10:00 2.9
050YrSCS24 01-01-2019 14:20:00 2.9
050YrSCS24 01-01-2019 14:30:00 2.9
050YrSCS24 01-01-2019 14:40:00 2.9
050YrSCS24 01-01-2019 14:50:00 2.9
050YrSCS24 01-01-2019 15:00:00 2.9
050YrSCS24 01-01-2019 15:10:00 2.9
050YrSCS24 01-01-2019 15:20:00 2.9
050YrSCS24 01-01-2019 15:30:00 2.9
050YrSCS24 01-01-2019 15:40:00 2.9
050YrSCS24 01-01-2019 15:50:00 2.9
050YrSCS24 01-01-2019 16:00:00 1.74
050YrSCS24 01-01-2019 16:10:00 1.74
050YrSCS24 01-01-2019 16:20:00 1.74
050YrSCS24 01-01-2019 16:30:00 1.74
050YrSCS24 01-01-2019 16:40:00 1.74
050YrSCS24 01-01-2019 16:50:00 1.74
050YrSCS24 01-01-2019 17:00:00 1.74
050YrSCS24 01-01-2019 17:10:00 1.74
050YrSCS24 01-01-2019 17:20:00 1.74
050YrSCS24 01-01-2019 17:30:00 1.74
050YrSCS24 01-01-2019 17:40:00 1.74
050YrSCS24 01-01-2019 17:50:00 1.74
050YrSCS24 01-01-2019 18:00:00 1.74
050YrSCS24 01-01-2019 18:10:00 1.74
050YrSCS24 01-01-2019 18:20:00 1.74
050YrSCS24 01-01-2019 18:30:00 1.74
050YrSCS24 01-01-2019 18:40:00 1.74
050YrSCS24 01-01-2019 18:50:00 1.74
050YrSCS24 01-01-2019 19:00:00 1.74
050YrSCS24 01-01-2019 19:10:00 1.74
050YrSCS24 01-01-2019 19:20:00 1.74
050YrSCS24 01-01-2019 19:30:00 1.74
050YrSCS24 01-01-2019 19:40:00 1.74
050YrSCS24 01-01-2019 19:50:00 1.74
050YrSCS24 01-01-2019 20:00:00 1.16
050YrSCS24 01-01-2019 20:10:00 1.16
050YrSCS24 01-01-2019 20:20:00 1.16
050YrSCS24 01-01-2019 20:30:00 1.16
050YrSCS24 01-01-2019 20:40:00 1.16
050YrSCS24 01-01-2019 20:50:00 1.16
050YrSCS24 01-01-2019 21:00:00 1.16
050YrSCS24 01-01-2019 21:10:00 1.16
050YrSCS24 01-01-2019 21:20:00 1.16
050YrSCS24 01-01-2019 21:30:00 1.16
050YrSCS24 01-01-2019 21:40:00 1.16
050YrSCS24 01-01-2019 21:50:00 1.16
050YrSCS24 01-01-2019 22:00:00 1.16
050YrSCS24 01-01-2019 22:10:00 1.16
050YrSCS24 01-01-2019 22:20:00 1.16
050YrSCS24 01-01-2019 22:30:00 1.16
050YrSCS24 01-01-2019 22:40:00 1.16
050YrSCS24 01-01-2019 22:50:00 1.16
050YrSCS24 01-01-2019 23:00:00 1.16
050YrSCS24 01-01-2019 23:10:00 1.16
050YrSCS24 01-01-2019 23:20:00 1.16
050YrSCS24 01-01-2019 23:30:00 1.16
050YrSCS24 01-01-2019 23:40:00 1.16
050YrSCS24 01-01-2019 23:50:00 1.16

;Rainfall (mm/hr)
100yrChicago3hr 01-01-2019 00:00:00 0
100yrChicago3hr 01-01-2019 00:10:00 6.04573
100yrChicago3hr 01-01-2019 00:20:00 7.54219
100yrChicago3hr 01-01-2019 00:30:00 10.1588
100yrChicago3hr 01-01-2019 00:40:00 15.96889
100yrChicago3hr 01-01-2019 00:50:00 40.65497
100yrChicago3hr 01-01-2019 01:00:00 178.559
100yrChicago3hr 01-01-2019 01:10:00 54.04853
100yrChicago3hr 01-01-2019 01:20:00 27.3187
100yrChicago3hr 01-01-2019 01:30:00 18.24039
100yrChicago3hr 01-01-2019 01:40:00 13.73692
100yrChicago3hr 01-01-2019 01:50:00 11.05876
100yrChicago3hr 01-01-2019 02:00:00 9.28521
100yrChicago3hr 01-01-2019 02:10:00 8.02389
100yrChicago3hr 01-01-2019 02:20:00 7.08022
100yrChicago3hr 01-01-2019 02:30:00 6.34698
100yrChicago3hr 01-01-2019 02:40:00 5.76029
100yrChicago3hr 01-01-2019 02:50:00 5.27978
100yrChicago3hr 01-01-2019 03:00:00 4.87871

;Rainfall (mm/hr)
100yrChicago3hr+20% 01-01-2019 00:00:00 0
100yrChicago3hr+20% 01-01-2019 00:10:00 7.25488
100yrChicago3hr+20% 01-01-2019 00:20:00 9.05063

100yrChicago3hr+20% 01-01-2019 00:30:00 12.19056
100yrChicago3hr+20% 01-01-2019 00:40:00 19.16267
100yrChicago3hr+20% 01-01-2019 00:50:00 48.78596
100yrChicago3hr+20% 01-01-2019 01:00:00 214.2708
100yrChicago3hr+20% 01-01-2019 01:10:00 64.85824
100yrChicago3hr+20% 01-01-2019 01:20:00 32.78244
100yrChicago3hr+20% 01-01-2019 01:30:00 21.88847
100yrChicago3hr+20% 01-01-2019 01:40:00 16.4843
100yrChicago3hr+20% 01-01-2019 01:50:00 13.27051
100yrChicago3hr+20% 01-01-2019 02:00:00 11.14225
100yrChicago3hr+20% 01-01-2019 02:10:00 9.62867
100yrChicago3hr+20% 01-01-2019 02:20:00 8.49626
100yrChicago3hr+20% 01-01-2019 02:30:00 7.61638
100yrChicago3hr+20% 01-01-2019 02:40:00 6.91235
100yrChicago3hr+20% 01-01-2019 02:50:00 6.33574
100yrChicago3hr+20% 01-01-2019 03:00:00 5.85445

;Rainfall (mm/hr)
100YrSCS12hr 01-01-2019 0:00:00 2.4
100YrSCS12hr 01-01-2019 0:15:00 2.4
100YrSCS12hr 01-01-2019 0:30:00 2.4
100YrSCS12hr 01-01-2019 0:45:00 2.4
100YrSCS12hr 01-01-2019 1:00:00 2.4
100YrSCS12hr 01-01-2019 1:15:00 2.4
100YrSCS12hr 01-01-2019 1:30:00 2.4
100YrSCS12hr 01-01-2019 1:45:00 2.4
100YrSCS12hr 01-01-2019 2:00:00 2.88
100YrSCS12hr 01-01-2019 2:15:00 2.88
100YrSCS12hr 01-01-2019 2:30:00 2.88
100YrSCS12hr 01-01-2019 2:45:00 2.88
100YrSCS12hr 01-01-2019 3:00:00 3.84
100YrSCS12hr 01-01-2019 3:15:00 3.84
100YrSCS12hr 01-01-2019 3:30:00 3.84
100YrSCS12hr 01-01-2019 3:45:00 3.84
100YrSCS12hr 01-01-2019 4:00:00 5.76
100YrSCS12hr 01-01-2019 4:15:00 5.76
100YrSCS12hr 01-01-2019 4:30:00 7.68
100YrSCS12hr 01-01-2019 4:45:00 7.68
100YrSCS12hr 01-01-2019 5:00:00 11.52
100YrSCS12hr 01-01-2019 5:15:00 11.52
100YrSCS12hr 01-01-2019 5:30:00 46.08
100YrSCS12hr 01-01-2019 5:45:00 126.72
100YrSCS12hr 01-01-2019 6:00:00 17.28
100YrSCS12hr 01-01-2019 6:15:00 17.28
100YrSCS12hr 01-01-2019 6:30:00 7.68
100YrSCS12hr 01-01-2019 6:45:00 7.68
100YrSCS12hr 01-01-2019 7:00:00 5.76
100YrSCS12hr 01-01-2019 7:15:00 5.76
100YrSCS12hr 01-01-2019 7:30:00 5.76
100YrSCS12hr 01-01-2019 7:45:00 5.76
100YrSCS12hr 01-01-2019 8:00:00 3.36
100YrSCS12hr 01-01-2019 8:15:00 3.36
100YrSCS12hr 01-01-2019 8:30:00 3.36
100YrSCS12hr 01-01-2019 8:45:00 3.36
100YrSCS12hr 01-01-2019 9:00:00 3.36
100YrSCS12hr 01-01-2019 9:15:00 3.36
100YrSCS12hr 01-01-2019 9:30:00 3.36
100YrSCS12hr 01-01-2019 9:45:00 3.36
100YrSCS12hr 01-01-2019 10:00:00 1.92
100YrSCS12hr 01-01-2019 10:15:00 1.92
100YrSCS12hr 01-01-2019 10:30:00 1.92
100YrSCS12hr 01-01-2019 10:45:00 1.92
100YrSCS12hr 01-01-2019 11:00:00 1.92
100YrSCS12hr 01-01-2019 11:15:00 1.92
100YrSCS12hr 01-01-2019 11:30:00 1.92
100YrSCS12hr 01-01-2019 11:45:00 1.92
100YrSCS12hr 01-01-2019 12:00:00 0

;Rainfall (mm/hr)
100YrSCS24 01/01/2019 00:00:00 1.17
100YrSCS24 01/01/2019 00:10:00 1.17
100YrSCS24 01/01/2019 00:20:00 1.17
100YrSCS24 01/01/2019 00:30:00 1.17
100YrSCS24 01/01/2019 00:40:00 1.17
100YrSCS24 01/01/2019 00:50:00 1.17
100YrSCS24 01/01/2019 01:00:00 1.17
100YrSCS24 01/01/2019 01:10:00 1.17
100YrSCS24 01/01/2019 01:20:00 1.17
100YrSCS24 01/01/2019 01:30:00 1.17
100YrSCS24 01/01/2019 01:40:00 1.17
100YrSCS24 01/01/2019 01:50:00 1.17
100YrSCS24 01/01/2019 02:00:00 1.39
100YrSCS24 01/01/2019 02:10:00 1.39
100YrSCS24 01/01/2019 02:20:00 1.39
100YrSCS24 01/01/2019 02:30:00 1.39
100YrSCS24 01/01/2019 02:40:00 1.39
100YrSCS24 01/01/2019 02:50:00 1.39
100YrSCS24 01/01/2019 03:00:00 1.39
100YrSCS24 01/01/2019 03:10:00 1.39
100YrSCS24 01/01/2019 03:20:00 1.39
100YrSCS24 01/01/2019 03:30:00 1.39
100YrSCS24 01/01/2019 03:40:00 1.39
100YrSCS24 01/01/2019 03:50:00 1.39
100YrSCS24 01/01/2019 04:00:00 1.71
100YrSCS24 01/01/2019 04:10:00 1.71
100YrSCS24 01/01/2019 04:20:00 1.71
100YrSCS24 01/01/2019 04:30:00 1.71
100YrSCS24 01/01/2019 04:40:00 1.71
100YrSCS24 01/01/2019 04:50:00 1.71
100YrSCS24 01/01/2019 05:00:00 1.71
100YrSCS24 01/01/2019 05:10:00 1.71
100YrSCS24 01/01/2019 05:20:00 1.71
100YrSCS24 01/01/2019 05:30:00 1.71
100YrSCS24 01/01/2019 05:40:00 1.71
100YrSCS24 01/01/2019 05:50:00 1.71
100YrSCS24 01/01/2019 06:00:00 1.92
100YrSCS24 01/01/2019 06:10:00 1.92
100YrSCS24 01/01/2019 06:20:00 1.92
100YrSCS24 01/01/2019 06:30:00 1.92
100YrSCS24 01/01/2019 06:40:00 1.92
100YrSCS24 01/01/2019 06:50:00 1.92
100YrSCS24 01/01/2019 07:00:00 2.35
100YrSCS24 01/01/2019 07:10:00 2.35
100YrSCS24 01/01/2019 07:20:00 2.35
100YrSCS24 01/01/2019 07:30:00 2.35
100YrSCS24 01/01/2019 07:40:00 2.35
100YrSCS24 01/01/2019 07:50:00 2.35
100YrSCS24 01/01/2019 08:00:00 2.78
100YrSCS24 01/01/2019 08:10:00 2.78
100YrSCS24 01/01/2019 08:20:00 2.78
100YrSCS24 01/01/2019 08:30:00 2.99
100YrSCS24 01/01/2019 08:40:00 2.99
100YrSCS24 01/01/2019 08:50:00 2.99
100YrSCS24 01/01/2019 09:00:00 3.42
100YrSCS24 01/01/2019 09:10:00 3.42
100YrSCS24 01/01/2019 09:20:00 3.42
100YrSCS24 01/01/2019 09:30:00 3.84
100YrSCS24 01/01/2019 09:40:00 3.84
100YrSCS24 01/01/2019 09:50:00 3.84
100YrSCS24 01/01/2019 10:00:00 4.91
100YrSCS24 01/01/2019 10:10:00 4.91
100YrSCS24 01/01/2019 10:20:00 4.91
100YrSCS24 01/01/2019 10:30:00 6.62
100YrSCS24 01/01/2019 10:40:00 6.62
100YrSCS24 01/01/2019 10:50:00 6.62
100YrSCS24 01/01/2019 11:00:00 10.25
100YrSCS24 01/01/2019 11:10:00 10.25
100YrSCS24 01/01/2019 11:20:00 10.25
100YrSCS24 01/01/2019 11:30:00 31.6
100YrSCS24 01/01/2019 11:40:00 81.12

100YrSCS24	01/01/2019 11:50:00	130.65
100YrSCS24	01/01/2019 12:00:00	15.37
100YrSCS24	01/01/2019 12:10:00	15.37
100YrSCS24	01/01/2019 12:20:00	15.37
100YrSCS24	01/01/2019 12:30:00	7.9
100YrSCS24	01/01/2019 12:40:00	7.9
100YrSCS24	01/01/2019 12:50:00	7.9
100YrSCS24	01/01/2019 13:00:00	5.76
100YrSCS24	01/01/2019 13:10:00	5.76
100YrSCS24	01/01/2019 13:20:00	5.76
100YrSCS24	01/01/2019 13:30:00	4.48
100YrSCS24	01/01/2019 13:40:00	4.48
100YrSCS24	01/01/2019 13:50:00	4.48
100YrSCS24	01/01/2019 14:00:00	3.2
100YrSCS24	01/01/2019 14:10:00	3.2
100YrSCS24	01/01/2019 14:20:00	3.2
100YrSCS24	01/01/2019 14:30:00	3.2
100YrSCS24	01/01/2019 14:40:00	3.2
100YrSCS24	01/01/2019 14:50:00	3.2
100YrSCS24	01/01/2019 15:00:00	3.2
100YrSCS24	01/01/2019 15:10:00	3.2
100YrSCS24	01/01/2019 15:20:00	3.2
100YrSCS24	01/01/2019 15:30:00	3.2
100YrSCS24	01/01/2019 15:40:00	3.2
100YrSCS24	01/01/2019 15:50:00	3.2
100YrSCS24	01/01/2019 16:00:00	1.92
100YrSCS24	01/01/2019 16:10:00	1.92
100YrSCS24	01/01/2019 16:20:00	1.92
100YrSCS24	01/01/2019 16:30:00	1.92
100YrSCS24	01/01/2019 16:40:00	1.92
100YrSCS24	01/01/2019 16:50:00	1.92
100YrSCS24	01/01/2019 17:00:00	1.92
100YrSCS24	01/01/2019 17:10:00	1.92
100YrSCS24	01/01/2019 17:20:00	1.92
100YrSCS24	01/01/2019 17:30:00	1.92
100YrSCS24	01/01/2019 17:40:00	1.92
100YrSCS24	01/01/2019 17:50:00	1.92
100YrSCS24	01/01/2019 18:00:00	1.92
100YrSCS24	01/01/2019 18:10:00	1.92
100YrSCS24	01/01/2019 18:20:00	1.92
100YrSCS24	01/01/2019 18:30:00	1.92
100YrSCS24	01/01/2019 18:40:00	1.92
100YrSCS24	01/01/2019 18:50:00	1.92
100YrSCS24	01/01/2019 19:00:00	1.92
100YrSCS24	01/01/2019 19:10:00	1.92
100YrSCS24	01/01/2019 19:20:00	1.92
100YrSCS24	01/01/2019 19:30:00	1.92
100YrSCS24	01/01/2019 19:40:00	1.92
100YrSCS24	01/01/2019 19:50:00	1.92
100YrSCS24	01/01/2019 20:00:00	1.28
100YrSCS24	01/01/2019 20:10:00	1.28
100YrSCS24	01/01/2019 20:20:00	1.28
100YrSCS24	01/01/2019 20:30:00	1.28
100YrSCS24	01/01/2019 20:40:00	1.28
100YrSCS24	01/01/2019 20:50:00	1.28
100YrSCS24	01/01/2019 21:00:00	1.28
100YrSCS24	01/01/2019 21:10:00	1.28
100YrSCS24	01/01/2019 21:20:00	1.28
100YrSCS24	01/01/2019 21:30:00	1.28
100YrSCS24	01/01/2019 21:40:00	1.28
100YrSCS24	01/01/2019 21:50:00	1.28
100YrSCS24	01/01/2019 22:00:00	1.28
100YrSCS24	01/01/2019 22:10:00	1.28
100YrSCS24	01/01/2019 22:20:00	1.28
100YrSCS24	01/01/2019 22:30:00	1.28
100YrSCS24	01/01/2019 22:40:00	1.28
100YrSCS24	01/01/2019 22:50:00	1.28
100YrSCS24	01/01/2019 23:00:00	1.28
100YrSCS24	01/01/2019 23:10:00	1.28
100YrSCS24	01/01/2019 23:20:00	1.28
100YrSCS24	01/01/2019 23:30:00	1.28
100YrSCS24	01/01/2019 23:40:00	1.28
100YrSCS24	01/01/2019 23:50:00	1.28

;Rainfall (mm/hr)

100YrSCS24+20%	01-01-2019 00:00:00	1.404
100YrSCS24+20%	01-01-2019 00:10:00	1.404
100YrSCS24+20%	01-01-2019 00:20:00	1.404
100YrSCS24+20%	01-01-2019 00:30:00	1.404
100YrSCS24+20%	01-01-2019 00:40:00	1.404
100YrSCS24+20%	01-01-2019 00:50:00	1.404
100YrSCS24+20%	01-01-2019 01:00:00	1.404
100YrSCS24+20%	01-01-2019 01:10:00	1.404
100YrSCS24+20%	01-01-2019 01:20:00	1.404
100YrSCS24+20%	01-01-2019 01:30:00	1.404
100YrSCS24+20%	01-01-2019 01:40:00	1.404
100YrSCS24+20%	01-01-2019 01:50:00	1.404
100YrSCS24+20%	01-01-2019 02:00:00	1.668
100YrSCS24+20%	01-01-2019 02:10:00	1.668
100YrSCS24+20%	01-01-2019 02:20:00	1.668
100YrSCS24+20%	01-01-2019 02:30:00	1.668
100YrSCS24+20%	01-01-2019 02:40:00	1.668
100YrSCS24+20%	01-01-2019 02:50:00	1.668
100YrSCS24+20%	01-01-2019 03:00:00	1.668
100YrSCS24+20%	01-01-2019 03:10:00	1.668
100YrSCS24+20%	01-01-2019 03:20:00	1.668
100YrSCS24+20%	01-01-2019 03:30:00	1.668
100YrSCS24+20%	01-01-2019 03:40:00	1.668
100YrSCS24+20%	01-01-2019 03:50:00	1.668
100YrSCS24+20%	01-01-2019 04:00:00	2.052
100YrSCS24+20%	01-01-2019 04:10:00	2.052
100YrSCS24+20%	01-01-2019 04:20:00	2.052
100YrSCS24+20%	01-01-2019 04:30:00	2.052
100YrSCS24+20%	01-01-2019 04:40:00	2.052
100YrSCS24+20%	01-01-2019 04:50:00	2.052
100YrSCS24+20%	01-01-2019 05:00:00	2.052
100YrSCS24+20%	01-01-2019 05:10:00	2.052
100YrSCS24+20%	01-01-2019 05:20:00	2.052
100YrSCS24+20%	01-01-2019 05:30:00	2.052
100YrSCS24+20%	01-01-2019 05:40:00	2.052
100YrSCS24+20%	01-01-2019 05:50:00	2.052
100YrSCS24+20%	01-01-2019 06:00:00	2.304
100YrSCS24+20%	01-01-2019 06:10:00	2.304
100YrSCS24+20%	01-01-2019 06:20:00	2.304
100YrSCS24+20%	01-01-2019 06:30:00	2.304
100YrSCS24+20%	01-01-2019 06:40:00	2.304
100YrSCS24+20%	01-01-2019 06:50:00	2.304
100YrSCS24+20%	01-01-2019 07:00:00	2.82
100YrSCS24+20%	01-01-2019 07:10:00	2.82
100YrSCS24+20%	01-01-2019 07:20:00	2.82
100YrSCS24+20%	01-01-2019 07:30:00	2.82
100YrSCS24+20%	01-01-2019 07:40:00	2.82
100YrSCS24+20%	01-01-2019 07:50:00	2.82
100YrSCS24+20%	01-01-2019 08:00:00	3.336
100YrSCS24+20%	01-01-2019 08:10:00	3.336
100YrSCS24+20%	01-01-2019 08:20:00	3.336
100YrSCS24+20%	01-01-2019 08:30:00	3.588
100YrSCS24+20%	01-01-2019 08:40:00	3.588
100YrSCS24+20%	01-01-2019 08:50:00	3.588
100YrSCS24+20%	01-01-2019 09:00:00	4.104
100YrSCS24+20%	01-01-2019 09:10:00	4.104
100YrSCS24+20%	01-01-2019 09:20:00	4.104
100YrSCS24+20%	01-01-2019 09:30:00	4.608
100YrSCS24+20%	01-01-2019 09:40:00	4.608
100YrSCS24+20%	01-01-2019 09:50:00	4.608
100YrSCS24+20%	01-01-2019 10:00:00	5.892
100YrSCS24+20%	01-01-2019 10:10:00	5.892
100YrSCS24+20%	01-01-2019 10:20:00	5.892
100YrSCS24+20%	01-01-2019 10:30:00	7.944
100YrSCS24+20%	01-01-2019 10:40:00	7.944

100YrSCS24+20%	01-01-2019 10:50:00	7.944
100YrSCS24+20%	01-01-2019 11:00:00	12.3
100YrSCS24+20%	01-01-2019 11:10:00	12.3
100YrSCS24+20%	01-01-2019 11:20:00	12.3
100YrSCS24+20%	01-01-2019 11:30:00	37.92
100YrSCS24+20%	01-01-2019 11:40:00	97.344
100YrSCS24+20%	01-01-2019 11:50:00	156.78
100YrSCS24+20%	01-01-2019 12:00:00	18.444
100YrSCS24+20%	01-01-2019 12:10:00	18.444
100YrSCS24+20%	01-01-2019 12:20:00	18.444
100YrSCS24+20%	01-01-2019 12:30:00	9.48
100YrSCS24+20%	01-01-2019 12:40:00	9.48
100YrSCS24+20%	01-01-2019 12:50:00	9.48
100YrSCS24+20%	01-01-2019 13:00:00	6.912
100YrSCS24+20%	01-01-2019 13:10:00	6.912
100YrSCS24+20%	01-01-2019 13:20:00	6.912
100YrSCS24+20%	01-01-2019 13:30:00	5.376
100YrSCS24+20%	01-01-2019 13:40:00	5.376
100YrSCS24+20%	01-01-2019 13:50:00	5.376
100YrSCS24+20%	01-01-2019 14:00:00	3.84
100YrSCS24+20%	01-01-2019 14:10:00	3.84
100YrSCS24+20%	01-01-2019 14:20:00	3.84
100YrSCS24+20%	01-01-2019 14:30:00	3.84
100YrSCS24+20%	01-01-2019 14:40:00	3.84
100YrSCS24+20%	01-01-2019 14:50:00	3.84
100YrSCS24+20%	01-01-2019 15:00:00	3.84
100YrSCS24+20%	01-01-2019 15:10:00	3.84
100YrSCS24+20%	01-01-2019 15:20:00	3.84
100YrSCS24+20%	01-01-2019 15:30:00	3.84
100YrSCS24+20%	01-01-2019 15:40:00	3.84
100YrSCS24+20%	01-01-2019 15:50:00	3.84
100YrSCS24+20%	01-01-2019 16:00:00	2.304
100YrSCS24+20%	01-01-2019 16:10:00	2.304
100YrSCS24+20%	01-01-2019 16:20:00	2.304
100YrSCS24+20%	01-01-2019 16:30:00	2.304
100YrSCS24+20%	01-01-2019 16:40:00	2.304
100YrSCS24+20%	01-01-2019 16:50:00	2.304
100YrSCS24+20%	01-01-2019 17:00:00	2.304
100YrSCS24+20%	01-01-2019 17:10:00	2.304
100YrSCS24+20%	01-01-2019 17:20:00	2.304
100YrSCS24+20%	01-01-2019 17:30:00	2.304
100YrSCS24+20%	01-01-2019 17:40:00	2.304
100YrSCS24+20%	01-01-2019 17:50:00	2.304
100YrSCS24+20%	01-01-2019 18:00:00	2.304
100YrSCS24+20%	01-01-2019 18:10:00	2.304
100YrSCS24+20%	01-01-2019 18:20:00	2.304
100YrSCS24+20%	01-01-2019 18:30:00	2.304
100YrSCS24+20%	01-01-2019 18:40:00	2.304
100YrSCS24+20%	01-01-2019 18:50:00	2.304
100YrSCS24+20%	01-01-2019 19:00:00	2.304
100YrSCS24+20%	01-01-2019 19:10:00	2.304
100YrSCS24+20%	01-01-2019 19:20:00	2.304
100YrSCS24+20%	01-01-2019 19:30:00	2.304
100YrSCS24+20%	01-01-2019 19:40:00	2.304
100YrSCS24+20%	01-01-2019 19:50:00	2.304
100YrSCS24+20%	01-01-2019 20:00:00	1.536
100YrSCS24+20%	01-01-2019 20:10:00	1.536
100YrSCS24+20%	01-01-2019 20:20:00	1.536
100YrSCS24+20%	01-01-2019 20:30:00	1.536
100YrSCS24+20%	01-01-2019 20:40:00	1.536
100YrSCS24+20%	01-01-2019 20:50:00	1.536
100YrSCS24+20%	01-01-2019 21:00:00	1.536
100YrSCS24+20%	01-01-2019 21:10:00	1.536
100YrSCS24+20%	01-01-2019 21:20:00	1.536
100YrSCS24+20%	01-01-2019 21:30:00	1.536
100YrSCS24+20%	01-01-2019 21:40:00	1.536
100YrSCS24+20%	01-01-2019 21:50:00	1.536
100YrSCS24+20%	01-01-2019 22:00:00	1.536
100YrSCS24+20%	01-01-2019 22:10:00	1.536
100YrSCS24+20%	01-01-2019 22:20:00	1.536
100YrSCS24+20%	01-01-2019 22:30:00	1.536
100YrSCS24+20%	01-01-2019 22:40:00	1.536
100YrSCS24+20%	01-01-2019 22:50:00	1.536
100YrSCS24+20%	01-01-2019 23:00:00	1.536
100YrSCS24+20%	01-01-2019 23:10:00	1.536
100YrSCS24+20%	01-01-2019 23:20:00	1.536
100YrSCS24+20%	01-01-2019 23:30:00	1.536
100YrSCS24+20%	01-01-2019 23:40:00	1.536
100YrSCS24+20%	01-01-2019 23:50:00	1.536

;Rainfall (mm/hr)

1979July01	01-01-2019 00:00:00	2.3
1979July01	01-01-2019 00:05:00	2.3
1979July01	01-01-2019 00:10:00	8.89
1979July01	01-01-2019 00:15:00	8.89
1979July01	01-01-2019 00:20:00	8.89
1979July01	01-01-2019 00:25:00	8.89
1979July01	01-01-2019 00:30:00	38.1
1979July01	01-01-2019 00:35:00	38.1
1979July01	01-01-2019 00:40:00	38.1
1979July01	01-01-2019 00:45:00	38.1
1979July01	01-01-2019 00:50:00	38.1
1979July01	01-01-2019 00:55:00	38.1
1979July01	01-01-2019 01:00:00	38.1
1979July01	01-01-2019 01:05:00	50.8
1979July01	01-01-2019 01:10:00	50.8
1979July01	01-01-2019 01:15:00	76.2
1979July01	01-01-2019 01:20:00	106.7
1979July01	01-01-2019 01:25:00	106.7
1979July01	01-01-2019 01:30:00	71.1
1979July01	01-01-2019 01:35:00	71.1
1979July01	01-01-2019 01:40:00	30.5
1979July01	01-01-2019 01:45:00	30.5
1979July01	01-01-2019 01:50:00	30.5
1979July01	01-01-2019 01:55:00	30.5
1979July01	01-01-2019 02:00:00	3.8
1979July01	01-01-2019 02:05:00	3.8
1979July01	01-01-2019 02:10:00	3.8
1979July01	01-01-2019 02:15:00	3.8
1979July01	01-01-2019 02:20:00	3.8
1979July01	01-01-2019 02:25:00	3.8
1979July01	01-01-2019 02:30:00	3.8
1979July01	01-01-2019 02:35:00	3.8
1979July01	01-01-2019 02:40:00	3.8
1979July01	01-01-2019 02:45:00	3.8
1979July01	01-01-2019 02:50:00	3.8
1979July01	01-01-2019 02:55:00	3.8

;Rainfall (mm/hr)

1988Aug04	01-01-2019 00:00:00	0.1
1988Aug04	01-01-2019 00:05:00	0.1
1988Aug04	01-01-2019 00:10:00	0
1988Aug04	01-01-2019 00:15:00	3.7
1988Aug04	01-01-2019 00:20:00	6.2
1988Aug04	01-01-2019 00:25:00	101.5
1988Aug04	01-01-2019 00:30:00	15.5
1988Aug04	01-01-2019 00:35:00	29.3
1988Aug04	01-01-2019 00:40:00	19.8
1988Aug04	01-01-2019 00:45:00	1.5
1988Aug04	01-01-2019 00:50:00	1.7
1988Aug04	01-01-2019 00:55:00	5.4
1988Aug04	01-01-2019 01:00:00	24.6
1988Aug04	01-01-2019 01:05:00	26.5
1988Aug04	01-01-2019 01:10:00	34.9
1988Aug04	01-01-2019 01:15:00	10.2
1988Aug04	01-01-2019 01:20:00	27.1
1988Aug04	01-01-2019 01:25:00	104.4
1988Aug04	01-01-2019 01:30:00	27.5
1988Aug04	01-01-2019 01:35:00	62.5
1988Aug04	01-01-2019 01:40:00	31.8

1988Aug04	01-01-2019 01:45:00	79.8
1988Aug04	01-01-2019 01:50:00	67.5
1988Aug04	01-01-2019 01:55:00	156.2
1988Aug04	01-01-2019 02:00:00	5.1
1988Aug04	01-01-2019 02:05:00	0.2
1988Aug04	01-01-2019 02:10:00	0.2
1988Aug04	01-01-2019 02:15:00	0.2
1988Aug04	01-01-2019 02:20:00	0.2
1988Aug04	01-01-2019 02:25:00	0.2
1988Aug04	01-01-2019 02:30:00	0.2
1988Aug04	01-01-2019 02:35:00	0.2
1988Aug04	01-01-2019 02:40:00	0.2
1988Aug04	01-01-2019 02:45:00	0.2
1988Aug04	01-01-2019 02:50:00	0.2
1988Aug04	01-01-2019 02:55:00	12.8
1988Aug04	01-01-2019 03:00:00	14
1988Aug04	01-01-2019 03:05:00	22.2
1988Aug04	01-01-2019 03:10:00	21.8
1988Aug04	01-01-2019 03:15:00	1.4
1988Aug04	01-01-2019 03:20:00	0.2
1988Aug04	01-01-2019 03:25:00	0.2
1988Aug04	01-01-2019 03:30:00	0.2
1988Aug04	01-01-2019 03:35:00	0.2
1988Aug04	01-01-2019 03:40:00	0.2
1988Aug04	01-01-2019 03:45:00	0.2
1988Aug04	01-01-2019 03:50:00	0.2
1988Aug04	01-01-2019 03:55:00	0.2
1988Aug04	01-01-2019 04:00:00	0.2
1988Aug04	01-01-2019 04:05:00	0.2
1988Aug04	01-01-2019 04:10:00	0.2
1988Aug04	01-01-2019 04:15:00	0.2
1988Aug04	01-01-2019 04:20:00	0.2
1988Aug04	01-01-2019 04:25:00	0.2
1988Aug04	01-01-2019 04:30:00	0.2
1988Aug04	01-01-2019 04:35:00	0.2
1988Aug04	01-01-2019 04:40:00	0.2
1988Aug04	01-01-2019 04:45:00	0.2
1988Aug04	01-01-2019 04:50:00	0.2
1988Aug04	01-01-2019 04:55:00	2.9
1988Aug04	01-01-2019 05:00:00	7.8
1988Aug04	01-01-2019 05:05:00	10
1988Aug04	01-01-2019 05:10:00	6.3
1988Aug04	01-01-2019 05:15:00	5.1
1988Aug04	01-01-2019 05:20:00	9.8
1988Aug04	01-01-2019 05:25:00	2.6
1988Aug04	01-01-2019 05:30:00	1.7

;Rainfall (mm/hr)

1996Aug08	01-01-2019 00:00:00	4
1996Aug08	01-01-2019 00:05:00	11.9
1996Aug08	01-01-2019 00:10:00	26.5
1996Aug08	01-01-2019 00:15:00	13.3
1996Aug08	01-01-2019 00:20:00	0
1996Aug08	01-01-2019 00:25:00	2.7
1996Aug08	01-01-2019 00:30:00	0
1996Aug08	01-01-2019 00:35:00	8
1996Aug08	01-01-2019 00:40:00	18.6
1996Aug08	01-01-2019 00:45:00	10.6
1996Aug08	01-01-2019 00:50:00	21.2
1996Aug08	01-01-2019 00:55:00	2.7
1996Aug08	01-01-2019 01:00:00	2.7
1996Aug08	01-01-2019 01:05:00	15.9
1996Aug08	01-01-2019 01:10:00	66.3
1996Aug08	01-01-2019 01:15:00	55.7
1996Aug08	01-01-2019 01:20:00	122
1996Aug08	01-01-2019 01:25:00	88.9
1996Aug08	01-01-2019 01:30:00	9.3
1996Aug08	01-01-2019 01:35:00	8
1996Aug08	01-01-2019 01:40:00	4
1996Aug08	01-01-2019 01:45:00	0
1996Aug08	01-01-2019 01:50:00	2.7
1996Aug08	01-01-2019 01:55:00	0
1996Aug08	01-01-2019 02:00:00	0
1996Aug08	01-01-2019 02:05:00	0
1996Aug08	01-01-2019 02:10:00	5.3
1996Aug08	01-01-2019 02:15:00	0
1996Aug08	01-01-2019 02:20:00	0
1996Aug08	01-01-2019 02:25:00	0
1996Aug08	01-01-2019 02:30:00	0
1996Aug08	01-01-2019 02:35:00	0
1996Aug08	01-01-2019 02:40:00	0
1996Aug08	01-01-2019 02:45:00	4
1996Aug08	01-01-2019 02:50:00	53.1
1996Aug08	01-01-2019 02:55:00	69
1996Aug08	01-01-2019 03:00:00	63.7
1996Aug08	01-01-2019 03:05:00	58.4
1996Aug08	01-01-2019 03:10:00	47.8
1996Aug08	01-01-2019 03:15:00	15.9
1996Aug08	01-01-2019 03:20:00	13.3
1996Aug08	01-01-2019 03:25:00	8
1996Aug08	01-01-2019 03:30:00	5.3
1996Aug08	01-01-2019 03:35:00	6.6
1996Aug08	01-01-2019 03:40:00	2.7
1996Aug08	01-01-2019 03:45:00	4
1996Aug08	01-01-2019 03:50:00	2.7
1996Aug08	01-01-2019 03:55:00	4
1996Aug08	01-01-2019 04:00:00	2.7
1996Aug08	01-01-2019 04:05:00	5.3
1996Aug08	01-01-2019 04:10:00	4
1996Aug08	01-01-2019 04:15:00	2.7
1996Aug08	01-01-2019 04:20:00	4
1996Aug08	01-01-2019 04:25:00	2.7
1996Aug08	01-01-2019 04:30:00	1.3
1996Aug08	01-01-2019 04:35:00	1.3
1996Aug08	01-01-2019 04:40:00	0
1996Aug08	01-01-2019 04:45:00	0
1996Aug08	01-01-2019 04:50:00	0
1996Aug08	01-01-2019 04:55:00	0
1996Aug08	01-01-2019 05:00:00	2.7
1996Aug08	01-01-2019 05:05:00	0
1996Aug08	01-01-2019 05:10:00	0
1996Aug08	01-01-2019 05:15:00	0
1996Aug08	01-01-2019 05:20:00	0
1996Aug08	01-01-2019 05:25:00	0
1996Aug08	01-01-2019 05:30:00	0
1996Aug08	01-01-2019 05:35:00	0
1996Aug08	01-01-2019 05:40:00	1.3

;Rainfall (mm/hr)

25mmChicago4Hr	01-01-2019 00:00:00	0
25mmChicago4Hr	01-01-2019 00:10:00	1.5122
25mmChicago4Hr	01-01-2019 00:20:00	1.7483
25mmChicago4Hr	01-01-2019 00:30:00	2.0803
25mmChicago4Hr	01-01-2019 00:40:00	2.5819
25mmChicago4Hr	01-01-2019 00:50:00	3.4597
25mmChicago4Hr	01-01-2019 01:00:00	5.3924
25mmChicago4Hr	01-01-2019 01:10:00	13.4405
25mmChicago4Hr	01-01-2019 01:20:00	56.6613
25mmChicago4Hr	01-01-2019 01:30:00	17.7634
25mmChicago4Hr	01-01-2019 01:40:00	9.1177
25mmChicago4Hr	01-01-2019 01:50:00	6.1375
25mmChicago4Hr	01-01-2019 02:00:00	4.6474
25mmChicago4Hr	01-01-2019 02:10:00	3.7548
25mmChicago4Hr	01-01-2019 02:20:00	3.1647
25mmChicago4Hr	01-01-2019 02:30:00	2.7442
25mmChicago4Hr	01-01-2019 02:40:00	2.427
25mmChicago4Hr	01-01-2019 02:50:00	2.1762
25mmChicago4Hr	01-01-2019 03:00:00	1.977
25mmChicago4Hr	01-01-2019 03:10:00	1.8147
25mmChicago4Hr	01-01-2019 03:20:00	1.6819

25mmChicago4Hr	01-01-2019 03:30:00	1.5639
25mmChicago4Hr	01-01-2019 03:40:00	1.468
25mmChicago4Hr	01-01-2019 03:50:00	1.3795
25mmChicago4Hr	01-01-2019 04:00:00	1.3057

;Rainfall (mm/hr)

2YrSCS12hr	01-01-2019 0:00:00	1.08
2YrSCS12hr	01-01-2019 0:15:00	1.08
2YrSCS12hr	01-01-2019 0:30:00	1.08
2YrSCS12hr	01-01-2019 0:45:00	1.08
2YrSCS12hr	01-01-2019 1:00:00	1.08
2YrSCS12hr	01-01-2019 1:15:00	1.08
2YrSCS12hr	01-01-2019 1:30:00	1.08
2YrSCS12hr	01-01-2019 1:45:00	1.08
2YrSCS12hr	01-01-2019 2:00:00	1.296
2YrSCS12hr	01-01-2019 2:15:00	1.296
2YrSCS12hr	01-01-2019 2:30:00	1.296
2YrSCS12hr	01-01-2019 2:45:00	1.296
2YrSCS12hr	01-01-2019 3:00:00	1.728
2YrSCS12hr	01-01-2019 3:15:00	1.728
2YrSCS12hr	01-01-2019 3:30:00	1.728
2YrSCS12hr	01-01-2019 3:45:00	1.728
2YrSCS12hr	01-01-2019 4:00:00	2.592
2YrSCS12hr	01-01-2019 4:15:00	2.592
2YrSCS12hr	01-01-2019 4:30:00	3.456
2YrSCS12hr	01-01-2019 4:45:00	3.456
2YrSCS12hr	01-01-2019 5:00:00	5.184
2YrSCS12hr	01-01-2019 5:15:00	5.184
2YrSCS12hr	01-01-2019 5:30:00	20.736
2YrSCS12hr	01-01-2019 5:45:00	57.024
2YrSCS12hr	01-01-2019 6:00:00	7.776
2YrSCS12hr	01-01-2019 6:15:00	7.776
2YrSCS12hr	01-01-2019 6:30:00	3.456
2YrSCS12hr	01-01-2019 6:45:00	3.456
2YrSCS12hr	01-01-2019 7:00:00	2.592
2YrSCS12hr	01-01-2019 7:15:00	2.592
2YrSCS12hr	01-01-2019 7:30:00	2.592
2YrSCS12hr	01-01-2019 7:45:00	2.592
2YrSCS12hr	01-01-2019 8:00:00	1.512
2YrSCS12hr	01-01-2019 8:15:00	1.512
2YrSCS12hr	01-01-2019 8:30:00	1.512
2YrSCS12hr	01-01-2019 8:45:00	1.512
2YrSCS12hr	01-01-2019 9:00:00	1.512
2YrSCS12hr	01-01-2019 9:15:00	1.512
2YrSCS12hr	01-01-2019 9:30:00	1.512
2YrSCS12hr	01-01-2019 9:45:00	1.512
2YrSCS12hr	01-01-2019 10:00:00	0.864
2YrSCS12hr	01-01-2019 10:15:00	0.864
2YrSCS12hr	01-01-2019 10:30:00	0.864
2YrSCS12hr	01-01-2019 10:45:00	0.864
2YrSCS12hr	01-01-2019 11:00:00	0.864
2YrSCS12hr	01-01-2019 11:15:00	0.864
2YrSCS12hr	01-01-2019 11:30:00	0.864
2YrSCS12hr	01-01-2019 12:00:00	0

;Rainfall (mm/hr)

5YrSCS12hr	01-01-2019 0:00:00	1.44
5YrSCS12hr	01-01-2019 0:15:00	1.44
5YrSCS12hr	01-01-2019 0:30:00	1.44
5YrSCS12hr	01-01-2019 0:45:00	1.44
5YrSCS12hr	01-01-2019 1:00:00	1.44
5YrSCS12hr	01-01-2019 1:15:00	1.44
5YrSCS12hr	01-01-2019 1:30:00	1.44
5YrSCS12hr	01-01-2019 1:45:00	1.44
5YrSCS12hr	01-01-2019 2:00:00	1.728
5YrSCS12hr	01-01-2019 2:15:00	1.728
5YrSCS12hr	01-01-2019 2:30:00	1.728
5YrSCS12hr	01-01-2019 2:45:00	1.728
5YrSCS12hr	01-01-2019 3:00:00	2.304
5YrSCS12hr	01-01-2019 3:15:00	2.304
5YrSCS12hr	01-01-2019 3:30:00	2.304
5YrSCS12hr	01-01-2019 3:45:00	2.304
5YrSCS12hr	01-01-2019 4:00:00	3.456
5YrSCS12hr	01-01-2019 4:15:00	3.456
5YrSCS12hr	01-01-2019 4:30:00	4.608
5YrSCS12hr	01-01-2019 4:45:00	4.608
5YrSCS12hr	01-01-2019 5:00:00	6.912
5YrSCS12hr	01-01-2019 5:15:00	6.912
5YrSCS12hr	01-01-2019 5:30:00	27.648
5YrSCS12hr	01-01-2019 5:45:00	76.032
5YrSCS12hr	01-01-2019 6:00:00	10.368
5YrSCS12hr	01-01-2019 6:15:00	10.368
5YrSCS12hr	01-01-2019 6:30:00	4.608
5YrSCS12hr	01-01-2019 6:45:00	4.608
5YrSCS12hr	01-01-2019 7:00:00	3.456
5YrSCS12hr	01-01-2019 7:15:00	3.456
5YrSCS12hr	01-01-2019 7:30:00	3.456
5YrSCS12hr	01-01-2019 7:45:00	3.456
5YrSCS12hr	01-01-2019 8:00:00	2.016
5YrSCS12hr	01-01-2019 8:15:00	2.016
5YrSCS12hr	01-01-2019 8:30:00	2.016
5YrSCS12hr	01-01-2019 8:45:00	2.016
5YrSCS12hr	01-01-2019 9:00:00	2.016
5YrSCS12hr	01-01-2019 9:15:00	2.016
5YrSCS12hr	01-01-2019 9:30:00	2.016
5YrSCS12hr	01-01-2019 9:45:00	2.016
5YrSCS12hr	01-01-2019 10:00:00	1.152
5YrSCS12hr	01-01-2019 10:15:00	1.152
5YrSCS12hr	01-01-2019 10:30:00	1.152
5YrSCS12hr	01-01-2019 10:45:00	1.152
5YrSCS12hr	01-01-2019 11:00:00	1.152
5YrSCS12hr	01-01-2019 11:15:00	1.152
5YrSCS12hr	01-01-2019 11:30:00	1.152
5YrSCS12hr	01-01-2019 11:45:00	1.152
5YrSCS12hr	01-01-2019 12:00:00	0

;Depth (m)

MH-111-100YrCHI3Hr	01/01/2019 00:00:00	80.571
MH-111-100YrCHI3Hr	01/01/2019 00:05:00	80.571
MH-111-100YrCHI3Hr	01/01/2019 00:10:00	80.572
MH-111-100YrCHI3Hr	01/01/2019 00:15:00	80.573
MH-111-100YrCHI3Hr	01/01/2019 00:20:00	80.598
MH-111-100YrCHI3Hr	01/01/2019 00:25:00	80.659
MH-111-100YrCHI3Hr	01/01/2019 00:30:00	80.721
MH-111-100YrCHI3Hr	01/01/2019 00:35:00	80.794
MH-111-100YrCHI3Hr	01/01/2019 00:40:00	80.872
MH-111-100YrCHI3Hr	01/01/2019 00:45:00	80.963
MH-111-100YrCHI3Hr	01/01/2019 00:50:00	81.068
MH-111-100YrCHI3Hr	01/01/2019 00:55:00	81.22
MH-111-100YrCHI3Hr	01/01/2019 01:00:00	81.386
MH-111-100YrCHI3Hr	01/01/2019 01:05:00	81.505
MH-111-100YrCHI3Hr	01/01/2019 01:10:00	81.555
MH-111-100YrCHI3Hr	01/01/2019 01:15:00	81.604
MH-111-100YrCHI3Hr	01/01/2019 01:20:00	81.721
MH-111-100YrCHI3Hr	01/01/2019 01:25:00	81.907
MH-111-100YrCHI3Hr	01/01/2019 01:30:00	82.122
MH-111-100YrCHI3Hr	01/01/2019 01:35:00	82.313
MH-111-100YrCHI3Hr	01/01/2019 01:40:00	82.438
MH-111-100YrCHI3Hr	01/01/2019 01:45:00	82.497
MH-111-100YrCHI3Hr	01/01/2019 01:50:00	82.568
MH-111-100YrCHI3Hr	01/01/2019 01:55:00	82.632
MH-111-100YrCHI3Hr	01/01/2019 02:00:00	82.69
MH-111-100YrCHI3Hr	01/01/2019 02:05:00	82.713
MH-111-100YrCHI3Hr	01/01/2019 02:10:00	82.737
MH-111-100YrCHI3Hr	01/01/2019 02:15:00	82.761
MH-111-100YrCHI3Hr	01/01/2019 02:20:00	82.781
MH-111-100YrCHI3Hr	01/01/2019 02:25:00	82.787
MH-111-100YrCHI3Hr	01/01/2019 02:30:00	82.797
MH-111-100YrCHI3Hr	01/01/2019 02:35:00	82.804
MH-111-100YrCHI3Hr	01/01/2019 02:40:00	82.811

MH-111-100YrCHI3Hr 01/01/2019 02:45:00 82.811
MH-111-100YrCHI3Hr 01/01/2019 02:50:00 82.812
MH-111-100YrCHI3Hr 01/01/2019 02:55:00 82.814
MH-111-100YrCHI3Hr 01/01/2019 03:00:00 82.815
MH-111-100YrCHI3Hr 01/01/2019 03:05:00 82.813
MH-111-100YrCHI3Hr 01/01/2019 03:10:00 82.809
MH-111-100YrCHI3Hr 01/01/2019 03:15:00 82.808
MH-111-100YrCHI3Hr 01/01/2019 03:20:00 82.805
MH-111-100YrCHI3Hr 01/01/2019 03:25:00 82.799
MH-111-100YrCHI3Hr 01/01/2019 03:30:00 82.789
MH-111-100YrCHI3Hr 01/01/2019 03:35:00 82.785
MH-111-100YrCHI3Hr 01/01/2019 03:40:00 82.78
MH-111-100YrCHI3Hr 01/01/2019 03:45:00 82.772
MH-111-100YrCHI3Hr 01/01/2019 03:50:00 82.761
MH-111-100YrCHI3Hr 01/01/2019 03:55:00 82.755
MH-111-100YrCHI3Hr 01/01/2019 04:00:00 82.75
MH-111-100YrCHI3Hr 01/01/2019 04:05:00 82.741
MH-111-100YrCHI3Hr 01/01/2019 04:10:00 82.732
MH-111-100YrCHI3Hr 01/01/2019 04:15:00 82.725
MH-111-100YrCHI3Hr 01/01/2019 04:20:00 82.72
MH-111-100YrCHI3Hr 01/01/2019 04:25:00 82.713
MH-111-100YrCHI3Hr 01/01/2019 04:30:00 82.704
MH-111-100YrCHI3Hr 01/01/2019 04:35:00 82.697
MH-111-100YrCHI3Hr 01/01/2019 04:40:00 82.692
MH-111-100YrCHI3Hr 01/01/2019 04:45:00 82.686
MH-111-100YrCHI3Hr 01/01/2019 04:50:00 82.678
MH-111-100YrCHI3Hr 01/01/2019 04:55:00 82.671
MH-111-100YrCHI3Hr 01/01/2019 05:00:00 82.665
MH-111-100YrCHI3Hr 01/01/2019 05:05:00 82.661
MH-111-100YrCHI3Hr 01/01/2019 05:10:00 82.653
MH-111-100YrCHI3Hr 01/01/2019 05:15:00 82.647
MH-111-100YrCHI3Hr 01/01/2019 05:20:00 82.642
MH-111-100YrCHI3Hr 01/01/2019 05:25:00 82.637
MH-111-100YrCHI3Hr 01/01/2019 05:30:00 82.631
MH-111-100YrCHI3Hr 01/01/2019 05:35:00 82.624
MH-111-100YrCHI3Hr 01/01/2019 05:40:00 82.619
MH-111-100YrCHI3Hr 01/01/2019 05:45:00 82.616
MH-111-100YrCHI3Hr 01/01/2019 05:50:00 82.61
MH-111-100YrCHI3Hr 01/01/2019 05:55:00 82.604
MH-111-100YrCHI3Hr 01/01/2019 06:00:00 82.599
MH-111-100YrCHI3Hr 01/01/2019 06:05:00 82.596
MH-111-100YrCHI3Hr 01/01/2019 06:10:00 82.591
MH-111-100YrCHI3Hr 01/01/2019 06:15:00 82.585
MH-111-100YrCHI3Hr 01/01/2019 06:20:00 82.581
MH-111-100YrCHI3Hr 01/01/2019 06:25:00 82.577
MH-111-100YrCHI3Hr 01/01/2019 06:30:00 82.573
MH-111-100YrCHI3Hr 01/01/2019 06:35:00 82.568
MH-111-100YrCHI3Hr 01/01/2019 06:40:00 82.563
MH-111-100YrCHI3Hr 01/01/2019 06:45:00 82.56
MH-111-100YrCHI3Hr 01/01/2019 06:50:00 82.556
MH-111-100YrCHI3Hr 01/01/2019 06:55:00 82.552
MH-111-100YrCHI3Hr 01/01/2019 07:00:00 82.547
MH-111-100YrCHI3Hr 01/01/2019 07:05:00 82.544
MH-111-100YrCHI3Hr 01/01/2019 07:10:00 82.542
MH-111-100YrCHI3Hr 01/01/2019 07:15:00 82.538
MH-111-100YrCHI3Hr 01/01/2019 07:20:00 82.533
MH-111-100YrCHI3Hr 01/01/2019 07:25:00 82.529
MH-111-100YrCHI3Hr 01/01/2019 07:30:00 82.526
MH-111-100YrCHI3Hr 01/01/2019 07:35:00 82.523
MH-111-100YrCHI3Hr 01/01/2019 07:40:00 82.519
MH-111-100YrCHI3Hr 01/01/2019 07:45:00 82.516
MH-111-100YrCHI3Hr 01/01/2019 07:50:00 82.513
MH-111-100YrCHI3Hr 01/01/2019 07:55:00 82.51
MH-111-100YrCHI3Hr 01/01/2019 08:00:00 82.507
MH-111-100YrCHI3Hr 01/01/2019 08:05:00 82.503
MH-111-100YrCHI3Hr 01/01/2019 08:10:00 82.5
MH-111-100YrCHI3Hr 01/01/2019 08:15:00 82.497
MH-111-100YrCHI3Hr 01/01/2019 08:20:00 82.495
MH-111-100YrCHI3Hr 01/01/2019 08:25:00 82.491
MH-111-100YrCHI3Hr 01/01/2019 08:30:00 82.488
MH-111-100YrCHI3Hr 01/01/2019 08:35:00 82.485
MH-111-100YrCHI3Hr 01/01/2019 08:40:00 82.483
MH-111-100YrCHI3Hr 01/01/2019 08:45:00 82.48
MH-111-100YrCHI3Hr 01/01/2019 08:50:00 82.477
MH-111-100YrCHI3Hr 01/01/2019 08:55:00 82.474
MH-111-100YrCHI3Hr 01/01/2019 09:00:00 82.472
MH-111-100YrCHI3Hr 01/01/2019 09:05:00 82.469
MH-111-100YrCHI3Hr 01/01/2019 09:10:00 82.467
MH-111-100YrCHI3Hr 01/01/2019 09:15:00 82.463
MH-111-100YrCHI3Hr 01/01/2019 09:20:00 82.462
MH-111-100YrCHI3Hr 01/01/2019 09:25:00 82.459
MH-111-100YrCHI3Hr 01/01/2019 09:30:00 82.457
MH-111-100YrCHI3Hr 01/01/2019 09:35:00 82.453
MH-111-100YrCHI3Hr 01/01/2019 09:40:00 82.452
MH-111-100YrCHI3Hr 01/01/2019 09:45:00 82.449
MH-111-100YrCHI3Hr 01/01/2019 09:50:00 82.448
MH-111-100YrCHI3Hr 01/01/2019 09:55:00 82.444
MH-111-100YrCHI3Hr 01/01/2019 10:00:00 82.443
MH-111-100YrCHI3Hr 01/01/2019 10:05:00 82.44
MH-111-100YrCHI3Hr 01/01/2019 10:10:00 82.439
MH-111-100YrCHI3Hr 01/01/2019 10:15:00 82.435
MH-111-100YrCHI3Hr 01/01/2019 10:20:00 82.434
MH-111-100YrCHI3Hr 01/01/2019 10:25:00 82.431
MH-111-100YrCHI3Hr 01/01/2019 10:30:00 82.43
MH-111-100YrCHI3Hr 01/01/2019 10:35:00 82.426
MH-111-100YrCHI3Hr 01/01/2019 10:40:00 82.425
MH-111-100YrCHI3Hr 01/01/2019 10:45:00 82.422
MH-111-100YrCHI3Hr 01/01/2019 10:50:00 82.422
MH-111-100YrCHI3Hr 01/01/2019 10:55:00 82.418
MH-111-100YrCHI3Hr 01/01/2019 11:00:00 82.417
MH-111-100YrCHI3Hr 01/01/2019 11:05:00 82.414
MH-111-100YrCHI3Hr 01/01/2019 11:10:00 82.413
MH-111-100YrCHI3Hr 01/01/2019 11:15:00 82.411
MH-111-100YrCHI3Hr 01/01/2019 11:20:00 82.409
MH-111-100YrCHI3Hr 01/01/2019 11:25:00 82.407
MH-111-100YrCHI3Hr 01/01/2019 11:30:00 82.405
MH-111-100YrCHI3Hr 01/01/2019 11:35:00 82.404
MH-111-100YrCHI3Hr 01/01/2019 11:40:00 82.401
MH-111-100YrCHI3Hr 01/01/2019 11:45:00 82.4
MH-111-100YrCHI3Hr 01/01/2019 11:50:00 82.397
MH-111-100YrCHI3Hr 01/01/2019 11:55:00 82.396
MH-111-100YrCHI3Hr 01/01/2019 12:00:00 82.394
MH-111-100YrCHI3Hr 01/01/2019 12:05:00 82.392
MH-111-100YrCHI3Hr 01/01/2019 12:10:00 82.39
MH-111-100YrCHI3Hr 01/01/2019 12:15:00 82.388
MH-111-100YrCHI3Hr 01/01/2019 12:20:00 82.387
MH-111-100YrCHI3Hr 01/01/2019 12:25:00 82.385
MH-111-100YrCHI3Hr 01/01/2019 12:30:00 82.383
MH-111-100YrCHI3Hr 01/01/2019 12:35:00 82.381
MH-111-100YrCHI3Hr 01/01/2019 12:40:00 82.38
MH-111-100YrCHI3Hr 01/01/2019 12:45:00 82.378
MH-111-100YrCHI3Hr 01/01/2019 12:50:00 82.376
MH-111-100YrCHI3Hr 01/01/2019 12:55:00 82.374
MH-111-100YrCHI3Hr 01/01/2019 13:00:00 82.373
MH-111-100YrCHI3Hr 01/01/2019 13:05:00 82.371
MH-111-100YrCHI3Hr 01/01/2019 13:10:00 82.369
MH-111-100YrCHI3Hr 01/01/2019 13:15:00 82.367
MH-111-100YrCHI3Hr 01/01/2019 13:20:00 82.366
MH-111-100YrCHI3Hr 01/01/2019 13:25:00 82.364
MH-111-100YrCHI3Hr 01/01/2019 13:30:00 82.362
MH-111-100YrCHI3Hr 01/01/2019 13:35:00 82.36
MH-111-100YrCHI3Hr 01/01/2019 13:40:00 82.359
MH-111-100YrCHI3Hr 01/01/2019 13:45:00 82.357
MH-111-100YrCHI3Hr 01/01/2019 13:50:00 82.356
MH-111-100YrCHI3Hr 01/01/2019 13:55:00 82.354
MH-111-100YrCHI3Hr 01/01/2019 14:00:00 82.352
MH-111-100YrCHI3Hr 01/01/2019 14:05:00 82.35
MH-111-100YrCHI3Hr 01/01/2019 14:10:00 82.349
MH-111-100YrCHI3Hr 01/01/2019 14:15:00 82.347
MH-111-100YrCHI3Hr 01/01/2019 14:20:00 82.346

MH-111-100YrCHI3Hr 01/01/2019 14:25:00 82.344
MH-111-100YrCHI3Hr 01/01/2019 14:30:00 82.342
MH-111-100YrCHI3Hr 01/01/2019 14:35:00 82.34
MH-111-100YrCHI3Hr 01/01/2019 14:40:00 82.339
MH-111-100YrCHI3Hr 01/01/2019 14:45:00 82.337
MH-111-100YrCHI3Hr 01/01/2019 14:50:00 82.336
MH-111-100YrCHI3Hr 01/01/2019 14:55:00 82.334
MH-111-100YrCHI3Hr 01/01/2019 15:00:00 82.333
MH-111-100YrCHI3Hr 01/01/2019 15:05:00 82.331
MH-111-100YrCHI3Hr 01/01/2019 15:10:00 82.329
MH-111-100YrCHI3Hr 01/01/2019 15:15:00 82.328
MH-111-100YrCHI3Hr 01/01/2019 15:20:00 82.326
MH-111-100YrCHI3Hr 01/01/2019 15:25:00 82.324
MH-111-100YrCHI3Hr 01/01/2019 15:30:00 82.323
MH-111-100YrCHI3Hr 01/01/2019 15:35:00 82.321
MH-111-100YrCHI3Hr 01/01/2019 15:40:00 82.32
MH-111-100YrCHI3Hr 01/01/2019 15:45:00 82.318
MH-111-100YrCHI3Hr 01/01/2019 15:50:00 82.316
MH-111-100YrCHI3Hr 01/01/2019 15:55:00 82.314
MH-111-100YrCHI3Hr 01/01/2019 16:00:00 82.313
MH-111-100YrCHI3Hr 01/01/2019 16:05:00 82.312
MH-111-100YrCHI3Hr 01/01/2019 16:10:00 82.31
MH-111-100YrCHI3Hr 01/01/2019 16:15:00 82.308
MH-111-100YrCHI3Hr 01/01/2019 16:20:00 82.307
MH-111-100YrCHI3Hr 01/01/2019 16:25:00 82.305
MH-111-100YrCHI3Hr 01/01/2019 16:30:00 82.304
MH-111-100YrCHI3Hr 01/01/2019 16:35:00 82.302
MH-111-100YrCHI3Hr 01/01/2019 16:40:00 82.301
MH-111-100YrCHI3Hr 01/01/2019 16:45:00 82.299
MH-111-100YrCHI3Hr 01/01/2019 16:50:00 82.298
MH-111-100YrCHI3Hr 01/01/2019 16:55:00 82.296
MH-111-100YrCHI3Hr 01/01/2019 17:00:00 82.294
MH-111-100YrCHI3Hr 01/01/2019 17:05:00 82.293
MH-111-100YrCHI3Hr 01/01/2019 17:10:00 82.292
MH-111-100YrCHI3Hr 01/01/2019 17:15:00 82.29
MH-111-100YrCHI3Hr 01/01/2019 17:20:00 82.289
MH-111-100YrCHI3Hr 01/01/2019 17:25:00 82.287
MH-111-100YrCHI3Hr 01/01/2019 17:30:00 82.285
MH-111-100YrCHI3Hr 01/01/2019 17:35:00 82.284
MH-111-100YrCHI3Hr 01/01/2019 17:40:00 82.283
MH-111-100YrCHI3Hr 01/01/2019 17:45:00 82.281
MH-111-100YrCHI3Hr 01/01/2019 17:50:00 82.28
MH-111-100YrCHI3Hr 01/01/2019 17:55:00 82.278
MH-111-100YrCHI3Hr 01/01/2019 18:00:00 82.276
MH-111-100YrCHI3Hr 01/01/2019 18:05:00 82.275
MH-111-100YrCHI3Hr 01/01/2019 18:10:00 82.273
MH-111-100YrCHI3Hr 01/01/2019 18:15:00 82.272
MH-111-100YrCHI3Hr 01/01/2019 18:20:00 82.271
MH-111-100YrCHI3Hr 01/01/2019 18:25:00 82.269
MH-111-100YrCHI3Hr 01/01/2019 18:30:00 82.268
MH-111-100YrCHI3Hr 01/01/2019 18:35:00 82.266
MH-111-100YrCHI3Hr 01/01/2019 18:40:00 82.265
MH-111-100YrCHI3Hr 01/01/2019 18:45:00 82.263
MH-111-100YrCHI3Hr 01/01/2019 18:50:00 82.262
MH-111-100YrCHI3Hr 01/01/2019 18:55:00 82.26
MH-111-100YrCHI3Hr 01/01/2019 19:00:00 82.259
MH-111-100YrCHI3Hr 01/01/2019 19:05:00 82.257
MH-111-100YrCHI3Hr 01/01/2019 19:10:00 82.256
MH-111-100YrCHI3Hr 01/01/2019 19:15:00 82.254
MH-111-100YrCHI3Hr 01/01/2019 19:20:00 82.253
MH-111-100YrCHI3Hr 01/01/2019 19:25:00 82.251
MH-111-100YrCHI3Hr 01/01/2019 19:30:00 82.25
MH-111-100YrCHI3Hr 01/01/2019 19:35:00 82.249
MH-111-100YrCHI3Hr 01/01/2019 19:40:00 82.247
MH-111-100YrCHI3Hr 01/01/2019 19:45:00 82.246
MH-111-100YrCHI3Hr 01/01/2019 19:50:00 82.244
MH-111-100YrCHI3Hr 01/01/2019 19:55:00 82.243
MH-111-100YrCHI3Hr 01/01/2019 20:00:00 82.242
MH-111-100YrCHI3Hr 01/01/2019 20:05:00 82.24
MH-111-100YrCHI3Hr 01/01/2019 20:10:00 82.239
MH-111-100YrCHI3Hr 01/01/2019 20:15:00 82.237
MH-111-100YrCHI3Hr 01/01/2019 20:20:00 82.236
MH-111-100YrCHI3Hr 01/01/2019 20:25:00 82.234
MH-111-100YrCHI3Hr 01/01/2019 20:30:00 82.233
MH-111-100YrCHI3Hr 01/01/2019 20:35:00 82.232
MH-111-100YrCHI3Hr 01/01/2019 20:40:00 82.23
MH-111-100YrCHI3Hr 01/01/2019 20:45:00 82.229
MH-111-100YrCHI3Hr 01/01/2019 20:50:00 82.228
MH-111-100YrCHI3Hr 01/01/2019 20:55:00 82.226
MH-111-100YrCHI3Hr 01/01/2019 21:00:00 82.225
MH-111-100YrCHI3Hr 01/01/2019 21:05:00 82.223
MH-111-100YrCHI3Hr 01/01/2019 21:10:00 82.222
MH-111-100YrCHI3Hr 01/01/2019 21:15:00 82.221
MH-111-100YrCHI3Hr 01/01/2019 21:20:00 82.219
MH-111-100YrCHI3Hr 01/01/2019 21:25:00 82.218
MH-111-100YrCHI3Hr 01/01/2019 21:30:00 82.217
MH-111-100YrCHI3Hr 01/01/2019 21:35:00 82.215
MH-111-100YrCHI3Hr 01/01/2019 21:40:00 82.214
MH-111-100YrCHI3Hr 01/01/2019 21:45:00 82.213
MH-111-100YrCHI3Hr 01/01/2019 21:50:00 82.211
MH-111-100YrCHI3Hr 01/01/2019 21:55:00 82.21
MH-111-100YrCHI3Hr 01/01/2019 22:00:00 82.208
MH-111-100YrCHI3Hr 01/01/2019 22:05:00 82.208
MH-111-100YrCHI3Hr 01/01/2019 22:10:00 82.206
MH-111-100YrCHI3Hr 01/01/2019 22:15:00 82.205
MH-111-100YrCHI3Hr 01/01/2019 22:20:00 82.203
MH-111-100YrCHI3Hr 01/01/2019 22:25:00 82.203
MH-111-100YrCHI3Hr 01/01/2019 22:30:00 82.201
MH-111-100YrCHI3Hr 01/01/2019 22:35:00 82.2
MH-111-100YrCHI3Hr 01/01/2019 22:40:00 82.198
MH-111-100YrCHI3Hr 01/01/2019 22:45:00 82.197
MH-111-100YrCHI3Hr 01/01/2019 22:50:00 82.196
MH-111-100YrCHI3Hr 01/01/2019 22:55:00 82.194
MH-111-100YrCHI3Hr 01/01/2019 23:00:00 82.193
MH-111-100YrCHI3Hr 01/01/2019 23:05:00 82.191
MH-111-100YrCHI3Hr 01/01/2019 23:10:00 82.191
MH-111-100YrCHI3Hr 01/01/2019 23:15:00 82.189
MH-111-100YrCHI3Hr 01/01/2019 23:20:00 82.188
MH-111-100YrCHI3Hr 01/01/2019 23:25:00 82.186
MH-111-100YrCHI3Hr 01/01/2019 23:30:00 82.185
MH-111-100YrCHI3Hr 01/01/2019 23:35:00 82.184
MH-111-100YrCHI3Hr 01/01/2019 23:40:00 82.183
MH-111-100YrCHI3Hr 01/01/2019 23:45:00 82.181
MH-111-100YrCHI3Hr 01/01/2019 23:50:00 82.18
MH-111-100YrCHI3Hr 01/01/2019 23:55:00 82.179
MH-111-100YrCHI3Hr 01/02/2019 00:00:00 82.178

;Depth (m)
MH-111-100YrCHI3Hr+20% 01/01/2019 00:00:00 80.571
MH-111-100YrCHI3Hr+20% 01/01/2019 00:05:00 80.571
MH-111-100YrCHI3Hr+20% 01/01/2019 00:10:00 80.572
MH-111-100YrCHI3Hr+20% 01/01/2019 00:15:00 80.584
MH-111-100YrCHI3Hr+20% 01/01/2019 00:20:00 80.633
MH-111-100YrCHI3Hr+20% 01/01/2019 00:25:00 80.701
MH-111-100YrCHI3Hr+20% 01/01/2019 00:30:00 80.783
MH-111-100YrCHI3Hr+20% 01/01/2019 00:35:00 80.942
MH-111-100YrCHI3Hr+20% 01/01/2019 00:40:00 81.051
MH-111-100YrCHI3Hr+20% 01/01/2019 00:45:00 81.152
MH-111-100YrCHI3Hr+20% 01/01/2019 00:50:00 81.292
MH-111-100YrCHI3Hr+20% 01/01/2019 00:55:00 81.521
MH-111-100YrCHI3Hr+20% 01/01/2019 01:00:00 81.797
MH-111-100YrCHI3Hr+20% 01/01/2019 01:05:00 82.06
MH-111-100YrCHI3Hr+20% 01/01/2019 01:10:00 82.255
MH-111-100YrCHI3Hr+20% 01/01/2019 01:15:00 82.29
MH-111-100YrCHI3Hr+20% 01/01/2019 01:20:00 82.423
MH-111-100YrCHI3Hr+20% 01/01/2019 01:25:00 82.534
MH-111-100YrCHI3Hr+20% 01/01/2019 01:30:00 82.624
MH-111-100YrCHI3Hr+20% 01/01/2019 01:35:00 82.838
MH-111-100YrCHI3Hr+20% 01/01/2019 01:40:00 82.924
MH-111-100YrCHI3Hr+20% 01/01/2019 01:45:00 83.069

MH-111-100YrCHI3Hr+20% 01/01/2019 01:50:00	83.063
MH-111-100YrCHI3Hr+20% 01/01/2019 01:55:00	83.09
MH-111-100YrCHI3Hr+20% 01/01/2019 02:00:00	83.096
MH-111-100YrCHI3Hr+20% 01/01/2019 02:05:00	83.154
MH-111-100YrCHI3Hr+20% 01/01/2019 02:10:00	83.147
MH-111-100YrCHI3Hr+20% 01/01/2019 02:15:00	83.173
MH-111-100YrCHI3Hr+20% 01/01/2019 02:20:00	83.16
MH-111-100YrCHI3Hr+20% 01/01/2019 02:25:00	83.179
MH-111-100YrCHI3Hr+20% 01/01/2019 02:30:00	83.161
MH-111-100YrCHI3Hr+20% 01/01/2019 02:35:00	83.168
MH-111-100YrCHI3Hr+20% 01/01/2019 02:40:00	83.15
MH-111-100YrCHI3Hr+20% 01/01/2019 02:45:00	83.157
MH-111-100YrCHI3Hr+20% 01/01/2019 02:50:00	83.137
MH-111-100YrCHI3Hr+20% 01/01/2019 02:55:00	83.142
MH-111-100YrCHI3Hr+20% 01/01/2019 03:00:00	83.122
MH-111-100YrCHI3Hr+20% 01/01/2019 03:05:00	83.123
MH-111-100YrCHI3Hr+20% 01/01/2019 03:10:00	83.1
MH-111-100YrCHI3Hr+20% 01/01/2019 03:15:00	83.091
MH-111-100YrCHI3Hr+20% 01/01/2019 03:20:00	83.085
MH-111-100YrCHI3Hr+20% 01/01/2019 03:25:00	83.069
MH-111-100YrCHI3Hr+20% 01/01/2019 03:30:00	83.047
MH-111-100YrCHI3Hr+20% 01/01/2019 03:35:00	83.039
MH-111-100YrCHI3Hr+20% 01/01/2019 03:40:00	83.029
MH-111-100YrCHI3Hr+20% 01/01/2019 03:45:00	83.012
MH-111-100YrCHI3Hr+20% 01/01/2019 03:50:00	82.994
MH-111-100YrCHI3Hr+20% 01/01/2019 03:55:00	82.983
MH-111-100YrCHI3Hr+20% 01/01/2019 04:00:00	82.972
MH-111-100YrCHI3Hr+20% 01/01/2019 04:05:00	82.959
MH-111-100YrCHI3Hr+20% 01/01/2019 04:10:00	82.942
MH-111-100YrCHI3Hr+20% 01/01/2019 04:15:00	82.933
MH-111-100YrCHI3Hr+20% 01/01/2019 04:20:00	82.923
MH-111-100YrCHI3Hr+20% 01/01/2019 04:25:00	82.911
MH-111-100YrCHI3Hr+20% 01/01/2019 04:30:00	82.896
MH-111-100YrCHI3Hr+20% 01/01/2019 04:35:00	82.887
MH-111-100YrCHI3Hr+20% 01/01/2019 04:40:00	82.878
MH-111-100YrCHI3Hr+20% 01/01/2019 04:45:00	82.867
MH-111-100YrCHI3Hr+20% 01/01/2019 04:50:00	82.853
MH-111-100YrCHI3Hr+20% 01/01/2019 04:55:00	82.845
MH-111-100YrCHI3Hr+20% 01/01/2019 05:00:00	82.836
MH-111-100YrCHI3Hr+20% 01/01/2019 05:05:00	82.827
MH-111-100YrCHI3Hr+20% 01/01/2019 05:10:00	82.815
MH-111-100YrCHI3Hr+20% 01/01/2019 05:15:00	82.806
MH-111-100YrCHI3Hr+20% 01/01/2019 05:20:00	82.799
MH-111-100YrCHI3Hr+20% 01/01/2019 05:25:00	82.791
MH-111-100YrCHI3Hr+20% 01/01/2019 05:30:00	82.78
MH-111-100YrCHI3Hr+20% 01/01/2019 05:35:00	82.772
MH-111-100YrCHI3Hr+20% 01/01/2019 05:40:00	82.765
MH-111-100YrCHI3Hr+20% 01/01/2019 05:45:00	82.758
MH-111-100YrCHI3Hr+20% 01/01/2019 05:50:00	82.748
MH-111-100YrCHI3Hr+20% 01/01/2019 05:55:00	82.741
MH-111-100YrCHI3Hr+20% 01/01/2019 06:00:00	82.735
MH-111-100YrCHI3Hr+20% 01/01/2019 06:05:00	82.729
MH-111-100YrCHI3Hr+20% 01/01/2019 06:10:00	82.72
MH-111-100YrCHI3Hr+20% 01/01/2019 06:15:00	82.713
MH-111-100YrCHI3Hr+20% 01/01/2019 06:20:00	82.707
MH-111-100YrCHI3Hr+20% 01/01/2019 06:25:00	82.702
MH-111-100YrCHI3Hr+20% 01/01/2019 06:30:00	82.694
MH-111-100YrCHI3Hr+20% 01/01/2019 06:35:00	82.687
MH-111-100YrCHI3Hr+20% 01/01/2019 06:40:00	82.681
MH-111-100YrCHI3Hr+20% 01/01/2019 06:45:00	82.677
MH-111-100YrCHI3Hr+20% 01/01/2019 06:50:00	82.67
MH-111-100YrCHI3Hr+20% 01/01/2019 06:55:00	82.664
MH-111-100YrCHI3Hr+20% 01/01/2019 07:00:00	82.658
MH-111-100YrCHI3Hr+20% 01/01/2019 07:05:00	82.654
MH-111-100YrCHI3Hr+20% 01/01/2019 07:10:00	82.648
MH-111-100YrCHI3Hr+20% 01/01/2019 07:15:00	82.643
MH-111-100YrCHI3Hr+20% 01/01/2019 07:20:00	82.637
MH-111-100YrCHI3Hr+20% 01/01/2019 07:25:00	82.634
MH-111-100YrCHI3Hr+20% 01/01/2019 07:30:00	82.628
MH-111-100YrCHI3Hr+20% 01/01/2019 07:35:00	82.624
MH-111-100YrCHI3Hr+20% 01/01/2019 07:40:00	82.618
MH-111-100YrCHI3Hr+20% 01/01/2019 07:45:00	82.615
MH-111-100YrCHI3Hr+20% 01/01/2019 07:50:00	82.61
MH-111-100YrCHI3Hr+20% 01/01/2019 07:55:00	82.606
MH-111-100YrCHI3Hr+20% 01/01/2019 08:00:00	82.601
MH-111-100YrCHI3Hr+20% 01/01/2019 08:05:00	82.597
MH-111-100YrCHI3Hr+20% 01/01/2019 08:10:00	82.593
MH-111-100YrCHI3Hr+20% 01/01/2019 08:15:00	82.589
MH-111-100YrCHI3Hr+20% 01/01/2019 08:20:00	82.584
MH-111-100YrCHI3Hr+20% 01/01/2019 08:25:00	82.581
MH-111-100YrCHI3Hr+20% 01/01/2019 08:30:00	82.577
MH-111-100YrCHI3Hr+20% 01/01/2019 08:35:00	82.574
MH-111-100YrCHI3Hr+20% 01/01/2019 08:40:00	82.569
MH-111-100YrCHI3Hr+20% 01/01/2019 08:45:00	82.566
MH-111-100YrCHI3Hr+20% 01/01/2019 08:50:00	82.563
MH-111-100YrCHI3Hr+20% 01/01/2019 08:55:00	82.56
MH-111-100YrCHI3Hr+20% 01/01/2019 09:00:00	82.555
MH-111-100YrCHI3Hr+20% 01/01/2019 09:05:00	82.552
MH-111-100YrCHI3Hr+20% 01/01/2019 09:10:00	82.549
MH-111-100YrCHI3Hr+20% 01/01/2019 09:15:00	82.546
MH-111-100YrCHI3Hr+20% 01/01/2019 09:20:00	82.543
MH-111-100YrCHI3Hr+20% 01/01/2019 09:25:00	82.539
MH-111-100YrCHI3Hr+20% 01/01/2019 09:30:00	82.536
MH-111-100YrCHI3Hr+20% 01/01/2019 09:35:00	82.534
MH-111-100YrCHI3Hr+20% 01/01/2019 09:40:00	82.53
MH-111-100YrCHI3Hr+20% 01/01/2019 09:45:00	82.527
MH-111-100YrCHI3Hr+20% 01/01/2019 09:50:00	82.524
MH-111-100YrCHI3Hr+20% 01/01/2019 09:55:00	82.522
MH-111-100YrCHI3Hr+20% 01/01/2019 10:00:00	82.519
MH-111-100YrCHI3Hr+20% 01/01/2019 10:05:00	82.516
MH-111-100YrCHI3Hr+20% 01/01/2019 10:10:00	82.513
MH-111-100YrCHI3Hr+20% 01/01/2019 10:15:00	82.511
MH-111-100YrCHI3Hr+20% 01/01/2019 10:20:00	82.508
MH-111-100YrCHI3Hr+20% 01/01/2019 10:25:00	82.506
MH-111-100YrCHI3Hr+20% 01/01/2019 10:30:00	82.503
MH-111-100YrCHI3Hr+20% 01/01/2019 10:35:00	82.5
MH-111-100YrCHI3Hr+20% 01/01/2019 10:40:00	82.499
MH-111-100YrCHI3Hr+20% 01/01/2019 10:45:00	82.496
MH-111-100YrCHI3Hr+20% 01/01/2019 10:50:00	82.493
MH-111-100YrCHI3Hr+20% 01/01/2019 10:55:00	82.491
MH-111-100YrCHI3Hr+20% 01/01/2019 11:00:00	82.489
MH-111-100YrCHI3Hr+20% 01/01/2019 11:05:00	82.486
MH-111-100YrCHI3Hr+20% 01/01/2019 11:10:00	82.484
MH-111-100YrCHI3Hr+20% 01/01/2019 11:15:00	82.481
MH-111-100YrCHI3Hr+20% 01/01/2019 11:20:00	82.48
MH-111-100YrCHI3Hr+20% 01/01/2019 11:25:00	82.477
MH-111-100YrCHI3Hr+20% 01/01/2019 11:30:00	82.476
MH-111-100YrCHI3Hr+20% 01/01/2019 11:35:00	82.473
MH-111-100YrCHI3Hr+20% 01/01/2019 11:40:00	82.472
MH-111-100YrCHI3Hr+20% 01/01/2019 11:45:00	82.469
MH-111-100YrCHI3Hr+20% 01/01/2019 11:50:00	82.468
MH-111-100YrCHI3Hr+20% 01/01/2019 11:55:00	82.464
MH-111-100YrCHI3Hr+20% 01/01/2019 12:00:00	82.464
MH-111-100YrCHI3Hr+20% 01/01/2019 12:05:00	82.46
MH-111-100YrCHI3Hr+20% 01/01/2019 12:10:00	82.46
MH-111-100YrCHI3Hr+20% 01/01/2019 12:15:00	82.456
MH-111-100YrCHI3Hr+20% 01/01/2019 12:20:00	82.456
MH-111-100YrCHI3Hr+20% 01/01/2019 12:25:00	82.452
MH-111-100YrCHI3Hr+20% 01/01/2019 12:30:00	82.453
MH-111-100YrCHI3Hr+20% 01/01/2019 12:35:00	82.449
MH-111-100YrCHI3Hr+20% 01/01/2019 12:40:00	82.45
MH-111-100YrCHI3Hr+20% 01/01/2019 12:45:00	82.445
MH-111-100YrCHI3Hr+20% 01/01/2019 12:50:00	82.447
MH-111-100YrCHI3Hr+20% 01/01/2019 12:55:00	82.442
MH-111-100YrCHI3Hr+20% 01/01/2019 13:00:00	82.443
MH-111-100YrCHI3Hr+20% 01/01/2019 13:05:00	82.438
MH-111-100YrCHI3Hr+20% 01/01/2019 13:10:00	82.44
MH-111-100YrCHI3Hr+20% 01/01/2019 13:15:00	82.435
MH-111-100YrCHI3Hr+20% 01/01/2019 13:20:00	82.436
MH-111-100YrCHI3Hr+20% 01/01/2019 13:25:00	82.432

MH-111-100YrCHI3Hr+20% 01/01/2019 13:30:00 82.433
MH-111-100YrCHI3Hr+20% 01/01/2019 13:35:00 82.428
MH-111-100YrCHI3Hr+20% 01/01/2019 13:40:00 82.43
MH-111-100YrCHI3Hr+20% 01/01/2019 13:45:00 82.425
MH-111-100YrCHI3Hr+20% 01/01/2019 13:50:00 82.426
MH-111-100YrCHI3Hr+20% 01/01/2019 13:55:00 82.422
MH-111-100YrCHI3Hr+20% 01/01/2019 14:00:00 82.423
MH-111-100YrCHI3Hr+20% 01/01/2019 14:05:00 82.419
MH-111-100YrCHI3Hr+20% 01/01/2019 14:10:00 82.419
MH-111-100YrCHI3Hr+20% 01/01/2019 14:15:00 82.415
MH-111-100YrCHI3Hr+20% 01/01/2019 14:20:00 82.416
MH-111-100YrCHI3Hr+20% 01/01/2019 14:25:00 82.412
MH-111-100YrCHI3Hr+20% 01/01/2019 14:30:00 82.414
MH-111-100YrCHI3Hr+20% 01/01/2019 14:35:00 82.41
MH-111-100YrCHI3Hr+20% 01/01/2019 14:40:00 82.411
MH-111-100YrCHI3Hr+20% 01/01/2019 14:45:00 82.406
MH-111-100YrCHI3Hr+20% 01/01/2019 14:50:00 82.408
MH-111-100YrCHI3Hr+20% 01/01/2019 14:55:00 82.403
MH-111-100YrCHI3Hr+20% 01/01/2019 15:00:00 82.405
MH-111-100YrCHI3Hr+20% 01/01/2019 15:05:00 82.4
MH-111-100YrCHI3Hr+20% 01/01/2019 15:10:00 82.402
MH-111-100YrCHI3Hr+20% 01/01/2019 15:15:00 82.398
MH-111-100YrCHI3Hr+20% 01/01/2019 15:20:00 82.399
MH-111-100YrCHI3Hr+20% 01/01/2019 15:25:00 82.396
MH-111-100YrCHI3Hr+20% 01/01/2019 15:30:00 82.396
MH-111-100YrCHI3Hr+20% 01/01/2019 15:35:00 82.394
MH-111-100YrCHI3Hr+20% 01/01/2019 15:40:00 82.394
MH-111-100YrCHI3Hr+20% 01/01/2019 15:45:00 82.393
MH-111-100YrCHI3Hr+20% 01/01/2019 15:50:00 82.392
MH-111-100YrCHI3Hr+20% 01/01/2019 15:55:00 82.391
MH-111-100YrCHI3Hr+20% 01/01/2019 16:00:00 82.389
MH-111-100YrCHI3Hr+20% 01/01/2019 16:05:00 82.387
MH-111-100YrCHI3Hr+20% 01/01/2019 16:10:00 82.385
MH-111-100YrCHI3Hr+20% 01/01/2019 16:15:00 82.384
MH-111-100YrCHI3Hr+20% 01/01/2019 16:20:00 82.383
MH-111-100YrCHI3Hr+20% 01/01/2019 16:25:00 82.382
MH-111-100YrCHI3Hr+20% 01/01/2019 16:30:00 82.38
MH-111-100YrCHI3Hr+20% 01/01/2019 16:35:00 82.377
MH-111-100YrCHI3Hr+20% 01/01/2019 16:40:00 82.377
MH-111-100YrCHI3Hr+20% 01/01/2019 16:45:00 82.376
MH-111-100YrCHI3Hr+20% 01/01/2019 16:50:00 82.376
MH-111-100YrCHI3Hr+20% 01/01/2019 16:55:00 82.374
MH-111-100YrCHI3Hr+20% 01/01/2019 17:00:00 82.373
MH-111-100YrCHI3Hr+20% 01/01/2019 17:05:00 82.372
MH-111-100YrCHI3Hr+20% 01/01/2019 17:10:00 82.371
MH-111-100YrCHI3Hr+20% 01/01/2019 17:15:00 82.368
MH-111-100YrCHI3Hr+20% 01/01/2019 17:20:00 82.367
MH-111-100YrCHI3Hr+20% 01/01/2019 17:25:00 82.366
MH-111-100YrCHI3Hr+20% 01/01/2019 17:30:00 82.365
MH-111-100YrCHI3Hr+20% 01/01/2019 17:35:00 82.363
MH-111-100YrCHI3Hr+20% 01/01/2019 17:40:00 82.363
MH-111-100YrCHI3Hr+20% 01/01/2019 17:45:00 82.361
MH-111-100YrCHI3Hr+20% 01/01/2019 17:50:00 82.36
MH-111-100YrCHI3Hr+20% 01/01/2019 17:55:00 82.358
MH-111-100YrCHI3Hr+20% 01/01/2019 18:00:00 82.358
MH-111-100YrCHI3Hr+20% 01/01/2019 18:05:00 82.356
MH-111-100YrCHI3Hr+20% 01/01/2019 18:10:00 82.356
MH-111-100YrCHI3Hr+20% 01/01/2019 18:15:00 82.354
MH-111-100YrCHI3Hr+20% 01/01/2019 18:20:00 82.353
MH-111-100YrCHI3Hr+20% 01/01/2019 18:25:00 82.351
MH-111-100YrCHI3Hr+20% 01/01/2019 18:30:00 82.351
MH-111-100YrCHI3Hr+20% 01/01/2019 18:35:00 82.348
MH-111-100YrCHI3Hr+20% 01/01/2019 18:40:00 82.348
MH-111-100YrCHI3Hr+20% 01/01/2019 18:45:00 82.347
MH-111-100YrCHI3Hr+20% 01/01/2019 18:50:00 82.347
MH-111-100YrCHI3Hr+20% 01/01/2019 18:55:00 82.344
MH-111-100YrCHI3Hr+20% 01/01/2019 19:00:00 82.344
MH-111-100YrCHI3Hr+20% 01/01/2019 19:05:00 82.341
MH-111-100YrCHI3Hr+20% 01/01/2019 19:10:00 82.341
MH-111-100YrCHI3Hr+20% 01/01/2019 19:15:00 82.339
MH-111-100YrCHI3Hr+20% 01/01/2019 19:20:00 82.34
MH-111-100YrCHI3Hr+20% 01/01/2019 19:25:00 82.336
MH-111-100YrCHI3Hr+20% 01/01/2019 19:30:00 82.337
MH-111-100YrCHI3Hr+20% 01/01/2019 19:35:00 82.334
MH-111-100YrCHI3Hr+20% 01/01/2019 19:40:00 82.334
MH-111-100YrCHI3Hr+20% 01/01/2019 19:45:00 82.332
MH-111-100YrCHI3Hr+20% 01/01/2019 19:50:00 82.332
MH-111-100YrCHI3Hr+20% 01/01/2019 19:55:00 82.329
MH-111-100YrCHI3Hr+20% 01/01/2019 20:00:00 82.33
MH-111-100YrCHI3Hr+20% 01/01/2019 20:05:00 82.326
MH-111-100YrCHI3Hr+20% 01/01/2019 20:10:00 82.327
MH-111-100YrCHI3Hr+20% 01/01/2019 20:15:00 82.325
MH-111-100YrCHI3Hr+20% 01/01/2019 20:20:00 82.324
MH-111-100YrCHI3Hr+20% 01/01/2019 20:25:00 82.323
MH-111-100YrCHI3Hr+20% 01/01/2019 20:30:00 82.321
MH-111-100YrCHI3Hr+20% 01/01/2019 20:35:00 82.32
MH-111-100YrCHI3Hr+20% 01/01/2019 20:40:00 82.319
MH-111-100YrCHI3Hr+20% 01/01/2019 20:45:00 82.318
MH-111-100YrCHI3Hr+20% 01/01/2019 20:50:00 82.317
MH-111-100YrCHI3Hr+20% 01/01/2019 20:55:00 82.316
MH-111-100YrCHI3Hr+20% 01/01/2019 21:00:00 82.314
MH-111-100YrCHI3Hr+20% 01/01/2019 21:05:00 82.313
MH-111-100YrCHI3Hr+20% 01/01/2019 21:10:00 82.313
MH-111-100YrCHI3Hr+20% 01/01/2019 21:15:00 82.311
MH-111-100YrCHI3Hr+20% 01/01/2019 21:20:00 82.31
MH-111-100YrCHI3Hr+20% 01/01/2019 21:25:00 82.309
MH-111-100YrCHI3Hr+20% 01/01/2019 21:30:00 82.308
MH-111-100YrCHI3Hr+20% 01/01/2019 21:35:00 82.307
MH-111-100YrCHI3Hr+20% 01/01/2019 21:40:00 82.305
MH-111-100YrCHI3Hr+20% 01/01/2019 21:45:00 82.304
MH-111-100YrCHI3Hr+20% 01/01/2019 21:50:00 82.303
MH-111-100YrCHI3Hr+20% 01/01/2019 21:55:00 82.302
MH-111-100YrCHI3Hr+20% 01/01/2019 22:00:00 82.301
MH-111-100YrCHI3Hr+20% 01/01/2019 22:05:00 82.299
MH-111-100YrCHI3Hr+20% 01/01/2019 22:10:00 82.298
MH-111-100YrCHI3Hr+20% 01/01/2019 22:15:00 82.297
MH-111-100YrCHI3Hr+20% 01/01/2019 22:20:00 82.296
MH-111-100YrCHI3Hr+20% 01/01/2019 22:25:00 82.295
MH-111-100YrCHI3Hr+20% 01/01/2019 22:30:00 82.294
MH-111-100YrCHI3Hr+20% 01/01/2019 22:35:00 82.293
MH-111-100YrCHI3Hr+20% 01/01/2019 22:40:00 82.291
MH-111-100YrCHI3Hr+20% 01/01/2019 22:45:00 82.29
MH-111-100YrCHI3Hr+20% 01/01/2019 22:50:00 82.289
MH-111-100YrCHI3Hr+20% 01/01/2019 22:55:00 82.288
MH-111-100YrCHI3Hr+20% 01/01/2019 23:00:00 82.287
MH-111-100YrCHI3Hr+20% 01/01/2019 23:05:00 82.285
MH-111-100YrCHI3Hr+20% 01/01/2019 23:10:00 82.284
MH-111-100YrCHI3Hr+20% 01/01/2019 23:15:00 82.283
MH-111-100YrCHI3Hr+20% 01/01/2019 23:20:00 82.283
MH-111-100YrCHI3Hr+20% 01/01/2019 23:25:00 82.281
MH-111-100YrCHI3Hr+20% 01/01/2019 23:30:00 82.28
MH-111-100YrCHI3Hr+20% 01/01/2019 23:35:00 82.279
MH-111-100YrCHI3Hr+20% 01/01/2019 23:40:00 82.278
MH-111-100YrCHI3Hr+20% 01/01/2019 23:45:00 82.276
MH-111-100YrCHI3Hr+20% 01/01/2019 23:50:00 82.275
MH-111-100YrCHI3Hr+20% 01/01/2019 23:55:00 82.274
MH-111-100YrCHI3Hr+20% 01/02/2019 00:00:00 82.273

;Depth (m)
MH-111-100YrSCS24Hr 01/01/2019 00:00:00 80.571
MH-111-100YrSCS24Hr 01/01/2019 00:05:00 80.571
MH-111-100YrSCS24Hr 01/01/2019 00:10:00 80.572
MH-111-100YrSCS24Hr 01/01/2019 00:15:00 80.572
MH-111-100YrSCS24Hr 01/01/2019 00:20:00 80.572
MH-111-100YrSCS24Hr 01/01/2019 00:25:00 80.572
MH-111-100YrSCS24Hr 01/01/2019 00:30:00 80.572
MH-111-100YrSCS24Hr 01/01/2019 00:35:00 80.572
MH-111-100YrSCS24Hr 01/01/2019 00:40:00 80.572
MH-111-100YrSCS24Hr 01/01/2019 00:45:00 80.572
MH-111-100YrSCS24Hr 01/01/2019 00:50:00 80.572

MH-111-100YrSCS24Hr 01/01/2019 00:55:00 80.572
MH-111-100YrSCS24Hr 01/01/2019 01:00:00 80.572
MH-111-100YrSCS24Hr 01/01/2019 01:05:00 80.572
MH-111-100YrSCS24Hr 01/01/2019 01:10:00 80.572
MH-111-100YrSCS24Hr 01/01/2019 01:15:00 80.572
MH-111-100YrSCS24Hr 01/01/2019 01:20:00 80.572
MH-111-100YrSCS24Hr 01/01/2019 01:25:00 80.574
MH-111-100YrSCS24Hr 01/01/2019 01:30:00 80.581
MH-111-100YrSCS24Hr 01/01/2019 01:35:00 80.591
MH-111-100YrSCS24Hr 01/01/2019 01:40:00 80.6
MH-111-100YrSCS24Hr 01/01/2019 01:45:00 80.607
MH-111-100YrSCS24Hr 01/01/2019 01:50:00 80.615
MH-111-100YrSCS24Hr 01/01/2019 01:55:00 80.625
MH-111-100YrSCS24Hr 01/01/2019 02:00:00 80.641
MH-111-100YrSCS24Hr 01/01/2019 02:05:00 80.671
MH-111-100YrSCS24Hr 01/01/2019 02:10:00 80.709
MH-111-100YrSCS24Hr 01/01/2019 02:15:00 80.723
MH-111-100YrSCS24Hr 01/01/2019 02:20:00 80.728
MH-111-100YrSCS24Hr 01/01/2019 02:25:00 80.731
MH-111-100YrSCS24Hr 01/01/2019 02:30:00 80.734
MH-111-100YrSCS24Hr 01/01/2019 02:35:00 80.736
MH-111-100YrSCS24Hr 01/01/2019 02:40:00 80.737
MH-111-100YrSCS24Hr 01/01/2019 02:45:00 80.738
MH-111-100YrSCS24Hr 01/01/2019 02:50:00 80.738
MH-111-100YrSCS24Hr 01/01/2019 02:55:00 80.738
MH-111-100YrSCS24Hr 01/01/2019 03:00:00 80.738
MH-111-100YrSCS24Hr 01/01/2019 03:05:00 80.738
MH-111-100YrSCS24Hr 01/01/2019 03:10:00 80.738
MH-111-100YrSCS24Hr 01/01/2019 03:15:00 80.738
MH-111-100YrSCS24Hr 01/01/2019 03:20:00 80.738
MH-111-100YrSCS24Hr 01/01/2019 03:25:00 80.738
MH-111-100YrSCS24Hr 01/01/2019 03:30:00 80.738
MH-111-100YrSCS24Hr 01/01/2019 03:35:00 80.738
MH-111-100YrSCS24Hr 01/01/2019 03:40:00 80.738
MH-111-100YrSCS24Hr 01/01/2019 03:45:00 80.738
MH-111-100YrSCS24Hr 01/01/2019 03:50:00 80.738
MH-111-100YrSCS24Hr 01/01/2019 03:55:00 80.738
MH-111-100YrSCS24Hr 01/01/2019 04:00:00 80.738
MH-111-100YrSCS24Hr 01/01/2019 04:05:00 80.739
MH-111-100YrSCS24Hr 01/01/2019 04:10:00 80.74
MH-111-100YrSCS24Hr 01/01/2019 04:15:00 80.742
MH-111-100YrSCS24Hr 01/01/2019 04:20:00 80.744
MH-111-100YrSCS24Hr 01/01/2019 04:25:00 80.746
MH-111-100YrSCS24Hr 01/01/2019 04:30:00 80.75
MH-111-100YrSCS24Hr 01/01/2019 04:35:00 80.752
MH-111-100YrSCS24Hr 01/01/2019 04:40:00 80.754
MH-111-100YrSCS24Hr 01/01/2019 04:45:00 80.755
MH-111-100YrSCS24Hr 01/01/2019 04:50:00 80.755
MH-111-100YrSCS24Hr 01/01/2019 04:55:00 80.755
MH-111-100YrSCS24Hr 01/01/2019 05:00:00 80.755
MH-111-100YrSCS24Hr 01/01/2019 05:05:00 80.755
MH-111-100YrSCS24Hr 01/01/2019 05:10:00 80.755
MH-111-100YrSCS24Hr 01/01/2019 05:15:00 80.755
MH-111-100YrSCS24Hr 01/01/2019 05:20:00 80.755
MH-111-100YrSCS24Hr 01/01/2019 05:25:00 80.755
MH-111-100YrSCS24Hr 01/01/2019 05:30:00 80.755
MH-111-100YrSCS24Hr 01/01/2019 05:35:00 80.755
MH-111-100YrSCS24Hr 01/01/2019 05:40:00 80.755
MH-111-100YrSCS24Hr 01/01/2019 05:45:00 80.755
MH-111-100YrSCS24Hr 01/01/2019 05:50:00 80.755
MH-111-100YrSCS24Hr 01/01/2019 05:55:00 80.755
MH-111-100YrSCS24Hr 01/01/2019 06:00:00 80.755
MH-111-100YrSCS24Hr 01/01/2019 06:05:00 80.755
MH-111-100YrSCS24Hr 01/01/2019 06:10:00 80.756
MH-111-100YrSCS24Hr 01/01/2019 06:15:00 80.757
MH-111-100YrSCS24Hr 01/01/2019 06:20:00 80.758
MH-111-100YrSCS24Hr 01/01/2019 06:25:00 80.76
MH-111-100YrSCS24Hr 01/01/2019 06:30:00 80.762
MH-111-100YrSCS24Hr 01/01/2019 06:35:00 80.764
MH-111-100YrSCS24Hr 01/01/2019 06:40:00 80.765
MH-111-100YrSCS24Hr 01/01/2019 06:45:00 80.765
MH-111-100YrSCS24Hr 01/01/2019 06:50:00 80.765
MH-111-100YrSCS24Hr 01/01/2019 06:55:00 80.765
MH-111-100YrSCS24Hr 01/01/2019 07:00:00 80.765
MH-111-100YrSCS24Hr 01/01/2019 07:05:00 80.766
MH-111-100YrSCS24Hr 01/01/2019 07:10:00 80.768
MH-111-100YrSCS24Hr 01/01/2019 07:15:00 80.77
MH-111-100YrSCS24Hr 01/01/2019 07:20:00 80.772
MH-111-100YrSCS24Hr 01/01/2019 07:25:00 80.776
MH-111-100YrSCS24Hr 01/01/2019 07:30:00 80.78
MH-111-100YrSCS24Hr 01/01/2019 07:35:00 80.782
MH-111-100YrSCS24Hr 01/01/2019 07:40:00 80.784
MH-111-100YrSCS24Hr 01/01/2019 07:45:00 80.784
MH-111-100YrSCS24Hr 01/01/2019 07:50:00 80.784
MH-111-100YrSCS24Hr 01/01/2019 07:55:00 80.784
MH-111-100YrSCS24Hr 01/01/2019 08:00:00 80.784
MH-111-100YrSCS24Hr 01/01/2019 08:05:00 80.785
MH-111-100YrSCS24Hr 01/01/2019 08:10:00 80.787
MH-111-100YrSCS24Hr 01/01/2019 08:15:00 80.789
MH-111-100YrSCS24Hr 01/01/2019 08:20:00 80.791
MH-111-100YrSCS24Hr 01/01/2019 08:25:00 80.795
MH-111-100YrSCS24Hr 01/01/2019 08:30:00 80.799
MH-111-100YrSCS24Hr 01/01/2019 08:35:00 80.801
MH-111-100YrSCS24Hr 01/01/2019 08:40:00 80.803
MH-111-100YrSCS24Hr 01/01/2019 08:45:00 80.804
MH-111-100YrSCS24Hr 01/01/2019 08:50:00 80.805
MH-111-100YrSCS24Hr 01/01/2019 08:55:00 80.807
MH-111-100YrSCS24Hr 01/01/2019 09:00:00 80.809
MH-111-100YrSCS24Hr 01/01/2019 09:05:00 80.81
MH-111-100YrSCS24Hr 01/01/2019 09:10:00 80.812
MH-111-100YrSCS24Hr 01/01/2019 09:15:00 80.814
MH-111-100YrSCS24Hr 01/01/2019 09:20:00 80.817
MH-111-100YrSCS24Hr 01/01/2019 09:25:00 80.821
MH-111-100YrSCS24Hr 01/01/2019 09:30:00 80.824
MH-111-100YrSCS24Hr 01/01/2019 09:35:00 80.826
MH-111-100YrSCS24Hr 01/01/2019 09:40:00 80.829
MH-111-100YrSCS24Hr 01/01/2019 09:45:00 80.831
MH-111-100YrSCS24Hr 01/01/2019 09:50:00 80.835
MH-111-100YrSCS24Hr 01/01/2019 09:55:00 80.839
MH-111-100YrSCS24Hr 01/01/2019 10:00:00 80.842
MH-111-100YrSCS24Hr 01/01/2019 10:05:00 80.846
MH-111-100YrSCS24Hr 01/01/2019 10:10:00 80.851
MH-111-100YrSCS24Hr 01/01/2019 10:15:00 80.857
MH-111-100YrSCS24Hr 01/01/2019 10:20:00 80.865
MH-111-100YrSCS24Hr 01/01/2019 10:25:00 80.876
MH-111-100YrSCS24Hr 01/01/2019 10:30:00 80.883
MH-111-100YrSCS24Hr 01/01/2019 10:35:00 80.89
MH-111-100YrSCS24Hr 01/01/2019 10:40:00 80.9
MH-111-100YrSCS24Hr 01/01/2019 10:45:00 80.91
MH-111-100YrSCS24Hr 01/01/2019 10:50:00 80.926
MH-111-100YrSCS24Hr 01/01/2019 10:55:00 80.942
MH-111-100YrSCS24Hr 01/01/2019 11:00:00 80.952
MH-111-100YrSCS24Hr 01/01/2019 11:05:00 80.965
MH-111-100YrSCS24Hr 01/01/2019 11:10:00 80.981
MH-111-100YrSCS24Hr 01/01/2019 11:15:00 81.003
MH-111-100YrSCS24Hr 01/01/2019 11:20:00 81.035
MH-111-100YrSCS24Hr 01/01/2019 11:25:00 81.057
MH-111-100YrSCS24Hr 01/01/2019 11:30:00 81.073
MH-111-100YrSCS24Hr 01/01/2019 11:35:00 81.113
MH-111-100YrSCS24Hr 01/01/2019 11:40:00 81.193
MH-111-100YrSCS24Hr 01/01/2019 11:45:00 81.391
MH-111-100YrSCS24Hr 01/01/2019 11:50:00 81.635
MH-111-100YrSCS24Hr 01/01/2019 11:55:00 81.867
MH-111-100YrSCS24Hr 01/01/2019 12:00:00 82.056
MH-111-100YrSCS24Hr 01/01/2019 12:05:00 82.272
MH-111-100YrSCS24Hr 01/01/2019 12:10:00 82.488
MH-111-100YrSCS24Hr 01/01/2019 12:15:00 82.575
MH-111-100YrSCS24Hr 01/01/2019 12:20:00 82.687
MH-111-100YrSCS24Hr 01/01/2019 12:25:00 82.794
MH-111-100YrSCS24Hr 01/01/2019 12:30:00 82.82

MH-111-100YrSCS24Hr 01/01/2019 12:35:00 82.855
MH-111-100YrSCS24Hr 01/01/2019 12:40:00 82.903
MH-111-100YrSCS24Hr 01/01/2019 12:45:00 82.933
MH-111-100YrSCS24Hr 01/01/2019 12:50:00 82.969
MH-111-100YrSCS24Hr 01/01/2019 12:55:00 82.976
MH-111-100YrSCS24Hr 01/01/2019 13:00:00 82.992
MH-111-100YrSCS24Hr 01/01/2019 13:05:00 82.99
MH-111-100YrSCS24Hr 01/01/2019 13:10:00 82.997
MH-111-100YrSCS24Hr 01/01/2019 13:15:00 82.992
MH-111-100YrSCS24Hr 01/01/2019 13:20:00 82.999
MH-111-100YrSCS24Hr 01/01/2019 13:25:00 82.99
MH-111-100YrSCS24Hr 01/01/2019 13:30:00 82.991
MH-111-100YrSCS24Hr 01/01/2019 13:35:00 82.982
MH-111-100YrSCS24Hr 01/01/2019 13:40:00 82.983
MH-111-100YrSCS24Hr 01/01/2019 13:45:00 82.973
MH-111-100YrSCS24Hr 01/01/2019 13:50:00 82.972
MH-111-100YrSCS24Hr 01/01/2019 13:55:00 82.962
MH-111-100YrSCS24Hr 01/01/2019 14:00:00 82.962
MH-111-100YrSCS24Hr 01/01/2019 14:05:00 82.951
MH-111-100YrSCS24Hr 01/01/2019 14:10:00 82.948
MH-111-100YrSCS24Hr 01/01/2019 14:15:00 82.938
MH-111-100YrSCS24Hr 01/01/2019 14:20:00 82.936
MH-111-100YrSCS24Hr 01/01/2019 14:25:00 82.927
MH-111-100YrSCS24Hr 01/01/2019 14:30:00 82.922
MH-111-100YrSCS24Hr 01/01/2019 14:35:00 82.913
MH-111-100YrSCS24Hr 01/01/2019 14:40:00 82.91
MH-111-100YrSCS24Hr 01/01/2019 14:45:00 82.9
MH-111-100YrSCS24Hr 01/01/2019 14:50:00 82.897
MH-111-100YrSCS24Hr 01/01/2019 14:55:00 82.887
MH-111-100YrSCS24Hr 01/01/2019 15:00:00 82.885
MH-111-100YrSCS24Hr 01/01/2019 15:05:00 82.876
MH-111-100YrSCS24Hr 01/01/2019 15:10:00 82.873
MH-111-100YrSCS24Hr 01/01/2019 15:15:00 82.864
MH-111-100YrSCS24Hr 01/01/2019 15:20:00 82.862
MH-111-100YrSCS24Hr 01/01/2019 15:25:00 82.853
MH-111-100YrSCS24Hr 01/01/2019 15:30:00 82.851
MH-111-100YrSCS24Hr 01/01/2019 15:35:00 82.843
MH-111-100YrSCS24Hr 01/01/2019 15:40:00 82.841
MH-111-100YrSCS24Hr 01/01/2019 15:45:00 82.833
MH-111-100YrSCS24Hr 01/01/2019 15:50:00 82.832
MH-111-100YrSCS24Hr 01/01/2019 15:55:00 82.824
MH-111-100YrSCS24Hr 01/01/2019 16:00:00 82.823
MH-111-100YrSCS24Hr 01/01/2019 16:05:00 82.814
MH-111-100YrSCS24Hr 01/01/2019 16:10:00 82.812
MH-111-100YrSCS24Hr 01/01/2019 16:15:00 82.804
MH-111-100YrSCS24Hr 01/01/2019 16:20:00 82.803
MH-111-100YrSCS24Hr 01/01/2019 16:25:00 82.795
MH-111-100YrSCS24Hr 01/01/2019 16:30:00 82.792
MH-111-100YrSCS24Hr 01/01/2019 16:35:00 82.784
MH-111-100YrSCS24Hr 01/01/2019 16:40:00 82.782
MH-111-100YrSCS24Hr 01/01/2019 16:45:00 82.774
MH-111-100YrSCS24Hr 01/01/2019 16:50:00 82.772
MH-111-100YrSCS24Hr 01/01/2019 16:55:00 82.764
MH-111-100YrSCS24Hr 01/01/2019 17:00:00 82.762
MH-111-100YrSCS24Hr 01/01/2019 17:05:00 82.755
MH-111-100YrSCS24Hr 01/01/2019 17:10:00 82.752
MH-111-100YrSCS24Hr 01/01/2019 17:15:00 82.745
MH-111-100YrSCS24Hr 01/01/2019 17:20:00 82.744
MH-111-100YrSCS24Hr 01/01/2019 17:25:00 82.737
MH-111-100YrSCS24Hr 01/01/2019 17:30:00 82.735
MH-111-100YrSCS24Hr 01/01/2019 17:35:00 82.729
MH-111-100YrSCS24Hr 01/01/2019 17:40:00 82.726
MH-111-100YrSCS24Hr 01/01/2019 17:45:00 82.72
MH-111-100YrSCS24Hr 01/01/2019 17:50:00 82.719
MH-111-100YrSCS24Hr 01/01/2019 17:55:00 82.713
MH-111-100YrSCS24Hr 01/01/2019 18:00:00 82.712
MH-111-100YrSCS24Hr 01/01/2019 18:05:00 82.706
MH-111-100YrSCS24Hr 01/01/2019 18:10:00 82.704
MH-111-100YrSCS24Hr 01/01/2019 18:15:00 82.699
MH-111-100YrSCS24Hr 01/01/2019 18:20:00 82.697
MH-111-100YrSCS24Hr 01/01/2019 18:25:00 82.692
MH-111-100YrSCS24Hr 01/01/2019 18:30:00 82.691
MH-111-100YrSCS24Hr 01/01/2019 18:35:00 82.686
MH-111-100YrSCS24Hr 01/01/2019 18:40:00 82.685
MH-111-100YrSCS24Hr 01/01/2019 18:45:00 82.68
MH-111-100YrSCS24Hr 01/01/2019 18:50:00 82.679
MH-111-100YrSCS24Hr 01/01/2019 18:55:00 82.675
MH-111-100YrSCS24Hr 01/01/2019 19:00:00 82.674
MH-111-100YrSCS24Hr 01/01/2019 19:05:00 82.669
MH-111-100YrSCS24Hr 01/01/2019 19:10:00 82.668
MH-111-100YrSCS24Hr 01/01/2019 19:15:00 82.664
MH-111-100YrSCS24Hr 01/01/2019 19:20:00 82.663
MH-111-100YrSCS24Hr 01/01/2019 19:25:00 82.659
MH-111-100YrSCS24Hr 01/01/2019 19:30:00 82.658
MH-111-100YrSCS24Hr 01/01/2019 19:35:00 82.654
MH-111-100YrSCS24Hr 01/01/2019 19:40:00 82.653
MH-111-100YrSCS24Hr 01/01/2019 19:45:00 82.649
MH-111-100YrSCS24Hr 01/01/2019 19:50:00 82.649
MH-111-100YrSCS24Hr 01/01/2019 19:55:00 82.645
MH-111-100YrSCS24Hr 01/01/2019 20:00:00 82.644
MH-111-100YrSCS24Hr 01/01/2019 20:05:00 82.64
MH-111-100YrSCS24Hr 01/01/2019 20:10:00 82.64
MH-111-100YrSCS24Hr 01/01/2019 20:15:00 82.635
MH-111-100YrSCS24Hr 01/01/2019 20:20:00 82.635
MH-111-100YrSCS24Hr 01/01/2019 20:25:00 82.631
MH-111-100YrSCS24Hr 01/01/2019 20:30:00 82.63
MH-111-100YrSCS24Hr 01/01/2019 20:35:00 82.626
MH-111-100YrSCS24Hr 01/01/2019 20:40:00 82.625
MH-111-100YrSCS24Hr 01/01/2019 20:45:00 82.621
MH-111-100YrSCS24Hr 01/01/2019 20:50:00 82.62
MH-111-100YrSCS24Hr 01/01/2019 20:55:00 82.615
MH-111-100YrSCS24Hr 01/01/2019 21:00:00 82.615
MH-111-100YrSCS24Hr 01/01/2019 21:05:00 82.611
MH-111-100YrSCS24Hr 01/01/2019 21:10:00 82.61
MH-111-100YrSCS24Hr 01/01/2019 21:15:00 82.606
MH-111-100YrSCS24Hr 01/01/2019 21:20:00 82.605
MH-111-100YrSCS24Hr 01/01/2019 21:25:00 82.601
MH-111-100YrSCS24Hr 01/01/2019 21:30:00 82.601
MH-111-100YrSCS24Hr 01/01/2019 21:35:00 82.597
MH-111-100YrSCS24Hr 01/01/2019 21:40:00 82.596
MH-111-100YrSCS24Hr 01/01/2019 21:45:00 82.593
MH-111-100YrSCS24Hr 01/01/2019 21:50:00 82.592
MH-111-100YrSCS24Hr 01/01/2019 21:55:00 82.588
MH-111-100YrSCS24Hr 01/01/2019 22:00:00 82.588
MH-111-100YrSCS24Hr 01/01/2019 22:05:00 82.584
MH-111-100YrSCS24Hr 01/01/2019 22:10:00 82.584
MH-111-100YrSCS24Hr 01/01/2019 22:15:00 82.58
MH-111-100YrSCS24Hr 01/01/2019 22:20:00 82.58
MH-111-100YrSCS24Hr 01/01/2019 22:25:00 82.577
MH-111-100YrSCS24Hr 01/01/2019 22:30:00 82.576
MH-111-100YrSCS24Hr 01/01/2019 22:35:00 82.573
MH-111-100YrSCS24Hr 01/01/2019 22:40:00 82.572
MH-111-100YrSCS24Hr 01/01/2019 22:45:00 82.57
MH-111-100YrSCS24Hr 01/01/2019 22:50:00 82.569
MH-111-100YrSCS24Hr 01/01/2019 22:55:00 82.566
MH-111-100YrSCS24Hr 01/01/2019 23:00:00 82.566
MH-111-100YrSCS24Hr 01/01/2019 23:05:00 82.563
MH-111-100YrSCS24Hr 01/01/2019 23:10:00 82.562
MH-111-100YrSCS24Hr 01/01/2019 23:15:00 82.56
MH-111-100YrSCS24Hr 01/01/2019 23:20:00 82.559
MH-111-100YrSCS24Hr 01/01/2019 23:25:00 82.557
MH-111-100YrSCS24Hr 01/01/2019 23:30:00 82.556
MH-111-100YrSCS24Hr 01/01/2019 23:35:00 82.554
MH-111-100YrSCS24Hr 01/01/2019 23:40:00 82.553
MH-111-100YrSCS24Hr 01/01/2019 23:45:00 82.551
MH-111-100YrSCS24Hr 01/01/2019 23:50:00 82.55
MH-111-100YrSCS24Hr 01/01/2019 23:55:00 82.548
MH-111-100YrSCS24Hr 01/02/2019 00:00:00 82.548

;Depth (m)

MH-111-10YrCHI3Hr 01/01/2019 00:00:00	80.571
MH-111-10YrCHI3Hr 01/01/2019 00:05:00	80.571
MH-111-10YrCHI3Hr 01/01/2019 00:10:00	80.572
MH-111-10YrCHI3Hr 01/01/2019 00:15:00	80.572
MH-111-10YrCHI3Hr 01/01/2019 00:20:00	80.572
MH-111-10YrCHI3Hr 01/01/2019 00:25:00	80.592
MH-111-10YrCHI3Hr 01/01/2019 00:30:00	80.644
MH-111-10YrCHI3Hr 01/01/2019 00:35:00	80.701
MH-111-10YrCHI3Hr 01/01/2019 00:40:00	80.783
MH-111-10YrCHI3Hr 01/01/2019 00:45:00	80.941
MH-111-10YrCHI3Hr 01/01/2019 00:50:00	81.073
MH-111-10YrCHI3Hr 01/01/2019 00:55:00	81.275
MH-111-10YrCHI3Hr 01/01/2019 01:00:00	81.595
MH-111-10YrCHI3Hr 01/01/2019 01:05:00	81.904
MH-111-10YrCHI3Hr 01/01/2019 01:10:00	81.976
MH-111-10YrCHI3Hr 01/01/2019 01:15:00	81.86
MH-111-10YrCHI3Hr 01/01/2019 01:20:00	81.723
MH-111-10YrCHI3Hr 01/01/2019 01:25:00	81.628
MH-111-10YrCHI3Hr 01/01/2019 01:30:00	81.572
MH-111-10YrCHI3Hr 01/01/2019 01:35:00	81.69
MH-111-10YrCHI3Hr 01/01/2019 01:40:00	81.753
MH-111-10YrCHI3Hr 01/01/2019 01:45:00	81.86
MH-111-10YrCHI3Hr 01/01/2019 01:50:00	81.897
MH-111-10YrCHI3Hr 01/01/2019 01:55:00	81.973
MH-111-10YrCHI3Hr 01/01/2019 02:00:00	81.986
MH-111-10YrCHI3Hr 01/01/2019 02:05:00	82.039
MH-111-10YrCHI3Hr 01/01/2019 02:10:00	82.049
MH-111-10YrCHI3Hr 01/01/2019 02:15:00	82.087
MH-111-10YrCHI3Hr 01/01/2019 02:20:00	82.095
MH-111-10YrCHI3Hr 01/01/2019 02:25:00	82.126
MH-111-10YrCHI3Hr 01/01/2019 02:30:00	82.13
MH-111-10YrCHI3Hr 01/01/2019 02:35:00	82.156
MH-111-10YrCHI3Hr 01/01/2019 02:40:00	82.159
MH-111-10YrCHI3Hr 01/01/2019 02:45:00	82.181
MH-111-10YrCHI3Hr 01/01/2019 02:50:00	82.182
MH-111-10YrCHI3Hr 01/01/2019 02:55:00	82.201
MH-111-10YrCHI3Hr 01/01/2019 03:00:00	82.202
MH-111-10YrCHI3Hr 01/01/2019 03:05:00	82.217
MH-111-10YrCHI3Hr 01/01/2019 03:10:00	82.216
MH-111-10YrCHI3Hr 01/01/2019 03:15:00	82.226
MH-111-10YrCHI3Hr 01/01/2019 03:20:00	82.23
MH-111-10YrCHI3Hr 01/01/2019 03:25:00	82.233
MH-111-10YrCHI3Hr 01/01/2019 03:30:00	82.233
MH-111-10YrCHI3Hr 01/01/2019 03:35:00	82.238
MH-111-10YrCHI3Hr 01/01/2019 03:40:00	82.238
MH-111-10YrCHI3Hr 01/01/2019 03:45:00	82.239
MH-111-10YrCHI3Hr 01/01/2019 03:50:00	82.238
MH-111-10YrCHI3Hr 01/01/2019 03:55:00	82.242
MH-111-10YrCHI3Hr 01/01/2019 04:00:00	82.238
MH-111-10YrCHI3Hr 01/01/2019 04:05:00	82.24
MH-111-10YrCHI3Hr 01/01/2019 04:10:00	82.237
MH-111-10YrCHI3Hr 01/01/2019 04:15:00	82.24
MH-111-10YrCHI3Hr 01/01/2019 04:20:00	82.235
MH-111-10YrCHI3Hr 01/01/2019 04:25:00	82.236
MH-111-10YrCHI3Hr 01/01/2019 04:30:00	82.232
MH-111-10YrCHI3Hr 01/01/2019 04:35:00	82.235
MH-111-10YrCHI3Hr 01/01/2019 04:40:00	82.229
MH-111-10YrCHI3Hr 01/01/2019 04:45:00	82.23
MH-111-10YrCHI3Hr 01/01/2019 04:50:00	82.226
MH-111-10YrCHI3Hr 01/01/2019 04:55:00	82.227
MH-111-10YrCHI3Hr 01/01/2019 05:00:00	82.223
MH-111-10YrCHI3Hr 01/01/2019 05:05:00	82.223
MH-111-10YrCHI3Hr 01/01/2019 05:10:00	82.219
MH-111-10YrCHI3Hr 01/01/2019 05:15:00	82.22
MH-111-10YrCHI3Hr 01/01/2019 05:20:00	82.215
MH-111-10YrCHI3Hr 01/01/2019 05:25:00	82.215
MH-111-10YrCHI3Hr 01/01/2019 05:30:00	82.211
MH-111-10YrCHI3Hr 01/01/2019 05:35:00	82.212
MH-111-10YrCHI3Hr 01/01/2019 05:40:00	82.207
MH-111-10YrCHI3Hr 01/01/2019 05:45:00	82.207
MH-111-10YrCHI3Hr 01/01/2019 05:50:00	82.203
MH-111-10YrCHI3Hr 01/01/2019 05:55:00	82.203
MH-111-10YrCHI3Hr 01/01/2019 06:00:00	82.199
MH-111-10YrCHI3Hr 01/01/2019 06:05:00	82.198
MH-111-10YrCHI3Hr 01/01/2019 06:10:00	82.195
MH-111-10YrCHI3Hr 01/01/2019 06:15:00	82.194
MH-111-10YrCHI3Hr 01/01/2019 06:20:00	82.191
MH-111-10YrCHI3Hr 01/01/2019 06:25:00	82.189
MH-111-10YrCHI3Hr 01/01/2019 06:30:00	82.187
MH-111-10YrCHI3Hr 01/01/2019 06:35:00	82.185
MH-111-10YrCHI3Hr 01/01/2019 06:40:00	82.183
MH-111-10YrCHI3Hr 01/01/2019 06:45:00	82.181
MH-111-10YrCHI3Hr 01/01/2019 06:50:00	82.179
MH-111-10YrCHI3Hr 01/01/2019 06:55:00	82.177
MH-111-10YrCHI3Hr 01/01/2019 07:00:00	82.175
MH-111-10YrCHI3Hr 01/01/2019 07:05:00	82.173
MH-111-10YrCHI3Hr 01/01/2019 07:10:00	82.171
MH-111-10YrCHI3Hr 01/01/2019 07:15:00	82.169
MH-111-10YrCHI3Hr 01/01/2019 07:20:00	82.167
MH-111-10YrCHI3Hr 01/01/2019 07:25:00	82.165
MH-111-10YrCHI3Hr 01/01/2019 07:30:00	82.162
MH-111-10YrCHI3Hr 01/01/2019 07:35:00	82.161
MH-111-10YrCHI3Hr 01/01/2019 07:40:00	82.158
MH-111-10YrCHI3Hr 01/01/2019 07:45:00	82.157
MH-111-10YrCHI3Hr 01/01/2019 07:50:00	82.154
MH-111-10YrCHI3Hr 01/01/2019 07:55:00	82.153
MH-111-10YrCHI3Hr 01/01/2019 08:00:00	82.15
MH-111-10YrCHI3Hr 01/01/2019 08:05:00	82.149
MH-111-10YrCHI3Hr 01/01/2019 08:10:00	82.146
MH-111-10YrCHI3Hr 01/01/2019 08:15:00	82.145
MH-111-10YrCHI3Hr 01/01/2019 08:20:00	82.142
MH-111-10YrCHI3Hr 01/01/2019 08:25:00	82.14
MH-111-10YrCHI3Hr 01/01/2019 08:30:00	82.138
MH-111-10YrCHI3Hr 01/01/2019 08:35:00	82.136
MH-111-10YrCHI3Hr 01/01/2019 08:40:00	82.134
MH-111-10YrCHI3Hr 01/01/2019 08:45:00	82.132
MH-111-10YrCHI3Hr 01/01/2019 08:50:00	82.13
MH-111-10YrCHI3Hr 01/01/2019 08:55:00	82.128
MH-111-10YrCHI3Hr 01/01/2019 09:00:00	82.126
MH-111-10YrCHI3Hr 01/01/2019 09:05:00	82.124
MH-111-10YrCHI3Hr 01/01/2019 09:10:00	82.121
MH-111-10YrCHI3Hr 01/01/2019 09:15:00	82.12
MH-111-10YrCHI3Hr 01/01/2019 09:20:00	82.117
MH-111-10YrCHI3Hr 01/01/2019 09:25:00	82.116
MH-111-10YrCHI3Hr 01/01/2019 09:30:00	82.113
MH-111-10YrCHI3Hr 01/01/2019 09:35:00	82.113
MH-111-10YrCHI3Hr 01/01/2019 09:40:00	82.109
MH-111-10YrCHI3Hr 01/01/2019 09:45:00	82.109
MH-111-10YrCHI3Hr 01/01/2019 09:50:00	82.105
MH-111-10YrCHI3Hr 01/01/2019 09:55:00	82.104
MH-111-10YrCHI3Hr 01/01/2019 10:00:00	82.102
MH-111-10YrCHI3Hr 01/01/2019 10:05:00	82.1
MH-111-10YrCHI3Hr 01/01/2019 10:10:00	82.098
MH-111-10YrCHI3Hr 01/01/2019 10:15:00	82.096
MH-111-10YrCHI3Hr 01/01/2019 10:20:00	82.093
MH-111-10YrCHI3Hr 01/01/2019 10:25:00	82.092
MH-111-10YrCHI3Hr 01/01/2019 10:30:00	82.09
MH-111-10YrCHI3Hr 01/01/2019 10:35:00	82.088
MH-111-10YrCHI3Hr 01/01/2019 10:40:00	82.086
MH-111-10YrCHI3Hr 01/01/2019 10:45:00	82.085
MH-111-10YrCHI3Hr 01/01/2019 10:50:00	82.082
MH-111-10YrCHI3Hr 01/01/2019 10:55:00	82.081
MH-111-10YrCHI3Hr 01/01/2019 11:00:00	82.078
MH-111-10YrCHI3Hr 01/01/2019 11:05:00	82.077
MH-111-10YrCHI3Hr 01/01/2019 11:10:00	82.074
MH-111-10YrCHI3Hr 01/01/2019 11:15:00	82.073
MH-111-10YrCHI3Hr 01/01/2019 11:20:00	82.071
MH-111-10YrCHI3Hr 01/01/2019 11:25:00	82.069
MH-111-10YrCHI3Hr 01/01/2019 11:30:00	82.067
MH-111-10YrCHI3Hr 01/01/2019 11:35:00	82.065

MH-111-10YrCHI3Hr 01/01/2019 11:40:00 82.063
MH-111-10YrCHI3Hr 01/01/2019 11:45:00 82.062
MH-111-10YrCHI3Hr 01/01/2019 11:50:00 82.059
MH-111-10YrCHI3Hr 01/01/2019 11:55:00 82.058
MH-111-10YrCHI3Hr 01/01/2019 12:00:00 82.056
MH-111-10YrCHI3Hr 01/01/2019 12:05:00 82.053
MH-111-10YrCHI3Hr 01/01/2019 12:10:00 82.052
MH-111-10YrCHI3Hr 01/01/2019 12:15:00 82.05
MH-111-10YrCHI3Hr 01/01/2019 12:20:00 82.048
MH-111-10YrCHI3Hr 01/01/2019 12:25:00 82.046
MH-111-10YrCHI3Hr 01/01/2019 12:30:00 82.045
MH-111-10YrCHI3Hr 01/01/2019 12:35:00 82.043
MH-111-10YrCHI3Hr 01/01/2019 12:40:00 82.041
MH-111-10YrCHI3Hr 01/01/2019 12:45:00 82.04
MH-111-10YrCHI3Hr 01/01/2019 12:50:00 82.037
MH-111-10YrCHI3Hr 01/01/2019 12:55:00 82.036
MH-111-10YrCHI3Hr 01/01/2019 13:00:00 82.034
MH-111-10YrCHI3Hr 01/01/2019 13:05:00 82.032
MH-111-10YrCHI3Hr 01/01/2019 13:10:00 82.03
MH-111-10YrCHI3Hr 01/01/2019 13:15:00 82.028
MH-111-10YrCHI3Hr 01/01/2019 13:20:00 82.027
MH-111-10YrCHI3Hr 01/01/2019 13:25:00 82.025
MH-111-10YrCHI3Hr 01/01/2019 13:30:00 82.023
MH-111-10YrCHI3Hr 01/01/2019 13:35:00 82.021
MH-111-10YrCHI3Hr 01/01/2019 13:40:00 82.02
MH-111-10YrCHI3Hr 01/01/2019 13:45:00 82.017
MH-111-10YrCHI3Hr 01/01/2019 13:50:00 82.016
MH-111-10YrCHI3Hr 01/01/2019 13:55:00 82.014
MH-111-10YrCHI3Hr 01/01/2019 14:00:00 82.012
MH-111-10YrCHI3Hr 01/01/2019 14:05:00 82.01
MH-111-10YrCHI3Hr 01/01/2019 14:10:00 82.009
MH-111-10YrCHI3Hr 01/01/2019 14:15:00 82.007
MH-111-10YrCHI3Hr 01/01/2019 14:20:00 82.005
MH-111-10YrCHI3Hr 01/01/2019 14:25:00 82.003
MH-111-10YrCHI3Hr 01/01/2019 14:30:00 82.002
MH-111-10YrCHI3Hr 01/01/2019 14:35:00 82
MH-111-10YrCHI3Hr 01/01/2019 14:40:00 81.999
MH-111-10YrCHI3Hr 01/01/2019 14:45:00 81.997
MH-111-10YrCHI3Hr 01/01/2019 14:50:00 81.995
MH-111-10YrCHI3Hr 01/01/2019 14:55:00 81.993
MH-111-10YrCHI3Hr 01/01/2019 15:00:00 81.992
MH-111-10YrCHI3Hr 01/01/2019 15:05:00 81.99
MH-111-10YrCHI3Hr 01/01/2019 15:10:00 81.989
MH-111-10YrCHI3Hr 01/01/2019 15:15:00 81.986
MH-111-10YrCHI3Hr 01/01/2019 15:20:00 81.985
MH-111-10YrCHI3Hr 01/01/2019 15:25:00 81.983
MH-111-10YrCHI3Hr 01/01/2019 15:30:00 81.982
MH-111-10YrCHI3Hr 01/01/2019 15:35:00 81.98
MH-111-10YrCHI3Hr 01/01/2019 15:40:00 81.979
MH-111-10YrCHI3Hr 01/01/2019 15:45:00 81.976
MH-111-10YrCHI3Hr 01/01/2019 15:50:00 81.975
MH-111-10YrCHI3Hr 01/01/2019 15:55:00 81.973
MH-111-10YrCHI3Hr 01/01/2019 16:00:00 81.972
MH-111-10YrCHI3Hr 01/01/2019 16:05:00 81.97
MH-111-10YrCHI3Hr 01/01/2019 16:10:00 81.969
MH-111-10YrCHI3Hr 01/01/2019 16:15:00 81.967
MH-111-10YrCHI3Hr 01/01/2019 16:20:00 81.966
MH-111-10YrCHI3Hr 01/01/2019 16:25:00 81.963
MH-111-10YrCHI3Hr 01/01/2019 16:30:00 81.962
MH-111-10YrCHI3Hr 01/01/2019 16:35:00 81.96
MH-111-10YrCHI3Hr 01/01/2019 16:40:00 81.959
MH-111-10YrCHI3Hr 01/01/2019 16:45:00 81.957
MH-111-10YrCHI3Hr 01/01/2019 16:50:00 81.956
MH-111-10YrCHI3Hr 01/01/2019 16:55:00 81.954
MH-111-10YrCHI3Hr 01/01/2019 17:00:00 81.953
MH-111-10YrCHI3Hr 01/01/2019 17:05:00 81.951
MH-111-10YrCHI3Hr 01/01/2019 17:10:00 81.95
MH-111-10YrCHI3Hr 01/01/2019 17:15:00 81.948
MH-111-10YrCHI3Hr 01/01/2019 17:20:00 81.947
MH-111-10YrCHI3Hr 01/01/2019 17:25:00 81.945
MH-111-10YrCHI3Hr 01/01/2019 17:30:00 81.944
MH-111-10YrCHI3Hr 01/01/2019 17:35:00 81.942
MH-111-10YrCHI3Hr 01/01/2019 17:40:00 81.941
MH-111-10YrCHI3Hr 01/01/2019 17:45:00 81.939
MH-111-10YrCHI3Hr 01/01/2019 17:50:00 81.937
MH-111-10YrCHI3Hr 01/01/2019 17:55:00 81.936
MH-111-10YrCHI3Hr 01/01/2019 18:00:00 81.935
MH-111-10YrCHI3Hr 01/01/2019 18:05:00 81.933
MH-111-10YrCHI3Hr 01/01/2019 18:10:00 81.932
MH-111-10YrCHI3Hr 01/01/2019 18:15:00 81.93
MH-111-10YrCHI3Hr 01/01/2019 18:20:00 81.929
MH-111-10YrCHI3Hr 01/01/2019 18:25:00 81.927
MH-111-10YrCHI3Hr 01/01/2019 18:30:00 81.926
MH-111-10YrCHI3Hr 01/01/2019 18:35:00 81.924
MH-111-10YrCHI3Hr 01/01/2019 18:40:00 81.923
MH-111-10YrCHI3Hr 01/01/2019 18:45:00 81.921
MH-111-10YrCHI3Hr 01/01/2019 18:50:00 81.92
MH-111-10YrCHI3Hr 01/01/2019 18:55:00 81.918
MH-111-10YrCHI3Hr 01/01/2019 19:00:00 81.917
MH-111-10YrCHI3Hr 01/01/2019 19:05:00 81.915
MH-111-10YrCHI3Hr 01/01/2019 19:10:00 81.914
MH-111-10YrCHI3Hr 01/01/2019 19:15:00 81.913
MH-111-10YrCHI3Hr 01/01/2019 19:20:00 81.911
MH-111-10YrCHI3Hr 01/01/2019 19:25:00 81.91
MH-111-10YrCHI3Hr 01/01/2019 19:30:00 81.909
MH-111-10YrCHI3Hr 01/01/2019 19:35:00 81.907
MH-111-10YrCHI3Hr 01/01/2019 19:40:00 81.906
MH-111-10YrCHI3Hr 01/01/2019 19:45:00 81.904
MH-111-10YrCHI3Hr 01/01/2019 19:50:00 81.903
MH-111-10YrCHI3Hr 01/01/2019 19:55:00 81.902
MH-111-10YrCHI3Hr 01/01/2019 20:00:00 81.9
MH-111-10YrCHI3Hr 01/01/2019 20:05:00 81.899
MH-111-10YrCHI3Hr 01/01/2019 20:10:00 81.898
MH-111-10YrCHI3Hr 01/01/2019 20:15:00 81.896
MH-111-10YrCHI3Hr 01/01/2019 20:20:00 81.895
MH-111-10YrCHI3Hr 01/01/2019 20:25:00 81.893
MH-111-10YrCHI3Hr 01/01/2019 20:30:00 81.892
MH-111-10YrCHI3Hr 01/01/2019 20:35:00 81.891
MH-111-10YrCHI3Hr 01/01/2019 20:40:00 81.889
MH-111-10YrCHI3Hr 01/01/2019 20:45:00 81.888
MH-111-10YrCHI3Hr 01/01/2019 20:50:00 81.887
MH-111-10YrCHI3Hr 01/01/2019 20:55:00 81.885
MH-111-10YrCHI3Hr 01/01/2019 21:00:00 81.884
MH-111-10YrCHI3Hr 01/01/2019 21:05:00 81.883
MH-111-10YrCHI3Hr 01/01/2019 21:10:00 81.881
MH-111-10YrCHI3Hr 01/01/2019 21:15:00 81.88
MH-111-10YrCHI3Hr 01/01/2019 21:20:00 81.879
MH-111-10YrCHI3Hr 01/01/2019 21:25:00 81.878
MH-111-10YrCHI3Hr 01/01/2019 21:30:00 81.876
MH-111-10YrCHI3Hr 01/01/2019 21:35:00 81.875
MH-111-10YrCHI3Hr 01/01/2019 21:40:00 81.874
MH-111-10YrCHI3Hr 01/01/2019 21:45:00 81.872
MH-111-10YrCHI3Hr 01/01/2019 21:50:00 81.871
MH-111-10YrCHI3Hr 01/01/2019 21:55:00 81.87
MH-111-10YrCHI3Hr 01/01/2019 22:00:00 81.868
MH-111-10YrCHI3Hr 01/01/2019 22:05:00 81.867
MH-111-10YrCHI3Hr 01/01/2019 22:10:00 81.866
MH-111-10YrCHI3Hr 01/01/2019 22:15:00 81.865
MH-111-10YrCHI3Hr 01/01/2019 22:20:00 81.864
MH-111-10YrCHI3Hr 01/01/2019 22:25:00 81.862
MH-111-10YrCHI3Hr 01/01/2019 22:30:00 81.861
MH-111-10YrCHI3Hr 01/01/2019 22:35:00 81.86
MH-111-10YrCHI3Hr 01/01/2019 22:40:00 81.858
MH-111-10YrCHI3Hr 01/01/2019 22:45:00 81.857
MH-111-10YrCHI3Hr 01/01/2019 22:50:00 81.856
MH-111-10YrCHI3Hr 01/01/2019 22:55:00 81.855
MH-111-10YrCHI3Hr 01/01/2019 23:00:00 81.853
MH-111-10YrCHI3Hr 01/01/2019 23:05:00 81.852
MH-111-10YrCHI3Hr 01/01/2019 23:10:00 81.851
MH-111-10YrCHI3Hr 01/01/2019 23:15:00 81.85

MH-111-10YrCHI3Hr 01/01/2019 23:20:00 81.849
MH-111-10YrCHI3Hr 01/01/2019 23:25:00 81.848
MH-111-10YrCHI3Hr 01/01/2019 23:30:00 81.846
MH-111-10YrCHI3Hr 01/01/2019 23:35:00 81.845
MH-111-10YrCHI3Hr 01/01/2019 23:40:00 81.844
MH-111-10YrCHI3Hr 01/01/2019 23:45:00 81.843
MH-111-10YrCHI3Hr 01/01/2019 23:50:00 81.842
MH-111-10YrCHI3Hr 01/01/2019 23:55:00 81.84
MH-111-10YrCHI3Hr 01/02/2019 00:00:00 81.839

;Depth (m)
MH-111-2YrCHI3Hr 01/01/2019 00:00:00 80.571
MH-111-2YrCHI3Hr 01/01/2019 00:05:00 80.571
MH-111-2YrCHI3Hr 01/01/2019 00:10:00 80.572
MH-111-2YrCHI3Hr 01/01/2019 00:15:00 80.572
MH-111-2YrCHI3Hr 01/01/2019 00:20:00 80.572
MH-111-2YrCHI3Hr 01/01/2019 00:25:00 80.572
MH-111-2YrCHI3Hr 01/01/2019 00:30:00 80.578
MH-111-2YrCHI3Hr 01/01/2019 00:35:00 80.613
MH-111-2YrCHI3Hr 01/01/2019 00:40:00 80.66
MH-111-2YrCHI3Hr 01/01/2019 00:45:00 80.73
MH-111-2YrCHI3Hr 01/01/2019 00:50:00 80.867
MH-111-2YrCHI3Hr 01/01/2019 00:55:00 81.098
MH-111-2YrCHI3Hr 01/01/2019 01:00:00 81.37
MH-111-2YrCHI3Hr 01/01/2019 01:05:00 81.642
MH-111-2YrCHI3Hr 01/01/2019 01:10:00 81.609
MH-111-2YrCHI3Hr 01/01/2019 01:15:00 81.451
MH-111-2YrCHI3Hr 01/01/2019 01:20:00 81.317
MH-111-2YrCHI3Hr 01/01/2019 01:25:00 81.207
MH-111-2YrCHI3Hr 01/01/2019 01:30:00 81.136
MH-111-2YrCHI3Hr 01/01/2019 01:35:00 81.099
MH-111-2YrCHI3Hr 01/01/2019 01:40:00 81.092
MH-111-2YrCHI3Hr 01/01/2019 01:45:00 81.113
MH-111-2YrCHI3Hr 01/01/2019 01:50:00 81.144
MH-111-2YrCHI3Hr 01/01/2019 01:55:00 81.18
MH-111-2YrCHI3Hr 01/01/2019 02:00:00 81.213
MH-111-2YrCHI3Hr 01/01/2019 02:05:00 81.245
MH-111-2YrCHI3Hr 01/01/2019 02:10:00 81.273
MH-111-2YrCHI3Hr 01/01/2019 02:15:00 81.298
MH-111-2YrCHI3Hr 01/01/2019 02:20:00 81.321
MH-111-2YrCHI3Hr 01/01/2019 02:25:00 81.342
MH-111-2YrCHI3Hr 01/01/2019 02:30:00 81.361
MH-111-2YrCHI3Hr 01/01/2019 02:35:00 81.378
MH-111-2YrCHI3Hr 01/01/2019 02:40:00 81.393
MH-111-2YrCHI3Hr 01/01/2019 02:45:00 81.407
MH-111-2YrCHI3Hr 01/01/2019 02:50:00 81.42
MH-111-2YrCHI3Hr 01/01/2019 02:55:00 81.433
MH-111-2YrCHI3Hr 01/01/2019 03:00:00 81.444
MH-111-2YrCHI3Hr 01/01/2019 03:05:00 81.454
MH-111-2YrCHI3Hr 01/01/2019 03:10:00 81.464
MH-111-2YrCHI3Hr 01/01/2019 03:15:00 81.473
MH-111-2YrCHI3Hr 01/01/2019 03:20:00 81.48
MH-111-2YrCHI3Hr 01/01/2019 03:25:00 81.487
MH-111-2YrCHI3Hr 01/01/2019 03:30:00 81.493
MH-111-2YrCHI3Hr 01/01/2019 03:35:00 81.498
MH-111-2YrCHI3Hr 01/01/2019 03:40:00 81.503
MH-111-2YrCHI3Hr 01/01/2019 03:45:00 81.508
MH-111-2YrCHI3Hr 01/01/2019 03:50:00 81.512
MH-111-2YrCHI3Hr 01/01/2019 03:55:00 81.516
MH-111-2YrCHI3Hr 01/01/2019 04:00:00 81.519
MH-111-2YrCHI3Hr 01/01/2019 04:05:00 81.522
MH-111-2YrCHI3Hr 01/01/2019 04:10:00 81.524
MH-111-2YrCHI3Hr 01/01/2019 04:15:00 81.527
MH-111-2YrCHI3Hr 01/01/2019 04:20:00 81.528
MH-111-2YrCHI3Hr 01/01/2019 04:25:00 81.53
MH-111-2YrCHI3Hr 01/01/2019 04:30:00 81.53
MH-111-2YrCHI3Hr 01/01/2019 04:35:00 81.531
MH-111-2YrCHI3Hr 01/01/2019 04:40:00 81.532
MH-111-2YrCHI3Hr 01/01/2019 04:45:00 81.532
MH-111-2YrCHI3Hr 01/01/2019 04:50:00 81.533
MH-111-2YrCHI3Hr 01/01/2019 04:55:00 81.533
MH-111-2YrCHI3Hr 01/01/2019 05:00:00 81.533
MH-111-2YrCHI3Hr 01/01/2019 05:05:00 81.534
MH-111-2YrCHI3Hr 01/01/2019 05:10:00 81.534
MH-111-2YrCHI3Hr 01/01/2019 05:15:00 81.534
MH-111-2YrCHI3Hr 01/01/2019 05:20:00 81.534
MH-111-2YrCHI3Hr 01/01/2019 05:25:00 81.534
MH-111-2YrCHI3Hr 01/01/2019 05:30:00 81.533
MH-111-2YrCHI3Hr 01/01/2019 05:35:00 81.533
MH-111-2YrCHI3Hr 01/01/2019 05:40:00 81.532
MH-111-2YrCHI3Hr 01/01/2019 05:45:00 81.531
MH-111-2YrCHI3Hr 01/01/2019 05:50:00 81.531
MH-111-2YrCHI3Hr 01/01/2019 05:55:00 81.53
MH-111-2YrCHI3Hr 01/01/2019 06:00:00 81.529
MH-111-2YrCHI3Hr 01/01/2019 06:05:00 81.528
MH-111-2YrCHI3Hr 01/01/2019 06:10:00 81.527
MH-111-2YrCHI3Hr 01/01/2019 06:15:00 81.526
MH-111-2YrCHI3Hr 01/01/2019 06:20:00 81.525
MH-111-2YrCHI3Hr 01/01/2019 06:25:00 81.524
MH-111-2YrCHI3Hr 01/01/2019 06:30:00 81.523
MH-111-2YrCHI3Hr 01/01/2019 06:35:00 81.522
MH-111-2YrCHI3Hr 01/01/2019 06:40:00 81.521
MH-111-2YrCHI3Hr 01/01/2019 06:45:00 81.52
MH-111-2YrCHI3Hr 01/01/2019 06:50:00 81.519
MH-111-2YrCHI3Hr 01/01/2019 06:55:00 81.518
MH-111-2YrCHI3Hr 01/01/2019 07:00:00 81.516
MH-111-2YrCHI3Hr 01/01/2019 07:05:00 81.515
MH-111-2YrCHI3Hr 01/01/2019 07:10:00 81.514
MH-111-2YrCHI3Hr 01/01/2019 07:15:00 81.513
MH-111-2YrCHI3Hr 01/01/2019 07:20:00 81.512
MH-111-2YrCHI3Hr 01/01/2019 07:25:00 81.511
MH-111-2YrCHI3Hr 01/01/2019 07:30:00 81.509
MH-111-2YrCHI3Hr 01/01/2019 07:35:00 81.508
MH-111-2YrCHI3Hr 01/01/2019 07:40:00 81.507
MH-111-2YrCHI3Hr 01/01/2019 07:45:00 81.506
MH-111-2YrCHI3Hr 01/01/2019 07:50:00 81.505
MH-111-2YrCHI3Hr 01/01/2019 07:55:00 81.504
MH-111-2YrCHI3Hr 01/01/2019 08:00:00 81.502
MH-111-2YrCHI3Hr 01/01/2019 08:05:00 81.501
MH-111-2YrCHI3Hr 01/01/2019 08:10:00 81.5
MH-111-2YrCHI3Hr 01/01/2019 08:15:00 81.499
MH-111-2YrCHI3Hr 01/01/2019 08:20:00 81.497
MH-111-2YrCHI3Hr 01/01/2019 08:25:00 81.496
MH-111-2YrCHI3Hr 01/01/2019 08:30:00 81.495
MH-111-2YrCHI3Hr 01/01/2019 08:35:00 81.493
MH-111-2YrCHI3Hr 01/01/2019 08:40:00 81.492
MH-111-2YrCHI3Hr 01/01/2019 08:45:00 81.491
MH-111-2YrCHI3Hr 01/01/2019 08:50:00 81.489
MH-111-2YrCHI3Hr 01/01/2019 08:55:00 81.488
MH-111-2YrCHI3Hr 01/01/2019 09:00:00 81.487
MH-111-2YrCHI3Hr 01/01/2019 09:05:00 81.486
MH-111-2YrCHI3Hr 01/01/2019 09:10:00 81.484
MH-111-2YrCHI3Hr 01/01/2019 09:15:00 81.483
MH-111-2YrCHI3Hr 01/01/2019 09:20:00 81.482
MH-111-2YrCHI3Hr 01/01/2019 09:25:00 81.48
MH-111-2YrCHI3Hr 01/01/2019 09:30:00 81.479
MH-111-2YrCHI3Hr 01/01/2019 09:35:00 81.477
MH-111-2YrCHI3Hr 01/01/2019 09:40:00 81.476
MH-111-2YrCHI3Hr 01/01/2019 09:45:00 81.475
MH-111-2YrCHI3Hr 01/01/2019 09:50:00 81.473
MH-111-2YrCHI3Hr 01/01/2019 09:55:00 81.472
MH-111-2YrCHI3Hr 01/01/2019 10:00:00 81.471
MH-111-2YrCHI3Hr 01/01/2019 10:05:00 81.469
MH-111-2YrCHI3Hr 01/01/2019 10:10:00 81.468
MH-111-2YrCHI3Hr 01/01/2019 10:15:00 81.467
MH-111-2YrCHI3Hr 01/01/2019 10:20:00 81.465
MH-111-2YrCHI3Hr 01/01/2019 10:25:00 81.464
MH-111-2YrCHI3Hr 01/01/2019 10:30:00 81.462
MH-111-2YrCHI3Hr 01/01/2019 10:35:00 81.461
MH-111-2YrCHI3Hr 01/01/2019 10:40:00 81.46

MH-111-2YrCHI3Hr 01/01/2019 10:45:00 81.458
MH-111-2YrCHI3Hr 01/01/2019 10:50:00 81.457
MH-111-2YrCHI3Hr 01/01/2019 10:55:00 81.455
MH-111-2YrCHI3Hr 01/01/2019 11:00:00 81.454
MH-111-2YrCHI3Hr 01/01/2019 11:05:00 81.453
MH-111-2YrCHI3Hr 01/01/2019 11:10:00 81.451
MH-111-2YrCHI3Hr 01/01/2019 11:15:00 81.45
MH-111-2YrCHI3Hr 01/01/2019 11:20:00 81.448
MH-111-2YrCHI3Hr 01/01/2019 11:25:00 81.447
MH-111-2YrCHI3Hr 01/01/2019 11:30:00 81.445
MH-111-2YrCHI3Hr 01/01/2019 11:35:00 81.444
MH-111-2YrCHI3Hr 01/01/2019 11:40:00 81.443
MH-111-2YrCHI3Hr 01/01/2019 11:45:00 81.441
MH-111-2YrCHI3Hr 01/01/2019 11:50:00 81.44
MH-111-2YrCHI3Hr 01/01/2019 11:55:00 81.438
MH-111-2YrCHI3Hr 01/01/2019 12:00:00 81.437
MH-111-2YrCHI3Hr 01/01/2019 12:05:00 81.435
MH-111-2YrCHI3Hr 01/01/2019 12:10:00 81.434
MH-111-2YrCHI3Hr 01/01/2019 12:15:00 81.432
MH-111-2YrCHI3Hr 01/01/2019 12:20:00 81.431
MH-111-2YrCHI3Hr 01/01/2019 12:25:00 81.43
MH-111-2YrCHI3Hr 01/01/2019 12:30:00 81.428
MH-111-2YrCHI3Hr 01/01/2019 12:35:00 81.427
MH-111-2YrCHI3Hr 01/01/2019 12:40:00 81.425
MH-111-2YrCHI3Hr 01/01/2019 12:45:00 81.424
MH-111-2YrCHI3Hr 01/01/2019 12:50:00 81.422
MH-111-2YrCHI3Hr 01/01/2019 12:55:00 81.421
MH-111-2YrCHI3Hr 01/01/2019 13:00:00 81.419
MH-111-2YrCHI3Hr 01/01/2019 13:05:00 81.418
MH-111-2YrCHI3Hr 01/01/2019 13:10:00 81.417
MH-111-2YrCHI3Hr 01/01/2019 13:15:00 81.415
MH-111-2YrCHI3Hr 01/01/2019 13:20:00 81.414
MH-111-2YrCHI3Hr 01/01/2019 13:25:00 81.412
MH-111-2YrCHI3Hr 01/01/2019 13:30:00 81.411
MH-111-2YrCHI3Hr 01/01/2019 13:35:00 81.409
MH-111-2YrCHI3Hr 01/01/2019 13:40:00 81.408
MH-111-2YrCHI3Hr 01/01/2019 13:45:00 81.406
MH-111-2YrCHI3Hr 01/01/2019 13:50:00 81.405
MH-111-2YrCHI3Hr 01/01/2019 13:55:00 81.403
MH-111-2YrCHI3Hr 01/01/2019 14:00:00 81.402
MH-111-2YrCHI3Hr 01/01/2019 14:05:00 81.401
MH-111-2YrCHI3Hr 01/01/2019 14:10:00 81.399
MH-111-2YrCHI3Hr 01/01/2019 14:15:00 81.398
MH-111-2YrCHI3Hr 01/01/2019 14:20:00 81.396
MH-111-2YrCHI3Hr 01/01/2019 14:25:00 81.395
MH-111-2YrCHI3Hr 01/01/2019 14:30:00 81.393
MH-111-2YrCHI3Hr 01/01/2019 14:35:00 81.392
MH-111-2YrCHI3Hr 01/01/2019 14:40:00 81.39
MH-111-2YrCHI3Hr 01/01/2019 14:45:00 81.389
MH-111-2YrCHI3Hr 01/01/2019 14:50:00 81.387
MH-111-2YrCHI3Hr 01/01/2019 14:55:00 81.386
MH-111-2YrCHI3Hr 01/01/2019 15:00:00 81.384
MH-111-2YrCHI3Hr 01/01/2019 15:05:00 81.383
MH-111-2YrCHI3Hr 01/01/2019 15:10:00 81.381
MH-111-2YrCHI3Hr 01/01/2019 15:15:00 81.38
MH-111-2YrCHI3Hr 01/01/2019 15:20:00 81.379
MH-111-2YrCHI3Hr 01/01/2019 15:25:00 81.377
MH-111-2YrCHI3Hr 01/01/2019 15:30:00 81.376
MH-111-2YrCHI3Hr 01/01/2019 15:35:00 81.374
MH-111-2YrCHI3Hr 01/01/2019 15:40:00 81.373
MH-111-2YrCHI3Hr 01/01/2019 15:45:00 81.371
MH-111-2YrCHI3Hr 01/01/2019 15:50:00 81.37
MH-111-2YrCHI3Hr 01/01/2019 15:55:00 81.368
MH-111-2YrCHI3Hr 01/01/2019 16:00:00 81.367
MH-111-2YrCHI3Hr 01/01/2019 16:05:00 81.365
MH-111-2YrCHI3Hr 01/01/2019 16:10:00 81.364
MH-111-2YrCHI3Hr 01/01/2019 16:15:00 81.362
MH-111-2YrCHI3Hr 01/01/2019 16:20:00 81.361
MH-111-2YrCHI3Hr 01/01/2019 16:25:00 81.359
MH-111-2YrCHI3Hr 01/01/2019 16:30:00 81.358
MH-111-2YrCHI3Hr 01/01/2019 16:35:00 81.356
MH-111-2YrCHI3Hr 01/01/2019 16:40:00 81.355
MH-111-2YrCHI3Hr 01/01/2019 16:45:00 81.353
MH-111-2YrCHI3Hr 01/01/2019 16:50:00 81.352
MH-111-2YrCHI3Hr 01/01/2019 16:55:00 81.35
MH-111-2YrCHI3Hr 01/01/2019 17:00:00 81.349
MH-111-2YrCHI3Hr 01/01/2019 17:05:00 81.347
MH-111-2YrCHI3Hr 01/01/2019 17:10:00 81.346
MH-111-2YrCHI3Hr 01/01/2019 17:15:00 81.345
MH-111-2YrCHI3Hr 01/01/2019 17:20:00 81.343
MH-111-2YrCHI3Hr 01/01/2019 17:25:00 81.342
MH-111-2YrCHI3Hr 01/01/2019 17:30:00 81.34
MH-111-2YrCHI3Hr 01/01/2019 17:35:00 81.339
MH-111-2YrCHI3Hr 01/01/2019 17:40:00 81.337
MH-111-2YrCHI3Hr 01/01/2019 17:45:00 81.336
MH-111-2YrCHI3Hr 01/01/2019 17:50:00 81.334
MH-111-2YrCHI3Hr 01/01/2019 17:55:00 81.333
MH-111-2YrCHI3Hr 01/01/2019 18:00:00 81.331
MH-111-2YrCHI3Hr 01/01/2019 18:05:00 81.33
MH-111-2YrCHI3Hr 01/01/2019 18:10:00 81.328
MH-111-2YrCHI3Hr 01/01/2019 18:15:00 81.327
MH-111-2YrCHI3Hr 01/01/2019 18:20:00 81.325
MH-111-2YrCHI3Hr 01/01/2019 18:25:00 81.324
MH-111-2YrCHI3Hr 01/01/2019 18:30:00 81.322
MH-111-2YrCHI3Hr 01/01/2019 18:35:00 81.321
MH-111-2YrCHI3Hr 01/01/2019 18:40:00 81.319
MH-111-2YrCHI3Hr 01/01/2019 18:45:00 81.318
MH-111-2YrCHI3Hr 01/01/2019 18:50:00 81.316
MH-111-2YrCHI3Hr 01/01/2019 18:55:00 81.315
MH-111-2YrCHI3Hr 01/01/2019 19:00:00 81.313
MH-111-2YrCHI3Hr 01/01/2019 19:05:00 81.312
MH-111-2YrCHI3Hr 01/01/2019 19:10:00 81.31
MH-111-2YrCHI3Hr 01/01/2019 19:15:00 81.309
MH-111-2YrCHI3Hr 01/01/2019 19:20:00 81.307
MH-111-2YrCHI3Hr 01/01/2019 19:25:00 81.306
MH-111-2YrCHI3Hr 01/01/2019 19:30:00 81.304
MH-111-2YrCHI3Hr 01/01/2019 19:35:00 81.303
MH-111-2YrCHI3Hr 01/01/2019 19:40:00 81.302
MH-111-2YrCHI3Hr 01/01/2019 19:45:00 81.3
MH-111-2YrCHI3Hr 01/01/2019 19:50:00 81.299
MH-111-2YrCHI3Hr 01/01/2019 19:55:00 81.297
MH-111-2YrCHI3Hr 01/01/2019 20:00:00 81.296
MH-111-2YrCHI3Hr 01/01/2019 20:05:00 81.294
MH-111-2YrCHI3Hr 01/01/2019 20:10:00 81.293
MH-111-2YrCHI3Hr 01/01/2019 20:15:00 81.291
MH-111-2YrCHI3Hr 01/01/2019 20:20:00 81.29
MH-111-2YrCHI3Hr 01/01/2019 20:25:00 81.288
MH-111-2YrCHI3Hr 01/01/2019 20:30:00 81.287
MH-111-2YrCHI3Hr 01/01/2019 20:35:00 81.285
MH-111-2YrCHI3Hr 01/01/2019 20:40:00 81.284
MH-111-2YrCHI3Hr 01/01/2019 20:45:00 81.282
MH-111-2YrCHI3Hr 01/01/2019 20:50:00 81.281
MH-111-2YrCHI3Hr 01/01/2019 20:55:00 81.279
MH-111-2YrCHI3Hr 01/01/2019 21:00:00 81.278
MH-111-2YrCHI3Hr 01/01/2019 21:05:00 81.276
MH-111-2YrCHI3Hr 01/01/2019 21:10:00 81.275
MH-111-2YrCHI3Hr 01/01/2019 21:15:00 81.273
MH-111-2YrCHI3Hr 01/01/2019 21:20:00 81.272
MH-111-2YrCHI3Hr 01/01/2019 21:25:00 81.271
MH-111-2YrCHI3Hr 01/01/2019 21:30:00 81.269
MH-111-2YrCHI3Hr 01/01/2019 21:35:00 81.268
MH-111-2YrCHI3Hr 01/01/2019 21:40:00 81.266
MH-111-2YrCHI3Hr 01/01/2019 21:45:00 81.265
MH-111-2YrCHI3Hr 01/01/2019 21:50:00 81.263
MH-111-2YrCHI3Hr 01/01/2019 21:55:00 81.262
MH-111-2YrCHI3Hr 01/01/2019 22:00:00 81.26
MH-111-2YrCHI3Hr 01/01/2019 22:05:00 81.259
MH-111-2YrCHI3Hr 01/01/2019 22:10:00 81.257
MH-111-2YrCHI3Hr 01/01/2019 22:15:00 81.256
MH-111-2YrCHI3Hr 01/01/2019 22:20:00 81.254

MH-111-2YrCHI3Hr 01/01/2019 22:25:00 81.253
MH-111-2YrCHI3Hr 01/01/2019 22:30:00 81.251
MH-111-2YrCHI3Hr 01/01/2019 22:35:00 81.25
MH-111-2YrCHI3Hr 01/01/2019 22:40:00 81.248
MH-111-2YrCHI3Hr 01/01/2019 22:45:00 81.247
MH-111-2YrCHI3Hr 01/01/2019 22:50:00 81.245
MH-111-2YrCHI3Hr 01/01/2019 22:55:00 81.244
MH-111-2YrCHI3Hr 01/01/2019 23:00:00 81.242
MH-111-2YrCHI3Hr 01/01/2019 23:05:00 81.241
MH-111-2YrCHI3Hr 01/01/2019 23:10:00 81.239
MH-111-2YrCHI3Hr 01/01/2019 23:15:00 81.238
MH-111-2YrCHI3Hr 01/01/2019 23:20:00 81.236
MH-111-2YrCHI3Hr 01/01/2019 23:25:00 81.235
MH-111-2YrCHI3Hr 01/01/2019 23:30:00 81.233
MH-111-2YrCHI3Hr 01/01/2019 23:35:00 81.232
MH-111-2YrCHI3Hr 01/01/2019 23:40:00 81.23
MH-111-2YrCHI3Hr 01/01/2019 23:45:00 81.229
MH-111-2YrCHI3Hr 01/01/2019 23:50:00 81.228
MH-111-2YrCHI3Hr 01/01/2019 23:55:00 81.226
MH-111-2YrCHI3Hr 01/02/2019 00:00:00 81.225

;Depth (m)
MH-111-5YrCHI3Hr 01/01/2019 00:00:00 80.571
MH-111-5YrCHI3Hr 01/01/2019 00:05:00 80.571
MH-111-5YrCHI3Hr 01/01/2019 00:10:00 80.572
MH-111-5YrCHI3Hr 01/01/2019 00:15:00 80.572
MH-111-5YrCHI3Hr 01/01/2019 00:20:00 80.572
MH-111-5YrCHI3Hr 01/01/2019 00:25:00 80.58
MH-111-5YrCHI3Hr 01/01/2019 00:30:00 80.616
MH-111-5YrCHI3Hr 01/01/2019 00:35:00 80.665
MH-111-5YrCHI3Hr 01/01/2019 00:40:00 80.726
MH-111-5YrCHI3Hr 01/01/2019 00:45:00 80.859
MH-111-5YrCHI3Hr 01/01/2019 00:50:00 81.015
MH-111-5YrCHI3Hr 01/01/2019 00:55:00 81.22
MH-111-5YrCHI3Hr 01/01/2019 01:00:00 81.522
MH-111-5YrCHI3Hr 01/01/2019 01:05:00 81.851
MH-111-5YrCHI3Hr 01/01/2019 01:10:00 81.877
MH-111-5YrCHI3Hr 01/01/2019 01:15:00 81.724
MH-111-5YrCHI3Hr 01/01/2019 01:20:00 81.52
MH-111-5YrCHI3Hr 01/01/2019 01:25:00 81.385
MH-111-5YrCHI3Hr 01/01/2019 01:30:00 81.358
MH-111-5YrCHI3Hr 01/01/2019 01:35:00 81.404
MH-111-5YrCHI3Hr 01/01/2019 01:40:00 81.481
MH-111-5YrCHI3Hr 01/01/2019 01:45:00 81.544
MH-111-5YrCHI3Hr 01/01/2019 01:50:00 81.608
MH-111-5YrCHI3Hr 01/01/2019 01:55:00 81.656
MH-111-5YrCHI3Hr 01/01/2019 02:00:00 81.703
MH-111-5YrCHI3Hr 01/01/2019 02:05:00 81.739
MH-111-5YrCHI3Hr 01/01/2019 02:10:00 81.774
MH-111-5YrCHI3Hr 01/01/2019 02:15:00 81.8
MH-111-5YrCHI3Hr 01/01/2019 02:20:00 81.823
MH-111-5YrCHI3Hr 01/01/2019 02:25:00 81.841
MH-111-5YrCHI3Hr 01/01/2019 02:30:00 81.86
MH-111-5YrCHI3Hr 01/01/2019 02:35:00 81.875
MH-111-5YrCHI3Hr 01/01/2019 02:40:00 81.89
MH-111-5YrCHI3Hr 01/01/2019 02:45:00 81.902
MH-111-5YrCHI3Hr 01/01/2019 02:50:00 81.915
MH-111-5YrCHI3Hr 01/01/2019 02:55:00 81.925
MH-111-5YrCHI3Hr 01/01/2019 03:00:00 81.936
MH-111-5YrCHI3Hr 01/01/2019 03:05:00 81.944
MH-111-5YrCHI3Hr 01/01/2019 03:10:00 81.953
MH-111-5YrCHI3Hr 01/01/2019 03:15:00 81.959
MH-111-5YrCHI3Hr 01/01/2019 03:20:00 81.966
MH-111-5YrCHI3Hr 01/01/2019 03:25:00 81.969
MH-111-5YrCHI3Hr 01/01/2019 03:30:00 81.976
MH-111-5YrCHI3Hr 01/01/2019 03:35:00 81.977
MH-111-5YrCHI3Hr 01/01/2019 03:40:00 81.983
MH-111-5YrCHI3Hr 01/01/2019 03:45:00 81.982
MH-111-5YrCHI3Hr 01/01/2019 03:50:00 81.988
MH-111-5YrCHI3Hr 01/01/2019 03:55:00 81.984
MH-111-5YrCHI3Hr 01/01/2019 04:00:00 81.991
MH-111-5YrCHI3Hr 01/01/2019 04:05:00 81.986
MH-111-5YrCHI3Hr 01/01/2019 04:10:00 81.992
MH-111-5YrCHI3Hr 01/01/2019 04:15:00 81.987
MH-111-5YrCHI3Hr 01/01/2019 04:20:00 81.992
MH-111-5YrCHI3Hr 01/01/2019 04:25:00 81.986
MH-111-5YrCHI3Hr 01/01/2019 04:30:00 81.99
MH-111-5YrCHI3Hr 01/01/2019 04:35:00 81.986
MH-111-5YrCHI3Hr 01/01/2019 04:40:00 81.989
MH-111-5YrCHI3Hr 01/01/2019 04:45:00 81.984
MH-111-5YrCHI3Hr 01/01/2019 04:50:00 81.987
MH-111-5YrCHI3Hr 01/01/2019 04:55:00 81.982
MH-111-5YrCHI3Hr 01/01/2019 05:00:00 81.986
MH-111-5YrCHI3Hr 01/01/2019 05:05:00 81.98
MH-111-5YrCHI3Hr 01/01/2019 05:10:00 81.984
MH-111-5YrCHI3Hr 01/01/2019 05:15:00 81.979
MH-111-5YrCHI3Hr 01/01/2019 05:20:00 81.981
MH-111-5YrCHI3Hr 01/01/2019 05:25:00 81.976
MH-111-5YrCHI3Hr 01/01/2019 05:30:00 81.979
MH-111-5YrCHI3Hr 01/01/2019 05:35:00 81.974
MH-111-5YrCHI3Hr 01/01/2019 05:40:00 81.976
MH-111-5YrCHI3Hr 01/01/2019 05:45:00 81.971
MH-111-5YrCHI3Hr 01/01/2019 05:50:00 81.973
MH-111-5YrCHI3Hr 01/01/2019 05:55:00 81.968
MH-111-5YrCHI3Hr 01/01/2019 06:00:00 81.97
MH-111-5YrCHI3Hr 01/01/2019 06:05:00 81.964
MH-111-5YrCHI3Hr 01/01/2019 06:10:00 81.966
MH-111-5YrCHI3Hr 01/01/2019 06:15:00 81.962
MH-111-5YrCHI3Hr 01/01/2019 06:20:00 81.963
MH-111-5YrCHI3Hr 01/01/2019 06:25:00 81.958
MH-111-5YrCHI3Hr 01/01/2019 06:30:00 81.96
MH-111-5YrCHI3Hr 01/01/2019 06:35:00 81.955
MH-111-5YrCHI3Hr 01/01/2019 06:40:00 81.956
MH-111-5YrCHI3Hr 01/01/2019 06:45:00 81.951
MH-111-5YrCHI3Hr 01/01/2019 06:50:00 81.952
MH-111-5YrCHI3Hr 01/01/2019 06:55:00 81.948
MH-111-5YrCHI3Hr 01/01/2019 07:00:00 81.948
MH-111-5YrCHI3Hr 01/01/2019 07:05:00 81.944
MH-111-5YrCHI3Hr 01/01/2019 07:10:00 81.945
MH-111-5YrCHI3Hr 01/01/2019 07:15:00 81.941
MH-111-5YrCHI3Hr 01/01/2019 07:20:00 81.941
MH-111-5YrCHI3Hr 01/01/2019 07:25:00 81.938
MH-111-5YrCHI3Hr 01/01/2019 07:30:00 81.937
MH-111-5YrCHI3Hr 01/01/2019 07:35:00 81.934
MH-111-5YrCHI3Hr 01/01/2019 07:40:00 81.933
MH-111-5YrCHI3Hr 01/01/2019 07:45:00 81.931
MH-111-5YrCHI3Hr 01/01/2019 07:50:00 81.93
MH-111-5YrCHI3Hr 01/01/2019 07:55:00 81.928
MH-111-5YrCHI3Hr 01/01/2019 08:00:00 81.926
MH-111-5YrCHI3Hr 01/01/2019 08:05:00 81.924
MH-111-5YrCHI3Hr 01/01/2019 08:10:00 81.923
MH-111-5YrCHI3Hr 01/01/2019 08:15:00 81.921
MH-111-5YrCHI3Hr 01/01/2019 08:20:00 81.92
MH-111-5YrCHI3Hr 01/01/2019 08:25:00 81.918
MH-111-5YrCHI3Hr 01/01/2019 08:30:00 81.916
MH-111-5YrCHI3Hr 01/01/2019 08:35:00 81.914
MH-111-5YrCHI3Hr 01/01/2019 08:40:00 81.913
MH-111-5YrCHI3Hr 01/01/2019 08:45:00 81.911
MH-111-5YrCHI3Hr 01/01/2019 08:50:00 81.909
MH-111-5YrCHI3Hr 01/01/2019 08:55:00 81.907
MH-111-5YrCHI3Hr 01/01/2019 09:00:00 81.905
MH-111-5YrCHI3Hr 01/01/2019 09:05:00 81.903
MH-111-5YrCHI3Hr 01/01/2019 09:10:00 81.902
MH-111-5YrCHI3Hr 01/01/2019 09:15:00 81.899
MH-111-5YrCHI3Hr 01/01/2019 09:20:00 81.899
MH-111-5YrCHI3Hr 01/01/2019 09:25:00 81.895
MH-111-5YrCHI3Hr 01/01/2019 09:30:00 81.895
MH-111-5YrCHI3Hr 01/01/2019 09:35:00 81.892
MH-111-5YrCHI3Hr 01/01/2019 09:40:00 81.891
MH-111-5YrCHI3Hr 01/01/2019 09:45:00 81.889

MH-111-5YrCHI3Hr 01/01/2019 09:50:00 81.888
MH-111-5YrCHI3Hr 01/01/2019 09:55:00 81.885
MH-111-5YrCHI3Hr 01/01/2019 10:00:00 81.884
MH-111-5YrCHI3Hr 01/01/2019 10:05:00 81.882
MH-111-5YrCHI3Hr 01/01/2019 10:10:00 81.881
MH-111-5YrCHI3Hr 01/01/2019 10:15:00 81.879
MH-111-5YrCHI3Hr 01/01/2019 10:20:00 81.878
MH-111-5YrCHI3Hr 01/01/2019 10:25:00 81.875
MH-111-5YrCHI3Hr 01/01/2019 10:30:00 81.875
MH-111-5YrCHI3Hr 01/01/2019 10:35:00 81.872
MH-111-5YrCHI3Hr 01/01/2019 10:40:00 81.871
MH-111-5YrCHI3Hr 01/01/2019 10:45:00 81.869
MH-111-5YrCHI3Hr 01/01/2019 10:50:00 81.868
MH-111-5YrCHI3Hr 01/01/2019 10:55:00 81.865
MH-111-5YrCHI3Hr 01/01/2019 11:00:00 81.864
MH-111-5YrCHI3Hr 01/01/2019 11:05:00 81.862
MH-111-5YrCHI3Hr 01/01/2019 11:10:00 81.86
MH-111-5YrCHI3Hr 01/01/2019 11:15:00 81.858
MH-111-5YrCHI3Hr 01/01/2019 11:20:00 81.857
MH-111-5YrCHI3Hr 01/01/2019 11:25:00 81.854
MH-111-5YrCHI3Hr 01/01/2019 11:30:00 81.853
MH-111-5YrCHI3Hr 01/01/2019 11:35:00 81.851
MH-111-5YrCHI3Hr 01/01/2019 11:40:00 81.85
MH-111-5YrCHI3Hr 01/01/2019 11:45:00 81.848
MH-111-5YrCHI3Hr 01/01/2019 11:50:00 81.847
MH-111-5YrCHI3Hr 01/01/2019 11:55:00 81.845
MH-111-5YrCHI3Hr 01/01/2019 12:00:00 81.843
MH-111-5YrCHI3Hr 01/01/2019 12:05:00 81.841
MH-111-5YrCHI3Hr 01/01/2019 12:10:00 81.84
MH-111-5YrCHI3Hr 01/01/2019 12:15:00 81.838
MH-111-5YrCHI3Hr 01/01/2019 12:20:00 81.836
MH-111-5YrCHI3Hr 01/01/2019 12:25:00 81.835
MH-111-5YrCHI3Hr 01/01/2019 12:30:00 81.833
MH-111-5YrCHI3Hr 01/01/2019 12:35:00 81.831
MH-111-5YrCHI3Hr 01/01/2019 12:40:00 81.829
MH-111-5YrCHI3Hr 01/01/2019 12:45:00 81.828
MH-111-5YrCHI3Hr 01/01/2019 12:50:00 81.826
MH-111-5YrCHI3Hr 01/01/2019 12:55:00 81.825
MH-111-5YrCHI3Hr 01/01/2019 13:00:00 81.823
MH-111-5YrCHI3Hr 01/01/2019 13:05:00 81.821
MH-111-5YrCHI3Hr 01/01/2019 13:10:00 81.819
MH-111-5YrCHI3Hr 01/01/2019 13:15:00 81.818
MH-111-5YrCHI3Hr 01/01/2019 13:20:00 81.816
MH-111-5YrCHI3Hr 01/01/2019 13:25:00 81.815
MH-111-5YrCHI3Hr 01/01/2019 13:30:00 81.813
MH-111-5YrCHI3Hr 01/01/2019 13:35:00 81.811
MH-111-5YrCHI3Hr 01/01/2019 13:40:00 81.81
MH-111-5YrCHI3Hr 01/01/2019 13:45:00 81.808
MH-111-5YrCHI3Hr 01/01/2019 13:50:00 81.806
MH-111-5YrCHI3Hr 01/01/2019 13:55:00 81.805
MH-111-5YrCHI3Hr 01/01/2019 14:00:00 81.803
MH-111-5YrCHI3Hr 01/01/2019 14:05:00 81.802
MH-111-5YrCHI3Hr 01/01/2019 14:10:00 81.799
MH-111-5YrCHI3Hr 01/01/2019 14:15:00 81.798
MH-111-5YrCHI3Hr 01/01/2019 14:20:00 81.796
MH-111-5YrCHI3Hr 01/01/2019 14:25:00 81.795
MH-111-5YrCHI3Hr 01/01/2019 14:30:00 81.793
MH-111-5YrCHI3Hr 01/01/2019 14:35:00 81.792
MH-111-5YrCHI3Hr 01/01/2019 14:40:00 81.79
MH-111-5YrCHI3Hr 01/01/2019 14:45:00 81.789
MH-111-5YrCHI3Hr 01/01/2019 14:50:00 81.787
MH-111-5YrCHI3Hr 01/01/2019 14:55:00 81.785
MH-111-5YrCHI3Hr 01/01/2019 15:00:00 81.783
MH-111-5YrCHI3Hr 01/01/2019 15:05:00 81.782
MH-111-5YrCHI3Hr 01/01/2019 15:10:00 81.78
MH-111-5YrCHI3Hr 01/01/2019 15:15:00 81.779
MH-111-5YrCHI3Hr 01/01/2019 15:20:00 81.777
MH-111-5YrCHI3Hr 01/01/2019 15:25:00 81.776
MH-111-5YrCHI3Hr 01/01/2019 15:30:00 81.774
MH-111-5YrCHI3Hr 01/01/2019 15:35:00 81.773
MH-111-5YrCHI3Hr 01/01/2019 15:40:00 81.771
MH-111-5YrCHI3Hr 01/01/2019 15:45:00 81.77
MH-111-5YrCHI3Hr 01/01/2019 15:50:00 81.768
MH-111-5YrCHI3Hr 01/01/2019 15:55:00 81.766
MH-111-5YrCHI3Hr 01/01/2019 16:00:00 81.765
MH-111-5YrCHI3Hr 01/01/2019 16:05:00 81.763
MH-111-5YrCHI3Hr 01/01/2019 16:10:00 81.762
MH-111-5YrCHI3Hr 01/01/2019 16:15:00 81.76
MH-111-5YrCHI3Hr 01/01/2019 16:20:00 81.758
MH-111-5YrCHI3Hr 01/01/2019 16:25:00 81.757
MH-111-5YrCHI3Hr 01/01/2019 16:30:00 81.755
MH-111-5YrCHI3Hr 01/01/2019 16:35:00 81.754
MH-111-5YrCHI3Hr 01/01/2019 16:40:00 81.752
MH-111-5YrCHI3Hr 01/01/2019 16:45:00 81.751
MH-111-5YrCHI3Hr 01/01/2019 16:50:00 81.749
MH-111-5YrCHI3Hr 01/01/2019 16:55:00 81.748
MH-111-5YrCHI3Hr 01/01/2019 17:00:00 81.746
MH-111-5YrCHI3Hr 01/01/2019 17:05:00 81.745
MH-111-5YrCHI3Hr 01/01/2019 17:10:00 81.743
MH-111-5YrCHI3Hr 01/01/2019 17:15:00 81.742
MH-111-5YrCHI3Hr 01/01/2019 17:20:00 81.74
MH-111-5YrCHI3Hr 01/01/2019 17:25:00 81.739
MH-111-5YrCHI3Hr 01/01/2019 17:30:00 81.737
MH-111-5YrCHI3Hr 01/01/2019 17:35:00 81.736
MH-111-5YrCHI3Hr 01/01/2019 17:40:00 81.734
MH-111-5YrCHI3Hr 01/01/2019 17:45:00 81.733
MH-111-5YrCHI3Hr 01/01/2019 17:50:00 81.731
MH-111-5YrCHI3Hr 01/01/2019 17:55:00 81.73
MH-111-5YrCHI3Hr 01/01/2019 18:00:00 81.728
MH-111-5YrCHI3Hr 01/01/2019 18:05:00 81.727
MH-111-5YrCHI3Hr 01/01/2019 18:10:00 81.725
MH-111-5YrCHI3Hr 01/01/2019 18:15:00 81.724
MH-111-5YrCHI3Hr 01/01/2019 18:20:00 81.722
MH-111-5YrCHI3Hr 01/01/2019 18:25:00 81.721
MH-111-5YrCHI3Hr 01/01/2019 18:30:00 81.719
MH-111-5YrCHI3Hr 01/01/2019 18:35:00 81.718
MH-111-5YrCHI3Hr 01/01/2019 18:40:00 81.716
MH-111-5YrCHI3Hr 01/01/2019 18:45:00 81.715
MH-111-5YrCHI3Hr 01/01/2019 18:50:00 81.713
MH-111-5YrCHI3Hr 01/01/2019 18:55:00 81.712
MH-111-5YrCHI3Hr 01/01/2019 19:00:00 81.71
MH-111-5YrCHI3Hr 01/01/2019 19:05:00 81.709
MH-111-5YrCHI3Hr 01/01/2019 19:10:00 81.707
MH-111-5YrCHI3Hr 01/01/2019 19:15:00 81.706
MH-111-5YrCHI3Hr 01/01/2019 19:20:00 81.705
MH-111-5YrCHI3Hr 01/01/2019 19:25:00 81.703
MH-111-5YrCHI3Hr 01/01/2019 19:30:00 81.702
MH-111-5YrCHI3Hr 01/01/2019 19:35:00 81.7
MH-111-5YrCHI3Hr 01/01/2019 19:40:00 81.699
MH-111-5YrCHI3Hr 01/01/2019 19:45:00 81.698
MH-111-5YrCHI3Hr 01/01/2019 19:50:00 81.696
MH-111-5YrCHI3Hr 01/01/2019 19:55:00 81.695
MH-111-5YrCHI3Hr 01/01/2019 20:00:00 81.693
MH-111-5YrCHI3Hr 01/01/2019 20:05:00 81.692
MH-111-5YrCHI3Hr 01/01/2019 20:10:00 81.69
MH-111-5YrCHI3Hr 01/01/2019 20:15:00 81.689
MH-111-5YrCHI3Hr 01/01/2019 20:20:00 81.687
MH-111-5YrCHI3Hr 01/01/2019 20:25:00 81.686
MH-111-5YrCHI3Hr 01/01/2019 20:30:00 81.684
MH-111-5YrCHI3Hr 01/01/2019 20:35:00 81.683
MH-111-5YrCHI3Hr 01/01/2019 20:40:00 81.681
MH-111-5YrCHI3Hr 01/01/2019 20:45:00 81.68
MH-111-5YrCHI3Hr 01/01/2019 20:50:00 81.678
MH-111-5YrCHI3Hr 01/01/2019 20:55:00 81.677
MH-111-5YrCHI3Hr 01/01/2019 21:00:00 81.675
MH-111-5YrCHI3Hr 01/01/2019 21:05:00 81.674
MH-111-5YrCHI3Hr 01/01/2019 21:10:00 81.673
MH-111-5YrCHI3Hr 01/01/2019 21:15:00 81.671
MH-111-5YrCHI3Hr 01/01/2019 21:20:00 81.67
MH-111-5YrCHI3Hr 01/01/2019 21:25:00 81.669

MH-111-5YrCHl3Hr 01/01/2019 21:30:00 81.667
MH-111-5YrCHl3Hr 01/01/2019 21:35:00 81.666
MH-111-5YrCHl3Hr 01/01/2019 21:40:00 81.664
MH-111-5YrCHl3Hr 01/01/2019 21:45:00 81.663
MH-111-5YrCHl3Hr 01/01/2019 21:50:00 81.662
MH-111-5YrCHl3Hr 01/01/2019 21:55:00 81.661
MH-111-5YrCHl3Hr 01/01/2019 22:00:00 81.659
MH-111-5YrCHl3Hr 01/01/2019 22:05:00 81.658
MH-111-5YrCHl3Hr 01/01/2019 22:10:00 81.656
MH-111-5YrCHl3Hr 01/01/2019 22:15:00 81.655
MH-111-5YrCHl3Hr 01/01/2019 22:20:00 81.653
MH-111-5YrCHl3Hr 01/01/2019 22:25:00 81.652
MH-111-5YrCHl3Hr 01/01/2019 22:30:00 81.65
MH-111-5YrCHl3Hr 01/01/2019 22:35:00 81.649
MH-111-5YrCHl3Hr 01/01/2019 22:40:00 81.647
MH-111-5YrCHl3Hr 01/01/2019 22:45:00 81.646
MH-111-5YrCHl3Hr 01/01/2019 22:50:00 81.644
MH-111-5YrCHl3Hr 01/01/2019 22:55:00 81.643
MH-111-5YrCHl3Hr 01/01/2019 23:00:00 81.642
MH-111-5YrCHl3Hr 01/01/2019 23:05:00 81.64
MH-111-5YrCHl3Hr 01/01/2019 23:10:00 81.639
MH-111-5YrCHl3Hr 01/01/2019 23:15:00 81.638
MH-111-5YrCHl3Hr 01/01/2019 23:20:00 81.636
MH-111-5YrCHl3Hr 01/01/2019 23:25:00 81.635
MH-111-5YrCHl3Hr 01/01/2019 23:30:00 81.633
MH-111-5YrCHl3Hr 01/01/2019 23:35:00 81.632
MH-111-5YrCHl3Hr 01/01/2019 23:40:00 81.63
MH-111-5YrCHl3Hr 01/01/2019 23:45:00 81.629
MH-111-5YrCHl3Hr 01/01/2019 23:50:00 81.627
MH-111-5YrCHl3Hr 01/01/2019 23:55:00 81.626
MH-111-5YrCHl3Hr 01/02/2019 00:00:00 81.624

;Depth (m)
MH-111-August_4_1988 01/01/2019 00:00:00 80.571
MH-111-August_4_1988 01/01/2019 00:05:00 80.571
MH-111-August_4_1988 01/01/2019 00:10:00 80.572
MH-111-August_4_1988 01/01/2019 00:15:00 80.572
MH-111-August_4_1988 01/01/2019 00:20:00 80.572
MH-111-August_4_1988 01/01/2019 00:25:00 80.572
MH-111-August_4_1988 01/01/2019 00:30:00 80.781
MH-111-August_4_1988 01/01/2019 00:35:00 81.04
MH-111-August_4_1988 01/01/2019 00:40:00 81.421
MH-111-August_4_1988 01/01/2019 00:45:00 81.364
MH-111-August_4_1988 01/01/2019 00:50:00 81.279
MH-111-August_4_1988 01/01/2019 00:55:00 81.169
MH-111-August_4_1988 01/01/2019 01:00:00 81.034
MH-111-August_4_1988 01/01/2019 01:05:00 80.962
MH-111-August_4_1988 01/01/2019 01:10:00 80.977
MH-111-August_4_1988 01/01/2019 01:15:00 81.134
MH-111-August_4_1988 01/01/2019 01:20:00 81.252
MH-111-August_4_1988 01/01/2019 01:25:00 81.279
MH-111-August_4_1988 01/01/2019 01:30:00 81.304
MH-111-August_4_1988 01/01/2019 01:35:00 81.56
MH-111-August_4_1988 01/01/2019 01:40:00 81.776
MH-111-August_4_1988 01/01/2019 01:45:00 81.776
MH-111-August_4_1988 01/01/2019 01:50:00 81.812
MH-111-August_4_1988 01/01/2019 01:55:00 81.957
MH-111-August_4_1988 01/01/2019 02:00:00 82.179
MH-111-August_4_1988 01/01/2019 02:05:00 82.479
MH-111-August_4_1988 01/01/2019 02:10:00 82.708
MH-111-August_4_1988 01/01/2019 02:15:00 82.753
MH-111-August_4_1988 01/01/2019 02:20:00 82.753
MH-111-August_4_1988 01/01/2019 02:25:00 82.771
MH-111-August_4_1988 01/01/2019 02:30:00 82.814
MH-111-August_4_1988 01/01/2019 02:35:00 82.874
MH-111-August_4_1988 01/01/2019 02:40:00 82.887
MH-111-August_4_1988 01/01/2019 02:45:00 82.88
MH-111-August_4_1988 01/01/2019 02:50:00 82.883
MH-111-August_4_1988 01/01/2019 02:55:00 82.892
MH-111-August_4_1988 01/01/2019 03:00:00 82.886
MH-111-August_4_1988 01/01/2019 03:05:00 82.895
MH-111-August_4_1988 01/01/2019 03:10:00 82.904
MH-111-August_4_1988 01/01/2019 03:15:00 82.92
MH-111-August_4_1988 01/01/2019 03:20:00 82.92
MH-111-August_4_1988 01/01/2019 03:25:00 82.899
MH-111-August_4_1988 01/01/2019 03:30:00 82.897
MH-111-August_4_1988 01/01/2019 03:35:00 82.912
MH-111-August_4_1988 01/01/2019 03:40:00 82.901
MH-111-August_4_1988 01/01/2019 03:45:00 82.882
MH-111-August_4_1988 01/01/2019 03:50:00 82.874
MH-111-August_4_1988 01/01/2019 03:55:00 82.876
MH-111-August_4_1988 01/01/2019 04:00:00 82.862
MH-111-August_4_1988 01/01/2019 04:05:00 82.845
MH-111-August_4_1988 01/01/2019 04:10:00 82.837
MH-111-August_4_1988 01/01/2019 04:15:00 82.833
MH-111-August_4_1988 01/01/2019 04:20:00 82.819
MH-111-August_4_1988 01/01/2019 04:25:00 82.805
MH-111-August_4_1988 01/01/2019 04:30:00 82.796
MH-111-August_4_1988 01/01/2019 04:35:00 82.793
MH-111-August_4_1988 01/01/2019 04:40:00 82.779
MH-111-August_4_1988 01/01/2019 04:45:00 82.767
MH-111-August_4_1988 01/01/2019 04:50:00 82.759
MH-111-August_4_1988 01/01/2019 04:55:00 82.755
MH-111-August_4_1988 01/01/2019 05:00:00 82.744
MH-111-August_4_1988 01/01/2019 05:05:00 82.738
MH-111-August_4_1988 01/01/2019 05:10:00 82.739
MH-111-August_4_1988 01/01/2019 05:15:00 82.736
MH-111-August_4_1988 01/01/2019 05:20:00 82.726
MH-111-August_4_1988 01/01/2019 05:25:00 82.728
MH-111-August_4_1988 01/01/2019 05:30:00 82.733
MH-111-August_4_1988 01/01/2019 05:35:00 82.726
MH-111-August_4_1988 01/01/2019 05:40:00 82.718
MH-111-August_4_1988 01/01/2019 05:45:00 82.72
MH-111-August_4_1988 01/01/2019 05:50:00 82.719
MH-111-August_4_1988 01/01/2019 05:55:00 82.712
MH-111-August_4_1988 01/01/2019 06:00:00 82.701
MH-111-August_4_1988 01/01/2019 06:05:00 82.698
MH-111-August_4_1988 01/01/2019 06:10:00 82.694
MH-111-August_4_1988 01/01/2019 06:15:00 82.687
MH-111-August_4_1988 01/01/2019 06:20:00 82.676
MH-111-August_4_1988 01/01/2019 06:25:00 82.671
MH-111-August_4_1988 01/01/2019 06:30:00 82.666
MH-111-August_4_1988 01/01/2019 06:35:00 82.66
MH-111-August_4_1988 01/01/2019 06:40:00 82.65
MH-111-August_4_1988 01/01/2019 06:45:00 82.644
MH-111-August_4_1988 01/01/2019 06:50:00 82.639
MH-111-August_4_1988 01/01/2019 06:55:00 82.634
MH-111-August_4_1988 01/01/2019 07:00:00 82.625
MH-111-August_4_1988 01/01/2019 07:05:00 82.619
MH-111-August_4_1988 01/01/2019 07:10:00 82.614
MH-111-August_4_1988 01/01/2019 07:15:00 82.611
MH-111-August_4_1988 01/01/2019 07:20:00 82.602
MH-111-August_4_1988 01/01/2019 07:25:00 82.596
MH-111-August_4_1988 01/01/2019 07:30:00 82.59
MH-111-August_4_1988 01/01/2019 07:35:00 82.588
MH-111-August_4_1988 01/01/2019 07:40:00 82.58
MH-111-August_4_1988 01/01/2019 07:45:00 82.574
MH-111-August_4_1988 01/01/2019 07:50:00 82.569
MH-111-August_4_1988 01/01/2019 07:55:00 82.567
MH-111-August_4_1988 01/01/2019 08:00:00 82.56
MH-111-August_4_1988 01/01/2019 08:05:00 82.555
MH-111-August_4_1988 01/01/2019 08:10:00 82.549
MH-111-August_4_1988 01/01/2019 08:15:00 82.548
MH-111-August_4_1988 01/01/2019 08:20:00 82.541
MH-111-August_4_1988 01/01/2019 08:25:00 82.537
MH-111-August_4_1988 01/01/2019 08:30:00 82.531
MH-111-August_4_1988 01/01/2019 08:35:00 82.529
MH-111-August_4_1988 01/01/2019 08:40:00 82.524
MH-111-August_4_1988 01/01/2019 08:45:00 82.52
MH-111-August_4_1988 01/01/2019 08:50:00 82.514

MH-111-August_4_1988 01/01/2019 08:55:00 82.512
MH-111-August_4_1988 01/01/2019 09:00:00 82.508
MH-111-August_4_1988 01/01/2019 09:05:00 82.505
MH-111-August_4_1988 01/01/2019 09:10:00 82.499
MH-111-August_4_1988 01/01/2019 09:15:00 82.496
MH-111-August_4_1988 01/01/2019 09:20:00 82.492
MH-111-August_4_1988 01/01/2019 09:25:00 82.49
MH-111-August_4_1988 01/01/2019 09:30:00 82.484
MH-111-August_4_1988 01/01/2019 09:35:00 82.481
MH-111-August_4_1988 01/01/2019 09:40:00 82.477
MH-111-August_4_1988 01/01/2019 09:45:00 82.476
MH-111-August_4_1988 01/01/2019 09:50:00 82.47
MH-111-August_4_1988 01/01/2019 09:55:00 82.467
MH-111-August_4_1988 01/01/2019 10:00:00 82.464
MH-111-August_4_1988 01/01/2019 10:05:00 82.462
MH-111-August_4_1988 01/01/2019 10:10:00 82.458
MH-111-August_4_1988 01/01/2019 10:15:00 82.455
MH-111-August_4_1988 01/01/2019 10:20:00 82.451
MH-111-August_4_1988 01/01/2019 10:25:00 82.449
MH-111-August_4_1988 01/01/2019 10:30:00 82.446
MH-111-August_4_1988 01/01/2019 10:35:00 82.443
MH-111-August_4_1988 01/01/2019 10:40:00 82.44
MH-111-August_4_1988 01/01/2019 10:45:00 82.437
MH-111-August_4_1988 01/01/2019 10:50:00 82.435
MH-111-August_4_1988 01/01/2019 10:55:00 82.431
MH-111-August_4_1988 01/01/2019 11:00:00 82.429
MH-111-August_4_1988 01/01/2019 11:05:00 82.426
MH-111-August_4_1988 01/01/2019 11:10:00 82.425
MH-111-August_4_1988 01/01/2019 11:15:00 82.421
MH-111-August_4_1988 01/01/2019 11:20:00 82.419
MH-111-August_4_1988 01/01/2019 11:25:00 82.415
MH-111-August_4_1988 01/01/2019 11:30:00 82.414
MH-111-August_4_1988 01/01/2019 11:35:00 82.41
MH-111-August_4_1988 01/01/2019 11:40:00 82.409
MH-111-August_4_1988 01/01/2019 11:45:00 82.404
MH-111-August_4_1988 01/01/2019 11:50:00 82.403
MH-111-August_4_1988 01/01/2019 11:55:00 82.399
MH-111-August_4_1988 01/01/2019 12:00:00 82.398
MH-111-August_4_1988 01/01/2019 12:05:00 82.394
MH-111-August_4_1988 01/01/2019 12:10:00 82.393
MH-111-August_4_1988 01/01/2019 12:15:00 82.389
MH-111-August_4_1988 01/01/2019 12:20:00 82.389
MH-111-August_4_1988 01/01/2019 12:25:00 82.386
MH-111-August_4_1988 01/01/2019 12:30:00 82.384
MH-111-August_4_1988 01/01/2019 12:35:00 82.382
MH-111-August_4_1988 01/01/2019 12:40:00 82.38
MH-111-August_4_1988 01/01/2019 12:45:00 82.378
MH-111-August_4_1988 01/01/2019 12:50:00 82.375
MH-111-August_4_1988 01/01/2019 12:55:00 82.373
MH-111-August_4_1988 01/01/2019 13:00:00 82.37
MH-111-August_4_1988 01/01/2019 13:05:00 82.368
MH-111-August_4_1988 01/01/2019 13:10:00 82.366
MH-111-August_4_1988 01/01/2019 13:15:00 82.363
MH-111-August_4_1988 01/01/2019 13:20:00 82.362
MH-111-August_4_1988 01/01/2019 13:25:00 82.36
MH-111-August_4_1988 01/01/2019 13:30:00 82.357
MH-111-August_4_1988 01/01/2019 13:35:00 82.355
MH-111-August_4_1988 01/01/2019 13:40:00 82.353
MH-111-August_4_1988 01/01/2019 13:45:00 82.351
MH-111-August_4_1988 01/01/2019 13:50:00 82.349
MH-111-August_4_1988 01/01/2019 13:55:00 82.346
MH-111-August_4_1988 01/01/2019 14:00:00 82.345
MH-111-August_4_1988 01/01/2019 14:05:00 82.342
MH-111-August_4_1988 01/01/2019 14:10:00 82.341
MH-111-August_4_1988 01/01/2019 14:15:00 82.338
MH-111-August_4_1988 01/01/2019 14:20:00 82.337
MH-111-August_4_1988 01/01/2019 14:25:00 82.334
MH-111-August_4_1988 01/01/2019 14:30:00 82.333
MH-111-August_4_1988 01/01/2019 14:35:00 82.329
MH-111-August_4_1988 01/01/2019 14:40:00 82.329
MH-111-August_4_1988 01/01/2019 14:45:00 82.326
MH-111-August_4_1988 01/01/2019 14:50:00 82.326
MH-111-August_4_1988 01/01/2019 14:55:00 82.322
MH-111-August_4_1988 01/01/2019 15:00:00 82.32
MH-111-August_4_1988 01/01/2019 15:05:00 82.318
MH-111-August_4_1988 01/01/2019 15:10:00 82.316
MH-111-August_4_1988 01/01/2019 15:15:00 82.314
MH-111-August_4_1988 01/01/2019 15:20:00 82.312
MH-111-August_4_1988 01/01/2019 15:25:00 82.31
MH-111-August_4_1988 01/01/2019 15:30:00 82.309
MH-111-August_4_1988 01/01/2019 15:35:00 82.308
MH-111-August_4_1988 01/01/2019 15:40:00 82.305
MH-111-August_4_1988 01/01/2019 15:45:00 82.303
MH-111-August_4_1988 01/01/2019 15:50:00 82.301
MH-111-August_4_1988 01/01/2019 15:55:00 82.3
MH-111-August_4_1988 01/01/2019 16:00:00 82.298
MH-111-August_4_1988 01/01/2019 16:05:00 82.295
MH-111-August_4_1988 01/01/2019 16:10:00 82.293
MH-111-August_4_1988 01/01/2019 16:15:00 82.292
MH-111-August_4_1988 01/01/2019 16:20:00 82.29
MH-111-August_4_1988 01/01/2019 16:25:00 82.288
MH-111-August_4_1988 01/01/2019 16:30:00 82.286
MH-111-August_4_1988 01/01/2019 16:35:00 82.285
MH-111-August_4_1988 01/01/2019 16:40:00 82.283
MH-111-August_4_1988 01/01/2019 16:45:00 82.281
MH-111-August_4_1988 01/01/2019 16:50:00 82.279
MH-111-August_4_1988 01/01/2019 16:55:00 82.278
MH-111-August_4_1988 01/01/2019 17:00:00 82.275
MH-111-August_4_1988 01/01/2019 17:05:00 82.274
MH-111-August_4_1988 01/01/2019 17:10:00 82.272
MH-111-August_4_1988 01/01/2019 17:15:00 82.271
MH-111-August_4_1988 01/01/2019 17:20:00 82.268
MH-111-August_4_1988 01/01/2019 17:25:00 82.267
MH-111-August_4_1988 01/01/2019 17:30:00 82.265
MH-111-August_4_1988 01/01/2019 17:35:00 82.263
MH-111-August_4_1988 01/01/2019 17:40:00 82.262
MH-111-August_4_1988 01/01/2019 17:45:00 82.26
MH-111-August_4_1988 01/01/2019 17:50:00 82.258
MH-111-August_4_1988 01/01/2019 17:55:00 82.257
MH-111-August_4_1988 01/01/2019 18:00:00 82.255
MH-111-August_4_1988 01/01/2019 18:05:00 82.253
MH-111-August_4_1988 01/01/2019 18:10:00 82.251
MH-111-August_4_1988 01/01/2019 18:15:00 82.25
MH-111-August_4_1988 01/01/2019 18:20:00 82.248
MH-111-August_4_1988 01/01/2019 18:25:00 82.247
MH-111-August_4_1988 01/01/2019 18:30:00 82.245
MH-111-August_4_1988 01/01/2019 18:35:00 82.243
MH-111-August_4_1988 01/01/2019 18:40:00 82.242
MH-111-August_4_1988 01/01/2019 18:45:00 82.24
MH-111-August_4_1988 01/01/2019 18:50:00 82.238
MH-111-August_4_1988 01/01/2019 18:55:00 82.237
MH-111-August_4_1988 01/01/2019 19:00:00 82.236
MH-111-August_4_1988 01/01/2019 19:05:00 82.233
MH-111-August_4_1988 01/01/2019 19:10:00 82.232
MH-111-August_4_1988 01/01/2019 19:15:00 82.23
MH-111-August_4_1988 01/01/2019 19:20:00 82.229
MH-111-August_4_1988 01/01/2019 19:25:00 82.227
MH-111-August_4_1988 01/01/2019 19:30:00 82.226
MH-111-August_4_1988 01/01/2019 19:35:00 82.224
MH-111-August_4_1988 01/01/2019 19:40:00 82.223
MH-111-August_4_1988 01/01/2019 19:45:00 82.22
MH-111-August_4_1988 01/01/2019 19:50:00 82.22
MH-111-August_4_1988 01/01/2019 19:55:00 82.217
MH-111-August_4_1988 01/01/2019 20:00:00 82.217
MH-111-August_4_1988 01/01/2019 20:05:00 82.214
MH-111-August_4_1988 01/01/2019 20:10:00 82.214
MH-111-August_4_1988 01/01/2019 20:15:00 82.211
MH-111-August_4_1988 01/01/2019 20:20:00 82.211
MH-111-August_4_1988 01/01/2019 20:25:00 82.208
MH-111-August_4_1988 01/01/2019 20:30:00 82.208

MH-111-August_4_1988 01/01/2019 20:35:00 82.205
MH-111-August_4_1988 01/01/2019 20:40:00 82.205
MH-111-August_4_1988 01/01/2019 20:45:00 82.203
MH-111-August_4_1988 01/01/2019 20:50:00 82.203
MH-111-August_4_1988 01/01/2019 20:55:00 82.2
MH-111-August_4_1988 01/01/2019 21:00:00 82.2
MH-111-August_4_1988 01/01/2019 21:05:00 82.197
MH-111-August_4_1988 01/01/2019 21:10:00 82.197
MH-111-August_4_1988 01/01/2019 21:15:00 82.194
MH-111-August_4_1988 01/01/2019 21:20:00 82.194
MH-111-August_4_1988 01/01/2019 21:25:00 82.192
MH-111-August_4_1988 01/01/2019 21:30:00 82.191
MH-111-August_4_1988 01/01/2019 21:35:00 82.189
MH-111-August_4_1988 01/01/2019 21:40:00 82.188
MH-111-August_4_1988 01/01/2019 21:45:00 82.186
MH-111-August_4_1988 01/01/2019 21:50:00 82.185
MH-111-August_4_1988 01/01/2019 21:55:00 82.183
MH-111-August_4_1988 01/01/2019 22:00:00 82.182
MH-111-August_4_1988 01/01/2019 22:05:00 82.181
MH-111-August_4_1988 01/01/2019 22:10:00 82.18
MH-111-August_4_1988 01/01/2019 22:15:00 82.178
MH-111-August_4_1988 01/01/2019 22:20:00 82.177
MH-111-August_4_1988 01/01/2019 22:25:00 82.175
MH-111-August_4_1988 01/01/2019 22:30:00 82.174
MH-111-August_4_1988 01/01/2019 22:35:00 82.173
MH-111-August_4_1988 01/01/2019 22:40:00 82.172
MH-111-August_4_1988 01/01/2019 22:45:00 82.17
MH-111-August_4_1988 01/01/2019 22:50:00 82.169
MH-111-August_4_1988 01/01/2019 22:55:00 82.167
MH-111-August_4_1988 01/01/2019 23:00:00 82.167
MH-111-August_4_1988 01/01/2019 23:05:00 82.165
MH-111-August_4_1988 01/01/2019 23:10:00 82.164
MH-111-August_4_1988 01/01/2019 23:15:00 82.162
MH-111-August_4_1988 01/01/2019 23:20:00 82.161
MH-111-August_4_1988 01/01/2019 23:25:00 82.16
MH-111-August_4_1988 01/01/2019 23:30:00 82.159
MH-111-August_4_1988 01/01/2019 23:35:00 82.157
MH-111-August_4_1988 01/01/2019 23:40:00 82.157
MH-111-August_4_1988 01/01/2019 23:45:00 82.155
MH-111-August_4_1988 01/01/2019 23:50:00 82.154
MH-111-August_4_1988 01/01/2019 23:55:00 82.152
MH-111-August_4_1988 01/02/2019 00:00:00 82.152

;Depth (m)
MH-111-August_8_1996 01/01/2019 00:00:00 80.571
MH-111-August_8_1996 01/01/2019 00:05:00 80.571
MH-111-August_8_1996 01/01/2019 00:10:00 80.572
MH-111-August_8_1996 01/01/2019 00:15:00 80.638
MH-111-August_8_1996 01/01/2019 00:20:00 80.749
MH-111-August_8_1996 01/01/2019 00:25:00 80.842
MH-111-August_8_1996 01/01/2019 00:30:00 80.973
MH-111-August_8_1996 01/01/2019 00:35:00 80.951
MH-111-August_8_1996 01/01/2019 00:40:00 80.886
MH-111-August_8_1996 01/01/2019 00:45:00 80.873
MH-111-August_8_1996 01/01/2019 00:50:00 80.89
MH-111-August_8_1996 01/01/2019 00:55:00 80.995
MH-111-August_8_1996 01/01/2019 01:00:00 81.062
MH-111-August_8_1996 01/01/2019 01:05:00 81.057
MH-111-August_8_1996 01/01/2019 01:10:00 81.017
MH-111-August_8_1996 01/01/2019 01:15:00 81.043
MH-111-August_8_1996 01/01/2019 01:20:00 81.248
MH-111-August_8_1996 01/01/2019 01:25:00 81.594
MH-111-August_8_1996 01/01/2019 01:30:00 81.816
MH-111-August_8_1996 01/01/2019 01:35:00 81.952
MH-111-August_8_1996 01/01/2019 01:40:00 81.89
MH-111-August_8_1996 01/01/2019 01:45:00 81.71
MH-111-August_8_1996 01/01/2019 01:50:00 81.607
MH-111-August_8_1996 01/01/2019 01:55:00 81.675
MH-111-August_8_1996 01/01/2019 02:00:00 81.772
MH-111-August_8_1996 01/01/2019 02:05:00 81.847
MH-111-August_8_1996 01/01/2019 02:10:00 81.903
MH-111-August_8_1996 01/01/2019 02:15:00 81.936
MH-111-August_8_1996 01/01/2019 02:20:00 81.966
MH-111-August_8_1996 01/01/2019 02:25:00 81.988
MH-111-August_8_1996 01/01/2019 02:30:00 82.004
MH-111-August_8_1996 01/01/2019 02:35:00 82.017
MH-111-August_8_1996 01/01/2019 02:40:00 82.032
MH-111-August_8_1996 01/01/2019 02:45:00 82.039
MH-111-August_8_1996 01/01/2019 02:50:00 82.049
MH-111-August_8_1996 01/01/2019 02:55:00 82.072
MH-111-August_8_1996 01/01/2019 03:00:00 82.161
MH-111-August_8_1996 01/01/2019 03:05:00 82.339
MH-111-August_8_1996 01/01/2019 03:10:00 82.466
MH-111-August_8_1996 01/01/2019 03:15:00 82.582
MH-111-August_8_1996 01/01/2019 03:20:00 82.656
MH-111-August_8_1996 01/01/2019 03:25:00 82.669
MH-111-August_8_1996 01/01/2019 03:30:00 82.693
MH-111-August_8_1996 01/01/2019 03:35:00 82.726
MH-111-August_8_1996 01/01/2019 03:40:00 82.76
MH-111-August_8_1996 01/01/2019 03:45:00 82.786
MH-111-August_8_1996 01/01/2019 03:50:00 82.802
MH-111-August_8_1996 01/01/2019 03:55:00 82.808
MH-111-August_8_1996 01/01/2019 04:00:00 82.812
MH-111-August_8_1996 01/01/2019 04:05:00 82.812
MH-111-August_8_1996 01/01/2019 04:10:00 82.812
MH-111-August_8_1996 01/01/2019 04:15:00 82.808
MH-111-August_8_1996 01/01/2019 04:20:00 82.805
MH-111-August_8_1996 01/01/2019 04:25:00 82.798
MH-111-August_8_1996 01/01/2019 04:30:00 82.795
MH-111-August_8_1996 01/01/2019 04:35:00 82.789
MH-111-August_8_1996 01/01/2019 04:40:00 82.782
MH-111-August_8_1996 01/01/2019 04:45:00 82.773
MH-111-August_8_1996 01/01/2019 04:50:00 82.768
MH-111-August_8_1996 01/01/2019 04:55:00 82.76
MH-111-August_8_1996 01/01/2019 05:00:00 82.751
MH-111-August_8_1996 01/01/2019 05:05:00 82.742
MH-111-August_8_1996 01/01/2019 05:10:00 82.734
MH-111-August_8_1996 01/01/2019 05:15:00 82.726
MH-111-August_8_1996 01/01/2019 05:20:00 82.715
MH-111-August_8_1996 01/01/2019 05:25:00 82.706
MH-111-August_8_1996 01/01/2019 05:30:00 82.7
MH-111-August_8_1996 01/01/2019 05:35:00 82.691
MH-111-August_8_1996 01/01/2019 05:40:00 82.681
MH-111-August_8_1996 01/01/2019 05:45:00 82.672
MH-111-August_8_1996 01/01/2019 05:50:00 82.666
MH-111-August_8_1996 01/01/2019 05:55:00 82.659
MH-111-August_8_1996 01/01/2019 06:00:00 82.648
MH-111-August_8_1996 01/01/2019 06:05:00 82.64
MH-111-August_8_1996 01/01/2019 06:10:00 82.634
MH-111-August_8_1996 01/01/2019 06:15:00 82.627
MH-111-August_8_1996 01/01/2019 06:20:00 82.618
MH-111-August_8_1996 01/01/2019 06:25:00 82.61
MH-111-August_8_1996 01/01/2019 06:30:00 82.603
MH-111-August_8_1996 01/01/2019 06:35:00 82.598
MH-111-August_8_1996 01/01/2019 06:40:00 82.59
MH-111-August_8_1996 01/01/2019 06:45:00 82.582
MH-111-August_8_1996 01/01/2019 06:50:00 82.575
MH-111-August_8_1996 01/01/2019 06:55:00 82.57
MH-111-August_8_1996 01/01/2019 07:00:00 82.563
MH-111-August_8_1996 01/01/2019 07:05:00 82.556
MH-111-August_8_1996 01/01/2019 07:10:00 82.549
MH-111-August_8_1996 01/01/2019 07:15:00 82.544
MH-111-August_8_1996 01/01/2019 07:20:00 82.538
MH-111-August_8_1996 01/01/2019 07:25:00 82.531
MH-111-August_8_1996 01/01/2019 07:30:00 82.525
MH-111-August_8_1996 01/01/2019 07:35:00 82.52
MH-111-August_8_1996 01/01/2019 07:40:00 82.515
MH-111-August_8_1996 01/01/2019 07:45:00 82.508
MH-111-August_8_1996 01/01/2019 07:50:00 82.502
MH-111-August_8_1996 01/01/2019 07:55:00 82.497

MH-111-August_8_1996 01/01/2019 08:00:00 82.492
MH-111-August_8_1996 01/01/2019 08:05:00 82.487
MH-111-August_8_1996 01/01/2019 08:10:00 82.481
MH-111-August_8_1996 01/01/2019 08:15:00 82.476
MH-111-August_8_1996 01/01/2019 08:20:00 82.471
MH-111-August_8_1996 01/01/2019 08:25:00 82.467
MH-111-August_8_1996 01/01/2019 08:30:00 82.461
MH-111-August_8_1996 01/01/2019 08:35:00 82.456
MH-111-August_8_1996 01/01/2019 08:40:00 82.452
MH-111-August_8_1996 01/01/2019 08:45:00 82.447
MH-111-August_8_1996 01/01/2019 08:50:00 82.442
MH-111-August_8_1996 01/01/2019 08:55:00 82.437
MH-111-August_8_1996 01/01/2019 09:00:00 82.433
MH-111-August_8_1996 01/01/2019 09:05:00 82.429
MH-111-August_8_1996 01/01/2019 09:10:00 82.424
MH-111-August_8_1996 01/01/2019 09:15:00 82.42
MH-111-August_8_1996 01/01/2019 09:20:00 82.415
MH-111-August_8_1996 01/01/2019 09:25:00 82.411
MH-111-August_8_1996 01/01/2019 09:30:00 82.407
MH-111-August_8_1996 01/01/2019 09:35:00 82.403
MH-111-August_8_1996 01/01/2019 09:40:00 82.398
MH-111-August_8_1996 01/01/2019 09:45:00 82.394
MH-111-August_8_1996 01/01/2019 09:50:00 82.39
MH-111-August_8_1996 01/01/2019 09:55:00 82.386
MH-111-August_8_1996 01/01/2019 10:00:00 82.382
MH-111-August_8_1996 01/01/2019 10:05:00 82.378
MH-111-August_8_1996 01/01/2019 10:10:00 82.374
MH-111-August_8_1996 01/01/2019 10:15:00 82.37
MH-111-August_8_1996 01/01/2019 10:20:00 82.366
MH-111-August_8_1996 01/01/2019 10:25:00 82.362
MH-111-August_8_1996 01/01/2019 10:30:00 82.358
MH-111-August_8_1996 01/01/2019 10:35:00 82.354
MH-111-August_8_1996 01/01/2019 10:40:00 82.35
MH-111-August_8_1996 01/01/2019 10:45:00 82.346
MH-111-August_8_1996 01/01/2019 10:50:00 82.342
MH-111-August_8_1996 01/01/2019 10:55:00 82.339
MH-111-August_8_1996 01/01/2019 11:00:00 82.335
MH-111-August_8_1996 01/01/2019 11:05:00 82.331
MH-111-August_8_1996 01/01/2019 11:10:00 82.327
MH-111-August_8_1996 01/01/2019 11:15:00 82.323
MH-111-August_8_1996 01/01/2019 11:20:00 82.32
MH-111-August_8_1996 01/01/2019 11:25:00 82.316
MH-111-August_8_1996 01/01/2019 11:30:00 82.312
MH-111-August_8_1996 01/01/2019 11:35:00 82.308
MH-111-August_8_1996 01/01/2019 11:40:00 82.305
MH-111-August_8_1996 01/01/2019 11:45:00 82.301
MH-111-August_8_1996 01/01/2019 11:50:00 82.297
MH-111-August_8_1996 01/01/2019 11:55:00 82.294
MH-111-August_8_1996 01/01/2019 12:00:00 82.29
MH-111-August_8_1996 01/01/2019 12:05:00 82.287
MH-111-August_8_1996 01/01/2019 12:10:00 82.283
MH-111-August_8_1996 01/01/2019 12:15:00 82.279
MH-111-August_8_1996 01/01/2019 12:20:00 82.276
MH-111-August_8_1996 01/01/2019 12:25:00 82.273
MH-111-August_8_1996 01/01/2019 12:30:00 82.269
MH-111-August_8_1996 01/01/2019 12:35:00 82.266
MH-111-August_8_1996 01/01/2019 12:40:00 82.262
MH-111-August_8_1996 01/01/2019 12:45:00 82.259
MH-111-August_8_1996 01/01/2019 12:50:00 82.255
MH-111-August_8_1996 01/01/2019 12:55:00 82.252
MH-111-August_8_1996 01/01/2019 13:00:00 82.248
MH-111-August_8_1996 01/01/2019 13:05:00 82.245
MH-111-August_8_1996 01/01/2019 13:10:00 82.242
MH-111-August_8_1996 01/01/2019 13:15:00 82.238
MH-111-August_8_1996 01/01/2019 13:20:00 82.235
MH-111-August_8_1996 01/01/2019 13:25:00 82.232
MH-111-August_8_1996 01/01/2019 13:30:00 82.229
MH-111-August_8_1996 01/01/2019 13:35:00 82.225
MH-111-August_8_1996 01/01/2019 13:40:00 82.222
MH-111-August_8_1996 01/01/2019 13:45:00 82.219
MH-111-August_8_1996 01/01/2019 13:50:00 82.216
MH-111-August_8_1996 01/01/2019 13:55:00 82.212
MH-111-August_8_1996 01/01/2019 14:00:00 82.209
MH-111-August_8_1996 01/01/2019 14:05:00 82.206
MH-111-August_8_1996 01/01/2019 14:10:00 82.203
MH-111-August_8_1996 01/01/2019 14:15:00 82.2
MH-111-August_8_1996 01/01/2019 14:20:00 82.197
MH-111-August_8_1996 01/01/2019 14:25:00 82.193
MH-111-August_8_1996 01/01/2019 14:30:00 82.19
MH-111-August_8_1996 01/01/2019 14:35:00 82.187
MH-111-August_8_1996 01/01/2019 14:40:00 82.184
MH-111-August_8_1996 01/01/2019 14:45:00 82.181
MH-111-August_8_1996 01/01/2019 14:50:00 82.178
MH-111-August_8_1996 01/01/2019 14:55:00 82.175
MH-111-August_8_1996 01/01/2019 15:00:00 82.171
MH-111-August_8_1996 01/01/2019 15:05:00 82.168
MH-111-August_8_1996 01/01/2019 15:10:00 82.165
MH-111-August_8_1996 01/01/2019 15:15:00 82.162
MH-111-August_8_1996 01/01/2019 15:20:00 82.159
MH-111-August_8_1996 01/01/2019 15:25:00 82.156
MH-111-August_8_1996 01/01/2019 15:30:00 82.153
MH-111-August_8_1996 01/01/2019 15:35:00 82.15
MH-111-August_8_1996 01/01/2019 15:40:00 82.147
MH-111-August_8_1996 01/01/2019 15:45:00 82.144
MH-111-August_8_1996 01/01/2019 15:50:00 82.141
MH-111-August_8_1996 01/01/2019 15:55:00 82.138
MH-111-August_8_1996 01/01/2019 16:00:00 82.135
MH-111-August_8_1996 01/01/2019 16:05:00 82.132
MH-111-August_8_1996 01/01/2019 16:10:00 82.129
MH-111-August_8_1996 01/01/2019 16:15:00 82.126
MH-111-August_8_1996 01/01/2019 16:20:00 82.123
MH-111-August_8_1996 01/01/2019 16:25:00 82.12
MH-111-August_8_1996 01/01/2019 16:30:00 82.117
MH-111-August_8_1996 01/01/2019 16:35:00 82.114
MH-111-August_8_1996 01/01/2019 16:40:00 82.111
MH-111-August_8_1996 01/01/2019 16:45:00 82.108
MH-111-August_8_1996 01/01/2019 16:50:00 82.105
MH-111-August_8_1996 01/01/2019 16:55:00 82.102
MH-111-August_8_1996 01/01/2019 17:00:00 82.099
MH-111-August_8_1996 01/01/2019 17:05:00 82.096
MH-111-August_8_1996 01/01/2019 17:10:00 82.093
MH-111-August_8_1996 01/01/2019 17:15:00 82.091
MH-111-August_8_1996 01/01/2019 17:20:00 82.088
MH-111-August_8_1996 01/01/2019 17:25:00 82.085
MH-111-August_8_1996 01/01/2019 17:30:00 82.082
MH-111-August_8_1996 01/01/2019 17:35:00 82.079
MH-111-August_8_1996 01/01/2019 17:40:00 82.077
MH-111-August_8_1996 01/01/2019 17:45:00 82.074
MH-111-August_8_1996 01/01/2019 17:50:00 82.071
MH-111-August_8_1996 01/01/2019 17:55:00 82.068
MH-111-August_8_1996 01/01/2019 18:00:00 82.066
MH-111-August_8_1996 01/01/2019 18:05:00 82.063
MH-111-August_8_1996 01/01/2019 18:10:00 82.06
MH-111-August_8_1996 01/01/2019 18:15:00 82.058
MH-111-August_8_1996 01/01/2019 18:20:00 82.055
MH-111-August_8_1996 01/01/2019 18:25:00 82.052
MH-111-August_8_1996 01/01/2019 18:30:00 82.05
MH-111-August_8_1996 01/01/2019 18:35:00 82.047
MH-111-August_8_1996 01/01/2019 18:40:00 82.044
MH-111-August_8_1996 01/01/2019 18:45:00 82.042
MH-111-August_8_1996 01/01/2019 18:50:00 82.039
MH-111-August_8_1996 01/01/2019 18:55:00 82.036
MH-111-August_8_1996 01/01/2019 19:00:00 82.034
MH-111-August_8_1996 01/01/2019 19:05:00 82.031
MH-111-August_8_1996 01/01/2019 19:10:00 82.029
MH-111-August_8_1996 01/01/2019 19:15:00 82.026
MH-111-August_8_1996 01/01/2019 19:20:00 82.023
MH-111-August_8_1996 01/01/2019 19:25:00 82.021
MH-111-August_8_1996 01/01/2019 19:30:00 82.018
MH-111-August_8_1996 01/01/2019 19:35:00 82.016

MH-111-August_8_1996 01/01/2019 19:40:00 82.013
MH-111-August_8_1996 01/01/2019 19:45:00 82.011
MH-111-August_8_1996 01/01/2019 19:50:00 82.008
MH-111-August_8_1996 01/01/2019 19:55:00 82.006
MH-111-August_8_1996 01/01/2019 20:00:00 82.003
MH-111-August_8_1996 01/01/2019 20:05:00 82.001
MH-111-August_8_1996 01/01/2019 20:10:00 81.998
MH-111-August_8_1996 01/01/2019 20:15:00 81.996
MH-111-August_8_1996 01/01/2019 20:20:00 81.993
MH-111-August_8_1996 01/01/2019 20:25:00 81.991
MH-111-August_8_1996 01/01/2019 20:30:00 81.988
MH-111-August_8_1996 01/01/2019 20:35:00 81.986
MH-111-August_8_1996 01/01/2019 20:40:00 81.983
MH-111-August_8_1996 01/01/2019 20:45:00 81.981
MH-111-August_8_1996 01/01/2019 20:50:00 81.979
MH-111-August_8_1996 01/01/2019 20:55:00 81.976
MH-111-August_8_1996 01/01/2019 21:00:00 81.974
MH-111-August_8_1996 01/01/2019 21:05:00 81.971
MH-111-August_8_1996 01/01/2019 21:10:00 81.969
MH-111-August_8_1996 01/01/2019 21:15:00 81.967
MH-111-August_8_1996 01/01/2019 21:20:00 81.964
MH-111-August_8_1996 01/01/2019 21:25:00 81.962
MH-111-August_8_1996 01/01/2019 21:30:00 81.96
MH-111-August_8_1996 01/01/2019 21:35:00 81.957
MH-111-August_8_1996 01/01/2019 21:40:00 81.955
MH-111-August_8_1996 01/01/2019 21:45:00 81.953
MH-111-August_8_1996 01/01/2019 21:50:00 81.95
MH-111-August_8_1996 01/01/2019 21:55:00 81.948
MH-111-August_8_1996 01/01/2019 22:00:00 81.946
MH-111-August_8_1996 01/01/2019 22:05:00 81.944
MH-111-August_8_1996 01/01/2019 22:10:00 81.941
MH-111-August_8_1996 01/01/2019 22:15:00 81.939
MH-111-August_8_1996 01/01/2019 22:20:00 81.937
MH-111-August_8_1996 01/01/2019 22:25:00 81.935
MH-111-August_8_1996 01/01/2019 22:30:00 81.933
MH-111-August_8_1996 01/01/2019 22:35:00 81.931
MH-111-August_8_1996 01/01/2019 22:40:00 81.928
MH-111-August_8_1996 01/01/2019 22:45:00 81.926
MH-111-August_8_1996 01/01/2019 22:50:00 81.924
MH-111-August_8_1996 01/01/2019 22:55:00 81.922
MH-111-August_8_1996 01/01/2019 23:00:00 81.92
MH-111-August_8_1996 01/01/2019 23:05:00 81.918
MH-111-August_8_1996 01/01/2019 23:10:00 81.916
MH-111-August_8_1996 01/01/2019 23:15:00 81.914
MH-111-August_8_1996 01/01/2019 23:20:00 81.911
MH-111-August_8_1996 01/01/2019 23:25:00 81.909
MH-111-August_8_1996 01/01/2019 23:30:00 81.907
MH-111-August_8_1996 01/01/2019 23:35:00 81.905
MH-111-August_8_1996 01/01/2019 23:40:00 81.903
MH-111-August_8_1996 01/01/2019 23:45:00 81.901
MH-111-August_8_1996 01/01/2019 23:50:00 81.899
MH-111-August_8_1996 01/01/2019 23:55:00 81.897
MH-111-August_8_1996 01/02/2019 00:00:00 81.895

;Depth (m)
MH-111-July_1_1979 01/01/2019 00:00:00 80.571
MH-111-July_1_1979 01/01/2019 00:05:00 80.571
MH-111-July_1_1979 01/01/2019 00:10:00 80.572
MH-111-July_1_1979 01/01/2019 00:15:00 80.572
MH-111-July_1_1979 01/01/2019 00:20:00 80.58
MH-111-July_1_1979 01/01/2019 00:25:00 80.622
MH-111-July_1_1979 01/01/2019 00:30:00 80.678
MH-111-July_1_1979 01/01/2019 00:35:00 80.805
MH-111-July_1_1979 01/01/2019 00:40:00 81.02
MH-111-July_1_1979 01/01/2019 00:45:00 81.284
MH-111-July_1_1979 01/01/2019 00:50:00 81.386
MH-111-July_1_1979 01/01/2019 00:55:00 81.419
MH-111-July_1_1979 01/01/2019 01:00:00 81.438
MH-111-July_1_1979 01/01/2019 01:05:00 81.451
MH-111-July_1_1979 01/01/2019 01:10:00 81.477
MH-111-July_1_1979 01/01/2019 01:15:00 81.54
MH-111-July_1_1979 01/01/2019 01:20:00 81.632
MH-111-July_1_1979 01/01/2019 01:25:00 81.749
MH-111-July_1_1979 01/01/2019 01:30:00 81.912
MH-111-July_1_1979 01/01/2019 01:35:00 82.05
MH-111-July_1_1979 01/01/2019 01:40:00 82.221
MH-111-July_1_1979 01/01/2019 01:45:00 82.412
MH-111-July_1_1979 01/01/2019 01:50:00 82.591
MH-111-July_1_1979 01/01/2019 01:55:00 82.739
MH-111-July_1_1979 01/01/2019 02:00:00 82.9
MH-111-July_1_1979 01/01/2019 02:05:00 83.012
MH-111-July_1_1979 01/01/2019 02:10:00 83.02
MH-111-July_1_1979 01/01/2019 02:15:00 83.029
MH-111-July_1_1979 01/01/2019 02:20:00 83.077
MH-111-July_1_1979 01/01/2019 02:25:00 83.11
MH-111-July_1_1979 01/01/2019 02:30:00 83.124
MH-111-July_1_1979 01/01/2019 02:35:00 83.117
MH-111-July_1_1979 01/01/2019 02:40:00 83.123
MH-111-July_1_1979 01/01/2019 02:45:00 83.117
MH-111-July_1_1979 01/01/2019 02:50:00 83.113
MH-111-July_1_1979 01/01/2019 02:55:00 83.097
MH-111-July_1_1979 01/01/2019 03:00:00 83.094
MH-111-July_1_1979 01/01/2019 03:05:00 83.081
MH-111-July_1_1979 01/01/2019 03:10:00 83.068
MH-111-July_1_1979 01/01/2019 03:15:00 83.055
MH-111-July_1_1979 01/01/2019 03:20:00 83.045
MH-111-July_1_1979 01/01/2019 03:25:00 83.032
MH-111-July_1_1979 01/01/2019 03:30:00 83.016
MH-111-July_1_1979 01/01/2019 03:35:00 83
MH-111-July_1_1979 01/01/2019 03:40:00 82.986
MH-111-July_1_1979 01/01/2019 03:45:00 82.973
MH-111-July_1_1979 01/01/2019 03:50:00 82.957
MH-111-July_1_1979 01/01/2019 03:55:00 82.942
MH-111-July_1_1979 01/01/2019 04:00:00 82.929
MH-111-July_1_1979 01/01/2019 04:05:00 82.916
MH-111-July_1_1979 01/01/2019 04:10:00 82.902
MH-111-July_1_1979 01/01/2019 04:15:00 82.889
MH-111-July_1_1979 01/01/2019 04:20:00 82.876
MH-111-July_1_1979 01/01/2019 04:25:00 82.864
MH-111-July_1_1979 01/01/2019 04:30:00 82.852
MH-111-July_1_1979 01/01/2019 04:35:00 82.84
MH-111-July_1_1979 01/01/2019 04:40:00 82.827
MH-111-July_1_1979 01/01/2019 04:45:00 82.817
MH-111-July_1_1979 01/01/2019 04:50:00 82.805
MH-111-July_1_1979 01/01/2019 04:55:00 82.794
MH-111-July_1_1979 01/01/2019 05:00:00 82.783
MH-111-July_1_1979 01/01/2019 05:05:00 82.774
MH-111-July_1_1979 01/01/2019 05:10:00 82.764
MH-111-July_1_1979 01/01/2019 05:15:00 82.754
MH-111-July_1_1979 01/01/2019 05:20:00 82.743
MH-111-July_1_1979 01/01/2019 05:25:00 82.736
MH-111-July_1_1979 01/01/2019 05:30:00 82.726
MH-111-July_1_1979 01/01/2019 05:35:00 82.717
MH-111-July_1_1979 01/01/2019 05:40:00 82.707
MH-111-July_1_1979 01/01/2019 05:45:00 82.699
MH-111-July_1_1979 01/01/2019 05:50:00 82.691
MH-111-July_1_1979 01/01/2019 05:55:00 82.683
MH-111-July_1_1979 01/01/2019 06:00:00 82.674
MH-111-July_1_1979 01/01/2019 06:05:00 82.667
MH-111-July_1_1979 01/01/2019 06:10:00 82.659
MH-111-July_1_1979 01/01/2019 06:15:00 82.653
MH-111-July_1_1979 01/01/2019 06:20:00 82.644
MH-111-July_1_1979 01/01/2019 06:25:00 82.638
MH-111-July_1_1979 01/01/2019 06:30:00 82.63
MH-111-July_1_1979 01/01/2019 06:35:00 82.625
MH-111-July_1_1979 01/01/2019 06:40:00 82.617
MH-111-July_1_1979 01/01/2019 06:45:00 82.611
MH-111-July_1_1979 01/01/2019 06:50:00 82.604
MH-111-July_1_1979 01/01/2019 06:55:00 82.599
MH-111-July_1_1979 01/01/2019 07:00:00 82.592

MH-111-July_1_1979 01/01/2019 07:05:00 82.587
MH-111-July_1_1979 01/01/2019 07:10:00 82.58
MH-111-July_1_1979 01/01/2019 07:15:00 82.575
MH-111-July_1_1979 01/01/2019 07:20:00 82.568
MH-111-July_1_1979 01/01/2019 07:25:00 82.564
MH-111-July_1_1979 01/01/2019 07:30:00 82.557
MH-111-July_1_1979 01/01/2019 07:35:00 82.554
MH-111-July_1_1979 01/01/2019 07:40:00 82.547
MH-111-July_1_1979 01/01/2019 07:45:00 82.543
MH-111-July_1_1979 01/01/2019 07:50:00 82.536
MH-111-July_1_1979 01/01/2019 07:55:00 82.533
MH-111-July_1_1979 01/01/2019 08:00:00 82.527
MH-111-July_1_1979 01/01/2019 08:05:00 82.524
MH-111-July_1_1979 01/01/2019 08:10:00 82.517
MH-111-July_1_1979 01/01/2019 08:15:00 82.514
MH-111-July_1_1979 01/01/2019 08:20:00 82.508
MH-111-July_1_1979 01/01/2019 08:25:00 82.506
MH-111-July_1_1979 01/01/2019 08:30:00 82.499
MH-111-July_1_1979 01/01/2019 08:35:00 82.497
MH-111-July_1_1979 01/01/2019 08:40:00 82.491
MH-111-July_1_1979 01/01/2019 08:45:00 82.489
MH-111-July_1_1979 01/01/2019 08:50:00 82.482
MH-111-July_1_1979 01/01/2019 08:55:00 82.481
MH-111-July_1_1979 01/01/2019 09:00:00 82.475
MH-111-July_1_1979 01/01/2019 09:05:00 82.473
MH-111-July_1_1979 01/01/2019 09:10:00 82.467
MH-111-July_1_1979 01/01/2019 09:15:00 82.466
MH-111-July_1_1979 01/01/2019 09:20:00 82.459
MH-111-July_1_1979 01/01/2019 09:25:00 82.458
MH-111-July_1_1979 01/01/2019 09:30:00 82.452
MH-111-July_1_1979 01/01/2019 09:35:00 82.451
MH-111-July_1_1979 01/01/2019 09:40:00 82.445
MH-111-July_1_1979 01/01/2019 09:45:00 82.444
MH-111-July_1_1979 01/01/2019 09:50:00 82.438
MH-111-July_1_1979 01/01/2019 09:55:00 82.437
MH-111-July_1_1979 01/01/2019 10:00:00 82.431
MH-111-July_1_1979 01/01/2019 10:05:00 82.43
MH-111-July_1_1979 01/01/2019 10:10:00 82.425
MH-111-July_1_1979 01/01/2019 10:15:00 82.424
MH-111-July_1_1979 01/01/2019 10:20:00 82.419
MH-111-July_1_1979 01/01/2019 10:25:00 82.417
MH-111-July_1_1979 01/01/2019 10:30:00 82.413
MH-111-July_1_1979 01/01/2019 10:35:00 82.411
MH-111-July_1_1979 01/01/2019 10:40:00 82.407
MH-111-July_1_1979 01/01/2019 10:45:00 82.405
MH-111-July_1_1979 01/01/2019 10:50:00 82.401
MH-111-July_1_1979 01/01/2019 10:55:00 82.399
MH-111-July_1_1979 01/01/2019 11:00:00 82.395
MH-111-July_1_1979 01/01/2019 11:05:00 82.392
MH-111-July_1_1979 01/01/2019 11:10:00 82.389
MH-111-July_1_1979 01/01/2019 11:15:00 82.387
MH-111-July_1_1979 01/01/2019 11:20:00 82.384
MH-111-July_1_1979 01/01/2019 11:25:00 82.381
MH-111-July_1_1979 01/01/2019 11:30:00 82.378
MH-111-July_1_1979 01/01/2019 11:35:00 82.375
MH-111-July_1_1979 01/01/2019 11:40:00 82.372
MH-111-July_1_1979 01/01/2019 11:45:00 82.369
MH-111-July_1_1979 01/01/2019 11:50:00 82.366
MH-111-July_1_1979 01/01/2019 11:55:00 82.364
MH-111-July_1_1979 01/01/2019 12:00:00 82.361
MH-111-July_1_1979 01/01/2019 12:05:00 82.359
MH-111-July_1_1979 01/01/2019 12:10:00 82.355
MH-111-July_1_1979 01/01/2019 12:15:00 82.353
MH-111-July_1_1979 01/01/2019 12:20:00 82.35
MH-111-July_1_1979 01/01/2019 12:25:00 82.348
MH-111-July_1_1979 01/01/2019 12:30:00 82.345
MH-111-July_1_1979 01/01/2019 12:35:00 82.343
MH-111-July_1_1979 01/01/2019 12:40:00 82.339
MH-111-July_1_1979 01/01/2019 12:45:00 82.337
MH-111-July_1_1979 01/01/2019 12:50:00 82.334
MH-111-July_1_1979 01/01/2019 12:55:00 82.332
MH-111-July_1_1979 01/01/2019 13:00:00 82.329
MH-111-July_1_1979 01/01/2019 13:05:00 82.327
MH-111-July_1_1979 01/01/2019 13:10:00 82.324
MH-111-July_1_1979 01/01/2019 13:15:00 82.321
MH-111-July_1_1979 01/01/2019 13:20:00 82.319
MH-111-July_1_1979 01/01/2019 13:25:00 82.316
MH-111-July_1_1979 01/01/2019 13:30:00 82.314
MH-111-July_1_1979 01/01/2019 13:35:00 82.311
MH-111-July_1_1979 01/01/2019 13:40:00 82.308
MH-111-July_1_1979 01/01/2019 13:45:00 82.306
MH-111-July_1_1979 01/01/2019 13:50:00 82.303
MH-111-July_1_1979 01/01/2019 13:55:00 82.301
MH-111-July_1_1979 01/01/2019 14:00:00 82.298
MH-111-July_1_1979 01/01/2019 14:05:00 82.296
MH-111-July_1_1979 01/01/2019 14:10:00 82.293
MH-111-July_1_1979 01/01/2019 14:15:00 82.291
MH-111-July_1_1979 01/01/2019 14:20:00 82.288
MH-111-July_1_1979 01/01/2019 14:25:00 82.286
MH-111-July_1_1979 01/01/2019 14:30:00 82.283
MH-111-July_1_1979 01/01/2019 14:35:00 82.281
MH-111-July_1_1979 01/01/2019 14:40:00 82.278
MH-111-July_1_1979 01/01/2019 14:45:00 82.276
MH-111-July_1_1979 01/01/2019 14:50:00 82.273
MH-111-July_1_1979 01/01/2019 14:55:00 82.271
MH-111-July_1_1979 01/01/2019 15:00:00 82.268
MH-111-July_1_1979 01/01/2019 15:05:00 82.266
MH-111-July_1_1979 01/01/2019 15:10:00 82.264
MH-111-July_1_1979 01/01/2019 15:15:00 82.261
MH-111-July_1_1979 01/01/2019 15:20:00 82.259
MH-111-July_1_1979 01/01/2019 15:25:00 82.257
MH-111-July_1_1979 01/01/2019 15:30:00 82.254
MH-111-July_1_1979 01/01/2019 15:35:00 82.252
MH-111-July_1_1979 01/01/2019 15:40:00 82.25
MH-111-July_1_1979 01/01/2019 15:45:00 82.247
MH-111-July_1_1979 01/01/2019 15:50:00 82.245
MH-111-July_1_1979 01/01/2019 15:55:00 82.243
MH-111-July_1_1979 01/01/2019 16:00:00 82.24
MH-111-July_1_1979 01/01/2019 16:05:00 82.238
MH-111-July_1_1979 01/01/2019 16:10:00 82.236
MH-111-July_1_1979 01/01/2019 16:15:00 82.233
MH-111-July_1_1979 01/01/2019 16:20:00 82.231
MH-111-July_1_1979 01/01/2019 16:25:00 82.229
MH-111-July_1_1979 01/01/2019 16:30:00 82.227
MH-111-July_1_1979 01/01/2019 16:35:00 82.224
MH-111-July_1_1979 01/01/2019 16:40:00 82.222
MH-111-July_1_1979 01/01/2019 16:45:00 82.22
MH-111-July_1_1979 01/01/2019 16:50:00 82.218
MH-111-July_1_1979 01/01/2019 16:55:00 82.215
MH-111-July_1_1979 01/01/2019 17:00:00 82.213
MH-111-July_1_1979 01/01/2019 17:05:00 82.211
MH-111-July_1_1979 01/01/2019 17:10:00 82.209
MH-111-July_1_1979 01/01/2019 17:15:00 82.207
MH-111-July_1_1979 01/01/2019 17:20:00 82.205
MH-111-July_1_1979 01/01/2019 17:25:00 82.202
MH-111-July_1_1979 01/01/2019 17:30:00 82.2
MH-111-July_1_1979 01/01/2019 17:35:00 82.198
MH-111-July_1_1979 01/01/2019 17:40:00 82.196
MH-111-July_1_1979 01/01/2019 17:45:00 82.194
MH-111-July_1_1979 01/01/2019 17:50:00 82.192
MH-111-July_1_1979 01/01/2019 17:55:00 82.189
MH-111-July_1_1979 01/01/2019 18:00:00 82.187
MH-111-July_1_1979 01/01/2019 18:05:00 82.185
MH-111-July_1_1979 01/01/2019 18:10:00 82.183
MH-111-July_1_1979 01/01/2019 18:15:00 82.181
MH-111-July_1_1979 01/01/2019 18:20:00 82.179
MH-111-July_1_1979 01/01/2019 18:25:00 82.177
MH-111-July_1_1979 01/01/2019 18:30:00 82.175
MH-111-July_1_1979 01/01/2019 18:35:00 82.173
MH-111-July_1_1979 01/01/2019 18:40:00 82.171

```
MH-111-July_1_1979 01/01/2019 18:45:00   82.169
MH-111-July_1_1979 01/01/2019 18:50:00   82.167
MH-111-July_1_1979 01/01/2019 18:55:00   82.164
MH-111-July_1_1979 01/01/2019 19:00:00   82.163
MH-111-July_1_1979 01/01/2019 19:05:00   82.16
MH-111-July_1_1979 01/01/2019 19:10:00   82.159
MH-111-July_1_1979 01/01/2019 19:15:00   82.156
MH-111-July_1_1979 01/01/2019 19:20:00   82.154
MH-111-July_1_1979 01/01/2019 19:25:00   82.152
MH-111-July_1_1979 01/01/2019 19:30:00   82.151
MH-111-July_1_1979 01/01/2019 19:35:00   82.148
MH-111-July_1_1979 01/01/2019 19:40:00   82.147
MH-111-July_1_1979 01/01/2019 19:45:00   82.144
MH-111-July_1_1979 01/01/2019 19:50:00   82.143
MH-111-July_1_1979 01/01/2019 19:55:00   82.141
MH-111-July_1_1979 01/01/2019 20:00:00   82.139
MH-111-July_1_1979 01/01/2019 20:05:00   82.137
MH-111-July_1_1979 01/01/2019 20:10:00   82.135
MH-111-July_1_1979 01/01/2019 20:15:00   82.133
MH-111-July_1_1979 01/01/2019 20:20:00   82.131
MH-111-July_1_1979 01/01/2019 20:25:00   82.129
MH-111-July_1_1979 01/01/2019 20:30:00   82.127
MH-111-July_1_1979 01/01/2019 20:35:00   82.125
MH-111-July_1_1979 01/01/2019 20:40:00   82.123
MH-111-July_1_1979 01/01/2019 20:45:00   82.121
MH-111-July_1_1979 01/01/2019 20:50:00   82.12
MH-111-July_1_1979 01/01/2019 20:55:00   82.118
MH-111-July_1_1979 01/01/2019 21:00:00   82.116
MH-111-July_1_1979 01/01/2019 21:05:00   82.114
MH-111-July_1_1979 01/01/2019 21:10:00   82.112
MH-111-July_1_1979 01/01/2019 21:15:00   82.11
MH-111-July_1_1979 01/01/2019 21:20:00   82.108
MH-111-July_1_1979 01/01/2019 21:25:00   82.106
MH-111-July_1_1979 01/01/2019 21:30:00   82.105
MH-111-July_1_1979 01/01/2019 21:35:00   82.103
MH-111-July_1_1979 01/01/2019 21:40:00   82.101
MH-111-July_1_1979 01/01/2019 21:45:00   82.099
MH-111-July_1_1979 01/01/2019 21:50:00   82.097
MH-111-July_1_1979 01/01/2019 21:55:00   82.095
MH-111-July_1_1979 01/01/2019 22:00:00   82.094
MH-111-July_1_1979 01/01/2019 22:05:00   82.092
MH-111-July_1_1979 01/01/2019 22:10:00   82.09
MH-111-July_1_1979 01/01/2019 22:15:00   82.088
MH-111-July_1_1979 01/01/2019 22:20:00   82.087
MH-111-July_1_1979 01/01/2019 22:25:00   82.084
MH-111-July_1_1979 01/01/2019 22:30:00   82.083
MH-111-July_1_1979 01/01/2019 22:35:00   82.081
MH-111-July_1_1979 01/01/2019 22:40:00   82.08
MH-111-July_1_1979 01/01/2019 22:45:00   82.077
MH-111-July_1_1979 01/01/2019 22:50:00   82.076
MH-111-July_1_1979 01/01/2019 22:55:00   82.074
MH-111-July_1_1979 01/01/2019 23:00:00   82.072
MH-111-July_1_1979 01/01/2019 23:05:00   82.07
MH-111-July_1_1979 01/01/2019 23:10:00   82.069
MH-111-July_1_1979 01/01/2019 23:15:00   82.067
MH-111-July_1_1979 01/01/2019 23:20:00   82.066
MH-111-July_1_1979 01/01/2019 23:25:00   82.064
MH-111-July_1_1979 01/01/2019 23:30:00   82.062
MH-111-July_1_1979 01/01/2019 23:35:00   82.06
MH-111-July_1_1979 01/01/2019 23:40:00   82.059
MH-111-July_1_1979 01/01/2019 23:45:00   82.057
MH-111-July_1_1979 01/01/2019 23:50:00   82.055
MH-111-July_1_1979 01/01/2019 23:55:00   82.053
MH-111-July_1_1979 01/02/2019 00:00:00   82.052

No_Rain         01/01/2019 00:00      0
No_Rain         12/31/2019 0:00       0

[REPORT]
;;Reporting Options
INPUT     YES
CONTROLS   NO
SUBCATCHMENTS ALL
NODES ALL
LINKS ALL

[TAGS]
Node      02_(CB)         CB
Node      03_(CB)         CB
Node      04_(CB)         CB
Node      05_(CB)         CB
Node      06_(CB)         CB
Node      08_(CB)         CB
Node      09_(CB)         CB
Node      1_(RYCB)         RY
Node      10_(CB)         CB
Node      100_(STM)        STM
Node      102_(STM)        STM
Node      104_(STM)        STM
Node      106_(STM)        STM
Node      108_(STM)        STM
Node      11_(CB)         CB
Node      110_(STM)        STM
Node      112_(STM)        STM
Node      114_(STM)        STM
Node      116_(STM)        STM
Node      118_(STM)        STM
Node      12_(CB)         CB
Node      120_(STM)        STM
Node      122_(STM)        STM
Node      124_(STM)        STM
Node      126_(STM)        STM
Node      128_(STM)        STM
Node      13_(CB)         CB
Node      130_(STM)        STM
Node      132_(STM)        STM
Node      134_(STM)        STM
Node      136_(STM)        STM
Node      138_(STM)        STM
Node      14_(CB)         CB
Node      140_(STM)        STM
Node      142_(STM)        STM
Node      144_(STM)        STM
Node      146_(STM)        STM
Node      148_(STM)        STM
Node      15_(CB)         CB
Node      15_RYCB          RY
Node      150_(STM)        STM
Node      152_(STM)        STM
Node      154_(STM)        STM
Node      156_(STM)        STM
Node      158_(STM)        STM
Node      16_(CB)         CB
Node      160_(STM)        STM
Node      162_(STM)        STM
Node      164_(STM)        STM
Node      166_(STM)        STM
Node      168_(STM)        STM
Node      17_(CB)         CB
Node      170_(STM)        STM
Node      18_(CB)         CB
Node      19_(CB)         CB
Node      20_(CB)         CB
Node      21_(CB)         CB
Node      2121_(STM)       STM
Node      2142_(STM)       STM
Node      2143_(STM)       STM
Node      2144_(STM)       STM
Node      22_(RYCB)        RY
Node      23_(CB)         CB
```

Node	24_(CB)	CB
Node	25_(CB)	CB
Node	26_(CB)	CB
Node	27_(CB)	CB
Node	28_(CB)	CB
Node	29_(RYCB)	RY
Node	30_(CB)	CB
Node	31_(CB)	CB
Node	32_(CB)	CB
Node	33_(CB)	CB
Node	34_(CB)	CB
Node	35_(CB)	CB
Node	36_(CB)	CB
Node	37_(CB)	CB
Node	38_(RYCB)	RY
Node	39_(RYCB)	RY
Node	40_(CB)	CB
Node	41_(CB)	CB
Node	42_(CB)	CB
Node	43_(CB)	CB
Node	44_(CB)	CB
Node	45_(CB)	CB
Node	46_(CB)	CB
Node	47_(CB)	CB
Node	48_(CB)	CB
Node	49_(CB)	CB
Node	50_(CB)	CB
Node	51_(CB)	CB
Node	52_(CB)	CB
Node	53_(CB)	CB
Node	54_(CB)	CB
Node	55_(CB)	CB
Node	57_(CB)	CB
Node	58_(CB)	CB
Node	59_(CB)	CB
Node	98_(STM)	STM
Node	ELB_1_(RYCB)	RY
Node	ELB_10_(RYCB)	RY
Node	ELB_11_(RYCB)	RY
Node	ELB_12_(RYCB)	RY
Node	ELB_13_(RYCB)	RY
Node	ELB_14_(RYCB)	RY
Node	ELB_15_(RYCB)	RY
Node	ELB_16_(RYCB)	RY
Node	ELB_17_(RYCB)	RY
Node	ELB_18_(RYCB)	RY
Node	ELB_19_(RYCB)	RY
Node	ELB_2_(RYCB)	RY
Node	ELB_20_(RYCB)	RY
Node	ELB_21_(RYCB)	RY
Node	ELB_22_(RYCB)	RY
Node	ELB_23_(RYCB)	RY
Node	ELB_24_(RYCB)	RY
Node	ELB_25_(RYCB)	RY
Node	ELB_3_(RYCB)	RY
Node	ELB_4_(RYCB)	RY
Node	ELB_5_(RYCB)	RY
Node	ELB_6_(RYCB)	RY
Node	ELB_7_(RYCB)	RY
Node	ELB_8_(RYCB)	RY
Node	ELB_9_(RYCB)	RY
Node	J1	Maj
Node	Maj-01_2	Maj
Node	Maj-02	Maj
Node	Maj-02_2	Maj
Node	Maj-03	Maj
Node	Maj-04	Maj
Node	Maj-04_2	Maj
Node	Maj-05	Maj
Node	Maj-05_2	Maj
Node	Maj-06	Maj
Node	Maj-06_2	Maj
Node	Maj-07	Maj
Node	Maj-08	Maj
Node	Maj-09	Maj
Node	Maj-10	Maj
Node	Maj-11	Maj
Node	Maj-12	Maj
Node	Maj-13	Maj
Node	Maj-14	Maj
Node	Maj-15	Maj
Node	Maj-15_2	Maj
Node	Maj-16	Maj
Node	Maj-17	Maj
Node	Maj-18_2	Maj
Node	Maj-19	Maj
Node	Maj-19_2	Maj
Node	Maj-20	Maj
Node	Maj-21	Maj
Node	Maj-23	Maj
Node	Maj-24	Maj
Node	Maj-25	Maj
Node	Maj-26	Maj
Node	Maj-27	Maj
Node	Maj-28	Maj
Node	Maj-29	Maj
Node	Maj-30	Maj
Node	Maj-31	Maj
Node	Maj-32	Maj
Node	Maj-33	Maj
Node	Maj-34	Maj
Node	Maj-34_2	Maj
Node	Maj-35	Maj
Node	Maj-36	Maj
Node	Maj-37	Maj
Node	Maj-38	Maj
Node	Maj-39	Maj
Node	Maj-40	Maj
Node	Maj-41	Maj
Node	Maj-42	Maj
Node	Maj-43	Maj
Node	Maj-44	Maj
Node	Maj-45	Maj
Node	Maj-46	Maj
Node	Maj-48_2	Maj
Node	Maj-48_3	Maj
Node	Maj-50	Maj
Node	Maj-51	Maj
Node	Maj-52	Maj
Node	Maj-53	Maj
Node	Maj-54	Maj
Node	Maj-55	Maj
Node	Maj-56	Maj
Node	Maj-58	Maj
Node	Maj-59	Maj
Node	Maj-60	Maj
Node	Maj-61	Maj
Node	Maj-62	Maj
Node	Maj-63	Maj
Node	Maj-64	Maj
Node	Maj-65	Maj
Node	Maj-66	Maj
Node	Maj-67	Maj
Node	Maj-Park	Maj
Node	RYCB_1_(RYCB)	RY
Node	RYCB_10_(RYCB)	RY
Node	RYCB_11_(RYCB)	RY
Node	RYCB_12_(RYCB)	RY
Node	RYCB_13_(RYCB)	RY
Node	RYCB_14_(RYCB)	RY

Node RYCB_15_(RYCB) RY
Node RYCB_18_(RYCB) RY
Node RYCB_2_(RYCB) RY
Node RYCB_3_(RYCB) RY
Node RYCB_4_(RYCB) RY
Node RYCB_5_(RYCB) RY
Node RYCB_6_(RYCB) RY
Node RYCB_7_(RYCB) RY
Node RYCB_8_(RYCB) RY
Node RYCB_9_(RYCB) RY
Node Slope1 Maj
Node StartNullStruct2 RY
Node StartNullStruct3 STM
Node STM-251_(STM) STM
Node Structure_-_(18)_(RYCB) RY
Node TEE_1_(RYCB) RY
Node TEE_10_(RYCB) RY
Node TEE_11_(RYCB) RY
Node TEE_12_(RYCB) RY
Node TEE_13_(RYCB) RY
Node TEE_14_(RYCB) RY
Node TEE_15_(RYCB) RY
Node TEE_16_(RYCB) RY
Node TEE_17_(RYCB) RY
Node TEE_18_(RYCB) RY
Node TEE_19_(RYCB) RY
Node TEE_2_(RYCB) RY
Node TEE_20_(RYCB) RY
Node TEE_21_(RYCB) RY
Node TEE_22_(RYCB) RY
Node TEE_23_(RYCB) RY
Node TEE_24_(RYCB) RY
Node TEE_25_(RYCB) RY
Node TEE_26_(RYCB) RY
Node TEE_27_(RYCB) RY
Node TEE_28_(RYCB) RY
Node TEE_29_(RYCB) RY
Node TEE_3_(RYCB) RY
Node TEE_30_(RYCB) RY
Node TEE_31_(RYCB) RY
Node TEE_32_(RYCB) RY
Node TEE_33_(RYCB) RY
Node TEE_34_(RYCB) RY
Node TEE_35_(RYCB) RY
Node TEE_36_(RYCB) RY
Node TEE_37_(RYCB) RY
Node TEE_38_(RYCB) RY
Node TEE_39_(RYCB) RY
Node TEE_4_(RYCB) RY
Node TEE_40_(RYCB) RY
Node TEE_41_(RYCB) RY
Node TEE_42_(RYCB) RY
Node TEE_43_(RYCB) RY
Node TEE_44_(RYCB) RY
Node TEE_5_(RYCB) RY
Node TEE_6_(RYCB) RY
Node TEE_7_(RYCB) RY
Node TEE_8_(RYCB) RY
Node TEE_9_(RYCB) RY
Node Maj-01 Maj
Node Maj-18 Maj
Node Maj-22 Maj
Node Maj-48 Maj
Node Maj-49 Maj
Node Maj-57 Maj
Node STM-111_(STM) STM
Link 1_(STM) STM
Link 10_(STM) STM
Link 11_(STM) STM
Link 12_(STM) STM
Link 13_(STM) STM
Link 14_(STM) STM
Link 15_(10)_(STM) STM
Link 15_(11)_(STM) STM
Link 15_(12)_(STM) STM
Link 15_(13)_(STM) STM
Link 15_(14)_(STM) STM
Link 15_(15)_(STM) STM
Link 15_(16)_(STM) STM
Link 15_(19)_(STM) STM
Link 15_(20)_(STM) STM
Link 15_(21)_(STM) STM
Link 15_(22)_(STM) STM
Link 15_(3)_(STM) STM
Link 15_(4)_(STM) STM
Link 15_(5)_(STM) STM
Link 15_(9)_(STM) STM
Link 2_(STM) STM
Link 3_(STM) STM
Link 4_(STM) STM
Link 5_(STM) STM
Link 6_(STM) STM
Link 7_(1)_(STM) STM
Link 7_(STM) STM
Link 8_(STM) STM
Link 9_(STM) STM
Link C1 Maj
Link C1_1 Maj
Link C1_2 Maj
Link C10 Maj
Link C11 Maj
Link C12 Maj
Link C13 Maj
Link C14 Maj
Link C15 Maj
Link C16 Maj
Link C17 Maj
Link C18 Maj
Link C18_2 Maj
Link C18_3 Maj
Link C18_4 Maj
Link C18_5 Maj
Link C18_6 Maj
Link C18_7 Maj
Link C18_8 Maj
Link C18_9 Maj
Link C19 Maj
Link C2 Maj
Link C2_1 Maj
Link C2_2 Maj
Link C20 Maj
Link C21 Maj
Link C22 Maj
Link C23 Maj
Link C24 Maj
Link C25 Maj
Link C26 Maj
Link C27 Maj
Link C27_1 Maj
Link C27_2 Maj
Link C28 Maj
Link C29 Maj
Link C3 Maj
Link C30 Maj
Link C31 Maj
Link C31_1 Maj
Link C31_2 Maj
Link C32 Maj
Link C33 Maj
Link C34 Maj

Link C35 Maj
Link C36 Maj
Link C37 Maj
Link C38 Maj
Link C39 Maj
Link C4 Maj
Link C4_1 Maj
Link C4_2 Maj
Link C4_3 Maj
Link C4_4 Maj
Link C40 Maj
Link C41 Maj
Link C42 Maj
Link C43 Maj
Link C44 Maj
Link C45 Maj
Link C46 Maj
Link C47 Maj
Link C48 Maj
Link C49 Maj
Link C5 Maj
Link C5_1 Maj
Link C5_2 Maj
Link C50 Maj
Link C50_1 Maj
Link C50_3 Maj
Link C50_4 Maj
Link C51 Maj
Link C52 Maj
Link C53 Maj
Link C54 Maj
Link C55 Maj
Link C56 Maj
Link C57 Maj
Link C58 Maj
Link C58_1 Maj
Link C58_2 Maj
Link C59_1 Maj
Link C59_2 Maj
Link C6 Maj
Link C6_1 Maj
Link C6_2 Maj
Link C60 Maj
Link C61_1 Maj
Link C61_2 Maj
Link C62 Maj
Link C63_1 Maj
Link C63_2 Maj
Link C64 Maj
Link C65_1 Maj
Link C65_2 Maj
Link C66_1 Maj
Link C66_2 Maj
Link C67 Maj
Link C68 Maj
Link C69 Maj
Link C7 Maj
Link C8 Maj
Link C9 Maj
Link Pipe_-_(1)_(RYCB)_1 RY
Link Pipe_-_(10)_(RYCB) RY
Link Pipe_-_(100)_(RYCB) RY
Link Pipe_-_(101)_(RYCB) RY
Link Pipe_-_(103)_(1)_(RYCB) RY
Link Pipe_-_(103)_(RYCB) RY
Link Pipe_-_(109)_(RYCB) RY
Link Pipe_-_(11)_(RYCB) RY
Link Pipe_-_(110)_(RYCB) RY
Link Pipe_-_(111)_(RYCB) RY
Link Pipe_-_(114)_(RYCB) RY
Link Pipe_-_(117)_(RYCB) RY
Link Pipe_-_(118)_(RYCB) RY
Link Pipe_-_(119)_(RYCB) RY
Link Pipe_-_(120)_(RYCB) RY
Link Pipe_-_(121)_(RYCB) RY
Link Pipe_-_(122)_(RYCB) RY
Link Pipe_-_(123)_(RYCB) RY
Link Pipe_-_(124)_(RYCB) RY
Link Pipe_-_(125)_(RYCB) RY
Link Pipe_-_(126)_(RYCB) RY
Link Pipe_-_(127)_(RYCB) RY
Link Pipe_-_(128)_(RYCB) RY
Link Pipe_-_(129)_(RYCB) RY
Link Pipe_-_(130)_(RYCB) RY
Link Pipe_-_(131)_(RYCB) RY
Link Pipe_-_(132)_(RYCB) RY
Link Pipe_-_(133)_(RYCB) RY
Link Pipe_-_(134)_(RYCB) RY
Link Pipe_-_(137)_(RYCB) RY
Link Pipe_-_(138)_(RYCB) RY
Link Pipe_-_(139)_(RYCB) RY
Link Pipe_-_(14)_(RYCB) RY
Link Pipe_-_(140)_(RYCB) RY
Link Pipe_-_(141)_(RYCB) RY
Link Pipe_-_(142)_(RYCB) RY
Link Pipe_-_(143)_(RYCB) RY
Link Pipe_-_(144)_(RYCB) RY
Link Pipe_-_(145)_(RYCB) RY
Link Pipe_-_(146)_(RYCB) RY
Link Pipe_-_(147)_(RYCB) RY
Link Pipe_-_(148)_(RYCB) RY
Link Pipe_-_(149)_(RYCB) RY
Link Pipe_-_(15)_(RYCB) RY
Link Pipe_-_(150)_(RYCB) RY
Link Pipe_-_(151)_(RYCB) RY
Link Pipe_-_(152)_(RYCB) RY
Link Pipe_-_(153)_(RYCB) RY
Link Pipe_-_(154)_(RYCB) RY
Link Pipe_-_(155)_(RYCB) RY
Link Pipe_-_(156)_(1)_(RYCB) RY
Link Pipe_-_(156)_(RYCB) RY
Link Pipe_-_(157)_(RYCB) RY
Link Pipe_-_(159)_(RYCB) RY
Link Pipe_-_(16)_(RYCB) RY
Link Pipe_-_(160)_(RYCB) RY
Link Pipe_-_(161)_(RYCB) RY
Link Pipe_-_(162)_(RYCB) RY
Link Pipe_-_(164)_(RYCB) RY
Link Pipe_-_(165)_(RYCB) RY
Link Pipe_-_(17)_(RYCB) RY
Link Pipe_-_(19)_(RYCB) RY
Link Pipe_-_(2)_(RYCB) RY
Link Pipe_-_(22)_(RYCB) RY
Link Pipe_-_(23)_(RYCB) RY
Link Pipe_-_(24)_(RYCB) RY
Link Pipe_-_(25)_(RYCB) RY
Link Pipe_-_(27)_(RYCB) RY
Link Pipe_-_(73)_(RYCB) RY
Link Pipe_-_(74)_(RYCB) RY
Link Pipe_-_(77)_(RYCB) RY
Link Pipe_-_(87)_(RYCB) RY
Link Pipe_-_(88)_(RYCB) RY
Link Pipe_-_(89)_(RYCB) RY
Link Pipe_-_(9)_(RYCB) RY
Link Pipe_-_(90)_(RYCB) RY
Link Pipe_-_(93)_(RYCB) RY
Link Pipe_-_(94)_(RYCB) RY
Link Pipe_-_(95)_(RYCB) RY
Link Pipe_-_(96)_(RYCB) RY
Link Pipe_-_(98)_(RYCB) RY

```
Link    Pipe_-_(99)_(RYCB) RY
Link    STM-23_(STM)    STM
Link    STM-24_(STM)    STM
Link    STM-27_(STM)    STM
Link    STM-28_(STM)    STM
Link    STM-34_(1)_(1)_(STM) STM
Link    STM-34_(1)_(STM) STM
Link    STM-34_(STM)    STM
Link    STM-35_(STM)    STM
Link    STM-36_(STM)    STM
Link    STM-37_(STM)    STM
Link    STM-38_(STM)    STM
Link    STM-81_(STM)    STM
Link    STM-82_(STM)    STM
Link    STM-83_(STM)    STM
Link    CB-02           ICD
Link    CB-03           ICD
Link    CB-04           ICD
Link    CB-05           ICD
Link    CB-06           ICD
Link    CB-08           ICD
Link    CB-09           ICD
Link    CB-10           ICD
Link    CB-11           ICD
Link    CB-12           ICD
Link    CB-13           ICD
Link    CB-14           ICD
Link    CB-15           ICD
Link    CB-16           ICD
Link    CB-17           ICD
Link    CB-18           ICD
Link    CB-19           ICD
Link    CB-20           ICD
Link    CB-21           ICD
Link    CB-23           ICD
Link    CB-24           ICD
Link    CB-25           Lead
Link    CB-26           Lead
Link    CB-27           ICD
Link    CB-28           ICD
Link    CB-30           Lead
Link    CB-31           Lead
Link    CB-32           ICD
Link    CB-33           ICD
Link    CB-34           ICD
Link    CB-35           ICD
Link    CB-36           ICD
Link    CB-37           ICD
Link    CB-40           ICD
Link    CB-41           ICD
Link    CB-42           ICD
Link    CB-43           ICD
Link    CB-44           ICD
Link    CB-45           ICD
Link    CB-46           ICD
Link    CB-47           ICD
Link    CB-48           ICD
Link    CB-49           ICD
Link    CB-50           ICD
Link    CB-51           ICD
Link    CB-52           ICD
Link    CB-53           ICD
Link    CB-54           ICD
Link    CB-55           ICD
Link    CB-57           ICD
Link    OR-02           Grate
Link    OR-03           Grate
Link    OR-04           Grate
Link    OR-05           Grate
Link    OR-06           Grate
Link    OR-08           Grate
Link    OR-09           Grate
Link    OR1             ICD
Link    OR-10           Grate
Link    OR-11           Grate
Link    OR-12           Grate
Link    OR-13           Grate
Link    OR-14           Grate
Link    OR-15           Grate
Link    OR-16           Grate
Link    OR-17           Grate
Link    OR-18           Grate
Link    OR-19           Grate
Link    OR2             Grate
Link    OR-20           Grate
Link    OR-21           Grate
Link    OR-23           Grate
Link    OR-24           Grate
Link    OR-25           Grate
Link    OR-26           Grate
Link    OR-27           Grate
Link    OR-28           Grate
Link    OR-30           Grate
Link    OR-31           Grate
Link    OR-32           Grate
Link    OR-33           Grate
Link    OR-34           Grate
Link    OR-35           Grate
Link    OR-36           Grate
Link    OR-37           Grate
Link    OR-40           Grate
Link    OR-41           Grate
Link    OR-42           Grate
Link    OR-43           Grate
Link    OR-44           Grate
Link    OR-45           Grate
Link    OR-46           Grate
Link    OR-47           Grate
Link    OR-48           Grate
Link    OR-49           Grate
Link    OR-50           Grate
Link    OR-51           Grate
Link    OR-52           Grate
Link    OR-53           Grate
Link    OR-54           Grate
Link    OR-55           Grate
Link    OR-57           Grate
Link    RYCB-01         ICD
Link    RYCB-02         ICD
Link    RYCB-03         ICD
Link    RYCB-04         ICD
Link    RYCB-06         Lead
Link    RYCB-07         Lead
Link    RYCB-10         ICD
Link    RYCB-18         Lead
Link    RYCB-22         ICD
Link    RYCB-29         ICD
Link    RYCB-38         ICD
Link    RYCB-39         ICD

[MAP]
DIMENSIONS      381264.26565    5033747.0677
381848.96735    5034901.1063
UNITS           Meters

[COORDINATES]
;;Node           X-Coord         Y-Coord
;;-------------- ----------------- -----------------
02_(CB)         381640.363      5033940.449
03_(CB)         381639.319      5033948.683
```

04_(CB)	381707.362	5033964.513
05_(CB)	381704.042	5033972.256
06_(CB)	381744.277	5033945.622
08_(CB)	381742.356	5034021.942
09_(CB)	381735.199	5034018.381
1_(RYCB)	381613.893	5033947.165
10_(CB)	381712.816	5034088.875
100_(STM)	381764.117	5033934.567
102_(STM)	381768.733	5033945.462
104_(STM)	381751.832	5033983.755
106_(STM)	381661.746	5033946.201
108_(STM)	381636.072	5033940.78
11_(CB)	381705.04	5034085.441
110_(STM)	381606.992	5033939.535
112_(STM)	381722.061	5034051.287
114_(STM)	381695.933	5034110.412
116_(STM)	381684.826	5034114.785
118_(STM)	381593.257	5034075.528
12_(CB)	381693.043	5034036.978
120_(STM)	381637.884	5034015.234
122_(STM)	381613.388	5034012.674
124_(STM)	381598.561	5034020.702
126_(STM)	381577.374	5034069.721
128_(STM)	381546.966	5034139.351
13_(CB)	381689.694	5034044.79
130_(STM)	381628.129	5034174.222
132_(STM)	381662.497	5034188.987
134_(STM)	381695.108	5034204.263
136_(STM)	381522.723	5034196.958
138_(STM)	381527.988	5034210.775
14_(CB)	381597.707	5034039.587
140_(STM)	381631.534	5034256.315
142_(STM)	381640.84	5034237.84
144_(STM)	381600.199	5034327.009
146_(STM)	381528.36	5034294.959
148_(STM)	381456.173	5034264.012
15_(CB)	381589.912	5034036.197
15_RYCB	381522.627	5034214.255
150_(STM)	381569.837	5034397.001
152_(STM)	381547.042	5034451.801
154_(STM)	381535.402	5034456.553
156_(STM)	381442.843	5034416.871
158_(STM)	381470.942	5034353.543
16_(CB)	381567.802	5034108.366
160_(STM)	381457.588	5034358.648
162_(STM)	381416.076	5034456.483
164_(STM)	381413.768	5034516.578
166_(STM)	381406.574	5034544.92
168_(STM)	381365.805	5034637.487
17_(CB)	381560.007	5034104.977
170_(STM)	381327.98	5034723.422
18_(CB)	381541.884	5034167.976
19_(CB)	381534.089	5034164.586
20_(CB)	381581.406	5034227.395
21_(CB)	381578.057	5034235.207
2121_(STM)	381797.506	5033862.116
2142_(STM)	381733.715	5033824.051
2143_(STM)	381710.028	5033827.852
2144_(STM)	381693.076	5033817.017
22_(RYCB)	381646.054	5034240.141
23_(CB)	381624.155	5034289.758
24_(CB)	381616.38	5034286.326
25_(CB)	381569.18	5034305.469
26_(CB)	381565.878	5034313.223
27_(CB)	381486.175	5034268.55
28_(CB)	381482.272	5034277.449
29_(RYCB)	381634.571	5034343.916
30_(CB)	381592.282	5034362.433
31_(CB)	381584.351	5034358.98
32_(CB)	381567.034	5034420.338
33_(CB)	381559.242	5034416.94
34_(CB)	381537.986	5034376.241
35_(CB)	381534.823	5034383.637
36_(CB)	381439.974	5034407.723
37_(CB)	381431.96	5034404.589
38_(RYCB)	381428.516	5034412.648
39_(RYCB)	381422.234	5034448.442
40_(CB)	381417.006	5034502.802
41_(CB)	381408.506	5034502.869
42_(CB)	381362.704	5034648.887
43_(CB)	381354.995	5034645.351
44_(CB)	381657.847	5034213.423
45_(CB)	381650.071	5034209.99
46_(CB)	381640.714	5034173.395
47_(CB)	381637.365	5034181.208
48_(CB)	381580.475	5034147.57
49_(CB)	381577.127	5034155.38
50_(CB)	381646.323	5034096.374
51_(CB)	381642.974	5034104.186
52_(CB)	381437.977	5034421.78
53_(CB)	381495.276	5034445.607
54_(CB)	381498.626	5034437.794
55_(CB)	381765.154	5033970.288
57_(CB)	381763.267	5033922.607
58_(CB)	381708.111	5033853.995
59_(CB)	381762.072	5033997.514
98_(STM)	381785.194	5033899.178
ELB_1_(RYCB)	381700.573	5033926.894
ELB_10_(RYCB)	381599.13	5034277.804
ELB_11_(RYCB)	381637.075	5034217.32
ELB_12_(RYCB)	381642.665	5034324.923
ELB_13_(RYCB)	381495.849	5034321.044
ELB_14_(RYCB)	381510.037	5034327.133
ELB_15_(RYCB)	381429.255	5034328.779
ELB_16_(RYCB)	381461.331	5034385.698
ELB_17_(RYCB)	381418.154	5034354.74
ELB_18_(RYCB)	381384.507	5034431.762
ELB_19_(RYCB)	381584.211	5034112.987
ELB_2_(RYCB)	381662.86	5033987.854
ELB_20_(RYCB)	381735.662	5034114.708
ELB_21_(RYCB)	381691.942	5034213.823
ELB_22_(RYCB)	381568.311	5034495.286
ELB_23_(RYCB)	381518.443	5034489.592
ELB_24_(RYCB)	381791.285	5033989.638
ELB_25_(RYCB)	381708.31	5033927.869
ELB_3_(RYCB)	381652.666	5033983.757
ELB_4_(RYCB)	381581.795	5033976.053
ELB_5_(RYCB)	381580.949	5033978.006
ELB_6_(RYCB)	381748.325	5034086.133
ELB_7_(RYCB)	381616.382	5034075.058
ELB_8_(RYCB)	381504.046	5034155.002
ELB_9_(RYCB)	381496.419	5034172.819
J1	381549.496	5034106.162
Maj-01_2	381331.798	5034706.095
Maj-02	381342.288	5034683.606
Maj-02_2	381353.136	5034660.68
Maj-03	381359.381	5034647.481
Maj-04	381387.564	5034583.352
Maj-04_2	381393.958	5034569.717
Maj-05	381401.951	5034550.69
Maj-05_2	381402.995	5034546.144
Maj-06	381411.465	5034523.018
Maj-06_2	381411.962	5034502.787
Maj-07	381413.465	5034468.686
Maj-08	381416.91	5034452.058
Maj-09	381432.186	5034414.406
Maj-10	381435.592	5034406.105
Maj-11	381442.75	5034417.427
Maj-12	381497.775	5034442.101
Maj-13	381540.5	5034456.444

Maj-14	381562.795	5034420.84
Maj-15	381573.401	5034393.553
Maj-15_2	381603.958	5034326.421
Maj-16	381536.878	5034380.349
Maj-17	381457.696	5034356.091
Maj-18_2	381633.162	5034339.357
Maj-19	381566.414	5034309.792
Maj-19_2	381591.329	5034320.826
Maj-20	381543.507	5034300.033
Maj-21	381484.13	5034275.269
Maj-23	381608.541	5034316.121
Maj-24	381621.369	5034287.607
Maj-25	381635.742	5034254.688
Maj-26	381580.14	5034232.359
Maj-27	381542.959	5034216.408
Maj-28	381537.056	5034166.524
Maj-29	381551.053	5034138.553
Maj-30	381575.916	5034151.186
Maj-31	381619.905	5034169.158
Maj-32	381640.736	5034178.892
Maj-33	381654.551	5034211.412
Maj-34	381664.566	5034188.961
Maj-34_2	381690.114	5034200.739
Maj-35	381565.153	5034106.303
Maj-36	381580.163	5034072.113
Maj-37	381594.925	5034037.553
Maj-38	381607.643	5034017.588
Maj-39	381627.215	5034016.837
Maj-40	381641.204	5034020.262
Maj-41	381691.979	5034042.056
Maj-42	381649.35	5034103.078
Maj-43	381686.268	5034117.921
Maj-44	381709.885	5034086.785
Maj-45	381722.3	5034055.112
Maj-46	381739.691	5034019.616
Maj-48_2	381781.911	5034001.189
Maj-48_3	381763.999	5033993.482
Maj-50	381640.747	5033943.96
Maj-51	381672.455	5033954.954
Maj-52	381721.553	5033975.967
Maj-53	381753.038	5033988.766
Maj-54	381762.396	5033967.954
Maj-55	381756.035	5033936.811
Maj-56	381494.997	5034256.092
Maj-58	381766.255	5033924.846
Maj-59	381770.697	5033916.865
Maj-60	381528.438	5034203.663
Maj-61	381544.191	5034175.631
Maj-62	381554.75	5034415.29
Maj-63	381730.205	5034016.811
Maj-64	381448.655	5034285.38
Maj-65	381778.382	5034008.55
Maj-66	381736.548	5033940.72
Maj-67	381703.616	5034083.059
Maj-Park	381713.84	5033832.09
RYCB_1_(RYCB)	381734.202	5033941.191
RYCB_10_(RYCB)	381442.319	5034298.46
RYCB_11_(RYCB)	381578.806	5034356.559
RYCB_12_(RYCB)	381550.039	5034423.66
RYCB_13_(RYCB)	381398.692	5034399.905
RYCB_14_(RYCB)	381595.739	5034432.854
RYCB_15_(RYCB)	381427.566	5034450.578
RYCB_18_(RYCB)	381670.55	5034150.009
RYCB_2_(RYCB)	381725.556	5034014.74
RYCB_3_(RYCB)	381612.277	5033977.722
RYCB_4_(RYCB)	381781.005	5034010.848
RYCB_5_(RYCB)	381699.781	5034083.118
RYCB_6_(RYCB)	381529.161	5034097.261
RYCB_7_(RYCB)	381502.626	5034236.326
RYCB_8_(RYCB)	381544.063	5034177.384
RYCB_9_(RYCB)	381674.723	5034252.795
Slope1	381588.486	5034360.411
StartNullStruct2	381672.996	5033992.169
StartNullStruct3	381785.825	5033999.81
STM-251_(STM)	381634.726	5034343.823
Structure_-_(18)_(RYCB)	381684.258	5034115.629
TEE_1_(RYCB)	381692.419	5034000.507
TEE_10_(RYCB)	381510.902	5034139.24
TEE_11_(RYCB)	381526.967	5034102.206
TEE_12_(RYCB)	381481.223	5034207.753
TEE_13_(RYCB)	381474.067	5034224.19
TEE_14_(RYCB)	381499.643	5034235.058
TEE_15_(RYCB)	381507.237	5034238.213
TEE_16_(RYCB)	381540.082	5034252.461
TEE_17_(RYCB)	381560.408	5034261.179
TEE_18_(RYCB)	381580.624	5034269.812
TEE_19_(RYCB)	381620.112	5034209.907
TEE_2_(RYCB)	381633.017	5033978.954
TEE_20_(RYCB)	381594.914	5034199.197
TEE_21_(RYCB)	381574.635	5034190.459
TEE_22_(RYCB)	381660.032	5034285.809
TEE_23_(RYCB)	381468.715	5034309.368
TEE_24_(RYCB)	381523.065	5034332.731
TEE_25_(RYCB)	381550.359	5034344.355
TEE_26_(RYCB)	381486.817	5034396.509
TEE_27_(RYCB)	381513.832	5034408.124
TEE_28_(RYCB)	381412.802	5034367.12
TEE_29_(RYCB)	381601.179	5034120.349
TEE_3_(RYCB)	381565.175	5034014.419
TEE_30_(RYCB)	381621.361	5034128.918
TEE_31_(RYCB)	381642.632	5034138.054
TEE_32_(RYCB)	381666.847	5034148.422
TEE_33_(RYCB)	381674.215	5034151.582
TEE_34_(RYCB)	381701.138	5034163.137
TEE_35_(RYCB)	381712.266	5034167.926
TEE_36_(RYCB)	381587.21	5034452.17
TEE_37_(RYCB)	381604.181	5034413.374
TEE_38_(RYCB)	381612.601	5034394.104
TEE_39_(RYCB)	381631.287	5034351.415
TEE_4_(RYCB)	381547.662	5034054.776
TEE_40_(RYCB)	381490.353	5034477.632
TEE_41_(RYCB)	381457.485	5034463.531
TEE_42_(RYCB)	381806.618	5033954.387
TEE_43_(RYCB)	381821.326	5033920.619
TEE_44_(RYCB)	381733.757	5033868.705
TEE_5_(RYCB)	381530.407	5034094.432
TEE_6_(RYCB)	381764.108	5034050.504
TEE_7_(RYCB)	381626.502	5034052.072
TEE_8_(RYCB)	381647.239	5034060.747
TEE_9_(RYCB)	381667.469	5034069.361
Maj-01	381325.332	5034719.952
Maj-18	381637.356	5034341.21
Maj-22	381471.715	5034270.038
Maj-48	381786.497	5034003.157
Maj-49	381597.176	5033939.913
Maj-57	381697.2	5034204
OF1	381690.918	5033799.524
STM-111_(STM)	381695.19	5033799.968
B1_Stor	381381.8	5034524.754
B2_Stor	381428.703	5034532.135
B3_Stor	381440.972	5034513.72

[VERTICES]

;;Link	X-Coord	Y-Coord
C11	381471.189	5034350.534
C14	381535.443	5034458.427
C16	381548.571	5034453.532
C27_1	381530.457	5034209.127
C27_2	381525.808	5034196.544

C31	381709.448	5033831.75
C31	381689.146	5033818.376
C31_2	381544.884	5034166.116
C4	381782.464	5033897.925
C4	381793.719	5033864.62
C4	381733.618	5033827.883
C4_4	381559.663	5034415.746
C40	381698.314	5034112.953
C57	381771.794	5033946.005
C58	381517.209	5034212.082
C58_2	381736.37	5034014.996
C60	381502.529	5034238.486
C63_2	381705.821	5034083.025
C67	381582.176	5034355.673
C69	381565.796	5034418.085
C7	381415.014	5034455.824
RYCB-18	381686.563	5034115.935
RYCB-29	381634.762	5034344

[POLYGONS]

;;Subcatchment	X-Coord	Y-Coord
A10	381531.292	5034480.532
A10	381531.128	5034496.069
A10	381563.233	5034509.833
A10	381605.188	5034413.776
A10	381592.341	5034408.174
A10	381570.154	5034459.096
A10	381567.314	5034471.541
A10	381536.247	5034482.099
A10	381531.292	5034480.532
A11	381550.593	5034424.99
A11	381554.875	5034415.041
A11	381550.639	5034413.231
A11	381552.014	5034410.123
A11	381543.267	5034404.984
A11	381478.565	5034378.543
A11	381464.501	5034373.697
A11	381461.563	5034380.465
A11	381454.288	5034383.802
A11	381456.724	5034391.402
A11	381453.346	5034399.308
A11	381522.435	5034428.826
A11	381539.434	5034435.2
A11	381540.743	5034435.76
A11	381543.807	5034428.59
A11	381550.593	5034424.99
A12i	381603.575	5034325.904
A12i	381573.156	5034395.733
A12i	381589.032	5034403.102
A12i	381587.702	5034406.152
A12i	381592.446	5034408.22
A12i	381618.261	5034349.82
A12i	381624.954	5034352.71
A12i	381626.891	5034348.374
A12i	381632.397	5034351
A12i	381636.88	5034340.972
A12i	381603.575	5034325.904
A12ii	381573.156	5034395.733
A12ii	381603.575	5034325.904
A12ii	381590.101	5034319.808
A12ii	381582.52	5034337.492
A12ii	381585.089	5034338.593
A12ii	381579.688	5034351.312
A12ii	381579.992	5034357.472
A12ii	381573.409	5034361.654
A12ii	381568.251	5034373.511
A12ii	381566.784	5034377.24
A12ii	381567.964	5034381.301
A12ii	381569.546	5034386.864
A12ii	381573.156	5034395.733
A13	381530.192	5034320.178
A13	381515.153	5034313.748
A13	381509.139	5034327.791
A13	381503.199	5034341.647
A13	381569.774	5034370.189
A13	381573.409	5034361.654
A13	381579.992	5034357.472
A13	381579.648	5034351.406
A13	381585.024	5034338.57
A13	381582.52	5034337.492
A13	381580.785	5034341.808
A13	381558.955	5034332.475
A13	381530.192	5034320.178
A14	381447.103	5034284.654
A14	381417.289	5034354.315
A14	381424.587	5034357.425
A14	381431.404	5034360.379
A14	381437.223	5034347.192
A14	381439.373	5034337.785
A14	381464.724	5034330.505
A14	381472.2	5034328.358
A14	381503.199	5034341.647
A14	381509.139	5034327.791
A14	381512.599	5034319.721
A14	381515.151	5034313.747
A14	381493.903	5034304.663
A14	381466.674	5034293.021
A14	381447.103	5034284.654
A15i	381567.244	5034310.002
A15i	381567.244	5034310.002
A15i	381472.296	5034269.296
A15i	381462.819	5034291.373
A15i	381493.903	5034304.663
A15i	381515.153	5034313.748
A15i	381546.959	5034327.346
A15i	381557.84	5034331.998
A15i	381567.244	5034310.002
A15ii	381472.296	5034269.296
A15ii	381567.244	5034310.002
A15ii	381567.244	5034310.002
A15ii	381577.731	5034285.474
A15ii	381499.928	5034251.954
A15ii	381498.003	5034256.002
A15ii	381492.764	5034253.757
A15ii	381494.517	5034249.639
A15ii	381482.768	5034244.552
A15ii	381472.789	5034268.148
A15ii	381472.296	5034269.296
A16i	381590.176	5034319.842
A16i	381590.1	5034319.81
A16i	381568.321	5034310.464
A16i	381567.244	5034310.002
A16i	381557.84	5034331.998
A16i	381580.785	5034341.808
A16i	381590.176	5034319.842
A16ii	381567.244	5034310.002
A16ii	381568.321	5034310.464
A16ii	381590.1	5034319.81
A16ii	381590.176	5034319.842
A16ii	381600.673	5034295.291
A16ii	381577.792	5034285.449
A16ii	381569.597	5034304.499
A16ii	381567.244	5034310.002
A17	381605.188	5034413.776
A17	381632.595	5034350.922
A17	381626.871	5034348.366
A17	381624.954	5034352.71
A17	381618.261	5034349.82
A17	381592.434	5034408.246

A17	381605.188	5034413.776
A17ii	381603.575	5034325.904
A17ii	381634.735	5034255.086
A17ii	381634.856	5034255.039
A17ii	381625.735	5034258.586
A17ii	381621.236	5034263.563
A17ii	381617.344	5034261.852
A17ii	381610.829	5034276.619
A17ii	381611.967	5034284.565
A17ii	381606.225	5034288.349
A17ii	381602.709	5034296.167
A17ii	381600.627	5034295.272
A17ii	381590.101	5034319.808
A17ii	381603.575	5034325.904
A18i	381634.856	5034255.039
A18i	381634.735	5034255.086
A18i	381603.575	5034325.904
A18i	381636.881	5034340.972
A18i	381642.191	5034328.913
A18i	381628.738	5034322.599
A18i	381638.99	5034299.797
A18i	381644.221	5034287.878
A18i	381654.793	5034263.788
A18i	381634.856	5034255.039
A19	381642.191	5034328.913
A19	381694.037	5034211.811
A19	381685.879	5034207.767
A19	381680.622	5034205.162
A19	381676.575	5034214.333
A19	381662.063	5034247.212
A19	381656.121	5034260.762
A19	381643.608	5034289.274
A19	381633.156	5034313.091
A19	381628.751	5034322.572
A19	381642.191	5034328.913
A1i	381386.831	5034583.572
A1i	381357.656	5034649.855
A1i	381324.99	5034719.106
A1i	381335.973	5034723.941
A1i	381395.985	5034587.599
A1i	381386.831	5034583.572
A1ii	381324.99	5034719.106
A1ii	381357.656	5034649.855
A1ii	381386.831	5034583.572
A1ii	381377.678	5034579.544
A1ii	381351.366	5034639.322
A1ii	381348.253	5034637.952
A1ii	381345.965	5034636.945
A1ii	381331.724	5034634.567
A1ii	381331.943	5034634.725
A1ii	381332.151	5034634.897
A1ii	381332.347	5034635.083
A1ii	381332.529	5034635.281
A1ii	381332.698	5034635.492
A1ii	381332.853	5034635.713
A1ii	381332.991	5034635.944
A1ii	381333.114	5034636.185
A1ii	381333.22	5034636.433
A1ii	381333.31	5034636.687
A1ii	381333.381	5034636.947
A1ii	381333.435	5034637.212
A1ii	381333.471	5034637.479
A1ii	381333.489	5034637.748
A1ii	381333.488	5034638.018
A1ii	381331.194	5034646.567
A1ii	381323.214	5034649.432
A1ii	381332.596	5034655.255
A1ii	381338.741	5034658.094
A1ii	381314.008	5034714.27
A1ii	381324.99	5034719.106
A20i	381634.488	5034254.988
A20i	381543.015	5034215.565
A20i	381534.487	5034235.449
A20i	381614.086	5034269.236
A20i	381617.343	5034261.859
A20i	381621.236	5034263.563
A20i	381625.735	5034258.586
A20i	381634.488	5034254.988
A20ii	381543.081	5034215.412
A20ii	381634.809	5034254.918
A20ii	381631.345	5034245.978
A20ii	381631.936	5034239.319
A20ii	381635.518	5034231.203
A20ii	381551.831	5034194.996
A20ii	381543.081	5034215.412
A21	381611.967	5034284.565
A21	381610.829	5034276.619
A21	381614.086	5034269.236
A21	381570.95	5034251.169
A21	381525.154	5034231.426
A21	381514.208	5034225.655
A21	381507.271	5034235.078
A21	381499.928	5034251.954
A21	381602.709	5034296.167
A21	381606.078	5034288.284
A21	381611.967	5034284.565
A22	381498.141	5034256.061
A22	381507.271	5034235.078
A22	381520.172	5034217.553
A22	381516.384	5034212.577
A22	381502.03	5034232.083
A22	381492.764	5034253.757
A22	381498.141	5034256.061
A23	381509.221	5034177.744
A23	381495.8	5034171.963
A23	381472.748	5034224.61
A23	381467.289	5034237.916
A23	381482.787	5034244.56
A23	381494.55	5034249.652
A23	381502.03	5034232.083
A23	381509.754	5034221.839
A23	381508.667	5034221.039
A23	381500.297	5034204.233
A23	381504.385	5034189.257
A23	381509.221	5034177.744
A24i	381549.922	5034138.762
A24i	381526.351	5034193.134
A24i	381526.04	5034194.114
A24i	381525.797	5034195.112
A24i	381525.623	5034196.125
A24i	381525.518	5034197.147
A24i	381525.484	5034198.174
A24i	381525.52	5034199.201
A24i	381525.627	5034200.223
A24i	381525.803	5034201.235
A24i	381526.048	5034202.233
A24i	381526.361	5034203.212
A24i	381526.74	5034204.167
A24i	381527.183	5034205.094
A24i	381527.689	5034205.989
A24i	381528.255	5034206.846
A24i	381528.879	5034207.663
A24i	381529.557	5034208.435
A24i	381530.286	5034209.159
A24i	381531.063	5034209.832
A24i	381531.884	5034210.449
A24i	381532.746	5034211.009
A24i	381533.644	5034211.509
A24i	381534.574	5034211.946
A24i	381543.015	5034215.565

A24i	381543.081	5034215.412
A24i	381546.561	5034207.293
A24i	381551.831	5034194.996
A24i	381543.421	5034191.366
A24i	381541.924	5034190.72
A24i	381545.113	5034183.28
A24i	381543.011	5034177.3
A24i	381549.92	5034172.284
A24i	381556.16	5034157.729
A24i	381552.823	5034154.734
A24i	381558.434	5034147.596
A24i	381560.273	5034143.444
A24i	381549.922	5034138.762
A24ii	381543.015	5034215.565
A24ii	381534.574	5034211.946
A24ii	381533.644	5034211.509
A24ii	381532.746	5034211.009
A24ii	381531.884	5034210.449
A24ii	381531.063	5034209.832
A24ii	381530.286	5034209.159
A24ii	381529.557	5034208.435
A24ii	381528.879	5034207.663
A24ii	381528.255	5034206.846
A24ii	381527.689	5034205.989
A24ii	381527.183	5034205.094
A24ii	381526.74	5034204.167
A24ii	381526.361	5034203.212
A24ii	381526.048	5034202.233
A24ii	381525.803	5034201.235
A24ii	381525.627	5034200.223
A24ii	381525.52	5034199.201
A24ii	381525.484	5034198.174
A24ii	381525.518	5034197.147
A24ii	381525.623	5034196.125
A24ii	381525.797	5034195.112
A24ii	381526.04	5034194.114
A24ii	381526.351	5034193.134
A24ii	381549.922	5034138.762
A24ii	381529.865	5034130.075
A24ii	381504.385	5034189.257
A24ii	381500.297	5034204.233
A24ii	381508.667	5034221.039
A24ii	381509.633	5034221.75
A24ii	381516.384	5034212.577
A24ii	381520.078	5034217.429
A24ii	381514.208	5034225.655
A24ii	381525.154	5034231.426
A24ii	381534.487	5034235.449
A24ii	381539.469	5034223.837
A24ii	381543.015	5034215.565
A25	381635.518	5034231.203
A25	381646.455	5034206.422
A25	381642.567	5034204.706
A25	381643.209	5034203.155
A25	381553.216	5034164.599
A25	381549.92	5034172.284
A25	381543.011	5034177.3
A25	381545.108	5034183.386
A25	381541.921	5034190.773
A25	381551.831	5034194.996
A25	381631.649	5034229.445
A25	381635.518	5034231.203
A26i	381634.809	5034254.919
A26i	381664.016	5034188.923
A26i	381651.238	5034195.586
A26i	381650.63	5034196.963
A26i	381646.508	5034195.185
A26i	381642.567	5034204.706
A26i	381646.455	5034206.422
A26i	381633.932	5034234.796
A26i	381631.936	5034239.319
A26i	381631.345	5034245.978
A26i	381634.809	5034254.919
A26ii	381664.016	5034188.923
A26ii	381634.809	5034254.919
A26ii	381634.856	5034255.039
A26ii	381654.793	5034263.788
A26ii	381670.667	5034227.717
A26ii	381680.688	5034205.013
A26ii	381694.039	5034211.806
A26ii	381697.738	5034203.163
A26ii	381664.852	5034188.487
A26ii	381664.016	5034188.923
A27i	381664.852	5034188.487
A27i	381620.034	5034169.224
A27i	381611.297	5034189.483
A27i	381643.332	5034203.207
A27i	381646.742	5034195.247
A27i	381650.63	5034196.963
A27i	381651.238	5034195.586
A27i	381664.852	5034188.487
A27ii	381620.034	5034169.224
A27ii	381664.852	5034188.487
A27ii	381697.738	5034203.163
A27ii	381699.512	5034199.142
A27ii	381703.079	5034191.06
A27ii	381706.635	5034183.003
A27ii	381667.371	5034165.673
A27ii	381664.02	5034173.466
A27ii	381658.59	5034171.287
A27ii	381661.861	5034163.285
A27ii	381628.695	5034149.041
A27ii	381625.277	5034156.999
A27ii	381620.398	5034168.379
A27ii	381620.034	5034169.224
A28i	381620.03	5034169.222
A28i	381560.238	5034143.523
A28i	381558.434	5034147.596
A28i	381552.823	5034154.734
A28i	381556.16	5034157.729
A28i	381553.216	5034164.599
A28i	381581.28	5034176.62
A28i	381590.287	5034180.481
A28i	381611.19	5034189.437
A28i	381620.03	5034169.222
A28ii	381560.238	5034143.523
A28ii	381620.03	5034169.222
A28ii	381620.398	5034168.379
A28ii	381628.702	5034149.044
A28ii	381570.953	5034124.316
A28ii	381567.791	5034132.197
A28ii	381563.39	5034130.431
A28ii	381562.044	5034139.444
A28ii	381560.238	5034143.523
A29	381495.658	5034171.847
A29	381509.292	5034177.575
A29	381520.124	5034152.567
A29	381540.518	5034105.476
A29	381532.563	5034102.017
A29	381526.506	5034100.783
A29	381495.658	5034171.847
A2i	381412.794	5034468.768
A2i	381412.624	5034470.116
A2i	381412.041	5034475.937
A2i	381411.783	5034481.782
A2i	381411.85	5034487.633
A2i	381412.242	5034493.471
A2i	381412.69	5034499.907
A2i	381412.722	5034506.359
A2i	381412.338	5034512.8

A2i	381411.539	5034519.203
A2i	381410.329	5034525.544
A2i	381408.711	5034531.794
A2i	381406.694	5034537.927
A2i	381404.285	5034543.917
A2i	381386.832	5034583.57
A2i	381395.985	5034587.599
A2i	381415.298	5034543.454
A2i	381417.7	5034536.541
A2i	381419.65	5034529.488
A2i	381421.14	5034522.323
A2i	381422.162	5034515.077
A2i	381422.713	5034507.78
A2i	381422.791	5034500.463
A2i	381422.395	5034493.155
A2i	381421.526	5034485.889
A2i	381421.306	5034480.562
A2i	381421.4	5034475.23
A2i	381421.825	5034469.744
A2i	381412.794	5034468.768
A2ii	381386.832	5034583.57
A2ii	381404.285	5034543.917
A2ii	381406.694	5034537.927
A2ii	381408.711	5034531.794
A2ii	381410.329	5034525.544
A2ii	381411.539	5034519.203
A2ii	381412.338	5034512.8
A2ii	381412.722	5034506.359
A2ii	381412.69	5034499.907
A2ii	381412.242	5034493.471
A2ii	381411.85	5034487.633
A2ii	381411.783	5034481.782
A2ii	381412.041	5034475.937
A2ii	381412.624	5034470.116
A2ii	381412.794	5034468.768
A2ii	381402.85	5034467.694
A2ii	381402.139	5034473.849
A2ii	381401.777	5034480.035
A2ii	381401.765	5034486.231
A2ii	381402.102	5034492.419
A2ii	381402.639	5034498.464
A2ii	381402.771	5034504.531
A2ii	381402.496	5034510.594
A2ii	381401.816	5034516.625
A2ii	381400.734	5034522.597
A2ii	381399.254	5034528.482
A2ii	381397.384	5034534.256
A2ii	381395.131	5034539.891
A2ii	381377.679	5034579.541
A2ii	381386.832	5034583.57
A3	381425.905	5034450.972
A3	381531.128	5034496.071
A3	381531.292	5034480.532
A3	381527.053	5034479.191
A3	381493.352	5034464.605
A3	381451.065	5034445.777
A3	381436.796	5034440.638
A3	381433.819	5034447.569
A3	381428.166	5034445.311
A3	381425.905	5034450.972
A30	381526.565	5034100.795
A30	381532.563	5034102.017
A30	381548.474	5034108.935
A30	381550.866	5034103.433
A30	381534.376	5034096.263
A30	381528.997	5034095.171
A30	381526.565	5034100.795
A31	381592.957	5033994.457
A31	381583.104	5033977.186
A31	381580.359	5033977.041
A31	381534.283	5034083.013
A31	381528.997	5034095.171
A31	381534.376	5034096.263
A31	381542.909	5034099.979
A31	381577.987	5034019.272
A31	381583.698	5034007.256
A31	381591.935	5033995.041
A31	381592.957	5033994.457
A32i	381549.922	5034138.762
A32i	381579.085	5034071.762
A32i	381558.972	5034063.02
A32i	381542.909	5034099.979
A32i	381550.866	5034103.433
A32i	381548.472	5034108.939
A32i	381540.517	5034105.478
A32i	381529.865	5034130.075
A32i	381549.922	5034138.762
A32ii	381579.085	5034071.762
A32ii	381549.948	5034138.774
A32ii	381560.273	5034143.444
A32ii	381562.044	5034139.444
A32ii	381563.39	5034130.431
A32ii	381567.791	5034132.197
A32ii	381574.164	5034116.309
A32ii	381572.521	5034109.076
A32ii	381578.962	5034105.309
A32ii	381583.973	5034093.75
A32ii	381585.829	5034089.482
A32ii	381584.397	5034085.879
A32ii	381582.507	5034081.119
A32ii	381579.085	5034071.762
A33i	381607.69	5034016.517
A33i	381607.338	5034016.66
A33i	381606.429	5034017.102
A33i	381605.552	5034017.605
A33i	381604.71	5034018.165
A33i	381603.908	5034018.781
A33i	381603.15	5034019.45
A33i	381602.438	5034020.168
A33i	381601.776	5034020.932
A33i	381601.168	5034021.74
A33i	381600.615	5034022.586
A33i	381600.12	5034023.468
A33i	381599.686	5034024.381
A33i	381579.093	5034071.743
A33i	381588.029	5034068.502
A33i	381594.759	5034069.099
A33i	381602.598	5034072.459
A33i	381621.758	5034029.049
A33i	381612.521	5034028.874
A33i	381611.043	5034024.972
A33i	381609.318	5034020.435
A33i	381607.69	5034016.517
A33ii	381579.077	5034071.756
A33ii	381599.686	5034024.381
A33ii	381600.12	5034023.468
A33ii	381600.615	5034022.586
A33ii	381601.168	5034021.74
A33ii	381601.776	5034020.932
A33ii	381602.438	5034020.168
A33ii	381603.15	5034019.45
A33ii	381603.908	5034018.781
A33ii	381604.71	5034018.165
A33ii	381605.552	5034017.605
A33ii	381606.429	5034017.102
A33ii	381607.338	5034016.66
A33ii	381607.69	5034016.517
A33ii	381605.999	5034012.447
A33ii	381593.066	5033994.395
A33ii	381591.935	5033995.041

A33ii	381583.698	5034007.256
A33ii	381577.993	5034019.275
A33ii	381558.974	5034063.016
A33ii	381579.077	5034071.756
A34i	381723.329	5034054.572
A34i	381639.998	5034018.866
A34i	381638.115	5034018.123
A34i	381636.191	5034017.492
A34i	381634.233	5034016.975
A34i	381632.249	5034016.573
A34i	381630.244	5034016.289
A34i	381628.226	5034016.123
A34i	381614.234	5034015.383
A34i	381613.223	5034015.364
A34i	381612.213	5034015.412
A34i	381611.209	5034015.529
A34i	381610.215	5034015.713
A34i	381609.235	5034015.964
A34i	381608.275	5034016.28
A34i	381607.69	5034016.517
A34i	381609.318	5034020.435
A34i	381612.521	5034028.874
A34i	381621.758	5034029.049
A34i	381630.507	5034029.725
A34i	381632.048	5034025.707
A34i	381633.576	5034026.109
A34i	381635.08	5034026.593
A34i	381636.556	5034027.159
A34i	381637.998	5034027.804
A34i	381632.965	5034039.378
A34i	381702.128	5034069.506
A34i	381705.586	5034061.921
A34i	381709.474	5034063.637
A34i	381714.153	5034058.186
A34i	381723.329	5034054.572
A34ii	381607.69	5034016.517
A34ii	381608.275	5034016.28
A34ii	381609.235	5034015.964
A34ii	381610.215	5034015.713
A34ii	381611.209	5034015.529
A34ii	381612.213	5034015.412
A34ii	381613.223	5034015.364
A34ii	381614.234	5034015.383
A34ii	381628.226	5034016.123
A34ii	381630.244	5034016.289
A34ii	381632.249	5034016.573
A34ii	381634.233	5034016.975
A34ii	381636.191	5034017.492
A34ii	381638.115	5034018.123
A34ii	381639.998	5034018.866
A34ii	381723.329	5034054.572
A34ii	381719.791	5034045.445
A34ii	381720.368	5034038.953
A34ii	381716.479	5034037.237
A34ii	381719.87	5034029.337
A34ii	381648.09	5033998.713
A34ii	381644.337	5033997.195
A34ii	381632.243	5033994.489
A34ii	381608.729	5033993.33
A34ii	381593.066	5033994.395
A34ii	381606.057	5034012.585
A34ii	381607.69	5034016.517
A35i	381686.171	5034116.734
A35i	381685.113	5034116.703
A35i	381684.101	5034116.602
A35i	381683.098	5034116.432
A35i	381682.109	5034116.195
A35i	381681.138	5034115.891
A35i	381680.19	5034115.522
A35i	381582.839	5034073.787
A35i	381579.282	5034072.261
A35i	381582.507	5034081.119
A35i	381584.397	5034085.879
A35i	381585.879	5034089.366
A35i	381582.579	5034096.956
A35i	381647.532	5034125.182
A35i	381671.763	5034135.619
A35i	381673.014	5034136.12
A35i	381676.106	5034128.004
A35i	381682.089	5034129.703
A35i	381684.95	5034121.102
A35i	381685.722	5034117.779
A35i	381686.171	5034116.734
A35ii	381579.281	5034072.261
A35ii	381582.839	5034073.787
A35ii	381680.19	5034115.522
A35ii	381681.138	5034115.891
A35ii	381682.109	5034116.195
A35ii	381683.098	5034116.432
A35ii	381684.101	5034116.602
A35ii	381685.113	5034116.703
A35ii	381686.13	5034116.736
A35ii	381690.943	5034105.623
A35ii	381686.1	5034103.486
A35ii	381687.701	5034102.442
A35ii	381690.743	5034095.549
A35ii	381621.386	5034066.026
A35ii	381616.071	5034078.235
A35ii	381594.759	5034069.099
A35ii	381588.029	5034068.502
A35ii	381579.101	5034071.768
A35ii	381579.281	5034072.261
A36	381578.962	5034105.309
A36	381572.521	5034109.076
A36	381574.164	5034116.309
A36	381570.953	5034124.316
A36	381628.695	5034149.041
A36	381661.833	5034163.273
A36	381667.39	5034149.76
A36	381673.014	5034136.12
A36	381671.763	5034135.619
A36	381655.941	5034128.836
A36	381582.582	5034096.957
A36	381578.962	5034105.309
A37	381664.069	5034173.742
A37	381682.089	5034129.703
A37	381676.106	5034128.004
A37	381658.59	5034171.287
A37	381664.069	5034173.742
A38	381745.243	5034095.526
A38	381731.801	5034089.59
A38	381722.915	5034109.719
A38	381717.369	5034121.774
A38	381711.003	5034135.091
A38	381695.388	5034143.054
A38	381679.809	5034138.443
A38	381678.698	5034137.988
A38	381667.371	5034165.673
A38	381706.466	5034182.972
A38	381745.243	5034095.526
A39i	381723.308	5034054.581
A39i	381699.823	5034107.792
A39i	381699.381	5034108.709
A39i	381698.878	5034109.593
A39i	381698.316	5034110.441
A39i	381697.698	5034111.249
A39i	381697.026	5034112.013
A39i	381696.305	5034112.73
A39i	381695.536	5034113.396
A39i	381694.724	5034114.009

A39i	381693.872	5034114.565
A39i	381692.985	5034115.063
A39i	381692.066	5034115.499
A39i	381691.119	5034115.871
A39i	381690.149	5034116.179
A39i	381689.161	5034116.42
A39i	381688.159	5034116.594
A39i	381687.147	5034116.699
A39i	381686.267	5034116.731
A39i	381685.83	5034117.825
A39i	381684.998	5034120.954
A39i	381678.698	5034137.988
A39i	381679.809	5034138.443
A39i	381695.388	5034143.054
A39i	381711.003	5034135.091
A39i	381717.369	5034121.774
A39i	381718.471	5034119.639
A39i	381722.915	5034109.719
A39i	381731.799	5034089.596
A39i	381743.35	5034063.437
A39i	381723.308	5034054.581
A39ii	381686.267	5034116.731
A39ii	381687.147	5034116.699
A39ii	381688.159	5034116.594
A39ii	381689.161	5034116.42
A39ii	381690.149	5034116.179
A39ii	381691.119	5034115.871
A39ii	381692.066	5034115.499
A39ii	381692.985	5034115.063
A39ii	381693.872	5034114.565
A39ii	381694.724	5034114.009
A39ii	381695.536	5034113.396
A39ii	381696.305	5034112.73
A39ii	381697.026	5034112.013
A39ii	381697.698	5034111.249
A39ii	381698.316	5034110.441
A39ii	381698.878	5034109.593
A39ii	381699.381	5034108.709
A39ii	381699.823	5034107.792
A39ii	381723.308	5034054.581
A39ii	381714.153	5034058.186
A39ii	381709.474	5034063.637
A39ii	381705.477	5034061.918
A39ii	381698.78	5034077.094
A39ii	381700.697	5034083.527
A39ii	381693.974	5034088.23
A39ii	381687.701	5034102.442
A39ii	381686.1	5034103.486
A39ii	381690.744	5034105.535
A39ii	381686.267	5034116.731
A4	381412.811	5034468.77
A4	381421.825	5034469.744
A4	381421.666	5034471.785
A4	381421.996	5034468.268
A4	381422.467	5034464.976
A4	381422.944	5034462.427
A4	381423.363	5034460.249
A4	381424.283	5034456.664
A4	381424.51	5034455.577
A4	381425.905	5034450.972
A4	381428.166	5034445.311
A4	381433.819	5034447.569
A4	381436.998	5034440.722
A4	381447.236	5034444.398
A4	381455.754	5034424.132
A4	381432.252	5034414.084
A4	381419.416	5034444.108
A4	381417.189	5034450.155
A4	381415.336	5034456.328
A4	381413.864	5034462.602

A4	381412.811	5034468.77
A40	381621.386	5034066.026
A40	381662.094	5034083.267
A40	381690.716	5034095.538
A40	381693.968	5034088.244
A40	381700.697	5034083.527
A40	381698.831	5034077.225
A40	381702.208	5034069.573
A40	381632.99	5034039.389
A40	381621.386	5034066.026
A41	381616.019	5034078.356
A41	381637.998	5034027.804
A41	381636.454	5034027.133
A41	381635.015	5034026.57
A41	381633.544	5034026.094
A41	381632.048	5034025.707
A41	381630.471	5034029.819
A41	381621.758	5034029.049
A41	381618.854	5034035.628
A41	381616.498	5034040.564
A41	381612.427	5034050.189
A41	381602.577	5034072.506
A41	381616.019	5034078.356
A42i	381752.52	5033988.394
A42i	381723.321	5034054.551
A42i	381743.359	5034063.417
A42i	381767.382	5034009.019
A42i	381769.257	5034004.646
A42i	381760.373	5034000.781
A42i	381756.584	5033994.821
A42i	381752.52	5033988.394
A42ii	381723.329	5034054.572
A42ii	381752.52	5033988.394
A42ii	381740.112	5033983.079
A42ii	381735.054	5033995.152
A42ii	381728.327	5034010.394
A42ii	381730.178	5034016.726
A42ii	381723.331	5034021.466
A42ii	381716.47	5034037.26
A42ii	381720.368	5034038.953
A42ii	381719.776	5034045.612
A42ii	381723.329	5034054.572
A42iii	381760.423	5034000.68
A42iii	381782.791	5034010.45
A42iii	381786.259	5034002.846
A42iii	381752.566	5033988.289
A42iii	381760.423	5034000.68
A43	381658.29	5033971.559
A43	381652.974	5033984.733
A43	381650.434	5033983.765
A43	381645.443	5033997.642
A43	381655.556	5034001.733
A43	381719.905	5034029.352
A43	381723.331	5034021.466
A43	381730.257	5034016.76
A43	381728.308	5034010.436
A43	381731.729	5034002.815
A43	381668.635	5033975.791
A43	381658.29	5033971.559
A44	381587.259	5033961.173
A44	381580.359	5033977.041
A44	381583.104	5033977.186
A44	381593.066	5033994.395
A44	381608.729	5033993.33
A44	381632.243	5033994.489
A44	381644.337	5033997.195
A44	381645.441	5033997.641
A44	381650.431	5033983.764
A44	381652.974	5033984.733
A44	381658.352	5033971.585

A44	381647.327	5033967.806
A44	381635.91	5033965.77
A44	381588.359	5033961.652
A44	381587.259	5033961.173
A45i	381587.259	5033961.173
A45i	381588.359	5033961.652
A45i	381588.217	5033961.59
A45i	381588.359	5033961.652
A45i	381635.985	5033965.776
A45i	381647.327	5033967.806
A45i	381658.352	5033971.585
A45i	381664.49	5033974.096
A45i	381672.844	5033954.229
A45i	381662.673	5033950.069
A45i	381656.714	5033948.114
A45i	381650.651	5033946.512
A45i	381644.505	5033945.268
A45i	381638.296	5033944.386
A45i	381632.047	5033943.869
A45i	381607.333	5033942.562
A45i	381605.976	5033942.469
A45i	381604.627	5033942.296
A45i	381603.29	5033942.044
A45i	381601.971	5033941.712
A45i	381600.673	5033941.303
A45i	381599.403	5033940.817
A45i	381596.633	5033939.613
A45i	381587.259	5033961.173
A45ii	381596.633	5033939.613
A45ii	381599.403	5033940.817
A45ii	381600.673	5033941.303
A45ii	381601.971	5033941.712
A45ii	381603.29	5033942.044
A45ii	381604.627	5033942.296
A45ii	381605.976	5033942.469
A45ii	381607.333	5033942.562
A45ii	381632.047	5033943.869
A45ii	381638.296	5033944.386
A45ii	381644.505	5033945.268
A45ii	381650.651	5033946.512
A45ii	381656.714	5033948.114
A45ii	381662.673	5033950.069
A45ii	381672.844	5033954.229
A45ii	381676.204	5033945.164
A45ii	381662.718	5033939.873
A45ii	381652.843	5033937.109
A45ii	381646.586	5033935.831
A45ii	381639.597	5033934.819
A45ii	381632.558	5033934.232
A45ii	381607.711	5033932.918
A45ii	381602.883	5033931.977
A45ii	381600.42	5033930.904
A45ii	381596.633	5033939.613
A46i	381740.213	5033983.122
A46i	381740.056	5033982.939
A46i	381672.844	5033954.229
A46i	381672.521	5033955.1
A46i	381664.49	5033974.096
A46i	381668.606	5033975.86
A46i	381678.748	5033980.123
A46i	381731.69	5034002.773
A46i	381740.213	5033983.122
A46ii	381672.844	5033954.229
A46ii	381740.056	5033982.939
A46ii	381740.213	5033983.122
A46ii	381752.566	5033988.289
A46ii	381744.291	5033974.348
A46ii	381746.161	5033969.986
A46ii	381724.771	5033960.685
A46ii	381728.024	5033953.086
A46ii	381694.461	5033938.716
A46ii	381689.214	5033950.742
A46ii	381676.204	5033945.164
A46ii	381672.844	5033954.229
A47	381745.243	5034095.526
A47	381782.791	5034010.45
A47	381769.257	5034004.647
A47	381767.382	5034009.019
A47	381763.615	5034017.555
A47	381735.495	5034081.222
A47	381731.8	5034089.593
A47	381745.243	5034095.526
A48	381786.259	5034002.846
A48	381790.062	5033993.977
A48	381776.62	5033988.214
A48	381793.627	5033949.261
A48	381755.829	5033934.716
A48	381753.569	5033951.672
A48	381746.309	5033957.612
A48	381743.579	5033956.274
A48	381741.476	5033959.954
A48	381738.326	5033966.562
A48	381746.161	5033969.986
A48	381744.291	5033974.348
A48	381752.566	5033988.289
A48	381786.259	5034002.846
A49	381707.071	5033928.476
A49	381700.017	5033925.509
A49	381694.461	5033938.716
A49	381728.024	5033953.086
A49	381724.769	5033960.689
A49	381730.49	5033963.138
A49	381738.326	5033966.562
A49	381741.476	5033959.954
A49	381743.579	5033956.274
A49	381742.194	5033955.418
A49	381740.869	5033954.471
A49	381739.612	5033953.436
A49	381738.428	5033952.318
A49	381737.323	5033951.122
A49	381736.301	5033949.854
A49	381735.368	5033948.52
A49	381734.527	5033947.126
A49	381733.782	5033945.677
A49	381733.138	5033944.182
A49	381732.038	5033943.711
A49	381733.678	5033939.884
A49	381707.071	5033928.476
A50	381746.309	5033957.612
A50	381753.569	5033951.672
A50	381755.829	5033934.716
A50	381726.439	5033921.508
A50	381725.162	5033923.592
A50	381722.078	5033934.91
A50	381733.678	5033939.884
A50	381732.038	5033943.711
A50	381733.138	5033944.182
A50	381733.537	5033945.108
A50	381733.847	5033945.804
A50	381734.238	5033946.564
A50	381734.592	5033947.234
A50	381735.037	5033947.971
A50	381735.431	5033948.611
A50	381735.929	5033949.323
A50	381736.36	5033949.928
A50	381736.913	5033950.614
A50	381737.376	5033951.18
A50	381737.985	5033951.839
A50	381738.474	5033952.361
A50	381739.145	5033952.994

A50	381739.649	5033953.466
A50	381740.396	5033954.081
A50	381740.895	5033954.489
A50	381741.769	5033955.115
A50	381742.207	5033955.427
A50	381743.579	5033956.274
A50	381746.309	5033957.612
A51	381726.418	5033921.499
A51	381755.829	5033934.716
A51	381785.386	5033946.409
A51	381793.627	5033949.261
A51	381797.388	5033937.885
A51	381795.808	5033924.099
A51	381781.903	5033913.459
A51	381777.427	5033920.956
A51	381769.864	5033916.069
A51	381770.494	5033915.014
A51	381774.311	5033908.62
A51	381761.475	5033902.013
A51	381757.54	5033901.457
A51	381745.005	5033899.685
A51	381733.121	5033910.597
A51	381726.418	5033921.499
A52	381789.561	5033900.633
A52	381781.834	5033896.02
A52	381769.864	5033916.069
A52	381777.427	5033920.956
A52	381789.561	5033900.633
A53	381722.078	5033934.91
A53	381725.162	5033923.592
A53	381732.761	5033910.927
A53	381745.005	5033899.685
A53	381761.475	5033902.013
A53	381773.281	5033908.005
A53	381774.44	5033908.697
A53	381781.834	5033896.02
A53	381733.358	5033867.077
A53	381707.071	5033928.476
A53	381722.078	5033934.91
A54	381789.558	5033900.625
A54	381781.903	5033913.459
A54	381782.932	5033914.073
A54	381795.808	5033924.099
A54	381797.388	5033937.885
A54	381793.252	5033950.395
A54	381778.504	5033983.819
A54	381776.62	5033988.214
A54	381790.062	5033993.975
A54	381822.39	5033920.729
A54	381789.558	5033900.625
A5i	381432.252	5034414.084
A5i	381455.786	5034424.057
A5i	381464.369	5034404.032
A5i	381522.435	5034428.826
A5i	381453.346	5034399.308
A5i	381456.724	5034391.402
A5i	381454.288	5034383.802
A5i	381461.563	5034380.465
A5i	381464.501	5034373.697
A5i	381466.593	5034368.637
A5i	381461.678	5034366.533
A5i	381460.265	5034359.751
A5i	381458.035	5034356.257
A5i	381457.532	5034356.791
A5i	381456.947	5034357.497
A5i	381456.41	5034358.239
A5i	381455.921	5034359.013
A5i	381455.483	5034359.818
A5i	381455.098	5034360.649
A5i	381432.252	5034414.084
A5ii	381412.794	5034468.768
A5ii	381413.864	5034462.602
A5ii	381415.336	5034456.328
A5ii	381417.189	5034450.155
A5ii	381419.416	5034444.108
A5ii	381432.252	5034414.084
A5ii	381455.098	5034360.649
A5ii	381455.483	5034359.818
A5ii	381455.921	5034359.013
A5ii	381456.41	5034358.239
A5ii	381456.947	5034357.497
A5ii	381457.532	5034356.791
A5ii	381458.027	5034356.243
A5ii	381457.889	5034356.028
A5ii	381455.23	5034353.398
A5ii	381447.444	5034340.784
A5ii	381446.034	5034335.872
A5ii	381439.373	5034337.785
A5ii	381437.223	5034347.192
A5ii	381431.404	5034360.379
A5ii	381397.323	5034438.703
A5ii	381409.135	5034443.769
A5ii	381406.699	5034450.733
A5ii	381404.738	5034457.846
A5ii	381403.261	5034465.075
A5ii	381402.907	5034467.7
A5ii	381412.794	5034468.768
A6	381417.244	5034354.295
A6	381398.694	5034397.404
A6	381382.967	5034432.55
A6	381397.323	5034438.703
A6	381431.404	5034360.379
A6	381417.244	5034354.295
A7i	381573.115	5034395.633
A7i	381473.864	5034353.167
A7i	381472.982	5034352.817
A7i	381472.077	5034352.526
A7i	381471.156	5034352.297
A7i	381470.221	5034352.13
A7i	381469.277	5034352.026
A7i	381468.328	5034351.985
A7i	381467.378	5034352.008
A7i	381466.433	5034352.095
A7i	381465.495	5034352.245
A7i	381464.569	5034352.457
A7i	381463.66	5034352.731
A7i	381462.771	5034353.066
A7i	381461.906	5034353.459
A7i	381461.07	5034353.909
A7i	381460.266	5034354.414
A7i	381459.497	5034354.972
A7i	381458.768	5034355.581
A7i	381458.081	5034356.236
A7i	381460.265	5034359.751
A7i	381461.663	5034366.527
A7i	381466.593	5034368.637
A7i	381464.501	5034373.697
A7i	381478.565	5034378.543
A7i	381543.267	5034404.984
A7i	381552.014	5034410.123
A7i	381553.865	5034405.938
A7i	381558.052	5034407.79
A7i	381560.351	5034402.517
A7i	381565.33	5034399.258
A7i	381573.156	5034395.733
A7i	381573.115	5034395.633
A7ii	381458.027	5034356.243
A7ii	381458.768	5034355.581
A7ii	381459.497	5034354.972
A7ii	381460.266	5034354.414

A7ii	381461.07	5034353.909
A7ii	381461.906	5034353.459
A7ii	381462.771	5034353.066
A7ii	381463.66	5034352.731
A7ii	381464.569	5034352.457
A7ii	381465.495	5034352.245
A7ii	381466.433	5034352.095
A7ii	381467.378	5034352.008
A7ii	381468.328	5034351.985
A7ii	381469.277	5034352.026
A7ii	381470.221	5034352.13
A7ii	381471.156	5034352.297
A7ii	381472.077	5034352.526
A7ii	381472.982	5034352.817
A7ii	381473.864	5034353.167
A7ii	381573.115	5034395.633
A7ii	381569.546	5034386.864
A7ii	381567.964	5034381.301
A7ii	381566.784	5034377.24
A7ii	381569.708	5034370.161
A7ii	381472.2	5034328.358
A7ii	381464.724	5034330.505
A7ii	381446.034	5034335.872
A7ii	381447.444	5034340.784
A7ii	381455.23	5034353.398
A7ii	381457.889	5034356.028
A7ii	381458.027	5034356.243
A8i	381539.134	5034457.074
A8i	381538.17	5034457.216
A8i	381537.199	5034457.296
A8i	381536.224	5034457.313
A8i	381535.251	5034457.267
A8i	381534.283	5034457.158
A8i	381533.323	5034456.986
A8i	381532.377	5034456.753
A8i	381531.448	5034456.459
A8i	381530.54	5034456.106
A8i	381455.755	5034424.132
A8i	381447.235	5034444.4
A8i	381451.065	5034445.777
A8i	381510.203	5034471.898
A8i	381527.053	5034479.191
A8i	381536.247	5034482.099
A8i	381545.867	5034478.83
A8i	381539.895	5034461.259
A8i	381539.134	5034457.074
A8ii	381539.134	5034457.074
A8ii	381538.374	5034452.896
A8ii	381542.855	5034442.499
A8ii	381538.657	5034440.641
A8ii	381540.745	5034435.761
A8ii	381539.404	5034435.27
A8ii	381522.435	5034428.826
A8ii	381464.369	5034404.032
A8ii	381455.786	5034424.057
A8ii	381530.54	5034456.106
A8ii	381531.448	5034456.459
A8ii	381532.377	5034456.753
A8ii	381533.323	5034456.986
A8ii	381534.283	5034457.158
A8ii	381535.251	5034457.267
A8ii	381536.224	5034457.313
A8ii	381537.199	5034457.296
A8ii	381538.17	5034457.216
A8ii	381539.134	5034457.074
A9i	381573.156	5034395.733
A9i	381550.598	5034447.402
A9i	381550.238	5034448.313
A9i	381549.818	5034449.199
A9i	381549.341	5034450.055
A9i	381548.807	5034450.878
A9i	381548.22	5034451.663
A9i	381547.582	5034452.407
A9i	381546.896	5034453.107
A9i	381546.165	5034453.761
A9i	381545.392	5034454.364
A9i	381544.581	5034454.915
A9i	381543.735	5034455.41
A9i	381542.858	5034455.848
A9i	381541.954	5034456.227
A9i	381541.027	5034456.546
A9i	381540.08	5034456.801
A9i	381539.119	5034456.994
A9i	381539.895	5034461.259
A9i	381545.867	5034478.83
A9i	381567.314	5034471.541
A9i	381570.363	5034458.178
A9i	381592.341	5034408.174
A9i	381587.702	5034406.152
A9i	381589.032	5034403.102
A9i	381585.165	5034401.277
A9i	381573.156	5034395.733
A9ii	381539.119	5034456.994
A9ii	381540.08	5034456.801
A9ii	381541.027	5034456.546
A9ii	381541.954	5034456.227
A9ii	381542.858	5034455.848
A9ii	381543.735	5034455.41
A9ii	381544.581	5034454.915
A9ii	381545.392	5034454.364
A9ii	381546.165	5034453.761
A9ii	381546.896	5034453.107
A9ii	381547.582	5034452.407
A9ii	381548.22	5034451.663
A9ii	381548.807	5034450.878
A9ii	381549.341	5034450.055
A9ii	381549.818	5034449.199
A9ii	381550.238	5034448.313
A9ii	381550.598	5034447.402
A9ii	381573.156	5034395.733
A9ii	381565.33	5034399.258
A9ii	381560.351	5034402.517
A9ii	381558.087	5034407.805
A9ii	381553.865	5034405.938
A9ii	381550.663	5034413.177
A9ii	381554.942	5034415.069
A9ii	381550.593	5034424.99
A9ii	381543.767	5034428.681
A9ii	381538.648	5034440.663
A9ii	381542.828	5034442.487
A9ii	381538.374	5034452.896
A9ii	381539.119	5034456.994
B1	381382.967	5034432.55
B1	381300.46	5034616.904
B1	381306.314	5034623.312
B1	381331.724	5034634.567
B1	381345.964	5034636.945
B1	381389.639	5034537.477
B1	381391.747	5034532.199
B1	381393.497	5034526.791
B1	381394.88	5034521.278
B1	381395.89	5034515.685
B1	381396.522	5034510.037
B1	381396.774	5034504.359
B1	381396.644	5034498.677
B1	381396.133	5034493.016
B1	381395.726	5034485.529
B1	381395.824	5034478.032
B1	381396.426	5034470.558
B1	381397.528	5034463.141

B1	381399.127	5034455.815
B1	381401.214	5034448.613
B1	381403.781	5034441.568
B1	381382.967	5034432.55
B1ii	381345.964	5034636.944
B1ii	381351.366	5034639.322
B1ii	381395.133	5034539.889
B1ii	381397.3	5034534.499
B1ii	381399.115	5034528.981
B1ii	381400.571	5034523.358
B1ii	381401.66	5034517.652
B1ii	381402.379	5034511.888
B1ii	381402.725	5034506.09
B1ii	381402.697	5034500.281
B1ii	381402.293	5034494.487
B1ii	381401.79	5034487.126
B1ii	381401.784	5034479.748
B1ii	381402.275	5034472.386
B1ii	381403.261	5034465.075
B1ii	381404.738	5034457.846
B1ii	381406.699	5034450.733
B1ii	381409.135	5034443.769
B1ii	381403.814	5034441.488
B1ii	381401.522	5034447.684
B1ii	381399.602	5034454.006
B1ii	381398.06	5034460.429
B1ii	381396.901	5034466.933
B1ii	381396.154	5034473.427
B1ii	381395.777	5034479.953
B1ii	381395.77	5034486.49
B1ii	381396.133	5034493.016
B1ii	381396.644	5034498.677
B1ii	381396.774	5034504.359
B1ii	381396.522	5034510.037
B1ii	381395.89	5034515.685
B1ii	381394.88	5034521.278
B1ii	381393.497	5034526.791
B1ii	381391.747	5034532.199
B1ii	381389.639	5034537.477
B1ii	381345.964	5034636.944
B2	381530.741	5034583.975
B2	381424.704	5034522.35
B2	381316.325	5034768.58
B2	381315.387	5034770.71
B2	381447.869	5034848.65
B2	381463.21	5034813.696
B2	381436.808	5034798.092
B2	381530.741	5034583.975
B3i	381431.785	5034453.492
B3i	381430.333	5034457.869
B3i	381429.155	5034462.326
B3i	381428.255	5034466.848
B3i	381427.638	5034471.418
B3i	381427.305	5034476.016
B3i	381427.257	5034480.627
B3i	381427.326	5034481.699
B3i	381428.245	5034489.879
B3i	381428.351	5034492.892
B3i	381428.717	5034500.592
B3i	381428.593	5034508.299
B3i	381427.978	5034515.982
B3i	381426.875	5034523.611
B3i	381530.743	5034583.97
B3i	381563.223	5034509.829
B3i	381431.785	5034453.492
B3ii	381427.177	5034522.719
B3ii	381428.155	5034514.546
B3ii	381428.66	5034506.33
B3ii	381428.69	5034498.098
B3ii	381428.245	5034489.879
B3ii	381427.326	5034481.699
B3ii	381427.295	5034476.908
B3ii	381427.577	5034472.125
B3ii	381428.17	5034467.371
B3ii	381429.073	5034462.666
B3ii	381430.281	5034458.029
B3ii	381431.785	5034453.492
B3ii	381426.008	5034451.003
B3ii	381425.905	5034450.972
B3ii	381424.51	5034455.577
B3ii	381424.283	5034456.664
B3ii	381423.363	5034460.249
B3ii	381422.944	5034462.427
B3ii	381422.467	5034464.976
B3ii	381421.996	5034468.268
B3ii	381421.444	5034474.16
B3ii	381421.289	5034480.075
B3ii	381421.533	5034485.988
B3ii	381422.397	5034493.242
B3ii	381422.789	5034500.537
B3ii	381422.709	5034507.842
B3ii	381422.157	5034515.127
B3ii	381421.134	5034522.36
B3ii	381419.645	5034529.512
B3ii	381417.697	5034536.553
B3ii	381415.298	5034543.454
B3ii	381424.704	5034522.34
B3ii	381426.926	5034523.496
B3ii	381427.177	5034522.719
B4i	381691.588	5033945.198
B4i	381699.904	5033925.461
B4i	381707.071	5033928.476
B4i	381733.358	5033867.077
B4i	381726.731	5033863.113
B4i	381649.852	5033817.212
B4i	381602.985	5033925.012
B4i	381605.53	5033926.1
B4i	381608.677	5033926.961
B4i	381632.876	5033928.241
B4i	381640.276	5033928.858
B4i	381647.625	5033929.921
B4i	381654.461	5033931.331
B4i	381664.627	5033934.177
B4i	381686.036	5033942.851
B4i	381691.588	5033945.198
B4ii	381600.42	5033930.904
B4ii	381602.883	5033931.977
B4ii	381607.711	5033932.918
B4ii	381632.558	5033934.232
B4ii	381639.597	5033934.819
B4ii	381646.586	5033935.831
B4ii	381652.843	5033937.109
B4ii	381662.718	5033939.873
B4ii	381676.204	5033945.164
B4ii	381678.395	5033939.755
B4ii	381691.563	5033945.188
B4ii	381690.549	5033944.759
B4ii	381686.036	5033942.851
B4ii	381664.627	5033934.177
B4ii	381654.461	5033931.331
B4ii	381647.625	5033929.921
B4ii	381640.276	5033928.858
B4ii	381632.876	5033928.241
B4ii	381608.677	5033926.961
B4ii	381605.53	5033926.1
B4ii	381602.985	5033925.012
B4ii	381600.42	5033930.904
B4iii	381676.204	5033945.164
B4iii	381689.214	5033950.742
B4iii	381691.563	5033945.188

B4iii 381678.395 5033939.755
B4iii 381676.204 5033945.164
C1 381295.775 5034755.874
C1 381316.325 5034768.58
C1 381335.973 5034723.941
C1 381314.105 5034714.313
C1 381298.068 5034750.52
C1 381290.843 5034752.831
C1 381295.775 5034755.874
C2 381447.104 5034284.654
C2 381462.819 5034291.373
C2 381482.826 5034244.577
C2 381467.309 5034237.869
C2 381447.104 5034284.654

[SYMBOLS]
;;Gage X-Coord Y-Coord
;;---------- ---------- ----------

[PROFILES]
;;Name Links
;;---------- ----------
"Profile 001. Junction RYCB_6_(1)_(19)_(RYCB) to Junction 108_(STM)" Pipe_-_(141)_(RYCB) Pipe_-_(142)_(RYCB) Pipe_-_(143)_(RYCB) Pipe_-_(144)_(RYCB) C31_1
"Profile 001. Junction RYCB_6_(1)_(19)_(RYCB) to Junction 108_(STM)" C31_2 OR19 CB-21 15_(11)_(STM) 8_(STM)
"Profile 001. Junction RYCB_6_(1)_(19)_(RYCB) to Junction 108_(STM)" 9_(STM) 10_(STM) 11_(STM) 12_(STM) 13_(STM)
"Profile 001. Junction RYCB_6_(1)_(19)_(RYCB) to Junction 108_(STM)" STM-23_(STM) STM-24_(STM)
"Profile 002. Outfall Maj-01 to Junction STM-251_(STM)" C1_1 C1_2 C2_1 C2_2 CB-06
"Profile 002. Outfall Maj-01 to Junction STM-251_(STM)" CB-43 15_(19)_(STM) 15_(20)_(STM) 15_(21)_(STM) 15_(22)_(STM)
"Profile 002. Outfall Maj-01 to Junction STM-251_(STM)" 15_(14)_(STM) 15_(15)_(STM) 15_(16)_(STM) 4_(STM) STM-83_(STM)
"Profile 003. Junction RYCB_6_(1)_(9)_(RYCB) to Junction 112_(STM)" Pipe_-_(145)_(RYCB) Pipe_-_(146)_(RYCB) Pipe_-_(147)_(RYCB) Pipe_-_(148)_(RYCB) Pipe_-_(10)_(RYCB)
"Profile 003. Junction RYCB_6_(1)_(9)_(RYCB) to Junction 112_(STM)" Pipe_-_(11)_(RYCB) RYCB-18 15_(4)_(STM) 15_(5)_(STM)
"Profile 004. Junction RYCB_6_(1)_(13)_(RYCB) to Junction 104_(STM)" C50 Pipe_-_(99)_(RYCB) Pipe_-_(100)_(RYCB) C59_1 C59_2
"Profile 004. Junction RYCB_6_(1)_(13)_(RYCB) to Junction 104_(STM)" C50_3 C50_4 C55 OR44 CB-56
"Profile 005. Junction RYCB_6_(1)_(21)_(RYCB) to Junction 144_(STM)" Pipe_-_(110)_(RYCB) Pipe_-_(111)_(RYCB) Pipe_-_(19)_(RYCB) C27 C24
"Profile 005. Junction RYCB_6_(1)_(21)_(RYCB) to Junction 144_(STM)" OR-15 CB-26
"Profile 006. Junction Maj-04 to Junction 164_(STM)" C4_1 C4_2 C5_1 C5_2 C6_2
"Profile 006. Junction Maj-04 to Junction 164_(STM)" OR4 CB-41
"Profile 007. Junction RYCB_6_(1)_(24)_(RYCB) to Junction 136_(STM)" Pipe_-_(114)_(RYCB) Pipe_-_(150)_(RYCB) Pipe_-_(151)_(RYCB) Pipe_-_(152)_(RYCB) Pipe_-_(14)_(RYCB)
"Profile 007. Junction RYCB_6_(1)_(24)_(RYCB) to Junction 136_(STM)" Pipe_-_(15)_(RYCB) 15_(10)_(STM)_2
"Profile 008. Junction RYCB_6_(1)_(31)_(RYCB) to Junction 150_(STM)" Pipe_-_(123)_(RYCB) Pipe_-_(124)_(RYCB) Pipe_-_(125)_(RYCB) Pipe_-_(23)_(RYCB) CB-35
"Profile 008. Junction RYCB_6_(1)_(31)_(RYCB) to Junction 150_(STM)" 3_(STM)
"Profile 009. Junction RYCB_6_(1)_(6)_(RYCB) to Junction 114_(STM)" Pipe_-_(96)_(RYCB) Pipe_-_(137)_(RYCB) Pipe_-_(138)_(RYCB) Pipe_-_(98)_(RYCB) Pipe_-_(9)_(RYCB)
"Profile 009. Junction RYCB_6_(1)_(6)_(RYCB) to Junction 114_(STM)" CB-11
"Profile 010. Junction Maj-34_2 to Junction 128_(STM)" C18_7 C32 OR23 CB-47 7_(STM)
"Profile 010. Junction Maj-34_2 to Junction 128_(STM)" 7_(1)_(STM)
"Profile 011. Junction Maj-19 to Junction 144_(STM)" C20 C21 OR46 CB-30 15_(12)_(STM)
"Profile 011. Junction Maj-19 to Junction 144_(STM)" 15_(13)_(STM)
"Profile 012. Junction RYCB_6_(1)_(26)_(RYCB) to Junction 150_(STM)" Pipe_-_(117)_(RYCB) Pipe_-_(118)_(RYCB) Pipe_-_(165)_(RYCB) Pipe_-_(25)_(RYCB) CB-33
"Profile 013. Junction Maj-11 to Junction 152_(STM)" C13 OR8 CB-54 1_(STM) 2_(STM)
"Profile 014. Junction RYCB_6_(1)_(36)_(RYCB) to Junction 162_(STM)" Pipe_-_(126)_(RYCB) Pipe_-_(127)_(RYCB) Pipe_-_(128)_(RYCB) Pipe_-_(74)_(RYCB) RYCB-52
"Profile 015. Junction Maj-07 to Junction 162_(STM)" C7 C8 C9 OR5 CB-39
"Profile 016. Junction RYCB_6_(1)_(2)_(1)_(RYCB) to Junction 108_(STM)" Pipe_-_(139)_(RYCB) Pipe_-_(140)_(RYCB) Pipe_-_(27)_(RYCB) RYCB-03 STM-28_(STM)
"Profile 017. Junction TEE_2_(2)_(RYCB) to Outfall 2121_(STM)" Pipe_-_(159)_(RYCB) Pipe_-_(160)_(RYCB) Pipe_-_(1)_(RYCB)_1 Pipe_-_(1)_(RYCB)_2 Pipe_-_(4)_(RYCB)
"Profile 017. Junction TEE_2_(2)_(RYCB) to Outfall 2121_(STM)" STM-34_(1)_(STM)_2
"Profile 018. Junction RYCB_6_(1)_(3)_(RYCB) to Junction 128_(STM)" Pipe_-_(93)_(RYCB) Pipe_-_(94)_(RYCB) Pipe_-_(95)_(RYCB) Pipe_-_(16)_(RYCB) RYCB-26
"Profile 019. Junction Maj-25 to Junction STM-Split" C25 OR-16 CB-23 15_(9)_(STM) 15_(10)_(STM)_1
"Profile 020. Junction Maj-15 to Junction Maj-24" C18_3 C18_4 C19 C23
"Profile 021. Junction RYCB_6_(1)_(37)_(RYCB) to Junction 152_(STM)" Pipe_-_(129)_(RYCB) Pipe_-_(130)_(RYCB) Pipe_-_(22)_(RYCB) CB-31a
"Profile 022. Junction RYCB_6_(1)_(28)_(RYCB) to Junction 162_(STM)" Pipe_-_(120)_(RYCB) Pipe_-_(121)_(RYCB) Pipe_-_(77)_(RYCB) RYCB-34
"Profile 023. Junction RYCB_6_(1)_(2)_(RYCB) to Junction 112_(STM)" Pipe_-_(87)_(RYCB) Pipe_-_(88)_(RYCB) Pipe_-_(7)_(RYCB) CB-9
"Profile 024. Junction Maj-36 to Junction 116_(STM)" C38 OR28 CB-51 15_(3)_(STM)
"Profile 025. Junction TEE_1_(1)_(RYCB) to Junction STM-Split3" Pipe_-_(157)_(RYCB) Pipe_-_(158)_(RYCB) Pipe_-_(2)_(RYCB) Pipe_-_(3)_(RYCB)
"Profile 026. Junction RYCB_6_(1)_(40)_(RYCB) to Junction STM-251_(STM)" Pipe_-_(132)_(RYCB) Pipe_-_(133)_(RYCB) Pipe_-_(24)_(RYCB) CB-31
"Profile 027. Junction Maj-25 to Junction 132_(STM)" C29 OR25 CB-45 6_(STM)
"Profile 028. Junction Maj-55 to Junction STM-Split3" C1 OR-51 CB-57 STM-34_(1)_(STM)_1
"Profile 029. Junction Maj-17 to Junction 158_(STM)" C11 OR-10 CB-37
"Profile 030. Junction RYCB_6_(1)_(25)_(RYCB) to Junction 148_(STM)" Pipe_-_(119)_(RYCB) Pipe_-_(164)_(RYCB) RYCB-10

"Profile 031. Junction Maj-51 to Junction 106_(STM)" C53 OR42 CB-3
"Profile 032. Junction TEE_1_(1)_(1)_(RYCB) to Junction 104_(STM)" Pipe_-_(161)_(RYCB) RYCB-01 CB-06
"Profile 033. Junction Maj-40 to Junction 120_(STM)" C43 OR32 CB-13-C
"Profile 034. Junction Maj-38 to Junction 122_(STM)" C45 OR34 CB-15
"Profile 035. Junction RYCB_6_(1)_(16)_(1)_(RYCB) to Junction Structure_-_(26)_(RYCB)" Pipe_-_(153)_(RYCB) Pipe_-_(134)_(RYCB) Pipe_-_(17)_(RYCB)
"Profile 036. Junction Maj-29 to Junction 128_(STM)" C36 OR27 CB-19
"Profile 037. Junction Maj-31 to Junction 130_(STM)" C34 OR21 CB-49
"Profile 038. Junction RYCB_6_(1)_(16)_(2)_(RYCB) to Junction Structure_-_(7)_(RYCB)" Pipe_-_(154)_(RYCB) Pipe_-_(155)_(RYCB) Pipe_-_(156)_(RYCB)
"Profile 039. Junction Maj-19_2 to Junction 146_(STM)" C18_6 OR-13 CB-28
"Profile 040. Junction Maj-53 to Junction 104_(STM)" C51 OR40 CB-5
"Profile 041. Junction TEE_4_(RYCB) to Junction 104_(STM)" RYCB-04 RYCB-04 STM-82_(STM)
"Profile 042. Junction RYCB_6_(1)_(13)_(RYCB) to Junction Structure_-_(17)_(RYCB)" Pipe_-_(101)_(RYCB) Pipe_-_(149)_(RYCB) Pipe_-_(103)_(RYCB)
"Profile 043. Junction Maj-36 to Junction 126_(STM)" C46 OR37 CB-17
"Profile 044. Junction Maj-21 to Junction Maj-28" C56 C60 C27_2
"Profile 045. Junction Maj-13 to Junction 35_(CB)" C16 OR-50
"Profile 046. Junction Maj-45 to Junction 9_(1)_(RYCB)" C48 OR39
"Profile 047. Junction Maj-43 to Junction 11_(2)_(RYCB)" C40 OR31
"Profile 048. Outfall Maj-18 to Junction Maj-15_2" C18_8 C18_9
"Profile 049. Junction Maj-24 to Junction 144_(STM)" OR-14 CB-25
"Profile 050. Junction Slope1 to Junction 150_(STM)" OR-11 CB-32
"Profile 051. Junction Maj-12 to Junction 156_(STM)" OR7 CB-53
"Profile 052. Junction Maj-16 to Junction 158_(STM)" OR9 CB-36
"Profile 053. Junction Maj-10 to Junction 162_(STM)" OR6 CB-38
"Profile 054. Junction Maj-06_2 to Junction 164_(STM)" OR-03 CB-40
"Profile 055. Junction Maj-03 to Junction 170_(STM)" OR-02 CB-42
"Profile 056. Junction Maj-19 to Junction 146_(STM)" OR-12 CB-27(1)
"Profile 057. Junction Maj-21 to Junction 148_(STM)" OR47 CB-29
"Profile 058. Junction Maj-50 to Junction 106_(STM)" OR43 CB-2
"Profile 059. Junction Maj-54 to Junction 104_(STM)" OR45 CB-55
"Profile 060. Junction Maj-52 to Junction 104_(STM)" OR41 CB-4
"Profile 061. Junction Maj-46 to Junction 112_(STM)" OR38 CB-8
"Profile 062. Junction Maj-44 to Junction 114_(STM)" OR30 CB-10
"Profile 063. Junction Maj-42 to Junction 118_(STM)" OR29 CB-50
"Profile 064. Junction Maj-41 to Junction 120_(STM)" OR33 CB-12-C
"Profile 065. Junction Maj-39 to Junction 122_(STM)" OR35 CB-14
"Profile 066. Junction Maj-37 to Junction 126_(STM)" OR36 CB-16
"Profile 067. Junction Maj-35 to Junction 128_(STM)" OR26 CB-18
"Profile 068. Junction Maj-30 to Junction 130_(STM)" OR20 CB-48
"Profile 069. Junction Maj-32 to Junction 132_(STM)" OR22 CB-46
"Profile 070. Junction Maj-33 to Junction 142_(STM)" OR24 CB-44
"Profile 071. Junction Maj-28 to Junction 136_(STM)" OR18 CB-20
"Profile 072. Junction Maj-26 to Junction 140_(STM)" OR-17 CB-22
"Profile 073. Junction 104_(STM) to Junction 100_(STM)" 14_(STM) STM-34_(STM)
"Profile 074. Junction RYCB_6_(1)_(20)_(RYCB) to Junction Structure_-_(29)_(RYCB)" Pipe_-_(109)_(RYCB)
"Profile 075. Junction Maj-19_2 to Junction Maj-15_2" C18_5
"Profile 076. Junction RYCB_6_(1)_(40)_(RYCB) to Junction Structure_-_(35)_(RYCB)" Pipe_-_(131)_(RYCB)
"Profile 077. Junction RYCB_6_(1)_(30)_(RYCB) to Junction Structure_-_(132)_(RYCB)" Pipe_-_(122)_(RYCB)
"Profile 078. Storage B3_Stor to Junction 164_(STM)" B3-Out
"Profile 079. Storage B2_Stor to Junction 164_(STM)" B2-Out
"Profile 080. Storage B1_Stor to Junction 164_(STM)" B1-Out
"Profile 081. Junction RYCB_6_(1)_(25)_(2)_(RYCB) to Junction RYCB_10" Pipe_-_(162)_(RYCB)
"Profile 082. Junction RYCB_6_(1)_(3)_(RYCB) to Junction TEE_3_(RYCB)" Pipe_-_(89)_(RYCB)
"Profile 083. Storage B4_Stor to Junction 106_(STM)" B4-Out
"Profile 084. Junction Maj-55 to Junction Maj-54" C57
"Profile 085. Junction 134_(STM) to Junction 132_(STM)" STM-27_(STM)
"Profile 086. Junction Maj-27 to Junction Maj-60" C27_1
"Profile 087. Junction 31_(RYCB) to Junction Maj-18_2" C18
"Profile 088. Junction Slope1 to Junction 33_(RYCB)" OR48
"Profile 089. Junction Maj-15 to Junction Maj-14" C17
"Profile 090. Junction Structure_-_(12)_(RYCB) to Junction Maj-14" C4_3 C4_4
"Profile 091. Junction Maj-14 to Junction 31a_(RYCB)" OR49
"Profile 092. Junction Maj-13 to Junction Maj-12" C14
"Profile 093. Junction Maj-15 to Junction Maj-16" C15
"Profile 094. Junction Maj-17 to Junction Maj-10" C10
"Profile 095. Junction Maj-11 to Junction Maj-09" C12
"Profile 096. Junction 52_(RYCB) to Junction Maj-08" C6
"Profile 097. Junction Maj-07 to Junction Maj-06_2" C6_1
"Profile 098. Storage B2_Stor to Junction Maj-06" B2-Outflow
"Profile 099. Junction Maj-04 to Junction Maj-03" C3
"Profile 100. Outfall Maj-22 to Junction Maj-21" C22
"Profile 101. Outfall Maj-49 to Junction Maj-50" C54
"Profile 102. Outfall Maj-48 to Junction Maj-48_2" C50_1
"Profile 103. Junction Maj-51 to Junction Maj-52" C52
"Profile 104. Junction Maj-53 to Junction Maj-46" C49
"Profile 105. Junction TEE_6_(RYCB) to Junction Maj-46" C58_1 C58_2
"Profile 106. Junction Maj-45 to Junction Maj-44" C41
"Profile 107. Junction Maj-43 to Junction Maj-42" C39
"Profile 108. Junction Maj-45 to Junction Maj-41" C42

"Profile 109. Junction Maj-40 to Junction Maj-39" C44
"Profile 110. Junction Maj-38 to Junction Maj-37" C47
"Profile 111. Junction Maj-36 to Junction Maj-35" C37
"Profile 112. Junction Maj-29 to Junction Maj-30" C35
"Profile 113. Junction Maj-31 to Junction Maj-32" C33
"Profile 114. Junction 24_(RYCB) to Junction 142_(STM)" RYCB-24
"Profile 115. Junction Maj-34 to Junction Maj-33" C30
"Profile 116. Junction Maj-29 to Junction Maj-28" C28
"Profile 117. Junction STM-Split to Junction Maj-60" C5
"Profile 118. Junction Structure_-_(115)_(RYCB) to Junction 20_(CB)" Pipe_-_(73)_(RYCB)
"Profile 119. Junction 144_(STM) to Junction 140_(STM)" 5_(STM)
"Profile 120. Junction 142_(STM) to Junction 140_(STM)" STM-81_(STM)
"Profile 121. Junction Maj-27 to Junction Maj-26" C26
"Profile 122. Junction Maj-34_2 to Outfall Maj-57" C18_2
"Profile 123. Outfall Maj-59 to Junction Maj-58" C2

```
[BMR The Commons Interim Model Input File]
;;Project Title/Notes
Submission 3 SWM Model for BMR The Commons - Interim
Conditions including Phase 1 only

[OPTIONS]
;;Option            Value
FLOW_UNITS          CMS
INFILTRATION        HORTON
FLOW_ROUTING        DYNWAVE
LINK_OFFSETS        ELEVATION
MIN_SLOPE           0
ALLOW_PONDING       YES
SKIP_STEADY_STATE   NO

START_DATE          01/01/2019
START_TIME          00:00:00
REPORT_START_DATE   01/01/2019
REPORT_START_TIME   00:00:00
END_DATE            01/02/2019
END_TIME            00:00:00
SWEEP_START         01/01
SWEEP_END           12/31
DRY_DAYS            0
REPORT_STEP         00:01:00
WET_STEP            00:05:00
DRY_STEP            00:05:00
ROUTING_STEP        0.5
RULE_STEP           00:00:00

INERTIAL_DAMPING    PARTIAL
NORMAL_FLOW_LIMITED  BOTH
FORCE_MAIN_EQUATION  H-W
VARIABLE_STEP       0.75
LENGTHENING_STEP    0
MIN_SURFAREA        1.167
MAX_TRIALS          21
HEAD_TOLERANCE      0.0001
SYS_FLOW_TOL        5
LAT_FLOW_TOL        5
MINIMUM_STEP        0.5
THREADS             6

[EVAPORATION]
;;Data Source    Parameters
;;-------------- ----------------
CONSTANT        0.0
DRY_ONLY        NO

[RAINGAGES]
;;Name           Format    Interval SCF      Source
;;-------------- --------- -------- -------- ----------
002yrChicago3hr  INTENSITY 0:10     1.0      TIMESERIES
002yrChicago3hr
002YrSCS24       INTENSITY 0:10     1.0      TIMESERIES
002YrSCS24
005yrChicago3hr  INTENSITY 0:10     1.0      TIMESERIES
005yrChicago3hr
005YrSCS24       INTENSITY 0:10     1.0      TIMESERIES
005YrSCS24
010yrChicago3hr  INTENSITY 0:10     1.0      TIMESERIES
010yrChicago3hr
010YrSCS24       INTENSITY 0:10     1.0      TIMESERIES
010YrSCS24
025yrChicago3hr  INTENSITY 0:10     1.0      TIMESERIES
025yrChicago3hr
025YrSCS24       INTENSITY 0:10     1.0      TIMESERIES
025YrSCS24
050yrChicago3hr  INTENSITY 0:10     1.0      TIMESERIES
050yrChicago3hr
050YrSCS24       INTENSITY 0:10     1.0      TIMESERIES
050YrSCS24
100yrChicago3hr  INTENSITY 0:10     1.0      TIMESERIES
100yrChicago3hr
100yrChicago3hr+20% INTENSITY 0:10     1.0
TIMESERIES 100yrChicago3hr+20%
100YrSCS12hr     INTENSITY 0:15     1.0      TIMESERIES
100YrSCS12hr
100YrSCS24       INTENSITY 0:10     1.0      TIMESERIES
100YrSCS24
100YrSCS24+20%   INTENSITY 0:10     1.0
TIMESERIES 100YrSCS24+20%
1979July01       INTENSITY 0:05     1.0      TIMESERIES
1979July01
1988Aug04        INTENSITY 0:05     1.0      TIMESERIES
1988Aug04
1996Aug08        INTENSITY 0:05     1.0      TIMESERIES
1996Aug08
25mmChicago4Hr   INTENSITY 0:10     1.0      TIMESERIES
25mmChicago4Hr
2YrSCS12hr       INTENSITY 0:15     1.0      TIMESERIES
2YrSCS12hr
5YrSCS12hr       INTENSITY 0:15     1.0      TIMESERIES
5YrSCS12hr
No_Rain          INTENSITY 0:01     1.0      TIMESERIES
No_Rain

[SUBCATCHMENTS]
;;Name           Rain Gage       Outlet          Area     %Imperv
Width    %Slope   CurbLen  SnowPack
;;-------------- ---------------- ---------------- -------- -------- -------- ----
---- -------- ----------------
;30_(CB)
A12i             100yrChicago3hr  Maj-15_2        0.0402   71.4
76.001   0.5      0
;31_(CB)
A12ii            100yrChicago3hr  31_(CB)         0.0502   71.4
76.001   0.5      0
;RYCB_11_(RYCB)
A13              100yrChicago3hr  RYCB_11_(RYCB)  0.1132
42.9     76       0.5      0
;ELB_13_(RYCB)
A14              100yrChicago3hr  ELB_13_(RYCB)   0.1142
42.9     75.001   0.5      0
;28_(CB)
A15i             100yrChicago3hr  Maj-20          0.248    71.4
103      0.5      0
;27_(CB)
A15ii            100yrChicago3hr  Maj-20          0.274    71.4
103      0.5      0
;26_(CB)
A16i             100yrChicago3hr  Maj-19_2        0.06     71.4
24       0.5      0
;25_(CB)
A16ii            100yrChicago3hr  Maj-19_2        0.067    71.4
25       0.5      0
;24_(CB)
A17ii            100yrChicago3hr  Maj-24          0.093    71.4
77       0.5      0
;23_(CB)
A18i             100yrChicago3hr  Maj-24          0.189    71.4
77.001   0.5      0
;RYCB_9_(RYCB)
A19              100yrChicago3hr  RYCB_9_(RYCB)   0.1327
42.9     127.998  0.5      0
;21_(CB)
A20i             100yrChicago3hr  Maj-26          0.195    71.4
99.8     0.9      0
;20_(CB)
```

```
A20ii           100yrChicago3hr  Maj-26          0.206    71.4
99.801   0.9      0
;RYCB_7_(RYCB)
A21             100yrChicago3hr  RYCB_7_(RYCB)   0.325
50       111.999  0.5      0
;RYCB_7_(RYCB)
A22             100yrChicago3hr  TEE_14_(RYCB)   0.028
42.9     47.7     0.5      0
;RYCB_7_(RYCB)
A23             100yrChicago3hr  TEE_14_(RYCB)   0.169
50       72.001   0.5      0
;18_(CB)
A24i            100yrChicago3hr  Maj-28          0.11     71.4
90.002   0.9      0
;19_(CB)
A24ii           100yrChicago3hr  Maj-28          0.237    71.4
129.998  0.9      0
;RYCB_8_(RYCB)
A25             100yrChicago3hr  RYCB_8_(RYCB)   0.1549
50       101.998  0.5      0
;45_(CB)
A26i            100yrChicago3hr  142_(STM)       0.0155   71.4
73.002   0.5      0
;44_(CB)
A26ii           100yrChicago3hr  22_(RYCB)       0.0522   71.4
72.999   0.5      0
A28i            100yrChicago3hr  DICB_2          0.9172   7
63.179   0.5      0
A28ii           100yrChicago3hr  DICB_3          1.2702   7
90       0.5      0
;TEE_11_(RYCB)
A29             100yrChicago3hr  TEE_11_(RYCB)   0.116
50       78.569   0.5      0
;ELB_23_(RYCB)
A3              100yrChicago3hr  Slope1          3.0092   7
133.382  1        0
;RYCB_6_(RYCB)
A30             100yrChicago3hr  RYCB_6_(RYCB)   0.014
42.9     17.981   0.5      0
;TEE_5_(RYCB)
A31             100yrChicago3hr  TEE_5_(RYCB)    0.187
50       128.806  0.5      0
;17_(CB)
A32i            100yrChicago3hr  Maj-35          0.155    71.4
73.089   1        0
;16_(CB)
A32ii           100yrChicago3hr  Maj-35          0.082    71.4
72.689   1        0
;14_(CB)
A33i            100yrChicago3hr  Maj-37          0.11     71.4
163.52   1        0
;15_(CB)
A33ii           100yrChicago3hr  Maj-37          0.157    71.4
75.739   1        0
;13_(CB)
A34i            100yrChicago3hr  Maj-41          0.212    71.4
124.53   0.5      0
;12_(CB)
A34ii           100yrChicago3hr  Maj-41          0.276    71.4
133.747  0.5      0
;10_(CB)
A39i            100yrChicago3hr  11_(CB)         0.0786   71.4
113.588  1        0
;11_(CB)
A39ii           100yrChicago3hr  11_(CB)         0.0365   71.4
74.537   1        0
;RYCB_5_(RYCB)
A40             100yrChicago3hr  RYCB_5_(RYCB)   0.1123
50       80.064   0.5      0
;TEE_7_(RYCB)
A41             100yrChicago3hr  TEE_7_(RYCB)    0.075
50       54.989   0.5      0
;08_(CB)
A42i            100yrChicago3hr  Maj-46          0.1456   71.4
72.329   0.5      0
;09_(CB)
A42ii           100yrChicago3hr  Maj-46          0.083    71.4
72.438   0.5      0
A42iii          100yrChicago3hr  Maj-48_3        0.0254   71.4
30       0.5      0
;RYCB_2_(RYCB)
A43             100yrChicago3hr  RYCB_2_(RYCB)   0.236
50       80.93    0.5      0
;RYCB_3_(RYCB)
A44             100yrChicago3hr  RYCB_3_(RYCB)   0.199
50       72.054   0.5      0
;03_(CB)
A45i            100yrChicago3hr  Maj-50          0.168    71.4
77.609   0.5      0
;02_(CB)
A45ii           100yrChicago3hr  Maj-50          0.075    71.4
77.672   0.5      0
;05_(CB)
A46i            100yrChicago3hr  Maj-52          0.157    71.4
73.067   0.5      0
;04_(CB)
A46ii           100yrChicago3hr  Maj-52          0.136    71.4
87.029   0.5      0
;RYCB_4_(RYCB)
A47             100yrChicago3hr  RYCB_4_(RYCB)   0.136
50       92.998   0.5      0
;55_(CB)
A48             100yrChicago3hr  104_(STM)       0.0498   71.4
57.13    0.5      0
;RYCB_1_(RYCB)
A49             100yrChicago3hr  RYCB_1_(RYCB)   0.0525
50       57.989   0.5      0
;TEE_43_(RYCB)
A54             100yrChicago3hr  J2              0.7963   7
80.066   0.2      0
;B1_Stor
B1              100yrChicago3hr  Slope1          1.9535   7
171.181  1        0
;B2_Stor
B2              100yrChicago3hr  B2_Stor         3.432    100
279.024  1        0
;B3_Stor
B3i             100yrChicago3hr  Slope1          0.965    85.7
86.65    0.5      0
;58_(CB)
B4i             100yrChicago3hr  58_(CB)         0.947    28.6
148.991  0.5      0
;02_(CB)
B4ii            100yrChicago3hr  Maj-50          0.047    28.6
77.571   0.5      0
;04_(CB)
B4iii           100yrChicago3hr  Maj-51          0.008    28.6
14.24    0.5      0
;Maj-22
C2              100yrChicago3hr  Maj-21          0.087    71.4
60       0.5      0

[SUBAREAS]
;;Subcatchment   N-Imperv   N-Perv     S-Imperv   S-Perv     PctZero    RouteTo    PctRouted
;;-------------- ---------- ---------- ---------- ---------- ---------- ---------- ----------
A12i            0.013      0.25       1.57       4.67       0          OUTLET
```

```
A12ii          0.013     0.25      1.57      4.67      0
OUTLET
A13            0.013     0.25      1.57      4.67      0
PERVIOUS  100
A14            0.013     0.25      1.57      4.67      0
PERVIOUS  100
A15i           0.013     0.25      1.57      4.67      0
OUTLET
A15ii          0.013     0.25      1.57      4.67      0
OUTLET
A16i           0.013     0.25      1.57      4.67      0
OUTLET
A16ii          0.013     0.25      1.57      4.67      0
OUTLET
A17ii          0.013     0.25      1.57      4.67      0
OUTLET
A18i           0.013     0.25      1.57      4.67      0
OUTLET
A19            0.013     0.25      1.57      4.67      0
PERVIOUS  100
A20i           0.013     0.25      1.57      4.67      0
OUTLET
A20ii          0.013     0.25      1.57      4.67      0
OUTLET
A21            0.013     0.25      1.57      4.67      0
PERVIOUS  100
A22            0.013     0.25      1.57      4.67      0
OUTLET
A23            0.013     0.25      1.57      4.67      0
PERVIOUS  100
A24i           0.013     0.25      1.57      4.67      0
OUTLET
A24ii          0.013     0.25      1.57      4.67      0
OUTLET
A25            0.013     0.25      1.57      4.67      0
PERVIOUS  100
A26i           0.013     0.25      1.57      4.67      0
OUTLET
A26ii          0.013     0.25      1.57      4.67      0
OUTLET
A28i           0.013     0.25      1.57      4.67      0
OUTLET
A28ii          0.013     0.25      1.57      4.67      0
OUTLET
A29            0.013     0.25      1.57      4.67      0
PERVIOUS  100
A3            0.013     0.25      1.57      4.67      0
PERVIOUS  100
A30            0.013     0.25      1.57      4.67      0
OUTLET
A31            0.013     0.25      1.57      4.67      0
PERVIOUS  100
A32i           0.013     0.25      1.57      4.67      0
OUTLET
A32ii          0.013     0.25      1.57      4.67      0
OUTLET
A33i           0.013     0.25      1.57      4.67      0
OUTLET
A33ii          0.013     0.25      1.57      4.67      0
OUTLET
A34i           0.013     0.25      1.57      4.67      0
OUTLET
A34ii          0.013     0.25      1.57      4.67      0
OUTLET
A39i           0.013     0.25      1.57      4.67      0
OUTLET
A39ii          0.013     0.25      1.57      4.67      0
OUTLET
A40            0.013     0.25      1.57      4.67      0
PERVIOUS  100
A41            0.013     0.25      1.57      4.67      0
PERVIOUS  100
A42i           0.013     0.25      1.57      4.67      0
OUTLET
A42ii          0.013     0.25      1.57      4.67      0
OUTLET
A42iii         0.013     0.25      1.57      4.67      0
OUTLET
A43            0.013     0.25      1.57      4.67      0
PERVIOUS  100
A44            0.013     0.25      1.57      4.67      0
PERVIOUS  100
A45i           0.013     0.25      1.57      4.67      0
OUTLET
A45ii          0.013     0.25      1.57      4.67      0
OUTLET
A46i           0.013     0.25      1.57      4.67      0
OUTLET
A46ii          0.013     0.25      1.57      4.67      0
OUTLET
A47            0.013     0.25      1.57      4.67      0
PERVIOUS  100
A48            0.013     0.25      1.57      4.67      0
OUTLET
A49            0.013     0.25      1.57      4.67      0
PERVIOUS  100
A54            0.013     0.25      1.57      4.67      0
PERVIOUS  100
B1            0.013     0.25      1.57      4.67      0
PERVIOUS  100
B2            0.013     0.25      1.57      4.67      0
OUTLET
B3i           0.013     0.25      1.57      4.67      0
OUTLET
B4i           0.013     0.25      1.57      4.67      0
OUTLET
B4ii          0.013     0.25      1.57      4.67      0
OUTLET
B4iii         0.013     0.25      1.57      4.67      0
OUTLET
C2            0.013     0.25      1.57      4.67      0
OUTLET

[INFILTRATION]
;;Subcatchment   Param1    Param2    Param3    Param4
Param5
;;-------------- ---------- ---------- ---------- ---------- ----------
A12i           76.2      13.2      4.14      7         0
A12ii          76.2      13.2      4.14      7         0
A13            76.2      13.2      4.14      7         0
A14            76.2      13.2      4.14      7         0
A15i           76.2      13.2      4.14      7         0
A15ii          76.2      13.2      4.14      7         0
A16i           76.2      13.2      4.14      7         0
A16ii          76.2      13.2      4.14      7         0
A17ii          76.2      13.2      4.14      7         0
A18i           76.2      13.2      4.14      7         0
A19            76.2      13.2      4.14      7         0
A20i           76.2      13.2      4.14      7         0
A20ii          76.2      13.2      4.14      7         0
A21            76.2      13.2      4.14      7         0
A22            76.2      13.2      4.14      7         0
A23            76.2      13.2      4.14      7         0
A24i           76.2      13.2      4.14      7         0
A24ii          76.2      13.2      4.14      7         0
A25            76.2      13.2      4.14      7         0
A26i           76.2      13.2      4.14      7         0
A26ii          76.2      13.2      4.14      7         0
A28i           76.2      13.2      4.14      7         0
A28ii          76.2      13.2      4.14      7         0
```

A29 76.2 13.2 4.14 7 0
A3 76.2 13.2 4.14 7 0
A30 76.2 13.2 4.14 7 0
A31 76.2 13.2 4.14 7 0
A32i 76.2 13.2 4.14 7 0
A32ii 76.2 13.2 4.14 7 0
A33i 76.2 13.2 4.14 7 0
A33ii 76.2 13.2 4.14 7 0
A34i 76.2 13.2 4.14 7 0
A34ii 76.2 13.2 4.14 7 0
A39i 76.2 13.2 4.14 7 0
A39ii 76.2 13.2 4.14 7 0
A40 76.2 13.2 4.14 7 0
A41 76.2 13.2 4.14 7 0
A42i 76.2 13.2 4.14 7 0
A42ii 76.2 13.2 4.14 7 0
A42iii 76.2 13.2 4.14 7 0
A43 76.2 13.2 4.14 7 0
A44 76.2 13.2 4.14 7 0
A45i 76.2 13.2 4.14 7 0
A45ii 76.2 13.2 4.14 7 0
A46i 76.2 13.2 4.14 7 0
A46ii 76.2 13.2 4.14 7 0
A47 76.2 13.2 4.14 7 0
A48 76.2 13.2 4.14 7 0
A49 76.2 13.2 4.14 7 0
A54 76.2 13.2 4.14 7 0
B1 76.2 13.2 4.14 7 0
B2 76.2 13.2 4.14 7 0
B3i 76.2 13.2 4.14 7 0
B4i 76.2 13.2 4.14 7 0
B4ii 76.2 13.2 4.14 7 0
B4iii 76.2 13.2 4.14 7 0
C2 76.2 13.2 4.14 7 0

[JUNCTIONS]
;;Name Elevation MaxDepth InitDepth SurDepth Aponded
;;-------------- ---------- ---------- ---------- ---------- ----------
;T/G 87.6 m
02_(CB) 85.6 2.6 0 0 0
;T/G 87.6 m
03_(CB) 85.6 2.6 0 0 0
;T/G 87.53 m
04_(CB) 85.53 2.6 0 0 0
;T/G 87.531 m
05_(CB) 85.531 2.6 0 0 0
;T/G 87.436 m
08_(CB) 85.436 2.6 0 0 0
;T/G 87.425 m
09_(CB) 85.425 2.6 0 0 0
;Mcon-CBMH
1_(RYCB) 85.42 2.993 0 0 1
;Mcon MH - Concentric
100_(STM) 81.27 6.31 0 0 0
;Mcon MH - Concentric
102_(STM) 81.341 6.229 0 0 0
;Mcon MH - Concentric
104_(STM) 81.383 6.234 0 0 0
;Mcon MH - Concentric
106_(STM) 83.539 4.124 0 0 0
;Mcon MH - Concentric
108_(STM) 83.616 3.887 0 0 0
;T/G 87.555 m
11_(CB) 86.021 2.134 0 0 0
;Mcon MH - Concentric
110_(STM) 83.936 3.813 0 0 0
;Mcon MH - Concentric
112_(STM) 81.904 6.011 0 0 0
;Mcon MH - Concentric
114_(STM) 83.366 4.634 0 0 0
;T/G 87.643 m
12_(CB) 85.643 2.6 0 0 0
;Mcon MH - Concentric
120_(STM) 82.664 5.412 0 0 0
;Mcon MH - Concentric
122_(STM) 82.736 5.495 0 0 0
;Mcon MH - Concentric
124_(STM) 82.834 5.361 0 0 0
;Mcon MH - Concentric
126_(STM) 82.974 5.491 0 0 0
;Mcon MH - Concentric
128_(STM) 83.17 5.461 0 0 0
;T/G 87.63 m
13_(CB) 85.793 2.437 0 0 0
;Mcon MH - Concentric
136_(STM) 83.336 5.31 0 0 0
;Mcon MH - Concentric
138_(STM) 83.424 5.349 0 0 0
;T/G 88.012 m
14_(CB) 86.012 2.6 0 0 0
;Mcon MH - Concentric
140_(STM) 83.713 5.538 0 0 0
;Mcon MH - Concentric
142_(STM) 84.907 4.253 0 0 0
;Mcon MH - Concentric
144_(STM) 84.131 5.323 0 0 0
;Mcon MH - Concentric
146_(STM) 85 4.123 0 0 0
;Mcon MH - Concentric
148_(STM) 85.14 3.352 0 0 0
;T/G 88.016 m
15_(CB) 86.016 2.6 0 0 0
15_RYCB 86.595 2.178 0 0 1
;Mcon MH - Concentric
150_(STM) 84.379 5.419 0 0 0
;T/G 88.173 m
16_(CB) 86.173 2.6 0 0 0
;T/G 88.176 m
17_(CB) 86.176 2.6 0 0 0
;T/G 88.277 m
18_(CB) 86.97 1.907 0 0 0
;T/G 88.281 m
19_(CB) 86.281 2.6 0 0 0
;T/G 88.623 m
20_(CB) 86.623 2.6 0 0 0
;T/G 88.62 m
21_(CB) 86.773 2.447 0 0 0
;Mcon MH - Concentric
2121_(STM) 80.231 7.259 0 0 0
;Mcon MH - Concentric
2142_(STM) 80.104 7.267 0 0 0
;Mcon-CB
22_(RYCB) 87.076 2.824 0 0 1
;T/G 88.923 m
23_(CB) 86.923 2.6 0 0 0
;T/G 88.923 m
24_(CB) 86.923 2.6 0 0 0
;T/G 89.381 m
25_(CB) 86.775 3.206 0 0 0
;T/G 89.5 m
26_(CB) 86.775 3.325 0 0 0
;T/G 88.56 m
27_(CB) 86.775 2.385 0 0 0
;T/G 88.64 m
28_(CB) 86.775 2.465 0 0 0
;Mcon-CBMH
29_(RYCB) 85.31 5.13 0 0 1
;T/G 89.07 m
31_(CB) 86.9 2.77 0 0 0

;T/G 86.60
58_(CB) 85.4 2.6 0 0 0
;T/G 87.65
59_(CB) 85.85 2.4 0 0 0
;Mcon MH - Concentric
98_(STM) 81.17 6.333 0 0 0
;Future CB_30, T/G 88.17 m
DICB_1 86.93 2.868 0 0 0
;Future CB_49, T/G 87.17
DICB_2 85.37 3.84 0 0 0
;Future CB_10, T/G 86.67 m
DICB_3 84.87 3.28 0 0 0
;CB-LANDSCAPE
ELB_1_(RYCB) 86.51 1.14 0 0 1
;Mcon-CBMH
ELB_10_(RYCB) 87.65 1.311 0 0 1
;Mcon-CBMH
ELB_11_(RYCB) 87.6 1.302 0 0 1
;Mcon-CBMH
ELB_12_(RYCB) 88 1.303 0 0 1
;Mcon-CBMH
ELB_13_(RYCB) 87.56 1.301 0 0 1
;Mcon-CBMH
ELB_14_(RYCB) 87.78 1.3 0 0 1
;Mcon-CBMH
ELB_2_(RYCB) 86.265 1.412 0 0 1
;Mcon-CBMH
ELB_3_(RYCB) 86.48 1.324 0 0 1
;Mcon-CBMH
ELB_4_(RYCB) 86.53 1.22 0 0 1
;Mcon-CBMH
ELB_5_(RYCB) 86.53 1.17 0 0 1
;Mcon-CBMH
ELB_6_(RYCB) 86.55 1.312 0 0 1
;Mcon-CBMH
ELB_7_(RYCB) 86.8 1.309 0 0 1
;Mcon-CBMH
ELB_8_(RYCB) 86.772 1.308 0 0 1
;Mcon-CBMH
ELB_9_(RYCB) 87.05 1.298 0 0 1
;Major Spill Point
J1 88.48 0.6 0 0 0
;Spill Point
J2 87.58 0.6 0 0 0
;HP
Maj-15 89.666 0.704 0 0 0
Maj-15_2 89.36 0.654 0 0 0
Maj-18_2 89.51 0.64 0 0 0
Maj-19 89.388 0.602 0 0 0
;HP
Maj-19_2 89.527 0.693 0 0 0
Maj-20 89.169 0.601 0 0 0
;LP
Maj-21 88.595 0.615 0 0 0
Maj-23 89.24 0.58 0 0 0
;LP
Maj-24 88.904 0.616 0 0 0
;HP
Maj-25 89.152 0.618 0 0 0
;LP
Maj-26 88.605 0.615 0 0 0
;HP
Maj-27 88.848 0.632 0 0 0
;LP
Maj-28 88.251 0.689 0 0 0
;HP
Maj-29 88.595 0.615 0 0 0
;LP
Maj-35 88.149 0.581 0 0 0
;HP
Maj-36 88.408 0.672 0 0 0
;LP
Maj-37 87.993 0.617 0 0 0
;HP
Maj-38 88.19 0.62 0 0 0
;LP
Maj-39 88.071 0.329 0 0 0
;HP
Maj-40 87.97 0.63 0 0 0
Maj-41 87.62 0.62 0 0 0
;LP
Maj-44 87.539 0.611 0 0 0
;HP
Maj-45 87.812 0.688 0 0 0
;LP
Maj-46 87.407 0.613 0 0 0
Maj-48_2 87.744 0.636 0 0 0
Maj-48_3 87.647 0.621 0 0 0
;LP
Maj-50 87.425 0.615 0 0 0
;HP
Maj-51 87.71 0.63 0 0 0
;LP
Maj-52 87.472 0.498 0 0 0
Maj-53 87.588 0.612 0 0 0
;Overland Major Spill Point
Maj-56 88.8 0.6 0 0 0
;Spill Point
Maj-60 88.618 0.679 0 0 0
;Overland Major Spill Point
Maj-61 88.7 0.6 0 0 0
;Major System Spill Point
Maj-63 87.72 1.091 0 0 0
;Major System Spill Point
Maj-64 88.8 0.6 0 0 0
;Major System Spill Point
Maj-65 87.8 1.182 0 0 0
Maj-67 87.95 0.6 0 0 0
Maj-Park 86.5 0.6 0 0 0
;Mcon-CBMH (T/G 87.3 m)
RYCB_1_(RYCB) 86 2.1 0 0 1
;Mcon-CBMH (T/G 88.55 m)
RYCB_10_(RYCB) 87.02 2.38 0 0 1
;Mcon-CBMH (T/G 89.3 m)
RYCB_11_(RYCB) 87.35 2.55 0 0 1
;TEE (T/G 88.55 m)
RYCB_2_(RYCB) 86.01 3.14 0 0 1
;Mcon-CBMH
RYCB_3_(RYCB) 86.18 2.27 0 0 1
;Mcon-CBMH (T/G 88.63 m)
RYCB_4_(RYCB) 86.12 3.11 0 0 1
;Mcon-CBMH
RYCB_5_(RYCB) 86.044 2.295 0 0 1
;Mcon-CBMH
RYCB_6_(RYCB) 85.72 3.209 0 0 1
;T/G 88.79m
RYCB_7_(RYCB) 86.49 2.9 0 0 1
;Mcon-CBMH (T/G 88.45 m)
RYCB_8_(RYCB) 86.97 2.23 0 0 1
;Mcon-CBMH
RYCB_9_(RYCB) 87.54 2.05 0 0 1
Slope1 89.066 0.6 0 0 0
;Dummy Null Structure for LandXML purposes
StartNullStruct2 86.62 1.4 0 0 1
;Dummy Null Structure for LandXML purposes
StartNullStruct3 84.091 3.709 0 0 0
;Null Structure
STM-251_(STM) 85.31 4.327 0 0 0
;Mcon-CBMH
TEE_1_(RYCB) 86.21 1.444 0 0 1

```
;Mcon-CBMH
TEE_10_(RYCB)    86.59     1.311     0         0         1
;CB-LANDSCAPE
TEE_11_(RYCB)    86.68     1.367     0         0         1
;Mcon-CBMH
TEE_12_(RYCB)    86.85     1.334     0         0         1
;CB-LANDSCAPE
TEE_13_(RYCB)    87        1.291     0         0         1
;CB-LANDSCAPE
TEE_14_(RYCB)    86.861    2.639     0         0         1
;CB-LANDSCAPE
TEE_15_(RYCB)    87.38     1.98      0         0         1
;Mcon-CBMH
TEE_16_(RYCB)    87.27     1.61      0         0         1
;Mcon-CBMH
TEE_17_(RYCB)    87.39     1.45      0         0         1
;Mcon-CBMH
TEE_18_(RYCB)    87.54     1.41      0         0         1
;Mcon-CBMH
TEE_19_(RYCB)    87.44     1.317     0         0         1
;Mcon-CBMH
TEE_2_(RYCB)     86.35     1.365     0         0         1
;Mcon-CBMH
TEE_20_(RYCB)    87.29     1.331     0         0         1
;Mcon-CBMH
TEE_21_(RYCB)    87.17     1.438     0         0         1
;Mcon-CBMH
TEE_22_(RYCB)    87.78     1.31      0         0         1
;Mcon-CBMH
TEE_23_(RYCB)    87.4      1.38      0         0         1
;Mcon-CBMH
TEE_24_(RYCB)    87.69     1.32      0         0         1
;Mcon-CBMH
TEE_25_(RYCB)    87.53     1.546     0         0         1
;Mcon-CBMH
TEE_3_(RYCB)     86.25     1.37      0         0         1
;Mcon-CBMH
TEE_4_(RYCB)     86.02     1.86      0         0         1
;CB-LANDSCAPE
TEE_5_(RYCB)     86.09     1.934     0         0         1
;Mcon-CBMH
TEE_6_(RYCB)     86.35     1.525     0         0         1
;Mcon-CBMH
TEE_7_(RYCB)     86.46     1.427     0         0         1
;Mcon-CBMH
TEE_8_(RYCB)     86.34     1.523     0         0         1
;Mcon-CBMH
TEE_9_(RYCB)     86.22     1.66      0         0         1

[OUTFALLS]
;;Name           Elevation  Type       Stage Data       Gated
Route To
;;-------------- ---------- ---------- ---------------- -------- ----------------
;HP
Maj-18           89.547     FREE                        NO
Maj-22           88.834     FREE                        NO
;HP
Maj-48           87.78      FREE                        NO
;HP
Maj-49           87.673     FREE                        NO
OF1              85         FREE                        NO
;Rectangular Headwall Variable Height SI
STM-111_(STM)    80.137     FREE                        NO

[STORAGE]
;;Name           Elev.    MaxDepth   InitDepth  Shape      Curve
Name/Params            N/A      Fevap    Psi      Ksat     IMD
;;-------------- -------- ---------- ---------- ---------- ----------------------
----- -------- --------          -------- --------
B2_Stor          90.5     1.5        0          TABULAR
UHAL_Onsite                 0        0

[CONDUITS]
;;Name           From Node        To Node          Length
Roughness  InOffset   OutOffset  InitFlow   MaxFlow
;;-------------- ---------------- ---------------- ---------- ---------- ---------
- ---------- ---------- ----------
;Mcon Circular Conc. Pipe
10_(STM)         124_(STM)        122_(STM)        16.861
0.013      83.134     83.05      0          0
;Mcon Circular Conc. Pipe
11_(STM)         122_(STM)        120_(STM)        24.629
0.013      83.036     82.974     0          0
;Mcon Circular Conc. Pipe
12_(STM)         120_(STM)        112_(STM)        91.574
0.013      82.964     82.735     0          0
;Mcon Circular Conc. Pipe
13_(STM)         112_(STM)        104_(STM)        73.804
0.013      82.204     81.983     0          0
;Mcon Circular Conc. Pipe
14_(STM)         104_(STM)        102_(STM)        41.856
0.013      81.683     81.641     0          0
;Mcon Circular Conc. Pipe
15_(10)_(STM)    138_(STM)        136_(STM)        14.785
0.013      83.724     83.65      0          0
;Mcon Circular Conc. Pipe
15_(11)_(STM)    136_(STM)        128_(STM)        62.501
0.013      83.636     83.48      0          0
;Mcon Circular Conc. Pipe
15_(12)_(STM)    148_(STM)        146_(STM)        78.542
0.013      85.33      85.21      0          0
;Mcon Circular Conc. Pipe
15_(13)_(STM)    146_(STM)        144_(STM)        78.665
0.013      85.15      85.03      0          0
;Mcon Circular Conc. Pipe
15_(5)_(STM)     114_(STM)        112_(STM)        64.641
0.013      83.666     83.44      0          0
;Mcon Circular Conc. Pipe
15_(9)_(STM)     140_(STM)        138_(STM)        113.118
0.013      84.013     83.73      0          0
;Mcon Circular Conc. Pipe
4_(STM)          150_(STM)        144_(STM)        76.294
0.013      84.679     84.49      0          0
;Mcon Circular Conc. Pipe
5_(STM)          144_(STM)        140_(STM)        77.327
0.013      84.36      84.13      0          0
;Mcon Circular Conc. Pipe
8_(STM)          128_(STM)        126_(STM)        75.98
0.013      83.47      83.28      0          0
;Mcon Circular Conc. Pipe
9_(STM)          126_(STM)        124_(STM)        53.402
0.013      83.274     83.14      0          0
C1               B2_Stor          Maj-15           288.955    0.035
90.5       89.666     0          0
;Maj RY Spill Point
C18              29_(RYCB)        Maj-18_2         4.776      0.035
89.84      89.55      0          0
C18_3            Maj-15           Slope1           36.415     0.013
89.666     89.066     0          0
C18_4            Slope1           Maj-15_2         37.347     0.013
89.066     89.36      0          0
C18_5            Maj-19_2         Maj-15_2         13.813     0.013
89.527     89.36      0          0
C18_6            Maj-19_2         Maj-19           27.25      0.013
89.527     89.388     0          0
C18_8            Maj-18           Maj-18_2         5          0.013
89.547     89.51      0          0
C18_9            Maj-18_2         Maj-15_2         31.942     0.013
89.51      89.36      0          0
```

```
C19 Maj-15_2 Maj-23 11.274 0.013
89.36 89.24 0 0
C20 Maj-19 Maj-20 24.9 0.013
89.388 89.169 0 0
C21 Maj-20 Maj-21 64.337 0.013
89.169 88.595 0 0
C22 Maj-22 Maj-21 13.47 0.013
88.834 88.595 0 0
C23 Maj-23 Maj-24 31.267 0.013
89.24 88.904 0 0
C24 Maj-25 Maj-24 35.922 0.013
89.152 88.904 0 0
C25 Maj-25 Maj-26 59.92 0.013
89.152 88.605 0 0
C26 Maj-27 Maj-26 40.459 0.013
88.848 88.605 0 0
;Maj RY Spill Point
C27 22_(RYCB) Maj-25 17.828 0.035
89.3 89.152 0 0
C27_1 Maj-27 Maj-60 20.292 0.013
88.848 88.618 0 0
C27_2 Maj-60 Maj-28 39.649 0.013
88.618 88.251 0 0
C28 Maj-29 Maj-28 31.279 0.013
88.595 88.251 0 0
C31 Maj-Park OF1 47.652 0.035
86.5 85 0 0
;Maj RY Spill Point
C31_1 RYCB_8_(RYCB) Maj-61 1.758
0.035 88.6 88.7 0 0
;Maj RY Spill Point
C31_2 Maj-61 Maj-28 17.384 0.035
88.7 88.251 0 0
C36 Maj-29 Maj-35 35.198 0.013
88.595 88.149 0 0
C37 Maj-36 Maj-35 37.341 0.013
88.408 88.149 0 0
C4_1 Maj-53 J2 13.091 0.035
87.588 87.526 0 0
C4_2 J2 58_(CB) 174.482 0.035
87.58 86.6 0 0
C41 Maj-45 Maj-44 34.02 0.013
87.812 87.539 0 0
C42 Maj-45 Maj-41 33.014 0.013
87.812 87.62 0 0
C43 Maj-40 Maj-41 55.256 0.013
87.97 87.62 0 0
C44 Maj-40 Maj-39 14.403 0.013
87.97 88.071 0 0
C45 Maj-38 Maj-39 19.588 0.013
88.19 88.071 0 0
C46 Maj-36 Maj-37 37.582 0.013
88.408 87.993 0 0
C47 Maj-38 Maj-37 23.672 0.013
88.19 87.993 0 0
C48 Maj-45 Maj-46 39.529 0.013
87.812 87.407 0 0
C49 Maj-53 Maj-46 33.614 0.013
87.588 87.407 0 0
C5 58_(CB) Maj-Park 30 0.035
86.71 86.5 0 0
C50_1 Maj-48 Maj-48_2 5 0.013
87.78 87.744 0 0
C50_2 Maj-48_2 Maj-53 31.434 0.013
87.744 87.588 0 0
C51 Maj-53 Maj-52 33.988 0.013
87.588 87.472 0 0
C52 Maj-51 Maj-52 53.407 0.013
87.71 87.472 0 0
C53 Maj-51 Maj-50 33.561 0.013
87.71 87.425 0 0
C54 Maj-49 Maj-50 43.76 0.013
87.673 87.425 0 0
C56 Maj-21 Maj-56 22.042 0.035
88.595 88.8 0 0
;Major System Spill Point
C58 TEE_14_(RYCB) Maj-60 42.957
0.035 88.9 88.618 0 0
;Maj RY Spill Point
C58_1 RYCB_2_(RYCB) Maj-63 5.09
0.035 87.58 87.72 0 0
;Maj RY Spill Point
C58_2 Maj-63 Maj-46 12.116 0.035
87.72 87.407 0 0
;Maj RY Spill Point
C59_1 RYCB_4_(RYCB) Maj-65 3.487
0.035 87.79 87.8 0 0
;Maj RY Spill Point
C59_2 Maj-65 Maj-48_2 8.163 0.035
87.8 87.744 0 0
;Major System Overland Spillway
C60 Maj-56 TEE_14_(RYCB) 23.631
0.035 88.8 88.9 0 0
C62 1_(RYCB) Maj-50 27.046 0.035
87.813 87.425 0 0
C63_1 RYCB_5_(RYCB) Maj-67 3.561
0.035 87.739 87.95 0 0
C63_2 Maj-67 Maj-44 7.188 0.035
87.95 87.539 0 0
C65_1 RYCB_6_(RYCB) J1 22.199
0.035 88.329 88.48 0 0
C65_2 J1 Maj-35 15.658 0.035
88.48 88.149 0 0
C66_1 RYCB_10_(RYCB) Maj-64 14.534
0.035 88.729 88.8 0 0
C66_2 Maj-64 Maj-21 36.889 0.035
88.8 88.595 0 0
C67 RYCB_11_(RYCB) Slope1 10.418
0.035 89.123 89.066 0 0
;HDPE Pipe SI
Pipe_-_(100)_(RYCB) TEE_6_(RYCB) RYCB_4_(RYCB)
43.106 0.013 86.65 86.434 0 0
;HDPE Pipe SI
Pipe_-_(110)_(RYCB) ELB_12_(RYCB) TEE_22_(RYCB)
42.796 0.013 88.3 88.086 0 0
;HDPE Pipe SI
Pipe_-_(111)_(RYCB) TEE_22_(RYCB) RYCB_9_(RYCB)
36.137 0.013 88.08 87.899 0 0
;HDPE Pipe SI
Pipe_-_(114)_(RYCB) ELB_10_(RYCB) TEE_18_(RYCB)
20.158 0.013 87.95 87.849 0 0
;HDPE Pipe SI
Pipe_-_(117)_(RYCB) ELB_14_(RYCB) TEE_24_(RYCB)
14.18 0.013 88.08 88.009 0 0
;HDPE Pipe SI
Pipe_-_(118)_(RYCB) TEE_24_(RYCB) TEE_25_(RYCB)
29.666 0.013 87.99 87.842 0 0
;HDPE Pipe SI
Pipe_-_(119)_(RYCB) ELB_13_(RYCB) TEE_23_(RYCB)
29.54 0.013 87.86 87.712 0 0
;HDPE Pipe SI
Pipe_-_(134)_(RYCB) TEE_10_(RYCB) TEE_11_(RYCB)
40.369 0.013 86.89 86.688 0 0
;HDPE Pipe SI
Pipe_-_(137)_(RYCB) TEE_7_(RYCB) TEE_8_(RYCB)
22.479 0.013 86.76 86.648 0 0
;HDPE Pipe SI
Pipe_-_(138)_(RYCB) TEE_8_(RYCB) TEE_9_(RYCB)
21.988 0.013 86.64 86.53 0 0
```

;HDPE Pipe SI
Pipe_-_(139)_(RYCB) ELB_3_(RYCB) TEE_2_(RYCB)
20.228 0.013 86.78 86.681 0 0
;HDPE Pipe SI
Pipe_-_(14)_(RYCB) TEE_15_(RYCB) RYCB_7_(RYCB)
4.757 0.013 87.38 87.356 0 0
;HDPE Pipe SI
Pipe_-_(140)_(RYCB) TEE_2_(RYCB) RYCB_3_(RYCB)
20.776 0.013 86.65 86.544 0 0
;HDPE Pipe SI
Pipe_-_(141)_(RYCB) ELB_11_(RYCB) TEE_19_(RYCB)
18.513 0.013 87.9 87.752 0 0
;HDPE Pipe SI
Pipe_-_(142)_(RYCB) TEE_19_(RYCB) TEE_20_(RYCB)
27.38 0.013 87.74 87.603 0 0
;HDPE Pipe SI
Pipe_-_(143)_(RYCB) TEE_20_(RYCB) TEE_21_(RYCB)
22.082 0.013 87.59 87.48 0 0
;HDPE Pipe SI
Pipe_-_(144)_(RYCB) TEE_21_(RYCB) RYCB_8_(RYCB)
33.251 0.013 87.47 87.304 0 0
;HDPE Pipe SI
Pipe_-_(15)_(RYCB) RYCB_7_(RYCB) 15_RYCB
39.009 0.013 86.79 86.595 0 0
;HDPE Pipe SI
Pipe_-_(150)_(RYCB) TEE_18_(RYCB) TEE_17_(RYCB)
21.983 0.013 87.84 87.73 0 0
;HDPE Pipe SI
Pipe_-_(151)_(RYCB) TEE_17_(RYCB) TEE_16_(RYCB)
22.116 0.013 87.69 87.579 0 0
;HDPE Pipe SI
Pipe_-_(152)_(RYCB) TEE_16_(RYCB) TEE_15_(RYCB)
36.027 0.013 87.57 87.39 0 0
;HDPE Pipe SI
Pipe_-_(153)_(RYCB) ELB_8_(RYCB) TEE_10_(RYCB)
17.189 0.013 87.072 86.9 0 0
;HDPE Pipe SI
Pipe_-_(154)_(RYCB) ELB_9_(RYCB) TEE_12_(RYCB)
38.096 0.013 87.35 87.16 0 0
;HDPE Pipe SI
Pipe_-_(155)_(RYCB) TEE_12_(RYCB) TEE_13_(RYCB)
17.927 0.013 87.15 87.06 0 0
;HDPE Pipe SI
Pipe_-_(156)_(1)_(RYCB) TEE_14_(RYCB)
RYCB_7_(RYCB) 3.241 0.013 86.861 86.845 0
0
;HDPE Pipe SI
Pipe_-_(156)_(RYCB) TEE_13_(RYCB) TEE_14_(RYCB)
27.79 0.013 87 86.861 0 0
;HDPE Pipe SI
Pipe_-_(16)_(RYCB) TEE_5_(RYCB) RYCB_6_(RYCB)
3.09 0.013 86.09 86.075 0 0
;HDPE Pipe SI
Pipe_-_(161)_(RYCB) ELB_1_(RYCB) RYCB_1_(RYCB)
36.543 0.013 86.51 86.327 0 0
;HDPE Pipe SI
Pipe_-_(164)_(RYCB) TEE_23_(RYCB) RYCB_10_(RYCB)
28.561 0.013 87.7 87.557 0 0
;HDPE Pipe SI
Pipe_-_(165)_(RYCB) TEE_25_(RYCB) RYCB_11_(RYCB)
30.956 0.013 87.83 87.675 0 0
;HDPE Pipe SI
Pipe_-_(17)_(RYCB) TEE_11_(RYCB) RYCB_6_(RYCB)
5.41 0.013 86.68 86.653 0 0
;HDPE Pipe SI
Pipe_-_(19)_(RYCB) RYCB_9_(RYCB) 22_(RYCB)
31.338 0.013 87.84 87.683 0 0
;HDPE Pipe SI
Pipe_-_(25)_(RYCB) RYCB_11_(RYCB) 31_(CB) 6.05
0.013 87.65 87.62 0 0
;HDPE Pipe SI
Pipe_-_(27)_(RYCB) RYCB_3_(RYCB) 1_(RYCB) 30.6
0.013 86.48 86.327 0 0
;HDPE Pipe SI
Pipe_-_(73)_(RYCB) RYCB_8_(RYCB) 18_(CB) 9.658
0.013 87.27 87.222 0 0
;HDPE Pipe SI
Pipe_-_(87)_(RYCB) StartNullStruct2 TEE_1_(RYCB)
21.137 0.013 86.62 86.515 0 0
;HDPE Pipe SI
Pipe_-_(88)_(RYCB) TEE_1_(RYCB) RYCB_2_(RYCB)
36.065 0.013 86.51 86.33 0 0
;HDPE Pipe SI
Pipe_-_(89)_(RYCB) ELB_4_(RYCB) RYCB_3_(RYCB)
30.528 0.013 86.75 86.6 0 0
;HDPE Pipe SI
Pipe_-_(9)_(RYCB) RYCB_5_(RYCB) 11_(CB) 5.75
0.013 86.35 86.321 0 0
;HDPE Pipe SI
Pipe_-_(90)_(RYCB) StartNullStruct2 ELB_2_(RYCB)
11.016 0.013 86.62 86.565 0 0
;HDPE Pipe SI
Pipe_-_(93)_(RYCB) ELB_5_(RYCB) TEE_3_(RYCB)
39.684 0.013 86.75 86.56 0 0
;HDPE Pipe SI
Pipe_-_(94)_(RYCB) TEE_3_(RYCB) TEE_4_(RYCB)
43.993 0.013 86.55 86.33 0 0
;HDPE Pipe SI
Pipe_-_(95)_(RYCB) TEE_4_(RYCB) TEE_5_(RYCB)
43.248 0.013 86.32 86.104 0 0
;HDPE Pipe SI
Pipe_-_(96)_(RYCB) ELB_7_(RYCB) TEE_7_(RYCB)
25.116 0.013 87.1 86.82 0 0
;HDPE Pipe SI
Pipe_-_(98)_(RYCB) TEE_9_(RYCB) RYCB_5_(RYCB)
35.118 0.013 86.52 86.344 0 0
;HDPE Pipe SI
Pipe_-_(99)_(RYCB) ELB_6_(RYCB) TEE_6_(RYCB)
38.969 0.013 86.85 86.655 0 0
;Mcon Circular Conc. Pipe
STM-23_(STM) 106_(STM) 104_(STM) 97.6
0.013 83.839 83.595 0 0
;Mcon Circular Conc. Pipe
STM-24_(STM) 108_(STM) 106_(STM) 26.241
0.013 83.916 83.85 0 0
;Ipex PVC DR 35
STM-28_(STM) 110_(STM) 108_(STM) 29.106
0.013 84.236 84.114 0 0
;Mcon Circular Conc. Pipe
STM-34_(1)_(1)_(STM) 98_(STM) 2121_(STM) 40.5
0.013 81.46 81.42 0 0
;Mcon Circular Conc. Pipe
STM-34_(1)_(STM) 100_(STM) 98_(STM) 39.5
0.013 81.56 81.52 0 0
;Mcon Circular Conc. Pipe
STM-34_(STM) 102_(STM) 100_(STM) 12.1
0.013 81.61 81.598 0 0
;Mcon Circular Conc. Pipe
STM-35_(STM) 2121_(STM) 2142_(STM) 83.9
0.013 80.72 80.59 0 0
;Mcon Circular Conc. Pipe
STM-36_(STM) 2142_(STM) STM-111_(STM) 65.7
0.013 80.43 80.36 0 0
;HDPE Pipe SI
STM-81_(STM) 142_(STM) 140_(STM) 20.687
0.013 85.244 85.11 0 0
;HDPE Pipe SI
STM-82_(STM) StartNullStruct3 104_(STM) 37.594
0.013 84.091 83.903 0 0
;HDPE Pipe SI

```
STM-83_(STM)    STM-251_(STM)   144_(STM)       37.8
0.013     85.609    85.225    0         0

[ORIFICES]
;;Name          From Node       To Node         Type
Offset    Qcoeff    Gated    CloseTime
;;--------------- ---------------- ---------------- ------------ ---------- -------
--- -------- ----------
CB-02           02_(CB)         106_(STM)       SIDE        85.6
0.62      NO       0
CB-03           03_(CB)         106_(STM)       SIDE        85.6
0.62      NO       0
CB-04           04_(CB)         104_(STM)       SIDE
85.53     0.62      NO       0
CB-05           05_(CB)         104_(STM)       SIDE
85.531    0.62      NO       0
CB-06           RYCB_1_(RYCB)   104_(STM)       SIDE
86.19     0.62      NO       0
CB-08           08_(CB)         112_(STM)       SIDE
85.436    0.62      NO       0
CB-09           09_(CB)         112_(STM)       SIDE
85.425    0.62      NO       0
CB-10           DICB_3          114_(STM)       SIDE
84.87     0.62      NO       0
CB-11           11_(CB)         114_(STM)       SIDE
86.321    0.62      NO       0
CB-12           12_(CB)         120_(STM)       SIDE
85.643    0.62      NO       0
CB-13           13_(CB)         120_(STM)       SIDE
85.793    0.62      NO       0
CB-14           14_(CB)         126_(STM)       SIDE
86.012    0.62      NO       0
CB-15           15_(CB)         126_(STM)       SIDE
86.016    0.62      NO       0
CB-16           16_(CB)         128_(STM)       SIDE
86.173    0.62      NO       0
CB-17           17_(CB)         128_(STM)       SIDE
86.176    0.62      NO       0
CB-18           18_(CB)         136_(STM)       SIDE
87.222    0.62      NO       0
CB-19           19_(CB)         136_(STM)       SIDE
86.281    0.62      NO       0
CB-20           20_(CB)         140_(STM)       SIDE
86.623    0.62      NO       0
CB-21           21_(CB)         140_(STM)       SIDE
86.773    0.62      NO       0
CB-23           23_(CB)         144_(STM)       SIDE
86.923    0.62      NO       0
CB-24           24_(CB)         144_(STM)       SIDE
86.923    0.62      NO       0
CB-25           25_(CB)         146_(STM)       SIDE
86.775    0.82      NO       0
CB-26           26_(CB)         146_(STM)       SIDE
86.775    0.82      NO       0
CB-27           27_(CB)         148_(STM)       SIDE
86.775    0.62      NO       0
CB-28           28_(CB)         148_(STM)       SIDE
86.775    0.62      NO       0
;On Slope
CB-30           DICB_1          150_(STM)       SIDE
86.93     0.82      NO       0
;On Slope
CB-31           31_(CB)         150_(STM)       SIDE
87.62     0.82      NO       0
;CICB
OR-02           Maj-50          02_(CB)         SIDE        87.425
0.62      NO       0
;CICB
OR-03           Maj-50          03_(CB)         SIDE        87.425
0.62      NO       0
;CICB
OR-04           Maj-52          04_(CB)         SIDE        87.472
0.62      NO       0
;CICB
OR-05           Maj-52          05_(CB)         SIDE        87.472
0.62      NO       0
OR-08           Maj-46          08_(CB)         BOTTOM
87.407    0.62      NO       0
OR-09           Maj-46          09_(CB)         BOTTOM
87.407    0.62      NO       0
OR1             59_(CB)         112_(STM)       SIDE
85.85     0.62      NO       0
OR-10           Maj-44          DICB_3          BOTTOM
87.539    0.62      NO       0
OR-11           Maj-44          11_(CB)         BOTTOM
87.539    0.62      NO       0
OR-12           Maj-41          12_(CB)         BOTTOM
87.62     0.62      NO       0
OR-13           Maj-41          13_(CB)         BOTTOM
87.62     0.62      NO       0
OR-14           Maj-37          14_(CB)         BOTTOM
87.993    0.62      NO       0
OR-15           Maj-37          15_(CB)         BOTTOM
87.993    0.62      NO       0
OR-16           Maj-35          16_(CB)         BOTTOM
88.149    0.62      NO       0
OR-17           Maj-35          17_(CB)         BOTTOM
88.149    0.62      NO       0
OR-18           Maj-28          18_(CB)         BOTTOM
88.251    0.62      NO       0
OR-19           Maj-28          19_(CB)         BOTTOM
88.251    0.62      NO       0
;CICB
OR2             Maj-48_3        59_(CB)         SIDE
87.647    0.62      NO       0
OR-20           Maj-26          20_(CB)         BOTTOM
88.605    0.62      NO       0
OR-21           Maj-26          21_(CB)         BOTTOM
88.605    0.62      NO       0
OR-23           Maj-24          23_(CB)         BOTTOM
88.904    0.62      NO       0
OR-24           Maj-24          24_(CB)         BOTTOM
88.904    0.62      NO       0
OR-25           Maj-19          25_(CB)         BOTTOM
89.388    0.62      NO       0
;CICB
OR-26           Maj-19          26_(CB)         SIDE        89.388
0.62      NO       0
;Double CB
OR-27           Maj-21          27_(CB)         BOTTOM
88.595    0.62      NO       0
;Double CB
OR-28           Maj-21          28_(CB)         BOTTOM
88.595    0.62      NO       0
OR3             Slope1          DICB_1          BOTTOM
89.066    0.62      NO       0
;CICB
OR-31           Slope1          31_(CB)         SIDE        89.066
0.62      NO       0
OR4             DICB_2          128_(STM)       SIDE
85.37     0.62      NO       0
OR5             Maj-29          DICB_2          SIDE        88.595
0.65      NO       0
RYCB-02         RYCB_2_(RYCB)   112_(STM)       SIDE
86.33     0.62      NO       0
RYCB-03         1_(RYCB)        110_(STM)       SIDE
86.327    0.62      NO       0
RYCB-04         RYCB_4_(RYCB)   StartNullStruct3 SIDE
86.42     0.62      NO       0
```

```
RYCB-06         RYCB_6_(RYCB)    128_(STM)       SIDE
86.075    0.82       NO       0
;Direct Connection
RYCB-07         15_RYCB          138_(STM)       SIDE
86.595    0.82       NO       0
RYCB-10         RYCB_10_(RYCB)   148_(STM)       SIDE
87.33     0.62       NO       0
RYCB-22         22_(RYCB)        142_(STM)       SIDE
87.683    0.62       NO       0
RYCB-29         29_(RYCB)        STM-251_(STM)   SIDE
88.539    0.62       NO       0

[OUTLETS]
;;Name           From Node        To Node          Offset     Type
QTable/Qcoeff    Qexpon     Gated
;;-------------- ---------------- ---------------- ---------- ----------
---------- ---------- --------
B2-Out          B2_Stor          150_(STM)        90.5
TABULAR/HEAD     B2-Out                      NO
B4-Out          58_(CB)          2142_(STM)       85.4
TABULAR/HEAD     B4-Out                      NO

[XSECTIONS]
;;Link           Shape        Geom1            Geom2      Geom3
Geom4      Barrels    Culvert
;;-------------- ------------ ---------------- ---------- ----------
---------- -- --------- ----------
10_(STM)        CIRCULAR     1.35             0          0          0
1
11_(STM)        CIRCULAR     1.35             0          0          0
1
12_(STM)        CIRCULAR     1.35             0          0          0
1
13_(STM)        CIRCULAR     1.35             0          0          0
1
14_(STM)        CIRCULAR     1.65             0          0          0
1
15_(10)_(STM)    CIRCULAR     1.35             0          0
0          1
15_(11)_(STM)    CIRCULAR     1.35             0          0
0          1
15_(12)_(STM)    CIRCULAR     0.75             0          0
0          1
15_(13)_(STM)    CIRCULAR     0.75             0          0
0          1
15_(5)_(STM)     CIRCULAR     0.525            0          0
0          1
15_(9)_(STM)     CIRCULAR     1.35             0          0          0
1
4_(STM)         CIRCULAR     1.2              0          0          0
1
5_(STM)         CIRCULAR     1.35             0          0          0
1
8_(STM)         CIRCULAR     1.35             0          0          0
1
9_(STM)         CIRCULAR     1.35             0          0          0
1
C1              TRIANGULAR   0.5              3          0          0
1
C18             TRIANGULAR   0.6              3.6        0          0
1
C18_3           IRREGULAR    18mROWwSidewalk  0          0
0          1
C18_4           IRREGULAR    18mROWwSidewalk  0          0
0          1
C18_5           IRREGULAR    24mROW-Dbl-Sidewalk 0
0          0          1
C18_6           IRREGULAR    24mROW-Dbl-Sidewalk 0
0          0          1
C18_8           IRREGULAR    24mROW-Dbl-Sidewalk 0
0          0          1
C18_9           IRREGULAR    24mROW-Dbl-Sidewalk 0
0          0          1
C19             IRREGULAR    18mROW-No-Sidewalk 0       0
0          1
C20             IRREGULAR    24mROW-Dbl-Sidewalk 0      0
0          1
C21             IRREGULAR    24mROW-Dbl-Sidewalk 0      0
0          1
C22             IRREGULAR    24mROW-Dbl-Sidewalk 0      0
0          1
C23             IRREGULAR    18mROW-No-Sidewalk 0       0
0          1
C24             IRREGULAR    18mROW-No-Sidewalk 0       0
0          1
C25             IRREGULAR    18mROW-No-Sidewalk 0       0
0          1
C26             IRREGULAR    18mROW-No-Sidewalk 0       0
0          1
C27             TRIANGULAR   0.6              3.6        0          0
1
C27_1           IRREGULAR    18mROW-No-Sidewalk 0
0          0          1
C27_2           IRREGULAR    18mROW-No-Sidewalk 0
0          0          1
C28             IRREGULAR    18mROW-No-Sidewalk 0       0
0          1
C31             TRIANGULAR   0.6              3.6        0          0
1
C31_1           TRIANGULAR   0.6              3.6        0          0
1
C31_2           TRIANGULAR   0.6              3.6        0          0
1
C36             IRREGULAR    18mROW-No-Sidewalk 0       0
0          1
C37             IRREGULAR    18mROW-No-Sidewalk 0       0
0          1
C4_1            TRIANGULAR   0.6              3.6        0          0
1
C4_2            TRIANGULAR   0.6              3.6        0          0
1
C41             IRREGULAR    18mROW-No-Sidewalk 0       0
0          1
C42             IRREGULAR    18mROW-No-Sidewalk 0       0
0          1
C43             IRREGULAR    18mROW-No-Sidewalk 0       0
0          1
C44             IRREGULAR    18mROW-No-Sidewalk 0       0
0          1
C45             IRREGULAR    18mROW-No-Sidewalk 0       0
0          1
C46             IRREGULAR    18mROW-No-Sidewalk 0       0
0          1
C47             IRREGULAR    18mROW-No-Sidewalk 0       0
0          1
C48             IRREGULAR    18mROW-No-Sidewalk 0       0
0          1
C49             IRREGULAR    18mROW-No-Sidewalk 0       0
0          1
C5              TRIANGULAR   0.6              3.6        0          0
1
C50_1           IRREGULAR    18mROWwSidewalk  0          0
0          1
C50_2           IRREGULAR    18mROWwSidewalk  0          0
0          1
C51             IRREGULAR    18mROWwSidewalk  0          0
0          1
C52             IRREGULAR    18mROWwSidewalk  0          0
0          1
```

C53 IRREGULAR 18mROWwSidewalk 0 0 0 1
C54 IRREGULAR 18mROWwSidewalk 0 0 0 1
C56 TRIANGULAR 0.6 3.6 0 0 1
C58 TRIANGULAR 0.6 3.6 0 0 1
C58_1 TRIANGULAR 0.6 3.6 0 0 1
C58_2 TRIANGULAR 0.6 3.6 0 0 1
C59_1 TRIANGULAR 0.6 3.6 0 0 1
C59_2 TRIANGULAR 0.6 3.6 0 0 1
C60 TRIANGULAR 0.6 3.6 0 0 1
C62 TRIANGULAR 0.6 3.6 0 0 1
C63_1 TRIANGULAR 0.6 3.6 0 0 1
C63_2 TRIANGULAR 0.6 3.6 0 0 1
C65_1 TRIANGULAR 0.6 3.6 0 0 1
C65_2 TRIANGULAR 0.6 3.6 0 0 1
C66_1 TRIANGULAR 0.6 3.6 0 0 1
C66_2 TRIANGULAR 0.6 3.6 0 0 1
C67 TRIANGULAR 0.6 3.6 0 0 1
Pipe_-_(100)_(RYCB) CIRCULAR 0.25 0 0 0 1
Pipe_-_(110)_(RYCB) CIRCULAR 0.25 0 0 0 1
Pipe_-_(111)_(RYCB) CIRCULAR 0.25 0 0 0 1
Pipe_-_(114)_(RYCB) CIRCULAR 0.25 0 0 0 1
Pipe_-_(117)_(RYCB) CIRCULAR 0.25 0 0 0 1
Pipe_-_(118)_(RYCB) CIRCULAR 0.25 0 0 0 1
Pipe_-_(119)_(RYCB) CIRCULAR 0.25 0 0 0 1
Pipe_-_(134)_(RYCB) CIRCULAR 0.25 0 0 0 1
Pipe_-_(137)_(RYCB) CIRCULAR 0.25 0 0 0 1
Pipe_-_(138)_(RYCB) CIRCULAR 0.25 0 0 0 1
Pipe_-_(139)_(RYCB) CIRCULAR 0.25 0 0 0 1
Pipe_-_(14)_(RYCB) CIRCULAR 0.25 0 0 0 1
Pipe_-_(140)_(RYCB) CIRCULAR 0.25 0 0 0 1
Pipe_-_(141)_(RYCB) CIRCULAR 0.25 0 0 0 1
Pipe_-_(142)_(RYCB) CIRCULAR 0.25 0 0 0 1
Pipe_-_(143)_(RYCB) CIRCULAR 0.25 0 0 0 1
Pipe_-_(144)_(RYCB) CIRCULAR 0.25 0 0 0 1
Pipe_-_(15)_(RYCB) CIRCULAR 0.3 0 0 0 1
Pipe_-_(150)_(RYCB) CIRCULAR 0.25 0 0 0 1
Pipe_-_(151)_(RYCB) CIRCULAR 0.25 0 0 0 1
Pipe_-_(152)_(RYCB) CIRCULAR 0.25 0 0 0 1
Pipe_-_(153)_(RYCB) CIRCULAR 0.25 0 0 0 1
Pipe_-_(154)_(RYCB) CIRCULAR 0.25 0 0 0 1
Pipe_-_(155)_(RYCB) CIRCULAR 0.25 0 0 0 1
Pipe_-_(156)_(1)_(RYCB) CIRCULAR 0.25 0 0 0 1
Pipe_-_(156)_(RYCB) CIRCULAR 0.25 0 0 0 1
Pipe_-_(16)_(RYCB) CIRCULAR 0.25 0 0 0 1
Pipe_-_(161)_(RYCB) CIRCULAR 0.25 0 0 0 1
Pipe_-_(164)_(RYCB) CIRCULAR 0.25 0 0 0 1
Pipe_-_(165)_(RYCB) CIRCULAR 0.25 0 0 0 1
Pipe_-_(17)_(RYCB) CIRCULAR 0.25 0 0 0 1
Pipe_-_(19)_(RYCB) CIRCULAR 0.25 0 0 0 1
Pipe_-_(25)_(RYCB) CIRCULAR 0.25 0 0 0 1
Pipe_-_(27)_(RYCB) CIRCULAR 0.25 0 0 0 1
Pipe_-_(73)_(RYCB) CIRCULAR 0.25 0 0 0 1
Pipe_-_(87)_(RYCB) CIRCULAR 0.25 0 0 0 1
Pipe_-_(88)_(RYCB) CIRCULAR 0.25 0 0 0 1
Pipe_-_(89)_(RYCB) CIRCULAR 0.25 0 0 0 1
Pipe_-_(9)_(RYCB) CIRCULAR 0.25 0 0 0 1
Pipe_-_(90)_(RYCB) CIRCULAR 0.25 0 0 0 1
Pipe_-_(93)_(RYCB) CIRCULAR 0.25 0 0 0 1
Pipe_-_(94)_(RYCB) CIRCULAR 0.25 0 0 0 1
Pipe_-_(95)_(RYCB) CIRCULAR 0.25 0 0 0 1
Pipe_-_(96)_(RYCB) CIRCULAR 0.25 0 0 0 1
Pipe_-_(98)_(RYCB) CIRCULAR 0.25 0 0 0 1
Pipe_-_(99)_(RYCB) CIRCULAR 0.25 0 0 0 1
STM-23_(STM) CIRCULAR 0.45 0 0 0 1
STM-24_(STM) CIRCULAR 0.45 0 0 0 1
STM-28_(STM) CIRCULAR 0.25 0 0 0 1
STM-34_(1)_(1)_(STM) CIRCULAR 1.65 0 0 0 1
STM-34_(1)_(STM) CIRCULAR 1.65 0 0 0 1
STM-34_(STM) CIRCULAR 1.65 0 0 0 1
STM-35_(STM) CIRCULAR 1.65 0 0 0 1

```
STM-36_(STM)    CIRCULAR    1.65        0       0
0       1
STM-81_(STM)    CIRCULAR    0.25        0       0
0       1
STM-82_(STM)    CIRCULAR    0.25        0       0
0       1
STM-83_(STM)    CIRCULAR    0.25        0       0
0       1
CB-02           CIRCULAR    0.094       0       0       0
CB-03           CIRCULAR    0.102       0       0       0
CB-04           CIRCULAR    0.094       0       0       0
CB-05           CIRCULAR    0.094       0       0       0
CB-06           CIRCULAR    0.083       0       0       0
CB-08           CIRCULAR    0.102       0       0       0
CB-09           CIRCULAR    0.094       0       0       0
CB-10           CIRCULAR    0.094       0       0       0
CB-11           CIRCULAR    0.127       0       0       0
CB-12           CIRCULAR    0.127       0       0       0
CB-13           CIRCULAR    0.127       0       0       0
CB-14           CIRCULAR    0.094       0       0       0
CB-15           CIRCULAR    0.094       0       0       0
CB-16           CIRCULAR    0.083       0       0       0
CB-17           CIRCULAR    0.094       0       0       0
CB-18           CIRCULAR    0.152       0       0       0
CB-19           CIRCULAR    0.152       0       0       0
CB-20           CIRCULAR    0.108       0       0       0
CB-21           CIRCULAR    0.108       0       0       0
CB-23           CIRCULAR    0.127       0       0       0
CB-24           CIRCULAR    0.127       0       0       0
CB-25           CIRCULAR    0.25        0       0       0
CB-26           CIRCULAR    0.25        0       0       0
CB-27           CIRCULAR    0.152       0       0       0
CB-28           CIRCULAR    0.152       0       0       0
CB-30           CIRCULAR    0.178       0       0       0
CB-31           CIRCULAR    0.25        0       0       0
OR-02           RECT_CLOSED 0.13        0.65    0
0
OR-03           RECT_CLOSED 0.13        0.65    0
0
OR-04           RECT_CLOSED 0.13        0.65    0
0
OR-05           RECT_CLOSED 0.13        0.65    0
0
OR-08           RECT_CLOSED 0.35        0.35    0
0
OR-09           RECT_CLOSED 0.35        0.35    0
0
OR1             CIRCULAR    0.083       0       0       0
OR-10           RECT_CLOSED 0.35        0.35    0
0
OR-11           RECT_CLOSED 0.35        0.35    0
0
OR-12           RECT_CLOSED 0.35        0.35    0
0
OR-13           RECT_CLOSED 0.35        0.35    0
0
OR-14           RECT_CLOSED 0.35        0.35    0
0
OR-15           RECT_CLOSED 0.35        0.35    0
0
OR-16           RECT_CLOSED 0.35        0.35    0
0
OR-17           RECT_CLOSED 0.35        0.35    0
0
OR-18           RECT_CLOSED 0.35        0.35    0
0
OR-19           RECT_CLOSED 0.35        0.35    0
0
OR2             RECT_CLOSED 0.13        0.65    0
0
OR-20           RECT_CLOSED 0.35        0.35    0
0
OR-21           RECT_CLOSED 0.35        0.35    0
0
OR-23           RECT_CLOSED 0.35        0.35    0
0
OR-24           RECT_CLOSED 0.35        0.35    0
0
OR-25           RECT_CLOSED 0.35        0.35    0
0
OR-26           RECT_CLOSED 0.13        0.65    0
0
OR-27           RECT_CLOSED 0.35        0.7     0
0
OR-28           RECT_CLOSED 0.35        0.7     0
0
OR3             RECT_CLOSED 0.35        0.35    0
0
OR-31           RECT_CLOSED 0.13        0.65    0
0
OR4             CIRCULAR    0.083       0       0       0
OR5             CIRCULAR    0.35        0       0       0
RYCB-02         CIRCULAR    0.094       0       0       0
RYCB-03         CIRCULAR    0.152       0       0       0
RYCB-04         CIRCULAR    0.083       0       0       0
RYCB-06         CIRCULAR    0.2         0       0       0
RYCB-07         CIRCULAR    0.25        0       0       0
RYCB-10         CIRCULAR    0.178       0       0       0
RYCB-22         CIRCULAR    0.152       0       0       0
RYCB-29         CIRCULAR    0.152       0       0       0

[TRANSECTS]
;;Transect Data in HEC-2 format
;
NC 0.035    0.035    0.013
X1 16.5mROW-Dbl-Sidewalk  9       2       14.5    0.0     0.0
0.0     0.0     0.0
GR 0.6      -10.9   0.15    2       0.15    4       0       4.01
0.13    8.25
GR 0        12.49   0.15    12.5    0.15    14.5    0.6     25.6
;
NC 0.035    0.035    0.013
X1 16.5mROW-No-Sidewalk  9      3.8     12.7    0.0     0.0
0.0     0.0     0.0
GR 0.6      -9.1    0.15    3.8     0.15    4       0       4.01
0.13    8.25
GR 0        12.49   0.15    12.5    0.15    12.7    0.6     25.6
;
NC 0.035    0.035    0.013
X1 16.5mROWwSidewalk  9       2       12.7    0.0     0.0
0.0     0.0     0.0
GR 0.6      -10.9   0.15    2       0.15    4       0       4.01
0.13    8.25
GR 0        12.49   0.15    12.5    0.15    12.7    0.6     25.6
;
NC 0.035    0.035    0.013
X1 18mROW-Dbl-Sidewalk  9       5.5     18      0.0     0.0
0.0     0.0     0.0
GR 0.6      -10     0.09    5.5     0.08    7.5     0       7.5
0.13    11.75
GR 0        16      0.08    16      0.09    18      0.6     29.25
;
NC 0.035    0.035    0.013
X1 18mROW-No-Sidewalk  7       7.5     16      0.0     0.0
0.0     0.0     0.0
GR 0.6      -10     0.08    7.5     0       7.5     0.13    11.75
0       16
GR 0.08     16      0.6     29.25
;
NC 0.035    0.035    0.013
```

```
X1 18mROWwSidewalk   8       2.75     16       0.0      0.0
0.0      0.0      0.0
GR 0.6      -10      0.09     2.75     0.08     7.5      0        7.5
0.13     11.75
GR 0        16       0.08     16       0.6      29.25
;
NC 0.035    0.035    0.013
X1 18mROWwSidewalk-Half  5       2.75     16       0.0      0.0
0.0      0.0      0.0
GR 0.6      -10      0.09     2.75     0.08     7.5      0        7.5
0.13     11.75
;
NC 0.035    0.035    0.013
X1 24mROW-Dbl-Sidewalk  9       3.6      20.4     0.0      0.0
0.0      0.0      0.0
GR 0.6      -9.3     0.15     3.6      0.15     7.5      0        7.51
0.13     12
GR 0        16.49    0.15     16.5     0.15     20.4     0.6      33.3

[LOSSES]
;;Link           Kentry     Kexit      Kavg       Flap Gate  Seepage
;;-------------- ---------- ---------- ---------- ---------- ----------
10_(STM)         0          0.26       0          NO         0
11_(STM)         0          0.11       0          NO         0
12_(STM)         0          1.33       0          NO         0
13_(STM)         0          0.02       0          NO         0
14_(STM)         0          0.47       0          NO         0
15_(10)_(STM)    0          0.39       0          NO         0
15_(11)_(STM)    0          0.035      0          NO         0
15_(12)_(STM)    0          0.035      0          NO         0
15_(13)_(STM)    0          1.33       0          NO         0
15_(5)_(STM)     0          0.02       0          NO         0
15_(9)_(STM)     0          0.47       0          NO         0
4_(STM)          0          0.035      0          NO         0
5_(STM)          0          1.33       0          NO         0
8_(STM)          0          0.035      0          NO         0
9_(STM)          0          0.32       0          NO         0
Pipe_-_(110)_(RYCB) 0       0.02       0          NO         0
Pipe_-_(111)_(RYCB) 0       1.33       0          NO         0
Pipe_-_(114)_(RYCB) 0       0.035      0          NO         0
Pipe_-_(117)_(RYCB) 0       0.035      0          NO         0
Pipe_-_(118)_(RYCB) 0       0.035      0          NO         0
Pipe_-_(119)_(RYCB) 0       0.035      0          NO         0
Pipe_-_(134)_(RYCB) 0       0.035      0          NO         0
Pipe_-_(137)_(RYCB) 0       0.035      0          NO         0
Pipe_-_(138)_(RYCB) 0       0.02       0          NO         0
Pipe_-_(139)_(RYCB) 0       0.08       0          NO         0
Pipe_-_(14)_(RYCB) 0        1.33       0          NO         0
Pipe_-_(140)_(RYCB) 0       1.33       0          NO         0
Pipe_-_(141)_(RYCB) 0       0.035      0          NO         0
Pipe_-_(142)_(RYCB) 0       0.035      0          NO         0
Pipe_-_(143)_(RYCB) 0       0.035      0          NO         0
Pipe_-_(144)_(RYCB) 0       0.54       0          NO         0
Pipe_-_(15)_(RYCB) 0        0.84       0          NO         0
Pipe_-_(150)_(RYCB) 0       0.035      0          NO         0
Pipe_-_(151)_(RYCB) 0       0.035      0          NO         0
Pipe_-_(152)_(RYCB) 0       0.035      0          NO         0
Pipe_-_(153)_(RYCB) 0       0.035      0          NO         0
Pipe_-_(154)_(RYCB) 0       0.02       0          NO         0
Pipe_-_(155)_(RYCB) 0       1.33       0          NO         0
Pipe_-_(156)_(1)_(RYCB) 0   0.84       0          NO         0
Pipe_-_(156)_(RYCB) 0       0.02       0          NO         0
Pipe_-_(161)_(RYCB) 0       0.035      0          NO         0
Pipe_-_(165)_(RYCB) 0       0.035      0          NO         0
Pipe_-_(87)_(RYCB) 0        0.02       0          NO         0
Pipe_-_(89)_(RYCB) 0        1.33       0          NO         0
Pipe_-_(93)_(RYCB) 0        0.02       0          NO         0
Pipe_-_(94)_(RYCB) 0        0.02       0          NO         0
Pipe_-_(95)_(RYCB) 0        0.035      0          NO         0
Pipe_-_(96)_(RYCB) 0        1.33       0          NO         0
Pipe_-_(98)_(RYCB) 0        0.035      0          NO         0
Pipe_-_(99)_(RYCB) 0        0.035      0          NO         0
STM-23_(STM)     0          1.33       0          NO         0
STM-24_(STM)     0          0.08       0          NO         0
STM-28_(STM)     0          0.055      0          NO         0
STM-34_(1)_(1)_(STM) 0      1.07       0          NO         0
STM-34_(1)_(STM) 0          0.08       0          NO         0
STM-34_(STM)     0          0.54       0          NO         0
STM-35_(STM)     0          0.32       0          NO         0
STM-36_(STM)     0          0.39       0          NO         0
STM-81_(STM)     0          1.33       0          NO         0
STM-82_(STM)     0          1.33       0          NO         0
STM-83_(STM)     0          1.33       0          NO         0

[CURVES]
;;Name           Type       X-Value    Y-Value
;;-------------- ---------- ---------- ----------
;100% capture of flow to this CB
100%_Capture     Rating     0          0
100%_Capture                0.01       0.001
100%_Capture                0.1        1
100%_Capture                0.3        5

;Plas-Tech StormTech Orifice Plate Inlet Control Device
(ICD).
;Depth from top of CB
102mm-ICD        Rating     0          0
102mm-ICD                   0.01       0.0266
102mm-ICD                   0.15       0.0278
102mm-ICD                   0.3        0.0296
102mm-ICD                   0.35       0.03

102mm-ICD-RLCB   Rating     0          0
102mm-ICD-RLCB              0.01       0.0301
102mm-ICD-RLCB              0.15       0.0312
102mm-ICD-RLCB              0.3        0.0328
102mm-ICD-RLCB              0.35       0.0332

;Plas-Tech StormTech Orifice Plate Inlet Control Device
(ICD).
;Depth from top of CB
108mm-ICD        Rating     0          0
108mm-ICD                   0.01       0.0298
108mm-ICD                   0.15       0.0312
108mm-ICD                   0.3        0.0332
108mm-ICD                   0.35       0.0337

108mm-ICD-RLCB   Rating     0          0
108mm-ICD-RLCB              0.01       0.0338
108mm-ICD-RLCB              0.15       0.035
108mm-ICD-RLCB              0.3        0.0367
108mm-ICD-RLCB              0.35       0.0372

;Plas-Tech StormTech Orifice Plate Inlet Control Device
(ICD).
;Depth from top of CB
127mm-ICD        Rating     0          0
127mm-ICD                   0.01       0.0413
127mm-ICD                   0.15       0.0432
127mm-ICD                   0.3        0.0458
127mm-ICD                   0.35       0.0466

127mm-ICD-RLCB   Rating     0          0
127mm-ICD-RLCB              0.01       0.047
127mm-ICD-RLCB              0.15       0.048
127mm-ICD-RLCB              0.3        0.051
127mm-ICD-RLCB              0.35       0.052

;Plas-Tech StormTech Orifice Plate Inlet Control Device
(ICD).
```

;Depth from top of CB
152mm-ICD Rating 0 0
152mm-ICD 0.01 0.0591
152mm-ICD 0.15 0.0618
152mm-ICD 0.3 0.0657
152mm-ICD 0.35 0.0667

152mm-ICD-RLCB Rating 0 0
152mm-ICD-RLCB 0.01 0.067
152mm-ICD-RLCB 0.15 0.069
152mm-ICD-RLCB 0.3 0.073
152mm-ICD-RLCB 0.35 0.074

;Sx0.03
16ROW_1CB_So0.005 Rating 0 0
16ROW_1CB_So0.005 0.01 0.0003
16ROW_1CB_So0.005 0.02 0.0011
16ROW_1CB_So0.005 0.03 0.0037
16ROW_1CB_So0.005 0.04 0.0072
16ROW_1CB_So0.005 0.05 0.0132
16ROW_1CB_So0.005 0.06 0.0168
16ROW_1CB_So0.005 0.07 0.0214
16ROW_1CB_So0.005 0.08 0.0253
16ROW_1CB_So0.005 0.09 0.0286
16ROW_1CB_So0.005 0.1 0.0331
16ROW_1CB_So0.005 0.11 0.0367
16ROW_1CB_So0.005 0.12 0.0409
16ROW_1CB_So0.005 0.13 0.0446
16ROW_1CB_So0.005 0.14 0.048
16ROW_1CB_So0.005 0.15 0.049
16ROW_1CB_So0.005 0.16 0.049
16ROW_1CB_So0.005 0.17 0.049
16ROW_1CB_So0.005 0.18 0.049
16ROW_1CB_So0.005 0.19 0.049
16ROW_1CB_So0.005 0.2 0.049
16ROW_1CB_So0.005 0.21 0.049
16ROW_1CB_So0.005 0.22 0.049
16ROW_1CB_So0.005 0.23 0.049
16ROW_1CB_So0.005 0.24 0.049
16ROW_1CB_So0.005 0.25 0.049
16ROW_1CB_So0.005 0.26 0.049
16ROW_1CB_So0.005 0.27 0.049
16ROW_1CB_So0.005 0.28 0.049
16ROW_1CB_So0.005 0.29 0.049
16ROW_1CB_So0.005 0.3 0.049
16ROW_1CB_So0.005 0.31 0.049
16ROW_1CB_So0.005 0.32 0.049
16ROW_1CB_So0.005 0.33 0.049
16ROW_1CB_So0.005 0.34 0.049
16ROW_1CB_So0.005 0.35 0.049
16ROW_1CB_So0.005 0.36 0.049
16ROW_1CB_So0.005 0.37 0.049
16ROW_1CB_So0.005 0.38 0.049
16ROW_1CB_So0.005 0.39 0.049
16ROW_1CB_So0.005 0.4 0.049

;Sx0.03
16ROW_1CB_So0.01 Rating 0 0
16ROW_1CB_So0.01 0.01 0.0005
16ROW_1CB_So0.01 0.02 0.0016
16ROW_1CB_So0.01 0.03 0.0052
16ROW_1CB_So0.01 0.04 0.0101
16ROW_1CB_So0.01 0.05 0.0158
16ROW_1CB_So0.01 0.06 0.0206
16ROW_1CB_So0.01 0.07 0.0254
16ROW_1CB_So0.01 0.08 0.029
16ROW_1CB_So0.01 0.09 0.0343
16ROW_1CB_So0.01 0.1 0.0382
16ROW_1CB_So0.01 0.11 0.043
16ROW_1CB_So0.01 0.12 0.0463
16ROW_1CB_So0.01 0.13 0.049
16ROW_1CB_So0.01 0.14 0.049
16ROW_1CB_So0.01 0.15 0.049
16ROW_1CB_So0.01 0.16 0.049
16ROW_1CB_So0.01 0.17 0.049
16ROW_1CB_So0.01 0.18 0.049
16ROW_1CB_So0.01 0.19 0.049
16ROW_1CB_So0.01 0.2 0.049
16ROW_1CB_So0.01 0.21 0.049
16ROW_1CB_So0.01 0.22 0.049
16ROW_1CB_So0.01 0.23 0.049
16ROW_1CB_So0.01 0.24 0.049
16ROW_1CB_So0.01 0.25 0.049
16ROW_1CB_So0.01 0.26 0.049
16ROW_1CB_So0.01 0.27 0.049
16ROW_1CB_So0.01 0.28 0.049
16ROW_1CB_So0.01 0.29 0.049
16ROW_1CB_So0.01 0.3 0.049
16ROW_1CB_So0.01 0.31 0.049
16ROW_1CB_So0.01 0.32 0.049
16ROW_1CB_So0.01 0.33 0.049
16ROW_1CB_So0.01 0.34 0.049
16ROW_1CB_So0.01 0.35 0.049
16ROW_1CB_So0.01 0.36 0.049
16ROW_1CB_So0.01 0.37 0.049

;Sx0.03
16ROW_1CB_So0.02 Rating 0 0
16ROW_1CB_So0.02 0.01 0.0006
16ROW_1CB_So0.02 0.02 0.0019
16ROW_1CB_So0.02 0.03 0.0062
16ROW_1CB_So0.02 0.04 0.012
16ROW_1CB_So0.02 0.05 0.0154
16ROW_1CB_So0.02 0.06 0.0192
16ROW_1CB_So0.02 0.07 0.0236
16ROW_1CB_So0.02 0.08 0.0275
16ROW_1CB_So0.02 0.09 0.0316
16ROW_1CB_So0.02 0.1 0.0363
16ROW_1CB_So0.02 0.11 0.041
16ROW_1CB_So0.02 0.12 0.045
16ROW_1CB_So0.02 0.13 0.045
16ROW_1CB_So0.02 0.14 0.045
16ROW_1CB_So0.02 0.15 0.045
16ROW_1CB_So0.02 0.16 0.045
16ROW_1CB_So0.02 0.17 0.045
16ROW_1CB_So0.02 0.18 0.045
16ROW_1CB_So0.02 0.19 0.045
16ROW_1CB_So0.02 0.2 0.045
16ROW_1CB_So0.02 0.21 0.045
16ROW_1CB_So0.02 0.22 0.045
16ROW_1CB_So0.02 0.23 0.045
16ROW_1CB_So0.02 0.24 0.045
16ROW_1CB_So0.02 0.25 0.045
16ROW_1CB_So0.02 0.26 0.045
16ROW_1CB_So0.02 0.27 0.045
16ROW_1CB_So0.02 0.28 0.045
16ROW_1CB_So0.02 0.29 0.045
16ROW_1CB_So0.02 0.3 0.045
16ROW_1CB_So0.02 0.31 0.045
16ROW_1CB_So0.02 0.32 0.045

;Sx0.03
16ROW_1CB_So0.03 Rating 0 0
16ROW_1CB_So0.03 0.01 0.0005
16ROW_1CB_So0.03 0.02 0.0017
16ROW_1CB_So0.03 0.03 0.0057
16ROW_1CB_So0.03 0.04 0.011
16ROW_1CB_So0.03 0.05 0.0146
16ROW_1CB_So0.03 0.06 0.0179
16ROW_1CB_So0.03 0.07 0.0216

16ROW_1CB_So0.03 0.08 0.0256
16ROW_1CB_So0.03 0.09 0.0298
16ROW_1CB_So0.03 0.1 0.0335
16ROW_1CB_So0.03 0.11 0.038
16ROW_1CB_So0.03 0.12 0.039
16ROW_1CB_So0.03 0.13 0.039
16ROW_1CB_So0.03 0.14 0.039
16ROW_1CB_So0.03 0.15 0.039
16ROW_1CB_So0.03 0.16 0.039
16ROW_1CB_So0.03 0.17 0.039
16ROW_1CB_So0.03 0.18 0.039
16ROW_1CB_So0.03 0.19 0.039
16ROW_1CB_So0.03 0.2 0.039
16ROW_1CB_So0.03 0.21 0.039
16ROW_1CB_So0.03 0.22 0.039
16ROW_1CB_So0.03 0.23 0.039
16ROW_1CB_So0.03 0.24 0.039
16ROW_1CB_So0.03 0.25 0.039
16ROW_1CB_So0.03 0.26 0.039
16ROW_1CB_So0.03 0.27 0.039
16ROW_1CB_So0.03 0.28 0.039
16ROW_1CB_So0.03 0.29 0.039
16ROW_1CB_So0.03 0.3 0.039

;Plas-Tech StormTech Orifice Plate Inlet Control Device (ICD).
;Depth from top of CB
178mm-ICD Rating 0 0
178mm-ICD 0.01 0.0811
178mm-ICD 0.15 0.0848
178mm-ICD 0.3 0.0901
178mm-ICD 0.35 0.0915

178mm-ICD-RLCB Rating 0 0
178mm-ICD-RLCB 0.01 0.092
178mm-ICD-RLCB 0.15 0.095
178mm-ICD-RLCB 0.3 0.1
178mm-ICD-RLCB 0.35 0.101

;1 Single CB on single lead pipe. Single CB is limited by 250mm Lead pipe at 1.2m head. Q=195.3 L/s
1-CB Rating 0 0
1-CB 0.05 0.1953
1-CB 1 0.1954

;1 DCB on single lead pipe. DCB is limited by 300mm Lead pipe at 1.2m head. Q=281.2 L/s
1-DCB Rating 0 0
1-DCB 0.05 0.2812
1-DCB 1 0.2813

;Sx0.03
24ROW_1CB_So0.005 Rating 0 0
24ROW_1CB_So0.005 0.01 0.0004
24ROW_1CB_So0.005 0.02 0.0012
24ROW_1CB_So0.005 0.03 0.0039
24ROW_1CB_So0.005 0.04 0.0076
24ROW_1CB_So0.005 0.05 0.0136
24ROW_1CB_So0.005 0.06 0.0174
24ROW_1CB_So0.005 0.07 0.022
24ROW_1CB_So0.005 0.08 0.0258
24ROW_1CB_So0.005 0.09 0.0296
24ROW_1CB_So0.005 0.1 0.034
24ROW_1CB_So0.005 0.11 0.0378
24ROW_1CB_So0.005 0.12 0.0418
24ROW_1CB_So0.005 0.13 0.0453
24ROW_1CB_So0.005 0.14 0.0486
24ROW_1CB_So0.005 0.15 0.049
24ROW_1CB_So0.005 0.16 0.049
24ROW_1CB_So0.005 0.17 0.049
24ROW_1CB_So0.005 0.18 0.049
24ROW_1CB_So0.005 0.19 0.049
24ROW_1CB_So0.005 0.2 0.049
24ROW_1CB_So0.005 0.21 0.049
24ROW_1CB_So0.005 0.22 0.049
24ROW_1CB_So0.005 0.23 0.049
24ROW_1CB_So0.005 0.24 0.049
24ROW_1CB_So0.005 0.25 0.049
24ROW_1CB_So0.005 0.26 0.049
24ROW_1CB_So0.005 0.27 0.049
24ROW_1CB_So0.005 0.28 0.049
24ROW_1CB_So0.005 0.29 0.049
24ROW_1CB_So0.005 0.3 0.049
24ROW_1CB_So0.005 0.31 0.049
24ROW_1CB_So0.005 0.32 0.049
24ROW_1CB_So0.005 0.33 0.049
24ROW_1CB_So0.005 0.34 0.049
24ROW_1CB_So0.005 0.35 0.049
24ROW_1CB_So0.005 0.36 0.049
24ROW_1CB_So0.005 0.37 0.049
24ROW_1CB_So0.005 0.38 0.049
24ROW_1CB_So0.005 0.39 0.049
24ROW_1CB_So0.005 0.4 0.049

;Sx0.03
24ROW_1CB_So0.01 Rating 0 0
24ROW_1CB_So0.01 0.01 0.0005
24ROW_1CB_So0.01 0.02 0.0017
24ROW_1CB_So0.01 0.03 0.0055
24ROW_1CB_So0.01 0.04 0.0107
24ROW_1CB_So0.01 0.05 0.0164
24ROW_1CB_So0.01 0.06 0.0212
24ROW_1CB_So0.01 0.07 0.0259
24ROW_1CB_So0.01 0.08 0.03
24ROW_1CB_So0.01 0.09 0.0351
24ROW_1CB_So0.01 0.1 0.0396
24ROW_1CB_So0.01 0.11 0.044
24ROW_1CB_So0.01 0.12 0.0473
24ROW_1CB_So0.01 0.13 0.049
24ROW_1CB_So0.01 0.14 0.049
24ROW_1CB_So0.01 0.15 0.049
24ROW_1CB_So0.01 0.16 0.049
24ROW_1CB_So0.01 0.17 0.049
24ROW_1CB_So0.01 0.18 0.049
24ROW_1CB_So0.01 0.19 0.049
24ROW_1CB_So0.01 0.2 0.049
24ROW_1CB_So0.01 0.21 0.049
24ROW_1CB_So0.01 0.22 0.049
24ROW_1CB_So0.01 0.23 0.049
24ROW_1CB_So0.01 0.24 0.049
24ROW_1CB_So0.01 0.25 0.049
24ROW_1CB_So0.01 0.26 0.049
24ROW_1CB_So0.01 0.27 0.049
24ROW_1CB_So0.01 0.28 0.049
24ROW_1CB_So0.01 0.29 0.049
24ROW_1CB_So0.01 0.3 0.049
24ROW_1CB_So0.01 0.31 0.049
24ROW_1CB_So0.01 0.32 0.049
24ROW_1CB_So0.01 0.33 0.049
24ROW_1CB_So0.01 0.34 0.049
24ROW_1CB_So0.01 0.35 0.049
24ROW_1CB_So0.01 0.36 0.049
24ROW_1CB_So0.01 0.37 0.049

;Sx0.03
24ROW_1CB_So0.02 Rating 0 0
24ROW_1CB_So0.02 0.01 0.0006
24ROW_1CB_So0.02 0.02 0.002
24ROW_1CB_So0.02 0.03 0.0066
24ROW_1CB_So0.02 0.04 0.0123

```
24ROW_1CB_So0.02        0.05    0.0158
24ROW_1CB_So0.02        0.06    0.0198
24ROW_1CB_So0.02        0.07    0.0243
24ROW_1CB_So0.02        0.08    0.0281
24ROW_1CB_So0.02        0.09    0.0325
24ROW_1CB_So0.02        0.1     0.0373
24ROW_1CB_So0.02        0.11    0.0418
24ROW_1CB_So0.02        0.12    0.045
24ROW_1CB_So0.02        0.13    0.045
24ROW_1CB_So0.02        0.14    0.045
24ROW_1CB_So0.02        0.15    0.045
24ROW_1CB_So0.02        0.16    0.045
24ROW_1CB_So0.02        0.17    0.045
24ROW_1CB_So0.02        0.18    0.045
24ROW_1CB_So0.02        0.19    0.045
24ROW_1CB_So0.02        0.2     0.045
24ROW_1CB_So0.02        0.21    0.045
24ROW_1CB_So0.02        0.22    0.045
24ROW_1CB_So0.02        0.23    0.045
24ROW_1CB_So0.02        0.24    0.045
24ROW_1CB_So0.02        0.25    0.045
24ROW_1CB_So0.02        0.26    0.045
24ROW_1CB_So0.02        0.27    0.045
24ROW_1CB_So0.02        0.28    0.045
24ROW_1CB_So0.02        0.29    0.045
24ROW_1CB_So0.02        0.3     0.045
24ROW_1CB_So0.02        0.31    0.045
24ROW_1CB_So0.02        0.32    0.045

;Sx0.03
24ROW_1CB_So0.03 Rating  0       0
24ROW_1CB_So0.03        0.01    0.0006
24ROW_1CB_So0.03        0.02    0.0018
24ROW_1CB_So0.03        0.03    0.006
24ROW_1CB_So0.03        0.04    0.0113
24ROW_1CB_So0.03        0.05    0.015
24ROW_1CB_So0.03        0.06    0.0183
24ROW_1CB_So0.03        0.07    0.0225
24ROW_1CB_So0.03        0.08    0.0264
24ROW_1CB_So0.03        0.09    0.0306
24ROW_1CB_So0.03        0.1     0.0343
24ROW_1CB_So0.03        0.11    0.0388
24ROW_1CB_So0.03        0.12    0.039
24ROW_1CB_So0.03        0.13    0.039
24ROW_1CB_So0.03        0.14    0.039
24ROW_1CB_So0.03        0.15    0.039
24ROW_1CB_So0.03        0.16    0.039
24ROW_1CB_So0.03        0.17    0.039
24ROW_1CB_So0.03        0.18    0.039
24ROW_1CB_So0.03        0.19    0.039
24ROW_1CB_So0.03        0.2     0.039
24ROW_1CB_So0.03        0.21    0.039
24ROW_1CB_So0.03        0.22    0.039
24ROW_1CB_So0.03        0.23    0.039
24ROW_1CB_So0.03        0.24    0.039
24ROW_1CB_So0.03        0.25    0.039
24ROW_1CB_So0.03        0.26    0.039
24ROW_1CB_So0.03        0.27    0.039
24ROW_1CB_So0.03        0.28    0.039
24ROW_1CB_So0.03        0.29    0.039
24ROW_1CB_So0.03        0.3     0.039

;Plas-Tech StormTech Orifice Plate Inlet Control Device
(ICD).
;Depth from top of CB
;Assumes 2 CB's with individual ICD's
2x102mm-ICD     Rating  0       0
2x102mm-ICD             0.005   0.0532
2x102mm-ICD             0.15    0.0556
2x102mm-ICD             0.3     0.0592
2x102mm-ICD             0.35    0.06

;Plas-Tech StormTech Orifice Plate Inlet Control Device
(ICD).
;Depth from top of CB
;Assumes 2 CB's with individual ICD's
2x152mm-ICD     Rating  0       0
2x152mm-ICD             0.005   0.1182
2x152mm-ICD             0.15    0.1236
2x152mm-ICD             0.3     0.1314
2x152mm-ICD             0.35    0.1334

;Plas-Tech StormTech Orifice Plate Inlet Control Device
(ICD).
;Depth from top of CB
83mm-ICD        Rating  0       0
83mm-ICD                0.01    0.0176
83mm-ICD                0.15    0.0184
83mm-ICD                0.3     0.0196
83mm-ICD                0.35    0.0199

83mm-ICD-RLCB   Rating  0       0
83mm-ICD-RLCB           0.01    0.0199
83mm-ICD-RLCB           0.15    0.0207
83mm-ICD-RLCB           0.3     0.0217
83mm-ICD-RLCB           0.35    0.022

;Plas-Tech StormTech Orifice Plate Inlet Control Device
(ICD).
;Depth from top of CB
94mm-ICD        Rating  0       0
94mm-ICD                0.01    0.0226
94mm-ICD                0.15    0.0236
94mm-ICD                0.3     0.0251
94mm-ICD                0.35    0.0255

94mm-ICD-RLCB   Rating  0       0
94mm-ICD-RLCB           0.01    0.0256
94mm-ICD-RLCB           0.15    0.0265
94mm-ICD-RLCB           0.3     0.0278
94mm-ICD-RLCB           0.35    0.0282

;Block 160 - Medium Density Residential
;0.883 ha C=0.80 tc= 10 min
;5 Year Rational = 205 L/s
B1-Out          Rating  0       0
B1-Out                  0.01    0.205
B1-Out                  0.3     0.234

;Existing UHAUL site
;3.43 ha R=0.90 tc= 12 min
;5 Year Rational (via Novatech)= 786.6 L/s
B2-Out          Rating  0       0
B2-Out                  0.01    0.787
B2-Out                  0.3     0.897

;Block 161 - Medium Density Residential
;0.965 ha C=0.80 tc= 10 min
;5 Year Rational = 224 L/s
B3-Out          Rating  0       0
B3-Out                  0.01    0.224
B3-Out                  0.3     0.255

;Park Lands
;1.00 ha R=0.25 tc= 10 min
;5 Year Rational (via Novatech) = 129 L/s
B4-Out          Rating  0       0
B4-Out                  0.01    0.1297
B4-Out                  0.3     0.1479
```

;540 m³ of storage assumed for site based on MArch 2020
UHAUL site Design Breif
UHAL_Onsite Storage 0 1800
UHAL_Onsite 0.3 1800
UHAL_Onsite 0.31 1
UHAL_Onsite 2 1

[TIMESERIES]
;;Name Date Time Value
;;-------------- ---------- ---------- ----------
;Rainfall (mm/hr)
002yrChicago3hr 01-01-2019 00:00:00 0
002yrChicago3hr 01-01-2019 00:10:00 2.81459
002yrChicago3hr 01-01-2019 00:20:00 3.49824
002yrChicago3hr 01-01-2019 00:30:00 4.68718
002yrChicago3hr 01-01-2019 00:40:00 7.30485
002yrChicago3hr 01-01-2019 00:50:00 18.20881
002yrChicago3hr 01-01-2019 01:00:00 76.805
002yrChicago3hr 01-01-2019 01:10:00 24.07906
002yrChicago3hr 01-01-2019 01:20:00 12.36376
002yrChicago3hr 01-01-2019 01:30:00 8.32403
002yrChicago3hr 01-01-2019 01:40:00 6.30341
002yrChicago3hr 01-01-2019 01:50:00 5.09498
002yrChicago3hr 01-01-2019 02:00:00 4.29133
002yrChicago3hr 01-01-2019 02:10:00 3.71786
002yrChicago3hr 01-01-2019 02:20:00 3.28762
002yrChicago3hr 01-01-2019 02:30:00 2.95254
002yrChicago3hr 01-01-2019 02:40:00 2.68388
002yrChicago3hr 01-01-2019 02:50:00 2.46348
002yrChicago3hr 01-01-2019 03:00:00 2.27921

;Rainfall (mm/hr)
002YrSCS24 01-01-2019 00:00:00 0.53
002YrSCS24 01-01-2019 00:10:00 0.53
002YrSCS24 01-01-2019 00:20:00 0.53
002YrSCS24 01-01-2019 00:30:00 0.53
002YrSCS24 01-01-2019 00:40:00 0.53
002YrSCS24 01-01-2019 00:50:00 0.53
002YrSCS24 01-01-2019 01:00:00 0.53
002YrSCS24 01-01-2019 01:10:00 0.53
002YrSCS24 01-01-2019 01:20:00 0.53
002YrSCS24 01-01-2019 01:30:00 0.53
002YrSCS24 01-01-2019 01:40:00 0.53
002YrSCS24 01-01-2019 01:50:00 0.53
002YrSCS24 01-01-2019 02:00:00 0.63
002YrSCS24 01-01-2019 02:10:00 0.63
002YrSCS24 01-01-2019 02:20:00 0.63
002YrSCS24 01-01-2019 02:30:00 0.63
002YrSCS24 01-01-2019 02:40:00 0.63
002YrSCS24 01-01-2019 02:50:00 0.63
002YrSCS24 01-01-2019 03:00:00 0.63
002YrSCS24 01-01-2019 03:10:00 0.63
002YrSCS24 01-01-2019 03:20:00 0.63
002YrSCS24 01-01-2019 03:30:00 0.63
002YrSCS24 01-01-2019 03:40:00 0.63
002YrSCS24 01-01-2019 03:50:00 0.63
002YrSCS24 01-01-2019 04:00:00 0.78
002YrSCS24 01-01-2019 04:10:00 0.78
002YrSCS24 01-01-2019 04:20:00 0.78
002YrSCS24 01-01-2019 04:30:00 0.78
002YrSCS24 01-01-2019 04:40:00 0.78
002YrSCS24 01-01-2019 04:50:00 0.78
002YrSCS24 01-01-2019 05:00:00 0.78
002YrSCS24 01-01-2019 05:10:00 0.78
002YrSCS24 01-01-2019 05:20:00 0.78
002YrSCS24 01-01-2019 05:30:00 0.78
002YrSCS24 01-01-2019 05:40:00 0.78
002YrSCS24 01-01-2019 05:50:00 0.78
002YrSCS24 01-01-2019 06:00:00 0.87
002YrSCS24 01-01-2019 06:10:00 0.87
002YrSCS24 01-01-2019 06:20:00 0.87
002YrSCS24 01-01-2019 06:30:00 0.87
002YrSCS24 01-01-2019 06:40:00 0.87
002YrSCS24 01-01-2019 06:50:00 0.87
002YrSCS24 01-01-2019 07:00:00 1.07
002YrSCS24 01-01-2019 07:10:00 1.07
002YrSCS24 01-01-2019 07:20:00 1.07
002YrSCS24 01-01-2019 07:30:00 1.07
002YrSCS24 01-01-2019 07:40:00 1.07
002YrSCS24 01-01-2019 07:50:00 1.07
002YrSCS24 01-01-2019 08:00:00 1.26
002YrSCS24 01-01-2019 08:10:00 1.26
002YrSCS24 01-01-2019 08:20:00 1.26
002YrSCS24 01-01-2019 08:30:00 1.36
002YrSCS24 01-01-2019 08:40:00 1.36
002YrSCS24 01-01-2019 08:50:00 1.36
002YrSCS24 01-01-2019 09:00:00 1.55
002YrSCS24 01-01-2019 09:10:00 1.55
002YrSCS24 01-01-2019 09:20:00 1.55
002YrSCS24 01-01-2019 09:30:00 1.74
002YrSCS24 01-01-2019 09:40:00 1.74
002YrSCS24 01-01-2019 09:50:00 1.74
002YrSCS24 01-01-2019 10:00:00 2.23
002YrSCS24 01-01-2019 10:10:00 2.23
002YrSCS24 01-01-2019 10:20:00 2.23
002YrSCS24 01-01-2019 10:30:00 3.01
002YrSCS24 01-01-2019 10:40:00 3.01
002YrSCS24 01-01-2019 10:50:00 3.01
002YrSCS24 01-01-2019 11:00:00 4.65
002YrSCS24 01-01-2019 11:10:00 4.65
002YrSCS24 01-01-2019 11:20:00 4.65
002YrSCS24 01-01-2019 11:30:00 14.35
002YrSCS24 01-01-2019 11:40:00 36.84
002YrSCS24 01-01-2019 11:50:00 59.33
002YrSCS24 01-01-2019 12:00:00 6.98
002YrSCS24 01-01-2019 12:10:00 6.98
002YrSCS24 01-01-2019 12:20:00 6.98
002YrSCS24 01-01-2019 12:30:00 3.59
002YrSCS24 01-01-2019 12:40:00 3.59
002YrSCS24 01-01-2019 12:50:00 3.59
002YrSCS24 01-01-2019 13:00:00 2.62
002YrSCS24 01-01-2019 13:10:00 2.62
002YrSCS24 01-01-2019 13:20:00 2.62
002YrSCS24 01-01-2019 13:30:00 2.04
002YrSCS24 01-01-2019 13:40:00 2.04
002YrSCS24 01-01-2019 13:50:00 2.04
002YrSCS24 01-01-2019 14:00:00 1.45
002YrSCS24 01-01-2019 14:10:00 1.45
002YrSCS24 01-01-2019 14:20:00 1.45
002YrSCS24 01-01-2019 14:30:00 1.45
002YrSCS24 01-01-2019 14:40:00 1.45
002YrSCS24 01-01-2019 14:50:00 1.45
002YrSCS24 01-01-2019 15:00:00 1.45
002YrSCS24 01-01-2019 15:10:00 1.45
002YrSCS24 01-01-2019 15:20:00 1.45
002YrSCS24 01-01-2019 15:30:00 1.45
002YrSCS24 01-01-2019 15:40:00 1.45
002YrSCS24 01-01-2019 15:50:00 1.45
002YrSCS24 01-01-2019 16:00:00 0.87
002YrSCS24 01-01-2019 16:10:00 0.87
002YrSCS24 01-01-2019 16:20:00 0.87
002YrSCS24 01-01-2019 16:30:00 0.87
002YrSCS24 01-01-2019 16:40:00 0.87
002YrSCS24 01-01-2019 16:50:00 0.87
002YrSCS24 01-01-2019 17:00:00 0.87
002YrSCS24 01-01-2019 17:10:00 0.87
002YrSCS24 01-01-2019 17:20:00 0.87
002YrSCS24 01-01-2019 17:30:00 0.87
002YrSCS24 01-01-2019 17:40:00 0.87
002YrSCS24 01-01-2019 17:50:00 0.87

002YrSCS24 01-01-2019 18:00:00 0.87
002YrSCS24 01-01-2019 18:10:00 0.87
002YrSCS24 01-01-2019 18:20:00 0.87
002YrSCS24 01-01-2019 18:30:00 0.87
002YrSCS24 01-01-2019 18:40:00 0.87
002YrSCS24 01-01-2019 18:50:00 0.87
002YrSCS24 01-01-2019 19:00:00 0.87
002YrSCS24 01-01-2019 19:10:00 0.87
002YrSCS24 01-01-2019 19:20:00 0.87
002YrSCS24 01-01-2019 19:30:00 0.87
002YrSCS24 01-01-2019 19:40:00 0.87
002YrSCS24 01-01-2019 19:50:00 0.87
002YrSCS24 01-01-2019 20:00:00 0.58
002YrSCS24 01-01-2019 20:10:00 0.58
002YrSCS24 01-01-2019 20:20:00 0.58
002YrSCS24 01-01-2019 20:30:00 0.58
002YrSCS24 01-01-2019 20:40:00 0.58
002YrSCS24 01-01-2019 20:50:00 0.58
002YrSCS24 01-01-2019 21:00:00 0.58
002YrSCS24 01-01-2019 21:10:00 0.58
002YrSCS24 01-01-2019 21:20:00 0.58
002YrSCS24 01-01-2019 21:30:00 0.58
002YrSCS24 01-01-2019 21:40:00 0.58
002YrSCS24 01-01-2019 21:50:00 0.58
002YrSCS24 01-01-2019 22:00:00 0.58
002YrSCS24 01-01-2019 22:10:00 0.58
002YrSCS24 01-01-2019 22:20:00 0.58
002YrSCS24 01-01-2019 22:30:00 0.58
002YrSCS24 01-01-2019 22:40:00 0.58
002YrSCS24 01-01-2019 22:50:00 0.58
002YrSCS24 01-01-2019 23:00:00 0.58
002YrSCS24 01-01-2019 23:10:00 0.58
002YrSCS24 01-01-2019 23:20:00 0.58
002YrSCS24 01-01-2019 23:30:00 0.58
002YrSCS24 01-01-2019 23:40:00 0.58
002YrSCS24 01-01-2019 23:50:00 0.58

;Rainfall (mm/hr)
005yrChicago3hr 01-01-2019 00:00:00 0
005yrChicago3hr 01-01-2019 00:10:00 3.68223
005yrChicago3hr 01-01-2019 00:20:00 4.58232
005yrChicago3hr 01-01-2019 00:30:00 6.15055
005yrChicago3hr 01-01-2019 00:40:00 9.6141
005yrChicago3hr 01-01-2019 00:50:00 24.17035
005yrChicago3hr 01-01-2019 01:00:00 104.193
005yrChicago3hr 01-01-2019 01:10:00 32.03692
005yrChicago3hr 01-01-2019 01:20:00 16.3375
005yrChicago3hr 01-01-2019 01:30:00 10.96479
005yrChicago3hr 01-01-2019 01:40:00 8.28693
005yrChicago3hr 01-01-2019 01:50:00 6.68897
005yrChicago3hr 01-01-2019 02:00:00 5.6279
005yrChicago3hr 01-01-2019 02:10:00 4.87167
005yrChicago3hr 01-01-2019 02:20:00 4.30483
005yrChicago3hr 01-01-2019 02:30:00 3.8637
005yrChicago3hr 01-01-2019 02:40:00 3.51028
005yrChicago3hr 01-01-2019 02:50:00 3.22046
005yrChicago3hr 01-01-2019 03:00:00 2.97831

;Rainfall (mm/hr)
005YrSCS24 01-01-2019 00:00:00 0.71
005YrSCS24 01-01-2019 00:10:00 0.71
005YrSCS24 01-01-2019 00:20:00 0.71
005YrSCS24 01-01-2019 00:30:00 0.71
005YrSCS24 01-01-2019 00:40:00 0.71
005YrSCS24 01-01-2019 00:50:00 0.71
005YrSCS24 01-01-2019 01:00:00 0.71
005YrSCS24 01-01-2019 01:10:00 0.71
005YrSCS24 01-01-2019 01:20:00 0.71
005YrSCS24 01-01-2019 01:30:00 0.71
005YrSCS24 01-01-2019 01:40:00 0.71
005YrSCS24 01-01-2019 01:50:00 0.71
005YrSCS24 01-01-2019 02:00:00 0.83
005YrSCS24 01-01-2019 02:10:00 0.83
005YrSCS24 01-01-2019 02:20:00 0.83
005YrSCS24 01-01-2019 02:30:00 0.83
005YrSCS24 01-01-2019 02:40:00 0.83
005YrSCS24 01-01-2019 02:50:00 0.83
005YrSCS24 01-01-2019 03:00:00 0.83
005YrSCS24 01-01-2019 03:10:00 0.83
005YrSCS24 01-01-2019 03:20:00 0.83
005YrSCS24 01-01-2019 03:30:00 0.83
005YrSCS24 01-01-2019 03:40:00 0.83
005YrSCS24 01-01-2019 03:50:00 0.83
005YrSCS24 01-01-2019 04:00:00 1.03
005YrSCS24 01-01-2019 04:10:00 1.03
005YrSCS24 01-01-2019 04:20:00 1.03
005YrSCS24 01-01-2019 04:30:00 1.03
005YrSCS24 01-01-2019 04:40:00 1.03
005YrSCS24 01-01-2019 04:50:00 1.03
005YrSCS24 01-01-2019 05:00:00 1.03
005YrSCS24 01-01-2019 05:10:00 1.03
005YrSCS24 01-01-2019 05:20:00 1.03
005YrSCS24 01-01-2019 05:30:00 1.03
005YrSCS24 01-01-2019 05:40:00 1.03
005YrSCS24 01-01-2019 05:50:00 1.03
005YrSCS24 01-01-2019 06:00:00 1.15
005YrSCS24 01-01-2019 06:10:00 1.15
005YrSCS24 01-01-2019 06:20:00 1.15
005YrSCS24 01-01-2019 06:30:00 1.15
005YrSCS24 01-01-2019 06:40:00 1.15
005YrSCS24 01-01-2019 06:50:00 1.15
005YrSCS24 01-01-2019 07:00:00 1.41
005YrSCS24 01-01-2019 07:10:00 1.41
005YrSCS24 01-01-2019 07:20:00 1.41
005YrSCS24 01-01-2019 07:30:00 1.41
005YrSCS24 01-01-2019 07:40:00 1.41
005YrSCS24 01-01-2019 07:50:00 1.41
005YrSCS24 01-01-2019 08:00:00 1.67
005YrSCS24 01-01-2019 08:10:00 1.67
005YrSCS24 01-01-2019 08:20:00 1.67
005YrSCS24 01-01-2019 08:30:00 1.8
005YrSCS24 01-01-2019 08:40:00 1.8
005YrSCS24 01-01-2019 08:50:00 1.8
005YrSCS24 01-01-2019 09:00:00 2.05
005YrSCS24 01-01-2019 09:10:00 2.05
005YrSCS24 01-01-2019 09:20:00 2.05
005YrSCS24 01-01-2019 09:30:00 2.31
005YrSCS24 01-01-2019 09:40:00 2.31
005YrSCS24 01-01-2019 09:50:00 2.31
005YrSCS24 01-01-2019 10:00:00 2.95
005YrSCS24 01-01-2019 10:10:00 2.95
005YrSCS24 01-01-2019 10:20:00 2.95
005YrSCS24 01-01-2019 10:30:00 3.98
005YrSCS24 01-01-2019 10:40:00 3.98
005YrSCS24 01-01-2019 10:50:00 3.98
005YrSCS24 01-01-2019 11:00:00 6.16
005YrSCS24 01-01-2019 11:10:00 6.16
005YrSCS24 01-01-2019 11:20:00 6.16
005YrSCS24 01-01-2019 11:30:00 18.98
005YrSCS24 01-01-2019 11:40:00 48.73
005YrSCS24 01-01-2019 11:50:00 78.48
005YrSCS24 01-01-2019 12:00:00 9.23
005YrSCS24 01-01-2019 12:10:00 9.23
005YrSCS24 01-01-2019 12:20:00 9.23
005YrSCS24 01-01-2019 12:30:00 4.74
005YrSCS24 01-01-2019 12:40:00 4.74
005YrSCS24 01-01-2019 12:50:00 4.74
005YrSCS24 01-01-2019 13:00:00 3.46
005YrSCS24 01-01-2019 13:10:00 3.46
005YrSCS24 01-01-2019 13:20:00 3.46

005YrSCS24	01-01-2019 13:30:00	2.69
005YrSCS24	01-01-2019 13:40:00	2.69
005YrSCS24	01-01-2019 13:50:00	2.69
005YrSCS24	01-01-2019 14:00:00	1.92
005YrSCS24	01-01-2019 14:10:00	1.92
005YrSCS24	01-01-2019 14:20:00	1.92
005YrSCS24	01-01-2019 14:30:00	1.92
005YrSCS24	01-01-2019 14:40:00	1.92
005YrSCS24	01-01-2019 14:50:00	1.92
005YrSCS24	01-01-2019 15:00:00	1.92
005YrSCS24	01-01-2019 15:10:00	1.92
005YrSCS24	01-01-2019 15:20:00	1.92
005YrSCS24	01-01-2019 15:30:00	1.92
005YrSCS24	01-01-2019 15:40:00	1.92
005YrSCS24	01-01-2019 15:50:00	1.92
005YrSCS24	01-01-2019 16:00:00	1.15
005YrSCS24	01-01-2019 16:10:00	1.15
005YrSCS24	01-01-2019 16:20:00	1.15
005YrSCS24	01-01-2019 16:30:00	1.15
005YrSCS24	01-01-2019 16:40:00	1.15
005YrSCS24	01-01-2019 16:50:00	1.15
005YrSCS24	01-01-2019 17:00:00	1.15
005YrSCS24	01-01-2019 17:10:00	1.15
005YrSCS24	01-01-2019 17:20:00	1.15
005YrSCS24	01-01-2019 17:30:00	1.15
005YrSCS24	01-01-2019 17:40:00	1.15
005YrSCS24	01-01-2019 17:50:00	1.15
005YrSCS24	01-01-2019 18:00:00	1.15
005YrSCS24	01-01-2019 18:10:00	1.15
005YrSCS24	01-01-2019 18:20:00	1.15
005YrSCS24	01-01-2019 18:30:00	1.15
005YrSCS24	01-01-2019 18:40:00	1.15
005YrSCS24	01-01-2019 18:50:00	1.15
005YrSCS24	01-01-2019 19:00:00	1.15
005YrSCS24	01-01-2019 19:10:00	1.15
005YrSCS24	01-01-2019 19:20:00	1.15
005YrSCS24	01-01-2019 19:30:00	1.15
005YrSCS24	01-01-2019 19:40:00	1.15
005YrSCS24	01-01-2019 19:50:00	1.15
005YrSCS24	01-01-2019 20:00:00	0.77
005YrSCS24	01-01-2019 20:10:00	0.77
005YrSCS24	01-01-2019 20:20:00	0.77
005YrSCS24	01-01-2019 20:30:00	0.77
005YrSCS24	01-01-2019 20:40:00	0.77
005YrSCS24	01-01-2019 20:50:00	0.77
005YrSCS24	01-01-2019 21:00:00	0.77
005YrSCS24	01-01-2019 21:10:00	0.77
005YrSCS24	01-01-2019 21:20:00	0.77
005YrSCS24	01-01-2019 21:30:00	0.77
005YrSCS24	01-01-2019 21:40:00	0.77
005YrSCS24	01-01-2019 21:50:00	0.77
005YrSCS24	01-01-2019 22:00:00	0.77
005YrSCS24	01-01-2019 22:10:00	0.77
005YrSCS24	01-01-2019 22:20:00	0.77
005YrSCS24	01-01-2019 22:30:00	0.77
005YrSCS24	01-01-2019 22:40:00	0.77
005YrSCS24	01-01-2019 22:50:00	0.77
005YrSCS24	01-01-2019 23:00:00	0.77
005YrSCS24	01-01-2019 23:10:00	0.77
005YrSCS24	01-01-2019 23:20:00	0.77
005YrSCS24	01-01-2019 23:30:00	0.77
005YrSCS24	01-01-2019 23:40:00	0.77
005YrSCS24	01-01-2019 23:50:00	0.77

;Rainfall (mm/hr)

010yrChicago3hr	01-01-2019 00:00:00	0
010yrChicago3hr	01-01-2019 00:10:00	4.24804
010yrChicago3hr	01-01-2019 00:20:00	5.29032
010yrChicago3hr	01-01-2019 00:30:00	7.10821
010yrChicago3hr	01-01-2019 00:40:00	11.12994
010yrChicago3hr	01-01-2019 00:50:00	28.09961
010yrChicago3hr	01-01-2019 01:00:00	122.1418
010yrChicago3hr	01-01-2019 01:10:00	37.28489
010yrChicago3hr	01-01-2019 01:20:00	18.95368
010yrChicago3hr	01-01-2019 01:30:00	12.69959
010yrChicago3hr	01-01-2019 01:40:00	9.58762
010yrChicago3hr	01-01-2019 01:50:00	7.7327
010yrChicago3hr	01-01-2019 02:00:00	6.50203
010yrChicago3hr	01-01-2019 02:10:00	5.6255
010yrChicago3hr	01-01-2019 02:20:00	4.96886
010yrChicago3hr	01-01-2019 02:30:00	4.45808
010yrChicago3hr	01-01-2019 02:40:00	4.04902
010yrChicago3hr	01-01-2019 02:50:00	3.71371
010yrChicago3hr	01-01-2019 03:00:00	3.4336

;Rainfall (mm/hr)

010YrSCS24	01-01-2019 00:00:00	0.82
010YrSCS24	01-01-2019 00:10:00	0.82
010YrSCS24	01-01-2019 00:20:00	0.82
010YrSCS24	01-01-2019 00:30:00	0.82
010YrSCS24	01-01-2019 00:40:00	0.82
010YrSCS24	01-01-2019 00:50:00	0.82
010YrSCS24	01-01-2019 01:00:00	0.82
010YrSCS24	01-01-2019 01:10:00	0.82
010YrSCS24	01-01-2019 01:20:00	0.82
010YrSCS24	01-01-2019 01:30:00	0.82
010YrSCS24	01-01-2019 01:40:00	0.82
010YrSCS24	01-01-2019 01:50:00	0.82
010YrSCS24	01-01-2019 02:00:00	0.97
010YrSCS24	01-01-2019 02:10:00	0.97
010YrSCS24	01-01-2019 02:20:00	0.97
010YrSCS24	01-01-2019 02:30:00	0.97
010YrSCS24	01-01-2019 02:40:00	0.97
010YrSCS24	01-01-2019 02:50:00	0.97
010YrSCS24	01-01-2019 03:00:00	0.97
010YrSCS24	01-01-2019 03:10:00	0.97
010YrSCS24	01-01-2019 03:20:00	0.97
010YrSCS24	01-01-2019 03:30:00	0.97
010YrSCS24	01-01-2019 03:40:00	0.97
010YrSCS24	01-01-2019 03:50:00	0.97
010YrSCS24	01-01-2019 04:00:00	1.19
010YrSCS24	01-01-2019 04:10:00	1.19
010YrSCS24	01-01-2019 04:20:00	1.19
010YrSCS24	01-01-2019 04:30:00	1.19
010YrSCS24	01-01-2019 04:40:00	1.19
010YrSCS24	01-01-2019 04:50:00	1.19
010YrSCS24	01-01-2019 05:00:00	1.19
010YrSCS24	01-01-2019 05:10:00	1.19
010YrSCS24	01-01-2019 05:20:00	1.19
010YrSCS24	01-01-2019 05:30:00	1.19
010YrSCS24	01-01-2019 05:40:00	1.19
010YrSCS24	01-01-2019 05:50:00	1.19
010YrSCS24	01-01-2019 06:00:00	1.34
010YrSCS24	01-01-2019 06:10:00	1.34
010YrSCS24	01-01-2019 06:20:00	1.34
010YrSCS24	01-01-2019 06:30:00	1.34
010YrSCS24	01-01-2019 06:40:00	1.34
010YrSCS24	01-01-2019 06:50:00	1.34
010YrSCS24	01-01-2019 07:00:00	1.64
010YrSCS24	01-01-2019 07:10:00	1.64
010YrSCS24	01-01-2019 07:20:00	1.64
010YrSCS24	01-01-2019 07:30:00	1.64
010YrSCS24	01-01-2019 07:40:00	1.64
010YrSCS24	01-01-2019 07:50:00	1.64
010YrSCS24	01-01-2019 08:00:00	1.93
010YrSCS24	01-01-2019 08:10:00	1.93
010YrSCS24	01-01-2019 08:20:00	1.93
010YrSCS24	01-01-2019 08:30:00	2.08
010YrSCS24	01-01-2019 08:40:00	2.08
010YrSCS24	01-01-2019 08:50:00	2.08

010YrSCS24 01-01-2019 09:00:00 2.38
010YrSCS24 01-01-2019 09:10:00 2.38
010YrSCS24 01-01-2019 09:20:00 2.38
010YrSCS24 01-01-2019 09:30:00 2.68
010YrSCS24 01-01-2019 09:40:00 2.68
010YrSCS24 01-01-2019 09:50:00 2.68
010YrSCS24 01-01-2019 10:00:00 3.42
010YrSCS24 01-01-2019 10:10:00 3.42
010YrSCS24 01-01-2019 10:20:00 3.42
010YrSCS24 01-01-2019 10:30:00 4.61
010YrSCS24 01-01-2019 10:40:00 4.61
010YrSCS24 01-01-2019 10:50:00 4.61
010YrSCS24 01-01-2019 11:00:00 7.14
010YrSCS24 01-01-2019 11:10:00 7.14
010YrSCS24 01-01-2019 11:20:00 7.14
010YrSCS24 01-01-2019 11:30:00 22
010YrSCS24 01-01-2019 11:40:00 56.5
010YrSCS24 01-01-2019 11:50:00 90.99
010YrSCS24 01-01-2019 12:00:00 10.7
010YrSCS24 01-01-2019 12:10:00 10.7
010YrSCS24 01-01-2019 12:20:00 10.7
010YrSCS24 01-01-2019 12:30:00 5.5
010YrSCS24 01-01-2019 12:40:00 5.5
010YrSCS24 01-01-2019 12:50:00 5.5
010YrSCS24 01-01-2019 13:00:00 4.01
010YrSCS24 01-01-2019 13:10:00 4.01
010YrSCS24 01-01-2019 13:20:00 4.01
010YrSCS24 01-01-2019 13:30:00 3.12
010YrSCS24 01-01-2019 13:40:00 3.12
010YrSCS24 01-01-2019 13:50:00 3.12
010YrSCS24 01-01-2019 14:00:00 2.23
010YrSCS24 01-01-2019 14:10:00 2.23
010YrSCS24 01-01-2019 14:20:00 2.23
010YrSCS24 01-01-2019 14:30:00 2.23
010YrSCS24 01-01-2019 14:40:00 2.23
010YrSCS24 01-01-2019 14:50:00 2.23
010YrSCS24 01-01-2019 15:00:00 2.23
010YrSCS24 01-01-2019 15:10:00 2.23
010YrSCS24 01-01-2019 15:20:00 2.23
010YrSCS24 01-01-2019 15:30:00 2.23
010YrSCS24 01-01-2019 15:40:00 2.23
010YrSCS24 01-01-2019 15:50:00 2.23
010YrSCS24 01-01-2019 16:00:00 1.34
010YrSCS24 01-01-2019 16:10:00 1.34
010YrSCS24 01-01-2019 16:20:00 1.34
010YrSCS24 01-01-2019 16:30:00 1.34
010YrSCS24 01-01-2019 16:40:00 1.34
010YrSCS24 01-01-2019 16:50:00 1.34
010YrSCS24 01-01-2019 17:00:00 1.34
010YrSCS24 01-01-2019 17:10:00 1.34
010YrSCS24 01-01-2019 17:20:00 1.34
010YrSCS24 01-01-2019 17:30:00 1.34
010YrSCS24 01-01-2019 17:40:00 1.34
010YrSCS24 01-01-2019 17:50:00 1.34
010YrSCS24 01-01-2019 18:00:00 1.34
010YrSCS24 01-01-2019 18:10:00 1.34
010YrSCS24 01-01-2019 18:20:00 1.34
010YrSCS24 01-01-2019 18:30:00 1.34
010YrSCS24 01-01-2019 18:40:00 1.34
010YrSCS24 01-01-2019 18:50:00 1.34
010YrSCS24 01-01-2019 19:00:00 1.34
010YrSCS24 01-01-2019 19:10:00 1.34
010YrSCS24 01-01-2019 19:20:00 1.34
010YrSCS24 01-01-2019 19:30:00 1.34
010YrSCS24 01-01-2019 19:40:00 1.34
010YrSCS24 01-01-2019 19:50:00 1.34
010YrSCS24 01-01-2019 20:00:00 0.89
010YrSCS24 01-01-2019 20:10:00 0.89
010YrSCS24 01-01-2019 20:20:00 0.89
010YrSCS24 01-01-2019 20:30:00 0.89
010YrSCS24 01-01-2019 20:40:00 0.89
010YrSCS24 01-01-2019 20:50:00 0.89
010YrSCS24 01-01-2019 21:00:00 0.89
010YrSCS24 01-01-2019 21:10:00 0.89
010YrSCS24 01-01-2019 21:20:00 0.89
010YrSCS24 01-01-2019 21:30:00 0.89
010YrSCS24 01-01-2019 21:40:00 0.89
010YrSCS24 01-01-2019 21:50:00 0.89
010YrSCS24 01-01-2019 22:00:00 0.89
010YrSCS24 01-01-2019 22:10:00 0.89
010YrSCS24 01-01-2019 22:20:00 0.89
010YrSCS24 01-01-2019 22:30:00 0.89
010YrSCS24 01-01-2019 22:40:00 0.89
010YrSCS24 01-01-2019 22:50:00 0.89
010YrSCS24 01-01-2019 23:00:00 0.89
010YrSCS24 01-01-2019 23:10:00 0.89
010YrSCS24 01-01-2019 23:20:00 0.89
010YrSCS24 01-01-2019 23:30:00 0.89
010YrSCS24 01-01-2019 23:40:00 0.89
010YrSCS24 01-01-2019 23:50:00 0.89

;Rainfall (mm/hr)
025yrChicago3hr 01-01-2019 00:00:00 0
025yrChicago3hr 01-01-2019 00:10:00 4.9336
025yrChicago3hr 01-01-2019 00:20:00 6.15217
025yrChicago3hr 01-01-2019 00:30:00 8.28157
025yrChicago3hr 01-01-2019 00:40:00 13.00553
025yrChicago3hr 01-01-2019 00:50:00 33.04079
025yrChicago3hr 01-01-2019 01:00:00 144.693
025yrChicago3hr 01-01-2019 01:10:00 43.90416
025yrChicago3hr 01-01-2019 01:20:00 22.22391
025yrChicago3hr 01-01-2019 01:30:00 14.85162
025yrChicago3hr 01-01-2019 01:40:00 11.19158
025yrChicago3hr 01-01-2019 01:50:00 9.01374
025yrChicago3hr 01-01-2019 02:00:00 7.57085
025yrChicago3hr 01-01-2019 02:10:00 6.54433
025yrChicago3hr 01-01-2019 02:20:00 5.77608
025yrChicago3hr 01-01-2019 02:30:00 5.17898
025yrChicago3hr 01-01-2019 02:40:00 4.7011
025yrChicago3hr 01-01-2019 02:50:00 4.30965
025yrChicago3hr 01-01-2019 03:00:00 3.98283

;Rainfall (mm/hr)
025YrSCS24 01-01-2019 00:00:00 0.96
025YrSCS24 01-01-2019 00:10:00 0.96
025YrSCS24 01-01-2019 00:20:00 0.96
025YrSCS24 01-01-2019 00:30:00 0.96
025YrSCS24 01-01-2019 00:40:00 0.96
025YrSCS24 01-01-2019 00:50:00 0.96
025YrSCS24 01-01-2019 01:00:00 0.96
025YrSCS24 01-01-2019 01:10:00 0.96
025YrSCS24 01-01-2019 01:20:00 0.96
025YrSCS24 01-01-2019 01:30:00 0.96
025YrSCS24 01-01-2019 01:40:00 0.96
025YrSCS24 01-01-2019 01:50:00 0.96
025YrSCS24 01-01-2019 02:00:00 1.13
025YrSCS24 01-01-2019 02:10:00 1.13
025YrSCS24 01-01-2019 02:20:00 1.13
025YrSCS24 01-01-2019 02:30:00 1.13
025YrSCS24 01-01-2019 02:40:00 1.13
025YrSCS24 01-01-2019 02:50:00 1.13
025YrSCS24 01-01-2019 03:00:00 1.13
025YrSCS24 01-01-2019 03:10:00 1.13
025YrSCS24 01-01-2019 03:20:00 1.13
025YrSCS24 01-01-2019 03:30:00 1.13
025YrSCS24 01-01-2019 03:40:00 1.13
025YrSCS24 01-01-2019 03:50:00 1.13
025YrSCS24 01-01-2019 04:00:00 1.39
025YrSCS24 01-01-2019 04:10:00 1.39
025YrSCS24 01-01-2019 04:20:00 1.39

025YrSCS24	01-01-2019 04:30:00	1.39
025YrSCS24	01-01-2019 04:40:00	1.39
025YrSCS24	01-01-2019 04:50:00	1.39
025YrSCS24	01-01-2019 05:00:00	1.39
025YrSCS24	01-01-2019 05:10:00	1.39
025YrSCS24	01-01-2019 05:20:00	1.39
025YrSCS24	01-01-2019 05:30:00	1.39
025YrSCS24	01-01-2019 05:40:00	1.39
025YrSCS24	01-01-2019 05:50:00	1.39
025YrSCS24	01-01-2019 06:00:00	1.56
025YrSCS24	01-01-2019 06:10:00	1.56
025YrSCS24	01-01-2019 06:20:00	1.56
025YrSCS24	01-01-2019 06:30:00	1.56
025YrSCS24	01-01-2019 06:40:00	1.56
025YrSCS24	01-01-2019 06:50:00	1.56
025YrSCS24	01-01-2019 07:00:00	1.91
025YrSCS24	01-01-2019 07:10:00	1.91
025YrSCS24	01-01-2019 07:20:00	1.91
025YrSCS24	01-01-2019 07:30:00	1.91
025YrSCS24	01-01-2019 07:40:00	1.91
025YrSCS24	01-01-2019 07:50:00	1.91
025YrSCS24	01-01-2019 08:00:00	2.26
025YrSCS24	01-01-2019 08:10:00	2.26
025YrSCS24	01-01-2019 08:20:00	2.26
025YrSCS24	01-01-2019 08:30:00	2.43
025YrSCS24	01-01-2019 08:40:00	2.43
025YrSCS24	01-01-2019 08:50:00	2.43
025YrSCS24	01-01-2019 09:00:00	2.78
025YrSCS24	01-01-2019 09:10:00	2.78
025YrSCS24	01-01-2019 09:20:00	2.78
025YrSCS24	01-01-2019 09:30:00	3.13
025YrSCS24	01-01-2019 09:40:00	3.13
025YrSCS24	01-01-2019 09:50:00	3.13
025YrSCS24	01-01-2019 10:00:00	4
025YrSCS24	01-01-2019 10:10:00	4
025YrSCS24	01-01-2019 10:20:00	4
025YrSCS24	01-01-2019 10:30:00	5.39
025YrSCS24	01-01-2019 10:40:00	5.39
025YrSCS24	01-01-2019 10:50:00	5.39
025YrSCS24	01-01-2019 11:00:00	8.34
025YrSCS24	01-01-2019 11:10:00	8.34
025YrSCS24	01-01-2019 11:20:00	8.34
025YrSCS24	01-01-2019 11:30:00	25.73
025YrSCS24	01-01-2019 11:40:00	66.05
025YrSCS24	01-01-2019 11:50:00	106.38
025YrSCS24	01-01-2019 12:00:00	12.52
025YrSCS24	01-01-2019 12:10:00	12.52
025YrSCS24	01-01-2019 12:20:00	12.52
025YrSCS24	01-01-2019 12:30:00	6.43
025YrSCS24	01-01-2019 12:40:00	6.43
025YrSCS24	01-01-2019 12:50:00	6.43
025YrSCS24	01-01-2019 13:00:00	4.69
025YrSCS24	01-01-2019 13:10:00	4.69
025YrSCS24	01-01-2019 13:20:00	4.69
025YrSCS24	01-01-2019 13:30:00	3.65
025YrSCS24	01-01-2019 13:40:00	3.65
025YrSCS24	01-01-2019 13:50:00	3.65
025YrSCS24	01-01-2019 14:00:00	2.61
025YrSCS24	01-01-2019 14:10:00	2.61
025YrSCS24	01-01-2019 14:20:00	2.61
025YrSCS24	01-01-2019 14:30:00	2.61
025YrSCS24	01-01-2019 14:40:00	2.61
025YrSCS24	01-01-2019 14:50:00	2.61
025YrSCS24	01-01-2019 15:00:00	2.61
025YrSCS24	01-01-2019 15:10:00	2.61
025YrSCS24	01-01-2019 15:20:00	2.61
025YrSCS24	01-01-2019 15:30:00	2.61
025YrSCS24	01-01-2019 15:40:00	2.61
025YrSCS24	01-01-2019 15:50:00	2.61
025YrSCS24	01-01-2019 16:00:00	1.56
025YrSCS24	01-01-2019 16:10:00	1.56
025YrSCS24	01-01-2019 16:20:00	1.56
025YrSCS24	01-01-2019 16:30:00	1.56
025YrSCS24	01-01-2019 16:40:00	1.56
025YrSCS24	01-01-2019 16:50:00	1.56
025YrSCS24	01-01-2019 17:00:00	1.56
025YrSCS24	01-01-2019 17:10:00	1.56
025YrSCS24	01-01-2019 17:20:00	1.56
025YrSCS24	01-01-2019 17:30:00	1.56
025YrSCS24	01-01-2019 17:40:00	1.56
025YrSCS24	01-01-2019 17:50:00	1.56
025YrSCS24	01-01-2019 18:00:00	1.56
025YrSCS24	01-01-2019 18:10:00	1.56
025YrSCS24	01-01-2019 18:20:00	1.56
025YrSCS24	01-01-2019 18:30:00	1.56
025YrSCS24	01-01-2019 18:40:00	1.56
025YrSCS24	01-01-2019 18:50:00	1.56
025YrSCS24	01-01-2019 19:00:00	1.56
025YrSCS24	01-01-2019 19:10:00	1.56
025YrSCS24	01-01-2019 19:20:00	1.56
025YrSCS24	01-01-2019 19:30:00	1.56
025YrSCS24	01-01-2019 19:40:00	1.56
025YrSCS24	01-01-2019 19:50:00	1.56
025YrSCS24	01-01-2019 20:00:00	1.04
025YrSCS24	01-01-2019 20:10:00	1.04
025YrSCS24	01-01-2019 20:20:00	1.04
025YrSCS24	01-01-2019 20:30:00	1.04
025YrSCS24	01-01-2019 20:40:00	1.04
025YrSCS24	01-01-2019 20:50:00	1.04
025YrSCS24	01-01-2019 21:00:00	1.04
025YrSCS24	01-01-2019 21:10:00	1.04
025YrSCS24	01-01-2019 21:20:00	1.04
025YrSCS24	01-01-2019 21:30:00	1.04
025YrSCS24	01-01-2019 21:40:00	1.04
025YrSCS24	01-01-2019 21:50:00	1.04
025YrSCS24	01-01-2019 22:00:00	1.04
025YrSCS24	01-01-2019 22:10:00	1.04
025YrSCS24	01-01-2019 22:20:00	1.04
025YrSCS24	01-01-2019 22:30:00	1.04
025YrSCS24	01-01-2019 22:40:00	1.04
025YrSCS24	01-01-2019 22:50:00	1.04
025YrSCS24	01-01-2019 23:00:00	1.04
025YrSCS24	01-01-2019 23:10:00	1.04
025YrSCS24	01-01-2019 23:20:00	1.04
025YrSCS24	01-01-2019 23:30:00	1.04
025YrSCS24	01-01-2019 23:40:00	1.04
025YrSCS24	01-01-2019 23:50:00	1.04

;Rainfall (mm/hr)

050yrChicago3hr	01-01-2019 00:00:00	0
050yrChicago3hr	01-01-2019 00:10:00	5.46715
050yrChicago3hr	01-01-2019 00:20:00	6.8204
050yrChicago3hr	01-01-2019 00:30:00	9.18659
050yrChicago3hr	01-01-2019 00:40:00	14.44064
050yrChicago3hr	01-01-2019 00:50:00	36.76423
050yrChicago3hr	01-01-2019 01:00:00	161.4707
050yrChicago3hr	01-01-2019 01:10:00	48.876
050yrChicago3hr	01-01-2019 01:20:00	24.70426
050yrChicago3hr	01-01-2019 01:30:00	16.49475
050yrChicago3hr	01-01-2019 01:40:00	12.42227
050yrChicago3hr	01-01-2019 01:50:00	10.00043
050yrChicago3hr	01-01-2019 02:00:00	8.39661
050yrChicago3hr	01-01-2019 02:10:00	7.256
050yrChicago3hr	01-01-2019 02:20:00	6.40264
050yrChicago3hr	01-01-2019 02:30:00	5.73956
050yrChicago3hr	01-01-2019 02:40:00	5.20902
050yrChicago3hr	01-01-2019 02:50:00	4.77451
050yrChicago3hr	01-01-2019 03:00:00	4.41182

;Rainfall (mm/hr)

050YrSCS24	01-01-2019 00:00:00	1.06
050YrSCS24	01-01-2019 00:10:00	1.06
050YrSCS24	01-01-2019 00:20:00	1.06
050YrSCS24	01-01-2019 00:30:00	1.06
050YrSCS24	01-01-2019 00:40:00	1.06
050YrSCS24	01-01-2019 00:50:00	1.06
050YrSCS24	01-01-2019 01:00:00	1.06
050YrSCS24	01-01-2019 01:10:00	1.06
050YrSCS24	01-01-2019 01:20:00	1.06
050YrSCS24	01-01-2019 01:30:00	1.06
050YrSCS24	01-01-2019 01:40:00	1.06
050YrSCS24	01-01-2019 01:50:00	1.06
050YrSCS24	01-01-2019 02:00:00	1.25
050YrSCS24	01-01-2019 02:10:00	1.25
050YrSCS24	01-01-2019 02:20:00	1.25
050YrSCS24	01-01-2019 02:30:00	1.25
050YrSCS24	01-01-2019 02:40:00	1.25
050YrSCS24	01-01-2019 02:50:00	1.25
050YrSCS24	01-01-2019 03:00:00	1.25
050YrSCS24	01-01-2019 03:10:00	1.25
050YrSCS24	01-01-2019 03:20:00	1.25
050YrSCS24	01-01-2019 03:30:00	1.25
050YrSCS24	01-01-2019 03:40:00	1.25
050YrSCS24	01-01-2019 03:50:00	1.25
050YrSCS24	01-01-2019 04:00:00	1.54
050YrSCS24	01-01-2019 04:10:00	1.54
050YrSCS24	01-01-2019 04:20:00	1.54
050YrSCS24	01-01-2019 04:30:00	1.54
050YrSCS24	01-01-2019 04:40:00	1.54
050YrSCS24	01-01-2019 04:50:00	1.54
050YrSCS24	01-01-2019 05:00:00	1.54
050YrSCS24	01-01-2019 05:10:00	1.54
050YrSCS24	01-01-2019 05:20:00	1.54
050YrSCS24	01-01-2019 05:30:00	1.54
050YrSCS24	01-01-2019 05:40:00	1.54
050YrSCS24	01-01-2019 05:50:00	1.54
050YrSCS24	01-01-2019 06:00:00	1.74
050YrSCS24	01-01-2019 06:10:00	1.74
050YrSCS24	01-01-2019 06:20:00	1.74
050YrSCS24	01-01-2019 06:30:00	1.74
050YrSCS24	01-01-2019 06:40:00	1.74
050YrSCS24	01-01-2019 06:50:00	1.74
050YrSCS24	01-01-2019 07:00:00	2.12
050YrSCS24	01-01-2019 07:10:00	2.12
050YrSCS24	01-01-2019 07:20:00	2.12
050YrSCS24	01-01-2019 07:30:00	2.12
050YrSCS24	01-01-2019 07:40:00	2.12
050YrSCS24	01-01-2019 07:50:00	2.12
050YrSCS24	01-01-2019 08:00:00	2.51
050YrSCS24	01-01-2019 08:10:00	2.51
050YrSCS24	01-01-2019 08:20:00	2.51
050YrSCS24	01-01-2019 08:30:00	2.7
050YrSCS24	01-01-2019 08:40:00	2.7
050YrSCS24	01-01-2019 08:50:00	2.7
050YrSCS24	01-01-2019 09:00:00	3.09
050YrSCS24	01-01-2019 09:10:00	3.09
050YrSCS24	01-01-2019 09:20:00	3.09
050YrSCS24	01-01-2019 09:30:00	3.48
050YrSCS24	01-01-2019 09:40:00	3.48
050YrSCS24	01-01-2019 09:50:00	3.48
050YrSCS24	01-01-2019 10:00:00	4.44
050YrSCS24	01-01-2019 10:10:00	4.44
050YrSCS24	01-01-2019 10:20:00	4.44
050YrSCS24	01-01-2019 10:30:00	5.98
050YrSCS24	01-01-2019 10:40:00	5.98
050YrSCS24	01-01-2019 10:50:00	5.98
050YrSCS24	01-01-2019 11:00:00	9.27
050YrSCS24	01-01-2019 11:10:00	9.27
050YrSCS24	01-01-2019 11:20:00	9.27
050YrSCS24	01-01-2019 11:30:00	28.57
050YrSCS24	01-01-2019 11:40:00	73.36
050YrSCS24	01-01-2019 11:50:00	118.15
050YrSCS24	01-01-2019 12:00:00	13.9
050YrSCS24	01-01-2019 12:10:00	13.9
050YrSCS24	01-01-2019 12:20:00	13.9
050YrSCS24	01-01-2019 12:30:00	7.14
050YrSCS24	01-01-2019 12:40:00	7.14
050YrSCS24	01-01-2019 12:50:00	7.14
050YrSCS24	01-01-2019 13:00:00	5.21
050YrSCS24	01-01-2019 13:10:00	5.21
050YrSCS24	01-01-2019 13:20:00	5.21
050YrSCS24	01-01-2019 13:30:00	4.05
050YrSCS24	01-01-2019 13:40:00	4.05
050YrSCS24	01-01-2019 13:50:00	4.05
050YrSCS24	01-01-2019 14:00:00	2.9
050YrSCS24	01-01-2019 14:10:00	2.9
050YrSCS24	01-01-2019 14:20:00	2.9
050YrSCS24	01-01-2019 14:30:00	2.9
050YrSCS24	01-01-2019 14:40:00	2.9
050YrSCS24	01-01-2019 14:50:00	2.9
050YrSCS24	01-01-2019 15:00:00	2.9
050YrSCS24	01-01-2019 15:10:00	2.9
050YrSCS24	01-01-2019 15:20:00	2.9
050YrSCS24	01-01-2019 15:30:00	2.9
050YrSCS24	01-01-2019 15:40:00	2.9
050YrSCS24	01-01-2019 15:50:00	2.9
050YrSCS24	01-01-2019 16:00:00	1.74
050YrSCS24	01-01-2019 16:10:00	1.74
050YrSCS24	01-01-2019 16:20:00	1.74
050YrSCS24	01-01-2019 16:30:00	1.74
050YrSCS24	01-01-2019 16:40:00	1.74
050YrSCS24	01-01-2019 16:50:00	1.74
050YrSCS24	01-01-2019 17:00:00	1.74
050YrSCS24	01-01-2019 17:10:00	1.74
050YrSCS24	01-01-2019 17:20:00	1.74
050YrSCS24	01-01-2019 17:30:00	1.74
050YrSCS24	01-01-2019 17:40:00	1.74
050YrSCS24	01-01-2019 17:50:00	1.74
050YrSCS24	01-01-2019 18:00:00	1.74
050YrSCS24	01-01-2019 18:10:00	1.74
050YrSCS24	01-01-2019 18:20:00	1.74
050YrSCS24	01-01-2019 18:30:00	1.74
050YrSCS24	01-01-2019 18:40:00	1.74
050YrSCS24	01-01-2019 18:50:00	1.74
050YrSCS24	01-01-2019 19:00:00	1.74
050YrSCS24	01-01-2019 19:10:00	1.74
050YrSCS24	01-01-2019 19:20:00	1.74
050YrSCS24	01-01-2019 19:30:00	1.74
050YrSCS24	01-01-2019 19:40:00	1.74
050YrSCS24	01-01-2019 19:50:00	1.74
050YrSCS24	01-01-2019 20:00:00	1.16
050YrSCS24	01-01-2019 20:10:00	1.16
050YrSCS24	01-01-2019 20:20:00	1.16
050YrSCS24	01-01-2019 20:30:00	1.16
050YrSCS24	01-01-2019 20:40:00	1.16
050YrSCS24	01-01-2019 20:50:00	1.16
050YrSCS24	01-01-2019 21:00:00	1.16
050YrSCS24	01-01-2019 21:10:00	1.16
050YrSCS24	01-01-2019 21:20:00	1.16
050YrSCS24	01-01-2019 21:30:00	1.16
050YrSCS24	01-01-2019 21:40:00	1.16
050YrSCS24	01-01-2019 21:50:00	1.16
050YrSCS24	01-01-2019 22:00:00	1.16
050YrSCS24	01-01-2019 22:10:00	1.16
050YrSCS24	01-01-2019 22:20:00	1.16
050YrSCS24	01-01-2019 22:30:00	1.16
050YrSCS24	01-01-2019 22:40:00	1.16
050YrSCS24	01-01-2019 22:50:00	1.16
050YrSCS24	01-01-2019 23:00:00	1.16
050YrSCS24	01-01-2019 23:10:00	1.16

```
050YrSCS24      01-01-2019 23:20:00   1.16
050YrSCS24      01-01-2019 23:30:00   1.16
050YrSCS24      01-01-2019 23:40:00   1.16
050YrSCS24      01-01-2019 23:50:00   1.16

;Rainfall (mm/hr)
100yrChicago3hr  01-01-2019 00:00:00   0
100yrChicago3hr  01-01-2019 00:10:00   6.04573
100yrChicago3hr  01-01-2019 00:20:00   7.54219
100yrChicago3hr  01-01-2019 00:30:00   10.1588
100yrChicago3hr  01-01-2019 00:40:00   15.96889
100yrChicago3hr  01-01-2019 00:50:00   40.65497
100yrChicago3hr  01-01-2019 01:00:00   178.559
100yrChicago3hr  01-01-2019 01:10:00   54.04853
100yrChicago3hr  01-01-2019 01:20:00   27.3187
100yrChicago3hr  01-01-2019 01:30:00   18.24039
100yrChicago3hr  01-01-2019 01:40:00   13.73692
100yrChicago3hr  01-01-2019 01:50:00   11.05876
100yrChicago3hr  01-01-2019 02:00:00   9.28521
100yrChicago3hr  01-01-2019 02:10:00   8.02389
100yrChicago3hr  01-01-2019 02:20:00   7.08022
100yrChicago3hr  01-01-2019 02:30:00   6.34698
100yrChicago3hr  01-01-2019 02:40:00   5.76029
100yrChicago3hr  01-01-2019 02:50:00   5.27978
100yrChicago3hr  01-01-2019 03:00:00   4.87871

;Rainfall (mm/hr)
100yrChicago3hr+20% 01-01-2019 00:00:00   0
100yrChicago3hr+20% 01-01-2019 00:10:00   7.25488
100yrChicago3hr+20% 01-01-2019 00:20:00   9.05063
100yrChicago3hr+20% 01-01-2019 00:30:00   12.19056
100yrChicago3hr+20% 01-01-2019 00:40:00   19.16267
100yrChicago3hr+20% 01-01-2019 00:50:00   48.78596
100yrChicago3hr+20% 01-01-2019 01:00:00   214.2708
100yrChicago3hr+20% 01-01-2019 01:10:00   64.85824
100yrChicago3hr+20% 01-01-2019 01:20:00   32.78244
100yrChicago3hr+20% 01-01-2019 01:30:00   21.88847
100yrChicago3hr+20% 01-01-2019 01:40:00   16.4843
100yrChicago3hr+20% 01-01-2019 01:50:00   13.27051
100yrChicago3hr+20% 01-01-2019 02:00:00   11.14225
100yrChicago3hr+20% 01-01-2019 02:10:00   9.62867
100yrChicago3hr+20% 01-01-2019 02:20:00   8.49626
100yrChicago3hr+20% 01-01-2019 02:30:00   7.61638
100yrChicago3hr+20% 01-01-2019 02:40:00   6.91235
100yrChicago3hr+20% 01-01-2019 02:50:00   6.33574
100yrChicago3hr+20% 01-01-2019 03:00:00   5.85445

;Rainfall (mm/hr)
100YrSCS12hr    01-01-2019 0:00:00    2.4
100YrSCS12hr    01-01-2019 0:15:00    2.4
100YrSCS12hr    01-01-2019 0:30:00    2.4
100YrSCS12hr    01-01-2019 0:45:00    2.4
100YrSCS12hr    01-01-2019 1:00:00    2.4
100YrSCS12hr    01-01-2019 1:15:00    2.4
100YrSCS12hr    01-01-2019 1:30:00    2.4
100YrSCS12hr    01-01-2019 1:45:00    2.4
100YrSCS12hr    01-01-2019 2:00:00    2.88
100YrSCS12hr    01-01-2019 2:15:00    2.88
100YrSCS12hr    01-01-2019 2:30:00    2.88
100YrSCS12hr    01-01-2019 2:45:00    2.88
100YrSCS12hr    01-01-2019 3:00:00    3.84
100YrSCS12hr    01-01-2019 3:15:00    3.84
100YrSCS12hr    01-01-2019 3:30:00    3.84
100YrSCS12hr    01-01-2019 3:45:00    3.84
100YrSCS12hr    01-01-2019 4:00:00    5.76
100YrSCS12hr    01-01-2019 4:15:00    5.76
100YrSCS12hr    01-01-2019 4:30:00    7.68
100YrSCS12hr    01-01-2019 4:45:00    7.68
100YrSCS12hr    01-01-2019 5:00:00    11.52
100YrSCS12hr    01-01-2019 5:15:00    11.52
100YrSCS12hr    01-01-2019 5:30:00    46.08
100YrSCS12hr    01-01-2019 5:45:00    126.72
100YrSCS12hr    01-01-2019 6:00:00    17.28
100YrSCS12hr    01-01-2019 6:15:00    17.28
100YrSCS12hr    01-01-2019 6:30:00    7.68
100YrSCS12hr    01-01-2019 6:45:00    7.68
100YrSCS12hr    01-01-2019 7:00:00    5.76
100YrSCS12hr    01-01-2019 7:15:00    5.76
100YrSCS12hr    01-01-2019 7:30:00    5.76
100YrSCS12hr    01-01-2019 7:45:00    5.76
100YrSCS12hr    01-01-2019 8:00:00    3.36
100YrSCS12hr    01-01-2019 8:15:00    3.36
100YrSCS12hr    01-01-2019 8:30:00    3.36
100YrSCS12hr    01-01-2019 8:45:00    3.36
100YrSCS12hr    01-01-2019 9:00:00    3.36
100YrSCS12hr    01-01-2019 9:15:00    3.36
100YrSCS12hr    01-01-2019 9:30:00    3.36
100YrSCS12hr    01-01-2019 9:45:00    3.36
100YrSCS12hr    01-01-2019 10:00:00   1.92
100YrSCS12hr    01-01-2019 10:15:00   1.92
100YrSCS12hr    01-01-2019 10:30:00   1.92
100YrSCS12hr    01-01-2019 10:45:00   1.92
100YrSCS12hr    01-01-2019 11:00:00   1.92
100YrSCS12hr    01-01-2019 11:15:00   1.92
100YrSCS12hr    01-01-2019 11:30:00   1.92
100YrSCS12hr    01-01-2019 11:45:00   1.92
100YrSCS12hr    01-01-2019 12:00:00   0

;Rainfall (mm/hr)
100YrSCS24      01/01/2019 00:00:00   1.17
100YrSCS24      01/01/2019 00:10:00   1.17
100YrSCS24      01/01/2019 00:20:00   1.17
100YrSCS24      01/01/2019 00:30:00   1.17
100YrSCS24      01/01/2019 00:40:00   1.17
100YrSCS24      01/01/2019 00:50:00   1.17
100YrSCS24      01/01/2019 01:00:00   1.17
100YrSCS24      01/01/2019 01:10:00   1.17
100YrSCS24      01/01/2019 01:20:00   1.17
100YrSCS24      01/01/2019 01:30:00   1.17
100YrSCS24      01/01/2019 01:40:00   1.17
100YrSCS24      01/01/2019 01:50:00   1.17
100YrSCS24      01/01/2019 02:00:00   1.39
100YrSCS24      01/01/2019 02:10:00   1.39
100YrSCS24      01/01/2019 02:20:00   1.39
100YrSCS24      01/01/2019 02:30:00   1.39
100YrSCS24      01/01/2019 02:40:00   1.39
100YrSCS24      01/01/2019 02:50:00   1.39
100YrSCS24      01/01/2019 03:00:00   1.39
100YrSCS24      01/01/2019 03:10:00   1.39
100YrSCS24      01/01/2019 03:20:00   1.39
100YrSCS24      01/01/2019 03:30:00   1.39
100YrSCS24      01/01/2019 03:40:00   1.39
100YrSCS24      01/01/2019 03:50:00   1.39
100YrSCS24      01/01/2019 04:00:00   1.71
100YrSCS24      01/01/2019 04:10:00   1.71
100YrSCS24      01/01/2019 04:20:00   1.71
100YrSCS24      01/01/2019 04:30:00   1.71
100YrSCS24      01/01/2019 04:40:00   1.71
100YrSCS24      01/01/2019 04:50:00   1.71
100YrSCS24      01/01/2019 05:00:00   1.71
100YrSCS24      01/01/2019 05:10:00   1.71
100YrSCS24      01/01/2019 05:20:00   1.71
100YrSCS24      01/01/2019 05:30:00   1.71
100YrSCS24      01/01/2019 05:40:00   1.71
100YrSCS24      01/01/2019 05:50:00   1.71
100YrSCS24      01/01/2019 06:00:00   1.92
100YrSCS24      01/01/2019 06:10:00   1.92
100YrSCS24      01/01/2019 06:20:00   1.92
100YrSCS24      01/01/2019 06:30:00   1.92
100YrSCS24      01/01/2019 06:40:00   1.92
```

100YrSCS24	01/01/2019 06:50:00	1.92
100YrSCS24	01/01/2019 07:00:00	2.35
100YrSCS24	01/01/2019 07:10:00	2.35
100YrSCS24	01/01/2019 07:20:00	2.35
100YrSCS24	01/01/2019 07:30:00	2.35
100YrSCS24	01/01/2019 07:40:00	2.35
100YrSCS24	01/01/2019 07:50:00	2.35
100YrSCS24	01/01/2019 08:00:00	2.78
100YrSCS24	01/01/2019 08:10:00	2.78
100YrSCS24	01/01/2019 08:20:00	2.78
100YrSCS24	01/01/2019 08:30:00	2.99
100YrSCS24	01/01/2019 08:40:00	2.99
100YrSCS24	01/01/2019 08:50:00	2.99
100YrSCS24	01/01/2019 09:00:00	3.42
100YrSCS24	01/01/2019 09:10:00	3.42
100YrSCS24	01/01/2019 09:20:00	3.42
100YrSCS24	01/01/2019 09:30:00	3.84
100YrSCS24	01/01/2019 09:40:00	3.84
100YrSCS24	01/01/2019 09:50:00	3.84
100YrSCS24	01/01/2019 10:00:00	4.91
100YrSCS24	01/01/2019 10:10:00	4.91
100YrSCS24	01/01/2019 10:20:00	4.91
100YrSCS24	01/01/2019 10:30:00	6.62
100YrSCS24	01/01/2019 10:40:00	6.62
100YrSCS24	01/01/2019 10:50:00	6.62
100YrSCS24	01/01/2019 11:00:00	10.25
100YrSCS24	01/01/2019 11:10:00	10.25
100YrSCS24	01/01/2019 11:20:00	10.25
100YrSCS24	01/01/2019 11:30:00	31.6
100YrSCS24	01/01/2019 11:40:00	81.12
100YrSCS24	01/01/2019 11:50:00	130.65
100YrSCS24	01/01/2019 12:00:00	15.37
100YrSCS24	01/01/2019 12:10:00	15.37
100YrSCS24	01/01/2019 12:20:00	15.37
100YrSCS24	01/01/2019 12:30:00	7.9
100YrSCS24	01/01/2019 12:40:00	7.9
100YrSCS24	01/01/2019 12:50:00	7.9
100YrSCS24	01/01/2019 13:00:00	5.76
100YrSCS24	01/01/2019 13:10:00	5.76
100YrSCS24	01/01/2019 13:20:00	5.76
100YrSCS24	01/01/2019 13:30:00	4.48
100YrSCS24	01/01/2019 13:40:00	4.48
100YrSCS24	01/01/2019 13:50:00	4.48
100YrSCS24	01/01/2019 14:00:00	3.2
100YrSCS24	01/01/2019 14:10:00	3.2
100YrSCS24	01/01/2019 14:20:00	3.2
100YrSCS24	01/01/2019 14:30:00	3.2
100YrSCS24	01/01/2019 14:40:00	3.2
100YrSCS24	01/01/2019 14:50:00	3.2
100YrSCS24	01/01/2019 15:00:00	3.2
100YrSCS24	01/01/2019 15:10:00	3.2
100YrSCS24	01/01/2019 15:20:00	3.2
100YrSCS24	01/01/2019 15:30:00	3.2
100YrSCS24	01/01/2019 15:40:00	3.2
100YrSCS24	01/01/2019 15:50:00	3.2
100YrSCS24	01/01/2019 16:00:00	1.92
100YrSCS24	01/01/2019 16:10:00	1.92
100YrSCS24	01/01/2019 16:20:00	1.92
100YrSCS24	01/01/2019 16:30:00	1.92
100YrSCS24	01/01/2019 16:40:00	1.92
100YrSCS24	01/01/2019 16:50:00	1.92
100YrSCS24	01/01/2019 17:00:00	1.92
100YrSCS24	01/01/2019 17:10:00	1.92
100YrSCS24	01/01/2019 17:20:00	1.92
100YrSCS24	01/01/2019 17:30:00	1.92
100YrSCS24	01/01/2019 17:40:00	1.92
100YrSCS24	01/01/2019 17:50:00	1.92
100YrSCS24	01/01/2019 18:00:00	1.92
100YrSCS24	01/01/2019 18:10:00	1.92
100YrSCS24	01/01/2019 18:20:00	1.92
100YrSCS24	01/01/2019 18:30:00	1.92
100YrSCS24	01/01/2019 18:40:00	1.92
100YrSCS24	01/01/2019 18:50:00	1.92
100YrSCS24	01/01/2019 19:00:00	1.92
100YrSCS24	01/01/2019 19:10:00	1.92
100YrSCS24	01/01/2019 19:20:00	1.92
100YrSCS24	01/01/2019 19:30:00	1.92
100YrSCS24	01/01/2019 19:40:00	1.92
100YrSCS24	01/01/2019 19:50:00	1.92
100YrSCS24	01/01/2019 20:00:00	1.28
100YrSCS24	01/01/2019 20:10:00	1.28
100YrSCS24	01/01/2019 20:20:00	1.28
100YrSCS24	01/01/2019 20:30:00	1.28
100YrSCS24	01/01/2019 20:40:00	1.28
100YrSCS24	01/01/2019 20:50:00	1.28
100YrSCS24	01/01/2019 21:00:00	1.28
100YrSCS24	01/01/2019 21:10:00	1.28
100YrSCS24	01/01/2019 21:20:00	1.28
100YrSCS24	01/01/2019 21:30:00	1.28
100YrSCS24	01/01/2019 21:40:00	1.28
100YrSCS24	01/01/2019 21:50:00	1.28
100YrSCS24	01/01/2019 22:00:00	1.28
100YrSCS24	01/01/2019 22:10:00	1.28
100YrSCS24	01/01/2019 22:20:00	1.28
100YrSCS24	01/01/2019 22:30:00	1.28
100YrSCS24	01/01/2019 22:40:00	1.28
100YrSCS24	01/01/2019 22:50:00	1.28
100YrSCS24	01/01/2019 23:00:00	1.28
100YrSCS24	01/01/2019 23:10:00	1.28
100YrSCS24	01/01/2019 23:20:00	1.28
100YrSCS24	01/01/2019 23:30:00	1.28
100YrSCS24	01/01/2019 23:40:00	1.28
100YrSCS24	01/01/2019 23:50:00	1.28

;Rainfall (mm/hr)

100YrSCS24+20%	01-01-2019 00:00:00	1.404
100YrSCS24+20%	01-01-2019 00:10:00	1.404
100YrSCS24+20%	01-01-2019 00:20:00	1.404
100YrSCS24+20%	01-01-2019 00:30:00	1.404
100YrSCS24+20%	01-01-2019 00:40:00	1.404
100YrSCS24+20%	01-01-2019 00:50:00	1.404
100YrSCS24+20%	01-01-2019 01:00:00	1.404
100YrSCS24+20%	01-01-2019 01:10:00	1.404
100YrSCS24+20%	01-01-2019 01:20:00	1.404
100YrSCS24+20%	01-01-2019 01:30:00	1.404
100YrSCS24+20%	01-01-2019 01:40:00	1.404
100YrSCS24+20%	01-01-2019 01:50:00	1.404
100YrSCS24+20%	01-01-2019 02:00:00	1.668
100YrSCS24+20%	01-01-2019 02:10:00	1.668
100YrSCS24+20%	01-01-2019 02:20:00	1.668
100YrSCS24+20%	01-01-2019 02:30:00	1.668
100YrSCS24+20%	01-01-2019 02:40:00	1.668
100YrSCS24+20%	01-01-2019 02:50:00	1.668
100YrSCS24+20%	01-01-2019 03:00:00	1.668
100YrSCS24+20%	01-01-2019 03:10:00	1.668
100YrSCS24+20%	01-01-2019 03:20:00	1.668
100YrSCS24+20%	01-01-2019 03:30:00	1.668
100YrSCS24+20%	01-01-2019 03:40:00	1.668
100YrSCS24+20%	01-01-2019 03:50:00	1.668
100YrSCS24+20%	01-01-2019 04:00:00	2.052
100YrSCS24+20%	01-01-2019 04:10:00	2.052
100YrSCS24+20%	01-01-2019 04:20:00	2.052
100YrSCS24+20%	01-01-2019 04:30:00	2.052
100YrSCS24+20%	01-01-2019 04:40:00	2.052
100YrSCS24+20%	01-01-2019 04:50:00	2.052
100YrSCS24+20%	01-01-2019 05:00:00	2.052
100YrSCS24+20%	01-01-2019 05:10:00	2.052
100YrSCS24+20%	01-01-2019 05:20:00	2.052
100YrSCS24+20%	01-01-2019 05:30:00	2.052
100YrSCS24+20%	01-01-2019 05:40:00	2.052

100YrSCS24+20%	01-01-2019 05:50:00	2.052
100YrSCS24+20%	01-01-2019 06:00:00	2.304
100YrSCS24+20%	01-01-2019 06:10:00	2.304
100YrSCS24+20%	01-01-2019 06:20:00	2.304
100YrSCS24+20%	01-01-2019 06:30:00	2.304
100YrSCS24+20%	01-01-2019 06:40:00	2.304
100YrSCS24+20%	01-01-2019 06:50:00	2.304
100YrSCS24+20%	01-01-2019 07:00:00	2.82
100YrSCS24+20%	01-01-2019 07:10:00	2.82
100YrSCS24+20%	01-01-2019 07:20:00	2.82
100YrSCS24+20%	01-01-2019 07:30:00	2.82
100YrSCS24+20%	01-01-2019 07:40:00	2.82
100YrSCS24+20%	01-01-2019 07:50:00	2.82
100YrSCS24+20%	01-01-2019 08:00:00	3.336
100YrSCS24+20%	01-01-2019 08:10:00	3.336
100YrSCS24+20%	01-01-2019 08:20:00	3.336
100YrSCS24+20%	01-01-2019 08:30:00	3.588
100YrSCS24+20%	01-01-2019 08:40:00	3.588
100YrSCS24+20%	01-01-2019 08:50:00	3.588
100YrSCS24+20%	01-01-2019 09:00:00	4.104
100YrSCS24+20%	01-01-2019 09:10:00	4.104
100YrSCS24+20%	01-01-2019 09:20:00	4.104
100YrSCS24+20%	01-01-2019 09:30:00	4.608
100YrSCS24+20%	01-01-2019 09:40:00	4.608
100YrSCS24+20%	01-01-2019 09:50:00	4.608
100YrSCS24+20%	01-01-2019 10:00:00	5.892
100YrSCS24+20%	01-01-2019 10:10:00	5.892
100YrSCS24+20%	01-01-2019 10:20:00	5.892
100YrSCS24+20%	01-01-2019 10:30:00	7.944
100YrSCS24+20%	01-01-2019 10:40:00	7.944
100YrSCS24+20%	01-01-2019 10:50:00	7.944
100YrSCS24+20%	01-01-2019 11:00:00	12.3
100YrSCS24+20%	01-01-2019 11:10:00	12.3
100YrSCS24+20%	01-01-2019 11:20:00	12.3
100YrSCS24+20%	01-01-2019 11:30:00	37.92
100YrSCS24+20%	01-01-2019 11:40:00	97.344
100YrSCS24+20%	01-01-2019 11:50:00	156.78
100YrSCS24+20%	01-01-2019 12:00:00	18.444
100YrSCS24+20%	01-01-2019 12:10:00	18.444
100YrSCS24+20%	01-01-2019 12:20:00	18.444
100YrSCS24+20%	01-01-2019 12:30:00	9.48
100YrSCS24+20%	01-01-2019 12:40:00	9.48
100YrSCS24+20%	01-01-2019 12:50:00	9.48
100YrSCS24+20%	01-01-2019 13:00:00	6.912
100YrSCS24+20%	01-01-2019 13:10:00	6.912
100YrSCS24+20%	01-01-2019 13:20:00	6.912
100YrSCS24+20%	01-01-2019 13:30:00	5.376
100YrSCS24+20%	01-01-2019 13:40:00	5.376
100YrSCS24+20%	01-01-2019 13:50:00	5.376
100YrSCS24+20%	01-01-2019 14:00:00	3.84
100YrSCS24+20%	01-01-2019 14:10:00	3.84
100YrSCS24+20%	01-01-2019 14:20:00	3.84
100YrSCS24+20%	01-01-2019 14:30:00	3.84
100YrSCS24+20%	01-01-2019 14:40:00	3.84
100YrSCS24+20%	01-01-2019 14:50:00	3.84
100YrSCS24+20%	01-01-2019 15:00:00	3.84
100YrSCS24+20%	01-01-2019 15:10:00	3.84
100YrSCS24+20%	01-01-2019 15:20:00	3.84
100YrSCS24+20%	01-01-2019 15:30:00	3.84
100YrSCS24+20%	01-01-2019 15:40:00	3.84
100YrSCS24+20%	01-01-2019 15:50:00	3.84
100YrSCS24+20%	01-01-2019 16:00:00	2.304
100YrSCS24+20%	01-01-2019 16:10:00	2.304
100YrSCS24+20%	01-01-2019 16:20:00	2.304
100YrSCS24+20%	01-01-2019 16:30:00	2.304
100YrSCS24+20%	01-01-2019 16:40:00	2.304
100YrSCS24+20%	01-01-2019 16:50:00	2.304
100YrSCS24+20%	01-01-2019 17:00:00	2.304
100YrSCS24+20%	01-01-2019 17:10:00	2.304
100YrSCS24+20%	01-01-2019 17:20:00	2.304
100YrSCS24+20%	01-01-2019 17:30:00	2.304
100YrSCS24+20%	01-01-2019 17:40:00	2.304
100YrSCS24+20%	01-01-2019 17:50:00	2.304
100YrSCS24+20%	01-01-2019 18:00:00	2.304
100YrSCS24+20%	01-01-2019 18:10:00	2.304
100YrSCS24+20%	01-01-2019 18:20:00	2.304
100YrSCS24+20%	01-01-2019 18:30:00	2.304
100YrSCS24+20%	01-01-2019 18:40:00	2.304
100YrSCS24+20%	01-01-2019 18:50:00	2.304
100YrSCS24+20%	01-01-2019 19:00:00	2.304
100YrSCS24+20%	01-01-2019 19:10:00	2.304
100YrSCS24+20%	01-01-2019 19:20:00	2.304
100YrSCS24+20%	01-01-2019 19:30:00	2.304
100YrSCS24+20%	01-01-2019 19:40:00	2.304
100YrSCS24+20%	01-01-2019 19:50:00	2.304
100YrSCS24+20%	01-01-2019 20:00:00	1.536
100YrSCS24+20%	01-01-2019 20:10:00	1.536
100YrSCS24+20%	01-01-2019 20:20:00	1.536
100YrSCS24+20%	01-01-2019 20:30:00	1.536
100YrSCS24+20%	01-01-2019 20:40:00	1.536
100YrSCS24+20%	01-01-2019 20:50:00	1.536
100YrSCS24+20%	01-01-2019 21:00:00	1.536
100YrSCS24+20%	01-01-2019 21:10:00	1.536
100YrSCS24+20%	01-01-2019 21:20:00	1.536
100YrSCS24+20%	01-01-2019 21:30:00	1.536
100YrSCS24+20%	01-01-2019 21:40:00	1.536
100YrSCS24+20%	01-01-2019 21:50:00	1.536
100YrSCS24+20%	01-01-2019 22:00:00	1.536
100YrSCS24+20%	01-01-2019 22:10:00	1.536
100YrSCS24+20%	01-01-2019 22:20:00	1.536
100YrSCS24+20%	01-01-2019 22:30:00	1.536
100YrSCS24+20%	01-01-2019 22:40:00	1.536
100YrSCS24+20%	01-01-2019 22:50:00	1.536
100YrSCS24+20%	01-01-2019 23:00:00	1.536
100YrSCS24+20%	01-01-2019 23:10:00	1.536
100YrSCS24+20%	01-01-2019 23:20:00	1.536
100YrSCS24+20%	01-01-2019 23:30:00	1.536
100YrSCS24+20%	01-01-2019 23:40:00	1.536
100YrSCS24+20%	01-01-2019 23:50:00	1.536

;Rainfall (mm/hr)

1979July01	01-01-2019 00:00:00	2.3
1979July01	01-01-2019 00:05:00	2.3
1979July01	01-01-2019 00:10:00	8.89
1979July01	01-01-2019 00:15:00	8.89
1979July01	01-01-2019 00:20:00	8.89
1979July01	01-01-2019 00:25:00	8.89
1979July01	01-01-2019 00:30:00	38.1
1979July01	01-01-2019 00:35:00	38.1
1979July01	01-01-2019 00:40:00	38.1
1979July01	01-01-2019 00:45:00	38.1
1979July01	01-01-2019 00:50:00	38.1
1979July01	01-01-2019 00:55:00	38.1
1979July01	01-01-2019 01:00:00	38.1
1979July01	01-01-2019 01:05:00	50.8
1979July01	01-01-2019 01:10:00	50.8
1979July01	01-01-2019 01:15:00	76.2
1979July01	01-01-2019 01:20:00	106.7
1979July01	01-01-2019 01:25:00	106.7
1979July01	01-01-2019 01:30:00	71.1
1979July01	01-01-2019 01:35:00	71.1
1979July01	01-01-2019 01:40:00	30.5
1979July01	01-01-2019 01:45:00	30.5
1979July01	01-01-2019 01:50:00	30.5
1979July01	01-01-2019 01:55:00	30.5
1979July01	01-01-2019 02:00:00	3.8
1979July01	01-01-2019 02:05:00	3.8
1979July01	01-01-2019 02:10:00	3.8
1979July01	01-01-2019 02:15:00	3.8
1979July01	01-01-2019 02:20:00	3.8

1979July01	01-01-2019 02:25:00	3.8
1979July01	01-01-2019 02:30:00	3.8
1979July01	01-01-2019 02:35:00	3.8
1979July01	01-01-2019 02:40:00	3.8
1979July01	01-01-2019 02:45:00	3.8
1979July01	01-01-2019 02:50:00	3.8
1979July01	01-01-2019 02:55:00	3.8

;Rainfall (mm/hr)

1988Aug04	01-01-2019 00:00:00	0.1
1988Aug04	01-01-2019 00:05:00	0.1
1988Aug04	01-01-2019 00:10:00	0
1988Aug04	01-01-2019 00:15:00	3.7
1988Aug04	01-01-2019 00:20:00	6.2
1988Aug04	01-01-2019 00:25:00	101.5
1988Aug04	01-01-2019 00:30:00	15.5
1988Aug04	01-01-2019 00:35:00	29.3
1988Aug04	01-01-2019 00:40:00	19.8
1988Aug04	01-01-2019 00:45:00	1.5
1988Aug04	01-01-2019 00:50:00	1.7
1988Aug04	01-01-2019 00:55:00	5.4
1988Aug04	01-01-2019 01:00:00	24.6
1988Aug04	01-01-2019 01:05:00	26.5
1988Aug04	01-01-2019 01:10:00	34.9
1988Aug04	01-01-2019 01:15:00	10.2
1988Aug04	01-01-2019 01:20:00	27.1
1988Aug04	01-01-2019 01:25:00	104.4
1988Aug04	01-01-2019 01:30:00	27.5
1988Aug04	01-01-2019 01:35:00	62.5
1988Aug04	01-01-2019 01:40:00	31.8
1988Aug04	01-01-2019 01:45:00	79.8
1988Aug04	01-01-2019 01:50:00	67.5
1988Aug04	01-01-2019 01:55:00	156.2
1988Aug04	01-01-2019 02:00:00	5.1
1988Aug04	01-01-2019 02:05:00	0.2
1988Aug04	01-01-2019 02:10:00	0.2
1988Aug04	01-01-2019 02:15:00	0.2
1988Aug04	01-01-2019 02:20:00	0.2
1988Aug04	01-01-2019 02:25:00	0.2
1988Aug04	01-01-2019 02:30:00	0.2
1988Aug04	01-01-2019 02:35:00	0.2
1988Aug04	01-01-2019 02:40:00	0.2
1988Aug04	01-01-2019 02:45:00	0.2
1988Aug04	01-01-2019 02:50:00	0.2
1988Aug04	01-01-2019 02:55:00	12.8
1988Aug04	01-01-2019 03:00:00	14
1988Aug04	01-01-2019 03:05:00	22.2
1988Aug04	01-01-2019 03:10:00	21.8
1988Aug04	01-01-2019 03:15:00	1.4
1988Aug04	01-01-2019 03:20:00	0.2
1988Aug04	01-01-2019 03:25:00	0.2
1988Aug04	01-01-2019 03:30:00	0.2
1988Aug04	01-01-2019 03:35:00	0.2
1988Aug04	01-01-2019 03:40:00	0.2
1988Aug04	01-01-2019 03:45:00	0.2
1988Aug04	01-01-2019 03:50:00	0.2
1988Aug04	01-01-2019 03:55:00	0.2
1988Aug04	01-01-2019 04:00:00	0.2
1988Aug04	01-01-2019 04:05:00	0.2
1988Aug04	01-01-2019 04:10:00	0.2
1988Aug04	01-01-2019 04:15:00	0.2
1988Aug04	01-01-2019 04:20:00	0.2
1988Aug04	01-01-2019 04:25:00	0.2
1988Aug04	01-01-2019 04:30:00	0.2
1988Aug04	01-01-2019 04:35:00	0.2
1988Aug04	01-01-2019 04:40:00	0.2
1988Aug04	01-01-2019 04:45:00	0.2
1988Aug04	01-01-2019 04:50:00	0.2
1988Aug04	01-01-2019 04:55:00	2.9
1988Aug04	01-01-2019 05:00:00	7.8
1988Aug04	01-01-2019 05:05:00	10
1988Aug04	01-01-2019 05:10:00	6.3
1988Aug04	01-01-2019 05:15:00	5.1
1988Aug04	01-01-2019 05:20:00	9.8
1988Aug04	01-01-2019 05:25:00	2.6
1988Aug04	01-01-2019 05:30:00	1.7

;Rainfall (mm/hr)

1996Aug08	01-01-2019 00:00:00	4
1996Aug08	01-01-2019 00:05:00	11.9
1996Aug08	01-01-2019 00:10:00	26.5
1996Aug08	01-01-2019 00:15:00	13.3
1996Aug08	01-01-2019 00:20:00	0
1996Aug08	01-01-2019 00:25:00	2.7
1996Aug08	01-01-2019 00:30:00	0
1996Aug08	01-01-2019 00:35:00	8
1996Aug08	01-01-2019 00:40:00	18.6
1996Aug08	01-01-2019 00:45:00	10.6
1996Aug08	01-01-2019 00:50:00	21.2
1996Aug08	01-01-2019 00:55:00	2.7
1996Aug08	01-01-2019 01:00:00	2.7
1996Aug08	01-01-2019 01:05:00	15.9
1996Aug08	01-01-2019 01:10:00	66.3
1996Aug08	01-01-2019 01:15:00	55.7
1996Aug08	01-01-2019 01:20:00	122
1996Aug08	01-01-2019 01:25:00	88.9
1996Aug08	01-01-2019 01:30:00	9.3
1996Aug08	01-01-2019 01:35:00	8
1996Aug08	01-01-2019 01:40:00	4
1996Aug08	01-01-2019 01:45:00	0
1996Aug08	01-01-2019 01:50:00	2.7
1996Aug08	01-01-2019 01:55:00	0
1996Aug08	01-01-2019 02:00:00	0
1996Aug08	01-01-2019 02:05:00	0
1996Aug08	01-01-2019 02:10:00	5.3
1996Aug08	01-01-2019 02:15:00	0
1996Aug08	01-01-2019 02:20:00	0
1996Aug08	01-01-2019 02:25:00	0
1996Aug08	01-01-2019 02:30:00	0
1996Aug08	01-01-2019 02:35:00	0
1996Aug08	01-01-2019 02:40:00	0
1996Aug08	01-01-2019 02:45:00	4
1996Aug08	01-01-2019 02:50:00	53.1
1996Aug08	01-01-2019 02:55:00	69
1996Aug08	01-01-2019 03:00:00	63.7
1996Aug08	01-01-2019 03:05:00	58.4
1996Aug08	01-01-2019 03:10:00	47.8
1996Aug08	01-01-2019 03:15:00	15.9
1996Aug08	01-01-2019 03:20:00	13.3
1996Aug08	01-01-2019 03:25:00	8
1996Aug08	01-01-2019 03:30:00	5.3
1996Aug08	01-01-2019 03:35:00	6.6
1996Aug08	01-01-2019 03:40:00	2.7
1996Aug08	01-01-2019 03:45:00	4
1996Aug08	01-01-2019 03:50:00	2.7
1996Aug08	01-01-2019 03:55:00	4
1996Aug08	01-01-2019 04:00:00	2.7
1996Aug08	01-01-2019 04:05:00	5.3
1996Aug08	01-01-2019 04:10:00	4
1996Aug08	01-01-2019 04:15:00	2.7
1996Aug08	01-01-2019 04:20:00	4
1996Aug08	01-01-2019 04:25:00	2.7
1996Aug08	01-01-2019 04:30:00	1.3
1996Aug08	01-01-2019 04:35:00	1.3
1996Aug08	01-01-2019 04:40:00	0
1996Aug08	01-01-2019 04:45:00	0
1996Aug08	01-01-2019 04:50:00	0
1996Aug08	01-01-2019 04:55:00	0
1996Aug08	01-01-2019 05:00:00	2.7
1996Aug08	01-01-2019 05:05:00	0

1996Aug08 01-01-2019 05:10:00 0
1996Aug08 01-01-2019 05:15:00 0
1996Aug08 01-01-2019 05:20:00 0
1996Aug08 01-01-2019 05:25:00 0
1996Aug08 01-01-2019 05:30:00 0
1996Aug08 01-01-2019 05:35:00 0
1996Aug08 01-01-2019 05:40:00 1.3

;Rainfall (mm/hr)
25mmChicago4Hr 01-01-2019 00:00:00 0
25mmChicago4Hr 01-01-2019 00:10:00 1.5122
25mmChicago4Hr 01-01-2019 00:20:00 1.7483
25mmChicago4Hr 01-01-2019 00:30:00 2.0803
25mmChicago4Hr 01-01-2019 00:40:00 2.5819
25mmChicago4Hr 01-01-2019 00:50:00 3.4597
25mmChicago4Hr 01-01-2019 01:00:00 5.3924
25mmChicago4Hr 01-01-2019 01:10:00 13.4405
25mmChicago4Hr 01-01-2019 01:20:00 56.6613
25mmChicago4Hr 01-01-2019 01:30:00 17.7634
25mmChicago4Hr 01-01-2019 01:40:00 9.1177
25mmChicago4Hr 01-01-2019 01:50:00 6.1375
25mmChicago4Hr 01-01-2019 02:00:00 4.6474
25mmChicago4Hr 01-01-2019 02:10:00 3.7548
25mmChicago4Hr 01-01-2019 02:20:00 3.1647
25mmChicago4Hr 01-01-2019 02:30:00 2.7442
25mmChicago4Hr 01-01-2019 02:40:00 2.427
25mmChicago4Hr 01-01-2019 02:50:00 2.1762
25mmChicago4Hr 01-01-2019 03:00:00 1.977
25mmChicago4Hr 01-01-2019 03:10:00 1.8147
25mmChicago4Hr 01-01-2019 03:20:00 1.6819
25mmChicago4Hr 01-01-2019 03:30:00 1.5639
25mmChicago4Hr 01-01-2019 03:40:00 1.468
25mmChicago4Hr 01-01-2019 03:50:00 1.3795
25mmChicago4Hr 01-01-2019 04:00:00 1.3057

;Rainfall (mm/hr)
2YrSCS12hr 01-01-2019 0:00:00 1.08
2YrSCS12hr 01-01-2019 0:15:00 1.08
2YrSCS12hr 01-01-2019 0:30:00 1.08
2YrSCS12hr 01-01-2019 0:45:00 1.08
2YrSCS12hr 01-01-2019 1:00:00 1.08
2YrSCS12hr 01-01-2019 1:15:00 1.08
2YrSCS12hr 01-01-2019 1:30:00 1.08
2YrSCS12hr 01-01-2019 1:45:00 1.08
2YrSCS12hr 01-01-2019 2:00:00 1.296
2YrSCS12hr 01-01-2019 2:15:00 1.296
2YrSCS12hr 01-01-2019 2:30:00 1.296
2YrSCS12hr 01-01-2019 2:45:00 1.296
2YrSCS12hr 01-01-2019 3:00:00 1.728
2YrSCS12hr 01-01-2019 3:15:00 1.728
2YrSCS12hr 01-01-2019 3:30:00 1.728
2YrSCS12hr 01-01-2019 3:45:00 1.728
2YrSCS12hr 01-01-2019 4:00:00 2.592
2YrSCS12hr 01-01-2019 4:15:00 2.592
2YrSCS12hr 01-01-2019 4:30:00 3.456
2YrSCS12hr 01-01-2019 4:45:00 3.456
2YrSCS12hr 01-01-2019 5:00:00 5.184
2YrSCS12hr 01-01-2019 5:15:00 5.184
2YrSCS12hr 01-01-2019 5:30:00 20.736
2YrSCS12hr 01-01-2019 5:45:00 57.024
2YrSCS12hr 01-01-2019 6:00:00 7.776
2YrSCS12hr 01-01-2019 6:15:00 7.776
2YrSCS12hr 01-01-2019 6:30:00 3.456
2YrSCS12hr 01-01-2019 6:45:00 3.456
2YrSCS12hr 01-01-2019 7:00:00 2.592
2YrSCS12hr 01-01-2019 7:15:00 2.592
2YrSCS12hr 01-01-2019 7:30:00 2.592
2YrSCS12hr 01-01-2019 7:45:00 2.592
2YrSCS12hr 01-01-2019 8:00:00 1.512
2YrSCS12hr 01-01-2019 8:15:00 1.512
2YrSCS12hr 01-01-2019 8:30:00 1.512
2YrSCS12hr 01-01-2019 8:45:00 1.512
2YrSCS12hr 01-01-2019 9:00:00 1.512
2YrSCS12hr 01-01-2019 9:15:00 1.512
2YrSCS12hr 01-01-2019 9:30:00 1.512
2YrSCS12hr 01-01-2019 9:45:00 1.512
2YrSCS12hr 01-01-2019 10:00:00 0.864
2YrSCS12hr 01-01-2019 10:15:00 0.864
2YrSCS12hr 01-01-2019 10:30:00 0.864
2YrSCS12hr 01-01-2019 10:45:00 0.864
2YrSCS12hr 01-01-2019 11:00:00 0.864
2YrSCS12hr 01-01-2019 11:15:00 0.864
2YrSCS12hr 01-01-2019 11:30:00 0.864
2YrSCS12hr 01-01-2019 12:00:00 0

;Rainfall (mm/hr)
5YrSCS12hr 01-01-2019 0:00:00 1.44
5YrSCS12hr 01-01-2019 0:15:00 1.44
5YrSCS12hr 01-01-2019 0:30:00 1.44
5YrSCS12hr 01-01-2019 0:45:00 1.44
5YrSCS12hr 01-01-2019 1:00:00 1.44
5YrSCS12hr 01-01-2019 1:15:00 1.44
5YrSCS12hr 01-01-2019 1:30:00 1.44
5YrSCS12hr 01-01-2019 1:45:00 1.44
5YrSCS12hr 01-01-2019 2:00:00 1.728
5YrSCS12hr 01-01-2019 2:15:00 1.728
5YrSCS12hr 01-01-2019 2:30:00 1.728
5YrSCS12hr 01-01-2019 2:45:00 1.728
5YrSCS12hr 01-01-2019 3:00:00 2.304
5YrSCS12hr 01-01-2019 3:15:00 2.304
5YrSCS12hr 01-01-2019 3:30:00 2.304
5YrSCS12hr 01-01-2019 3:45:00 2.304
5YrSCS12hr 01-01-2019 4:00:00 3.456
5YrSCS12hr 01-01-2019 4:15:00 3.456
5YrSCS12hr 01-01-2019 4:30:00 4.608
5YrSCS12hr 01-01-2019 4:45:00 4.608
5YrSCS12hr 01-01-2019 5:00:00 6.912
5YrSCS12hr 01-01-2019 5:15:00 6.912
5YrSCS12hr 01-01-2019 5:30:00 27.648
5YrSCS12hr 01-01-2019 5:45:00 76.032
5YrSCS12hr 01-01-2019 6:00:00 10.368
5YrSCS12hr 01-01-2019 6:15:00 10.368
5YrSCS12hr 01-01-2019 6:30:00 4.608
5YrSCS12hr 01-01-2019 6:45:00 4.608
5YrSCS12hr 01-01-2019 7:00:00 3.456
5YrSCS12hr 01-01-2019 7:15:00 3.456
5YrSCS12hr 01-01-2019 7:30:00 3.456
5YrSCS12hr 01-01-2019 7:45:00 3.456
5YrSCS12hr 01-01-2019 8:00:00 2.016
5YrSCS12hr 01-01-2019 8:15:00 2.016
5YrSCS12hr 01-01-2019 8:30:00 2.016
5YrSCS12hr 01-01-2019 8:45:00 2.016
5YrSCS12hr 01-01-2019 9:00:00 2.016
5YrSCS12hr 01-01-2019 9:15:00 2.016
5YrSCS12hr 01-01-2019 9:30:00 2.016
5YrSCS12hr 01-01-2019 9:45:00 2.016
5YrSCS12hr 01-01-2019 10:00:00 1.152
5YrSCS12hr 01-01-2019 10:15:00 1.152
5YrSCS12hr 01-01-2019 10:30:00 1.152
5YrSCS12hr 01-01-2019 10:45:00 1.152
5YrSCS12hr 01-01-2019 11:00:00 1.152
5YrSCS12hr 01-01-2019 11:15:00 1.152
5YrSCS12hr 01-01-2019 11:30:00 1.152
5YrSCS12hr 01-01-2019 11:45:00 1.152
5YrSCS12hr 01-01-2019 12:00:00 0

;Depth (m)
MH-111-100YrCHI3Hr 01/01/2019 00:00:00 80.571
MH-111-100YrCHI3Hr 01/01/2019 00:05:00 80.571
MH-111-100YrCHI3Hr 01/01/2019 00:10:00 80.572

MH-111-100YrCHI3Hr 01/01/2019 00:15:00 80.573
MH-111-100YrCHI3Hr 01/01/2019 00:20:00 80.598
MH-111-100YrCHI3Hr 01/01/2019 00:25:00 80.659
MH-111-100YrCHI3Hr 01/01/2019 00:30:00 80.721
MH-111-100YrCHI3Hr 01/01/2019 00:35:00 80.794
MH-111-100YrCHI3Hr 01/01/2019 00:40:00 80.872
MH-111-100YrCHI3Hr 01/01/2019 00:45:00 80.963
MH-111-100YrCHI3Hr 01/01/2019 00:50:00 81.068
MH-111-100YrCHI3Hr 01/01/2019 00:55:00 81.22
MH-111-100YrCHI3Hr 01/01/2019 01:00:00 81.386
MH-111-100YrCHI3Hr 01/01/2019 01:05:00 81.505
MH-111-100YrCHI3Hr 01/01/2019 01:10:00 81.555
MH-111-100YrCHI3Hr 01/01/2019 01:15:00 81.604
MH-111-100YrCHI3Hr 01/01/2019 01:20:00 81.721
MH-111-100YrCHI3Hr 01/01/2019 01:25:00 81.907
MH-111-100YrCHI3Hr 01/01/2019 01:30:00 82.122
MH-111-100YrCHI3Hr 01/01/2019 01:35:00 82.313
MH-111-100YrCHI3Hr 01/01/2019 01:40:00 82.438
MH-111-100YrCHI3Hr 01/01/2019 01:45:00 82.497
MH-111-100YrCHI3Hr 01/01/2019 01:50:00 82.568
MH-111-100YrCHI3Hr 01/01/2019 01:55:00 82.632
MH-111-100YrCHI3Hr 01/01/2019 02:00:00 82.69
MH-111-100YrCHI3Hr 01/01/2019 02:05:00 82.713
MH-111-100YrCHI3Hr 01/01/2019 02:10:00 82.737
MH-111-100YrCHI3Hr 01/01/2019 02:15:00 82.761
MH-111-100YrCHI3Hr 01/01/2019 02:20:00 82.781
MH-111-100YrCHI3Hr 01/01/2019 02:25:00 82.787
MH-111-100YrCHI3Hr 01/01/2019 02:30:00 82.797
MH-111-100YrCHI3Hr 01/01/2019 02:35:00 82.804
MH-111-100YrCHI3Hr 01/01/2019 02:40:00 82.811
MH-111-100YrCHI3Hr 01/01/2019 02:45:00 82.811
MH-111-100YrCHI3Hr 01/01/2019 02:50:00 82.812
MH-111-100YrCHI3Hr 01/01/2019 02:55:00 82.814
MH-111-100YrCHI3Hr 01/01/2019 03:00:00 82.815
MH-111-100YrCHI3Hr 01/01/2019 03:05:00 82.813
MH-111-100YrCHI3Hr 01/01/2019 03:10:00 82.809
MH-111-100YrCHI3Hr 01/01/2019 03:15:00 82.808
MH-111-100YrCHI3Hr 01/01/2019 03:20:00 82.805
MH-111-100YrCHI3Hr 01/01/2019 03:25:00 82.799
MH-111-100YrCHI3Hr 01/01/2019 03:30:00 82.789
MH-111-100YrCHI3Hr 01/01/2019 03:35:00 82.785
MH-111-100YrCHI3Hr 01/01/2019 03:40:00 82.78
MH-111-100YrCHI3Hr 01/01/2019 03:45:00 82.772
MH-111-100YrCHI3Hr 01/01/2019 03:50:00 82.761
MH-111-100YrCHI3Hr 01/01/2019 03:55:00 82.755
MH-111-100YrCHI3Hr 01/01/2019 04:00:00 82.75
MH-111-100YrCHI3Hr 01/01/2019 04:05:00 82.741
MH-111-100YrCHI3Hr 01/01/2019 04:10:00 82.732
MH-111-100YrCHI3Hr 01/01/2019 04:15:00 82.725
MH-111-100YrCHI3Hr 01/01/2019 04:20:00 82.72
MH-111-100YrCHI3Hr 01/01/2019 04:25:00 82.713
MH-111-100YrCHI3Hr 01/01/2019 04:30:00 82.704
MH-111-100YrCHI3Hr 01/01/2019 04:35:00 82.697
MH-111-100YrCHI3Hr 01/01/2019 04:40:00 82.692
MH-111-100YrCHI3Hr 01/01/2019 04:45:00 82.686
MH-111-100YrCHI3Hr 01/01/2019 04:50:00 82.678
MH-111-100YrCHI3Hr 01/01/2019 04:55:00 82.671
MH-111-100YrCHI3Hr 01/01/2019 05:00:00 82.665
MH-111-100YrCHI3Hr 01/01/2019 05:05:00 82.661
MH-111-100YrCHI3Hr 01/01/2019 05:10:00 82.653
MH-111-100YrCHI3Hr 01/01/2019 05:15:00 82.647
MH-111-100YrCHI3Hr 01/01/2019 05:20:00 82.642
MH-111-100YrCHI3Hr 01/01/2019 05:25:00 82.637
MH-111-100YrCHI3Hr 01/01/2019 05:30:00 82.631
MH-111-100YrCHI3Hr 01/01/2019 05:35:00 82.624
MH-111-100YrCHI3Hr 01/01/2019 05:40:00 82.619
MH-111-100YrCHI3Hr 01/01/2019 05:45:00 82.616
MH-111-100YrCHI3Hr 01/01/2019 05:50:00 82.61
MH-111-100YrCHI3Hr 01/01/2019 05:55:00 82.604
MH-111-100YrCHI3Hr 01/01/2019 06:00:00 82.599
MH-111-100YrCHI3Hr 01/01/2019 06:05:00 82.596
MH-111-100YrCHI3Hr 01/01/2019 06:10:00 82.591
MH-111-100YrCHI3Hr 01/01/2019 06:15:00 82.585
MH-111-100YrCHI3Hr 01/01/2019 06:20:00 82.581
MH-111-100YrCHI3Hr 01/01/2019 06:25:00 82.577
MH-111-100YrCHI3Hr 01/01/2019 06:30:00 82.573
MH-111-100YrCHI3Hr 01/01/2019 06:35:00 82.568
MH-111-100YrCHI3Hr 01/01/2019 06:40:00 82.563
MH-111-100YrCHI3Hr 01/01/2019 06:45:00 82.56
MH-111-100YrCHI3Hr 01/01/2019 06:50:00 82.556
MH-111-100YrCHI3Hr 01/01/2019 06:55:00 82.552
MH-111-100YrCHI3Hr 01/01/2019 07:00:00 82.547
MH-111-100YrCHI3Hr 01/01/2019 07:05:00 82.544
MH-111-100YrCHI3Hr 01/01/2019 07:10:00 82.542
MH-111-100YrCHI3Hr 01/01/2019 07:15:00 82.538
MH-111-100YrCHI3Hr 01/01/2019 07:20:00 82.533
MH-111-100YrCHI3Hr 01/01/2019 07:25:00 82.529
MH-111-100YrCHI3Hr 01/01/2019 07:30:00 82.526
MH-111-100YrCHI3Hr 01/01/2019 07:35:00 82.523
MH-111-100YrCHI3Hr 01/01/2019 07:40:00 82.519
MH-111-100YrCHI3Hr 01/01/2019 07:45:00 82.516
MH-111-100YrCHI3Hr 01/01/2019 07:50:00 82.513
MH-111-100YrCHI3Hr 01/01/2019 07:55:00 82.51
MH-111-100YrCHI3Hr 01/01/2019 08:00:00 82.507
MH-111-100YrCHI3Hr 01/01/2019 08:05:00 82.503
MH-111-100YrCHI3Hr 01/01/2019 08:10:00 82.5
MH-111-100YrCHI3Hr 01/01/2019 08:15:00 82.497
MH-111-100YrCHI3Hr 01/01/2019 08:20:00 82.495
MH-111-100YrCHI3Hr 01/01/2019 08:25:00 82.491
MH-111-100YrCHI3Hr 01/01/2019 08:30:00 82.488
MH-111-100YrCHI3Hr 01/01/2019 08:35:00 82.485
MH-111-100YrCHI3Hr 01/01/2019 08:40:00 82.483
MH-111-100YrCHI3Hr 01/01/2019 08:45:00 82.48
MH-111-100YrCHI3Hr 01/01/2019 08:50:00 82.477
MH-111-100YrCHI3Hr 01/01/2019 08:55:00 82.474
MH-111-100YrCHI3Hr 01/01/2019 09:00:00 82.472
MH-111-100YrCHI3Hr 01/01/2019 09:05:00 82.469
MH-111-100YrCHI3Hr 01/01/2019 09:10:00 82.467
MH-111-100YrCHI3Hr 01/01/2019 09:15:00 82.463
MH-111-100YrCHI3Hr 01/01/2019 09:20:00 82.462
MH-111-100YrCHI3Hr 01/01/2019 09:25:00 82.459
MH-111-100YrCHI3Hr 01/01/2019 09:30:00 82.457
MH-111-100YrCHI3Hr 01/01/2019 09:35:00 82.453
MH-111-100YrCHI3Hr 01/01/2019 09:40:00 82.452
MH-111-100YrCHI3Hr 01/01/2019 09:45:00 82.449
MH-111-100YrCHI3Hr 01/01/2019 09:50:00 82.448
MH-111-100YrCHI3Hr 01/01/2019 09:55:00 82.444
MH-111-100YrCHI3Hr 01/01/2019 10:00:00 82.443
MH-111-100YrCHI3Hr 01/01/2019 10:05:00 82.44
MH-111-100YrCHI3Hr 01/01/2019 10:10:00 82.439
MH-111-100YrCHI3Hr 01/01/2019 10:15:00 82.435
MH-111-100YrCHI3Hr 01/01/2019 10:20:00 82.434
MH-111-100YrCHI3Hr 01/01/2019 10:25:00 82.431
MH-111-100YrCHI3Hr 01/01/2019 10:30:00 82.43
MH-111-100YrCHI3Hr 01/01/2019 10:35:00 82.426
MH-111-100YrCHI3Hr 01/01/2019 10:40:00 82.425
MH-111-100YrCHI3Hr 01/01/2019 10:45:00 82.422
MH-111-100YrCHI3Hr 01/01/2019 10:50:00 82.422
MH-111-100YrCHI3Hr 01/01/2019 10:55:00 82.418
MH-111-100YrCHI3Hr 01/01/2019 11:00:00 82.417
MH-111-100YrCHI3Hr 01/01/2019 11:05:00 82.414
MH-111-100YrCHI3Hr 01/01/2019 11:10:00 82.413
MH-111-100YrCHI3Hr 01/01/2019 11:15:00 82.411
MH-111-100YrCHI3Hr 01/01/2019 11:20:00 82.409
MH-111-100YrCHI3Hr 01/01/2019 11:25:00 82.407
MH-111-100YrCHI3Hr 01/01/2019 11:30:00 82.405
MH-111-100YrCHI3Hr 01/01/2019 11:35:00 82.404
MH-111-100YrCHI3Hr 01/01/2019 11:40:00 82.401
MH-111-100YrCHI3Hr 01/01/2019 11:45:00 82.4
MH-111-100YrCHI3Hr 01/01/2019 11:50:00 82.397

MH-111-100YrCHI3Hr 01/01/2019 11:55:00 82.396
MH-111-100YrCHI3Hr 01/01/2019 12:00:00 82.394
MH-111-100YrCHI3Hr 01/01/2019 12:05:00 82.392
MH-111-100YrCHI3Hr 01/01/2019 12:10:00 82.39
MH-111-100YrCHI3Hr 01/01/2019 12:15:00 82.388
MH-111-100YrCHI3Hr 01/01/2019 12:20:00 82.387
MH-111-100YrCHI3Hr 01/01/2019 12:25:00 82.385
MH-111-100YrCHI3Hr 01/01/2019 12:30:00 82.383
MH-111-100YrCHI3Hr 01/01/2019 12:35:00 82.381
MH-111-100YrCHI3Hr 01/01/2019 12:40:00 82.38
MH-111-100YrCHI3Hr 01/01/2019 12:45:00 82.378
MH-111-100YrCHI3Hr 01/01/2019 12:50:00 82.376
MH-111-100YrCHI3Hr 01/01/2019 12:55:00 82.374
MH-111-100YrCHI3Hr 01/01/2019 13:00:00 82.373
MH-111-100YrCHI3Hr 01/01/2019 13:05:00 82.371
MH-111-100YrCHI3Hr 01/01/2019 13:10:00 82.369
MH-111-100YrCHI3Hr 01/01/2019 13:15:00 82.367
MH-111-100YrCHI3Hr 01/01/2019 13:20:00 82.366
MH-111-100YrCHI3Hr 01/01/2019 13:25:00 82.364
MH-111-100YrCHI3Hr 01/01/2019 13:30:00 82.362
MH-111-100YrCHI3Hr 01/01/2019 13:35:00 82.36
MH-111-100YrCHI3Hr 01/01/2019 13:40:00 82.359
MH-111-100YrCHI3Hr 01/01/2019 13:45:00 82.357
MH-111-100YrCHI3Hr 01/01/2019 13:50:00 82.356
MH-111-100YrCHI3Hr 01/01/2019 13:55:00 82.354
MH-111-100YrCHI3Hr 01/01/2019 14:00:00 82.352
MH-111-100YrCHI3Hr 01/01/2019 14:05:00 82.35
MH-111-100YrCHI3Hr 01/01/2019 14:10:00 82.349
MH-111-100YrCHI3Hr 01/01/2019 14:15:00 82.347
MH-111-100YrCHI3Hr 01/01/2019 14:20:00 82.346
MH-111-100YrCHI3Hr 01/01/2019 14:25:00 82.344
MH-111-100YrCHI3Hr 01/01/2019 14:30:00 82.342
MH-111-100YrCHI3Hr 01/01/2019 14:35:00 82.34
MH-111-100YrCHI3Hr 01/01/2019 14:40:00 82.339
MH-111-100YrCHI3Hr 01/01/2019 14:45:00 82.337
MH-111-100YrCHI3Hr 01/01/2019 14:50:00 82.336
MH-111-100YrCHI3Hr 01/01/2019 14:55:00 82.334
MH-111-100YrCHI3Hr 01/01/2019 15:00:00 82.333
MH-111-100YrCHI3Hr 01/01/2019 15:05:00 82.331
MH-111-100YrCHI3Hr 01/01/2019 15:10:00 82.329
MH-111-100YrCHI3Hr 01/01/2019 15:15:00 82.328
MH-111-100YrCHI3Hr 01/01/2019 15:20:00 82.326
MH-111-100YrCHI3Hr 01/01/2019 15:25:00 82.324
MH-111-100YrCHI3Hr 01/01/2019 15:30:00 82.323
MH-111-100YrCHI3Hr 01/01/2019 15:35:00 82.321
MH-111-100YrCHI3Hr 01/01/2019 15:40:00 82.32
MH-111-100YrCHI3Hr 01/01/2019 15:45:00 82.318
MH-111-100YrCHI3Hr 01/01/2019 15:50:00 82.316
MH-111-100YrCHI3Hr 01/01/2019 15:55:00 82.314
MH-111-100YrCHI3Hr 01/01/2019 16:00:00 82.313
MH-111-100YrCHI3Hr 01/01/2019 16:05:00 82.312
MH-111-100YrCHI3Hr 01/01/2019 16:10:00 82.31
MH-111-100YrCHI3Hr 01/01/2019 16:15:00 82.308
MH-111-100YrCHI3Hr 01/01/2019 16:20:00 82.307
MH-111-100YrCHI3Hr 01/01/2019 16:25:00 82.305
MH-111-100YrCHI3Hr 01/01/2019 16:30:00 82.304
MH-111-100YrCHI3Hr 01/01/2019 16:35:00 82.302
MH-111-100YrCHI3Hr 01/01/2019 16:40:00 82.301
MH-111-100YrCHI3Hr 01/01/2019 16:45:00 82.299
MH-111-100YrCHI3Hr 01/01/2019 16:50:00 82.298
MH-111-100YrCHI3Hr 01/01/2019 16:55:00 82.296
MH-111-100YrCHI3Hr 01/01/2019 17:00:00 82.294
MH-111-100YrCHI3Hr 01/01/2019 17:05:00 82.293
MH-111-100YrCHI3Hr 01/01/2019 17:10:00 82.292
MH-111-100YrCHI3Hr 01/01/2019 17:15:00 82.29
MH-111-100YrCHI3Hr 01/01/2019 17:20:00 82.289
MH-111-100YrCHI3Hr 01/01/2019 17:25:00 82.287
MH-111-100YrCHI3Hr 01/01/2019 17:30:00 82.285
MH-111-100YrCHI3Hr 01/01/2019 17:35:00 82.284
MH-111-100YrCHI3Hr 01/01/2019 17:40:00 82.283
MH-111-100YrCHI3Hr 01/01/2019 17:45:00 82.281
MH-111-100YrCHI3Hr 01/01/2019 17:50:00 82.28
MH-111-100YrCHI3Hr 01/01/2019 17:55:00 82.278
MH-111-100YrCHI3Hr 01/01/2019 18:00:00 82.276
MH-111-100YrCHI3Hr 01/01/2019 18:05:00 82.275
MH-111-100YrCHI3Hr 01/01/2019 18:10:00 82.273
MH-111-100YrCHI3Hr 01/01/2019 18:15:00 82.272
MH-111-100YrCHI3Hr 01/01/2019 18:20:00 82.271
MH-111-100YrCHI3Hr 01/01/2019 18:25:00 82.269
MH-111-100YrCHI3Hr 01/01/2019 18:30:00 82.268
MH-111-100YrCHI3Hr 01/01/2019 18:35:00 82.266
MH-111-100YrCHI3Hr 01/01/2019 18:40:00 82.265
MH-111-100YrCHI3Hr 01/01/2019 18:45:00 82.263
MH-111-100YrCHI3Hr 01/01/2019 18:50:00 82.262
MH-111-100YrCHI3Hr 01/01/2019 18:55:00 82.26
MH-111-100YrCHI3Hr 01/01/2019 19:00:00 82.259
MH-111-100YrCHI3Hr 01/01/2019 19:05:00 82.257
MH-111-100YrCHI3Hr 01/01/2019 19:10:00 82.256
MH-111-100YrCHI3Hr 01/01/2019 19:15:00 82.254
MH-111-100YrCHI3Hr 01/01/2019 19:20:00 82.253
MH-111-100YrCHI3Hr 01/01/2019 19:25:00 82.251
MH-111-100YrCHI3Hr 01/01/2019 19:30:00 82.25
MH-111-100YrCHI3Hr 01/01/2019 19:35:00 82.249
MH-111-100YrCHI3Hr 01/01/2019 19:40:00 82.247
MH-111-100YrCHI3Hr 01/01/2019 19:45:00 82.246
MH-111-100YrCHI3Hr 01/01/2019 19:50:00 82.244
MH-111-100YrCHI3Hr 01/01/2019 19:55:00 82.243
MH-111-100YrCHI3Hr 01/01/2019 20:00:00 82.242
MH-111-100YrCHI3Hr 01/01/2019 20:05:00 82.24
MH-111-100YrCHI3Hr 01/01/2019 20:10:00 82.239
MH-111-100YrCHI3Hr 01/01/2019 20:15:00 82.237
MH-111-100YrCHI3Hr 01/01/2019 20:20:00 82.236
MH-111-100YrCHI3Hr 01/01/2019 20:25:00 82.234
MH-111-100YrCHI3Hr 01/01/2019 20:30:00 82.233
MH-111-100YrCHI3Hr 01/01/2019 20:35:00 82.232
MH-111-100YrCHI3Hr 01/01/2019 20:40:00 82.23
MH-111-100YrCHI3Hr 01/01/2019 20:45:00 82.229
MH-111-100YrCHI3Hr 01/01/2019 20:50:00 82.228
MH-111-100YrCHI3Hr 01/01/2019 20:55:00 82.226
MH-111-100YrCHI3Hr 01/01/2019 21:00:00 82.225
MH-111-100YrCHI3Hr 01/01/2019 21:05:00 82.223
MH-111-100YrCHI3Hr 01/01/2019 21:10:00 82.222
MH-111-100YrCHI3Hr 01/01/2019 21:15:00 82.221
MH-111-100YrCHI3Hr 01/01/2019 21:20:00 82.219
MH-111-100YrCHI3Hr 01/01/2019 21:25:00 82.218
MH-111-100YrCHI3Hr 01/01/2019 21:30:00 82.217
MH-111-100YrCHI3Hr 01/01/2019 21:35:00 82.215
MH-111-100YrCHI3Hr 01/01/2019 21:40:00 82.214
MH-111-100YrCHI3Hr 01/01/2019 21:45:00 82.213
MH-111-100YrCHI3Hr 01/01/2019 21:50:00 82.211
MH-111-100YrCHI3Hr 01/01/2019 21:55:00 82.21
MH-111-100YrCHI3Hr 01/01/2019 22:00:00 82.208
MH-111-100YrCHI3Hr 01/01/2019 22:05:00 82.208
MH-111-100YrCHI3Hr 01/01/2019 22:10:00 82.206
MH-111-100YrCHI3Hr 01/01/2019 22:15:00 82.205
MH-111-100YrCHI3Hr 01/01/2019 22:20:00 82.203
MH-111-100YrCHI3Hr 01/01/2019 22:25:00 82.203
MH-111-100YrCHI3Hr 01/01/2019 22:30:00 82.201
MH-111-100YrCHI3Hr 01/01/2019 22:35:00 82.2
MH-111-100YrCHI3Hr 01/01/2019 22:40:00 82.198
MH-111-100YrCHI3Hr 01/01/2019 22:45:00 82.197
MH-111-100YrCHI3Hr 01/01/2019 22:50:00 82.196
MH-111-100YrCHI3Hr 01/01/2019 22:55:00 82.194
MH-111-100YrCHI3Hr 01/01/2019 23:00:00 82.193
MH-111-100YrCHI3Hr 01/01/2019 23:05:00 82.191
MH-111-100YrCHI3Hr 01/01/2019 23:10:00 82.191
MH-111-100YrCHI3Hr 01/01/2019 23:15:00 82.189
MH-111-100YrCHI3Hr 01/01/2019 23:20:00 82.188
MH-111-100YrCHI3Hr 01/01/2019 23:25:00 82.186
MH-111-100YrCHI3Hr 01/01/2019 23:30:00 82.185

MH-111-100YrCHI3Hr 01/01/2019 23:35:00 82.184
MH-111-100YrCHI3Hr 01/01/2019 23:40:00 82.183
MH-111-100YrCHI3Hr 01/01/2019 23:45:00 82.181
MH-111-100YrCHI3Hr 01/01/2019 23:50:00 82.18
MH-111-100YrCHI3Hr 01/01/2019 23:55:00 82.179
MH-111-100YrCHI3Hr 01/02/2019 00:00:00 82.178

;Depth (m)
MH-111-100YrCHI3Hr+20% 01/01/2019 00:00:00 80.571
MH-111-100YrCHI3Hr+20% 01/01/2019 00:05:00 80.571
MH-111-100YrCHI3Hr+20% 01/01/2019 00:10:00 80.572
MH-111-100YrCHI3Hr+20% 01/01/2019 00:15:00 80.584
MH-111-100YrCHI3Hr+20% 01/01/2019 00:20:00 80.633
MH-111-100YrCHI3Hr+20% 01/01/2019 00:25:00 80.701
MH-111-100YrCHI3Hr+20% 01/01/2019 00:30:00 80.783
MH-111-100YrCHI3Hr+20% 01/01/2019 00:35:00 80.942
MH-111-100YrCHI3Hr+20% 01/01/2019 00:40:00 81.051
MH-111-100YrCHI3Hr+20% 01/01/2019 00:45:00 81.152
MH-111-100YrCHI3Hr+20% 01/01/2019 00:50:00 81.292
MH-111-100YrCHI3Hr+20% 01/01/2019 00:55:00 81.521
MH-111-100YrCHI3Hr+20% 01/01/2019 01:00:00 81.797
MH-111-100YrCHI3Hr+20% 01/01/2019 01:05:00 82.06
MH-111-100YrCHI3Hr+20% 01/01/2019 01:10:00 82.255
MH-111-100YrCHI3Hr+20% 01/01/2019 01:15:00 82.29
MH-111-100YrCHI3Hr+20% 01/01/2019 01:20:00 82.423
MH-111-100YrCHI3Hr+20% 01/01/2019 01:25:00 82.534
MH-111-100YrCHI3Hr+20% 01/01/2019 01:30:00 82.624
MH-111-100YrCHI3Hr+20% 01/01/2019 01:35:00 82.838
MH-111-100YrCHI3Hr+20% 01/01/2019 01:40:00 82.924
MH-111-100YrCHI3Hr+20% 01/01/2019 01:45:00 83.069
MH-111-100YrCHI3Hr+20% 01/01/2019 01:50:00 83.063
MH-111-100YrCHI3Hr+20% 01/01/2019 01:55:00 83.09
MH-111-100YrCHI3Hr+20% 01/01/2019 02:00:00 83.096
MH-111-100YrCHI3Hr+20% 01/01/2019 02:05:00 83.154
MH-111-100YrCHI3Hr+20% 01/01/2019 02:10:00 83.147
MH-111-100YrCHI3Hr+20% 01/01/2019 02:15:00 83.173
MH-111-100YrCHI3Hr+20% 01/01/2019 02:20:00 83.16
MH-111-100YrCHI3Hr+20% 01/01/2019 02:25:00 83.179
MH-111-100YrCHI3Hr+20% 01/01/2019 02:30:00 83.161
MH-111-100YrCHI3Hr+20% 01/01/2019 02:35:00 83.168
MH-111-100YrCHI3Hr+20% 01/01/2019 02:40:00 83.15
MH-111-100YrCHI3Hr+20% 01/01/2019 02:45:00 83.157
MH-111-100YrCHI3Hr+20% 01/01/2019 02:50:00 83.137
MH-111-100YrCHI3Hr+20% 01/01/2019 02:55:00 83.142
MH-111-100YrCHI3Hr+20% 01/01/2019 03:00:00 83.122
MH-111-100YrCHI3Hr+20% 01/01/2019 03:05:00 83.123
MH-111-100YrCHI3Hr+20% 01/01/2019 03:10:00 83.1
MH-111-100YrCHI3Hr+20% 01/01/2019 03:15:00 83.091
MH-111-100YrCHI3Hr+20% 01/01/2019 03:20:00 83.085
MH-111-100YrCHI3Hr+20% 01/01/2019 03:25:00 83.069
MH-111-100YrCHI3Hr+20% 01/01/2019 03:30:00 83.047
MH-111-100YrCHI3Hr+20% 01/01/2019 03:35:00 83.039
MH-111-100YrCHI3Hr+20% 01/01/2019 03:40:00 83.029
MH-111-100YrCHI3Hr+20% 01/01/2019 03:45:00 83.012
MH-111-100YrCHI3Hr+20% 01/01/2019 03:50:00 82.994
MH-111-100YrCHI3Hr+20% 01/01/2019 03:55:00 82.983
MH-111-100YrCHI3Hr+20% 01/01/2019 04:00:00 82.972
MH-111-100YrCHI3Hr+20% 01/01/2019 04:05:00 82.959
MH-111-100YrCHI3Hr+20% 01/01/2019 04:10:00 82.942
MH-111-100YrCHI3Hr+20% 01/01/2019 04:15:00 82.933
MH-111-100YrCHI3Hr+20% 01/01/2019 04:20:00 82.923
MH-111-100YrCHI3Hr+20% 01/01/2019 04:25:00 82.911
MH-111-100YrCHI3Hr+20% 01/01/2019 04:30:00 82.896
MH-111-100YrCHI3Hr+20% 01/01/2019 04:35:00 82.887
MH-111-100YrCHI3Hr+20% 01/01/2019 04:40:00 82.878
MH-111-100YrCHI3Hr+20% 01/01/2019 04:45:00 82.867
MH-111-100YrCHI3Hr+20% 01/01/2019 04:50:00 82.853
MH-111-100YrCHI3Hr+20% 01/01/2019 04:55:00 82.845
MH-111-100YrCHI3Hr+20% 01/01/2019 05:00:00 82.836
MH-111-100YrCHI3Hr+20% 01/01/2019 05:05:00 82.827
MH-111-100YrCHI3Hr+20% 01/01/2019 05:10:00 82.815
MH-111-100YrCHI3Hr+20% 01/01/2019 05:15:00 82.806
MH-111-100YrCHI3Hr+20% 01/01/2019 05:20:00 82.799
MH-111-100YrCHI3Hr+20% 01/01/2019 05:25:00 82.791
MH-111-100YrCHI3Hr+20% 01/01/2019 05:30:00 82.78
MH-111-100YrCHI3Hr+20% 01/01/2019 05:35:00 82.772
MH-111-100YrCHI3Hr+20% 01/01/2019 05:40:00 82.765
MH-111-100YrCHI3Hr+20% 01/01/2019 05:45:00 82.758
MH-111-100YrCHI3Hr+20% 01/01/2019 05:50:00 82.748
MH-111-100YrCHI3Hr+20% 01/01/2019 05:55:00 82.741
MH-111-100YrCHI3Hr+20% 01/01/2019 06:00:00 82.735
MH-111-100YrCHI3Hr+20% 01/01/2019 06:05:00 82.729
MH-111-100YrCHI3Hr+20% 01/01/2019 06:10:00 82.72
MH-111-100YrCHI3Hr+20% 01/01/2019 06:15:00 82.713
MH-111-100YrCHI3Hr+20% 01/01/2019 06:20:00 82.707
MH-111-100YrCHI3Hr+20% 01/01/2019 06:25:00 82.702
MH-111-100YrCHI3Hr+20% 01/01/2019 06:30:00 82.694
MH-111-100YrCHI3Hr+20% 01/01/2019 06:35:00 82.687
MH-111-100YrCHI3Hr+20% 01/01/2019 06:40:00 82.681
MH-111-100YrCHI3Hr+20% 01/01/2019 06:45:00 82.677
MH-111-100YrCHI3Hr+20% 01/01/2019 06:50:00 82.67
MH-111-100YrCHI3Hr+20% 01/01/2019 06:55:00 82.664
MH-111-100YrCHI3Hr+20% 01/01/2019 07:00:00 82.658
MH-111-100YrCHI3Hr+20% 01/01/2019 07:05:00 82.654
MH-111-100YrCHI3Hr+20% 01/01/2019 07:10:00 82.648
MH-111-100YrCHI3Hr+20% 01/01/2019 07:15:00 82.643
MH-111-100YrCHI3Hr+20% 01/01/2019 07:20:00 82.637
MH-111-100YrCHI3Hr+20% 01/01/2019 07:25:00 82.634
MH-111-100YrCHI3Hr+20% 01/01/2019 07:30:00 82.628
MH-111-100YrCHI3Hr+20% 01/01/2019 07:35:00 82.624
MH-111-100YrCHI3Hr+20% 01/01/2019 07:40:00 82.618
MH-111-100YrCHI3Hr+20% 01/01/2019 07:45:00 82.615
MH-111-100YrCHI3Hr+20% 01/01/2019 07:50:00 82.61
MH-111-100YrCHI3Hr+20% 01/01/2019 07:55:00 82.606
MH-111-100YrCHI3Hr+20% 01/01/2019 08:00:00 82.601
MH-111-100YrCHI3Hr+20% 01/01/2019 08:05:00 82.597
MH-111-100YrCHI3Hr+20% 01/01/2019 08:10:00 82.593
MH-111-100YrCHI3Hr+20% 01/01/2019 08:15:00 82.589
MH-111-100YrCHI3Hr+20% 01/01/2019 08:20:00 82.584
MH-111-100YrCHI3Hr+20% 01/01/2019 08:25:00 82.581
MH-111-100YrCHI3Hr+20% 01/01/2019 08:30:00 82.577
MH-111-100YrCHI3Hr+20% 01/01/2019 08:35:00 82.574
MH-111-100YrCHI3Hr+20% 01/01/2019 08:40:00 82.569
MH-111-100YrCHI3Hr+20% 01/01/2019 08:45:00 82.566
MH-111-100YrCHI3Hr+20% 01/01/2019 08:50:00 82.563
MH-111-100YrCHI3Hr+20% 01/01/2019 08:55:00 82.56
MH-111-100YrCHI3Hr+20% 01/01/2019 09:00:00 82.555
MH-111-100YrCHI3Hr+20% 01/01/2019 09:05:00 82.552
MH-111-100YrCHI3Hr+20% 01/01/2019 09:10:00 82.549
MH-111-100YrCHI3Hr+20% 01/01/2019 09:15:00 82.546
MH-111-100YrCHI3Hr+20% 01/01/2019 09:20:00 82.543
MH-111-100YrCHI3Hr+20% 01/01/2019 09:25:00 82.539
MH-111-100YrCHI3Hr+20% 01/01/2019 09:30:00 82.536
MH-111-100YrCHI3Hr+20% 01/01/2019 09:35:00 82.534
MH-111-100YrCHI3Hr+20% 01/01/2019 09:40:00 82.53
MH-111-100YrCHI3Hr+20% 01/01/2019 09:45:00 82.527
MH-111-100YrCHI3Hr+20% 01/01/2019 09:50:00 82.524
MH-111-100YrCHI3Hr+20% 01/01/2019 09:55:00 82.522
MH-111-100YrCHI3Hr+20% 01/01/2019 10:00:00 82.519
MH-111-100YrCHI3Hr+20% 01/01/2019 10:05:00 82.516
MH-111-100YrCHI3Hr+20% 01/01/2019 10:10:00 82.513
MH-111-100YrCHI3Hr+20% 01/01/2019 10:15:00 82.511
MH-111-100YrCHI3Hr+20% 01/01/2019 10:20:00 82.508
MH-111-100YrCHI3Hr+20% 01/01/2019 10:25:00 82.506
MH-111-100YrCHI3Hr+20% 01/01/2019 10:30:00 82.503
MH-111-100YrCHI3Hr+20% 01/01/2019 10:35:00 82.5
MH-111-100YrCHI3Hr+20% 01/01/2019 10:40:00 82.499
MH-111-100YrCHI3Hr+20% 01/01/2019 10:45:00 82.496
MH-111-100YrCHI3Hr+20% 01/01/2019 10:50:00 82.493
MH-111-100YrCHI3Hr+20% 01/01/2019 10:55:00 82.491

MH-111-100YrCHI3Hr+20%	01/01/2019	11:00:00	82.489		
MH-111-100YrCHI3Hr+20%	01/01/2019	11:05:00	82.486		
MH-111-100YrCHI3Hr+20%	01/01/2019	11:10:00	82.484		
MH-111-100YrCHI3Hr+20%	01/01/2019	11:15:00	82.481		
MH-111-100YrCHI3Hr+20%	01/01/2019	11:20:00	82.48		
MH-111-100YrCHI3Hr+20%	01/01/2019	11:25:00	82.477		
MH-111-100YrCHI3Hr+20%	01/01/2019	11:30:00	82.476		
MH-111-100YrCHI3Hr+20%	01/01/2019	11:35:00	82.473		
MH-111-100YrCHI3Hr+20%	01/01/2019	11:40:00	82.472		
MH-111-100YrCHI3Hr+20%	01/01/2019	11:45:00	82.469		
MH-111-100YrCHI3Hr+20%	01/01/2019	11:50:00	82.468		
MH-111-100YrCHI3Hr+20%	01/01/2019	11:55:00	82.464		
MH-111-100YrCHI3Hr+20%	01/01/2019	12:00:00	82.464		
MH-111-100YrCHI3Hr+20%	01/01/2019	12:05:00	82.46		
MH-111-100YrCHI3Hr+20%	01/01/2019	12:10:00	82.46		
MH-111-100YrCHI3Hr+20%	01/01/2019	12:15:00	82.456		
MH-111-100YrCHI3Hr+20%	01/01/2019	12:20:00	82.456		
MH-111-100YrCHI3Hr+20%	01/01/2019	12:25:00	82.452		
MH-111-100YrCHI3Hr+20%	01/01/2019	12:30:00	82.453		
MH-111-100YrCHI3Hr+20%	01/01/2019	12:35:00	82.449		
MH-111-100YrCHI3Hr+20%	01/01/2019	12:40:00	82.45		
MH-111-100YrCHI3Hr+20%	01/01/2019	12:45:00	82.445		
MH-111-100YrCHI3Hr+20%	01/01/2019	12:50:00	82.447		
MH-111-100YrCHI3Hr+20%	01/01/2019	12:55:00	82.442		
MH-111-100YrCHI3Hr+20%	01/01/2019	13:00:00	82.443		
MH-111-100YrCHI3Hr+20%	01/01/2019	13:05:00	82.438		
MH-111-100YrCHI3Hr+20%	01/01/2019	13:10:00	82.44		
MH-111-100YrCHI3Hr+20%	01/01/2019	13:15:00	82.435		
MH-111-100YrCHI3Hr+20%	01/01/2019	13:20:00	82.436		
MH-111-100YrCHI3Hr+20%	01/01/2019	13:25:00	82.432		
MH-111-100YrCHI3Hr+20%	01/01/2019	13:30:00	82.433		
MH-111-100YrCHI3Hr+20%	01/01/2019	13:35:00	82.428		
MH-111-100YrCHI3Hr+20%	01/01/2019	13:40:00	82.43		
MH-111-100YrCHI3Hr+20%	01/01/2019	13:45:00	82.425		
MH-111-100YrCHI3Hr+20%	01/01/2019	13:50:00	82.426		
MH-111-100YrCHI3Hr+20%	01/01/2019	13:55:00	82.422		
MH-111-100YrCHI3Hr+20%	01/01/2019	14:00:00	82.423		
MH-111-100YrCHI3Hr+20%	01/01/2019	14:05:00	82.419		
MH-111-100YrCHI3Hr+20%	01/01/2019	14:10:00	82.419		
MH-111-100YrCHI3Hr+20%	01/01/2019	14:15:00	82.415		
MH-111-100YrCHI3Hr+20%	01/01/2019	14:20:00	82.416		
MH-111-100YrCHI3Hr+20%	01/01/2019	14:25:00	82.412		
MH-111-100YrCHI3Hr+20%	01/01/2019	14:30:00	82.414		
MH-111-100YrCHI3Hr+20%	01/01/2019	14:35:00	82.41		
MH-111-100YrCHI3Hr+20%	01/01/2019	14:40:00	82.411		
MH-111-100YrCHI3Hr+20%	01/01/2019	14:45:00	82.406		
MH-111-100YrCHI3Hr+20%	01/01/2019	14:50:00	82.408		
MH-111-100YrCHI3Hr+20%	01/01/2019	14:55:00	82.403		
MH-111-100YrCHI3Hr+20%	01/01/2019	15:00:00	82.405		
MH-111-100YrCHI3Hr+20%	01/01/2019	15:05:00	82.4		
MH-111-100YrCHI3Hr+20%	01/01/2019	15:10:00	82.402		
MH-111-100YrCHI3Hr+20%	01/01/2019	15:15:00	82.398		
MH-111-100YrCHI3Hr+20%	01/01/2019	15:20:00	82.399		
MH-111-100YrCHI3Hr+20%	01/01/2019	15:25:00	82.396		
MH-111-100YrCHI3Hr+20%	01/01/2019	15:30:00	82.396		
MH-111-100YrCHI3Hr+20%	01/01/2019	15:35:00	82.394		
MH-111-100YrCHI3Hr+20%	01/01/2019	15:40:00	82.394		
MH-111-100YrCHI3Hr+20%	01/01/2019	15:45:00	82.393		
MH-111-100YrCHI3Hr+20%	01/01/2019	15:50:00	82.392		
MH-111-100YrCHI3Hr+20%	01/01/2019	15:55:00	82.391		
MH-111-100YrCHI3Hr+20%	01/01/2019	16:00:00	82.389		
MH-111-100YrCHI3Hr+20%	01/01/2019	16:05:00	82.387		
MH-111-100YrCHI3Hr+20%	01/01/2019	16:10:00	82.385		
MH-111-100YrCHI3Hr+20%	01/01/2019	16:15:00	82.384		
MH-111-100YrCHI3Hr+20%	01/01/2019	16:20:00	82.383		
MH-111-100YrCHI3Hr+20%	01/01/2019	16:25:00	82.382		
MH-111-100YrCHI3Hr+20%	01/01/2019	16:30:00	82.38		
MH-111-100YrCHI3Hr+20%	01/01/2019	16:35:00	82.377		
MH-111-100YrCHI3Hr+20%	01/01/2019	16:40:00	82.377		
MH-111-100YrCHI3Hr+20%	01/01/2019	16:45:00	82.376		
MH-111-100YrCHI3Hr+20%	01/01/2019	16:50:00	82.376		
MH-111-100YrCHI3Hr+20%	01/01/2019	16:55:00	82.374		
MH-111-100YrCHI3Hr+20%	01/01/2019	17:00:00	82.373		
MH-111-100YrCHI3Hr+20%	01/01/2019	17:05:00	82.372		
MH-111-100YrCHI3Hr+20%	01/01/2019	17:10:00	82.371		
MH-111-100YrCHI3Hr+20%	01/01/2019	17:15:00	82.368		
MH-111-100YrCHI3Hr+20%	01/01/2019	17:20:00	82.367		
MH-111-100YrCHI3Hr+20%	01/01/2019	17:25:00	82.366		
MH-111-100YrCHI3Hr+20%	01/01/2019	17:30:00	82.365		
MH-111-100YrCHI3Hr+20%	01/01/2019	17:35:00	82.363		
MH-111-100YrCHI3Hr+20%	01/01/2019	17:40:00	82.363		
MH-111-100YrCHI3Hr+20%	01/01/2019	17:45:00	82.361		
MH-111-100YrCHI3Hr+20%	01/01/2019	17:50:00	82.36		
MH-111-100YrCHI3Hr+20%	01/01/2019	17:55:00	82.358		
MH-111-100YrCHI3Hr+20%	01/01/2019	18:00:00	82.358		
MH-111-100YrCHI3Hr+20%	01/01/2019	18:05:00	82.356		
MH-111-100YrCHI3Hr+20%	01/01/2019	18:10:00	82.356		
MH-111-100YrCHI3Hr+20%	01/01/2019	18:15:00	82.354		
MH-111-100YrCHI3Hr+20%	01/01/2019	18:20:00	82.353		
MH-111-100YrCHI3Hr+20%	01/01/2019	18:25:00	82.351		
MH-111-100YrCHI3Hr+20%	01/01/2019	18:30:00	82.351		
MH-111-100YrCHI3Hr+20%	01/01/2019	18:35:00	82.348		
MH-111-100YrCHI3Hr+20%	01/01/2019	18:40:00	82.348		
MH-111-100YrCHI3Hr+20%	01/01/2019	18:45:00	82.347		
MH-111-100YrCHI3Hr+20%	01/01/2019	18:50:00	82.347		
MH-111-100YrCHI3Hr+20%	01/01/2019	18:55:00	82.344		
MH-111-100YrCHI3Hr+20%	01/01/2019	19:00:00	82.344		
MH-111-100YrCHI3Hr+20%	01/01/2019	19:05:00	82.341		
MH-111-100YrCHI3Hr+20%	01/01/2019	19:10:00	82.341		
MH-111-100YrCHI3Hr+20%	01/01/2019	19:15:00	82.339		
MH-111-100YrCHI3Hr+20%	01/01/2019	19:20:00	82.34		
MH-111-100YrCHI3Hr+20%	01/01/2019	19:25:00	82.336		
MH-111-100YrCHI3Hr+20%	01/01/2019	19:30:00	82.337		
MH-111-100YrCHI3Hr+20%	01/01/2019	19:35:00	82.334		
MH-111-100YrCHI3Hr+20%	01/01/2019	19:40:00	82.334		
MH-111-100YrCHI3Hr+20%	01/01/2019	19:45:00	82.332		
MH-111-100YrCHI3Hr+20%	01/01/2019	19:50:00	82.332		
MH-111-100YrCHI3Hr+20%	01/01/2019	19:55:00	82.329		
MH-111-100YrCHI3Hr+20%	01/01/2019	20:00:00	82.33		
MH-111-100YrCHI3Hr+20%	01/01/2019	20:05:00	82.326		
MH-111-100YrCHI3Hr+20%	01/01/2019	20:10:00	82.327		
MH-111-100YrCHI3Hr+20%	01/01/2019	20:15:00	82.325		
MH-111-100YrCHI3Hr+20%	01/01/2019	20:20:00	82.324		
MH-111-100YrCHI3Hr+20%	01/01/2019	20:25:00	82.323		
MH-111-100YrCHI3Hr+20%	01/01/2019	20:30:00	82.321		
MH-111-100YrCHI3Hr+20%	01/01/2019	20:35:00	82.32		
MH-111-100YrCHI3Hr+20%	01/01/2019	20:40:00	82.319		
MH-111-100YrCHI3Hr+20%	01/01/2019	20:45:00	82.318		
MH-111-100YrCHI3Hr+20%	01/01/2019	20:50:00	82.317		
MH-111-100YrCHI3Hr+20%	01/01/2019	20:55:00	82.316		
MH-111-100YrCHI3Hr+20%	01/01/2019	21:00:00	82.314		
MH-111-100YrCHI3Hr+20%	01/01/2019	21:05:00	82.313		
MH-111-100YrCHI3Hr+20%	01/01/2019	21:10:00	82.313		
MH-111-100YrCHI3Hr+20%	01/01/2019	21:15:00	82.311		
MH-111-100YrCHI3Hr+20%	01/01/2019	21:20:00	82.31		
MH-111-100YrCHI3Hr+20%	01/01/2019	21:25:00	82.309		
MH-111-100YrCHI3Hr+20%	01/01/2019	21:30:00	82.308		
MH-111-100YrCHI3Hr+20%	01/01/2019	21:35:00	82.307		
MH-111-100YrCHI3Hr+20%	01/01/2019	21:40:00	82.305		
MH-111-100YrCHI3Hr+20%	01/01/2019	21:45:00	82.304		
MH-111-100YrCHI3Hr+20%	01/01/2019	21:50:00	82.303		
MH-111-100YrCHI3Hr+20%	01/01/2019	21:55:00	82.302		
MH-111-100YrCHI3Hr+20%	01/01/2019	22:00:00	82.301		
MH-111-100YrCHI3Hr+20%	01/01/2019	22:05:00	82.299		
MH-111-100YrCHI3Hr+20%	01/01/2019	22:10:00	82.298		
MH-111-100YrCHI3Hr+20%	01/01/2019	22:15:00	82.297		
MH-111-100YrCHI3Hr+20%	01/01/2019	22:20:00	82.296		
MH-111-100YrCHI3Hr+20%	01/01/2019	22:25:00	82.295		
MH-111-100YrCHI3Hr+20%	01/01/2019	22:30:00	82.294		
MH-111-100YrCHI3Hr+20%	01/01/2019	22:35:00	82.293		

MH-111-100YrCHI3Hr+20% 01/01/2019 22:40:00 82.291
MH-111-100YrCHI3Hr+20% 01/01/2019 22:45:00 82.29
MH-111-100YrCHI3Hr+20% 01/01/2019 22:50:00 82.289
MH-111-100YrCHI3Hr+20% 01/01/2019 22:55:00 82.288
MH-111-100YrCHI3Hr+20% 01/01/2019 23:00:00 82.287
MH-111-100YrCHI3Hr+20% 01/01/2019 23:05:00 82.285
MH-111-100YrCHI3Hr+20% 01/01/2019 23:10:00 82.284
MH-111-100YrCHI3Hr+20% 01/01/2019 23:15:00 82.283
MH-111-100YrCHI3Hr+20% 01/01/2019 23:20:00 82.283
MH-111-100YrCHI3Hr+20% 01/01/2019 23:25:00 82.281
MH-111-100YrCHI3Hr+20% 01/01/2019 23:30:00 82.28
MH-111-100YrCHI3Hr+20% 01/01/2019 23:35:00 82.279
MH-111-100YrCHI3Hr+20% 01/01/2019 23:40:00 82.278
MH-111-100YrCHI3Hr+20% 01/01/2019 23:45:00 82.276
MH-111-100YrCHI3Hr+20% 01/01/2019 23:50:00 82.275
MH-111-100YrCHI3Hr+20% 01/01/2019 23:55:00 82.274
MH-111-100YrCHI3Hr+20% 01/02/2019 00:00:00 82.273

;Depth (m)
MH-111-100YrSCS24Hr 01/01/2019 00:00:00 80.571
MH-111-100YrSCS24Hr 01/01/2019 00:05:00 80.571
MH-111-100YrSCS24Hr 01/01/2019 00:10:00 80.572
MH-111-100YrSCS24Hr 01/01/2019 00:15:00 80.572
MH-111-100YrSCS24Hr 01/01/2019 00:20:00 80.572
MH-111-100YrSCS24Hr 01/01/2019 00:25:00 80.572
MH-111-100YrSCS24Hr 01/01/2019 00:30:00 80.572
MH-111-100YrSCS24Hr 01/01/2019 00:35:00 80.572
MH-111-100YrSCS24Hr 01/01/2019 00:40:00 80.572
MH-111-100YrSCS24Hr 01/01/2019 00:45:00 80.572
MH-111-100YrSCS24Hr 01/01/2019 00:50:00 80.572
MH-111-100YrSCS24Hr 01/01/2019 00:55:00 80.572
MH-111-100YrSCS24Hr 01/01/2019 01:00:00 80.572
MH-111-100YrSCS24Hr 01/01/2019 01:05:00 80.572
MH-111-100YrSCS24Hr 01/01/2019 01:10:00 80.572
MH-111-100YrSCS24Hr 01/01/2019 01:15:00 80.572
MH-111-100YrSCS24Hr 01/01/2019 01:20:00 80.572
MH-111-100YrSCS24Hr 01/01/2019 01:25:00 80.574
MH-111-100YrSCS24Hr 01/01/2019 01:30:00 80.581
MH-111-100YrSCS24Hr 01/01/2019 01:35:00 80.591
MH-111-100YrSCS24Hr 01/01/2019 01:40:00 80.6
MH-111-100YrSCS24Hr 01/01/2019 01:45:00 80.607
MH-111-100YrSCS24Hr 01/01/2019 01:50:00 80.615
MH-111-100YrSCS24Hr 01/01/2019 01:55:00 80.625
MH-111-100YrSCS24Hr 01/01/2019 02:00:00 80.641
MH-111-100YrSCS24Hr 01/01/2019 02:05:00 80.671
MH-111-100YrSCS24Hr 01/01/2019 02:10:00 80.709
MH-111-100YrSCS24Hr 01/01/2019 02:15:00 80.723
MH-111-100YrSCS24Hr 01/01/2019 02:20:00 80.728
MH-111-100YrSCS24Hr 01/01/2019 02:25:00 80.731
MH-111-100YrSCS24Hr 01/01/2019 02:30:00 80.734
MH-111-100YrSCS24Hr 01/01/2019 02:35:00 80.736
MH-111-100YrSCS24Hr 01/01/2019 02:40:00 80.737
MH-111-100YrSCS24Hr 01/01/2019 02:45:00 80.738
MH-111-100YrSCS24Hr 01/01/2019 02:50:00 80.738
MH-111-100YrSCS24Hr 01/01/2019 02:55:00 80.738
MH-111-100YrSCS24Hr 01/01/2019 03:00:00 80.738
MH-111-100YrSCS24Hr 01/01/2019 03:05:00 80.738
MH-111-100YrSCS24Hr 01/01/2019 03:10:00 80.738
MH-111-100YrSCS24Hr 01/01/2019 03:15:00 80.738
MH-111-100YrSCS24Hr 01/01/2019 03:20:00 80.738
MH-111-100YrSCS24Hr 01/01/2019 03:25:00 80.738
MH-111-100YrSCS24Hr 01/01/2019 03:30:00 80.738
MH-111-100YrSCS24Hr 01/01/2019 03:35:00 80.738
MH-111-100YrSCS24Hr 01/01/2019 03:40:00 80.738
MH-111-100YrSCS24Hr 01/01/2019 03:45:00 80.738
MH-111-100YrSCS24Hr 01/01/2019 03:50:00 80.738
MH-111-100YrSCS24Hr 01/01/2019 03:55:00 80.738
MH-111-100YrSCS24Hr 01/01/2019 04:00:00 80.738
MH-111-100YrSCS24Hr 01/01/2019 04:05:00 80.739
MH-111-100YrSCS24Hr 01/01/2019 04:10:00 80.74
MH-111-100YrSCS24Hr 01/01/2019 04:15:00 80.742
MH-111-100YrSCS24Hr 01/01/2019 04:20:00 80.744
MH-111-100YrSCS24Hr 01/01/2019 04:25:00 80.746
MH-111-100YrSCS24Hr 01/01/2019 04:30:00 80.75
MH-111-100YrSCS24Hr 01/01/2019 04:35:00 80.752
MH-111-100YrSCS24Hr 01/01/2019 04:40:00 80.754
MH-111-100YrSCS24Hr 01/01/2019 04:45:00 80.755
MH-111-100YrSCS24Hr 01/01/2019 04:50:00 80.755
MH-111-100YrSCS24Hr 01/01/2019 04:55:00 80.755
MH-111-100YrSCS24Hr 01/01/2019 05:00:00 80.755
MH-111-100YrSCS24Hr 01/01/2019 05:05:00 80.755
MH-111-100YrSCS24Hr 01/01/2019 05:10:00 80.755
MH-111-100YrSCS24Hr 01/01/2019 05:15:00 80.755
MH-111-100YrSCS24Hr 01/01/2019 05:20:00 80.755
MH-111-100YrSCS24Hr 01/01/2019 05:25:00 80.755
MH-111-100YrSCS24Hr 01/01/2019 05:30:00 80.755
MH-111-100YrSCS24Hr 01/01/2019 05:35:00 80.755
MH-111-100YrSCS24Hr 01/01/2019 05:40:00 80.755
MH-111-100YrSCS24Hr 01/01/2019 05:45:00 80.755
MH-111-100YrSCS24Hr 01/01/2019 05:50:00 80.755
MH-111-100YrSCS24Hr 01/01/2019 05:55:00 80.755
MH-111-100YrSCS24Hr 01/01/2019 06:00:00 80.755
MH-111-100YrSCS24Hr 01/01/2019 06:05:00 80.755
MH-111-100YrSCS24Hr 01/01/2019 06:10:00 80.756
MH-111-100YrSCS24Hr 01/01/2019 06:15:00 80.757
MH-111-100YrSCS24Hr 01/01/2019 06:20:00 80.758
MH-111-100YrSCS24Hr 01/01/2019 06:25:00 80.76
MH-111-100YrSCS24Hr 01/01/2019 06:30:00 80.762
MH-111-100YrSCS24Hr 01/01/2019 06:35:00 80.764
MH-111-100YrSCS24Hr 01/01/2019 06:40:00 80.765
MH-111-100YrSCS24Hr 01/01/2019 06:45:00 80.765
MH-111-100YrSCS24Hr 01/01/2019 06:50:00 80.765
MH-111-100YrSCS24Hr 01/01/2019 06:55:00 80.765
MH-111-100YrSCS24Hr 01/01/2019 07:00:00 80.765
MH-111-100YrSCS24Hr 01/01/2019 07:05:00 80.766
MH-111-100YrSCS24Hr 01/01/2019 07:10:00 80.768
MH-111-100YrSCS24Hr 01/01/2019 07:15:00 80.77
MH-111-100YrSCS24Hr 01/01/2019 07:20:00 80.772
MH-111-100YrSCS24Hr 01/01/2019 07:25:00 80.776
MH-111-100YrSCS24Hr 01/01/2019 07:30:00 80.78
MH-111-100YrSCS24Hr 01/01/2019 07:35:00 80.782
MH-111-100YrSCS24Hr 01/01/2019 07:40:00 80.784
MH-111-100YrSCS24Hr 01/01/2019 07:45:00 80.784
MH-111-100YrSCS24Hr 01/01/2019 07:50:00 80.784
MH-111-100YrSCS24Hr 01/01/2019 07:55:00 80.784
MH-111-100YrSCS24Hr 01/01/2019 08:00:00 80.784
MH-111-100YrSCS24Hr 01/01/2019 08:05:00 80.785
MH-111-100YrSCS24Hr 01/01/2019 08:10:00 80.787
MH-111-100YrSCS24Hr 01/01/2019 08:15:00 80.789
MH-111-100YrSCS24Hr 01/01/2019 08:20:00 80.791
MH-111-100YrSCS24Hr 01/01/2019 08:25:00 80.795
MH-111-100YrSCS24Hr 01/01/2019 08:30:00 80.799
MH-111-100YrSCS24Hr 01/01/2019 08:35:00 80.801
MH-111-100YrSCS24Hr 01/01/2019 08:40:00 80.803
MH-111-100YrSCS24Hr 01/01/2019 08:45:00 80.804
MH-111-100YrSCS24Hr 01/01/2019 08:50:00 80.805
MH-111-100YrSCS24Hr 01/01/2019 08:55:00 80.807
MH-111-100YrSCS24Hr 01/01/2019 09:00:00 80.809
MH-111-100YrSCS24Hr 01/01/2019 09:05:00 80.81
MH-111-100YrSCS24Hr 01/01/2019 09:10:00 80.812
MH-111-100YrSCS24Hr 01/01/2019 09:15:00 80.814
MH-111-100YrSCS24Hr 01/01/2019 09:20:00 80.817
MH-111-100YrSCS24Hr 01/01/2019 09:25:00 80.821
MH-111-100YrSCS24Hr 01/01/2019 09:30:00 80.824
MH-111-100YrSCS24Hr 01/01/2019 09:35:00 80.826
MH-111-100YrSCS24Hr 01/01/2019 09:40:00 80.829
MH-111-100YrSCS24Hr 01/01/2019 09:45:00 80.831
MH-111-100YrSCS24Hr 01/01/2019 09:50:00 80.835
MH-111-100YrSCS24Hr 01/01/2019 09:55:00 80.839
MH-111-100YrSCS24Hr 01/01/2019 10:00:00 80.842

MH-111-100YrSCS24Hr	01/01/2019 10:05:00	80.846	
MH-111-100YrSCS24Hr	01/01/2019 10:10:00	80.851	
MH-111-100YrSCS24Hr	01/01/2019 10:15:00	80.857	
MH-111-100YrSCS24Hr	01/01/2019 10:20:00	80.865	
MH-111-100YrSCS24Hr	01/01/2019 10:25:00	80.876	
MH-111-100YrSCS24Hr	01/01/2019 10:30:00	80.883	
MH-111-100YrSCS24Hr	01/01/2019 10:35:00	80.89	
MH-111-100YrSCS24Hr	01/01/2019 10:40:00	80.9	
MH-111-100YrSCS24Hr	01/01/2019 10:45:00	80.91	
MH-111-100YrSCS24Hr	01/01/2019 10:50:00	80.926	
MH-111-100YrSCS24Hr	01/01/2019 10:55:00	80.942	
MH-111-100YrSCS24Hr	01/01/2019 11:00:00	80.952	
MH-111-100YrSCS24Hr	01/01/2019 11:05:00	80.965	
MH-111-100YrSCS24Hr	01/01/2019 11:10:00	80.981	
MH-111-100YrSCS24Hr	01/01/2019 11:15:00	81.003	
MH-111-100YrSCS24Hr	01/01/2019 11:20:00	81.035	
MH-111-100YrSCS24Hr	01/01/2019 11:25:00	81.057	
MH-111-100YrSCS24Hr	01/01/2019 11:30:00	81.073	
MH-111-100YrSCS24Hr	01/01/2019 11:35:00	81.113	
MH-111-100YrSCS24Hr	01/01/2019 11:40:00	81.193	
MH-111-100YrSCS24Hr	01/01/2019 11:45:00	81.391	
MH-111-100YrSCS24Hr	01/01/2019 11:50:00	81.635	
MH-111-100YrSCS24Hr	01/01/2019 11:55:00	81.867	
MH-111-100YrSCS24Hr	01/01/2019 12:00:00	82.056	
MH-111-100YrSCS24Hr	01/01/2019 12:05:00	82.272	
MH-111-100YrSCS24Hr	01/01/2019 12:10:00	82.488	
MH-111-100YrSCS24Hr	01/01/2019 12:15:00	82.575	
MH-111-100YrSCS24Hr	01/01/2019 12:20:00	82.687	
MH-111-100YrSCS24Hr	01/01/2019 12:25:00	82.794	
MH-111-100YrSCS24Hr	01/01/2019 12:30:00	82.82	
MH-111-100YrSCS24Hr	01/01/2019 12:35:00	82.855	
MH-111-100YrSCS24Hr	01/01/2019 12:40:00	82.903	
MH-111-100YrSCS24Hr	01/01/2019 12:45:00	82.933	
MH-111-100YrSCS24Hr	01/01/2019 12:50:00	82.969	
MH-111-100YrSCS24Hr	01/01/2019 12:55:00	82.976	
MH-111-100YrSCS24Hr	01/01/2019 13:00:00	82.992	
MH-111-100YrSCS24Hr	01/01/2019 13:05:00	82.99	
MH-111-100YrSCS24Hr	01/01/2019 13:10:00	82.997	
MH-111-100YrSCS24Hr	01/01/2019 13:15:00	82.992	
MH-111-100YrSCS24Hr	01/01/2019 13:20:00	82.999	
MH-111-100YrSCS24Hr	01/01/2019 13:25:00	82.99	
MH-111-100YrSCS24Hr	01/01/2019 13:30:00	82.991	
MH-111-100YrSCS24Hr	01/01/2019 13:35:00	82.982	
MH-111-100YrSCS24Hr	01/01/2019 13:40:00	82.983	
MH-111-100YrSCS24Hr	01/01/2019 13:45:00	82.973	
MH-111-100YrSCS24Hr	01/01/2019 13:50:00	82.972	
MH-111-100YrSCS24Hr	01/01/2019 13:55:00	82.962	
MH-111-100YrSCS24Hr	01/01/2019 14:00:00	82.962	
MH-111-100YrSCS24Hr	01/01/2019 14:05:00	82.951	
MH-111-100YrSCS24Hr	01/01/2019 14:10:00	82.948	
MH-111-100YrSCS24Hr	01/01/2019 14:15:00	82.938	
MH-111-100YrSCS24Hr	01/01/2019 14:20:00	82.936	
MH-111-100YrSCS24Hr	01/01/2019 14:25:00	82.927	
MH-111-100YrSCS24Hr	01/01/2019 14:30:00	82.922	
MH-111-100YrSCS24Hr	01/01/2019 14:35:00	82.913	
MH-111-100YrSCS24Hr	01/01/2019 14:40:00	82.91	
MH-111-100YrSCS24Hr	01/01/2019 14:45:00	82.9	
MH-111-100YrSCS24Hr	01/01/2019 14:50:00	82.897	
MH-111-100YrSCS24Hr	01/01/2019 14:55:00	82.887	
MH-111-100YrSCS24Hr	01/01/2019 15:00:00	82.885	
MH-111-100YrSCS24Hr	01/01/2019 15:05:00	82.876	
MH-111-100YrSCS24Hr	01/01/2019 15:10:00	82.873	
MH-111-100YrSCS24Hr	01/01/2019 15:15:00	82.864	
MH-111-100YrSCS24Hr	01/01/2019 15:20:00	82.862	
MH-111-100YrSCS24Hr	01/01/2019 15:25:00	82.853	
MH-111-100YrSCS24Hr	01/01/2019 15:30:00	82.851	
MH-111-100YrSCS24Hr	01/01/2019 15:35:00	82.843	
MH-111-100YrSCS24Hr	01/01/2019 15:40:00	82.841	
MH-111-100YrSCS24Hr	01/01/2019 15:45:00	82.833	
MH-111-100YrSCS24Hr	01/01/2019 15:50:00	82.832	
MH-111-100YrSCS24Hr	01/01/2019 15:55:00	82.824	
MH-111-100YrSCS24Hr	01/01/2019 16:00:00	82.823	
MH-111-100YrSCS24Hr	01/01/2019 16:05:00	82.814	
MH-111-100YrSCS24Hr	01/01/2019 16:10:00	82.812	
MH-111-100YrSCS24Hr	01/01/2019 16:15:00	82.804	
MH-111-100YrSCS24Hr	01/01/2019 16:20:00	82.803	
MH-111-100YrSCS24Hr	01/01/2019 16:25:00	82.795	
MH-111-100YrSCS24Hr	01/01/2019 16:30:00	82.792	
MH-111-100YrSCS24Hr	01/01/2019 16:35:00	82.784	
MH-111-100YrSCS24Hr	01/01/2019 16:40:00	82.782	
MH-111-100YrSCS24Hr	01/01/2019 16:45:00	82.774	
MH-111-100YrSCS24Hr	01/01/2019 16:50:00	82.772	
MH-111-100YrSCS24Hr	01/01/2019 16:55:00	82.764	
MH-111-100YrSCS24Hr	01/01/2019 17:00:00	82.762	
MH-111-100YrSCS24Hr	01/01/2019 17:05:00	82.755	
MH-111-100YrSCS24Hr	01/01/2019 17:10:00	82.752	
MH-111-100YrSCS24Hr	01/01/2019 17:15:00	82.745	
MH-111-100YrSCS24Hr	01/01/2019 17:20:00	82.744	
MH-111-100YrSCS24Hr	01/01/2019 17:25:00	82.737	
MH-111-100YrSCS24Hr	01/01/2019 17:30:00	82.735	
MH-111-100YrSCS24Hr	01/01/2019 17:35:00	82.729	
MH-111-100YrSCS24Hr	01/01/2019 17:40:00	82.726	
MH-111-100YrSCS24Hr	01/01/2019 17:45:00	82.72	
MH-111-100YrSCS24Hr	01/01/2019 17:50:00	82.719	
MH-111-100YrSCS24Hr	01/01/2019 17:55:00	82.713	
MH-111-100YrSCS24Hr	01/01/2019 18:00:00	82.712	
MH-111-100YrSCS24Hr	01/01/2019 18:05:00	82.706	
MH-111-100YrSCS24Hr	01/01/2019 18:10:00	82.704	
MH-111-100YrSCS24Hr	01/01/2019 18:15:00	82.699	
MH-111-100YrSCS24Hr	01/01/2019 18:20:00	82.697	
MH-111-100YrSCS24Hr	01/01/2019 18:25:00	82.692	
MH-111-100YrSCS24Hr	01/01/2019 18:30:00	82.691	
MH-111-100YrSCS24Hr	01/01/2019 18:35:00	82.686	
MH-111-100YrSCS24Hr	01/01/2019 18:40:00	82.685	
MH-111-100YrSCS24Hr	01/01/2019 18:45:00	82.68	
MH-111-100YrSCS24Hr	01/01/2019 18:50:00	82.679	
MH-111-100YrSCS24Hr	01/01/2019 18:55:00	82.675	
MH-111-100YrSCS24Hr	01/01/2019 19:00:00	82.674	
MH-111-100YrSCS24Hr	01/01/2019 19:05:00	82.669	
MH-111-100YrSCS24Hr	01/01/2019 19:10:00	82.668	
MH-111-100YrSCS24Hr	01/01/2019 19:15:00	82.664	
MH-111-100YrSCS24Hr	01/01/2019 19:20:00	82.663	
MH-111-100YrSCS24Hr	01/01/2019 19:25:00	82.659	
MH-111-100YrSCS24Hr	01/01/2019 19:30:00	82.658	
MH-111-100YrSCS24Hr	01/01/2019 19:35:00	82.654	
MH-111-100YrSCS24Hr	01/01/2019 19:40:00	82.653	
MH-111-100YrSCS24Hr	01/01/2019 19:45:00	82.649	
MH-111-100YrSCS24Hr	01/01/2019 19:50:00	82.649	
MH-111-100YrSCS24Hr	01/01/2019 19:55:00	82.645	
MH-111-100YrSCS24Hr	01/01/2019 20:00:00	82.644	
MH-111-100YrSCS24Hr	01/01/2019 20:05:00	82.64	
MH-111-100YrSCS24Hr	01/01/2019 20:10:00	82.64	
MH-111-100YrSCS24Hr	01/01/2019 20:15:00	82.635	
MH-111-100YrSCS24Hr	01/01/2019 20:20:00	82.635	
MH-111-100YrSCS24Hr	01/01/2019 20:25:00	82.631	
MH-111-100YrSCS24Hr	01/01/2019 20:30:00	82.63	
MH-111-100YrSCS24Hr	01/01/2019 20:35:00	82.626	
MH-111-100YrSCS24Hr	01/01/2019 20:40:00	82.625	
MH-111-100YrSCS24Hr	01/01/2019 20:45:00	82.621	
MH-111-100YrSCS24Hr	01/01/2019 20:50:00	82.62	
MH-111-100YrSCS24Hr	01/01/2019 20:55:00	82.615	
MH-111-100YrSCS24Hr	01/01/2019 21:00:00	82.615	
MH-111-100YrSCS24Hr	01/01/2019 21:05:00	82.611	
MH-111-100YrSCS24Hr	01/01/2019 21:10:00	82.61	
MH-111-100YrSCS24Hr	01/01/2019 21:15:00	82.606	
MH-111-100YrSCS24Hr	01/01/2019 21:20:00	82.605	
MH-111-100YrSCS24Hr	01/01/2019 21:25:00	82.601	
MH-111-100YrSCS24Hr	01/01/2019 21:30:00	82.601	
MH-111-100YrSCS24Hr	01/01/2019 21:35:00	82.597	
MH-111-100YrSCS24Hr	01/01/2019 21:40:00	82.596	

MH-111-100YrSCS24Hr 01/01/2019 21:45:00 82.593
MH-111-100YrSCS24Hr 01/01/2019 21:50:00 82.592
MH-111-100YrSCS24Hr 01/01/2019 21:55:00 82.588
MH-111-100YrSCS24Hr 01/01/2019 22:00:00 82.588
MH-111-100YrSCS24Hr 01/01/2019 22:05:00 82.584
MH-111-100YrSCS24Hr 01/01/2019 22:10:00 82.584
MH-111-100YrSCS24Hr 01/01/2019 22:15:00 82.58
MH-111-100YrSCS24Hr 01/01/2019 22:20:00 82.58
MH-111-100YrSCS24Hr 01/01/2019 22:25:00 82.577
MH-111-100YrSCS24Hr 01/01/2019 22:30:00 82.576
MH-111-100YrSCS24Hr 01/01/2019 22:35:00 82.573
MH-111-100YrSCS24Hr 01/01/2019 22:40:00 82.572
MH-111-100YrSCS24Hr 01/01/2019 22:45:00 82.57
MH-111-100YrSCS24Hr 01/01/2019 22:50:00 82.569
MH-111-100YrSCS24Hr 01/01/2019 22:55:00 82.566
MH-111-100YrSCS24Hr 01/01/2019 23:00:00 82.566
MH-111-100YrSCS24Hr 01/01/2019 23:05:00 82.563
MH-111-100YrSCS24Hr 01/01/2019 23:10:00 82.562
MH-111-100YrSCS24Hr 01/01/2019 23:15:00 82.56
MH-111-100YrSCS24Hr 01/01/2019 23:20:00 82.559
MH-111-100YrSCS24Hr 01/01/2019 23:25:00 82.557
MH-111-100YrSCS24Hr 01/01/2019 23:30:00 82.556
MH-111-100YrSCS24Hr 01/01/2019 23:35:00 82.554
MH-111-100YrSCS24Hr 01/01/2019 23:40:00 82.553
MH-111-100YrSCS24Hr 01/01/2019 23:45:00 82.551
MH-111-100YrSCS24Hr 01/01/2019 23:50:00 82.55
MH-111-100YrSCS24Hr 01/01/2019 23:55:00 82.548
MH-111-100YrSCS24Hr 01/02/2019 00:00:00 82.548

;Depth (m)
MH-111-10YrCHI3Hr 01/01/2019 00:00:00 80.571
MH-111-10YrCHI3Hr 01/01/2019 00:05:00 80.571
MH-111-10YrCHI3Hr 01/01/2019 00:10:00 80.572
MH-111-10YrCHI3Hr 01/01/2019 00:15:00 80.572
MH-111-10YrCHI3Hr 01/01/2019 00:20:00 80.572
MH-111-10YrCHI3Hr 01/01/2019 00:25:00 80.592
MH-111-10YrCHI3Hr 01/01/2019 00:30:00 80.644
MH-111-10YrCHI3Hr 01/01/2019 00:35:00 80.701
MH-111-10YrCHI3Hr 01/01/2019 00:40:00 80.783
MH-111-10YrCHI3Hr 01/01/2019 00:45:00 80.941
MH-111-10YrCHI3Hr 01/01/2019 00:50:00 81.073
MH-111-10YrCHI3Hr 01/01/2019 00:55:00 81.275
MH-111-10YrCHI3Hr 01/01/2019 01:00:00 81.595
MH-111-10YrCHI3Hr 01/01/2019 01:05:00 81.904
MH-111-10YrCHI3Hr 01/01/2019 01:10:00 81.976
MH-111-10YrCHI3Hr 01/01/2019 01:15:00 81.86
MH-111-10YrCHI3Hr 01/01/2019 01:20:00 81.723
MH-111-10YrCHI3Hr 01/01/2019 01:25:00 81.628
MH-111-10YrCHI3Hr 01/01/2019 01:30:00 81.572
MH-111-10YrCHI3Hr 01/01/2019 01:35:00 81.69
MH-111-10YrCHI3Hr 01/01/2019 01:40:00 81.753
MH-111-10YrCHI3Hr 01/01/2019 01:45:00 81.86
MH-111-10YrCHI3Hr 01/01/2019 01:50:00 81.897
MH-111-10YrCHI3Hr 01/01/2019 01:55:00 81.973
MH-111-10YrCHI3Hr 01/01/2019 02:00:00 81.986
MH-111-10YrCHI3Hr 01/01/2019 02:05:00 82.039
MH-111-10YrCHI3Hr 01/01/2019 02:10:00 82.049
MH-111-10YrCHI3Hr 01/01/2019 02:15:00 82.087
MH-111-10YrCHI3Hr 01/01/2019 02:20:00 82.095
MH-111-10YrCHI3Hr 01/01/2019 02:25:00 82.126
MH-111-10YrCHI3Hr 01/01/2019 02:30:00 82.13
MH-111-10YrCHI3Hr 01/01/2019 02:35:00 82.156
MH-111-10YrCHI3Hr 01/01/2019 02:40:00 82.159
MH-111-10YrCHI3Hr 01/01/2019 02:45:00 82.181
MH-111-10YrCHI3Hr 01/01/2019 02:50:00 82.182
MH-111-10YrCHI3Hr 01/01/2019 02:55:00 82.201
MH-111-10YrCHI3Hr 01/01/2019 03:00:00 82.202
MH-111-10YrCHI3Hr 01/01/2019 03:05:00 82.217
MH-111-10YrCHI3Hr 01/01/2019 03:10:00 82.216
MH-111-10YrCHI3Hr 01/01/2019 03:15:00 82.226
MH-111-10YrCHI3Hr 01/01/2019 03:20:00 82.23
MH-111-10YrCHI3Hr 01/01/2019 03:25:00 82.233
MH-111-10YrCHI3Hr 01/01/2019 03:30:00 82.233
MH-111-10YrCHI3Hr 01/01/2019 03:35:00 82.238
MH-111-10YrCHI3Hr 01/01/2019 03:40:00 82.238
MH-111-10YrCHI3Hr 01/01/2019 03:45:00 82.239
MH-111-10YrCHI3Hr 01/01/2019 03:50:00 82.238
MH-111-10YrCHI3Hr 01/01/2019 03:55:00 82.242
MH-111-10YrCHI3Hr 01/01/2019 04:00:00 82.238
MH-111-10YrCHI3Hr 01/01/2019 04:05:00 82.24
MH-111-10YrCHI3Hr 01/01/2019 04:10:00 82.237
MH-111-10YrCHI3Hr 01/01/2019 04:15:00 82.24
MH-111-10YrCHI3Hr 01/01/2019 04:20:00 82.235
MH-111-10YrCHI3Hr 01/01/2019 04:25:00 82.236
MH-111-10YrCHI3Hr 01/01/2019 04:30:00 82.232
MH-111-10YrCHI3Hr 01/01/2019 04:35:00 82.235
MH-111-10YrCHI3Hr 01/01/2019 04:40:00 82.229
MH-111-10YrCHI3Hr 01/01/2019 04:45:00 82.23
MH-111-10YrCHI3Hr 01/01/2019 04:50:00 82.226
MH-111-10YrCHI3Hr 01/01/2019 04:55:00 82.227
MH-111-10YrCHI3Hr 01/01/2019 05:00:00 82.223
MH-111-10YrCHI3Hr 01/01/2019 05:05:00 82.223
MH-111-10YrCHI3Hr 01/01/2019 05:10:00 82.219
MH-111-10YrCHI3Hr 01/01/2019 05:15:00 82.22
MH-111-10YrCHI3Hr 01/01/2019 05:20:00 82.215
MH-111-10YrCHI3Hr 01/01/2019 05:25:00 82.215
MH-111-10YrCHI3Hr 01/01/2019 05:30:00 82.211
MH-111-10YrCHI3Hr 01/01/2019 05:35:00 82.212
MH-111-10YrCHI3Hr 01/01/2019 05:40:00 82.207
MH-111-10YrCHI3Hr 01/01/2019 05:45:00 82.207
MH-111-10YrCHI3Hr 01/01/2019 05:50:00 82.203
MH-111-10YrCHI3Hr 01/01/2019 05:55:00 82.203
MH-111-10YrCHI3Hr 01/01/2019 06:00:00 82.199
MH-111-10YrCHI3Hr 01/01/2019 06:05:00 82.198
MH-111-10YrCHI3Hr 01/01/2019 06:10:00 82.195
MH-111-10YrCHI3Hr 01/01/2019 06:15:00 82.194
MH-111-10YrCHI3Hr 01/01/2019 06:20:00 82.191
MH-111-10YrCHI3Hr 01/01/2019 06:25:00 82.189
MH-111-10YrCHI3Hr 01/01/2019 06:30:00 82.187
MH-111-10YrCHI3Hr 01/01/2019 06:35:00 82.185
MH-111-10YrCHI3Hr 01/01/2019 06:40:00 82.183
MH-111-10YrCHI3Hr 01/01/2019 06:45:00 82.181
MH-111-10YrCHI3Hr 01/01/2019 06:50:00 82.179
MH-111-10YrCHI3Hr 01/01/2019 06:55:00 82.177
MH-111-10YrCHI3Hr 01/01/2019 07:00:00 82.175
MH-111-10YrCHI3Hr 01/01/2019 07:05:00 82.173
MH-111-10YrCHI3Hr 01/01/2019 07:10:00 82.171
MH-111-10YrCHI3Hr 01/01/2019 07:15:00 82.169
MH-111-10YrCHI3Hr 01/01/2019 07:20:00 82.167
MH-111-10YrCHI3Hr 01/01/2019 07:25:00 82.165
MH-111-10YrCHI3Hr 01/01/2019 07:30:00 82.162
MH-111-10YrCHI3Hr 01/01/2019 07:35:00 82.161
MH-111-10YrCHI3Hr 01/01/2019 07:40:00 82.158
MH-111-10YrCHI3Hr 01/01/2019 07:45:00 82.157
MH-111-10YrCHI3Hr 01/01/2019 07:50:00 82.154
MH-111-10YrCHI3Hr 01/01/2019 07:55:00 82.153
MH-111-10YrCHI3Hr 01/01/2019 08:00:00 82.15
MH-111-10YrCHI3Hr 01/01/2019 08:05:00 82.149
MH-111-10YrCHI3Hr 01/01/2019 08:10:00 82.146
MH-111-10YrCHI3Hr 01/01/2019 08:15:00 82.145
MH-111-10YrCHI3Hr 01/01/2019 08:20:00 82.142
MH-111-10YrCHI3Hr 01/01/2019 08:25:00 82.14
MH-111-10YrCHI3Hr 01/01/2019 08:30:00 82.138
MH-111-10YrCHI3Hr 01/01/2019 08:35:00 82.136
MH-111-10YrCHI3Hr 01/01/2019 08:40:00 82.134
MH-111-10YrCHI3Hr 01/01/2019 08:45:00 82.132
MH-111-10YrCHI3Hr 01/01/2019 08:50:00 82.13
MH-111-10YrCHI3Hr 01/01/2019 08:55:00 82.128
MH-111-10YrCHI3Hr 01/01/2019 09:00:00 82.126
MH-111-10YrCHI3Hr 01/01/2019 09:05:00 82.124

MH-111-10YrCHI3Hr 01/01/2019 09:10:00 82.121
MH-111-10YrCHI3Hr 01/01/2019 09:15:00 82.12
MH-111-10YrCHI3Hr 01/01/2019 09:20:00 82.117
MH-111-10YrCHI3Hr 01/01/2019 09:25:00 82.116
MH-111-10YrCHI3Hr 01/01/2019 09:30:00 82.113
MH-111-10YrCHI3Hr 01/01/2019 09:35:00 82.113
MH-111-10YrCHI3Hr 01/01/2019 09:40:00 82.109
MH-111-10YrCHI3Hr 01/01/2019 09:45:00 82.109
MH-111-10YrCHI3Hr 01/01/2019 09:50:00 82.105
MH-111-10YrCHI3Hr 01/01/2019 09:55:00 82.104
MH-111-10YrCHI3Hr 01/01/2019 10:00:00 82.102
MH-111-10YrCHI3Hr 01/01/2019 10:05:00 82.1
MH-111-10YrCHI3Hr 01/01/2019 10:10:00 82.098
MH-111-10YrCHI3Hr 01/01/2019 10:15:00 82.096
MH-111-10YrCHI3Hr 01/01/2019 10:20:00 82.093
MH-111-10YrCHI3Hr 01/01/2019 10:25:00 82.092
MH-111-10YrCHI3Hr 01/01/2019 10:30:00 82.09
MH-111-10YrCHI3Hr 01/01/2019 10:35:00 82.088
MH-111-10YrCHI3Hr 01/01/2019 10:40:00 82.086
MH-111-10YrCHI3Hr 01/01/2019 10:45:00 82.085
MH-111-10YrCHI3Hr 01/01/2019 10:50:00 82.082
MH-111-10YrCHI3Hr 01/01/2019 10:55:00 82.081
MH-111-10YrCHI3Hr 01/01/2019 11:00:00 82.078
MH-111-10YrCHI3Hr 01/01/2019 11:05:00 82.077
MH-111-10YrCHI3Hr 01/01/2019 11:10:00 82.074
MH-111-10YrCHI3Hr 01/01/2019 11:15:00 82.073
MH-111-10YrCHI3Hr 01/01/2019 11:20:00 82.071
MH-111-10YrCHI3Hr 01/01/2019 11:25:00 82.069
MH-111-10YrCHI3Hr 01/01/2019 11:30:00 82.067
MH-111-10YrCHI3Hr 01/01/2019 11:35:00 82.065
MH-111-10YrCHI3Hr 01/01/2019 11:40:00 82.063
MH-111-10YrCHI3Hr 01/01/2019 11:45:00 82.062
MH-111-10YrCHI3Hr 01/01/2019 11:50:00 82.059
MH-111-10YrCHI3Hr 01/01/2019 11:55:00 82.058
MH-111-10YrCHI3Hr 01/01/2019 12:00:00 82.056
MH-111-10YrCHI3Hr 01/01/2019 12:05:00 82.053
MH-111-10YrCHI3Hr 01/01/2019 12:10:00 82.052
MH-111-10YrCHI3Hr 01/01/2019 12:15:00 82.05
MH-111-10YrCHI3Hr 01/01/2019 12:20:00 82.048
MH-111-10YrCHI3Hr 01/01/2019 12:25:00 82.046
MH-111-10YrCHI3Hr 01/01/2019 12:30:00 82.045
MH-111-10YrCHI3Hr 01/01/2019 12:35:00 82.043
MH-111-10YrCHI3Hr 01/01/2019 12:40:00 82.041
MH-111-10YrCHI3Hr 01/01/2019 12:45:00 82.04
MH-111-10YrCHI3Hr 01/01/2019 12:50:00 82.037
MH-111-10YrCHI3Hr 01/01/2019 12:55:00 82.036
MH-111-10YrCHI3Hr 01/01/2019 13:00:00 82.034
MH-111-10YrCHI3Hr 01/01/2019 13:05:00 82.032
MH-111-10YrCHI3Hr 01/01/2019 13:10:00 82.03
MH-111-10YrCHI3Hr 01/01/2019 13:15:00 82.028
MH-111-10YrCHI3Hr 01/01/2019 13:20:00 82.027
MH-111-10YrCHI3Hr 01/01/2019 13:25:00 82.025
MH-111-10YrCHI3Hr 01/01/2019 13:30:00 82.023
MH-111-10YrCHI3Hr 01/01/2019 13:35:00 82.021
MH-111-10YrCHI3Hr 01/01/2019 13:40:00 82.02
MH-111-10YrCHI3Hr 01/01/2019 13:45:00 82.017
MH-111-10YrCHI3Hr 01/01/2019 13:50:00 82.016
MH-111-10YrCHI3Hr 01/01/2019 13:55:00 82.014
MH-111-10YrCHI3Hr 01/01/2019 14:00:00 82.012
MH-111-10YrCHI3Hr 01/01/2019 14:05:00 82.01
MH-111-10YrCHI3Hr 01/01/2019 14:10:00 82.009
MH-111-10YrCHI3Hr 01/01/2019 14:15:00 82.007
MH-111-10YrCHI3Hr 01/01/2019 14:20:00 82.005
MH-111-10YrCHI3Hr 01/01/2019 14:25:00 82.003
MH-111-10YrCHI3Hr 01/01/2019 14:30:00 82.002
MH-111-10YrCHI3Hr 01/01/2019 14:35:00 82
MH-111-10YrCHI3Hr 01/01/2019 14:40:00 81.999
MH-111-10YrCHI3Hr 01/01/2019 14:45:00 81.997
MH-111-10YrCHI3Hr 01/01/2019 14:50:00 81.995
MH-111-10YrCHI3Hr 01/01/2019 14:55:00 81.993
MH-111-10YrCHI3Hr 01/01/2019 15:00:00 81.992
MH-111-10YrCHI3Hr 01/01/2019 15:05:00 81.99
MH-111-10YrCHI3Hr 01/01/2019 15:10:00 81.989
MH-111-10YrCHI3Hr 01/01/2019 15:15:00 81.986
MH-111-10YrCHI3Hr 01/01/2019 15:20:00 81.985
MH-111-10YrCHI3Hr 01/01/2019 15:25:00 81.983
MH-111-10YrCHI3Hr 01/01/2019 15:30:00 81.982
MH-111-10YrCHI3Hr 01/01/2019 15:35:00 81.98
MH-111-10YrCHI3Hr 01/01/2019 15:40:00 81.979
MH-111-10YrCHI3Hr 01/01/2019 15:45:00 81.976
MH-111-10YrCHI3Hr 01/01/2019 15:50:00 81.975
MH-111-10YrCHI3Hr 01/01/2019 15:55:00 81.973
MH-111-10YrCHI3Hr 01/01/2019 16:00:00 81.972
MH-111-10YrCHI3Hr 01/01/2019 16:05:00 81.97
MH-111-10YrCHI3Hr 01/01/2019 16:10:00 81.969
MH-111-10YrCHI3Hr 01/01/2019 16:15:00 81.967
MH-111-10YrCHI3Hr 01/01/2019 16:20:00 81.966
MH-111-10YrCHI3Hr 01/01/2019 16:25:00 81.963
MH-111-10YrCHI3Hr 01/01/2019 16:30:00 81.962
MH-111-10YrCHI3Hr 01/01/2019 16:35:00 81.96
MH-111-10YrCHI3Hr 01/01/2019 16:40:00 81.959
MH-111-10YrCHI3Hr 01/01/2019 16:45:00 81.957
MH-111-10YrCHI3Hr 01/01/2019 16:50:00 81.956
MH-111-10YrCHI3Hr 01/01/2019 16:55:00 81.954
MH-111-10YrCHI3Hr 01/01/2019 17:00:00 81.953
MH-111-10YrCHI3Hr 01/01/2019 17:05:00 81.951
MH-111-10YrCHI3Hr 01/01/2019 17:10:00 81.95
MH-111-10YrCHI3Hr 01/01/2019 17:15:00 81.948
MH-111-10YrCHI3Hr 01/01/2019 17:20:00 81.947
MH-111-10YrCHI3Hr 01/01/2019 17:25:00 81.945
MH-111-10YrCHI3Hr 01/01/2019 17:30:00 81.944
MH-111-10YrCHI3Hr 01/01/2019 17:35:00 81.942
MH-111-10YrCHI3Hr 01/01/2019 17:40:00 81.941
MH-111-10YrCHI3Hr 01/01/2019 17:45:00 81.939
MH-111-10YrCHI3Hr 01/01/2019 17:50:00 81.937
MH-111-10YrCHI3Hr 01/01/2019 17:55:00 81.936
MH-111-10YrCHI3Hr 01/01/2019 18:00:00 81.935
MH-111-10YrCHI3Hr 01/01/2019 18:05:00 81.933
MH-111-10YrCHI3Hr 01/01/2019 18:10:00 81.932
MH-111-10YrCHI3Hr 01/01/2019 18:15:00 81.93
MH-111-10YrCHI3Hr 01/01/2019 18:20:00 81.929
MH-111-10YrCHI3Hr 01/01/2019 18:25:00 81.927
MH-111-10YrCHI3Hr 01/01/2019 18:30:00 81.926
MH-111-10YrCHI3Hr 01/01/2019 18:35:00 81.924
MH-111-10YrCHI3Hr 01/01/2019 18:40:00 81.923
MH-111-10YrCHI3Hr 01/01/2019 18:45:00 81.921
MH-111-10YrCHI3Hr 01/01/2019 18:50:00 81.92
MH-111-10YrCHI3Hr 01/01/2019 18:55:00 81.918
MH-111-10YrCHI3Hr 01/01/2019 19:00:00 81.917
MH-111-10YrCHI3Hr 01/01/2019 19:05:00 81.915
MH-111-10YrCHI3Hr 01/01/2019 19:10:00 81.914
MH-111-10YrCHI3Hr 01/01/2019 19:15:00 81.913
MH-111-10YrCHI3Hr 01/01/2019 19:20:00 81.911
MH-111-10YrCHI3Hr 01/01/2019 19:25:00 81.91
MH-111-10YrCHI3Hr 01/01/2019 19:30:00 81.909
MH-111-10YrCHI3Hr 01/01/2019 19:35:00 81.907
MH-111-10YrCHI3Hr 01/01/2019 19:40:00 81.906
MH-111-10YrCHI3Hr 01/01/2019 19:45:00 81.904
MH-111-10YrCHI3Hr 01/01/2019 19:50:00 81.903
MH-111-10YrCHI3Hr 01/01/2019 19:55:00 81.902
MH-111-10YrCHI3Hr 01/01/2019 20:00:00 81.9
MH-111-10YrCHI3Hr 01/01/2019 20:05:00 81.899
MH-111-10YrCHI3Hr 01/01/2019 20:10:00 81.898
MH-111-10YrCHI3Hr 01/01/2019 20:15:00 81.896
MH-111-10YrCHI3Hr 01/01/2019 20:20:00 81.895
MH-111-10YrCHI3Hr 01/01/2019 20:25:00 81.893
MH-111-10YrCHI3Hr 01/01/2019 20:30:00 81.892
MH-111-10YrCHI3Hr 01/01/2019 20:35:00 81.891
MH-111-10YrCHI3Hr 01/01/2019 20:40:00 81.889
MH-111-10YrCHI3Hr 01/01/2019 20:45:00 81.888

MH-111-10YrCHI3Hr 01/01/2019 20:50:00 81.887
MH-111-10YrCHI3Hr 01/01/2019 20:55:00 81.885
MH-111-10YrCHI3Hr 01/01/2019 21:00:00 81.884
MH-111-10YrCHI3Hr 01/01/2019 21:05:00 81.883
MH-111-10YrCHI3Hr 01/01/2019 21:10:00 81.881
MH-111-10YrCHI3Hr 01/01/2019 21:15:00 81.88
MH-111-10YrCHI3Hr 01/01/2019 21:20:00 81.879
MH-111-10YrCHI3Hr 01/01/2019 21:25:00 81.878
MH-111-10YrCHI3Hr 01/01/2019 21:30:00 81.876
MH-111-10YrCHI3Hr 01/01/2019 21:35:00 81.875
MH-111-10YrCHI3Hr 01/01/2019 21:40:00 81.874
MH-111-10YrCHI3Hr 01/01/2019 21:45:00 81.872
MH-111-10YrCHI3Hr 01/01/2019 21:50:00 81.871
MH-111-10YrCHI3Hr 01/01/2019 21:55:00 81.87
MH-111-10YrCHI3Hr 01/01/2019 22:00:00 81.868
MH-111-10YrCHI3Hr 01/01/2019 22:05:00 81.867
MH-111-10YrCHI3Hr 01/01/2019 22:10:00 81.866
MH-111-10YrCHI3Hr 01/01/2019 22:15:00 81.865
MH-111-10YrCHI3Hr 01/01/2019 22:20:00 81.864
MH-111-10YrCHI3Hr 01/01/2019 22:25:00 81.862
MH-111-10YrCHI3Hr 01/01/2019 22:30:00 81.861
MH-111-10YrCHI3Hr 01/01/2019 22:35:00 81.86
MH-111-10YrCHI3Hr 01/01/2019 22:40:00 81.858
MH-111-10YrCHI3Hr 01/01/2019 22:45:00 81.857
MH-111-10YrCHI3Hr 01/01/2019 22:50:00 81.856
MH-111-10YrCHI3Hr 01/01/2019 22:55:00 81.855
MH-111-10YrCHI3Hr 01/01/2019 23:00:00 81.853
MH-111-10YrCHI3Hr 01/01/2019 23:05:00 81.852
MH-111-10YrCHI3Hr 01/01/2019 23:10:00 81.851
MH-111-10YrCHI3Hr 01/01/2019 23:15:00 81.85
MH-111-10YrCHI3Hr 01/01/2019 23:20:00 81.849
MH-111-10YrCHI3Hr 01/01/2019 23:25:00 81.848
MH-111-10YrCHI3Hr 01/01/2019 23:30:00 81.846
MH-111-10YrCHI3Hr 01/01/2019 23:35:00 81.845
MH-111-10YrCHI3Hr 01/01/2019 23:40:00 81.844
MH-111-10YrCHI3Hr 01/01/2019 23:45:00 81.843
MH-111-10YrCHI3Hr 01/01/2019 23:50:00 81.842
MH-111-10YrCHI3Hr 01/01/2019 23:55:00 81.84
MH-111-10YrCHI3Hr 01/02/2019 00:00:00 81.839

;Depth (m)
MH-111-2YrCHI3Hr 01/01/2019 00:00:00 80.571
MH-111-2YrCHI3Hr 01/01/2019 00:05:00 80.571
MH-111-2YrCHI3Hr 01/01/2019 00:10:00 80.572
MH-111-2YrCHI3Hr 01/01/2019 00:15:00 80.572
MH-111-2YrCHI3Hr 01/01/2019 00:20:00 80.572
MH-111-2YrCHI3Hr 01/01/2019 00:25:00 80.572
MH-111-2YrCHI3Hr 01/01/2019 00:30:00 80.578
MH-111-2YrCHI3Hr 01/01/2019 00:35:00 80.613
MH-111-2YrCHI3Hr 01/01/2019 00:40:00 80.66
MH-111-2YrCHI3Hr 01/01/2019 00:45:00 80.73
MH-111-2YrCHI3Hr 01/01/2019 00:50:00 80.867
MH-111-2YrCHI3Hr 01/01/2019 00:55:00 81.098
MH-111-2YrCHI3Hr 01/01/2019 01:00:00 81.37
MH-111-2YrCHI3Hr 01/01/2019 01:05:00 81.642
MH-111-2YrCHI3Hr 01/01/2019 01:10:00 81.609
MH-111-2YrCHI3Hr 01/01/2019 01:15:00 81.451
MH-111-2YrCHI3Hr 01/01/2019 01:20:00 81.317
MH-111-2YrCHI3Hr 01/01/2019 01:25:00 81.207
MH-111-2YrCHI3Hr 01/01/2019 01:30:00 81.136
MH-111-2YrCHI3Hr 01/01/2019 01:35:00 81.099
MH-111-2YrCHI3Hr 01/01/2019 01:40:00 81.092
MH-111-2YrCHI3Hr 01/01/2019 01:45:00 81.113
MH-111-2YrCHI3Hr 01/01/2019 01:50:00 81.144
MH-111-2YrCHI3Hr 01/01/2019 01:55:00 81.18
MH-111-2YrCHI3Hr 01/01/2019 02:00:00 81.213
MH-111-2YrCHI3Hr 01/01/2019 02:05:00 81.245
MH-111-2YrCHI3Hr 01/01/2019 02:10:00 81.273
MH-111-2YrCHI3Hr 01/01/2019 02:15:00 81.298
MH-111-2YrCHI3Hr 01/01/2019 02:20:00 81.321
MH-111-2YrCHI3Hr 01/01/2019 02:25:00 81.342
MH-111-2YrCHI3Hr 01/01/2019 02:30:00 81.361
MH-111-2YrCHI3Hr 01/01/2019 02:35:00 81.378
MH-111-2YrCHI3Hr 01/01/2019 02:40:00 81.393
MH-111-2YrCHI3Hr 01/01/2019 02:45:00 81.407
MH-111-2YrCHI3Hr 01/01/2019 02:50:00 81.42
MH-111-2YrCHI3Hr 01/01/2019 02:55:00 81.433
MH-111-2YrCHI3Hr 01/01/2019 03:00:00 81.444
MH-111-2YrCHI3Hr 01/01/2019 03:05:00 81.454
MH-111-2YrCHI3Hr 01/01/2019 03:10:00 81.464
MH-111-2YrCHI3Hr 01/01/2019 03:15:00 81.473
MH-111-2YrCHI3Hr 01/01/2019 03:20:00 81.48
MH-111-2YrCHI3Hr 01/01/2019 03:25:00 81.487
MH-111-2YrCHI3Hr 01/01/2019 03:30:00 81.493
MH-111-2YrCHI3Hr 01/01/2019 03:35:00 81.498
MH-111-2YrCHI3Hr 01/01/2019 03:40:00 81.503
MH-111-2YrCHI3Hr 01/01/2019 03:45:00 81.508
MH-111-2YrCHI3Hr 01/01/2019 03:50:00 81.512
MH-111-2YrCHI3Hr 01/01/2019 03:55:00 81.516
MH-111-2YrCHI3Hr 01/01/2019 04:00:00 81.519
MH-111-2YrCHI3Hr 01/01/2019 04:05:00 81.522
MH-111-2YrCHI3Hr 01/01/2019 04:10:00 81.524
MH-111-2YrCHI3Hr 01/01/2019 04:15:00 81.527
MH-111-2YrCHI3Hr 01/01/2019 04:20:00 81.528
MH-111-2YrCHI3Hr 01/01/2019 04:25:00 81.53
MH-111-2YrCHI3Hr 01/01/2019 04:30:00 81.53
MH-111-2YrCHI3Hr 01/01/2019 04:35:00 81.531
MH-111-2YrCHI3Hr 01/01/2019 04:40:00 81.532
MH-111-2YrCHI3Hr 01/01/2019 04:45:00 81.532
MH-111-2YrCHI3Hr 01/01/2019 04:50:00 81.533
MH-111-2YrCHI3Hr 01/01/2019 04:55:00 81.533
MH-111-2YrCHI3Hr 01/01/2019 05:00:00 81.533
MH-111-2YrCHI3Hr 01/01/2019 05:05:00 81.534
MH-111-2YrCHI3Hr 01/01/2019 05:10:00 81.534
MH-111-2YrCHI3Hr 01/01/2019 05:15:00 81.534
MH-111-2YrCHI3Hr 01/01/2019 05:20:00 81.534
MH-111-2YrCHI3Hr 01/01/2019 05:25:00 81.534
MH-111-2YrCHI3Hr 01/01/2019 05:30:00 81.533
MH-111-2YrCHI3Hr 01/01/2019 05:35:00 81.533
MH-111-2YrCHI3Hr 01/01/2019 05:40:00 81.532
MH-111-2YrCHI3Hr 01/01/2019 05:45:00 81.531
MH-111-2YrCHI3Hr 01/01/2019 05:50:00 81.531
MH-111-2YrCHI3Hr 01/01/2019 05:55:00 81.53
MH-111-2YrCHI3Hr 01/01/2019 06:00:00 81.529
MH-111-2YrCHI3Hr 01/01/2019 06:05:00 81.528
MH-111-2YrCHI3Hr 01/01/2019 06:10:00 81.527
MH-111-2YrCHI3Hr 01/01/2019 06:15:00 81.526
MH-111-2YrCHI3Hr 01/01/2019 06:20:00 81.525
MH-111-2YrCHI3Hr 01/01/2019 06:25:00 81.524
MH-111-2YrCHI3Hr 01/01/2019 06:30:00 81.523
MH-111-2YrCHI3Hr 01/01/2019 06:35:00 81.522
MH-111-2YrCHI3Hr 01/01/2019 06:40:00 81.521
MH-111-2YrCHI3Hr 01/01/2019 06:45:00 81.52
MH-111-2YrCHI3Hr 01/01/2019 06:50:00 81.519
MH-111-2YrCHI3Hr 01/01/2019 06:55:00 81.518
MH-111-2YrCHI3Hr 01/01/2019 07:00:00 81.516
MH-111-2YrCHI3Hr 01/01/2019 07:05:00 81.515
MH-111-2YrCHI3Hr 01/01/2019 07:10:00 81.514
MH-111-2YrCHI3Hr 01/01/2019 07:15:00 81.513
MH-111-2YrCHI3Hr 01/01/2019 07:20:00 81.512
MH-111-2YrCHI3Hr 01/01/2019 07:25:00 81.511
MH-111-2YrCHI3Hr 01/01/2019 07:30:00 81.509
MH-111-2YrCHI3Hr 01/01/2019 07:35:00 81.508
MH-111-2YrCHI3Hr 01/01/2019 07:40:00 81.507
MH-111-2YrCHI3Hr 01/01/2019 07:45:00 81.506
MH-111-2YrCHI3Hr 01/01/2019 07:50:00 81.505
MH-111-2YrCHI3Hr 01/01/2019 07:55:00 81.504
MH-111-2YrCHI3Hr 01/01/2019 08:00:00 81.502
MH-111-2YrCHI3Hr 01/01/2019 08:05:00 81.501
MH-111-2YrCHI3Hr 01/01/2019 08:10:00 81.5

MH-111-2YrCHI3Hr 01/01/2019 08:15:00 81.499
MH-111-2YrCHI3Hr 01/01/2019 08:20:00 81.497
MH-111-2YrCHI3Hr 01/01/2019 08:25:00 81.496
MH-111-2YrCHI3Hr 01/01/2019 08:30:00 81.495
MH-111-2YrCHI3Hr 01/01/2019 08:35:00 81.493
MH-111-2YrCHI3Hr 01/01/2019 08:40:00 81.492
MH-111-2YrCHI3Hr 01/01/2019 08:45:00 81.491
MH-111-2YrCHI3Hr 01/01/2019 08:50:00 81.489
MH-111-2YrCHI3Hr 01/01/2019 08:55:00 81.488
MH-111-2YrCHI3Hr 01/01/2019 09:00:00 81.487
MH-111-2YrCHI3Hr 01/01/2019 09:05:00 81.486
MH-111-2YrCHI3Hr 01/01/2019 09:10:00 81.484
MH-111-2YrCHI3Hr 01/01/2019 09:15:00 81.483
MH-111-2YrCHI3Hr 01/01/2019 09:20:00 81.482
MH-111-2YrCHI3Hr 01/01/2019 09:25:00 81.48
MH-111-2YrCHI3Hr 01/01/2019 09:30:00 81.479
MH-111-2YrCHI3Hr 01/01/2019 09:35:00 81.477
MH-111-2YrCHI3Hr 01/01/2019 09:40:00 81.476
MH-111-2YrCHI3Hr 01/01/2019 09:45:00 81.475
MH-111-2YrCHI3Hr 01/01/2019 09:50:00 81.473
MH-111-2YrCHI3Hr 01/01/2019 09:55:00 81.472
MH-111-2YrCHI3Hr 01/01/2019 10:00:00 81.471
MH-111-2YrCHI3Hr 01/01/2019 10:05:00 81.469
MH-111-2YrCHI3Hr 01/01/2019 10:10:00 81.468
MH-111-2YrCHI3Hr 01/01/2019 10:15:00 81.467
MH-111-2YrCHI3Hr 01/01/2019 10:20:00 81.465
MH-111-2YrCHI3Hr 01/01/2019 10:25:00 81.464
MH-111-2YrCHI3Hr 01/01/2019 10:30:00 81.462
MH-111-2YrCHI3Hr 01/01/2019 10:35:00 81.461
MH-111-2YrCHI3Hr 01/01/2019 10:40:00 81.46
MH-111-2YrCHI3Hr 01/01/2019 10:45:00 81.458
MH-111-2YrCHI3Hr 01/01/2019 10:50:00 81.457
MH-111-2YrCHI3Hr 01/01/2019 10:55:00 81.455
MH-111-2YrCHI3Hr 01/01/2019 11:00:00 81.454
MH-111-2YrCHI3Hr 01/01/2019 11:05:00 81.453
MH-111-2YrCHI3Hr 01/01/2019 11:10:00 81.451
MH-111-2YrCHI3Hr 01/01/2019 11:15:00 81.45
MH-111-2YrCHI3Hr 01/01/2019 11:20:00 81.448
MH-111-2YrCHI3Hr 01/01/2019 11:25:00 81.447
MH-111-2YrCHI3Hr 01/01/2019 11:30:00 81.445
MH-111-2YrCHI3Hr 01/01/2019 11:35:00 81.444
MH-111-2YrCHI3Hr 01/01/2019 11:40:00 81.443
MH-111-2YrCHI3Hr 01/01/2019 11:45:00 81.441
MH-111-2YrCHI3Hr 01/01/2019 11:50:00 81.44
MH-111-2YrCHI3Hr 01/01/2019 11:55:00 81.438
MH-111-2YrCHI3Hr 01/01/2019 12:00:00 81.437
MH-111-2YrCHI3Hr 01/01/2019 12:05:00 81.435
MH-111-2YrCHI3Hr 01/01/2019 12:10:00 81.434
MH-111-2YrCHI3Hr 01/01/2019 12:15:00 81.432
MH-111-2YrCHI3Hr 01/01/2019 12:20:00 81.431
MH-111-2YrCHI3Hr 01/01/2019 12:25:00 81.43
MH-111-2YrCHI3Hr 01/01/2019 12:30:00 81.428
MH-111-2YrCHI3Hr 01/01/2019 12:35:00 81.427
MH-111-2YrCHI3Hr 01/01/2019 12:40:00 81.425
MH-111-2YrCHI3Hr 01/01/2019 12:45:00 81.424
MH-111-2YrCHI3Hr 01/01/2019 12:50:00 81.422
MH-111-2YrCHI3Hr 01/01/2019 12:55:00 81.421
MH-111-2YrCHI3Hr 01/01/2019 13:00:00 81.419
MH-111-2YrCHI3Hr 01/01/2019 13:05:00 81.418
MH-111-2YrCHI3Hr 01/01/2019 13:10:00 81.417
MH-111-2YrCHI3Hr 01/01/2019 13:15:00 81.415
MH-111-2YrCHI3Hr 01/01/2019 13:20:00 81.414
MH-111-2YrCHI3Hr 01/01/2019 13:25:00 81.412
MH-111-2YrCHI3Hr 01/01/2019 13:30:00 81.411
MH-111-2YrCHI3Hr 01/01/2019 13:35:00 81.409
MH-111-2YrCHI3Hr 01/01/2019 13:40:00 81.408
MH-111-2YrCHI3Hr 01/01/2019 13:45:00 81.406
MH-111-2YrCHI3Hr 01/01/2019 13:50:00 81.405
MH-111-2YrCHI3Hr 01/01/2019 13:55:00 81.403
MH-111-2YrCHI3Hr 01/01/2019 14:00:00 81.402
MH-111-2YrCHI3Hr 01/01/2019 14:05:00 81.401
MH-111-2YrCHI3Hr 01/01/2019 14:10:00 81.399
MH-111-2YrCHI3Hr 01/01/2019 14:15:00 81.398
MH-111-2YrCHI3Hr 01/01/2019 14:20:00 81.396
MH-111-2YrCHI3Hr 01/01/2019 14:25:00 81.395
MH-111-2YrCHI3Hr 01/01/2019 14:30:00 81.393
MH-111-2YrCHI3Hr 01/01/2019 14:35:00 81.392
MH-111-2YrCHI3Hr 01/01/2019 14:40:00 81.39
MH-111-2YrCHI3Hr 01/01/2019 14:45:00 81.389
MH-111-2YrCHI3Hr 01/01/2019 14:50:00 81.387
MH-111-2YrCHI3Hr 01/01/2019 14:55:00 81.386
MH-111-2YrCHI3Hr 01/01/2019 15:00:00 81.384
MH-111-2YrCHI3Hr 01/01/2019 15:05:00 81.383
MH-111-2YrCHI3Hr 01/01/2019 15:10:00 81.381
MH-111-2YrCHI3Hr 01/01/2019 15:15:00 81.38
MH-111-2YrCHI3Hr 01/01/2019 15:20:00 81.379
MH-111-2YrCHI3Hr 01/01/2019 15:25:00 81.377
MH-111-2YrCHI3Hr 01/01/2019 15:30:00 81.376
MH-111-2YrCHI3Hr 01/01/2019 15:35:00 81.374
MH-111-2YrCHI3Hr 01/01/2019 15:40:00 81.373
MH-111-2YrCHI3Hr 01/01/2019 15:45:00 81.371
MH-111-2YrCHI3Hr 01/01/2019 15:50:00 81.37
MH-111-2YrCHI3Hr 01/01/2019 15:55:00 81.368
MH-111-2YrCHI3Hr 01/01/2019 16:00:00 81.367
MH-111-2YrCHI3Hr 01/01/2019 16:05:00 81.365
MH-111-2YrCHI3Hr 01/01/2019 16:10:00 81.364
MH-111-2YrCHI3Hr 01/01/2019 16:15:00 81.362
MH-111-2YrCHI3Hr 01/01/2019 16:20:00 81.361
MH-111-2YrCHI3Hr 01/01/2019 16:25:00 81.359
MH-111-2YrCHI3Hr 01/01/2019 16:30:00 81.358
MH-111-2YrCHI3Hr 01/01/2019 16:35:00 81.356
MH-111-2YrCHI3Hr 01/01/2019 16:40:00 81.355
MH-111-2YrCHI3Hr 01/01/2019 16:45:00 81.353
MH-111-2YrCHI3Hr 01/01/2019 16:50:00 81.352
MH-111-2YrCHI3Hr 01/01/2019 16:55:00 81.35
MH-111-2YrCHI3Hr 01/01/2019 17:00:00 81.349
MH-111-2YrCHI3Hr 01/01/2019 17:05:00 81.347
MH-111-2YrCHI3Hr 01/01/2019 17:10:00 81.346
MH-111-2YrCHI3Hr 01/01/2019 17:15:00 81.345
MH-111-2YrCHI3Hr 01/01/2019 17:20:00 81.343
MH-111-2YrCHI3Hr 01/01/2019 17:25:00 81.342
MH-111-2YrCHI3Hr 01/01/2019 17:30:00 81.34
MH-111-2YrCHI3Hr 01/01/2019 17:35:00 81.339
MH-111-2YrCHI3Hr 01/01/2019 17:40:00 81.337
MH-111-2YrCHI3Hr 01/01/2019 17:45:00 81.336
MH-111-2YrCHI3Hr 01/01/2019 17:50:00 81.334
MH-111-2YrCHI3Hr 01/01/2019 17:55:00 81.333
MH-111-2YrCHI3Hr 01/01/2019 18:00:00 81.331
MH-111-2YrCHI3Hr 01/01/2019 18:05:00 81.33
MH-111-2YrCHI3Hr 01/01/2019 18:10:00 81.328
MH-111-2YrCHI3Hr 01/01/2019 18:15:00 81.327
MH-111-2YrCHI3Hr 01/01/2019 18:20:00 81.325
MH-111-2YrCHI3Hr 01/01/2019 18:25:00 81.324
MH-111-2YrCHI3Hr 01/01/2019 18:30:00 81.322
MH-111-2YrCHI3Hr 01/01/2019 18:35:00 81.321
MH-111-2YrCHI3Hr 01/01/2019 18:40:00 81.319
MH-111-2YrCHI3Hr 01/01/2019 18:45:00 81.318
MH-111-2YrCHI3Hr 01/01/2019 18:50:00 81.316
MH-111-2YrCHI3Hr 01/01/2019 18:55:00 81.315
MH-111-2YrCHI3Hr 01/01/2019 19:00:00 81.313
MH-111-2YrCHI3Hr 01/01/2019 19:05:00 81.312
MH-111-2YrCHI3Hr 01/01/2019 19:10:00 81.31
MH-111-2YrCHI3Hr 01/01/2019 19:15:00 81.309
MH-111-2YrCHI3Hr 01/01/2019 19:20:00 81.307
MH-111-2YrCHI3Hr 01/01/2019 19:25:00 81.306
MH-111-2YrCHI3Hr 01/01/2019 19:30:00 81.304
MH-111-2YrCHI3Hr 01/01/2019 19:35:00 81.303
MH-111-2YrCHI3Hr 01/01/2019 19:40:00 81.302
MH-111-2YrCHI3Hr 01/01/2019 19:45:00 81.3
MH-111-2YrCHI3Hr 01/01/2019 19:50:00 81.299

MH-111-2YrCHI3Hr 01/01/2019 19:55:00 81.297
MH-111-2YrCHI3Hr 01/01/2019 20:00:00 81.296
MH-111-2YrCHI3Hr 01/01/2019 20:05:00 81.294
MH-111-2YrCHI3Hr 01/01/2019 20:10:00 81.293
MH-111-2YrCHI3Hr 01/01/2019 20:15:00 81.291
MH-111-2YrCHI3Hr 01/01/2019 20:20:00 81.29
MH-111-2YrCHI3Hr 01/01/2019 20:25:00 81.288
MH-111-2YrCHI3Hr 01/01/2019 20:30:00 81.287
MH-111-2YrCHI3Hr 01/01/2019 20:35:00 81.285
MH-111-2YrCHI3Hr 01/01/2019 20:40:00 81.284
MH-111-2YrCHI3Hr 01/01/2019 20:45:00 81.282
MH-111-2YrCHI3Hr 01/01/2019 20:50:00 81.281
MH-111-2YrCHI3Hr 01/01/2019 20:55:00 81.279
MH-111-2YrCHI3Hr 01/01/2019 21:00:00 81.278
MH-111-2YrCHI3Hr 01/01/2019 21:05:00 81.276
MH-111-2YrCHI3Hr 01/01/2019 21:10:00 81.275
MH-111-2YrCHI3Hr 01/01/2019 21:15:00 81.273
MH-111-2YrCHI3Hr 01/01/2019 21:20:00 81.272
MH-111-2YrCHI3Hr 01/01/2019 21:25:00 81.271
MH-111-2YrCHI3Hr 01/01/2019 21:30:00 81.269
MH-111-2YrCHI3Hr 01/01/2019 21:35:00 81.268
MH-111-2YrCHI3Hr 01/01/2019 21:40:00 81.266
MH-111-2YrCHI3Hr 01/01/2019 21:45:00 81.265
MH-111-2YrCHI3Hr 01/01/2019 21:50:00 81.263
MH-111-2YrCHI3Hr 01/01/2019 21:55:00 81.262
MH-111-2YrCHI3Hr 01/01/2019 22:00:00 81.26
MH-111-2YrCHI3Hr 01/01/2019 22:05:00 81.259
MH-111-2YrCHI3Hr 01/01/2019 22:10:00 81.257
MH-111-2YrCHI3Hr 01/01/2019 22:15:00 81.256
MH-111-2YrCHI3Hr 01/01/2019 22:20:00 81.254
MH-111-2YrCHI3Hr 01/01/2019 22:25:00 81.253
MH-111-2YrCHI3Hr 01/01/2019 22:30:00 81.251
MH-111-2YrCHI3Hr 01/01/2019 22:35:00 81.25
MH-111-2YrCHI3Hr 01/01/2019 22:40:00 81.248
MH-111-2YrCHI3Hr 01/01/2019 22:45:00 81.247
MH-111-2YrCHI3Hr 01/01/2019 22:50:00 81.245
MH-111-2YrCHI3Hr 01/01/2019 22:55:00 81.244
MH-111-2YrCHI3Hr 01/01/2019 23:00:00 81.242
MH-111-2YrCHI3Hr 01/01/2019 23:05:00 81.241
MH-111-2YrCHI3Hr 01/01/2019 23:10:00 81.239
MH-111-2YrCHI3Hr 01/01/2019 23:15:00 81.238
MH-111-2YrCHI3Hr 01/01/2019 23:20:00 81.236
MH-111-2YrCHI3Hr 01/01/2019 23:25:00 81.235
MH-111-2YrCHI3Hr 01/01/2019 23:30:00 81.233
MH-111-2YrCHI3Hr 01/01/2019 23:35:00 81.232
MH-111-2YrCHI3Hr 01/01/2019 23:40:00 81.23
MH-111-2YrCHI3Hr 01/01/2019 23:45:00 81.229
MH-111-2YrCHI3Hr 01/01/2019 23:50:00 81.228
MH-111-2YrCHI3Hr 01/01/2019 23:55:00 81.226
MH-111-2YrCHI3Hr 01/02/2019 00:00:00 81.225

;Depth (m)
MH-111-5YrCHI3Hr 01/01/2019 00:00:00 80.571
MH-111-5YrCHI3Hr 01/01/2019 00:05:00 80.571
MH-111-5YrCHI3Hr 01/01/2019 00:10:00 80.572
MH-111-5YrCHI3Hr 01/01/2019 00:15:00 80.572
MH-111-5YrCHI3Hr 01/01/2019 00:20:00 80.572
MH-111-5YrCHI3Hr 01/01/2019 00:25:00 80.58
MH-111-5YrCHI3Hr 01/01/2019 00:30:00 80.616
MH-111-5YrCHI3Hr 01/01/2019 00:35:00 80.665
MH-111-5YrCHI3Hr 01/01/2019 00:40:00 80.726
MH-111-5YrCHI3Hr 01/01/2019 00:45:00 80.859
MH-111-5YrCHI3Hr 01/01/2019 00:50:00 81.015
MH-111-5YrCHI3Hr 01/01/2019 00:55:00 81.22
MH-111-5YrCHI3Hr 01/01/2019 01:00:00 81.522
MH-111-5YrCHI3Hr 01/01/2019 01:05:00 81.851
MH-111-5YrCHI3Hr 01/01/2019 01:10:00 81.877
MH-111-5YrCHI3Hr 01/01/2019 01:15:00 81.724
MH-111-5YrCHI3Hr 01/01/2019 01:20:00 81.52
MH-111-5YrCHI3Hr 01/01/2019 01:25:00 81.385
MH-111-5YrCHI3Hr 01/01/2019 01:30:00 81.358
MH-111-5YrCHI3Hr 01/01/2019 01:35:00 81.404
MH-111-5YrCHI3Hr 01/01/2019 01:40:00 81.481
MH-111-5YrCHI3Hr 01/01/2019 01:45:00 81.544
MH-111-5YrCHI3Hr 01/01/2019 01:50:00 81.608
MH-111-5YrCHI3Hr 01/01/2019 01:55:00 81.656
MH-111-5YrCHI3Hr 01/01/2019 02:00:00 81.703
MH-111-5YrCHI3Hr 01/01/2019 02:05:00 81.739
MH-111-5YrCHI3Hr 01/01/2019 02:10:00 81.774
MH-111-5YrCHI3Hr 01/01/2019 02:15:00 81.8
MH-111-5YrCHI3Hr 01/01/2019 02:20:00 81.823
MH-111-5YrCHI3Hr 01/01/2019 02:25:00 81.841
MH-111-5YrCHI3Hr 01/01/2019 02:30:00 81.86
MH-111-5YrCHI3Hr 01/01/2019 02:35:00 81.875
MH-111-5YrCHI3Hr 01/01/2019 02:40:00 81.89
MH-111-5YrCHI3Hr 01/01/2019 02:45:00 81.902
MH-111-5YrCHI3Hr 01/01/2019 02:50:00 81.915
MH-111-5YrCHI3Hr 01/01/2019 02:55:00 81.925
MH-111-5YrCHI3Hr 01/01/2019 03:00:00 81.936
MH-111-5YrCHI3Hr 01/01/2019 03:05:00 81.944
MH-111-5YrCHI3Hr 01/01/2019 03:10:00 81.953
MH-111-5YrCHI3Hr 01/01/2019 03:15:00 81.959
MH-111-5YrCHI3Hr 01/01/2019 03:20:00 81.966
MH-111-5YrCHI3Hr 01/01/2019 03:25:00 81.969
MH-111-5YrCHI3Hr 01/01/2019 03:30:00 81.976
MH-111-5YrCHI3Hr 01/01/2019 03:35:00 81.977
MH-111-5YrCHI3Hr 01/01/2019 03:40:00 81.983
MH-111-5YrCHI3Hr 01/01/2019 03:45:00 81.982
MH-111-5YrCHI3Hr 01/01/2019 03:50:00 81.988
MH-111-5YrCHI3Hr 01/01/2019 03:55:00 81.984
MH-111-5YrCHI3Hr 01/01/2019 04:00:00 81.991
MH-111-5YrCHI3Hr 01/01/2019 04:05:00 81.986
MH-111-5YrCHI3Hr 01/01/2019 04:10:00 81.992
MH-111-5YrCHI3Hr 01/01/2019 04:15:00 81.987
MH-111-5YrCHI3Hr 01/01/2019 04:20:00 81.992
MH-111-5YrCHI3Hr 01/01/2019 04:25:00 81.986
MH-111-5YrCHI3Hr 01/01/2019 04:30:00 81.99
MH-111-5YrCHI3Hr 01/01/2019 04:35:00 81.986
MH-111-5YrCHI3Hr 01/01/2019 04:40:00 81.989
MH-111-5YrCHI3Hr 01/01/2019 04:45:00 81.984
MH-111-5YrCHI3Hr 01/01/2019 04:50:00 81.987
MH-111-5YrCHI3Hr 01/01/2019 04:55:00 81.982
MH-111-5YrCHI3Hr 01/01/2019 05:00:00 81.986
MH-111-5YrCHI3Hr 01/01/2019 05:05:00 81.98
MH-111-5YrCHI3Hr 01/01/2019 05:10:00 81.984
MH-111-5YrCHI3Hr 01/01/2019 05:15:00 81.979
MH-111-5YrCHI3Hr 01/01/2019 05:20:00 81.981
MH-111-5YrCHI3Hr 01/01/2019 05:25:00 81.976
MH-111-5YrCHI3Hr 01/01/2019 05:30:00 81.979
MH-111-5YrCHI3Hr 01/01/2019 05:35:00 81.974
MH-111-5YrCHI3Hr 01/01/2019 05:40:00 81.976
MH-111-5YrCHI3Hr 01/01/2019 05:45:00 81.971
MH-111-5YrCHI3Hr 01/01/2019 05:50:00 81.973
MH-111-5YrCHI3Hr 01/01/2019 05:55:00 81.968
MH-111-5YrCHI3Hr 01/01/2019 06:00:00 81.97
MH-111-5YrCHI3Hr 01/01/2019 06:05:00 81.964
MH-111-5YrCHI3Hr 01/01/2019 06:10:00 81.966
MH-111-5YrCHI3Hr 01/01/2019 06:15:00 81.962
MH-111-5YrCHI3Hr 01/01/2019 06:20:00 81.963
MH-111-5YrCHI3Hr 01/01/2019 06:25:00 81.958
MH-111-5YrCHI3Hr 01/01/2019 06:30:00 81.96
MH-111-5YrCHI3Hr 01/01/2019 06:35:00 81.955
MH-111-5YrCHI3Hr 01/01/2019 06:40:00 81.956
MH-111-5YrCHI3Hr 01/01/2019 06:45:00 81.951
MH-111-5YrCHI3Hr 01/01/2019 06:50:00 81.952
MH-111-5YrCHI3Hr 01/01/2019 06:55:00 81.948
MH-111-5YrCHI3Hr 01/01/2019 07:00:00 81.948
MH-111-5YrCHI3Hr 01/01/2019 07:05:00 81.944
MH-111-5YrCHI3Hr 01/01/2019 07:10:00 81.945
MH-111-5YrCHI3Hr 01/01/2019 07:15:00 81.941

MH-111-5YrCHI3Hr 01/01/2019 07:20:00 81.941
MH-111-5YrCHI3Hr 01/01/2019 07:25:00 81.938
MH-111-5YrCHI3Hr 01/01/2019 07:30:00 81.937
MH-111-5YrCHI3Hr 01/01/2019 07:35:00 81.934
MH-111-5YrCHI3Hr 01/01/2019 07:40:00 81.933
MH-111-5YrCHI3Hr 01/01/2019 07:45:00 81.931
MH-111-5YrCHI3Hr 01/01/2019 07:50:00 81.93
MH-111-5YrCHI3Hr 01/01/2019 07:55:00 81.928
MH-111-5YrCHI3Hr 01/01/2019 08:00:00 81.926
MH-111-5YrCHI3Hr 01/01/2019 08:05:00 81.924
MH-111-5YrCHI3Hr 01/01/2019 08:10:00 81.923
MH-111-5YrCHI3Hr 01/01/2019 08:15:00 81.921
MH-111-5YrCHI3Hr 01/01/2019 08:20:00 81.92
MH-111-5YrCHI3Hr 01/01/2019 08:25:00 81.918
MH-111-5YrCHI3Hr 01/01/2019 08:30:00 81.916
MH-111-5YrCHI3Hr 01/01/2019 08:35:00 81.914
MH-111-5YrCHI3Hr 01/01/2019 08:40:00 81.913
MH-111-5YrCHI3Hr 01/01/2019 08:45:00 81.911
MH-111-5YrCHI3Hr 01/01/2019 08:50:00 81.909
MH-111-5YrCHI3Hr 01/01/2019 08:55:00 81.907
MH-111-5YrCHI3Hr 01/01/2019 09:00:00 81.905
MH-111-5YrCHI3Hr 01/01/2019 09:05:00 81.903
MH-111-5YrCHI3Hr 01/01/2019 09:10:00 81.902
MH-111-5YrCHI3Hr 01/01/2019 09:15:00 81.899
MH-111-5YrCHI3Hr 01/01/2019 09:20:00 81.899
MH-111-5YrCHI3Hr 01/01/2019 09:25:00 81.895
MH-111-5YrCHI3Hr 01/01/2019 09:30:00 81.895
MH-111-5YrCHI3Hr 01/01/2019 09:35:00 81.892
MH-111-5YrCHI3Hr 01/01/2019 09:40:00 81.891
MH-111-5YrCHI3Hr 01/01/2019 09:45:00 81.889
MH-111-5YrCHI3Hr 01/01/2019 09:50:00 81.888
MH-111-5YrCHI3Hr 01/01/2019 09:55:00 81.885
MH-111-5YrCHI3Hr 01/01/2019 10:00:00 81.884
MH-111-5YrCHI3Hr 01/01/2019 10:05:00 81.882
MH-111-5YrCHI3Hr 01/01/2019 10:10:00 81.881
MH-111-5YrCHI3Hr 01/01/2019 10:15:00 81.879
MH-111-5YrCHI3Hr 01/01/2019 10:20:00 81.878
MH-111-5YrCHI3Hr 01/01/2019 10:25:00 81.875
MH-111-5YrCHI3Hr 01/01/2019 10:30:00 81.875
MH-111-5YrCHI3Hr 01/01/2019 10:35:00 81.872
MH-111-5YrCHI3Hr 01/01/2019 10:40:00 81.871
MH-111-5YrCHI3Hr 01/01/2019 10:45:00 81.869
MH-111-5YrCHI3Hr 01/01/2019 10:50:00 81.868
MH-111-5YrCHI3Hr 01/01/2019 10:55:00 81.865
MH-111-5YrCHI3Hr 01/01/2019 11:00:00 81.864
MH-111-5YrCHI3Hr 01/01/2019 11:05:00 81.862
MH-111-5YrCHI3Hr 01/01/2019 11:10:00 81.86
MH-111-5YrCHI3Hr 01/01/2019 11:15:00 81.858
MH-111-5YrCHI3Hr 01/01/2019 11:20:00 81.857
MH-111-5YrCHI3Hr 01/01/2019 11:25:00 81.854
MH-111-5YrCHI3Hr 01/01/2019 11:30:00 81.853
MH-111-5YrCHI3Hr 01/01/2019 11:35:00 81.851
MH-111-5YrCHI3Hr 01/01/2019 11:40:00 81.85
MH-111-5YrCHI3Hr 01/01/2019 11:45:00 81.848
MH-111-5YrCHI3Hr 01/01/2019 11:50:00 81.847
MH-111-5YrCHI3Hr 01/01/2019 11:55:00 81.845
MH-111-5YrCHI3Hr 01/01/2019 12:00:00 81.843
MH-111-5YrCHI3Hr 01/01/2019 12:05:00 81.841
MH-111-5YrCHI3Hr 01/01/2019 12:10:00 81.84
MH-111-5YrCHI3Hr 01/01/2019 12:15:00 81.838
MH-111-5YrCHI3Hr 01/01/2019 12:20:00 81.836
MH-111-5YrCHI3Hr 01/01/2019 12:25:00 81.835
MH-111-5YrCHI3Hr 01/01/2019 12:30:00 81.833
MH-111-5YrCHI3Hr 01/01/2019 12:35:00 81.831
MH-111-5YrCHI3Hr 01/01/2019 12:40:00 81.829
MH-111-5YrCHI3Hr 01/01/2019 12:45:00 81.828
MH-111-5YrCHI3Hr 01/01/2019 12:50:00 81.826
MH-111-5YrCHI3Hr 01/01/2019 12:55:00 81.825
MH-111-5YrCHI3Hr 01/01/2019 13:00:00 81.823
MH-111-5YrCHI3Hr 01/01/2019 13:05:00 81.821
MH-111-5YrCHI3Hr 01/01/2019 13:10:00 81.819
MH-111-5YrCHI3Hr 01/01/2019 13:15:00 81.818
MH-111-5YrCHI3Hr 01/01/2019 13:20:00 81.816
MH-111-5YrCHI3Hr 01/01/2019 13:25:00 81.815
MH-111-5YrCHI3Hr 01/01/2019 13:30:00 81.813
MH-111-5YrCHI3Hr 01/01/2019 13:35:00 81.811
MH-111-5YrCHI3Hr 01/01/2019 13:40:00 81.81
MH-111-5YrCHI3Hr 01/01/2019 13:45:00 81.808
MH-111-5YrCHI3Hr 01/01/2019 13:50:00 81.806
MH-111-5YrCHI3Hr 01/01/2019 13:55:00 81.805
MH-111-5YrCHI3Hr 01/01/2019 14:00:00 81.803
MH-111-5YrCHI3Hr 01/01/2019 14:05:00 81.802
MH-111-5YrCHI3Hr 01/01/2019 14:10:00 81.799
MH-111-5YrCHI3Hr 01/01/2019 14:15:00 81.798
MH-111-5YrCHI3Hr 01/01/2019 14:20:00 81.796
MH-111-5YrCHI3Hr 01/01/2019 14:25:00 81.795
MH-111-5YrCHI3Hr 01/01/2019 14:30:00 81.793
MH-111-5YrCHI3Hr 01/01/2019 14:35:00 81.792
MH-111-5YrCHI3Hr 01/01/2019 14:40:00 81.79
MH-111-5YrCHI3Hr 01/01/2019 14:45:00 81.789
MH-111-5YrCHI3Hr 01/01/2019 14:50:00 81.787
MH-111-5YrCHI3Hr 01/01/2019 14:55:00 81.785
MH-111-5YrCHI3Hr 01/01/2019 15:00:00 81.783
MH-111-5YrCHI3Hr 01/01/2019 15:05:00 81.782
MH-111-5YrCHI3Hr 01/01/2019 15:10:00 81.78
MH-111-5YrCHI3Hr 01/01/2019 15:15:00 81.779
MH-111-5YrCHI3Hr 01/01/2019 15:20:00 81.777
MH-111-5YrCHI3Hr 01/01/2019 15:25:00 81.776
MH-111-5YrCHI3Hr 01/01/2019 15:30:00 81.774
MH-111-5YrCHI3Hr 01/01/2019 15:35:00 81.773
MH-111-5YrCHI3Hr 01/01/2019 15:40:00 81.771
MH-111-5YrCHI3Hr 01/01/2019 15:45:00 81.77
MH-111-5YrCHI3Hr 01/01/2019 15:50:00 81.768
MH-111-5YrCHI3Hr 01/01/2019 15:55:00 81.766
MH-111-5YrCHI3Hr 01/01/2019 16:00:00 81.765
MH-111-5YrCHI3Hr 01/01/2019 16:05:00 81.763
MH-111-5YrCHI3Hr 01/01/2019 16:10:00 81.762
MH-111-5YrCHI3Hr 01/01/2019 16:15:00 81.76
MH-111-5YrCHI3Hr 01/01/2019 16:20:00 81.758
MH-111-5YrCHI3Hr 01/01/2019 16:25:00 81.757
MH-111-5YrCHI3Hr 01/01/2019 16:30:00 81.755
MH-111-5YrCHI3Hr 01/01/2019 16:35:00 81.754
MH-111-5YrCHI3Hr 01/01/2019 16:40:00 81.752
MH-111-5YrCHI3Hr 01/01/2019 16:45:00 81.751
MH-111-5YrCHI3Hr 01/01/2019 16:50:00 81.749
MH-111-5YrCHI3Hr 01/01/2019 16:55:00 81.748
MH-111-5YrCHI3Hr 01/01/2019 17:00:00 81.746
MH-111-5YrCHI3Hr 01/01/2019 17:05:00 81.745
MH-111-5YrCHI3Hr 01/01/2019 17:10:00 81.743
MH-111-5YrCHI3Hr 01/01/2019 17:15:00 81.742
MH-111-5YrCHI3Hr 01/01/2019 17:20:00 81.74
MH-111-5YrCHI3Hr 01/01/2019 17:25:00 81.739
MH-111-5YrCHI3Hr 01/01/2019 17:30:00 81.737
MH-111-5YrCHI3Hr 01/01/2019 17:35:00 81.736
MH-111-5YrCHI3Hr 01/01/2019 17:40:00 81.734
MH-111-5YrCHI3Hr 01/01/2019 17:45:00 81.733
MH-111-5YrCHI3Hr 01/01/2019 17:50:00 81.731
MH-111-5YrCHI3Hr 01/01/2019 17:55:00 81.73
MH-111-5YrCHI3Hr 01/01/2019 18:00:00 81.728
MH-111-5YrCHI3Hr 01/01/2019 18:05:00 81.727
MH-111-5YrCHI3Hr 01/01/2019 18:10:00 81.725
MH-111-5YrCHI3Hr 01/01/2019 18:15:00 81.724
MH-111-5YrCHI3Hr 01/01/2019 18:20:00 81.722
MH-111-5YrCHI3Hr 01/01/2019 18:25:00 81.721
MH-111-5YrCHI3Hr 01/01/2019 18:30:00 81.719
MH-111-5YrCHI3Hr 01/01/2019 18:35:00 81.718
MH-111-5YrCHI3Hr 01/01/2019 18:40:00 81.716
MH-111-5YrCHI3Hr 01/01/2019 18:45:00 81.715
MH-111-5YrCHI3Hr 01/01/2019 18:50:00 81.713
MH-111-5YrCHI3Hr 01/01/2019 18:55:00 81.712

MH-111-5YrCHI3Hr 01/01/2019 19:00:00 81.71
MH-111-5YrCHI3Hr 01/01/2019 19:05:00 81.709
MH-111-5YrCHI3Hr 01/01/2019 19:10:00 81.707
MH-111-5YrCHI3Hr 01/01/2019 19:15:00 81.706
MH-111-5YrCHI3Hr 01/01/2019 19:20:00 81.705
MH-111-5YrCHI3Hr 01/01/2019 19:25:00 81.703
MH-111-5YrCHI3Hr 01/01/2019 19:30:00 81.702
MH-111-5YrCHI3Hr 01/01/2019 19:35:00 81.7
MH-111-5YrCHI3Hr 01/01/2019 19:40:00 81.699
MH-111-5YrCHI3Hr 01/01/2019 19:45:00 81.698
MH-111-5YrCHI3Hr 01/01/2019 19:50:00 81.696
MH-111-5YrCHI3Hr 01/01/2019 19:55:00 81.695
MH-111-5YrCHI3Hr 01/01/2019 20:00:00 81.693
MH-111-5YrCHI3Hr 01/01/2019 20:05:00 81.692
MH-111-5YrCHI3Hr 01/01/2019 20:10:00 81.69
MH-111-5YrCHI3Hr 01/01/2019 20:15:00 81.689
MH-111-5YrCHI3Hr 01/01/2019 20:20:00 81.687
MH-111-5YrCHI3Hr 01/01/2019 20:25:00 81.686
MH-111-5YrCHI3Hr 01/01/2019 20:30:00 81.684
MH-111-5YrCHI3Hr 01/01/2019 20:35:00 81.683
MH-111-5YrCHI3Hr 01/01/2019 20:40:00 81.681
MH-111-5YrCHI3Hr 01/01/2019 20:45:00 81.68
MH-111-5YrCHI3Hr 01/01/2019 20:50:00 81.678
MH-111-5YrCHI3Hr 01/01/2019 20:55:00 81.677
MH-111-5YrCHI3Hr 01/01/2019 21:00:00 81.675
MH-111-5YrCHI3Hr 01/01/2019 21:05:00 81.674
MH-111-5YrCHI3Hr 01/01/2019 21:10:00 81.673
MH-111-5YrCHI3Hr 01/01/2019 21:15:00 81.671
MH-111-5YrCHI3Hr 01/01/2019 21:20:00 81.67
MH-111-5YrCHI3Hr 01/01/2019 21:25:00 81.669
MH-111-5YrCHI3Hr 01/01/2019 21:30:00 81.667
MH-111-5YrCHI3Hr 01/01/2019 21:35:00 81.666
MH-111-5YrCHI3Hr 01/01/2019 21:40:00 81.664
MH-111-5YrCHI3Hr 01/01/2019 21:45:00 81.663
MH-111-5YrCHI3Hr 01/01/2019 21:50:00 81.662
MH-111-5YrCHI3Hr 01/01/2019 21:55:00 81.661
MH-111-5YrCHI3Hr 01/01/2019 22:00:00 81.659
MH-111-5YrCHI3Hr 01/01/2019 22:05:00 81.658
MH-111-5YrCHI3Hr 01/01/2019 22:10:00 81.656
MH-111-5YrCHI3Hr 01/01/2019 22:15:00 81.655
MH-111-5YrCHI3Hr 01/01/2019 22:20:00 81.653
MH-111-5YrCHI3Hr 01/01/2019 22:25:00 81.652
MH-111-5YrCHI3Hr 01/01/2019 22:30:00 81.65
MH-111-5YrCHI3Hr 01/01/2019 22:35:00 81.649
MH-111-5YrCHI3Hr 01/01/2019 22:40:00 81.647
MH-111-5YrCHI3Hr 01/01/2019 22:45:00 81.646
MH-111-5YrCHI3Hr 01/01/2019 22:50:00 81.644
MH-111-5YrCHI3Hr 01/01/2019 22:55:00 81.643
MH-111-5YrCHI3Hr 01/01/2019 23:00:00 81.642
MH-111-5YrCHI3Hr 01/01/2019 23:05:00 81.64
MH-111-5YrCHI3Hr 01/01/2019 23:10:00 81.639
MH-111-5YrCHI3Hr 01/01/2019 23:15:00 81.638
MH-111-5YrCHI3Hr 01/01/2019 23:20:00 81.636
MH-111-5YrCHI3Hr 01/01/2019 23:25:00 81.635
MH-111-5YrCHI3Hr 01/01/2019 23:30:00 81.633
MH-111-5YrCHI3Hr 01/01/2019 23:35:00 81.632
MH-111-5YrCHI3Hr 01/01/2019 23:40:00 81.63
MH-111-5YrCHI3Hr 01/01/2019 23:45:00 81.629
MH-111-5YrCHI3Hr 01/01/2019 23:50:00 81.627
MH-111-5YrCHI3Hr 01/01/2019 23:55:00 81.626
MH-111-5YrCHI3Hr 01/02/2019 00:00:00 81.624

;Depth (m)
MH-111-August_4_1988 01/01/2019 00:00:00 80.571
MH-111-August_4_1988 01/01/2019 00:05:00 80.571
MH-111-August_4_1988 01/01/2019 00:10:00 80.572
MH-111-August_4_1988 01/01/2019 00:15:00 80.572
MH-111-August_4_1988 01/01/2019 00:20:00 80.572
MH-111-August_4_1988 01/01/2019 00:25:00 80.572
MH-111-August_4_1988 01/01/2019 00:30:00 80.781
MH-111-August_4_1988 01/01/2019 00:35:00 81.04
MH-111-August_4_1988 01/01/2019 00:40:00 81.421
MH-111-August_4_1988 01/01/2019 00:45:00 81.364
MH-111-August_4_1988 01/01/2019 00:50:00 81.279
MH-111-August_4_1988 01/01/2019 00:55:00 81.169
MH-111-August_4_1988 01/01/2019 01:00:00 81.034
MH-111-August_4_1988 01/01/2019 01:05:00 80.962
MH-111-August_4_1988 01/01/2019 01:10:00 80.977
MH-111-August_4_1988 01/01/2019 01:15:00 81.134
MH-111-August_4_1988 01/01/2019 01:20:00 81.252
MH-111-August_4_1988 01/01/2019 01:25:00 81.279
MH-111-August_4_1988 01/01/2019 01:30:00 81.304
MH-111-August_4_1988 01/01/2019 01:35:00 81.56
MH-111-August_4_1988 01/01/2019 01:40:00 81.776
MH-111-August_4_1988 01/01/2019 01:45:00 81.776
MH-111-August_4_1988 01/01/2019 01:50:00 81.812
MH-111-August_4_1988 01/01/2019 01:55:00 81.957
MH-111-August_4_1988 01/01/2019 02:00:00 82.179
MH-111-August_4_1988 01/01/2019 02:05:00 82.479
MH-111-August_4_1988 01/01/2019 02:10:00 82.708
MH-111-August_4_1988 01/01/2019 02:15:00 82.753
MH-111-August_4_1988 01/01/2019 02:20:00 82.753
MH-111-August_4_1988 01/01/2019 02:25:00 82.771
MH-111-August_4_1988 01/01/2019 02:30:00 82.814
MH-111-August_4_1988 01/01/2019 02:35:00 82.874
MH-111-August_4_1988 01/01/2019 02:40:00 82.887
MH-111-August_4_1988 01/01/2019 02:45:00 82.88
MH-111-August_4_1988 01/01/2019 02:50:00 82.883
MH-111-August_4_1988 01/01/2019 02:55:00 82.892
MH-111-August_4_1988 01/01/2019 03:00:00 82.886
MH-111-August_4_1988 01/01/2019 03:05:00 82.895
MH-111-August_4_1988 01/01/2019 03:10:00 82.904
MH-111-August_4_1988 01/01/2019 03:15:00 82.92
MH-111-August_4_1988 01/01/2019 03:20:00 82.92
MH-111-August_4_1988 01/01/2019 03:25:00 82.899
MH-111-August_4_1988 01/01/2019 03:30:00 82.897
MH-111-August_4_1988 01/01/2019 03:35:00 82.912
MH-111-August_4_1988 01/01/2019 03:40:00 82.901
MH-111-August_4_1988 01/01/2019 03:45:00 82.882
MH-111-August_4_1988 01/01/2019 03:50:00 82.874
MH-111-August_4_1988 01/01/2019 03:55:00 82.876
MH-111-August_4_1988 01/01/2019 04:00:00 82.862
MH-111-August_4_1988 01/01/2019 04:05:00 82.845
MH-111-August_4_1988 01/01/2019 04:10:00 82.837
MH-111-August_4_1988 01/01/2019 04:15:00 82.833
MH-111-August_4_1988 01/01/2019 04:20:00 82.819
MH-111-August_4_1988 01/01/2019 04:25:00 82.805
MH-111-August_4_1988 01/01/2019 04:30:00 82.796
MH-111-August_4_1988 01/01/2019 04:35:00 82.793
MH-111-August_4_1988 01/01/2019 04:40:00 82.779
MH-111-August_4_1988 01/01/2019 04:45:00 82.767
MH-111-August_4_1988 01/01/2019 04:50:00 82.759
MH-111-August_4_1988 01/01/2019 04:55:00 82.755
MH-111-August_4_1988 01/01/2019 05:00:00 82.744
MH-111-August_4_1988 01/01/2019 05:05:00 82.738
MH-111-August_4_1988 01/01/2019 05:10:00 82.739
MH-111-August_4_1988 01/01/2019 05:15:00 82.736
MH-111-August_4_1988 01/01/2019 05:20:00 82.726
MH-111-August_4_1988 01/01/2019 05:25:00 82.728
MH-111-August_4_1988 01/01/2019 05:30:00 82.733
MH-111-August_4_1988 01/01/2019 05:35:00 82.726
MH-111-August_4_1988 01/01/2019 05:40:00 82.718
MH-111-August_4_1988 01/01/2019 05:45:00 82.72
MH-111-August_4_1988 01/01/2019 05:50:00 82.719
MH-111-August_4_1988 01/01/2019 05:55:00 82.712
MH-111-August_4_1988 01/01/2019 06:00:00 82.701
MH-111-August_4_1988 01/01/2019 06:05:00 82.698
MH-111-August_4_1988 01/01/2019 06:10:00 82.694
MH-111-August_4_1988 01/01/2019 06:15:00 82.687
MH-111-August_4_1988 01/01/2019 06:20:00 82.676

MH-111-August_4_1988 01/01/2019 06:25:00 82.671
MH-111-August_4_1988 01/01/2019 06:30:00 82.666
MH-111-August_4_1988 01/01/2019 06:35:00 82.66
MH-111-August_4_1988 01/01/2019 06:40:00 82.65
MH-111-August_4_1988 01/01/2019 06:45:00 82.644
MH-111-August_4_1988 01/01/2019 06:50:00 82.639
MH-111-August_4_1988 01/01/2019 06:55:00 82.634
MH-111-August_4_1988 01/01/2019 07:00:00 82.625
MH-111-August_4_1988 01/01/2019 07:05:00 82.619
MH-111-August_4_1988 01/01/2019 07:10:00 82.614
MH-111-August_4_1988 01/01/2019 07:15:00 82.611
MH-111-August_4_1988 01/01/2019 07:20:00 82.602
MH-111-August_4_1988 01/01/2019 07:25:00 82.596
MH-111-August_4_1988 01/01/2019 07:30:00 82.59
MH-111-August_4_1988 01/01/2019 07:35:00 82.588
MH-111-August_4_1988 01/01/2019 07:40:00 82.58
MH-111-August_4_1988 01/01/2019 07:45:00 82.574
MH-111-August_4_1988 01/01/2019 07:50:00 82.569
MH-111-August_4_1988 01/01/2019 07:55:00 82.567
MH-111-August_4_1988 01/01/2019 08:00:00 82.56
MH-111-August_4_1988 01/01/2019 08:05:00 82.555
MH-111-August_4_1988 01/01/2019 08:10:00 82.549
MH-111-August_4_1988 01/01/2019 08:15:00 82.548
MH-111-August_4_1988 01/01/2019 08:20:00 82.541
MH-111-August_4_1988 01/01/2019 08:25:00 82.537
MH-111-August_4_1988 01/01/2019 08:30:00 82.531
MH-111-August_4_1988 01/01/2019 08:35:00 82.529
MH-111-August_4_1988 01/01/2019 08:40:00 82.524
MH-111-August_4_1988 01/01/2019 08:45:00 82.52
MH-111-August_4_1988 01/01/2019 08:50:00 82.514
MH-111-August_4_1988 01/01/2019 08:55:00 82.512
MH-111-August_4_1988 01/01/2019 09:00:00 82.508
MH-111-August_4_1988 01/01/2019 09:05:00 82.505
MH-111-August_4_1988 01/01/2019 09:10:00 82.499
MH-111-August_4_1988 01/01/2019 09:15:00 82.496
MH-111-August_4_1988 01/01/2019 09:20:00 82.492
MH-111-August_4_1988 01/01/2019 09:25:00 82.49
MH-111-August_4_1988 01/01/2019 09:30:00 82.484
MH-111-August_4_1988 01/01/2019 09:35:00 82.481
MH-111-August_4_1988 01/01/2019 09:40:00 82.477
MH-111-August_4_1988 01/01/2019 09:45:00 82.476
MH-111-August_4_1988 01/01/2019 09:50:00 82.47
MH-111-August_4_1988 01/01/2019 09:55:00 82.467
MH-111-August_4_1988 01/01/2019 10:00:00 82.464
MH-111-August_4_1988 01/01/2019 10:05:00 82.462
MH-111-August_4_1988 01/01/2019 10:10:00 82.458
MH-111-August_4_1988 01/01/2019 10:15:00 82.455
MH-111-August_4_1988 01/01/2019 10:20:00 82.451
MH-111-August_4_1988 01/01/2019 10:25:00 82.449
MH-111-August_4_1988 01/01/2019 10:30:00 82.446
MH-111-August_4_1988 01/01/2019 10:35:00 82.443
MH-111-August_4_1988 01/01/2019 10:40:00 82.44
MH-111-August_4_1988 01/01/2019 10:45:00 82.437
MH-111-August_4_1988 01/01/2019 10:50:00 82.435
MH-111-August_4_1988 01/01/2019 10:55:00 82.431
MH-111-August_4_1988 01/01/2019 11:00:00 82.429
MH-111-August_4_1988 01/01/2019 11:05:00 82.426
MH-111-August_4_1988 01/01/2019 11:10:00 82.425
MH-111-August_4_1988 01/01/2019 11:15:00 82.421
MH-111-August_4_1988 01/01/2019 11:20:00 82.419
MH-111-August_4_1988 01/01/2019 11:25:00 82.415
MH-111-August_4_1988 01/01/2019 11:30:00 82.414
MH-111-August_4_1988 01/01/2019 11:35:00 82.41
MH-111-August_4_1988 01/01/2019 11:40:00 82.409
MH-111-August_4_1988 01/01/2019 11:45:00 82.404
MH-111-August_4_1988 01/01/2019 11:50:00 82.403
MH-111-August_4_1988 01/01/2019 11:55:00 82.399
MH-111-August_4_1988 01/01/2019 12:00:00 82.398
MH-111-August_4_1988 01/01/2019 12:05:00 82.394
MH-111-August_4_1988 01/01/2019 12:10:00 82.393
MH-111-August_4_1988 01/01/2019 12:15:00 82.389
MH-111-August_4_1988 01/01/2019 12:20:00 82.389
MH-111-August_4_1988 01/01/2019 12:25:00 82.386
MH-111-August_4_1988 01/01/2019 12:30:00 82.384
MH-111-August_4_1988 01/01/2019 12:35:00 82.382
MH-111-August_4_1988 01/01/2019 12:40:00 82.38
MH-111-August_4_1988 01/01/2019 12:45:00 82.378
MH-111-August_4_1988 01/01/2019 12:50:00 82.375
MH-111-August_4_1988 01/01/2019 12:55:00 82.373
MH-111-August_4_1988 01/01/2019 13:00:00 82.37
MH-111-August_4_1988 01/01/2019 13:05:00 82.368
MH-111-August_4_1988 01/01/2019 13:10:00 82.366
MH-111-August_4_1988 01/01/2019 13:15:00 82.363
MH-111-August_4_1988 01/01/2019 13:20:00 82.362
MH-111-August_4_1988 01/01/2019 13:25:00 82.36
MH-111-August_4_1988 01/01/2019 13:30:00 82.357
MH-111-August_4_1988 01/01/2019 13:35:00 82.355
MH-111-August_4_1988 01/01/2019 13:40:00 82.353
MH-111-August_4_1988 01/01/2019 13:45:00 82.351
MH-111-August_4_1988 01/01/2019 13:50:00 82.349
MH-111-August_4_1988 01/01/2019 13:55:00 82.346
MH-111-August_4_1988 01/01/2019 14:00:00 82.345
MH-111-August_4_1988 01/01/2019 14:05:00 82.342
MH-111-August_4_1988 01/01/2019 14:10:00 82.341
MH-111-August_4_1988 01/01/2019 14:15:00 82.338
MH-111-August_4_1988 01/01/2019 14:20:00 82.337
MH-111-August_4_1988 01/01/2019 14:25:00 82.334
MH-111-August_4_1988 01/01/2019 14:30:00 82.333
MH-111-August_4_1988 01/01/2019 14:35:00 82.329
MH-111-August_4_1988 01/01/2019 14:40:00 82.329
MH-111-August_4_1988 01/01/2019 14:45:00 82.326
MH-111-August_4_1988 01/01/2019 14:50:00 82.326
MH-111-August_4_1988 01/01/2019 14:55:00 82.322
MH-111-August_4_1988 01/01/2019 15:00:00 82.32
MH-111-August_4_1988 01/01/2019 15:05:00 82.318
MH-111-August_4_1988 01/01/2019 15:10:00 82.316
MH-111-August_4_1988 01/01/2019 15:15:00 82.314
MH-111-August_4_1988 01/01/2019 15:20:00 82.312
MH-111-August_4_1988 01/01/2019 15:25:00 82.31
MH-111-August_4_1988 01/01/2019 15:30:00 82.309
MH-111-August_4_1988 01/01/2019 15:35:00 82.308
MH-111-August_4_1988 01/01/2019 15:40:00 82.305
MH-111-August_4_1988 01/01/2019 15:45:00 82.303
MH-111-August_4_1988 01/01/2019 15:50:00 82.301
MH-111-August_4_1988 01/01/2019 15:55:00 82.3
MH-111-August_4_1988 01/01/2019 16:00:00 82.298
MH-111-August_4_1988 01/01/2019 16:05:00 82.295
MH-111-August_4_1988 01/01/2019 16:10:00 82.293
MH-111-August_4_1988 01/01/2019 16:15:00 82.292
MH-111-August_4_1988 01/01/2019 16:20:00 82.29
MH-111-August_4_1988 01/01/2019 16:25:00 82.288
MH-111-August_4_1988 01/01/2019 16:30:00 82.286
MH-111-August_4_1988 01/01/2019 16:35:00 82.285
MH-111-August_4_1988 01/01/2019 16:40:00 82.283
MH-111-August_4_1988 01/01/2019 16:45:00 82.281
MH-111-August_4_1988 01/01/2019 16:50:00 82.279
MH-111-August_4_1988 01/01/2019 16:55:00 82.278
MH-111-August_4_1988 01/01/2019 17:00:00 82.275
MH-111-August_4_1988 01/01/2019 17:05:00 82.274
MH-111-August_4_1988 01/01/2019 17:10:00 82.272
MH-111-August_4_1988 01/01/2019 17:15:00 82.271
MH-111-August_4_1988 01/01/2019 17:20:00 82.268
MH-111-August_4_1988 01/01/2019 17:25:00 82.267
MH-111-August_4_1988 01/01/2019 17:30:00 82.265
MH-111-August_4_1988 01/01/2019 17:35:00 82.263
MH-111-August_4_1988 01/01/2019 17:40:00 82.262
MH-111-August_4_1988 01/01/2019 17:45:00 82.26
MH-111-August_4_1988 01/01/2019 17:50:00 82.258
MH-111-August_4_1988 01/01/2019 17:55:00 82.257
MH-111-August_4_1988 01/01/2019 18:00:00 82.255

MH-111-August_4_1988 01/01/2019 18:05:00 82.253
MH-111-August_4_1988 01/01/2019 18:10:00 82.251
MH-111-August_4_1988 01/01/2019 18:15:00 82.25
MH-111-August_4_1988 01/01/2019 18:20:00 82.248
MH-111-August_4_1988 01/01/2019 18:25:00 82.247
MH-111-August_4_1988 01/01/2019 18:30:00 82.245
MH-111-August_4_1988 01/01/2019 18:35:00 82.243
MH-111-August_4_1988 01/01/2019 18:40:00 82.242
MH-111-August_4_1988 01/01/2019 18:45:00 82.24
MH-111-August_4_1988 01/01/2019 18:50:00 82.238
MH-111-August_4_1988 01/01/2019 18:55:00 82.237
MH-111-August_4_1988 01/01/2019 19:00:00 82.236
MH-111-August_4_1988 01/01/2019 19:05:00 82.233
MH-111-August_4_1988 01/01/2019 19:10:00 82.232
MH-111-August_4_1988 01/01/2019 19:15:00 82.23
MH-111-August_4_1988 01/01/2019 19:20:00 82.229
MH-111-August_4_1988 01/01/2019 19:25:00 82.227
MH-111-August_4_1988 01/01/2019 19:30:00 82.226
MH-111-August_4_1988 01/01/2019 19:35:00 82.224
MH-111-August_4_1988 01/01/2019 19:40:00 82.223
MH-111-August_4_1988 01/01/2019 19:45:00 82.22
MH-111-August_4_1988 01/01/2019 19:50:00 82.22
MH-111-August_4_1988 01/01/2019 19:55:00 82.217
MH-111-August_4_1988 01/01/2019 20:00:00 82.217
MH-111-August_4_1988 01/01/2019 20:05:00 82.214
MH-111-August_4_1988 01/01/2019 20:10:00 82.214
MH-111-August_4_1988 01/01/2019 20:15:00 82.211
MH-111-August_4_1988 01/01/2019 20:20:00 82.211
MH-111-August_4_1988 01/01/2019 20:25:00 82.208
MH-111-August_4_1988 01/01/2019 20:30:00 82.208
MH-111-August_4_1988 01/01/2019 20:35:00 82.205
MH-111-August_4_1988 01/01/2019 20:40:00 82.205
MH-111-August_4_1988 01/01/2019 20:45:00 82.203
MH-111-August_4_1988 01/01/2019 20:50:00 82.203
MH-111-August_4_1988 01/01/2019 20:55:00 82.2
MH-111-August_4_1988 01/01/2019 21:00:00 82.2
MH-111-August_4_1988 01/01/2019 21:05:00 82.197
MH-111-August_4_1988 01/01/2019 21:10:00 82.197
MH-111-August_4_1988 01/01/2019 21:15:00 82.194
MH-111-August_4_1988 01/01/2019 21:20:00 82.194
MH-111-August_4_1988 01/01/2019 21:25:00 82.192
MH-111-August_4_1988 01/01/2019 21:30:00 82.191
MH-111-August_4_1988 01/01/2019 21:35:00 82.189
MH-111-August_4_1988 01/01/2019 21:40:00 82.188
MH-111-August_4_1988 01/01/2019 21:45:00 82.186
MH-111-August_4_1988 01/01/2019 21:50:00 82.185
MH-111-August_4_1988 01/01/2019 21:55:00 82.183
MH-111-August_4_1988 01/01/2019 22:00:00 82.182
MH-111-August_4_1988 01/01/2019 22:05:00 82.181
MH-111-August_4_1988 01/01/2019 22:10:00 82.18
MH-111-August_4_1988 01/01/2019 22:15:00 82.178
MH-111-August_4_1988 01/01/2019 22:20:00 82.177
MH-111-August_4_1988 01/01/2019 22:25:00 82.175
MH-111-August_4_1988 01/01/2019 22:30:00 82.174
MH-111-August_4_1988 01/01/2019 22:35:00 82.173
MH-111-August_4_1988 01/01/2019 22:40:00 82.172
MH-111-August_4_1988 01/01/2019 22:45:00 82.17
MH-111-August_4_1988 01/01/2019 22:50:00 82.169
MH-111-August_4_1988 01/01/2019 22:55:00 82.167
MH-111-August_4_1988 01/01/2019 23:00:00 82.167
MH-111-August_4_1988 01/01/2019 23:05:00 82.165
MH-111-August_4_1988 01/01/2019 23:10:00 82.164
MH-111-August_4_1988 01/01/2019 23:15:00 82.162
MH-111-August_4_1988 01/01/2019 23:20:00 82.161
MH-111-August_4_1988 01/01/2019 23:25:00 82.16
MH-111-August_4_1988 01/01/2019 23:30:00 82.159
MH-111-August_4_1988 01/01/2019 23:35:00 82.157
MH-111-August_4_1988 01/01/2019 23:40:00 82.157
MH-111-August_4_1988 01/01/2019 23:45:00 82.155
MH-111-August_4_1988 01/01/2019 23:50:00 82.154
MH-111-August_4_1988 01/01/2019 23:55:00 82.152
MH-111-August_4_1988 01/02/2019 00:00:00 82.152

;Depth (m)
MH-111-August_8_1996 01/01/2019 00:00:00 80.571
MH-111-August_8_1996 01/01/2019 00:05:00 80.571
MH-111-August_8_1996 01/01/2019 00:10:00 80.572
MH-111-August_8_1996 01/01/2019 00:15:00 80.638
MH-111-August_8_1996 01/01/2019 00:20:00 80.749
MH-111-August_8_1996 01/01/2019 00:25:00 80.842
MH-111-August_8_1996 01/01/2019 00:30:00 80.973
MH-111-August_8_1996 01/01/2019 00:35:00 80.951
MH-111-August_8_1996 01/01/2019 00:40:00 80.886
MH-111-August_8_1996 01/01/2019 00:45:00 80.873
MH-111-August_8_1996 01/01/2019 00:50:00 80.89
MH-111-August_8_1996 01/01/2019 00:55:00 80.995
MH-111-August_8_1996 01/01/2019 01:00:00 81.062
MH-111-August_8_1996 01/01/2019 01:05:00 81.057
MH-111-August_8_1996 01/01/2019 01:10:00 81.017
MH-111-August_8_1996 01/01/2019 01:15:00 81.043
MH-111-August_8_1996 01/01/2019 01:20:00 81.248
MH-111-August_8_1996 01/01/2019 01:25:00 81.594
MH-111-August_8_1996 01/01/2019 01:30:00 81.816
MH-111-August_8_1996 01/01/2019 01:35:00 81.952
MH-111-August_8_1996 01/01/2019 01:40:00 81.89
MH-111-August_8_1996 01/01/2019 01:45:00 81.71
MH-111-August_8_1996 01/01/2019 01:50:00 81.607
MH-111-August_8_1996 01/01/2019 01:55:00 81.675
MH-111-August_8_1996 01/01/2019 02:00:00 81.772
MH-111-August_8_1996 01/01/2019 02:05:00 81.847
MH-111-August_8_1996 01/01/2019 02:10:00 81.903
MH-111-August_8_1996 01/01/2019 02:15:00 81.936
MH-111-August_8_1996 01/01/2019 02:20:00 81.966
MH-111-August_8_1996 01/01/2019 02:25:00 81.988
MH-111-August_8_1996 01/01/2019 02:30:00 82.004
MH-111-August_8_1996 01/01/2019 02:35:00 82.017
MH-111-August_8_1996 01/01/2019 02:40:00 82.032
MH-111-August_8_1996 01/01/2019 02:45:00 82.039
MH-111-August_8_1996 01/01/2019 02:50:00 82.049
MH-111-August_8_1996 01/01/2019 02:55:00 82.072
MH-111-August_8_1996 01/01/2019 03:00:00 82.161
MH-111-August_8_1996 01/01/2019 03:05:00 82.339
MH-111-August_8_1996 01/01/2019 03:10:00 82.466
MH-111-August_8_1996 01/01/2019 03:15:00 82.582
MH-111-August_8_1996 01/01/2019 03:20:00 82.656
MH-111-August_8_1996 01/01/2019 03:25:00 82.669
MH-111-August_8_1996 01/01/2019 03:30:00 82.693
MH-111-August_8_1996 01/01/2019 03:35:00 82.726
MH-111-August_8_1996 01/01/2019 03:40:00 82.76
MH-111-August_8_1996 01/01/2019 03:45:00 82.786
MH-111-August_8_1996 01/01/2019 03:50:00 82.802
MH-111-August_8_1996 01/01/2019 03:55:00 82.808
MH-111-August_8_1996 01/01/2019 04:00:00 82.812
MH-111-August_8_1996 01/01/2019 04:05:00 82.812
MH-111-August_8_1996 01/01/2019 04:10:00 82.812
MH-111-August_8_1996 01/01/2019 04:15:00 82.808
MH-111-August_8_1996 01/01/2019 04:20:00 82.805
MH-111-August_8_1996 01/01/2019 04:25:00 82.798
MH-111-August_8_1996 01/01/2019 04:30:00 82.795
MH-111-August_8_1996 01/01/2019 04:35:00 82.789
MH-111-August_8_1996 01/01/2019 04:40:00 82.782
MH-111-August_8_1996 01/01/2019 04:45:00 82.773
MH-111-August_8_1996 01/01/2019 04:50:00 82.768
MH-111-August_8_1996 01/01/2019 04:55:00 82.76
MH-111-August_8_1996 01/01/2019 05:00:00 82.751
MH-111-August_8_1996 01/01/2019 05:05:00 82.742
MH-111-August_8_1996 01/01/2019 05:10:00 82.734
MH-111-August_8_1996 01/01/2019 05:15:00 82.726
MH-111-August_8_1996 01/01/2019 05:20:00 82.715
MH-111-August_8_1996 01/01/2019 05:25:00 82.706

MH-111-August_8_1996 01/01/2019 05:30:00 82.7
MH-111-August_8_1996 01/01/2019 05:35:00 82.691
MH-111-August_8_1996 01/01/2019 05:40:00 82.681
MH-111-August_8_1996 01/01/2019 05:45:00 82.672
MH-111-August_8_1996 01/01/2019 05:50:00 82.666
MH-111-August_8_1996 01/01/2019 05:55:00 82.659
MH-111-August_8_1996 01/01/2019 06:00:00 82.648
MH-111-August_8_1996 01/01/2019 06:05:00 82.64
MH-111-August_8_1996 01/01/2019 06:10:00 82.634
MH-111-August_8_1996 01/01/2019 06:15:00 82.627
MH-111-August_8_1996 01/01/2019 06:20:00 82.618
MH-111-August_8_1996 01/01/2019 06:25:00 82.61
MH-111-August_8_1996 01/01/2019 06:30:00 82.603
MH-111-August_8_1996 01/01/2019 06:35:00 82.598
MH-111-August_8_1996 01/01/2019 06:40:00 82.59
MH-111-August_8_1996 01/01/2019 06:45:00 82.582
MH-111-August_8_1996 01/01/2019 06:50:00 82.575
MH-111-August_8_1996 01/01/2019 06:55:00 82.57
MH-111-August_8_1996 01/01/2019 07:00:00 82.563
MH-111-August_8_1996 01/01/2019 07:05:00 82.556
MH-111-August_8_1996 01/01/2019 07:10:00 82.549
MH-111-August_8_1996 01/01/2019 07:15:00 82.544
MH-111-August_8_1996 01/01/2019 07:20:00 82.538
MH-111-August_8_1996 01/01/2019 07:25:00 82.531
MH-111-August_8_1996 01/01/2019 07:30:00 82.525
MH-111-August_8_1996 01/01/2019 07:35:00 82.52
MH-111-August_8_1996 01/01/2019 07:40:00 82.515
MH-111-August_8_1996 01/01/2019 07:45:00 82.508
MH-111-August_8_1996 01/01/2019 07:50:00 82.502
MH-111-August_8_1996 01/01/2019 07:55:00 82.497
MH-111-August_8_1996 01/01/2019 08:00:00 82.492
MH-111-August_8_1996 01/01/2019 08:05:00 82.487
MH-111-August_8_1996 01/01/2019 08:10:00 82.481
MH-111-August_8_1996 01/01/2019 08:15:00 82.476
MH-111-August_8_1996 01/01/2019 08:20:00 82.471
MH-111-August_8_1996 01/01/2019 08:25:00 82.467
MH-111-August_8_1996 01/01/2019 08:30:00 82.461
MH-111-August_8_1996 01/01/2019 08:35:00 82.456
MH-111-August_8_1996 01/01/2019 08:40:00 82.452
MH-111-August_8_1996 01/01/2019 08:45:00 82.447
MH-111-August_8_1996 01/01/2019 08:50:00 82.442
MH-111-August_8_1996 01/01/2019 08:55:00 82.437
MH-111-August_8_1996 01/01/2019 09:00:00 82.433
MH-111-August_8_1996 01/01/2019 09:05:00 82.429
MH-111-August_8_1996 01/01/2019 09:10:00 82.424
MH-111-August_8_1996 01/01/2019 09:15:00 82.42
MH-111-August_8_1996 01/01/2019 09:20:00 82.415
MH-111-August_8_1996 01/01/2019 09:25:00 82.411
MH-111-August_8_1996 01/01/2019 09:30:00 82.407
MH-111-August_8_1996 01/01/2019 09:35:00 82.403
MH-111-August_8_1996 01/01/2019 09:40:00 82.398
MH-111-August_8_1996 01/01/2019 09:45:00 82.394
MH-111-August_8_1996 01/01/2019 09:50:00 82.39
MH-111-August_8_1996 01/01/2019 09:55:00 82.386
MH-111-August_8_1996 01/01/2019 10:00:00 82.382
MH-111-August_8_1996 01/01/2019 10:05:00 82.378
MH-111-August_8_1996 01/01/2019 10:10:00 82.374
MH-111-August_8_1996 01/01/2019 10:15:00 82.37
MH-111-August_8_1996 01/01/2019 10:20:00 82.366
MH-111-August_8_1996 01/01/2019 10:25:00 82.362
MH-111-August_8_1996 01/01/2019 10:30:00 82.358
MH-111-August_8_1996 01/01/2019 10:35:00 82.354
MH-111-August_8_1996 01/01/2019 10:40:00 82.35
MH-111-August_8_1996 01/01/2019 10:45:00 82.346
MH-111-August_8_1996 01/01/2019 10:50:00 82.342
MH-111-August_8_1996 01/01/2019 10:55:00 82.339
MH-111-August_8_1996 01/01/2019 11:00:00 82.335
MH-111-August_8_1996 01/01/2019 11:05:00 82.331
MH-111-August_8_1996 01/01/2019 11:10:00 82.327
MH-111-August_8_1996 01/01/2019 11:15:00 82.323
MH-111-August_8_1996 01/01/2019 11:20:00 82.32
MH-111-August_8_1996 01/01/2019 11:25:00 82.316
MH-111-August_8_1996 01/01/2019 11:30:00 82.312
MH-111-August_8_1996 01/01/2019 11:35:00 82.308
MH-111-August_8_1996 01/01/2019 11:40:00 82.305
MH-111-August_8_1996 01/01/2019 11:45:00 82.301
MH-111-August_8_1996 01/01/2019 11:50:00 82.297
MH-111-August_8_1996 01/01/2019 11:55:00 82.294
MH-111-August_8_1996 01/01/2019 12:00:00 82.29
MH-111-August_8_1996 01/01/2019 12:05:00 82.287
MH-111-August_8_1996 01/01/2019 12:10:00 82.283
MH-111-August_8_1996 01/01/2019 12:15:00 82.279
MH-111-August_8_1996 01/01/2019 12:20:00 82.276
MH-111-August_8_1996 01/01/2019 12:25:00 82.273
MH-111-August_8_1996 01/01/2019 12:30:00 82.269
MH-111-August_8_1996 01/01/2019 12:35:00 82.266
MH-111-August_8_1996 01/01/2019 12:40:00 82.262
MH-111-August_8_1996 01/01/2019 12:45:00 82.259
MH-111-August_8_1996 01/01/2019 12:50:00 82.255
MH-111-August_8_1996 01/01/2019 12:55:00 82.252
MH-111-August_8_1996 01/01/2019 13:00:00 82.248
MH-111-August_8_1996 01/01/2019 13:05:00 82.245
MH-111-August_8_1996 01/01/2019 13:10:00 82.242
MH-111-August_8_1996 01/01/2019 13:15:00 82.238
MH-111-August_8_1996 01/01/2019 13:20:00 82.235
MH-111-August_8_1996 01/01/2019 13:25:00 82.232
MH-111-August_8_1996 01/01/2019 13:30:00 82.229
MH-111-August_8_1996 01/01/2019 13:35:00 82.225
MH-111-August_8_1996 01/01/2019 13:40:00 82.222
MH-111-August_8_1996 01/01/2019 13:45:00 82.219
MH-111-August_8_1996 01/01/2019 13:50:00 82.216
MH-111-August_8_1996 01/01/2019 13:55:00 82.212
MH-111-August_8_1996 01/01/2019 14:00:00 82.209
MH-111-August_8_1996 01/01/2019 14:05:00 82.206
MH-111-August_8_1996 01/01/2019 14:10:00 82.203
MH-111-August_8_1996 01/01/2019 14:15:00 82.2
MH-111-August_8_1996 01/01/2019 14:20:00 82.197
MH-111-August_8_1996 01/01/2019 14:25:00 82.193
MH-111-August_8_1996 01/01/2019 14:30:00 82.19
MH-111-August_8_1996 01/01/2019 14:35:00 82.187
MH-111-August_8_1996 01/01/2019 14:40:00 82.184
MH-111-August_8_1996 01/01/2019 14:45:00 82.181
MH-111-August_8_1996 01/01/2019 14:50:00 82.178
MH-111-August_8_1996 01/01/2019 14:55:00 82.175
MH-111-August_8_1996 01/01/2019 15:00:00 82.171
MH-111-August_8_1996 01/01/2019 15:05:00 82.168
MH-111-August_8_1996 01/01/2019 15:10:00 82.165
MH-111-August_8_1996 01/01/2019 15:15:00 82.162
MH-111-August_8_1996 01/01/2019 15:20:00 82.159
MH-111-August_8_1996 01/01/2019 15:25:00 82.156
MH-111-August_8_1996 01/01/2019 15:30:00 82.153
MH-111-August_8_1996 01/01/2019 15:35:00 82.15
MH-111-August_8_1996 01/01/2019 15:40:00 82.147
MH-111-August_8_1996 01/01/2019 15:45:00 82.144
MH-111-August_8_1996 01/01/2019 15:50:00 82.141
MH-111-August_8_1996 01/01/2019 15:55:00 82.138
MH-111-August_8_1996 01/01/2019 16:00:00 82.135
MH-111-August_8_1996 01/01/2019 16:05:00 82.132
MH-111-August_8_1996 01/01/2019 16:10:00 82.129
MH-111-August_8_1996 01/01/2019 16:15:00 82.126
MH-111-August_8_1996 01/01/2019 16:20:00 82.123
MH-111-August_8_1996 01/01/2019 16:25:00 82.12
MH-111-August_8_1996 01/01/2019 16:30:00 82.117
MH-111-August_8_1996 01/01/2019 16:35:00 82.114
MH-111-August_8_1996 01/01/2019 16:40:00 82.111
MH-111-August_8_1996 01/01/2019 16:45:00 82.108
MH-111-August_8_1996 01/01/2019 16:50:00 82.105
MH-111-August_8_1996 01/01/2019 16:55:00 82.102
MH-111-August_8_1996 01/01/2019 17:00:00 82.099
MH-111-August_8_1996 01/01/2019 17:05:00 82.096

MH-111-August_8_1996 01/01/2019 17:10:00 82.093
MH-111-August_8_1996 01/01/2019 17:15:00 82.091
MH-111-August_8_1996 01/01/2019 17:20:00 82.088
MH-111-August_8_1996 01/01/2019 17:25:00 82.085
MH-111-August_8_1996 01/01/2019 17:30:00 82.082
MH-111-August_8_1996 01/01/2019 17:35:00 82.079
MH-111-August_8_1996 01/01/2019 17:40:00 82.077
MH-111-August_8_1996 01/01/2019 17:45:00 82.074
MH-111-August_8_1996 01/01/2019 17:50:00 82.071
MH-111-August_8_1996 01/01/2019 17:55:00 82.068
MH-111-August_8_1996 01/01/2019 18:00:00 82.066
MH-111-August_8_1996 01/01/2019 18:05:00 82.063
MH-111-August_8_1996 01/01/2019 18:10:00 82.06
MH-111-August_8_1996 01/01/2019 18:15:00 82.058
MH-111-August_8_1996 01/01/2019 18:20:00 82.055
MH-111-August_8_1996 01/01/2019 18:25:00 82.052
MH-111-August_8_1996 01/01/2019 18:30:00 82.05
MH-111-August_8_1996 01/01/2019 18:35:00 82.047
MH-111-August_8_1996 01/01/2019 18:40:00 82.044
MH-111-August_8_1996 01/01/2019 18:45:00 82.042
MH-111-August_8_1996 01/01/2019 18:50:00 82.039
MH-111-August_8_1996 01/01/2019 18:55:00 82.036
MH-111-August_8_1996 01/01/2019 19:00:00 82.034
MH-111-August_8_1996 01/01/2019 19:05:00 82.031
MH-111-August_8_1996 01/01/2019 19:10:00 82.029
MH-111-August_8_1996 01/01/2019 19:15:00 82.026
MH-111-August_8_1996 01/01/2019 19:20:00 82.023
MH-111-August_8_1996 01/01/2019 19:25:00 82.021
MH-111-August_8_1996 01/01/2019 19:30:00 82.018
MH-111-August_8_1996 01/01/2019 19:35:00 82.016
MH-111-August_8_1996 01/01/2019 19:40:00 82.013
MH-111-August_8_1996 01/01/2019 19:45:00 82.011
MH-111-August_8_1996 01/01/2019 19:50:00 82.008
MH-111-August_8_1996 01/01/2019 19:55:00 82.006
MH-111-August_8_1996 01/01/2019 20:00:00 82.003
MH-111-August_8_1996 01/01/2019 20:05:00 82.001
MH-111-August_8_1996 01/01/2019 20:10:00 81.998
MH-111-August_8_1996 01/01/2019 20:15:00 81.996
MH-111-August_8_1996 01/01/2019 20:20:00 81.993
MH-111-August_8_1996 01/01/2019 20:25:00 81.991
MH-111-August_8_1996 01/01/2019 20:30:00 81.988
MH-111-August_8_1996 01/01/2019 20:35:00 81.986
MH-111-August_8_1996 01/01/2019 20:40:00 81.983
MH-111-August_8_1996 01/01/2019 20:45:00 81.981
MH-111-August_8_1996 01/01/2019 20:50:00 81.979
MH-111-August_8_1996 01/01/2019 20:55:00 81.976
MH-111-August_8_1996 01/01/2019 21:00:00 81.974
MH-111-August_8_1996 01/01/2019 21:05:00 81.971
MH-111-August_8_1996 01/01/2019 21:10:00 81.969
MH-111-August_8_1996 01/01/2019 21:15:00 81.967
MH-111-August_8_1996 01/01/2019 21:20:00 81.964
MH-111-August_8_1996 01/01/2019 21:25:00 81.962
MH-111-August_8_1996 01/01/2019 21:30:00 81.96
MH-111-August_8_1996 01/01/2019 21:35:00 81.957
MH-111-August_8_1996 01/01/2019 21:40:00 81.955
MH-111-August_8_1996 01/01/2019 21:45:00 81.953
MH-111-August_8_1996 01/01/2019 21:50:00 81.95
MH-111-August_8_1996 01/01/2019 21:55:00 81.948
MH-111-August_8_1996 01/01/2019 22:00:00 81.946
MH-111-August_8_1996 01/01/2019 22:05:00 81.944
MH-111-August_8_1996 01/01/2019 22:10:00 81.941
MH-111-August_8_1996 01/01/2019 22:15:00 81.939
MH-111-August_8_1996 01/01/2019 22:20:00 81.937
MH-111-August_8_1996 01/01/2019 22:25:00 81.935
MH-111-August_8_1996 01/01/2019 22:30:00 81.933
MH-111-August_8_1996 01/01/2019 22:35:00 81.931
MH-111-August_8_1996 01/01/2019 22:40:00 81.928
MH-111-August_8_1996 01/01/2019 22:45:00 81.926
MH-111-August_8_1996 01/01/2019 22:50:00 81.924
MH-111-August_8_1996 01/01/2019 22:55:00 81.922
MH-111-August_8_1996 01/01/2019 23:00:00 81.92
MH-111-August_8_1996 01/01/2019 23:05:00 81.918
MH-111-August_8_1996 01/01/2019 23:10:00 81.916
MH-111-August_8_1996 01/01/2019 23:15:00 81.914
MH-111-August_8_1996 01/01/2019 23:20:00 81.911
MH-111-August_8_1996 01/01/2019 23:25:00 81.909
MH-111-August_8_1996 01/01/2019 23:30:00 81.907
MH-111-August_8_1996 01/01/2019 23:35:00 81.905
MH-111-August_8_1996 01/01/2019 23:40:00 81.903
MH-111-August_8_1996 01/01/2019 23:45:00 81.901
MH-111-August_8_1996 01/01/2019 23:50:00 81.899
MH-111-August_8_1996 01/01/2019 23:55:00 81.897
MH-111-August_8_1996 01/02/2019 00:00:00 81.895

;Depth (m)
MH-111-July_1_1979 01/01/2019 00:00:00 80.571
MH-111-July_1_1979 01/01/2019 00:05:00 80.571
MH-111-July_1_1979 01/01/2019 00:10:00 80.572
MH-111-July_1_1979 01/01/2019 00:15:00 80.572
MH-111-July_1_1979 01/01/2019 00:20:00 80.58
MH-111-July_1_1979 01/01/2019 00:25:00 80.622
MH-111-July_1_1979 01/01/2019 00:30:00 80.678
MH-111-July_1_1979 01/01/2019 00:35:00 80.805
MH-111-July_1_1979 01/01/2019 00:40:00 81.02
MH-111-July_1_1979 01/01/2019 00:45:00 81.284
MH-111-July_1_1979 01/01/2019 00:50:00 81.386
MH-111-July_1_1979 01/01/2019 00:55:00 81.419
MH-111-July_1_1979 01/01/2019 01:00:00 81.438
MH-111-July_1_1979 01/01/2019 01:05:00 81.451
MH-111-July_1_1979 01/01/2019 01:10:00 81.477
MH-111-July_1_1979 01/01/2019 01:15:00 81.54
MH-111-July_1_1979 01/01/2019 01:20:00 81.632
MH-111-July_1_1979 01/01/2019 01:25:00 81.749
MH-111-July_1_1979 01/01/2019 01:30:00 81.912
MH-111-July_1_1979 01/01/2019 01:35:00 82.05
MH-111-July_1_1979 01/01/2019 01:40:00 82.221
MH-111-July_1_1979 01/01/2019 01:45:00 82.412
MH-111-July_1_1979 01/01/2019 01:50:00 82.591
MH-111-July_1_1979 01/01/2019 01:55:00 82.739
MH-111-July_1_1979 01/01/2019 02:00:00 82.9
MH-111-July_1_1979 01/01/2019 02:05:00 83.012
MH-111-July_1_1979 01/01/2019 02:10:00 83.02
MH-111-July_1_1979 01/01/2019 02:15:00 83.029
MH-111-July_1_1979 01/01/2019 02:20:00 83.077
MH-111-July_1_1979 01/01/2019 02:25:00 83.11
MH-111-July_1_1979 01/01/2019 02:30:00 83.124
MH-111-July_1_1979 01/01/2019 02:35:00 83.117
MH-111-July_1_1979 01/01/2019 02:40:00 83.123
MH-111-July_1_1979 01/01/2019 02:45:00 83.117
MH-111-July_1_1979 01/01/2019 02:50:00 83.113
MH-111-July_1_1979 01/01/2019 02:55:00 83.097
MH-111-July_1_1979 01/01/2019 03:00:00 83.094
MH-111-July_1_1979 01/01/2019 03:05:00 83.081
MH-111-July_1_1979 01/01/2019 03:10:00 83.068
MH-111-July_1_1979 01/01/2019 03:15:00 83.055
MH-111-July_1_1979 01/01/2019 03:20:00 83.045
MH-111-July_1_1979 01/01/2019 03:25:00 83.032
MH-111-July_1_1979 01/01/2019 03:30:00 83.016
MH-111-July_1_1979 01/01/2019 03:35:00 83
MH-111-July_1_1979 01/01/2019 03:40:00 82.986
MH-111-July_1_1979 01/01/2019 03:45:00 82.973
MH-111-July_1_1979 01/01/2019 03:50:00 82.957
MH-111-July_1_1979 01/01/2019 03:55:00 82.942
MH-111-July_1_1979 01/01/2019 04:00:00 82.929
MH-111-July_1_1979 01/01/2019 04:05:00 82.916
MH-111-July_1_1979 01/01/2019 04:10:00 82.902
MH-111-July_1_1979 01/01/2019 04:15:00 82.889
MH-111-July_1_1979 01/01/2019 04:20:00 82.876
MH-111-July_1_1979 01/01/2019 04:25:00 82.864
MH-111-July_1_1979 01/01/2019 04:30:00 82.852

MH-111-July_1_1979 01/01/2019 04:35:00 82.84
MH-111-July_1_1979 01/01/2019 04:40:00 82.827
MH-111-July_1_1979 01/01/2019 04:45:00 82.817
MH-111-July_1_1979 01/01/2019 04:50:00 82.805
MH-111-July_1_1979 01/01/2019 04:55:00 82.794
MH-111-July_1_1979 01/01/2019 05:00:00 82.783
MH-111-July_1_1979 01/01/2019 05:05:00 82.774
MH-111-July_1_1979 01/01/2019 05:10:00 82.764
MH-111-July_1_1979 01/01/2019 05:15:00 82.754
MH-111-July_1_1979 01/01/2019 05:20:00 82.743
MH-111-July_1_1979 01/01/2019 05:25:00 82.736
MH-111-July_1_1979 01/01/2019 05:30:00 82.726
MH-111-July_1_1979 01/01/2019 05:35:00 82.717
MH-111-July_1_1979 01/01/2019 05:40:00 82.707
MH-111-July_1_1979 01/01/2019 05:45:00 82.699
MH-111-July_1_1979 01/01/2019 05:50:00 82.691
MH-111-July_1_1979 01/01/2019 05:55:00 82.683
MH-111-July_1_1979 01/01/2019 06:00:00 82.674
MH-111-July_1_1979 01/01/2019 06:05:00 82.667
MH-111-July_1_1979 01/01/2019 06:10:00 82.659
MH-111-July_1_1979 01/01/2019 06:15:00 82.653
MH-111-July_1_1979 01/01/2019 06:20:00 82.644
MH-111-July_1_1979 01/01/2019 06:25:00 82.638
MH-111-July_1_1979 01/01/2019 06:30:00 82.63
MH-111-July_1_1979 01/01/2019 06:35:00 82.625
MH-111-July_1_1979 01/01/2019 06:40:00 82.617
MH-111-July_1_1979 01/01/2019 06:45:00 82.611
MH-111-July_1_1979 01/01/2019 06:50:00 82.604
MH-111-July_1_1979 01/01/2019 06:55:00 82.599
MH-111-July_1_1979 01/01/2019 07:00:00 82.592
MH-111-July_1_1979 01/01/2019 07:05:00 82.587
MH-111-July_1_1979 01/01/2019 07:10:00 82.58
MH-111-July_1_1979 01/01/2019 07:15:00 82.575
MH-111-July_1_1979 01/01/2019 07:20:00 82.568
MH-111-July_1_1979 01/01/2019 07:25:00 82.564
MH-111-July_1_1979 01/01/2019 07:30:00 82.557
MH-111-July_1_1979 01/01/2019 07:35:00 82.554
MH-111-July_1_1979 01/01/2019 07:40:00 82.547
MH-111-July_1_1979 01/01/2019 07:45:00 82.543
MH-111-July_1_1979 01/01/2019 07:50:00 82.536
MH-111-July_1_1979 01/01/2019 07:55:00 82.533
MH-111-July_1_1979 01/01/2019 08:00:00 82.527
MH-111-July_1_1979 01/01/2019 08:05:00 82.524
MH-111-July_1_1979 01/01/2019 08:10:00 82.517
MH-111-July_1_1979 01/01/2019 08:15:00 82.514
MH-111-July_1_1979 01/01/2019 08:20:00 82.508
MH-111-July_1_1979 01/01/2019 08:25:00 82.506
MH-111-July_1_1979 01/01/2019 08:30:00 82.499
MH-111-July_1_1979 01/01/2019 08:35:00 82.497
MH-111-July_1_1979 01/01/2019 08:40:00 82.491
MH-111-July_1_1979 01/01/2019 08:45:00 82.489
MH-111-July_1_1979 01/01/2019 08:50:00 82.482
MH-111-July_1_1979 01/01/2019 08:55:00 82.481
MH-111-July_1_1979 01/01/2019 09:00:00 82.475
MH-111-July_1_1979 01/01/2019 09:05:00 82.473
MH-111-July_1_1979 01/01/2019 09:10:00 82.467
MH-111-July_1_1979 01/01/2019 09:15:00 82.466
MH-111-July_1_1979 01/01/2019 09:20:00 82.459
MH-111-July_1_1979 01/01/2019 09:25:00 82.458
MH-111-July_1_1979 01/01/2019 09:30:00 82.452
MH-111-July_1_1979 01/01/2019 09:35:00 82.451
MH-111-July_1_1979 01/01/2019 09:40:00 82.445
MH-111-July_1_1979 01/01/2019 09:45:00 82.444
MH-111-July_1_1979 01/01/2019 09:50:00 82.438
MH-111-July_1_1979 01/01/2019 09:55:00 82.437
MH-111-July_1_1979 01/01/2019 10:00:00 82.431
MH-111-July_1_1979 01/01/2019 10:05:00 82.43
MH-111-July_1_1979 01/01/2019 10:10:00 82.425
MH-111-July_1_1979 01/01/2019 10:15:00 82.424
MH-111-July_1_1979 01/01/2019 10:20:00 82.419
MH-111-July_1_1979 01/01/2019 10:25:00 82.417
MH-111-July_1_1979 01/01/2019 10:30:00 82.413
MH-111-July_1_1979 01/01/2019 10:35:00 82.411
MH-111-July_1_1979 01/01/2019 10:40:00 82.407
MH-111-July_1_1979 01/01/2019 10:45:00 82.405
MH-111-July_1_1979 01/01/2019 10:50:00 82.401
MH-111-July_1_1979 01/01/2019 10:55:00 82.399
MH-111-July_1_1979 01/01/2019 11:00:00 82.395
MH-111-July_1_1979 01/01/2019 11:05:00 82.392
MH-111-July_1_1979 01/01/2019 11:10:00 82.389
MH-111-July_1_1979 01/01/2019 11:15:00 82.387
MH-111-July_1_1979 01/01/2019 11:20:00 82.384
MH-111-July_1_1979 01/01/2019 11:25:00 82.381
MH-111-July_1_1979 01/01/2019 11:30:00 82.378
MH-111-July_1_1979 01/01/2019 11:35:00 82.375
MH-111-July_1_1979 01/01/2019 11:40:00 82.372
MH-111-July_1_1979 01/01/2019 11:45:00 82.369
MH-111-July_1_1979 01/01/2019 11:50:00 82.366
MH-111-July_1_1979 01/01/2019 11:55:00 82.364
MH-111-July_1_1979 01/01/2019 12:00:00 82.361
MH-111-July_1_1979 01/01/2019 12:05:00 82.359
MH-111-July_1_1979 01/01/2019 12:10:00 82.355
MH-111-July_1_1979 01/01/2019 12:15:00 82.353
MH-111-July_1_1979 01/01/2019 12:20:00 82.35
MH-111-July_1_1979 01/01/2019 12:25:00 82.348
MH-111-July_1_1979 01/01/2019 12:30:00 82.345
MH-111-July_1_1979 01/01/2019 12:35:00 82.343
MH-111-July_1_1979 01/01/2019 12:40:00 82.339
MH-111-July_1_1979 01/01/2019 12:45:00 82.337
MH-111-July_1_1979 01/01/2019 12:50:00 82.334
MH-111-July_1_1979 01/01/2019 12:55:00 82.332
MH-111-July_1_1979 01/01/2019 13:00:00 82.329
MH-111-July_1_1979 01/01/2019 13:05:00 82.327
MH-111-July_1_1979 01/01/2019 13:10:00 82.324
MH-111-July_1_1979 01/01/2019 13:15:00 82.321
MH-111-July_1_1979 01/01/2019 13:20:00 82.319
MH-111-July_1_1979 01/01/2019 13:25:00 82.316
MH-111-July_1_1979 01/01/2019 13:30:00 82.314
MH-111-July_1_1979 01/01/2019 13:35:00 82.311
MH-111-July_1_1979 01/01/2019 13:40:00 82.308
MH-111-July_1_1979 01/01/2019 13:45:00 82.306
MH-111-July_1_1979 01/01/2019 13:50:00 82.303
MH-111-July_1_1979 01/01/2019 13:55:00 82.301
MH-111-July_1_1979 01/01/2019 14:00:00 82.298
MH-111-July_1_1979 01/01/2019 14:05:00 82.296
MH-111-July_1_1979 01/01/2019 14:10:00 82.293
MH-111-July_1_1979 01/01/2019 14:15:00 82.291
MH-111-July_1_1979 01/01/2019 14:20:00 82.288
MH-111-July_1_1979 01/01/2019 14:25:00 82.286
MH-111-July_1_1979 01/01/2019 14:30:00 82.283
MH-111-July_1_1979 01/01/2019 14:35:00 82.281
MH-111-July_1_1979 01/01/2019 14:40:00 82.278
MH-111-July_1_1979 01/01/2019 14:45:00 82.276
MH-111-July_1_1979 01/01/2019 14:50:00 82.273
MH-111-July_1_1979 01/01/2019 14:55:00 82.271
MH-111-July_1_1979 01/01/2019 15:00:00 82.268
MH-111-July_1_1979 01/01/2019 15:05:00 82.266
MH-111-July_1_1979 01/01/2019 15:10:00 82.264
MH-111-July_1_1979 01/01/2019 15:15:00 82.261
MH-111-July_1_1979 01/01/2019 15:20:00 82.259
MH-111-July_1_1979 01/01/2019 15:25:00 82.257
MH-111-July_1_1979 01/01/2019 15:30:00 82.254
MH-111-July_1_1979 01/01/2019 15:35:00 82.252
MH-111-July_1_1979 01/01/2019 15:40:00 82.25
MH-111-July_1_1979 01/01/2019 15:45:00 82.247
MH-111-July_1_1979 01/01/2019 15:50:00 82.245
MH-111-July_1_1979 01/01/2019 15:55:00 82.243
MH-111-July_1_1979 01/01/2019 16:00:00 82.24
MH-111-July_1_1979 01/01/2019 16:05:00 82.238
MH-111-July_1_1979 01/01/2019 16:10:00 82.236

```
MH-111-July_1_1979 01/01/2019 16:15:00   82.233
MH-111-July_1_1979 01/01/2019 16:20:00   82.231
MH-111-July_1_1979 01/01/2019 16:25:00   82.229
MH-111-July_1_1979 01/01/2019 16:30:00   82.227
MH-111-July_1_1979 01/01/2019 16:35:00   82.224
MH-111-July_1_1979 01/01/2019 16:40:00   82.222
MH-111-July_1_1979 01/01/2019 16:45:00   82.22
MH-111-July_1_1979 01/01/2019 16:50:00   82.218
MH-111-July_1_1979 01/01/2019 16:55:00   82.215
MH-111-July_1_1979 01/01/2019 17:00:00   82.213
MH-111-July_1_1979 01/01/2019 17:05:00   82.211
MH-111-July_1_1979 01/01/2019 17:10:00   82.209
MH-111-July_1_1979 01/01/2019 17:15:00   82.207
MH-111-July_1_1979 01/01/2019 17:20:00   82.205
MH-111-July_1_1979 01/01/2019 17:25:00   82.202
MH-111-July_1_1979 01/01/2019 17:30:00   82.2
MH-111-July_1_1979 01/01/2019 17:35:00   82.198
MH-111-July_1_1979 01/01/2019 17:40:00   82.196
MH-111-July_1_1979 01/01/2019 17:45:00   82.194
MH-111-July_1_1979 01/01/2019 17:50:00   82.192
MH-111-July_1_1979 01/01/2019 17:55:00   82.189
MH-111-July_1_1979 01/01/2019 18:00:00   82.187
MH-111-July_1_1979 01/01/2019 18:05:00   82.185
MH-111-July_1_1979 01/01/2019 18:10:00   82.183
MH-111-July_1_1979 01/01/2019 18:15:00   82.181
MH-111-July_1_1979 01/01/2019 18:20:00   82.179
MH-111-July_1_1979 01/01/2019 18:25:00   82.177
MH-111-July_1_1979 01/01/2019 18:30:00   82.175
MH-111-July_1_1979 01/01/2019 18:35:00   82.173
MH-111-July_1_1979 01/01/2019 18:40:00   82.171
MH-111-July_1_1979 01/01/2019 18:45:00   82.169
MH-111-July_1_1979 01/01/2019 18:50:00   82.167
MH-111-July_1_1979 01/01/2019 18:55:00   82.164
MH-111-July_1_1979 01/01/2019 19:00:00   82.163
MH-111-July_1_1979 01/01/2019 19:05:00   82.16
MH-111-July_1_1979 01/01/2019 19:10:00   82.159
MH-111-July_1_1979 01/01/2019 19:15:00   82.156
MH-111-July_1_1979 01/01/2019 19:20:00   82.154
MH-111-July_1_1979 01/01/2019 19:25:00   82.152
MH-111-July_1_1979 01/01/2019 19:30:00   82.151
MH-111-July_1_1979 01/01/2019 19:35:00   82.148
MH-111-July_1_1979 01/01/2019 19:40:00   82.147
MH-111-July_1_1979 01/01/2019 19:45:00   82.144
MH-111-July_1_1979 01/01/2019 19:50:00   82.143
MH-111-July_1_1979 01/01/2019 19:55:00   82.141
MH-111-July_1_1979 01/01/2019 20:00:00   82.139
MH-111-July_1_1979 01/01/2019 20:05:00   82.137
MH-111-July_1_1979 01/01/2019 20:10:00   82.135
MH-111-July_1_1979 01/01/2019 20:15:00   82.133
MH-111-July_1_1979 01/01/2019 20:20:00   82.131
MH-111-July_1_1979 01/01/2019 20:25:00   82.129
MH-111-July_1_1979 01/01/2019 20:30:00   82.127
MH-111-July_1_1979 01/01/2019 20:35:00   82.125
MH-111-July_1_1979 01/01/2019 20:40:00   82.123
MH-111-July_1_1979 01/01/2019 20:45:00   82.121
MH-111-July_1_1979 01/01/2019 20:50:00   82.12
MH-111-July_1_1979 01/01/2019 20:55:00   82.118
MH-111-July_1_1979 01/01/2019 21:00:00   82.116
MH-111-July_1_1979 01/01/2019 21:05:00   82.114
MH-111-July_1_1979 01/01/2019 21:10:00   82.112
MH-111-July_1_1979 01/01/2019 21:15:00   82.11
MH-111-July_1_1979 01/01/2019 21:20:00   82.108
MH-111-July_1_1979 01/01/2019 21:25:00   82.106
MH-111-July_1_1979 01/01/2019 21:30:00   82.105
MH-111-July_1_1979 01/01/2019 21:35:00   82.103
MH-111-July_1_1979 01/01/2019 21:40:00   82.101
MH-111-July_1_1979 01/01/2019 21:45:00   82.099
MH-111-July_1_1979 01/01/2019 21:50:00   82.097
MH-111-July_1_1979 01/01/2019 21:55:00   82.095
MH-111-July_1_1979 01/01/2019 22:00:00   82.094
MH-111-July_1_1979 01/01/2019 22:05:00   82.092
MH-111-July_1_1979 01/01/2019 22:10:00   82.09
MH-111-July_1_1979 01/01/2019 22:15:00   82.088
MH-111-July_1_1979 01/01/2019 22:20:00   82.087
MH-111-July_1_1979 01/01/2019 22:25:00   82.084
MH-111-July_1_1979 01/01/2019 22:30:00   82.083
MH-111-July_1_1979 01/01/2019 22:35:00   82.081
MH-111-July_1_1979 01/01/2019 22:40:00   82.08
MH-111-July_1_1979 01/01/2019 22:45:00   82.077
MH-111-July_1_1979 01/01/2019 22:50:00   82.076
MH-111-July_1_1979 01/01/2019 22:55:00   82.074
MH-111-July_1_1979 01/01/2019 23:00:00   82.072
MH-111-July_1_1979 01/01/2019 23:05:00   82.07
MH-111-July_1_1979 01/01/2019 23:10:00   82.069
MH-111-July_1_1979 01/01/2019 23:15:00   82.067
MH-111-July_1_1979 01/01/2019 23:20:00   82.066
MH-111-July_1_1979 01/01/2019 23:25:00   82.064
MH-111-July_1_1979 01/01/2019 23:30:00   82.062
MH-111-July_1_1979 01/01/2019 23:35:00   82.06
MH-111-July_1_1979 01/01/2019 23:40:00   82.059
MH-111-July_1_1979 01/01/2019 23:45:00   82.057
MH-111-July_1_1979 01/01/2019 23:50:00   82.055
MH-111-July_1_1979 01/01/2019 23:55:00   82.053
MH-111-July_1_1979 01/02/2019 00:00:00   82.052

No_Rain         01/01/2019 00:00      0
No_Rain         12/31/2019 0:00       0

[REPORT]
;;Reporting Options
INPUT     YES
CONTROLS   NO
SUBCATCHMENTS ALL
NODES ALL
LINKS ALL

[TAGS]
Node      02_(CB)         CB
Node      03_(CB)         CB
Node      04_(CB)         CB
Node      05_(CB)         CB
Node      08_(CB)         CB
Node      09_(CB)         CB
Node      1_(RYCB)         RY
Node      100_(STM)        STM
Node      102_(STM)        STM
Node      104_(STM)        STM
Node      106_(STM)        STM
Node      108_(STM)        STM
Node      11_(CB)         CB
Node      110_(STM)        STM
Node      112_(STM)        STM
Node      114_(STM)        STM
Node      12_(CB)         CB
Node      120_(STM)        STM
Node      122_(STM)        STM
Node      124_(STM)        STM
Node      126_(STM)        STM
Node      128_(STM)        STM
Node      13_(CB)         CB
Node      136_(STM)        STM
Node      138_(STM)        STM
Node      14_(CB)         CB
Node      140_(STM)        STM
Node      142_(STM)        STM
Node      144_(STM)        STM
Node      146_(STM)        STM
Node      148_(STM)        STM
Node      15_(CB)         CB
Node      15_RYCB          RY
```

Node 150_(STM) STM
Node 16_(CB) CB
Node 17_(CB) CB
Node 18_(CB) CB
Node 19_(CB) CB
Node 20_(CB) CB
Node 21_(CB) CB
Node 2121_(STM) STM
Node 2142_(STM) STM
Node 22_(RYCB) RY
Node 23_(CB) CB
Node 24_(CB) CB
Node 25_(CB) CB
Node 26_(CB) CB
Node 27_(CB) CB
Node 28_(CB) CB
Node 29_(RYCB) RY
Node 31_(CB) CB
Node 58_(CB) CB
Node 59_(CB) CB
Node 98_(STM) STM
Node DICB_1 CB
Node DICB_3 CB
Node ELB_1_(RYCB) RY
Node ELB_10_(RYCB) RY
Node ELB_11_(RYCB) RY
Node ELB_12_(RYCB) RY
Node ELB_13_(RYCB) RY
Node ELB_14_(RYCB) RY
Node ELB_2_(RYCB) RY
Node ELB_3_(RYCB) RY
Node ELB_4_(RYCB) RY
Node ELB_5_(RYCB) RY
Node ELB_6_(RYCB) RY
Node ELB_7_(RYCB) RY
Node ELB_8_(RYCB) RY
Node ELB_9_(RYCB) RY
Node J1 Maj
Node J2 Maj
Node Maj-15 Maj
Node Maj-15_2 Maj
Node Maj-18_2 Maj
Node Maj-19 Maj
Node Maj-19_2 Maj
Node Maj-20 Maj
Node Maj-21 Maj
Node Maj-23 Maj
Node Maj-24 Maj
Node Maj-25 Maj
Node Maj-26 Maj
Node Maj-27 Maj
Node Maj-28 Maj
Node Maj-29 Maj
Node Maj-35 Maj
Node Maj-36 Maj
Node Maj-37 Maj
Node Maj-38 Maj
Node Maj-39 Maj
Node Maj-40 Maj
Node Maj-41 Maj
Node Maj-44 Maj
Node Maj-45 Maj
Node Maj-46 Maj
Node Maj-48_2 Maj
Node Maj-48_3 Maj
Node Maj-50 Maj
Node Maj-51 Maj
Node Maj-52 Maj
Node Maj-53 Maj
Node Maj-56 Maj
Node Maj-60 Maj
Node Maj-61 Maj
Node Maj-63 Maj
Node Maj-64 Maj
Node Maj-65 Maj
Node Maj-67 Maj
Node Maj-Park Maj
Node RYCB_1_(RYCB) RY
Node RYCB_10_(RYCB) RY
Node RYCB_11_(RYCB) RY
Node RYCB_2_(RYCB) RY
Node RYCB_3_(RYCB) RY
Node RYCB_4_(RYCB) RY
Node RYCB_5_(RYCB) RY
Node RYCB_6_(RYCB) RY
Node RYCB_7_(RYCB) RY
Node RYCB_8_(RYCB) RY
Node RYCB_9_(RYCB) RY
Node Slope1 Maj
Node StartNullStruct2 RY
Node StartNullStruct3 STM
Node STM-251_(STM) STM
Node TEE_1_(RYCB) RY
Node TEE_10_(RYCB) RY
Node TEE_11_(RYCB) RY
Node TEE_12_(RYCB) RY
Node TEE_13_(RYCB) RY
Node TEE_14_(RYCB) RY
Node TEE_15_(RYCB) RY
Node TEE_16_(RYCB) RY
Node TEE_17_(RYCB) RY
Node TEE_18_(RYCB) RY
Node TEE_19_(RYCB) RY
Node TEE_2_(RYCB) RY
Node TEE_20_(RYCB) RY
Node TEE_21_(RYCB) RY
Node TEE_22_(RYCB) RY
Node TEE_23_(RYCB) RY
Node TEE_24_(RYCB) RY
Node TEE_25_(RYCB) RY
Node TEE_3_(RYCB) RY
Node TEE_4_(RYCB) RY
Node TEE_5_(RYCB) RY
Node TEE_6_(RYCB) RY
Node TEE_7_(RYCB) RY
Node TEE_8_(RYCB) RY
Node TEE_9_(RYCB) RY
Node Maj-18 Maj
Node Maj-22 Maj
Node Maj-48 Maj
Node Maj-49 Maj
Node STM-111_(STM) STM
Link 10_(STM) STM
Link 11_(STM) STM
Link 12_(STM) STM
Link 13_(STM) STM
Link 14_(STM) STM
Link 15_(10)_(STM) STM
Link 15_(11)_(STM) STM
Link 15_(12)_(STM) STM
Link 15_(13)_(STM) STM
Link 15_(5)_(STM) STM
Link 15_(9)_(STM) STM
Link 4_(STM) STM
Link 5_(STM) STM
Link 8_(STM) STM
Link 9_(STM) STM
Link C1 Ditch
Link C18 Maj
Link C18_3 Maj

Link	C18_4	Maj
Link	C18_5	Maj
Link	C18_6	Maj
Link	C18_8	Maj
Link	C18_9	Maj
Link	C19	Maj
Link	C20	Maj
Link	C21	Maj
Link	C22	Maj
Link	C23	Maj
Link	C24	Maj
Link	C25	Maj
Link	C26	Maj
Link	C27	Maj
Link	C27_1	Maj
Link	C27_2	Maj
Link	C28	Maj
Link	C31	Maj
Link	C31_1	Maj
Link	C31_2	Maj
Link	C36	Maj
Link	C37	Maj
Link	C4_1	Maj
Link	C4_2	Maj
Link	C41	Maj
Link	C42	Maj
Link	C43	Maj
Link	C44	Maj
Link	C45	Maj
Link	C46	Maj
Link	C47	Maj
Link	C48	Maj
Link	C49	Maj
Link	C5	Maj
Link	C50_1	Maj
Link	C50_2	Maj
Link	C51	Maj
Link	C52	Maj
Link	C53	Maj
Link	C54	Maj
Link	C56	Maj
Link	C58	Maj
Link	C58_1	Maj
Link	C58_2	Maj
Link	C59_1	Maj
Link	C59_2	Maj
Link	C60	Maj
Link	C62	Maj
Link	C63_1	Maj
Link	C63_2	Maj
Link	C65_1	Maj
Link	C65_2	Maj
Link	C66_1	Maj
Link	C66_2	Maj
Link	C67	Maj
Link	Pipe_-_(100)_(RYCB)	RY
Link	Pipe_-_(110)_(RYCB)	RY
Link	Pipe_-_(111)_(RYCB)	RY
Link	Pipe_-_(114)_(RYCB)	RY
Link	Pipe_-_(117)_(RYCB)	RY
Link	Pipe_-_(118)_(RYCB)	RY
Link	Pipe_-_(119)_(RYCB)	RY
Link	Pipe_-_(134)_(RYCB)	RY
Link	Pipe_-_(137)_(RYCB)	RY
Link	Pipe_-_(138)_(RYCB)	RY
Link	Pipe_-_(139)_(RYCB)	RY
Link	Pipe_-_(14)_(RYCB)	RY
Link	Pipe_-_(140)_(RYCB)	RY
Link	Pipe_-_(141)_(RYCB)	RY
Link	Pipe_-_(142)_(RYCB)	RY
Link	Pipe_-_(143)_(RYCB)	RY
Link	Pipe_-_(144)_(RYCB)	RY
Link	Pipe_-_(15)_(RYCB)	RY
Link	Pipe_-_(150)_(RYCB)	RY
Link	Pipe_-_(151)_(RYCB)	RY
Link	Pipe_-_(152)_(RYCB)	RY
Link	Pipe_-_(153)_(RYCB)	RY
Link	Pipe_-_(154)_(RYCB)	RY
Link	Pipe_-_(155)_(RYCB)	RY
Link	Pipe_-_(156)_(1)_(RYCB)	RY
Link	Pipe_-_(156)_(RYCB)	RY
Link	Pipe_-_(16)_(RYCB)	RY
Link	Pipe_-_(161)_(RYCB)	RY
Link	Pipe_-_(164)_(RYCB)	RY
Link	Pipe_-_(165)_(RYCB)	RY
Link	Pipe_-_(17)_(RYCB)	RY
Link	Pipe_-_(19)_(RYCB)	RY
Link	Pipe_-_(25)_(RYCB)	RY
Link	Pipe_-_(27)_(RYCB)	RY
Link	Pipe_-_(73)_(RYCB)	RY
Link	Pipe_-_(87)_(RYCB)	RY
Link	Pipe_-_(88)_(RYCB)	RY
Link	Pipe_-_(89)_(RYCB)	RY
Link	Pipe_-_(9)_(RYCB)	RY
Link	Pipe_-_(90)_(RYCB)	RY
Link	Pipe_-_(93)_(RYCB)	RY
Link	Pipe_-_(94)_(RYCB)	RY
Link	Pipe_-_(95)_(RYCB)	RY
Link	Pipe_-_(96)_(RYCB)	RY
Link	Pipe_-_(98)_(RYCB)	RY
Link	Pipe_-_(99)_(RYCB)	RY
Link	STM-23_(STM)	STM
Link	STM-24_(STM)	STM
Link	STM-28_(STM)	STM
Link	STM-34_(1)_(1)_(STM)	STM
Link	STM-34_(1)_(STM)	STM
Link	STM-34_(STM)	STM
Link	STM-35_(STM)	STM
Link	STM-36_(STM)	STM
Link	STM-81_(STM)	STM
Link	STM-82_(STM)	STM
Link	STM-83_(STM)	STM
Link	CB-02	ICD
Link	CB-03	ICD
Link	CB-04	ICD
Link	CB-05	ICD
Link	CB-06	ICD
Link	CB-08	ICD
Link	CB-09	ICD
Link	CB-10	ICD
Link	CB-11	ICD
Link	CB-12	ICD
Link	CB-13	ICD
Link	CB-14	ICD
Link	CB-15	ICD
Link	CB-16	ICD
Link	CB-17	ICD
Link	CB-18	ICD
Link	CB-19	ICD
Link	CB-20	ICD
Link	CB-21	ICD
Link	CB-23	ICD
Link	CB-24	ICD
Link	CB-25	Lead
Link	CB-26	Lead
Link	CB-27	ICD
Link	CB-28	ICD
Link	CB-30	ICD
Link	CB-31	Lead
Link	OR-02	Grate

```
Link    OR-03       Grate
Link    OR-04       Grate
Link    OR-05       Grate
Link    OR-08       Grate
Link    OR-09       Grate
Link    OR1         ICD
Link    OR-10       Grate
Link    OR-11       Grate
Link    OR-12       Grate
Link    OR-13       Grate
Link    OR-14       Grate
Link    OR-15       Grate
Link    OR-16       Grate
Link    OR-17       Grate
Link    OR-18       Grate
Link    OR-19       Grate
Link    OR2         Grate
Link    OR-20       Grate
Link    OR-21       Grate
Link    OR-23       Grate
Link    OR-24       Grate
Link    OR-25       Grate
Link    OR-26       Grate
Link    OR-27       Grate
Link    OR-28       Grate
Link    OR3         Grate
Link    OR-31       Grate
Link    OR4         ICD
Link    OR5         Grate
Link    RYCB-02     ICD
Link    RYCB-03     ICD
Link    RYCB-04     ICD
Link    RYCB-06     Lead
Link    RYCB-07     Lead
Link    RYCB-10     ICD
Link    RYCB-22     ICD
Link    RYCB-29     ICD

[MAP]
DIMENSIONS      381264.26565    5033747.0677
381848.96735    5034901.1063
UNITS           Meters

[COORDINATES]
;;Node          X-Coord         Y-Coord
;;--------------  ----------------  ----------------
02_(CB)         381640.363      5033940.449
03_(CB)         381639.319      5033948.683
04_(CB)         381707.362      5033964.513
05_(CB)         381704.042      5033972.256
08_(CB)         381742.356      5034021.942
09_(CB)         381735.199      5034018.381
1_(RYCB)        381613.893      5033947.165
100_(STM)       381764.117      5033934.567
102_(STM)       381768.733      5033945.462
104_(STM)       381751.832      5033983.755
106_(STM)       381661.746      5033946.201
108_(STM)       381636.072      5033940.78
11_(CB)         381705.04       5034085.441
110_(STM)       381606.992      5033939.535
112_(STM)       381722.061      5034051.287
114_(STM)       381695.933      5034110.412
12_(CB)         381693.043      5034036.978
120_(STM)       381637.884      5034015.234
122_(STM)       381613.388      5034012.674
124_(STM)       381598.561      5034020.702
126_(STM)       381577.374      5034069.721
128_(STM)       381546.966      5034139.351
13_(CB)         381689.694      5034044.79
136_(STM)       381522.723      5034196.958
138_(STM)       381527.988      5034210.775
14_(CB)         381597.707      5034039.587
140_(STM)       381631.534      5034256.315
142_(STM)       381640.84       5034237.84
144_(STM)       381600.199      5034327.009
146_(STM)       381528.36       5034294.959
148_(STM)       381456.173      5034264.012
15_(CB)         381589.912      5034036.197
15_RYCB         381522.627      5034214.255
150_(STM)       381569.837      5034397.001
16_(CB)         381567.802      5034108.366
17_(CB)         381560.007      5034104.977
18_(CB)         381541.884      5034167.976
19_(CB)         381534.089      5034164.586
20_(CB)         381581.406      5034227.395
21_(CB)         381578.057      5034235.207
2121_(STM)      381797.506      5033862.116
2142_(STM)      381733.715      5033824.051
22_(RYCB)       381646.054      5034240.141
23_(CB)         381624.155      5034289.758
24_(CB)         381616.38       5034286.326
25_(CB)         381569.18       5034305.469
26_(CB)         381565.878      5034313.223
27_(CB)         381486.175      5034268.55
28_(CB)         381482.272      5034277.449
29_(RYCB)       381634.571      5034343.916
31_(CB)         381584.351      5034358.98
58_(CB)         381708.111      5033853.995
59_(CB)         381762.072      5033997.514
98_(STM)        381785.194      5033899.178
DICB_1          381592.282      5034362.433
DICB_2          381578.495      5034153.747
DICB_3          381712.816      5034088.875
ELB_1_(RYCB)    381700.573      5033926.894
ELB_10_(RYCB)   381599.13       5034277.804
ELB_11_(RYCB)   381637.075      5034217.32
ELB_12_(RYCB)   381642.665      5034324.923
ELB_13_(RYCB)   381495.849      5034321.044
ELB_14_(RYCB)   381510.037      5034327.133
ELB_2_(RYCB)    381662.86       5033987.854
ELB_3_(RYCB)    381652.666      5033983.757
ELB_4_(RYCB)    381581.795      5033976.053
ELB_5_(RYCB)    381580.949      5033978.006
ELB_6_(RYCB)    381748.325      5034086.133
ELB_7_(RYCB)    381616.382      5034075.058
ELB_8_(RYCB)    381504.046      5034155.002
ELB_9_(RYCB)    381496.419      5034172.819
J1              381549.496      5034106.162
J2              381757.843      5033977.487
Maj-15          381573.401      5034393.553
Maj-15_2        381603.958      5034326.421
Maj-18_2        381633.162      5034339.357
Maj-19          381566.414      5034309.792
Maj-19_2        381591.329      5034320.826
Maj-20          381543.507      5034300.033
Maj-21          381484.13       5034275.269
Maj-23          381608.541      5034316.121
Maj-24          381621.369      5034287.607
Maj-25          381635.742      5034254.688
Maj-26          381580.14       5034232.359
Maj-27          381542.959      5034216.408
Maj-28          381537.056      5034166.524
Maj-29          381551.053      5034138.553
Maj-35          381565.153      5034106.303
Maj-36          381580.163      5034072.113
Maj-37          381594.925      5034037.553
Maj-38          381607.643      5034017.588
Maj-39          381627.215      5034016.837
Maj-40          381641.204      5034020.262
Maj-41          381691.979      5034042.056
```

Maj-44 381709.885 5034086.785
Maj-45 381722.3 5034055.112
Maj-46 381739.691 5034019.616
Maj-48_2 381781.911 5034001.189
Maj-48_3 381763.999 5033993.482
Maj-50 381640.747 5033943.96
Maj-51 381672.455 5033954.954
Maj-52 381721.553 5033975.967
Maj-53 381753.038 5033988.766
Maj-56 381494.997 5034256.092
Maj-60 381528.438 5034203.663
Maj-61 381544.191 5034175.631
Maj-63 381730.205 5034016.811
Maj-64 381448.655 5034285.38
Maj-65 381778.382 5034008.55
Maj-67 381703.616 5034083.059
Maj-Park 381728.399 5033825.619
RYCB_1_(RYCB) 381734.202 5033941.191
RYCB_10_(RYCB) 381442.319 5034298.46
RYCB_11_(RYCB) 381578.806 5034356.559
RYCB_2_(RYCB) 381725.556 5034014.74
RYCB_3_(RYCB) 381612.277 5033977.722
RYCB_4_(RYCB) 381781.005 5034010.848
RYCB_5_(RYCB) 381699.781 5034083.118
RYCB_6_(RYCB) 381529.161 5034097.261
RYCB_7_(RYCB) 381502.626 5034236.326
RYCB_8_(RYCB) 381544.063 5034177.384
RYCB_9_(RYCB) 381674.723 5034252.795
Slope1 381588.486 5034360.411
StartNullStruct2 381672.996 5033992.169
StartNullStruct3 381785.825 5033999.81
STM-251_(STM) 381634.726 5034343.823
TEE_1_(RYCB) 381692.419 5034000.507
TEE_10_(RYCB) 381510.902 5034139.24
TEE_11_(RYCB) 381526.967 5034102.206
TEE_12_(RYCB) 381481.223 5034207.753
TEE_13_(RYCB) 381474.067 5034224.19
TEE_14_(RYCB) 381499.643 5034235.058
TEE_15_(RYCB) 381507.237 5034238.213
TEE_16_(RYCB) 381540.082 5034252.461
TEE_17_(RYCB) 381560.408 5034261.179
TEE_18_(RYCB) 381580.624 5034269.812
TEE_19_(RYCB) 381620.112 5034209.907
TEE_2_(RYCB) 381633.017 5033978.954
TEE_20_(RYCB) 381594.914 5034199.197
TEE_21_(RYCB) 381574.635 5034190.459
TEE_22_(RYCB) 381660.032 5034285.809
TEE_23_(RYCB) 381468.715 5034309.368
TEE_24_(RYCB) 381523.065 5034332.731
TEE_25_(RYCB) 381550.359 5034344.355
TEE_3_(RYCB) 381565.175 5034014.419
TEE_4_(RYCB) 381547.662 5034054.776
TEE_5_(RYCB) 381530.407 5034094.432
TEE_6_(RYCB) 381764.108 5034050.504
TEE_7_(RYCB) 381626.502 5034052.072
TEE_8_(RYCB) 381647.239 5034060.747
TEE_9_(RYCB) 381667.469 5034069.361
Maj-18 381637.356 5034341.21
Maj-22 381471.715 5034270.038
Maj-48 381786.497 5034003.157
Maj-49 381597.176 5033939.913
OF1 381690.918 5033799.524
STM-111_(STM) 381695.19 5033799.968
B2_Stor 381428.703 5034532.135

[VERTICES]
;;Link X-Coord Y-Coord
;;-------------- ------------------ ------------------
C1 381421.347 5034520.461
C1 381428.796 5034447.459
C1 381531.594 5034491.037
C27_1 381530.457 5034209.127
C27_2 381525.808 5034196.544
C31 381717.936 5033820.342
C31 381703.646 5033812.793
C31_2 381544.884 5034166.116
C4_2 381790.27 5033909.495
C58 381517.209 5034212.082
C58_2 381736.37 5034014.996
C60 381502.529 5034238.486
C63_2 381705.821 5034083.025
C67 381582.176 5034355.673
RYCB-29 381634.762 5034344
B2-Out 381413.192 5034526.387
B2-Out 381420.106 5034449.518
B2-Out 381424.58 5034439.35
B2-Out 381528.7 5034484.902

[POLYGONS]
;;Subcatchment X-Coord Y-Coord
;;-------------- ------------------ ------------------
A12i 381603.575 5034325.904
A12i 381599.09 5034336.199
A12i 381626.891 5034348.374
A12i 381632.397 5034351
A12i 381636.88 5034340.972
A12i 381603.575 5034325.904
A12ii 381588.266 5034361.047
A12ii 381603.575 5034325.904
A12ii 381590.101 5034319.808
A12ii 381582.52 5034337.492
A12ii 381585.089 5034338.593
A12ii 381579.688 5034351.312
A12ii 381579.992 5034357.472
A12ii 381588.266 5034361.047
A13 381530.192 5034320.178
A13 381515.153 5034313.748
A13 381509.139 5034327.791
A13 381579.992 5034357.472
A13 381579.648 5034351.406
A13 381585.024 5034338.57
A13 381582.52 5034337.492
A13 381580.785 5034341.808
A13 381558.955 5034332.475
A13 381530.192 5034320.178
A14 381447.103 5034284.654
A14 381441.002 5034298.989
A14 381509.139 5034327.791
A14 381512.599 5034319.721
A14 381515.151 5034313.747
A14 381493.903 5034304.663
A14 381466.674 5034293.021
A14 381447.103 5034284.654
A15i 381567.244 5034310.002
A15i 381567.244 5034310.002
A15i 381472.296 5034269.296
A15i 381462.819 5034291.373
A15i 381493.903 5034304.663
A15i 381515.153 5034313.748
A15i 381546.959 5034327.346
A15i 381557.84 5034331.998
A15i 381567.244 5034310.002
A15ii 381472.296 5034269.296
A15ii 381567.244 5034310.002
A15ii 381567.244 5034310.002
A15ii 381577.731 5034285.474
A15ii 381499.928 5034251.954
A15ii 381498.003 5034256.002
A15ii 381492.764 5034253.757
A15ii 381494.517 5034249.639

A15ii	381482.768	5034244.552
A15ii	381472.789	5034268.148
A15ii	381472.296	5034269.296
A16i	381590.176	5034319.842
A16i	381590.1	5034319.81
A16i	381568.321	5034310.464
A16i	381567.244	5034310.002
A16i	381557.84	5034331.998
A16i	381580.785	5034341.808
A16i	381590.176	5034319.842
A16ii	381567.244	5034310.002
A16ii	381568.321	5034310.464
A16ii	381590.1	5034319.81
A16ii	381590.176	5034319.842
A16ii	381600.673	5034295.291
A16ii	381577.792	5034285.449
A16ii	381569.597	5034304.499
A16ii	381567.244	5034310.002
A17ii	381603.575	5034325.904
A17ii	381634.735	5034255.086
A17ii	381634.856	5034255.039
A17ii	381625.735	5034258.586
A17ii	381621.236	5034263.563
A17ii	381617.344	5034261.852
A17ii	381610.829	5034276.619
A17ii	381611.967	5034284.565
A17ii	381606.225	5034288.349
A17ii	381602.709	5034296.167
A17ii	381600.627	5034295.272
A17ii	381590.101	5034319.808
A17ii	381603.575	5034325.904
A18i	381634.856	5034255.039
A18i	381634.735	5034255.086
A18i	381603.575	5034325.904
A18i	381636.881	5034340.972
A18i	381642.191	5034328.913
A18i	381628.738	5034322.599
A18i	381638.99	5034299.797
A18i	381644.221	5034287.878
A18i	381654.793	5034263.788
A18i	381634.856	5034255.039
A19	381642.191	5034328.913
A19	381678.77	5034246.057
A19	381664.911	5034240.76
A19	381662.063	5034247.212
A19	381656.121	5034260.762
A19	381643.608	5034289.274
A19	381633.156	5034313.091
A19	381628.751	5034322.572
A19	381642.191	5034328.913
A20i	381634.488	5034254.988
A20i	381543.015	5034215.565
A20i	381534.487	5034235.449
A20i	381614.086	5034269.236
A20i	381617.343	5034261.859
A20i	381621.236	5034263.563
A20i	381625.735	5034258.586
A20i	381634.488	5034254.988
A20ii	381543.081	5034215.412
A20ii	381634.809	5034254.918
A20ii	381631.345	5034245.978
A20ii	381631.936	5034239.319
A20ii	381635.518	5034231.203
A20ii	381551.831	5034194.996
A20ii	381543.081	5034215.412
A21	381611.967	5034284.565
A21	381610.829	5034276.619
A21	381614.086	5034269.236
A21	381570.95	5034251.169
A21	381525.154	5034231.426
A21	381514.208	5034225.655
A21	381507.271	5034235.078
A21	381499.928	5034251.954
A21	381602.709	5034296.167
A21	381606.078	5034288.284
A21	381611.967	5034284.565
A22	381498.141	5034256.061
A22	381507.271	5034235.078
A22	381520.172	5034217.553
A22	381516.384	5034212.577
A22	381502.03	5034232.083
A22	381492.764	5034253.757
A22	381498.141	5034256.061
A23	381509.221	5034177.744
A23	381495.8	5034171.963
A23	381472.748	5034224.61
A23	381467.289	5034237.916
A23	381482.787	5034244.56
A23	381494.55	5034249.652
A23	381502.03	5034232.083
A23	381509.754	5034221.839
A23	381508.667	5034221.039
A23	381500.297	5034204.233
A23	381504.385	5034189.257
A23	381509.221	5034177.744
A24i	381549.922	5034138.762
A24i	381526.351	5034193.134
A24i	381526.04	5034194.114
A24i	381525.797	5034195.112
A24i	381525.623	5034196.125
A24i	381525.518	5034197.147
A24i	381525.484	5034198.174
A24i	381525.52	5034199.201
A24i	381525.627	5034200.223
A24i	381525.803	5034201.235
A24i	381526.048	5034202.233
A24i	381526.361	5034203.212
A24i	381526.74	5034204.167
A24i	381527.183	5034205.094
A24i	381527.689	5034205.989
A24i	381528.255	5034206.846
A24i	381528.879	5034207.663
A24i	381529.557	5034208.435
A24i	381530.286	5034209.159
A24i	381531.063	5034209.832
A24i	381531.884	5034210.449
A24i	381532.746	5034211.009
A24i	381533.644	5034211.509
A24i	381534.574	5034211.946
A24i	381543.015	5034215.565
A24i	381543.081	5034215.412
A24i	381546.561	5034207.293
A24i	381551.831	5034194.996
A24i	381543.421	5034191.366
A24i	381541.924	5034190.72
A24i	381545.113	5034183.28
A24i	381543.011	5034177.3
A24i	381549.92	5034172.284
A24i	381556.16	5034157.729
A24i	381552.823	5034154.734
A24i	381558.434	5034147.596
A24i	381560.273	5034143.444
A24i	381549.922	5034138.762
A24ii	381543.015	5034215.565
A24ii	381534.574	5034211.946
A24ii	381533.644	5034211.509
A24ii	381532.746	5034211.009
A24ii	381531.884	5034210.449
A24ii	381531.063	5034209.832
A24ii	381530.286	5034209.159

A24ii	381529.557	5034208.435
A24ii	381528.879	5034207.663
A24ii	381528.255	5034206.846
A24ii	381527.689	5034205.989
A24ii	381527.183	5034205.094
A24ii	381526.74	5034204.167
A24ii	381526.361	5034203.212
A24ii	381526.048	5034202.233
A24ii	381525.803	5034201.235
A24ii	381525.627	5034200.223
A24ii	381525.52	5034199.201
A24ii	381525.484	5034198.174
A24ii	381525.518	5034197.147
A24ii	381525.623	5034196.125
A24ii	381525.797	5034195.112
A24ii	381526.04	5034194.114
A24ii	381526.351	5034193.134
A24ii	381549.922	5034138.762
A24ii	381529.865	5034130.075
A24ii	381504.385	5034189.257
A24ii	381500.297	5034204.233
A24ii	381508.667	5034221.039
A24ii	381509.633	5034221.75
A24ii	381516.384	5034212.577
A24ii	381520.078	5034217.429
A24ii	381514.208	5034225.655
A24ii	381525.154	5034231.426
A24ii	381534.487	5034235.449
A24ii	381539.469	5034223.837
A24ii	381543.015	5034215.565
A25	381635.518	5034231.203
A25	381641.616	5034217.048
A25	381544.819	5034175.987
A25	381543.011	5034177.3
A25	381545.108	5034183.386
A25	381541.921	5034190.773
A25	381551.831	5034194.996
A25	381631.649	5034229.445
A25	381635.518	5034231.203
A26i	381634.809	5034254.919
A26i	381643.948	5034234.269
A26i	381635.518	5034231.203
A26i	381633.932	5034234.796
A26i	381631.936	5034239.319
A26i	381631.345	5034245.978
A26i	381634.809	5034254.919
A26ii	381643.948	5034234.269
A26ii	381634.809	5034254.919
A26ii	381634.856	5034255.039
A26ii	381654.793	5034263.788
A26ii	381664.911	5034240.76
A26ii	381643.948	5034234.269
A28i	381560.238	5034143.523
A28i	381558.434	5034147.596
A28i	381552.823	5034154.734
A28i	381556.16	5034157.729
A28i	381553.216	5034164.599
A28i	381549.92	5034172.284
A28i	381544.819	5034175.987
A28i	381641.616	5034217.048
A28i	381635.518	5034231.203
A28i	381643.948	5034234.269
A28i	381664.911	5034240.76
A28i	381678.77	5034246.057
A28i	381697.738	5034203.163
A28i	381706.635	5034183.003
A28i	381570.953	5034124.316
A28i	381567.791	5034132.197
A28i	381563.39	5034130.431
A28i	381562.044	5034139.444
A28i	381560.238	5034143.523
A28ii	381745.243	5034095.526
A28ii	381731.799	5034089.596
A28ii	381729.022	5034095.885
A28ii	381708.666	5034087.757
A28ii	381699.835	5034084.13
A28ii	381626.965	5034053.18
A28ii	381616.019	5034078.356
A28ii	381602.598	5034072.459
A28ii	381594.759	5034069.099
A28ii	381588.029	5034068.502
A28ii	381579.093	5034071.743
A28ii	381582.507	5034081.119
A28ii	381584.397	5034085.879
A28ii	381585.829	5034089.482
A28ii	381583.973	5034093.75
A28ii	381578.962	5034105.309
A28ii	381572.521	5034109.076
A28ii	381574.164	5034116.309
A28ii	381570.953	5034124.316
A28ii	381706.735	5034183.002
A28ii	381745.243	5034095.526
A29	381495.658	5034171.847
A29	381509.292	5034177.575
A29	381520.124	5034152.567
A29	381540.518	5034105.476
A29	381532.563	5034102.017
A29	381526.506	5034100.783
A29	381495.658	5034171.847
A3	381425.905	5034450.972
A3	381531.128	5034496.071
A3	381563.233	5034509.833
A3	381605.188	5034413.776
A3	381632.595	5034350.922
A3	381599.09	5034336.199
A3	381588.266	5034361.047
A3	381579.992	5034357.472
A3	381509.139	5034327.791
A3	381441.002	5034298.989
A3	381382.967	5034432.55
A3	381397.323	5034438.703
A3	381409.135	5034443.769
A3	381406.699	5034450.733
A3	381404.738	5034457.846
A3	381403.261	5034465.075
A3	381402.85	5034467.694
A3	381412.794	5034468.768
A3	381416.164	5034469.132
A3	381421.825	5034469.744
A3	381421.996	5034468.268
A3	381422.467	5034464.976
A3	381422.944	5034462.427
A3	381423.363	5034460.249
A3	381424.283	5034456.664
A3	381424.51	5034455.577
A3	381425.905	5034450.972
A30	381526.565	5034100.795
A30	381532.563	5034102.017
A30	381548.474	5034108.935
A30	381550.866	5034103.433
A30	381534.376	5034096.263
A30	381528.997	5034095.171
A30	381526.565	5034100.795
A31	381592.957	5033994.457
A31	381583.104	5033977.186
A31	381580.359	5033977.041
A31	381534.283	5034083.013
A31	381528.997	5034095.171
A31	381534.376	5034096.263
A31	381542.909	5034099.979

A31	381577.987	5034019.272
A31	381583.698	5034007.256
A31	381591.935	5033995.041
A31	381592.957	5033994.457
A32i	381549.922	5034138.762
A32i	381579.085	5034071.762
A32i	381558.972	5034063.02
A32i	381542.909	5034099.979
A32i	381550.866	5034103.433
A32i	381548.472	5034108.939
A32i	381540.517	5034105.478
A32i	381529.865	5034130.075
A32i	381549.922	5034138.762
A32ii	381579.085	5034071.762
A32ii	381549.948	5034138.774
A32ii	381560.273	5034143.444
A32ii	381562.044	5034139.444
A32ii	381563.39	5034130.431
A32ii	381567.791	5034132.197
A32ii	381574.164	5034116.309
A32ii	381572.521	5034109.076
A32ii	381578.962	5034105.309
A32ii	381583.973	5034093.75
A32ii	381585.829	5034089.482
A32ii	381584.397	5034085.879
A32ii	381582.507	5034081.119
A32ii	381579.085	5034071.762
A33i	381607.69	5034016.517
A33i	381607.338	5034016.66
A33i	381606.429	5034017.102
A33i	381605.552	5034017.605
A33i	381604.71	5034018.165
A33i	381603.908	5034018.781
A33i	381603.15	5034019.45
A33i	381602.438	5034020.168
A33i	381601.776	5034020.932
A33i	381601.168	5034021.74
A33i	381600.615	5034022.586
A33i	381600.12	5034023.468
A33i	381599.686	5034024.381
A33i	381579.093	5034071.743
A33i	381588.029	5034068.502
A33i	381594.759	5034069.099
A33i	381602.598	5034072.459
A33i	381621.758	5034029.049
A33i	381612.521	5034028.874
A33i	381611.043	5034024.972
A33i	381609.318	5034020.435
A33i	381607.69	5034016.517
A33ii	381579.077	5034071.756
A33ii	381599.686	5034024.381
A33ii	381600.12	5034023.468
A33ii	381600.615	5034022.586
A33ii	381601.168	5034021.74
A33ii	381601.776	5034020.932
A33ii	381602.438	5034020.168
A33ii	381603.15	5034019.45
A33ii	381603.908	5034018.781
A33ii	381604.71	5034018.165
A33ii	381605.552	5034017.605
A33ii	381606.429	5034017.102
A33ii	381607.338	5034016.66
A33ii	381607.69	5034016.517
A33ii	381605.999	5034012.447
A33ii	381593.066	5033994.395
A33ii	381591.935	5033995.041
A33ii	381583.698	5034007.256
A33ii	381577.993	5034019.275
A33ii	381558.974	5034063.016
A33ii	381579.077	5034071.756
A34i	381723.329	5034054.572
A34i	381639.998	5034018.866
A34i	381638.115	5034018.123
A34i	381636.191	5034017.492
A34i	381634.233	5034016.975
A34i	381632.249	5034016.573
A34i	381630.244	5034016.289
A34i	381628.226	5034016.123
A34i	381614.234	5034015.383
A34i	381613.223	5034015.364
A34i	381612.213	5034015.412
A34i	381611.209	5034015.529
A34i	381610.215	5034015.713
A34i	381609.235	5034015.964
A34i	381608.275	5034016.28
A34i	381607.69	5034016.517
A34i	381609.318	5034020.435
A34i	381612.521	5034028.874
A34i	381621.758	5034029.049
A34i	381630.507	5034029.725
A34i	381632.048	5034025.707
A34i	381633.576	5034026.109
A34i	381635.08	5034026.593
A34i	381636.556	5034027.159
A34i	381637.998	5034027.804
A34i	381632.965	5034039.378
A34i	381702.128	5034069.506
A34i	381705.586	5034061.921
A34i	381709.474	5034063.637
A34i	381714.153	5034058.186
A34i	381723.329	5034054.572
A34ii	381607.69	5034016.517
A34ii	381608.275	5034016.28
A34ii	381609.235	5034015.964
A34ii	381610.215	5034015.713
A34ii	381611.209	5034015.529
A34ii	381612.213	5034015.412
A34ii	381613.223	5034015.364
A34ii	381614.234	5034015.383
A34ii	381628.226	5034016.123
A34ii	381630.244	5034016.289
A34ii	381632.249	5034016.573
A34ii	381634.233	5034016.975
A34ii	381636.191	5034017.492
A34ii	381638.115	5034018.123
A34ii	381639.998	5034018.866
A34ii	381723.329	5034054.572
A34ii	381719.791	5034045.445
A34ii	381720.368	5034038.953
A34ii	381716.479	5034037.237
A34ii	381719.87	5034029.337
A34ii	381648.09	5033998.713
A34ii	381644.337	5033997.195
A34ii	381632.243	5033994.489
A34ii	381608.729	5033993.33
A34ii	381593.066	5033994.395
A34ii	381606.057	5034012.585
A34ii	381607.69	5034016.517
A39i	381723.308	5034054.581
A39i	381708.666	5034087.757
A39i	381729.022	5034095.885
A39i	381731.799	5034089.596
A39i	381743.35	5034063.437
A39i	381723.308	5034054.581
A39ii	381708.666	5034087.757
A39ii	381723.308	5034054.581
A39ii	381714.153	5034058.186
A39ii	381709.474	5034063.637
A39ii	381705.477	5034061.918
A39ii	381698.78	5034077.094

A39ii	381700.697	5034083.527
A39ii	381699.835	5034084.13
A39ii	381708.666	5034087.757
A40	381626.965	5034053.18
A40	381699.835	5034084.13
A40	381700.697	5034083.527
A40	381698.831	5034077.225
A40	381702.208	5034069.573
A40	381632.99	5034039.389
A40	381626.965	5034053.18
A41	381616.019	5034078.356
A41	381637.998	5034027.804
A41	381636.454	5034027.133
A41	381635.015	5034026.57
A41	381633.544	5034026.094
A41	381632.048	5034025.707
A41	381630.471	5034029.819
A41	381621.758	5034029.049
A41	381618.854	5034035.628
A41	381616.498	5034040.564
A41	381612.427	5034050.189
A41	381602.577	5034072.506
A41	381616.019	5034078.356
A42i	381752.52	5033988.394
A42i	381723.321	5034054.551
A42i	381743.359	5034063.417
A42i	381767.382	5034009.019
A42i	381769.257	5034004.646
A42i	381760.423	5034000.68
A42i	381752.52	5033988.394
A42ii	381723.329	5034054.572
A42ii	381752.52	5033988.394
A42ii	381740.112	5033983.079
A42ii	381735.054	5033995.152
A42ii	381728.327	5034010.394
A42ii	381730.178	5034016.726
A42ii	381723.331	5034021.466
A42ii	381716.47	5034037.26
A42ii	381720.368	5034038.953
A42ii	381719.776	5034045.612
A42ii	381723.329	5034054.572
A42iii	381760.423	5034000.68
A42iii	381782.791	5034010.45
A42iii	381786.259	5034002.846
A42iii	381752.566	5033988.289
A42iii	381760.423	5034000.68
A43	381658.29	5033971.559
A43	381652.974	5033984.733
A43	381650.434	5033983.765
A43	381645.443	5033997.642
A43	381655.556	5034001.733
A43	381719.905	5034029.352
A43	381723.331	5034021.466
A43	381730.257	5034016.76
A43	381728.308	5034010.436
A43	381731.729	5034002.815
A43	381668.635	5033975.791
A43	381658.29	5033971.559
A44	381587.259	5033961.173
A44	381580.359	5033977.041
A44	381583.104	5033977.186
A44	381593.066	5033994.395
A44	381608.729	5033993.33
A44	381632.243	5033994.489
A44	381644.337	5033997.195
A44	381645.441	5033997.641
A44	381650.431	5033983.764
A44	381652.974	5033984.733
A44	381658.352	5033971.585
A44	381647.327	5033967.806
A44	381635.91	5033965.77
A44	381588.359	5033961.652
A44	381587.259	5033961.173
A45i	381587.259	5033961.173
A45i	381588.359	5033961.652
A45i	381588.217	5033961.59
A45i	381588.359	5033961.652
A45i	381635.985	5033965.776
A45i	381647.327	5033967.806
A45i	381658.352	5033971.585
A45i	381664.49	5033974.096
A45i	381672.844	5033954.229
A45i	381662.673	5033950.069
A45i	381656.714	5033948.114
A45i	381650.651	5033946.512
A45i	381644.505	5033945.268
A45i	381638.296	5033944.386
A45i	381632.047	5033943.869
A45i	381607.333	5033942.562
A45i	381605.976	5033942.469
A45i	381604.627	5033942.296
A45i	381603.29	5033942.044
A45i	381601.971	5033941.712
A45i	381600.673	5033941.303
A45i	381599.403	5033940.817
A45i	381596.633	5033939.613
A45i	381587.259	5033961.173
A45ii	381596.633	5033939.613
A45ii	381599.403	5033940.817
A45ii	381600.673	5033941.303
A45ii	381601.971	5033941.712
A45ii	381603.29	5033942.044
A45ii	381604.627	5033942.296
A45ii	381605.976	5033942.469
A45ii	381607.333	5033942.562
A45ii	381632.047	5033943.869
A45ii	381638.296	5033944.386
A45ii	381644.505	5033945.268
A45ii	381650.651	5033946.512
A45ii	381656.714	5033948.114
A45ii	381662.673	5033950.069
A45ii	381672.844	5033954.229
A45ii	381676.204	5033945.164
A45ii	381662.718	5033939.873
A45ii	381652.843	5033937.109
A45ii	381646.586	5033935.831
A45ii	381639.597	5033934.819
A45ii	381632.558	5033934.232
A45ii	381607.711	5033932.918
A45ii	381602.883	5033931.977
A45ii	381600.42	5033930.904
A45ii	381596.633	5033939.613
A46i	381740.213	5033983.122
A46i	381740.056	5033982.939
A46i	381672.844	5033954.229
A46i	381672.521	5033955.1
A46i	381664.49	5033974.096
A46i	381668.606	5033975.86
A46i	381678.748	5033980.123
A46i	381731.69	5034002.773
A46i	381740.213	5033983.122
A46ii	381672.844	5033954.229
A46ii	381740.056	5033982.939
A46ii	381740.213	5033983.122
A46ii	381752.566	5033988.289
A46ii	381744.291	5033974.348
A46ii	381746.161	5033969.986
A46ii	381724.771	5033960.685
A46ii	381728.024	5033953.086
A46ii	381694.461	5033938.716

A46ii	381689.214	5033950.742
A46ii	381676.204	5033945.164
A46ii	381672.844	5033954.229
A47	381745.243	5034095.526
A47	381782.791	5034010.45
A47	381769.257	5034004.647
A47	381767.382	5034009.019
A47	381763.615	5034017.555
A47	381735.495	5034081.222
A47	381731.8	5034089.593
A47	381745.243	5034095.526
A48	381786.259	5034002.846
A48	381790.062	5033993.977
A48	381776.62	5033988.214
A48	381746.161	5033969.986
A48	381744.291	5033974.348
A48	381752.566	5033988.289
A48	381786.259	5034002.846
A49	381707.071	5033928.476
A49	381700.017	5033925.509
A49	381694.461	5033938.716
A49	381728.024	5033953.086
A49	381732.038	5033943.711
A49	381733.678	5033939.884
A49	381707.071	5033928.476
A54	381789.558	5033900.625
A54	381781.834	5033896.02
A54	381733.358	5033867.077
A54	381707.071	5033928.476
A54	381722.078	5033934.91
A54	381733.678	5033939.884
A54	381732.038	5033943.711
A54	381728.024	5033953.086
A54	381724.771	5033960.685
A54	381746.161	5033969.986
A54	381776.62	5033988.214
A54	381790.062	5033993.975
A54	381822.39	5033920.729
A54	381789.558	5033900.625
B1	381382.967	5034432.55
B1	381300.46	5034616.904
B1	381306.314	5034623.312
B1	381331.724	5034634.567
B1	381332.529	5034635.281
B1	381332.991	5034635.944
B1	381333.31	5034636.687
B1	381333.489	5034637.748
B1	381331.194	5034646.567
B1	381323.214	5034649.432
B1	381332.596	5034655.255
B1	381338.741	5034658.094
B1	381314.105	5034714.313
B1	381298.068	5034750.52
B1	381290.843	5034752.831
B1	381295.775	5034755.874
B1	381316.325	5034768.58
B1	381335.973	5034723.941
B1	381395.985	5034587.599
B1	381424.704	5034522.35
B1	381426.875	5034523.611
B1	381427.978	5034515.982
B1	381428.593	5034508.299
B1	381428.717	5034500.592
B1	381428.351	5034492.892
B1	381428.245	5034489.879
B1	381427.326	5034481.699
B1	381427.257	5034480.627
B1	381427.305	5034476.016
B1	381427.638	5034471.418
B1	381428.255	5034466.848
B1	381429.155	5034462.326
B1	381430.333	5034457.869
B1	381431.785	5034453.492
B1	381426.008	5034451.003
B1	381424.51	5034455.577
B1	381424.283	5034456.664
B1	381423.363	5034460.249
B1	381422.944	5034462.427
B1	381422.467	5034464.976
B1	381421.996	5034468.268
B1	381421.825	5034469.744
B1	381412.794	5034468.768
B1	381402.85	5034467.694
B1	381403.261	5034465.075
B1	381404.738	5034457.846
B1	381406.699	5034450.733
B1	381409.135	5034443.769
B1	381403.781	5034441.568
B1	381382.967	5034432.55
B2	381530.741	5034583.975
B2	381424.704	5034522.35
B2	381316.325	5034768.58
B2	381315.387	5034770.71
B2	381447.869	5034848.65
B2	381463.21	5034813.696
B2	381436.808	5034798.092
B2	381530.741	5034583.975
B3i	381431.785	5034453.492
B3i	381430.333	5034457.869
B3i	381429.155	5034462.326
B3i	381428.255	5034466.848
B3i	381427.638	5034471.418
B3i	381427.305	5034476.016
B3i	381427.257	5034480.627
B3i	381427.326	5034481.699
B3i	381428.245	5034489.879
B3i	381428.351	5034492.892
B3i	381428.717	5034500.592
B3i	381428.593	5034508.299
B3i	381427.978	5034515.982
B3i	381426.875	5034523.611
B3i	381530.743	5034583.97
B3i	381563.223	5034509.829
B3i	381431.785	5034453.492
B4i	381691.588	5033945.198
B4i	381699.904	5033925.461
B4i	381707.071	5033928.476
B4i	381733.358	5033867.077
B4i	381726.731	5033863.113
B4i	381649.852	5033817.212
B4i	381602.985	5033925.012
B4i	381605.53	5033926.1
B4i	381608.677	5033926.961
B4i	381632.876	5033928.241
B4i	381640.276	5033928.858
B4i	381647.625	5033929.921
B4i	381654.461	5033931.331
B4i	381664.627	5033934.177
B4i	381686.036	5033942.851
B4i	381691.588	5033945.198
B4ii	381600.42	5033930.904
B4ii	381602.883	5033931.977
B4ii	381607.711	5033932.918
B4ii	381632.558	5033934.232
B4ii	381639.597	5033934.819
B4ii	381646.586	5033935.831
B4ii	381652.843	5033937.109
B4ii	381662.718	5033939.873
B4ii	381676.204	5033945.164
B4ii	381678.395	5033939.755

B4ii 381691.563 5033945.188
B4ii 381690.549 5033944.759
B4ii 381686.036 5033942.851
B4ii 381664.627 5033934.177
B4ii 381654.461 5033931.331
B4ii 381647.625 5033929.921
B4ii 381640.276 5033928.858
B4ii 381632.876 5033928.241
B4ii 381608.677 5033926.961
B4ii 381605.53 5033926.1
B4ii 381602.985 5033925.012
B4ii 381600.42 5033930.904
B4iii 381676.204 5033945.164
B4iii 381689.214 5033950.742
B4iii 381691.563 5033945.188
B4iii 381678.395 5033939.755
B4iii 381676.204 5033945.164
C2 381447.104 5034284.654
C2 381462.819 5034291.373
C2 381482.826 5034244.577
C2 381467.309 5034237.869
C2 381447.104 5034284.654

[SYMBOLS]
;;Gage X-Coord Y-Coord
;;---------- ---------- ----------

[PROFILES]
;;Name Links
;;---------- ----------
"Profile 001. Junction RYCB_6_(1)_(19)_(RYCB) to Junction 108_(STM)" Pipe_-_(141)_(RYCB) Pipe_-_(142)_(RYCB) Pipe_-_(143)_(RYCB) Pipe_-_(144)_(RYCB) C31_1
"Profile 001. Junction RYCB_6_(1)_(19)_(RYCB) to Junction 108_(STM)" C31_2 OR19 CB-21 15_(11)_(STM) 8_(STM)
"Profile 001. Junction RYCB_6_(1)_(19)_(RYCB) to Junction 108_(STM)" 9_(STM) 10_(STM) 11_(STM) 12_(STM) 13_(STM)
"Profile 001. Junction RYCB_6_(1)_(19)_(RYCB) to Junction 108_(STM)" STM-23_(STM) STM-24_(STM)
"Profile 002. Outfall Maj-01 to Junction STM-251_(STM)" C1_1 C1_2 C2_1 C2_2 CB-06
"Profile 002. Outfall Maj-01 to Junction STM-251_(STM)" CB-43 15_(19)_(STM) 15_(20)_(STM) 15_(21)_(STM) 15_(22)_(STM)
"Profile 002. Outfall Maj-01 to Junction STM-251_(STM)" 15_(14)_(STM) 15_(15)_(STM) 15_(16)_(STM) 4_(STM) STM-83_(STM)
"Profile 003. Junction RYCB_6_(1)_(9)_(RYCB) to Junction 112_(STM)" Pipe_-_(145)_(RYCB) Pipe_-_(146)_(RYCB) Pipe_-_(147)_(RYCB) Pipe_-_(148)_(RYCB) Pipe_-_(10)_(RYCB)
"Profile 003. Junction RYCB_6_(1)_(9)_(RYCB) to Junction 112_(STM)" Pipe_-_(11)_(RYCB) RYCB-18 15_(4)_(STM) 15_(5)_(STM)
"Profile 004. Junction RYCB_6_(1)_(13)_(RYCB) to Junction 104_(STM)" C50 Pipe_-_(99)_(RYCB) Pipe_-_(100)_(RYCB) C59_1 C59_2
"Profile 004. Junction RYCB_6_(1)_(13)_(RYCB) to Junction 104_(STM)" C50_2 C55 OR44 CB-56
"Profile 005. Junction RYCB_6_(1)_(21)_(RYCB) to Junction 144_(STM)" Pipe_-_(110)_(RYCB) Pipe_-_(111)_(RYCB) Pipe_-_(19)_(RYCB) C27 C24
"Profile 005. Junction RYCB_6_(1)_(21)_(RYCB) to Junction 144_(STM)" OR-15 CB-26
"Profile 006. Junction Maj-04 to Junction 164_(STM)" C4_1 C4_2 C5_1 C5_2 C6_2
"Profile 006. Junction Maj-04 to Junction 164_(STM)" OR4 CB-41
"Profile 007. Junction RYCB_6_(1)_(24)_(RYCB) to Junction 136_(STM)" Pipe_-_(114)_(RYCB) Pipe_-_(150)_(RYCB) Pipe_-_(151)_(RYCB) Pipe_-_(152)_(RYCB) Pipe_-_(14)_(RYCB)
"Profile 007. Junction RYCB_6_(1)_(24)_(RYCB) to Junction 136_(STM)" Pipe_-_(15)_(RYCB) 15_(10)_(STM)_2
"Profile 008. Junction RYCB_6_(1)_(31)_(RYCB) to Junction 150_(STM)" Pipe_-_(123)_(RYCB) Pipe_-_(124)_(RYCB) Pipe_-_(125)_(RYCB) Pipe_-_(23)_(RYCB) CB-35
"Profile 008. Junction RYCB_6_(1)_(31)_(RYCB) to Junction 150_(STM)" 3_(STM)
"Profile 009. Junction RYCB_6_(1)_(6)_(RYCB) to Junction 114_(STM)" Pipe_-_(96)_(RYCB) Pipe_-_(137)_(RYCB) Pipe_-_(138)_(RYCB) Pipe_-_(98)_(RYCB) Pipe_-_(9)_(RYCB)
"Profile 009. Junction RYCB_6_(1)_(6)_(RYCB) to Junction 114_(STM)" CB-11
"Profile 010. Junction Maj-34_2 to Junction 128_(STM)" C18_7 C32 OR23 CB-47 7_(STM)
"Profile 010. Junction Maj-34_2 to Junction 128_(STM)" 7_(1)_(STM)
"Profile 011. Junction Maj-19 to Junction 144_(STM)" C20 C21 OR46 CB-30 15_(12)_(STM)
"Profile 011. Junction Maj-19 to Junction 144_(STM)" 15_(13)_(STM)
"Profile 012. Junction RYCB_6_(1)_(26)_(RYCB) to Junction 150_(STM)" Pipe_-_(117)_(RYCB) Pipe_-_(118)_(RYCB) Pipe_-_(165)_(RYCB) Pipe_-_(25)_(RYCB) CB-33
"Profile 013. Junction Maj-11 to Junction 152_(STM)" C13 OR8 CB-54 1_(STM) 2_(STM)
"Profile 014. Junction RYCB_6_(1)_(36)_(RYCB) to Junction 162_(STM)" Pipe_-_(126)_(RYCB) Pipe_-_(127)_(RYCB) Pipe_-_(128)_(RYCB) Pipe_-_(74)_(RYCB) RYCB-52
"Profile 015. Junction Maj-07 to Junction 162_(STM)" C7 C8 C9 OR5 CB-39
"Profile 016. Junction RYCB_6_(1)_(2)_(1)_(RYCB) to Junction 108_(STM)" Pipe_-_(139)_(RYCB) Pipe_-_(140)_(RYCB) Pipe_-_(27)_(RYCB) RYCB-03 STM-28_(STM)
"Profile 017. Junction TEE_2_(2)_(RYCB) to Outfall 2121_(STM)" Pipe_-_(159)_(RYCB) Pipe_-_(160)_(RYCB) Pipe_-_(1)_(RYCB)_1 Pipe_-_(1)_(RYCB)_2 Pipe_-_(4)_(RYCB)
"Profile 017. Junction TEE_2_(2)_(RYCB) to Outfall 2121_(STM)" STM-34_(1)_(STM)_2
"Profile 018. Junction RYCB_6_(1)_(3)_(RYCB) to Junction 128_(STM)" Pipe_-_(93)_(RYCB) Pipe_-_(94)_(RYCB) Pipe_-_(95)_(RYCB) Pipe_-_(16)_(RYCB) RYCB-26
"Profile 019. Junction Maj-25 to Junction STM-Split" C25 OR-16 CB-23 15_(9)_(STM) 15_(10)_(STM)_1
"Profile 020. Junction Maj-15 to Junction Maj-24" C18_3 C18_4 C19 C23
"Profile 021. Junction RYCB_6_(1)_(37)_(RYCB) to Junction 152_(STM)" Pipe_-_(129)_(RYCB) Pipe_-_(130)_(RYCB) Pipe_-_(22)_(RYCB) CB-31a
"Profile 022. Junction RYCB_6_(1)_(28)_(RYCB) to Junction 162_(STM)" Pipe_-_(120)_(RYCB) Pipe_-_(121)_(RYCB) Pipe_-_(77)_(RYCB) RYCB-34
"Profile 023. Junction RYCB_6_(1)_(2)_(RYCB) to Junction 112_(STM)" Pipe_-_(87)_(RYCB) Pipe_-_(88)_(RYCB) Pipe_-_(7)_(RYCB) CB-9
"Profile 024. Junction Maj-36 to Junction 116_(STM)" C38 OR28 CB-51 15_(3)_(STM)
"Profile 025. Junction TEE_1_(1)_(RYCB) to Junction STM-Split3" Pipe_-_(157)_(RYCB) Pipe_-_(158)_(RYCB) Pipe_-_(2)_(RYCB) Pipe_-_(3)_(RYCB)
"Profile 026. Junction RYCB_6_(1)_(40)_(RYCB) to Junction STM-251_(STM)" Pipe_-_(132)_(RYCB) Pipe_-_(133)_(RYCB) Pipe_-_(24)_(RYCB) CB-31

"Profile 027. Junction Maj-25 to Junction 132_(STM)" C29 OR25 CB-45 6_(STM)
"Profile 028. Junction Maj-55 to Junction STM-Split3" C1 OR-51 CB-57 STM-34_(1)_(STM)_1
"Profile 029. Junction Maj-17 to Junction 158_(STM)" C11 OR-10 CB-37
"Profile 030. Junction RYCB_6_(1)_(25)_(RYCB) to Junction 148_(STM)" Pipe_-_(119)_(RYCB) Pipe_-_(164)_(RYCB) RYCB-10
"Profile 031. Junction Maj-51 to Junction 106_(STM)" C53 OR42 CB-3
"Profile 032. Junction TEE_1_(1)_(1)_(RYCB) to Junction 104_(STM)" Pipe_-_(161)_(RYCB) RYCB-01 CB-06
"Profile 033. Junction Maj-40 to Junction 120_(STM)" C43 OR32 CB-13-C
"Profile 034. Junction Maj-38 to Junction 122_(STM)" C45 OR34 CB-15
"Profile 035. Junction RYCB_6_(1)_(16)_(1)_(RYCB) to Junction Structure_-_(26)_(RYCB)" Pipe_-_(153)_(RYCB) Pipe_-_(134)_(RYCB) Pipe_-_(17)_(RYCB)
"Profile 036. Junction Maj-29 to Junction 128_(STM)" C36 OR27 CB-19
"Profile 037. Junction Maj-31 to Junction 130_(STM)" C34 OR21 CB-49
"Profile 038. Junction RYCB_6_(1)_(16)_(2)_(RYCB) to Junction Structure_-_(7)_(RYCB)" Pipe_-_(154)_(RYCB) Pipe_-_(155)_(RYCB) Pipe_-_(156)_(RYCB)
"Profile 039. Junction Maj-19_2 to Junction 146_(STM)" C18_6 OR-13 CB-28
"Profile 040. Junction Maj-53 to Junction 104_(STM)" C51 OR40 CB-5
"Profile 041. Junction TEE_4_(RYCB) to Junction 104_(STM)" RYCB-04 RYCB-04 STM-82_(STM)
"Profile 042. Junction RYCB_6_(1)_(13)_(RYCB) to Junction Structure_-_(17)_(RYCB)" Pipe_-_(101)_(RYCB) Pipe_-_(149)_(RYCB) Pipe_-_(103)_(RYCB)
"Profile 043. Junction Maj-36 to Junction 126_(STM)" C46 OR37 CB-17
"Profile 044. Junction Maj-21 to Junction Maj-28" C56 C60 C27_2
"Profile 045. Junction Maj-13 to Junction 35_(CB)" C16 OR-50
"Profile 046. Junction Maj-45 to Junction 9_(1)_(RYCB)" C48 OR39
"Profile 047. Junction Maj-43 to Junction 11_(2)_(RYCB)" C40 OR31
"Profile 048. Outfall Maj-18 to Junction Maj-15_2" C18_8 C18_9
"Profile 049. Junction Maj-24 to Junction 144_(STM)" OR-14 CB-25
"Profile 050. Junction Slope1 to Junction 150_(STM)" OR-11 CB-32
"Profile 051. Junction Maj-12 to Junction 156_(STM)" OR7 CB-53
"Profile 052. Junction Maj-16 to Junction 158_(STM)" OR9 CB-36
"Profile 053. Junction Maj-10 to Junction 162_(STM)" OR6 CB-38
"Profile 054. Junction Maj-06_2 to Junction 164_(STM)" OR-03 CB-40
"Profile 055. Junction Maj-03 to Junction 170_(STM)" OR-02 CB-42
"Profile 056. Junction Maj-19 to Junction 146_(STM)" OR-12 CB-27(1)
"Profile 057. Junction Maj-21 to Junction 148_(STM)" OR47 CB-29
"Profile 058. Junction Maj-50 to Junction 106_(STM)" OR43 CB-2
"Profile 059. Junction Maj-54 to Junction 104_(STM)" OR45 CB-55
"Profile 060. Junction Maj-52 to Junction 104_(STM)" OR41 CB-4
"Profile 061. Junction Maj-46 to Junction 112_(STM)" OR38 CB-8
"Profile 062. Junction Maj-44 to Junction 114_(STM)" OR30 CB-10
"Profile 063. Junction Maj-42 to Junction 118_(STM)" OR29 CB-50
"Profile 064. Junction Maj-41 to Junction 120_(STM)" OR33 CB-12-C
"Profile 065. Junction Maj-39 to Junction 122_(STM)" OR35 CB-14
"Profile 066. Junction Maj-37 to Junction 126_(STM)" OR36 CB-16
"Profile 067. Junction Maj-35 to Junction 128_(STM)" OR26 CB-18
"Profile 068. Junction Maj-30 to Junction 130_(STM)" OR20 CB-48
"Profile 069. Junction Maj-32 to Junction 132_(STM)" OR22 CB-46
"Profile 070. Junction Maj-33 to Junction 142_(STM)" OR24 CB-44
"Profile 071. Junction Maj-28 to Junction 136_(STM)" OR18 CB-20
"Profile 072. Junction Maj-26 to Junction 140_(STM)" OR-17 CB-22
"Profile 073. Junction 104_(STM) to Junction 100_(STM)" 14_(STM) STM-34_(STM)
"Profile 074. Junction RYCB_6_(1)_(20)_(RYCB) to Junction Structure_-_(29)_(RYCB)" Pipe_-_(109)_(RYCB)
"Profile 075. Junction Maj-19_2 to Junction Maj-15_2" C18_5
"Profile 076. Junction RYCB_6_(1)_(40)_(RYCB) to Junction Structure_-_(35)_(RYCB)" Pipe_-_(131)_(RYCB)
"Profile 077. Junction RYCB_6_(1)_(30)_(RYCB) to Junction Structure_-_(132)_(RYCB)" Pipe_-_(122)_(RYCB)
"Profile 078. Storage B3_Stor to Junction 164_(STM)" B3-Out
"Profile 079. Storage B2_Stor to Junction 164_(STM)" B2-Out
"Profile 080. Storage B1_Stor to Junction 164_(STM)" B1-Out
"Profile 081. Junction RYCB_6_(1)_(25)_(2)_(RYCB) to Junction RYCB_10" Pipe_-_(162)_(RYCB)
"Profile 082. Junction RYCB_6_(1)_(3)_(RYCB) to Junction TEE_3_(RYCB)" Pipe_-_(89)_(RYCB)
"Profile 083. Storage B4_Stor to Junction 106_(STM)" B4-Out
"Profile 084. Junction Maj-55 to Junction Maj-54" C57
"Profile 085. Junction 134_(STM) to Junction 132_(STM)" STM-27_(STM)
"Profile 086. Junction Maj-27 to Junction Maj-60" C27_1
"Profile 087. Junction 31_(RYCB) to Junction Maj-18_2" C18
"Profile 088. Junction Slope1 to Junction 33_(RYCB)" OR48
"Profile 089. Junction Maj-15 to Junction Maj-14" C17
"Profile 090. Junction Structure_-_(12)_(RYCB) to Junction Maj-14" C4_3 C4_4
"Profile 091. Junction Maj-14 to Junction 31a_(RYCB)" OR49
"Profile 092. Junction Maj-13 to Junction Maj-12" C14
"Profile 093. Junction Maj-15 to Junction Maj-16" C15
"Profile 094. Junction Maj-17 to Junction Maj-10" C10
"Profile 095. Junction Maj-11 to Junction Maj-09" C12
"Profile 096. Junction 52_(RYCB) to Junction Maj-08" C6
"Profile 097. Junction Maj-07 to Junction Maj-06_2" C6_1
"Profile 098. Storage B2_Stor to Junction Maj-06" B2-Outflow
"Profile 099. Junction Maj-04 to Junction Maj-03" C3
"Profile 100. Outfall Maj-22 to Junction Maj-21" C22
"Profile 101. Outfall Maj-49 to Junction Maj-50" C54

"Profile 102. Outfall Maj-48 to Junction Maj-48_2" C50_1
"Profile 103. Junction Maj-51 to Junction Maj-52" C52
"Profile 104. Junction Maj-53 to Junction Maj-46" C49
"Profile 105. Junction TEE_6_(RYCB) to Junction Maj-46" C58_1 C58_2
"Profile 106. Junction Maj-45 to Junction Maj-44" C41
"Profile 107. Junction Maj-43 to Junction Maj-42" C39
"Profile 108. Junction Maj-45 to Junction Maj-41" C42
"Profile 109. Junction Maj-40 to Junction Maj-39" C44
"Profile 110. Junction Maj-38 to Junction Maj-37" C47
"Profile 111. Junction Maj-36 to Junction Maj-35" C37
"Profile 112. Junction Maj-29 to Junction Maj-30" C35
"Profile 113. Junction Maj-31 to Junction Maj-32" C33
"Profile 114. Junction 24_(RYCB) to Junction 142_(STM)" RYCB-24
"Profile 115. Junction Maj-34 to Junction Maj-33" C30
"Profile 116. Junction Maj-29 to Junction Maj-28" C28
"Profile 117. Junction STM-Split to Junction Maj-60" C5
"Profile 118. Junction Structure_-_(115)_(RYCB) to Junction 20_(CB)" Pipe_-_(73)_(RYCB)
"Profile 119. Junction 144_(STM) to Junction 140_(STM)" 5_(STM)
"Profile 120. Junction 142_(STM) to Junction 140_(STM)" STM-81_(STM)
"Profile 121. Junction Maj-27 to Junction Maj-26" C26
"Profile 122. Junction Maj-34_2 to Outfall Maj-57" C18_2
"Profile 123. Outfall Maj-59 to Junction Maj-58" C2

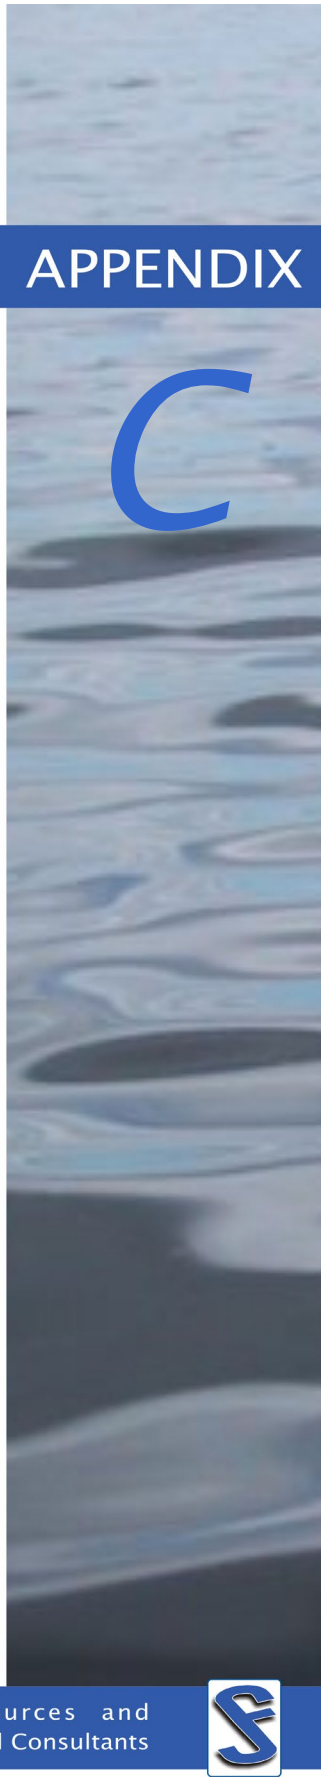

APPENDIX

C

Manhole Loss Coefficient Nomograph and Table

Pipe Data and Hydraulic Simulation Results
(Ultimate and Interim Conditions)

JFSA Water Resources and Environmental Consultants

MANHOLE LOSS COEFFICIENT NOMOGRAPH AND TABLE

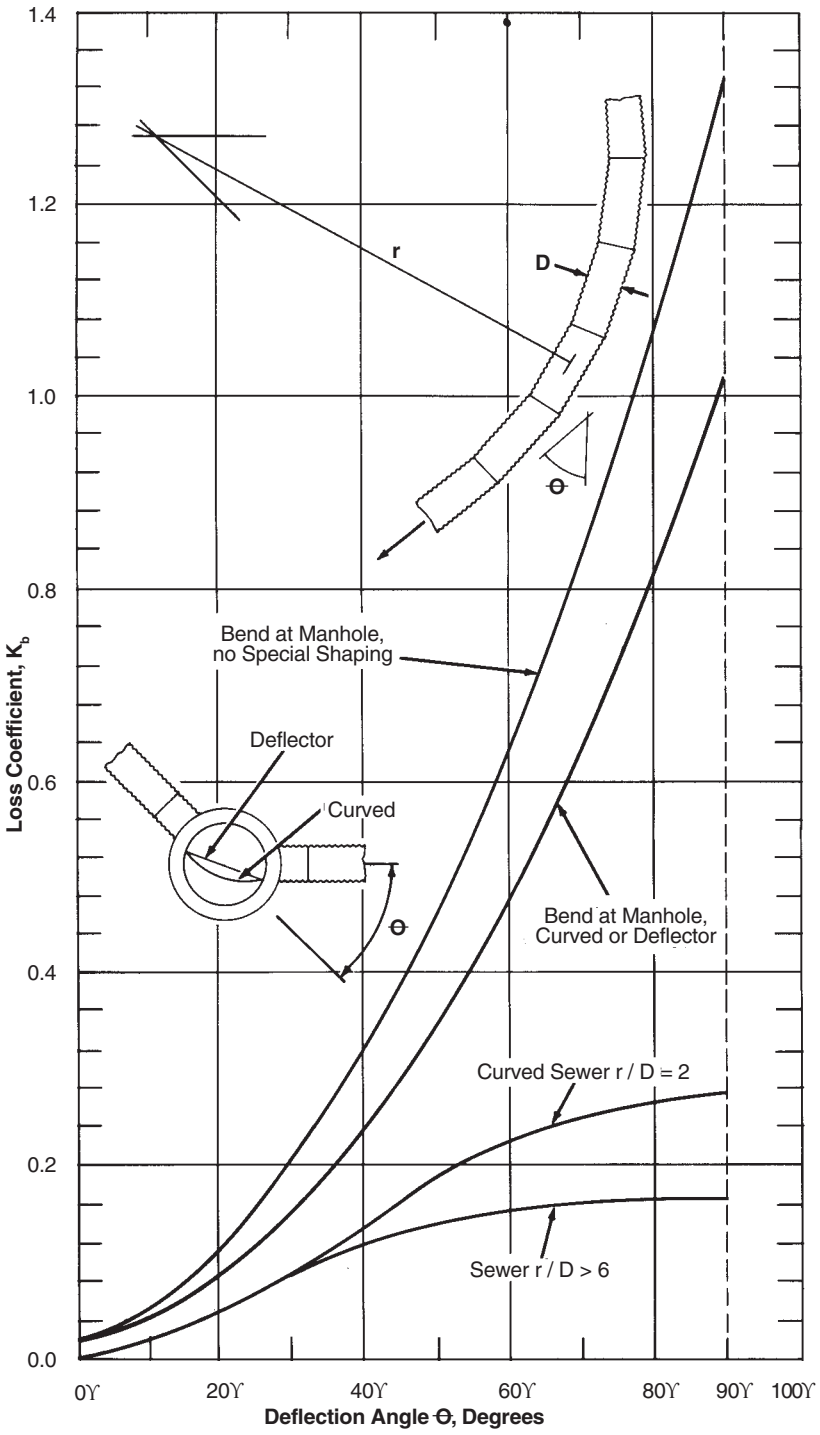

Angle	Exit Loss
0	0.02
5	0.035
10	0.055
15	0.08
20	0.11
25	0.16
30	0.21
35	0.26
40	0.32
45	0.39
50	0.47
55	0.54
60	0.635
65	0.73
70	0.84
75	0.95
80	1.07
85	1.19
90	1.33

Figure 4.13 Sewer bend loss coefficient[16]

Table C-1A: Pipe Data and Hydraulic Simulation Results for the 100-Year, 3-Hour Chicago Storm

U/S MH	D/S MH	U/S Invert (m)	D/S Invert (m)	Pipe Dia. / Height (mm)	Pipe Length (m)	Pipe Slope (%)	n	U/S MH Cover Elev. (m)	D/S MH Cover Elev. (m)	Design Vel. (m/s)	Design Flow (m^3/s)	Peak Pipe Flow (m^3/s)	Peak / Design Flow	Surcharge U/S [1] (m)	Time to Peak (hh:mm)	Max. U/S HGL (m)	Max. D/S HGL (m)	Lot Number	USF (m)	Freeboard [2] (m)	Interpolated HGL		
																					Length HGL (m)	Dist. From D/S MH (m)	HGL (m)
102_(STM)	100_(STM)	81.610	81.598	1650	12.1	0.1	0.013	87.570	87.580	1.341	2.87	4.04	1.4	0.021	01:16	83.28	83.15	145	85.8	2.519			
104_(STM)	102_(STM)	81.683	81.641	1650	41.9	0.1	0.013	87.617	87.570	1.348	2.88	4.04	1.4	0.110	01:15	83.44	83.28	139	85.7	2.257			
106_(STM)	104_(STM)	83.839	81.983	450	97.6	0.3	0.013	87.663	87.617	0.896	0.14	0.11	0.8	-0.100	01:19	84.19	83.44	23	85.85	1.661			
108_(STM)	106_(STM)	83.916	83.850	450	26.2	0.3	0.013	87.503	87.663	0.900	0.14	0.06	0.4	-0.170	01:17	84.20	84.19	28	86	1.804			
110_(STM)	108_(STM)	84.236	84.114	250	29.1	0.4	0.013	87.749	87.503	0.784	0.04	0.06	1.4	0.080	01:16	84.57	84.20	26	86.1	1.534			
112_(STM)	104_(STM)	82.204	81.983	1350	73.8	0.3	0.013	87.915	87.617	2.039	2.92	3.76	1.3	0.260	01:14	83.81	83.44	18	85.95	2.136			
114_(STM)	112_(STM)	83.666	82.735	525	64.6	0.4	0.013	88.000	87.915	1.175	0.25	0.30	1.2	-0.035	01:16	84.16	83.81	113	86.05	1.894			
116_(STM)	114_(STM)	83.801	83.741	450	11.9	0.5	0.013	88.174	88.000	1.271	0.20	0.23	1.1	0.020	01:15	84.27	84.16	108	86.5	2.229			
118_(STM)	116_(STM)	84.180	83.873	375	99.6	0.3	0.013	88.362	88.174	0.881	0.10	0.10	1.0	-0.015	01:19	84.54	84.27	104	86.35	1.810			
120_(STM)	112_(STM)	82.964	82.735	1350	91.6	0.3	0.013	88.076	87.915	1.864	2.67	3.40	1.3	0.350	01:14	84.66	83.81	9	86.1	1.436			
122_(STM)	120_(STM)	83.036	82.974	1350	24.6	0.3	0.013	88.231	88.076	1.872	2.68	3.30	1.2	0.400	01:14	84.79	84.66	46	86.35	1.564			
124_(STM)	122_(STM)	83.134	83.050	1350	16.9	0.5	0.013	88.195	88.231	2.631	3.77	3.30	0.9	0.440	01:14	84.92	84.79	49	86.5	1.576			
126_(STM)	124_(STM)	83.274	83.140	1350	53.4	0.3	0.013	88.465	88.195	1.868	2.67	3.30	1.2	0.600	01:14	85.22	84.92	3	86.5	1.276			
128_(STM)	126_(STM)	83.470	83.280	1350	76.0	0.3	0.013	88.631	88.465	1.864	2.67	3.24	1.2	0.700	01:14	85.52	85.22	56	86.7	1.180			
130_(STM)	128_(STM)	84.550	83.480	450	88.3	0.2	0.013	89.045	88.631	0.810	0.13	0.17	1.3	0.888	01:13	85.89	85.52	115	86.85	0.962			
132_(STM)	130_(STM)	84.720	84.642	375	37.4	0.2	0.013	89.181	89.045	0.726	0.08	0.11	1.4	0.939	01:13	86.03	85.89	122	87.3	1.266			
134_(STM)	132_(STM)	85.140	84.850	250	36.0	0.7	0.013	89.320	89.181	0.977	0.05	0.02	0.3	0.644	01:11	86.03	86.03	125	87.4	1.366			
136_(STM)	128_(STM)	83.636	83.480	1350	62.5	0.3	0.013	88.646	88.631	1.864	2.67	2.93	1.1	0.740	01:14	85.73	85.52	65	86.7	0.974			
138_(STM)	136_(STM)	83.724	83.650	1350	14.8	0.5	0.013	88.773	88.646	2.639	3.78	2.80	0.7	0.780	01:14	85.85	85.73	70	87.05	1.196			
140_(STM)	138_(STM)	84.013	83.730	1350	113.1	0.3	0.013	89.251	88.773	1.864	2.67	2.66	1.0	0.880	01:14	86.24	85.85	76	87.05	0.807			
142_(STM)	132_(STM)	85.197	84.850	250	53.4	0.6	0.013	89.160	89.181	0.976	0.05	0.05	1.1	1.050	01:13	86.50	86.03	113	87.35	0.853			
142_(STM)	140_(STM)	85.197	84.130	250	53.4	0.6	0.013	89.160	89.251	0.976	0.05	0.05	1.1	1.050	01:13	86.50	86.24	92	87.45	0.953			
144_(STM)	140_(STM)	84.360	84.130	1350	77.3	0.3	0.013	89.454	89.251	2.032	2.91	2.54	0.9	0.931	01:14	86.64	86.24	91	87.45	0.809			
146_(STM)	144_(STM)	85.150	85.030	750	78.7	0.2	0.013	89.123	89.454	0.986	0.44	0.29	0.7	0.760	01:13	86.66	86.64	94	87.8	1.140			
148_(STM)	146_(STM)	85.330	85.210	750	78.5	0.2	0.013	89.210	89.123	0.986	0.44	0.21	0.5	0.610	01:16	86.69	86.66	97	87.28	0.590			
150_(STM)	144_(STM)	84.679	85.030	1200	76.3	0.2	0.013	89.798	89.454	1.717	1.94	2.16	1.1	1.010	01:13	86.89	86.64	114	87.7	0.811			
152_(STM)	150_(STM)	85.562	84.829	525	59.4	0.4	0.013	90.000	89.798	1.175	0.25	0.21	0.8	0.925	01:28	87.01	86.89	115	87.9	0.888			
154_(STM)	152_(STM)	85.653	85.590	375	12.6	0.5	0.013	90.091	90.000	1.124	0.12	0.11	0.9	1.045	01:30	87.07	87.01	117	88.3	1.227			
156_(STM)	154_(STM)	86.028	85.680	375	100.7	0.3	0.013	89.939	90.091	0.934	0.10	0.11	1.0	1.005	01:29	87.41	87.07	118	88.2	0.792			
158_(STM)	150_(STM)	85.207	84.829	1050	108.0	0.4	0.013	90.066	89.798	1.866	1.62	1.79	1.1	1.380	01:13	87.64	86.89	103	88	0.363			
160_(STM)	158_(STM)	85.289	85.217	1050	14.3	0.5	0.013	90.162	90.066	2.239	1.94	1.69	0.9	1.430	01:13	87.77	87.64	106	88.4	0.631			
162_(STM)	160_(STM)	85.648	85.299	1050	106.3	0.3	0.013	90.303	90.162	1.806	1.56	1.69	1.1	1.580	01:13	88.28	87.77	107	88.4	0.122			
																		107	88.4	0.574	106.3	11.954	87.826
																		108	88.4	0.574	106.3	11.954	87.826
																		109	88.4	0.574	106.3	11.954	87.826

[2] Conservative estimate of freeboard based on U/S HGL and lowest USF connected to pipe. Actual HGL / freeboard at all connecting lots interpolated where conservative estimate does not meet freeboard requirements.
[3] Future USF elevations estimated as 1.8 m below the upstream top of manhole elevations.

Interpolated HGL elevation
Freebaord Less than 0.3m
Freebaord Less than 0.0m

Table C-1B: Pipe Data and Hydraulic Simulation Results for the 100-Year, 24-Hour SCS Storm

U/S MH	D/S MH	U/S Invert (m)	D/S Invert (m)	Pipe Dia. / Height (mm)	Pipe Length (m)	Pipe Slope (%)	n	U/S MH Cover Elev. (m)	D/S MH Cover Elev. (m)	Design Vel. (m/s)	Design Flow (m^3/s)	Peak Pipe Flow (m^3/s)	Peak / Design Flow	Surcharge U/S [1] (m)	Time to Peak (hh:mm)	Max. U/S HGL (m)	Max. D/S HGL (m)	Lot Number	USF (m)	Freeboard [2] (m)	Interpolated HGL		
																					Length HGL (m)	Dist. From D/S MH (m)	HGL (m)
102_(STM)	100_(STM)	81.610	81.598	1650	12.1	0.1	0.013	87.570	87.580	1.341	2.87	3.89	1.4	0.031	12:03	83.29	83.17	145	85.8	2.509			
104_(STM)	102_(STM)	81.683	81.641	1650	41.9	0.1	0.013	87.617	87.570	1.348	2.88	3.89	1.3	0.110	12:03	83.44	83.29	139	85.7	2.257			
106_(STM)	104_(STM)	83.839	81.983	450	97.6	0.3	0.013	87.663	87.617	0.896	0.14	0.11	0.8	-0.110	12:04	84.18	83.44	23	85.85	1.671			
108_(STM)	106_(STM)	83.916	83.850	450	26.2	0.3	0.013	87.503	87.663	0.900	0.14	0.05	0.4	-0.180	12:03	84.19	84.18	28	86	1.814			
110_(STM)	108_(STM)	84.236	84.114	250	29.1	0.4	0.013	87.749	87.503	0.784	0.04	0.05	1.4	0.060	12:02	84.55	84.19	26	86.1	1.554			
112_(STM)	104_(STM)	82.204	81.983	1350	73.8	0.3	0.013	87.915	87.617	2.039	2.92	3.62	1.2	0.230	12:03	83.78	83.44	18	85.95	2.166			
114_(STM)	112_(STM)	83.666	82.735	525	64.6	0.4	0.013	88.000	87.915	1.175	0.25	0.29	1.2	-0.055	12:02	84.14	83.78	113	86.05	1.914			
116_(STM)	114_(STM)	83.801	83.741	450	11.9	0.5	0.013	88.174	88.000	1.271	0.20	0.22	1.1	0.010	12:01	84.26	84.14	108	86.5	2.239			
118_(STM)	116_(STM)	84.180	83.873	375	99.6	0.3	0.013	88.362	88.174	0.881	0.10	0.10	1.0	-0.045	12:04	84.51	84.26	104	86.35	1.840			
120_(STM)	112_(STM)	82.964	82.735	1350	91.6	0.3	0.013	88.076	87.915	1.864	2.67	3.26	1.2	0.300	12:02	84.61	83.78	9	86.1	1.486			
122_(STM)	120_(STM)	83.036	82.974	1350	24.6	0.3	0.013	88.231	88.076	1.872	2.68	3.16	1.2	0.340	12:02	84.73	84.61	46	86.35	1.624			
124_(STM)	122_(STM)	83.134	83.050	1350	16.9	0.5	0.013	88.195	88.231	2.631	3.77	3.16	0.8	0.370	12:02	84.85	84.73	49	86.5	1.646			
126_(STM)	124_(STM)	83.274	83.140	1350	53.4	0.3	0.013	88.465	88.195	1.868	2.67	3.16	1.2	0.500	12:02	85.12	84.85	3	86.5	1.376			
128_(STM)	126_(STM)	83.470	83.280	1350	76.0	0.3	0.013	88.631	88.465	1.864	2.67	3.11	1.2	0.580	12:02	85.40	85.12	56	86.7	1.300			
130_(STM)	128_(STM)	84.550	83.480	450	88.3	0.2	0.013	89.045	88.631	0.810	0.13	0.16	1.3	0.748	12:01	85.75	85.40	115	86.85	1.102			
132_(STM)	130_(STM)	84.720	84.642	375	37.4	0.2	0.013	89.181	89.045	0.726	0.08	0.11	1.3	0.789	12:01	85.88	85.75	122	87.3	1.416			
134_(STM)	132_(STM)	85.140	84.850	250	36.0	0.7	0.013	89.320	89.181	0.977	0.05	0.02	0.3	0.494	12:10	85.88	85.88	125	87.4	1.516			
136_(STM)	128_(STM)	83.636	83.480	1350	62.5	0.3	0.013	88.646	88.631	1.864	2.67	2.81	1.1	0.600	12:02	85.59	85.40	65	86.7	1.114			
138_(STM)	136_(STM)	83.724	83.650	1350	14.8	0.5	0.013	88.773	88.646	2.639	3.78	2.68	0.7	0.620	12:02	85.69	85.59	70	87.05	1.356			
140_(STM)	138_(STM)	84.013	83.730	1350	113.1	0.3	0.013	89.251	88.773	1.864	2.67	2.56	1.0	0.680	12:02	86.04	85.69	76	87.05	1.007			
142_(STM)	132_(STM)	85.197	84.850	250	53.4	0.6	0.013	89.160	89.181	0.976	0.05	0.05	1.0	0.860	12:01	86.31	85.88	113	87.35	1.043			
142_(STM)	140_(STM)	85.197	84.130	250	53.4	0.6	0.013	89.160	89.251	0.976	0.05	0.05	1.0	0.860	12:01	86.31	86.04	92	87.45	1.143			
144_(STM)	140_(STM)	84.360	84.130	1350	77.3	0.3	0.013	89.454	89.251	2.032	2.91	2.43	0.8	0.691	12:02	86.40	86.04	91	87.45	1.049			
146_(STM)	144_(STM)	85.150	85.030	750	78.7	0.2	0.013	89.123	89.454	0.986	0.44	0.27	0.6	0.550	12:09	86.45	86.40	94	87.8	1.350			
148_(STM)	146_(STM)	85.330	85.210	750	78.5	0.2	0.013	89.210	89.123	0.986	0.44	0.22	0.5	0.400	12:07	86.48	86.45	97	87.28	0.800			
150_(STM)	144_(STM)	84.679	85.030	1200	76.3	0.2	0.013	89.798	89.454	1.717	1.94	2.06	1.1	0.750	12:02	86.63	86.40	114	87.7	1.071			
152_(STM)	150_(STM)	85.562	84.829	525	59.4	0.4	0.013	90.000	89.798	1.175	0.25	0.22	0.9	0.665	12:09	86.75	86.63	115	87.9	1.148			
154_(STM)	152_(STM)	85.653	85.590	375	12.6	0.5	0.013	90.091	90.000	1.124	0.12	0.11	0.9	0.785	12:11	86.81	86.75	117	88.3	1.487			
156_(STM)	154_(STM)	86.028	85.680	375	100.7	0.3	0.013	89.939	90.091	0.934	0.10	0.10	1.0	0.735	12:10	87.14	86.81	118	88.2	1.062			
158_(STM)	150_(STM)	85.207	84.829	1050	108.0	0.4	0.013	90.066	89.798	1.866	1.62	1.71	1.1	1.070	12:02	87.33	86.63	103	88	0.673			
160_(STM)	158_(STM)	85.289	85.217	1050	14.3	0.5	0.013	90.162	90.066	2.239	1.94	1.61	0.8	1.110	12:02	87.45	87.33	106	88.4	0.951			
162_(STM)	160_(STM)	85.648	85.299	1050	106.3	0.3	0.013	90.303	90.162	1.806	1.56	1.61	1.0	1.210	12:02	87.91	87.45	107	88.4	0.492			

[2] Conservative estimate of freeboard based on U/S HGL and lowest USF connected to pipe. Actual HGL / freeboard at all connecting lots interpolated where conservative estimate does not meet freeboard requirements.

[3] Future USF elevations estimated as 1.8 m below the upstream top of manhole elevations.

Interpolated HGL elevation

Freebaord Less than 0.3m

Freebaord Less than 0.0m

Table C-1C: Pipe Data and Hydraulic Simulation Results for the Historical July 1, 1979 Storm

U/S MH	D/S MH	U/S Invert (m)	D/S Invert (m)	Pipe Dia. / Height (mm)	Pipe Length (m)	Pipe Slope (%)	n	U/S MH Cover Elev. (m)	D/S MH Cover Elev. (m)	Design Vel. (m/s)	Design Flow (m^3/s)	Peak Pipe Flow (m^3/s)	Peak / Design Flow	Surcharge U/S [1] (m)	Time to Peak (hh:mm)	Max. U/S HGL (m)	Max. D/S HGL (m)	Lot Number	USF (m)	Freeboard [2] (m)	Interpolated HGL		
																					Length HGL (m)	Dist. From D/S MH (m)	HGL (m)
102_(STM)	100_(STM)	81.610	81.598	1650	12.1	0.1	0.013	87.570	87.580	1.341	2.87	3.71	1.3	-0.039	01:36	83.22	83.13	145	85.8	2.579			
104_(STM)	102_(STM)	81.683	81.641	1650	41.9	0.1	0.013	87.617	87.570	1.348	2.88	3.71	1.3	0.020	01:36	83.35	83.22	139	85.7	2.347			
106_(STM)	104_(STM)	83.839	81.983	450	97.6	0.3	0.013	87.663	87.617	0.896	0.14	0.10	0.7	-0.120	01:37	84.17	83.35	23	85.85	1.681			
108_(STM)	106_(STM)	83.916	83.850	450	26.2	0.3	0.013	87.503	87.663	0.900	0.14	0.05	0.3	-0.190	01:35	84.18	84.17	28	86	1.824			
110_(STM)	108_(STM)	84.236	84.114	250	29.1	0.4	0.013	87.749	87.503	0.784	0.04	0.05	1.2	0.000	01:34	84.49	84.18	26	86.1	1.614			
112_(STM)	104_(STM)	82.204	81.983	1350	73.8	0.3	0.013	87.915	87.617	2.039	2.92	3.46	1.2	0.110	01:36	83.66	83.35	18	85.95	2.286			
114_(STM)	112_(STM)	83.666	82.735	525	64.6	0.4	0.013	88.000	87.915	1.175	0.25	0.29	1.1	-0.065	01:36	84.13	83.66	113	86.05	1.924			
116_(STM)	114_(STM)	83.801	83.741	450	11.9	0.5	0.013	88.174	88.000	1.271	0.20	0.21	1.1	-0.010	01:35	84.24	84.13	108	86.5	2.259			
118_(STM)	116_(STM)	84.180	83.873	375	99.6	0.3	0.013	88.362	88.174	0.881	0.10	0.09	1.0	-0.065	01:39	84.49	84.24	104	86.35	1.860			
120_(STM)	112_(STM)	82.964	82.735	1350	91.6	0.3	0.013	88.076	87.915	1.864	2.67	3.08	1.2	0.210	01:36	84.52	83.66	9	86.1	1.576			
122_(STM)	120_(STM)	83.036	82.974	1350	24.6	0.3	0.013	88.231	88.076	1.872	2.68	2.98	1.1	0.240	01:36	84.63	84.52	46	86.35	1.724			
124_(STM)	122_(STM)	83.134	83.050	1350	16.9	0.5	0.013	88.195	88.231	2.631	3.77	2.98	0.8	0.250	01:36	84.73	84.63	49	86.5	1.766			
126_(STM)	124_(STM)	83.274	83.140	1350	53.4	0.3	0.013	88.465	88.195	1.868	2.67	2.98	1.1	0.350	01:36	84.97	84.73	3	86.5	1.526			
128_(STM)	126_(STM)	83.470	83.280	1350	76.0	0.3	0.013	88.631	88.465	1.864	2.67	2.93	1.1	0.380	01:36	85.20	84.97	56	86.7	1.500			
130_(STM)	128_(STM)	84.550	83.480	450	88.3	0.2	0.013	89.045	88.631	0.810	0.13	0.16	1.2	0.518	01:35	85.52	85.20	115	86.85	1.332			
132_(STM)	130_(STM)	84.720	84.642	375	37.4	0.2	0.013	89.181	89.045	0.726	0.08	0.10	1.3	0.549	01:35	85.64	85.52	122	87.3	1.656			
134_(STM)	132_(STM)	85.140	84.850	250	36.0	0.7	0.013	89.320	89.181	0.977	0.05	0.01	0.2	0.254	01:30	85.64	85.64	125	87.4	1.756			
136_(STM)	128_(STM)	83.636	83.480	1350	62.5	0.3	0.013	88.646	88.631	1.864	2.67	2.65	1.0	0.380	01:36	85.37	85.20	65	86.7	1.334			
138_(STM)	136_(STM)	83.724	83.650	1350	14.8	0.5	0.013	88.773	88.646	2.639	3.78	2.53	0.7	0.380	01:36	85.45	85.37	70	87.05	1.596			
140_(STM)	138_(STM)	84.013	83.730	1350	113.1	0.3	0.013	89.251	88.773	1.864	2.67	2.41	0.9	0.390	01:36	85.75	85.45	76	87.05	1.297			
142_(STM)	132_(STM)	85.197	84.850	250	53.4	0.6	0.013	89.160	89.181	0.976	0.05	0.04	0.9	0.520	01:22	85.97	85.64	113	87.35	1.383			
142_(STM)	140_(STM)	85.197	84.130	250	53.4	0.6	0.013	89.160	89.251	0.976	0.05	0.04	0.9	0.520	01:22	85.97	85.75	92	87.45	1.483			
144_(STM)	140_(STM)	84.360	84.130	1350	77.3	0.3	0.013	89.454	89.251	2.032	2.91	2.29	0.8	0.361	01:36	86.07	85.75	91	87.45	1.379			
146_(STM)	144_(STM)	85.150	85.030	750	78.7	0.2	0.013	89.123	89.454	0.986	0.44	0.27	0.6	0.200	01:44	86.10	86.07	94	87.8	1.700			
148_(STM)	146_(STM)	85.330	85.210	750	78.5	0.2	0.013	89.210	89.123	0.986	0.44	0.22	0.5	0.150	01:43	86.23	86.10	97	87.28	1.050			
150_(STM)	144_(STM)	84.679	85.030	1200	76.3	0.2	0.013	89.798	89.454	1.717	1.94	1.97	1.0	0.410	01:36	86.29	86.07	114	87.7	1.411			
152_(STM)	150_(STM)	85.562	84.829	525	59.4	0.4	0.013	90.000	89.798	1.175	0.25	0.21	0.8	0.315	01:43	86.40	86.29	115	87.9	1.498			
154_(STM)	152_(STM)	85.653	85.590	375	12.6	0.5	0.013	90.091	90.000	1.124	0.12	0.10	0.8	0.435	01:45	86.46	86.40	117	88.3	1.837			
156_(STM)	154_(STM)	86.028	85.680	375	100.7	0.3	0.013	89.939	90.091	0.934	0.10	0.10	1.0	0.385	01:32	86.79	86.46	118	88.2	1.412			
158_(STM)	150_(STM)	85.207	84.829	1050	108.0	0.4	0.013	90.066	89.798	1.866	1.62	1.66	1.0	0.720	01:30	86.98	86.29	103	88	1.023			
160_(STM)	158_(STM)	85.289	85.217	1050	14.3	0.5	0.013	90.162	90.066	2.239	1.94	1.56	0.8	0.750	01:36	87.09	86.98	106	88.4	1.311			
162_(STM)	160_(STM)	85.648	85.299	1050	106.3	0.3	0.013	90.303	90.162	1.806	1.56	1.56	1.0	0.860	01:36	87.56	87.09	107	88.4	0.842			

[2] Conservative estimate of freeboard based on U/S HGL and lowest USF connected to pipe. Actual HGL / freeboard at all connecting lots interpolated where conservative estimate does not meet freeboard requirements.

[3] Future USF elevations estimated as 1.8 m below the upstream top of manhole elevations.

Interpolated HGL elevation

Freebaord Less than 0.3m

Freebaord Less than 0.0m

Table C-1D: Pipe Data and Hydraulic Simulation Results for the Historical August 4, 1988 Storm

U/S MH	D/S MH	U/S Invert (m)	D/S Invert (m)	Pipe Dia. / Height (mm)	Pipe Length (m)	Pipe Slope (%)	n	U/S MH Cover Elev. (m)	D/S MH Cover Elev. (m)	Design Vel. (m/s)	Design Flow (m^3/s)	Peak Pipe Flow (m^3/s)	Peak / Design Flow	Surcharge U/S [1] (m)	Time to Peak (hh:mm)	Max. U/S HGL (m)	Max. D/S HGL (m)	Lot Number	USF (m)	Freeboard [2] (m)	Interpolated HGL		
																					Length HGL (m)	Dist. From D/S MH (m)	HGL (m)
102_(STM)	100_(STM)	81.610	81.598	1650	12.1	0.1	0.013	87.570	87.580	1.341	2.87	3.45	1.2	0.071	02:06	83.33	83.25	145	85.8	2.469			
104_(STM)	102_(STM)	81.683	81.641	1650	41.9	0.1	0.013	87.617	87.570	1.348	2.88	3.45	1.2	0.120	02:04	83.45	83.33	139	85.7	2.247			
106_(STM)	104_(STM)	83.839	81.983	450	97.6	0.3	0.013	87.663	87.617	0.896	0.14	0.10	0.7	-0.130	02:06	84.16	83.45	23	85.85	1.691			
108_(STM)	106_(STM)	83.916	83.850	450	26.2	0.3	0.013	87.503	87.663	0.900	0.14	0.04	0.3	-0.200	02:05	84.17	84.16	28	86	1.834			
110_(STM)	108_(STM)	84.236	84.114	250	29.1	0.4	0.013	87.749	87.503	0.784	0.04	0.04	1.1	-0.020	02:04	84.47	84.17	26	86.1	1.634			
112_(STM)	104_(STM)	82.204	81.983	1350	73.8	0.3	0.013	87.915	87.617	2.039	2.92	3.23	1.1	0.160	02:06	83.71	83.45	18	85.95	2.236			
114_(STM)	112_(STM)	83.666	82.735	525	64.6	0.4	0.013	88.000	87.915	1.175	0.25	0.28	1.1	-0.075	02:05	84.12	83.71	113	86.05	1.934			
116_(STM)	114_(STM)	83.801	83.741	450	11.9	0.5	0.013	88.174	88.000	1.271	0.20	0.21	1.0	-0.020	02:04	84.23	84.12	108	86.5	2.269			
118_(STM)	116_(STM)	84.180	83.873	375	99.6	0.3	0.013	88.362	88.174	0.881	0.10	0.09	1.0	-0.065	02:02	84.49	84.23	104	86.35	1.860			
120_(STM)	112_(STM)	82.964	82.735	1350	91.6	0.3	0.013	88.076	87.915	1.864	2.67	2.89	1.1	0.120	02:06	84.43	83.71	9	86.1	1.666			
122_(STM)	120_(STM)	83.036	82.974	1350	24.6	0.3	0.013	88.231	88.076	1.872	2.68	2.79	1.0	0.140	02:06	84.53	84.43	46	86.35	1.824			
124_(STM)	122_(STM)	83.134	83.050	1350	16.9	0.5	0.013	88.195	88.231	2.631	3.77	2.79	0.7	0.140	02:06	84.62	84.53	49	86.5	1.876			
126_(STM)	124_(STM)	83.274	83.140	1350	53.4	0.3	0.013	88.465	88.195	1.868	2.67	2.79	1.0	0.210	02:06	84.83	84.62	3	86.5	1.666			
128_(STM)	126_(STM)	83.470	83.280	1350	76.0	0.3	0.013	88.631	88.465	1.864	2.67	2.73	1.0	0.230	02:06	85.05	84.83	56	86.7	1.650			
130_(STM)	128_(STM)	84.550	83.480	450	88.3	0.2	0.013	89.045	88.631	0.810	0.13	0.15	1.2	0.358	02:00	85.36	85.05	115	86.85	1.492			
132_(STM)	130_(STM)	84.720	84.642	375	37.4	0.2	0.013	89.181	89.045	0.726	0.08	0.10	1.2	0.379	02:00	85.47	85.36	122	87.3	1.826			
134_(STM)	132_(STM)	85.140	84.850	250	36.0	0.7	0.013	89.320	89.181	0.977	0.05	0.02	0.3	0.084	02:08	85.47	85.47	125	87.4	1.926			
136_(STM)	128_(STM)	83.636	83.480	1350	62.5	0.3	0.013	88.646	88.631	1.864	2.67	2.47	0.9	0.210	02:06	85.20	85.05	65	86.7	1.504			
138_(STM)	136_(STM)	83.724	83.650	1350	14.8	0.5	0.013	88.773	88.646	2.639	3.78	2.35	0.6	0.200	02:06	85.27	85.20	70	87.05	1.776			
140_(STM)	138_(STM)	84.013	83.730	1350	113.1	0.3	0.013	89.251	88.773	1.864	2.67	2.25	0.8	0.180	02:09	85.54	85.27	76	87.05	1.507			
142_(STM)	132_(STM)	85.197	84.850	250	53.4	0.6	0.013	89.160	89.181	0.976	0.05	0.04	0.9	0.300	01:53	85.75	85.47	113	87.35	1.603			
142_(STM)	140_(STM)	85.197	84.130	250	53.4	0.6	0.013	89.160	89.251	0.976	0.05	0.04	0.9	0.300	01:53	85.75	85.54	92	87.45	1.703			
144_(STM)	140_(STM)	84.360	84.130	1350	77.3	0.3	0.013	89.454	89.251	2.032	2.91	2.23	0.8	0.091	02:02	85.80	85.54	91	87.45	1.649			
146_(STM)	144_(STM)	85.150	85.030	750	78.7	0.2	0.013	89.123	89.454	0.986	0.44	0.26	0.6	-0.070	02:08	85.83	85.80	94	87.8	1.970			
148_(STM)	146_(STM)	85.330	85.210	750	78.5	0.2	0.013	89.210	89.123	0.986	0.44	0.22	0.5	-0.220	02:07	85.86	85.83	97	87.28	1.420			
150_(STM)	144_(STM)	84.679	85.030	1200	76.3	0.2	0.013	89.798	89.454	1.717	1.94	1.98	1.0	0.100	02:03	85.98	85.80	114	87.7	1.721			
152_(STM)	150_(STM)	85.562	84.829	525	59.4	0.4	0.013	90.000	89.798	1.175	0.25	0.21	0.8	-0.025	02:07	86.06	85.98	115	87.9	1.838			
154_(STM)	152_(STM)	85.653	85.590	375	12.6	0.5	0.013	90.091	90.000	1.124	0.12	0.11	0.8	0.085	02:08	86.11	86.06	117	88.3	2.187			
156_(STM)	154_(STM)	86.028	85.680	375	100.7	0.3	0.013	89.939	90.091	0.934	0.10	0.10	1.0	-0.015	02:04	86.39	86.11	118	88.2	1.812			
158_(STM)	150_(STM)	85.207	84.829	1050	108.0	0.4	0.013	90.066	89.798	1.866	1.62	1.67	1.0	0.340	02:02	86.60	85.98	103	88	1.403			
160_(STM)	158_(STM)	85.289	85.217	1050	14.3	0.5	0.013	90.162	90.066	2.239	1.94	1.57	0.8	0.360	02:03	86.70	86.60	106	88.4	1.701			
162_(STM)	160_(STM)	85.648	85.299	1050	106.3	0.3	0.013	90.303	90.162	1.806	1.56	1.57	1.0	0.400	02:03	87.10	86.70	107	88.4	1.302			

[2] Conservative estimate of freeboard based on U/S HGL and lowest USF connected to pipe. Actual HGL / freeboard at all connecting lots interpolated where conservative estimate does not meet freeboard requirements.

[3] Future USF elevations estimated as 1.8 m below the upstream top of manhole elevations.

Interpolated HGL elevation

Freebaord Less than 0.3m

Freebaord Less than 0.0m

Table C-1E: Pipe Data and Hydraulic Simulation Results for the Historical August 8, 1996 Storm

U/S MH	D/S MH	U/S Invert (m)	D/S Invert (m)	Pipe Dia. / Height (mm)	Pipe Length (m)	Pipe Slope (%)	n	U/S MH Cover Elev. (m)	D/S MH Cover Elev. (m)	Design Vel. (m/s)	Design Flow (m^3/s)	Peak Pipe Flow (m^3/s)	Peak / Design Flow	Surcharge U/S [1] (m)	Time to Peak (hh:mm)	Max. U/S HGL (m)	Max. D/S HGL (m)	Lot Number	USF (m)	Freeboard [2] (m)	Interpolated HGL		
																					Length HGL (m)	Dist. From D/S MH (m)	HGL (m)
102_(STM)	100_(STM)	81.610	81.598	1650	12.1	0.1	0.013	87.570	87.580	1.341	2.87	3.24	1.1	-0.239	01:34	83.02	82.94	145	85.8	2.779			
104_(STM)	102_(STM)	81.683	81.641	1650	41.9	0.1	0.013	87.617	87.570	1.348	2.88	3.23	1.1	-0.180	01:34	83.15	83.02	139	85.7	2.547			
106_(STM)	104_(STM)	83.839	81.983	450	97.6	0.3	0.013	87.663	87.617	0.896	0.14	0.08	0.6	-0.170	01:34	84.12	83.15	23	85.85	1.731			
108_(STM)	106_(STM)	83.916	83.850	450	26.2	0.3	0.013	87.503	87.663	0.900	0.14	0.03	0.2	-0.240	01:37	84.13	84.12	28	86	1.874			
110_(STM)	108_(STM)	84.236	84.114	250	29.1	0.4	0.013	87.749	87.503	0.784	0.04	0.03	0.8	-0.090	01:34	84.40	84.13	26	86.1	1.704			
112_(STM)	104_(STM)	82.204	81.983	1350	73.8	0.3	0.013	87.915	87.617	2.039	2.92	3.02	1.0	-0.180	01:34	83.37	83.15	18	85.95	2.576			
114_(STM)	112_(STM)	83.666	82.735	525	64.6	0.4	0.013	88.000	87.915	1.175	0.25	0.26	1.0	-0.105	01:33	84.09	83.37	113	86.05	1.964			
116_(STM)	114_(STM)	83.801	83.741	450	11.9	0.5	0.013	88.174	88.000	1.271	0.20	0.19	0.9	-0.070	01:33	84.18	84.09	108	86.5	2.319			
118_(STM)	116_(STM)	84.180	83.873	375	99.6	0.3	0.013	88.362	88.174	0.881	0.10	0.09	1.0	-0.065	01:28	84.49	84.18	104	86.35	1.860			
120_(STM)	112_(STM)	82.964	82.735	1350	91.6	0.3	0.013	88.076	87.915	1.864	2.67	2.71	1.0	0.040	01:34	84.35	83.37	9	86.1	1.746			
122_(STM)	120_(STM)	83.036	82.974	1350	24.6	0.3	0.013	88.231	88.076	1.872	2.68	2.61	1.0	0.050	01:34	84.44	84.35	46	86.35	1.914			
124_(STM)	122_(STM)	83.134	83.050	1350	16.9	0.5	0.013	88.195	88.231	2.631	3.77	2.61	0.7	0.030	01:34	84.51	84.44	49	86.5	1.986			
126_(STM)	124_(STM)	83.274	83.140	1350	53.4	0.3	0.013	88.465	88.195	1.868	2.67	2.61	1.0	0.070	01:34	84.69	84.51	3	86.5	1.806			
128_(STM)	126_(STM)	83.470	83.280	1350	76.0	0.3	0.013	88.631	88.465	1.864	2.67	2.56	1.0	0.060	01:34	84.88	84.69	56	86.7	1.820			
130_(STM)	128_(STM)	84.550	83.480	450	88.3	0.2	0.013	89.045	88.631	0.810	0.13	0.15	1.2	0.148	01:31	85.15	84.88	115	86.85	1.702			
132_(STM)	130_(STM)	84.720	84.642	375	37.4	0.2	0.013	89.181	89.045	0.726	0.08	0.10	1.2	0.149	01:31	85.24	85.15	122	87.3	2.056			
134_(STM)	132_(STM)	85.140	84.850	250	36.0	0.7	0.013	89.320	89.181	0.977	0.05	0.01	0.2	-0.126	01:34	85.26	85.24	125	87.4	2.136			
136_(STM)	128_(STM)	83.636	83.480	1350	62.5	0.3	0.013	88.646	88.631	1.864	2.67	2.36	0.9	0.010	01:36	85.00	84.88	65	86.7	1.704			
138_(STM)	136_(STM)	83.724	83.650	1350	14.8	0.5	0.013	88.773	88.646	2.639	3.78	2.26	0.6	0.000	01:36	85.07	85.00	70	87.05	1.976			
140_(STM)	138_(STM)	84.013	83.730	1350	113.1	0.3	0.013	89.251	88.773	1.864	2.67	2.20	0.8	-0.080	01:31	85.28	85.07	76	87.05	1.767			
142_(STM)	132_(STM)	85.197	84.850	250	53.4	0.6	0.013	89.160	89.181	0.976	0.05	0.05	0.9	0.030	01:25	85.48	85.24	113	87.35	1.873			
142_(STM)	140_(STM)	85.197	84.130	250	53.4	0.6	0.013	89.160	89.251	0.976	0.05	0.05	0.9	0.030	01:25	85.48	85.28	92	87.45	1.973			
144_(STM)	140_(STM)	84.360	84.130	1350	77.3	0.3	0.013	89.454	89.251	2.032	2.91	2.15	0.7	-0.159	01:31	85.55	85.28	91	87.45	1.899			
146_(STM)	144_(STM)	85.150	85.030	750	78.7	0.2	0.013	89.123	89.454	0.986	0.44	0.17	0.4	-0.310	01:33	85.59	85.55	94	87.8	2.210			
148_(STM)	146_(STM)	85.330	85.210	750	78.5	0.2	0.013	89.210	89.123	0.986	0.44	0.17	0.4	-0.410	01:34	85.67	85.59	97	87.28	1.610			
150_(STM)	144_(STM)	84.679	85.030	1200	76.3	0.2	0.013	89.798	89.454	1.717	1.94	1.91	1.0	-0.180	01:30	85.70	85.55	114	87.7	2.001			
152_(STM)	150_(STM)	85.562	84.829	525	59.4	0.4	0.013	90.000	89.798	1.175	0.25	0.19	0.7	-0.185	01:31	85.90	85.70	115	87.9	1.998			
154_(STM)	152_(STM)	85.653	85.590	375	12.6	0.5	0.013	90.091	90.000	1.124	0.12	0.10	0.8	-0.065	01:29	85.96	85.90	117	88.3	2.337			
156_(STM)	154_(STM)	86.028	85.680	375	100.7	0.3	0.013	89.939	90.091	0.934	0.10	0.10	0.9	-0.065	01:29	86.34	85.96	118	88.2	1.862			
158_(STM)	150_(STM)	85.207	84.829	1050	108.0	0.4	0.013	90.066	89.798	1.866	1.62	1.62	1.0	0.090	01:30	86.35	85.70	103	88	1.653			
160_(STM)	158_(STM)	85.289	85.217	1050	14.3	0.5	0.013	90.162	90.066	2.239	1.94	1.52	0.8	0.110	01:30	86.45	86.35	106	88.4	1.951			
162_(STM)	160_(STM)	85.648	85.299	1050	106.3	0.3	0.013	90.303	90.162	1.806	1.56	1.52	1.0	0.150	01:30	86.85	86.45	107	88.4	1.552			

[2] Conservative estimate of freeboard based on U/S HGL and lowest USF connected to pipe. Actual HGL / freeboard at all connecting lots interpolated where conservative estimate does not meet freeboard requirements.

[3] Future USF elevations estimated as 1.8 m below the upstream top of manhole elevations.

Interpolated HGL elevation

Freebaord Less than 0.3m

Freebaord Less than 0.0m

Table C-1F: Pipe Data and Hydraulic Simulation Results for the 100-Year, 3-Hour Chicago Storm + 20%

U/S MH	D/S MH	U/S Invert (m)	D/S Invert (m)	Pipe Dia. / Height (mm)	Pipe Length (m)	Pipe Slope (%)	n	U/S MH Cover Elev. (m)	D/S MH Cover Elev. (m)	Design Vel. (m/s)	Design Flow (m^3/s)	Peak Pipe Flow (m^3/s)	Peak / Design Flow	Surcharge U/S [1] (m)	Time to Peak (hh:mm)	Max. U/S HGL (m)	Max. D/S HGL (m)	Lot Number	USF (m)	Freeboard [2] (m)	Interpolated HGL		
																					Length HGL (m)	Dist. From D/S MH (m)	HGL (m)
102_(STM)	100_(STM)	81.610	81.598	1650	12.1	0.1	0.013	87.570	87.580	1.341	2.87	4.30	1.5	0.261	01:13	83.52	83.46	145	85.8	2.279			
104_(STM)	102_(STM)	81.683	81.641	1650	41.9	0.1	0.013	87.617	87.570	1.348	2.88	4.30	1.5	0.370	01:13	83.70	83.52	139	85.7	1.997			
106_(STM)	104_(STM)	83.839	81.983	450	97.6	0.3	0.013	87.663	87.617	0.896	0.14	0.12	0.8	-0.080	01:19	84.21	83.70	23	85.85	1.641			
108_(STM)	106_(STM)	83.916	83.850	450	26.2	0.3	0.013	87.503	87.663	0.900	0.14	0.06	0.4	-0.150	01:17	84.22	84.21	28	86	1.784			
110_(STM)	108_(STM)	84.236	84.114	250	29.1	0.4	0.013	87.749	87.503	0.784	0.04	0.06	1.6	0.140	01:16	84.63	84.22	26	86.1	1.474			
112_(STM)	104_(STM)	82.204	81.983	1350	73.8	0.3	0.013	87.915	87.617	2.039	2.92	3.99	1.4	0.560	01:12	84.11	83.70	18	85.95	1.836			
114_(STM)	112_(STM)	83.666	82.735	525	64.6	0.4	0.013	88.000	87.915	1.175	0.25	0.32	1.2	0.265	01:16	84.46	84.11	113	86.05	1.594			
116_(STM)	114_(STM)	83.801	83.741	450	11.9	0.5	0.013	88.174	88.000	1.271	0.20	0.24	1.2	0.330	01:16	84.58	84.46	108	86.5	1.919			
118_(STM)	116_(STM)	84.180	83.873	375	99.6	0.3	0.013	88.362	88.174	0.881	0.10	0.10	1.0	0.345	01:29	84.90	84.58	104	86.35	1.450			
120_(STM)	112_(STM)	82.964	82.735	1350	91.6	0.3	0.013	88.076	87.915	1.864	2.67	3.59	1.3	0.620	01:12	84.93	84.11	9	86.1	1.166			
122_(STM)	120_(STM)	83.036	82.974	1350	24.6	0.3	0.013	88.231	88.076	1.872	2.68	3.49	1.3	0.680	01:12	85.07	84.93	46	86.35	1.284			
124_(STM)	122_(STM)	83.134	83.050	1350	16.9	0.5	0.013	88.195	88.231	2.631	3.77	3.49	0.9	0.730	01:12	85.21	85.07	49	86.5	1.286			
126_(STM)	124_(STM)	83.274	83.140	1350	53.4	0.3	0.013	88.465	88.195	1.868	2.67	3.49	1.3	0.910	01:12	85.53	85.21	3	86.5	0.966			
128_(STM)	126_(STM)	83.470	83.280	1350	76.0	0.3	0.013	88.631	88.465	1.864	2.67	3.43	1.3	1.030	01:12	85.85	85.53	56	86.7	0.850			
130_(STM)	128_(STM)	84.550	83.480	450	88.3	0.2	0.013	89.045	88.631	0.810	0.13	0.17	1.3	1.238	01:11	86.24	85.85	115	86.85	0.612			
132_(STM)	130_(STM)	84.720	84.642	375	37.4	0.2	0.013	89.181	89.045	0.726	0.08	0.11	1.4	1.289	01:11	86.38	86.24	122	87.3	0.916			
134_(STM)	132_(STM)	85.140	84.850	250	36.0	0.7	0.013	89.320	89.181	0.977	0.05	0.02	0.4	0.994	01:10	86.38	86.38	125	87.4	1.016			
136_(STM)	128_(STM)	83.636	83.480	1350	62.5	0.3	0.013	88.646	88.631	1.864	2.67	3.08	1.2	1.080	01:12	86.07	85.85	65	86.7	0.634			
138_(STM)	136_(STM)	83.724	83.650	1350	14.8	0.5	0.013	88.773	88.646	2.639	3.78	2.95	0.8	1.120	01:12	86.19	86.07	70	87.05	0.856			
140_(STM)	138_(STM)	84.013	83.730	1350	113.1	0.3	0.013	89.251	88.773	1.864	2.67	2.79	1.0	1.220	01:12	86.58	86.19	76	87.05	0.467			
142_(STM)	132_(STM)	85.197	84.850	250	53.4	0.6	0.013	89.160	89.181	0.976	0.05	0.06	1.1	1.450	01:11	86.90	86.38	113	87.35	0.453			
142_(STM)	140_(STM)	85.197	84.130	250	53.4	0.6	0.013	89.160	89.251	0.976	0.05	0.06	1.1	1.450	01:11	86.90	86.58	92	87.45	0.553			
144_(STM)	140_(STM)	84.360	84.130	1350	77.3	0.3	0.013	89.454	89.251	2.032	2.91	2.66	0.9	1.291	01:12	87.00	86.58	91	87.45	0.449			
146_(STM)	144_(STM)	85.150	85.030	750	78.7	0.2	0.013	89.123	89.454	0.986	0.44	0.27	0.6	1.140	01:11	87.04	87.00	94	87.8	0.760			
148_(STM)	146_(STM)	85.330	85.210	750	78.5	0.2	0.013	89.210	89.123	0.986	0.44	0.33	0.8	0.990	01:11	87.07	87.04	97	87.28	0.210			
150_(STM)	144_(STM)	84.679	85.030	1200	76.3	0.2	0.013	89.798	89.454	1.717	1.94	2.31	1.2	1.380	01:11	87.26	87.00	114	87.7	0.441			
152_(STM)	150_(STM)	85.562	84.829	525	59.4	0.4	0.013	90.000	89.798	1.175	0.25	0.21	0.8	1.295	01:36	87.38	87.26	115	87.9	0.518			
154_(STM)	152_(STM)	85.653	85.590	375	12.6	0.5	0.013	90.091	90.000	1.124	0.12	0.11	0.9	1.415	01:37	87.44	87.38	117	88.3	0.857			
156_(STM)	154_(STM)	86.028	85.680	375	100.7	0.3	0.013	89.939	90.091	0.934	0.10	0.11	1.0	1.385	01:36	87.79	87.44	118	88.2	0.412			
158_(STM)	150_(STM)	85.207	84.829	1050	108.0	0.4	0.013	90.066	89.798	1.866	1.62	1.88	1.2	1.780	01:11	88.04	87.26	103	88	-0.037			
																		103	88	0.661	108.0	11.099	87.339
																		110	88	0.661	108.0	11.099	87.339
																		104	88.1	0.761	108.0	11.099	87.339
																		111	88.15	0.811	108.0	11.099	87.339
																		112	88.3	0.961	108.0	11.099	87.339
																		105	88.3	0.961	108.0	11.099	87.339
160_(STM)	158_(STM)	85.289	85.217	1050	14.3	0.5	0.013	90.162	90.066	2.239	1.94	1.78	0.9	1.830	01:11	88.17	88.04	106	88.4	0.231			
162_(STM)	160_(STM)	85.648	85.299	1050	106.3	0.3	0.013	90.303	90.162	1.806	1.56	1.78	1.1	2.000	01:11	88.70	88.17	107	88.4	-0.298			
																		107	88.4	0.171	106.3	11.954	88.229
																		108	88.4	0.171	106.3	11.954	88.229
																		109	88.4	0.171	106.3	11.954	88.229

[2] Conservative estimate of freeboard based on U/S HGL and lowest USF connected to pipe. Actual HGL / freeboard at all connecting lots interpolated where conservative estimate does not meet freeboard requirements.

[3] Future USF elevations estimated as 1.8 m below the upstream top of manhole elevations.

Interpolated HGL elevation

Freebaord Less than 0.3m

Freebaord Less than 0.0m

Table C-2A: Pipe Data and Hydraulic Simulation Results for the Interim Condition 100-Year, 3-Hour Chicago Storm

U/S MH	D/S MH	U/S Invert (m)	D/S Invert (m)	Pipe Dia. / Height (mm)	Pipe Length (m)	Pipe Slope (%)	n	U/S MH Cover Elev. (m)	D/S MH Cover Elev. (m)	Design Vel. (m/s)	Design Flow (m^3/s)	Peak Pipe Flow (m^3/s)	Peak / Design Flow	Surcharge U/S [1] (m)	Time to Peak (hh:mm)	Max. U/S HGL (m)	Max. D/S HGL (m)	Lot Number	USF (m)	Freeboard [2] (m)	Interpolated HGL		
																					Length HGL (m)	Dist. From D/S MH (m)	HGL (m)
104_(STM)	102_(STM)	81.683	81.641	1650	41.9	0.1	0.013	87.617	67.400	1.348	2.88	2.48	0.9	-0.430	01:19	82.90	82.79	139	85.7	2.797			
106_(STM)	104_(STM)	83.839	81.983	450	97.6	0.3	0.013	87.663	87.617	0.896	0.14	0.11	0.8	-0.100	01:19	84.19	82.90	23	85.85	1.661			
108_(STM)	106_(STM)	83.916	83.850	450	26.2	0.3	0.013	87.503	87.663	0.900	0.14	0.06	0.4	-0.170	01:17	84.20	84.19	28	86	1.804			
110_(STM)	108_(STM)	84.236	84.114	250	29.1	0.4	0.013	87.749	87.503	0.784	0.04	0.06	1.4	0.080	01:16	84.57	84.20	26	86.1	1.534			
112_(STM)	104_(STM)	82.204	81.983	1350	73.8	0.3	0.013	87.915	87.617	2.039	2.92	2.28	0.8	-0.440	01:18	83.11	82.90	18	85.95	2.836			
114_(STM)	112_(STM)	83.666	82.735	525	64.6	0.4	0.013	88.000	87.915	1.175	0.25	0.08	0.3	-0.325	01:13	83.87	83.11	113	86.05	2.184			
120_(STM)	112_(STM)	82.964	82.735	1350	91.6	0.3	0.013	88.076	87.915	1.864	2.67	2.12	0.8	-0.210	01:18	84.10	83.11	9	86.1	1.996			
122_(STM)	120_(STM)	83.036	82.974	1350	24.6	0.3	0.013	88.231	88.076	1.872	2.68	2.02	0.8	-0.230	01:17	84.16	84.10	46	86.35	2.194			
124_(STM)	122_(STM)	83.134	83.050	1350	16.9	0.5	0.013	88.195	88.231	2.631	3.77	2.03	0.5	-0.280	01:17	84.20	84.16	49	86.5	2.296			
126_(STM)	124_(STM)	83.274	83.140	1350	53.4	0.3	0.013	88.465	88.195	1.868	2.67	2.03	0.8	-0.290	01:17	84.33	84.20	3	86.5	2.166			
128_(STM)	126_(STM)	83.470	83.280	1350	76.0	0.3	0.013	88.631	88.465	1.864	2.67	1.98	0.7	-0.380	01:16	84.44	84.33	56	86.7	2.260			
136_(STM)	128_(STM)	83.636	83.480	1350	62.5	0.3	0.013	88.646	88.631	1.864	2.67	1.81	0.7	-0.450	01:16	84.54	84.44	65	86.7	2.164			
138_(STM)	136_(STM)	83.724	83.650	1350	14.8	0.5	0.013	88.773	88.646	2.639	3.78	1.69	0.4	-0.460	01:16	84.61	84.54	70	87.05	2.436			
140_(STM)	138_(STM)	84.013	83.730	1350	113.1	0.3	0.013	89.251	88.773	1.864	2.67	1.55	0.6	-0.520	01:15	84.84	84.61	76	87.05	2.207			
142_(STM)	140_(STM)	85.244	84.130	250	20.7	0.6	0.013	89.160	89.251	0.975	0.05	0.07	1.4	0.223	01:11	85.72	84.84	92	87.45	1.733			
144_(STM)	140_(STM)	84.360	84.130	1350	77.3	0.3	0.013	89.454	89.251	2.032	2.91	1.42	0.5	-0.499	01:15	85.21	84.84	91	87.45	2.239			
146_(STM)	144_(STM)	85.150	85.030	750	78.7	0.2	0.013	89.123	89.454	0.986	0.44	0.19	0.4	-0.360	01:13	85.54	85.21	94	87.8	2.260			
148_(STM)	146_(STM)	85.330	85.210	750	78.5	0.2	0.013	88.492	89.123	0.986	0.44	0.17	0.4	-0.420	01:12	85.66	85.54	97	87.28	1.620			

[3] Future USF elevations estimated as 1.8 m below the upstream top of manhole elevations.

Interpolated HGL elevation

Freebaord Less than 0.3m

Freebaord Less than 0.0m

Table C-2B: Pipe Data and Hydraulic Simulation Results for the Interim Condition 100-Year, 24-Hour SCS Storm

U/S MH	D/S MH	U/S Invert (m)	D/S Invert (m)	Pipe Dia. / Height (mm)	Pipe Length (m)	Pipe Slope (%)	n	U/S MH Cover Elev. (m)	D/S MH Cover Elev. (m)	Design Vel. (m/s)	Design Flow (m^3/s)	Peak Pipe Flow (m^3/s)	Peak / Design Flow	Surcharge U/S [1] (m)	Time to Peak (hh:mm)	Max. U/S HGL (m)	Max. D/S HGL (m)	Lot Number	USF (m)	Freeboard [2] (m)	Interpolated HGL		
																					Length HGL (m)	Dist. From D/S MH (m)	HGL (m)
104_(STM)	102_(STM)	81.683	81.641	1650	41.9	0.1	0.013	87.617	67.400	1.348	2.88	2.41	0.8	-0.460	12:05	82.87	82.76	139	85.7	2.827			
106_(STM)	104_(STM)	83.839	81.983	450	97.6	0.3	0.013	87.663	87.617	0.896	0.14	0.11	0.8	-0.110	12:04	84.18	82.87	23	85.85	1.671			
108_(STM)	106_(STM)	83.916	83.850	450	26.2	0.3	0.013	87.503	87.663	0.900	0.14	0.05	0.4	-0.180	12:03	84.19	84.18	28	86	1.814			
110_(STM)	108_(STM)	84.236	84.114	250	29.1	0.4	0.013	87.749	87.503	0.784	0.04	0.05	1.4	0.060	12:02	84.55	84.19	26	86.1	1.554			
112_(STM)	104_(STM)	82.204	81.983	1350	73.8	0.3	0.013	87.915	87.617	2.039	2.92	2.22	0.8	-0.460	12:05	83.09	82.87	18	85.95	2.856			
114_(STM)	112_(STM)	83.666	82.735	525	64.6	0.4	0.013	88.000	87.915	1.175	0.25	0.08	0.3	-0.325	12:02	83.87	83.09	113	86.05	2.184			
120_(STM)	112_(STM)	82.964	82.735	1350	91.6	0.3	0.013	88.076	87.915	1.864	2.67	2.05	0.8	-0.230	12:05	84.08	83.09	9	86.1	2.016			
122_(STM)	120_(STM)	83.036	82.974	1350	24.6	0.3	0.013	88.231	88.076	1.872	2.68	1.96	0.7	-0.260	12:04	84.13	84.08	46	86.35	2.224			
124_(STM)	122_(STM)	83.134	83.050	1350	16.9	0.5	0.013	88.195	88.231	2.631	3.77	1.96	0.5	-0.310	12:04	84.17	84.13	49	86.5	2.326			
126_(STM)	124_(STM)	83.274	83.140	1350	53.4	0.3	0.013	88.465	88.195	1.868	2.67	1.96	0.7	-0.320	12:04	84.30	84.17	3	86.5	2.196			
128_(STM)	126_(STM)	83.470	83.280	1350	76.0	0.3	0.013	88.631	88.465	1.864	2.67	1.91	0.7	-0.410	12:04	84.41	84.30	56	86.7	2.290			
136_(STM)	128_(STM)	83.636	83.480	1350	62.5	0.3	0.013	88.646	88.631	1.864	2.67	1.75	0.7	-0.480	12:03	84.51	84.41	65	86.7	2.194			
138_(STM)	136_(STM)	83.724	83.650	1350	14.8	0.5	0.013	88.773	88.646	2.639	3.78	1.63	0.4	-0.480	12:03	84.59	84.51	70	87.05	2.456			
140_(STM)	138_(STM)	84.013	83.730	1350	113.1	0.3	0.013	89.251	88.773	1.864	2.67	1.51	0.6	-0.540	12:03	84.82	84.59	76	87.05	2.227			
142_(STM)	132_(STM)	85.244	#N/A	250	20.7	0.6	0.013	89.160	#N/A	0.975	0.05	0.06	1.3	0.163	12:00	85.66	#N/A	113	87.35	1.693			
142_(STM)	140_(STM)	85.244	84.130	250	20.7	0.6	0.013	89.160	89.251	0.975	0.05	0.06	1.3	0.163	12:00	85.66	84.82	92	87.45	1.793			
144_(STM)	140_(STM)	84.360	84.130	1350	77.3	0.3	0.013	89.454	89.251	2.032	2.91	1.38	0.5	-0.519	12:03	85.19	84.82	91	87.45	2.259			
146_(STM)	144_(STM)	85.150	85.030	750	78.7	0.2	0.013	89.123	89.454	0.986	0.44	0.18	0.4	-0.370	12:02	85.53	85.19	94	87.8	2.270			
148_(STM)	146_(STM)	85.330	85.210	750	78.5	0.2	0.013	88.492	89.123	0.986	0.44	0.17	0.4	-0.420	12:01	85.66	85.53	97	87.28	1.620			
150_(STM)	144_(STM)	84.679	85.030	1200	76.3	0.2	0.013	89.798	89.454	1.717	1.94	1.11	0.6	-0.530	12:03	85.35	85.19	114	87.7	2.351			

[2] Conservative estimate of freeboard based on U/S HGL and lowest USF connected to pipe. Actual HGL / freeboard at all connecting lots interpolated where conservative estimate does not meet freeboard requirements.

[3] Future USF elevations estimated as 1.8 m below the upstream top of manhole elevations.

Interpolated HGL elevation
Freebaord Less than 0.3m
Freebaord Less than 0.0m

Table C-2C: Pipe Data and Hydraulic Simulation Results for the Interim Condition Historical July 1, 1979 Storm

U/S MH	D/S MH	U/S Invert (m)	D/S Invert (m)	Pipe Dia. / Height (mm)	Pipe Length (m)	Pipe Slope (%)	n	U/S MH Cover Elev. (m)	D/S MH Cover Elev. (m)	Design Vel. (m/s)	Design Flow (m^3/s)	Peak Pipe Flow (m^3/s)	Peak / Design Flow	Surcharge U/S [1] (m)	Time to Peak (hh:mm)	Max. U/S HGL (m)	Max. D/S HGL (m)	Lot Number	USF (m)	Freeboard [2] (m)	Interpolated HGL		
																					Length HGL (m)	Dist. From D/S MH (m)	HGL (m)
104_(STM)	102_(STM)	81.683	81.641	1650	41.9	0.1	0.013	87.617	67.400	1.348	2.88	2.42	0.8	-0.450	01:39	82.88	82.77	139	85.7	2.817			
106_(STM)	104_(STM)	83.839	81.983	450	97.6	0.3	0.013	87.663	87.617	0.896	0.14	0.10	0.7	-0.120	01:37	84.17	82.88	23	85.85	1.681			
108_(STM)	106_(STM)	83.916	83.850	450	26.2	0.3	0.013	87.503	87.663	0.900	0.14	0.05	0.3	-0.190	01:35	84.18	84.17	28	86	1.824			
110_(STM)	108_(STM)	84.236	84.114	250	29.1	0.4	0.013	87.749	87.503	0.784	0.04	0.05	1.2	0.000	01:34	84.49	84.18	26	86.1	1.614			
112_(STM)	104_(STM)	82.204	81.983	1350	73.8	0.3	0.013	87.915	87.617	2.039	2.92	2.23	0.8	-0.460	01:39	83.09	82.88	18	85.95	2.856			
114_(STM)	112_(STM)	83.666	82.735	525	64.6	0.4	0.013	88.000	87.915	1.175	0.25	0.08	0.3	-0.325	01:40	83.87	83.09	113	86.05	2.184			
120_(STM)	112_(STM)	82.964	82.735	1350	91.6	0.3	0.013	88.076	87.915	1.864	2.67	2.06	0.8	-0.230	01:39	84.08	83.09	9	86.1	2.016			
122_(STM)	120_(STM)	83.036	82.974	1350	24.6	0.3	0.013	88.231	88.076	1.872	2.68	1.97	0.7	-0.260	01:38	84.13	84.08	46	86.35	2.224			
124_(STM)	122_(STM)	83.134	83.050	1350	16.9	0.5	0.013	88.195	88.231	2.631	3.77	1.97	0.5	-0.310	01:38	84.17	84.13	49	86.5	2.326			
126_(STM)	124_(STM)	83.274	83.140	1350	53.4	0.3	0.013	88.465	88.195	1.868	2.67	1.97	0.7	-0.320	01:37	84.30	84.17	3	86.5	2.196			
128_(STM)	126_(STM)	83.470	83.280	1350	76.0	0.3	0.013	88.631	88.465	1.864	2.67	1.92	0.7	-0.410	01:37	84.41	84.30	56	86.7	2.290			
136_(STM)	128_(STM)	83.636	83.480	1350	62.5	0.3	0.013	88.646	88.631	1.864	2.67	1.77	0.7	-0.470	01:37	84.52	84.41	65	86.7	2.184			
138_(STM)	136_(STM)	83.724	83.650	1350	14.8	0.5	0.013	88.773	88.646	2.639	3.78	1.65	0.4	-0.470	01:37	84.60	84.52	70	87.05	2.446			
140_(STM)	138_(STM)	84.013	83.730	1350	113.1	0.3	0.013	89.251	88.773	1.864	2.67	1.54	0.6	-0.530	01:36	84.83	84.60	76	87.05	2.217			
142_(STM)	132_(STM)	85.244	#N/A	250	20.7	0.6	0.013	89.160	#N/A	0.975	0.05	0.05	1.0	0.053	01:32	85.55	#N/A	113	87.35	1.803			
142_(STM)	140_(STM)	85.244	84.130	250	20.7	0.6	0.013	89.160	89.251	0.975	0.05	0.05	1.0	0.053	01:32	85.55	84.83	92	87.45	1.903			
144_(STM)	140_(STM)	84.360	84.130	1350	77.3	0.3	0.013	89.454	89.251	2.032	2.91	1.42	0.5	-0.499	01:36	85.21	84.83	91	87.45	2.239			
146_(STM)	144_(STM)	85.150	85.030	750	78.7	0.2	0.013	89.123	89.454	0.986	0.44	0.17	0.4	-0.380	01:33	85.52	85.21	94	87.8	2.280			
148_(STM)	146_(STM)	85.330	85.210	750	78.5	0.2	0.013	88.492	89.123	0.986	0.44	0.16	0.4	-0.430	01:32	85.65	85.52	97	87.28	1.630			
150_(STM)	144_(STM)	84.679	85.030	1200	76.3	0.2	0.013	89.798	89.454	1.717	1.94	1.16	0.6	-0.510	01:35	85.37	85.21	114	87.7	2.331			

[2] Conservative estimate of freeboard based on U/S HGL and lowest USF connected to pipe. Actual HGL / freeboard at all connecting lots interpolated where conservative estimate does not meet freeboard requirements.

[3] Future USF elevations estimated as 1.8 m below the upstream top of manhole elevations.

Interpolated HGL elevation
Freebaord Less than 0.3m
Freebaord Less than 0.0m

Table C-2D: Pipe Data and Hydraulic Simulation Results for the Interim Condition Historical August 4, 1988 Storm

U/S MH	D/S MH	U/S Invert (m)	D/S Invert (m)	Pipe Dia. / Height (mm)	Pipe Length (m)	Pipe Slope (%)	n	U/S MH Cover Elev. (m)	D/S MH Cover Elev. (m)	Design Vel. (m/s)	Design Flow (m^3/s)	Peak Pipe Flow (m^3/s)	Peak / Design Flow	Surcharge U/S [1] (m)	Time to Peak (hh:mm)	Max. U/S HGL (m)	Max. D/S HGL (m)	Lot Number	USF (m)	Freeboard [2] (m)	Interpolated HGL		
																					Length HGL (m)	Dist. From D/S MH (m)	HGL (m)
104_(STM)	102_(STM)	81.683	81.641	1650	41.9	0.1	0.013	87.617	67.400	1.348	2.88	2.39	0.8	-0.460	02:07	82.87	82.76	139	85.7	2.827			
106_(STM)	104_(STM)	83.839	81.983	450	97.6	0.3	0.013	87.663	87.617	0.896	0.14	0.10	0.7	-0.130	02:06	84.16	82.87	23	85.85	1.691			
108_(STM)	106_(STM)	83.916	83.850	450	26.2	0.3	0.013	87.503	87.663	0.900	0.14	0.04	0.3	-0.200	02:05	84.17	84.16	28	86	1.834			
110_(STM)	108_(STM)	84.236	84.114	250	29.1	0.4	0.013	87.749	87.503	0.784	0.04	0.04	1.1	-0.020	02:04	84.47	84.17	26	86.1	1.634			
112_(STM)	104_(STM)	82.204	81.983	1350	73.8	0.3	0.013	87.915	87.617	2.039	2.92	2.21	0.8	-0.470	02:07	83.08	82.87	18	85.95	2.866			
114_(STM)	112_(STM)	83.666	82.735	525	64.6	0.4	0.013	88.000	87.915	1.175	0.25	0.08	0.3	-0.325	02:02	83.87	83.08	113	86.05	2.184			
120_(STM)	112_(STM)	82.964	82.735	1350	91.6	0.3	0.013	88.076	87.915	1.864	2.67	2.05	0.8	-0.240	02:07	84.07	83.08	9	86.1	2.026			
122_(STM)	120_(STM)	83.036	82.974	1350	24.6	0.3	0.013	88.231	88.076	1.872	2.68	1.95	0.7	-0.270	02:06	84.12	84.07	46	86.35	2.234			
124_(STM)	122_(STM)	83.134	83.050	1350	16.9	0.5	0.013	88.195	88.231	2.631	3.77	1.95	0.5	-0.310	02:06	84.17	84.12	49	86.5	2.326			
126_(STM)	124_(STM)	83.274	83.140	1350	53.4	0.3	0.013	88.465	88.195	1.868	2.67	1.96	0.7	-0.330	02:05	84.29	84.17	3	86.5	2.206			
128_(STM)	126_(STM)	83.470	83.280	1350	76.0	0.3	0.013	88.631	88.465	1.864	2.67	1.91	0.7	-0.410	02:05	84.41	84.29	56	86.7	2.290			
136_(STM)	128_(STM)	83.636	83.480	1350	62.5	0.3	0.013	88.646	88.631	1.864	2.67	1.77	0.7	-0.480	02:04	84.51	84.41	65	86.7	2.194			
138_(STM)	136_(STM)	83.724	83.650	1350	14.8	0.5	0.013	88.773	88.646	2.639	3.78	1.65	0.4	-0.480	02:04	84.59	84.51	70	87.05	2.456			
140_(STM)	138_(STM)	84.013	83.730	1350	113.1	0.3	0.013	89.251	88.773	1.864	2.67	1.54	0.6	-0.530	02:03	84.83	84.59	76	87.05	2.217			
142_(STM)	132_(STM)	85.244	#N/A	250	20.7	0.6	0.013	89.160	#N/A	0.975	0.05	0.05	1.1	0.063	02:02	85.56	#N/A	113	87.35	1.793			
142_(STM)	140_(STM)	85.244	84.130	250	20.7	0.6	0.013	89.160	89.251	0.975	0.05	0.05	1.1	0.063	02:02	85.56	84.83	92	87.45	1.893			
144_(STM)	140_(STM)	84.360	84.130	1350	77.3	0.3	0.013	89.454	89.251	2.032	2.91	1.43	0.5	-0.499	02:03	85.21	84.83	91	87.45	2.239			
146_(STM)	144_(STM)	85.150	85.030	750	78.7	0.2	0.013	89.123	89.454	0.986	0.44	0.17	0.4	-0.380	02:03	85.52	85.21	94	87.8	2.280			
148_(STM)	146_(STM)	85.330	85.210	750	78.5	0.2	0.013	88.492	89.123	0.986	0.44	0.16	0.4	-0.430	02:01	85.65	85.52	97	87.28	1.630			
150_(STM)	144_(STM)	84.679	85.030	1200	76.3	0.2	0.013	89.798	89.454	1.717	1.94	1.16	0.6	-0.510	02:03	85.37	85.21	114	87.7	2.331			

[2] Conservative estimate of freeboard based on U/S HGL and lowest USF connected to pipe. Actual HGL / freeboard at all connecting lots interpolated where conservative estimate does not meet freeboard requirements.

[3] Future USF elevations estimated as 1.8 m below the upstream top of manhole elevations.

Interpolated HGL elevation
Freebaord Less than 0.3m
Freebaord Less than 0.0m

Table C-2E: Pipe Data and Hydraulic Simulation Results for the Interim Condition Historical August 8, 1996 Storm

U/S MH	D/S MH	U/S Invert (m)	D/S Invert (m)	Pipe Dia. / Height (mm)	Pipe Length (m)	Pipe Slope (%)	n	U/S MH Cover Elev. (m)	D/S MH Cover Elev. (m)	Design Vel. (m/s)	Design Flow (m^3/s)	Peak Pipe Flow (m^3/s)	Peak / Design Flow	Surcharge U/S [1] (m)	Time to Peak (hh:mm)	Max. U/S HGL (m)	Max. D/S HGL (m)	Lot Number	USF (m)	Freeboard [2] (m)	Interpolated HGL		
																					Length HGL (m)	Dist. From D/S MH (m)	HGL (m)
104_(STM)	102_(STM)	81.683	81.641	1650	41.9	0.1	0.013	87.617	67.400	1.348	2.88	2.18	0.8	-0.530	01:34	82.80	82.69	139	85.7	2.897			
106_(STM)	104_(STM)	83.839	81.983	450	97.6	0.3	0.013	87.663	87.617	0.896	0.14	0.08	0.6	-0.170	01:34	84.12	82.80	23	85.85	1.731			
108_(STM)	106_(STM)	83.916	83.850	450	26.2	0.3	0.013	87.503	87.663	0.900	0.14	0.03	0.2	-0.240	01:37	84.13	84.12	28	86	1.874			
110_(STM)	108_(STM)	84.236	84.114	250	29.1	0.4	0.013	87.749	87.503	0.784	0.04	0.03	0.8	-0.090	01:34	84.40	84.13	26	86.1	1.704			
112_(STM)	104_(STM)	82.204	81.983	1350	73.8	0.3	0.013	87.915	87.617	2.039	2.92	2.01	0.7	-0.520	01:34	83.03	82.80	18	85.95	2.916			
114_(STM)	112_(STM)	83.666	82.735	525	64.6	0.4	0.013	88.000	87.915	1.175	0.25	0.07	0.3	-0.335	01:31	83.86	83.03	113	86.05	2.194			
120_(STM)	112_(STM)	82.964	82.735	1350	91.6	0.3	0.013	88.076	87.915	1.864	2.67	1.86	0.7	-0.310	01:34	84.00	83.03	9	86.1	2.096			
122_(STM)	120_(STM)	83.036	82.974	1350	24.6	0.3	0.013	88.231	88.076	1.872	2.68	1.77	0.7	-0.340	01:33	84.05	84.00	46	86.35	2.304			
124_(STM)	122_(STM)	83.134	83.050	1350	16.9	0.5	0.013	88.195	88.231	2.631	3.77	1.77	0.5	-0.390	01:33	84.09	84.05	49	86.5	2.406			
126_(STM)	124_(STM)	83.274	83.140	1350	53.4	0.3	0.013	88.465	88.195	1.868	2.67	1.78	0.7	-0.410	01:33	84.21	84.09	3	86.5	2.286			
128_(STM)	126_(STM)	83.470	83.280	1350	76.0	0.3	0.013	88.631	88.465	1.864	2.67	1.73	0.6	-0.490	01:32	84.33	84.21	56	86.7	2.370			
136_(STM)	128_(STM)	83.636	83.480	1350	62.5	0.3	0.013	88.646	88.631	1.864	2.67	1.60	0.6	-0.550	01:32	84.44	84.33	65	86.7	2.264			
138_(STM)	136_(STM)	83.724	83.650	1350	14.8	0.5	0.013	88.773	88.646	2.639	3.78	1.50	0.4	-0.540	01:33	84.53	84.44	70	87.05	2.516			
140_(STM)	138_(STM)	84.013	83.730	1350	113.1	0.3	0.013	89.251	88.773	1.864	2.67	1.41	0.5	-0.580	01:32	84.78	84.53	76	87.05	2.267			
142_(STM)	132_(STM)	85.244	#N/A	250	20.7	0.6	0.013	89.160	#N/A	0.975	0.05	0.04	0.8	-0.037	01:30	85.46	#N/A	113	87.35	1.893			
142_(STM)	140_(STM)	85.244	84.130	250	20.7	0.6	0.013	89.160	89.251	0.975	0.05	0.04	0.8	-0.037	01:30	85.46	84.78	92	87.45	1.993			
144_(STM)	140_(STM)	84.360	84.130	1350	77.3	0.3	0.013	89.454	89.251	2.032	2.91	1.31	0.5	-0.549	01:31	85.16	84.78	91	87.45	2.289			
146_(STM)	144_(STM)	85.150	85.030	750	78.7	0.2	0.013	89.123	89.454	0.986	0.44	0.16	0.4	-0.390	01:32	85.51	85.16	94	87.8	2.290			
148_(STM)	146_(STM)	85.330	85.210	750	78.5	0.2	0.013	88.492	89.123	0.986	0.44	0.16	0.4	-0.440	01:31	85.64	85.51	97	87.28	1.640			
150_(STM)	144_(STM)	84.679	85.030	1200	76.3	0.2	0.013	89.798	89.454	1.717	1.94	1.08	0.6	-0.550	01:32	85.33	85.16	114	87.7	2.371			

[2] Conservative estimate of freeboard based on U/S HGL and lowest USF connected to pipe. Actual HGL / freeboard at all connecting lots interpolated where conservative estimate does not meet freeboard requirements.

[3] Future USF elevations estimated as 1.8 m below the upstream top of manhole elevations.

Interpolated HGL elevation
Freebaord Less than 0.3m
Freebaord Less than 0.0m

Table C-2F: Pipe Data and Hydraulic Simulation Results for the Interim Condition 100-Year, 3-Hour Chicago Storm + 20%

U/S MH	D/S MH	U/S Invert (m)	D/S Invert (m)	Pipe Dia. / Height (mm)	Pipe Length (m)	Pipe Slope (%)	n	U/S MH Cover Elev. (m)	D/S MH Cover Elev. (m)	Design Vel. (m/s)	Design Flow (m^3/s)	Peak Pipe Flow (m^3/s)	Peak / Design Flow	Surcharge U/S [1] (m)	Time to Peak (hh:mm)	Max. U/S HGL (m)	Max. D/S HGL (m)	Lot Number	USF (m)	Freeboard [2] (m)	Interpolated HGL		
																					Length HGL (m)	Dist. From D/S MH (m)	HGL (m)
104_(STM)	102_(STM)	81.683	81.641	1650	41.9	0.1	0.013	87.617	67.400	1.348	2.88	2.62	0.9	-0.390	01:19	82.94	82.83	139	85.7	2.757			
106_(STM)	104_(STM)	83.839	81.983	450	97.6	0.3	0.013	87.663	87.617	0.896	0.14	0.12	0.8	-0.080	01:19	84.21	82.94	23	85.85	1.641			
108_(STM)	106_(STM)	83.916	83.850	450	26.2	0.3	0.013	87.503	87.663	0.900	0.14	0.06	0.4	-0.150	01:17	84.22	84.21	28	86	1.784			
110_(STM)	108_(STM)	84.236	84.114	250	29.1	0.4	0.013	87.749	87.503	0.784	0.04	0.06	1.6	0.140	01:16	84.63	84.22	26	86.1	1.474			
112_(STM)	104_(STM)	82.204	81.983	1350	73.8	0.3	0.013	87.915	87.617	2.039	2.92	2.40	0.8	-0.400	01:18	83.15	82.94	18	85.95	2.796			
114_(STM)	112_(STM)	83.666	82.735	525	64.6	0.4	0.013	88.000	87.915	1.175	0.25	0.08	0.3	-0.325	01:12	83.87	83.15	113	86.05	2.184			
120_(STM)	112_(STM)	82.964	82.735	1350	91.6	0.3	0.013	88.076	87.915	1.864	2.67	2.23	0.8	-0.160	01:18	84.15	83.15	9	86.1	1.946			
122_(STM)	120_(STM)	83.036	82.974	1350	24.6	0.3	0.013	88.231	88.076	1.872	2.68	2.14	0.8	-0.180	01:18	84.21	84.15	46	86.35	2.144			
124_(STM)	122_(STM)	83.134	83.050	1350	16.9	0.5	0.013	88.195	88.231	2.631	3.77	2.14	0.6	-0.230	01:17	84.25	84.21	49	86.5	2.246			
126_(STM)	124_(STM)	83.274	83.140	1350	53.4	0.3	0.013	88.465	88.195	1.868	2.67	2.14	0.8	-0.240	01:17	84.38	84.25	3	86.5	2.116			
128_(STM)	126_(STM)	83.470	83.280	1350	76.0	0.3	0.013	88.631	88.465	1.864	2.67	2.09	0.8	-0.330	01:16	84.49	84.38	56	86.7	2.210			
136_(STM)	128_(STM)	83.636	83.480	1350	62.5	0.3	0.013	88.646	88.631	1.864	2.67	1.90	0.7	-0.400	01:17	84.59	84.49	65	86.7	2.114			
138_(STM)	136_(STM)	83.724	83.650	1350	14.8	0.5	0.013	88.773	88.646	2.639	3.78	1.78	0.5	-0.410	01:17	84.66	84.59	70	87.05	2.386			
140_(STM)	138_(STM)	84.013	83.730	1350	113.1	0.3	0.013	89.251	88.773	1.864	2.67	1.61	0.6	-0.490	01:16	84.87	84.66	76	87.05	2.177			
142_(STM)	132_(STM)	85.244	#N/A	250	20.7	0.6	0.013	89.160	#N/A	0.975	0.05	0.07	1.5	0.303	01:10	85.80	#N/A	113	87.35	1.553			
142_(STM)	140_(STM)	85.244	84.130	250	20.7	0.6	0.013	89.160	89.251	0.975	0.05	0.07	1.5	0.303	01:10	85.80	84.87	92	87.45	1.653			
144_(STM)	140_(STM)	84.360	84.130	1350	77.3	0.3	0.013	89.454	89.251	2.032	2.91	1.48	0.5	-0.469	01:15	85.24	84.87	91	87.45	2.209			
146_(STM)	144_(STM)	85.150	85.030	750	78.7	0.2	0.013	89.123	89.454	0.986	0.44	0.20	0.5	-0.340	01:13	85.56	85.24	94	87.8	2.240			
148_(STM)	146_(STM)	85.330	85.210	750	78.5	0.2	0.013	88.492	89.123	0.986	0.44	0.19	0.4	-0.410	01:11	85.67	85.56	97	87.28	1.610			
150_(STM)	144_(STM)	84.679	85.030	1200	76.3	0.2	0.013	89.798	89.454	1.717	1.94	1.18	0.6	-0.500	01:14	85.38	85.24	114	87.7	2.321			

[2] Conservative estimate of freeboard based on U/S HGL and lowest USF connected to pipe. Actual HGL / freeboard at all connecting lots interpolated where conservative estimate does not meet freeboard requirements.

[3] Future USF elevations estimated as 1.8 m below the upstream top of manhole elevations.

Interpolated HGL elevation
Freebaord Less than 0.3m
Freebaord Less than 0.0m

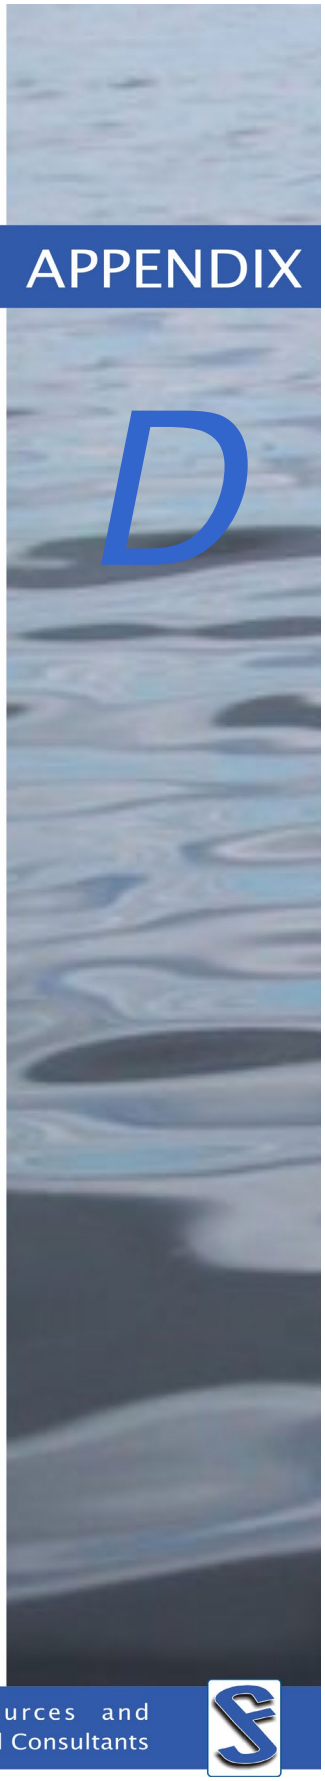

APPENDIX

D

Tables and Calculation Sheets

JFSA Water Resources and Environmental Consultants

Table D-1: Approach Flows and Captured Flows for the 100-Year Chicago Storm

Catch Basin ID	Approach Flow On The Road (m^3/s)	Approach Flow at Catch Basin (m^3/s)	Captured Flow Through ICD (m^3/s)
02_(CB)	0.065	0.027	0.026
03_(CB)	0.065	0.031	0.031
04_(CB)	0.067	0.027	0.027
05_(CB)	0.067	0.027	0.027
06_(CB)	0.054	0.030	0.030
08_(CB)	0.053	0.032	0.032
09_(CB)	0.053	0.027	0.027
10_(CB)	0.086	0.031	0.031
11_(CB)	0.086	0.087	0.043
12_(CB)	0.110	0.050	0.050
13_(CB)	0.110	0.048	0.048
14_(CB)	0.062	0.028	0.027
15_(CB)	0.062	0.028	0.027
16_(CB)	0.055	0.021	0.021
17_(CB)	0.055	0.027	0.027
18_(CB)	0.093	0.085	0.055
19_(CB)	0.093	0.071	0.071
20_(CB)	0.092	0.036	0.036
21_(CB)	0.092	0.035	0.035
23_(CB)	0.072	0.049	0.049
24_(CB)	0.072	0.049	0.049
25_(CB)	0.011	0.009	0.009
26_(CB)	0.011	0.004	0.004
27_(CB)	0.136	0.069	0.068
28_(CB)	0.136	0.069	0.068
30_(CB)	0.118	0.086	0.086
31_(CB)	0.119	0.100	0.100
32_(CB)	0.117	0.106	0.039
33_(CB)	0.144	0.072	0.059
34_(CB)	0.116	0.049	0.049
35_(CB)	0.116	0.049	0.049
36_(CB)	0.081	0.036	0.036
37_(CB)	0.081	0.049	0.049
40_(CB)	0.097	0.048	0.048
41_(CB)	0.097	0.050	0.050
42_(CB)	0.083	0.032	0.032
43_(CB)	0.083	0.036	0.036
44_(CB)	0.052	0.032	0.032
45_(CB)	0.052	0.021	0.021
46_(CB)	0.060	0.032	0.032
47_(CB)	0.060	0.026	0.026
48_(CB)	0.066	0.028	0.028
49_(CB)	0.066	0.027	0.027
50_(CB)	0.097	0.048	0.048
51_(CB)	0.097	0.047	0.047
52_(CB)	0.099	0.043	0.044
53_(CB)	0.107	0.050	0.050
54_(CB)	0.107	0.049	0.049
55_(CB)	0.098	0.049	0.049
57_(CB)	0.106	0.050	0.050

Table D-2: Major System Flow Depths for the 100-Year Chicago Storm

Catch Basin ID	Depth (m)
02_(CB)	0.16
03_(CB)	0.16
04_(CB)	0.15
05_(CB)	0.15
06_(CB)	0.03
08_(CB)	0.16
09_(CB)	0.16
10_(CB)	0.28
11_(CB)	0.28
12_(CB)	0.21
13_(CB)	0.21
14_(CB)	0.20
15_(CB)	0.20
16_(CB)	0.17
17_(CB)	0.17
18_(CB)	0.22
19_(CB)	0.22
20_(CB)	0.20
21_(CB)	0.20
23_(CB)	0.14
24_(CB)	0.14
25_(CB)	0.02
26_(CB)	0.02
27_(CB)	0.22
28_(CB)	0.22
30_(CB)	0.10
31_(CB)	0.10
32_(CB)	0.21
33_(CB)	0.21
34_(CB)	0.18
35_(CB)	0.18
36_(CB)	0.14
37_(CB)	0.14
40_(CB)	0.20
41_(CB)	0.20
42_(CB)	0.18
43_(CB)	0.18
44_(CB)	0.15
45_(CB)	0.15
46_(CB)	0.18
47_(CB)	0.18
48_(CB)	0.20
49_(CB)	0.20
50_(CB)	0.17
51_(CB)	0.17
52_(CB)	0.07
53_(CB)	0.19
54_(CB)	0.19
55_(CB)	0.17
57_(CB)	0.27

Note: Depth calculated as per PCSWMM model

Table D-3A: PCSWMM Subcatchment Parameters

Name	Area (ha)	Width (m)	Slope (%)	Imperv. (%)	N Imperv	N Perv	Dstore Imperv (mm)	Dstore Perv (mm)	Subarea Routing	Percent Routed (%)	Infiltration Method	Max. Infil. Rate (mm/hr)	Min. Infil. Rate (mm/hr)	Decay Constant (1/hr)
A10	0.202	105	0.5	42.9	0.013	0.25	1.57	4.67	PERVIOUS	100	HORTON	76.2	13.2	4.14
A11	0.287	105	0.5	42.9	0.013	0.25	1.57	4.67	PERVIOUS	100	HORTON	76.2	13.2	4.14
A12i	0.194	76	0.5	71.4	0.013	0.25	1.57	4.67	OUTLET	100	HORTON	76.2	13.2	4.14
A12ii	0.090	76	0.5	71.4	0.013	0.25	1.57	4.67	OUTLET	100	HORTON	76.2	13.2	4.14
A13	0.226	76	0.5	42.9	0.013	0.25	1.57	4.67	PERVIOUS	100	HORTON	76.2	13.2	4.14
A14	0.319	75	0.5	42.9	0.013	0.25	1.57	4.67	PERVIOUS	100	HORTON	76.2	13.2	4.14
A15i	0.248	103	0.5	71.4	0.013	0.25	1.57	4.67	OUTLET	100	HORTON	76.2	13.2	4.14
A15ii	0.274	103	0.5	71.4	0.013	0.25	1.57	4.67	OUTLET	100	HORTON	76.2	13.2	4.14
A16i	0.060	24	0.5	71.4	0.013	0.25	1.57	4.67	OUTLET	100	HORTON	76.2	13.2	4.14
A16ii	0.067	25	0.5	71.4	0.013	0.25	1.57	4.67	OUTLET	100	HORTON	76.2	13.2	4.14
A17	0.091	68	0.5	42.9	0.013	0.25	1.57	4.67	PERVIOUS	100	HORTON	76.2	13.2	4.14
A17ii	0.093	77	0.5	71.4	0.013	0.25	1.57	4.67	OUTLET	100	HORTON	76.2	13.2	4.14
A18i	0.189	77	0.5	71.4	0.013	0.25	1.57	4.67	OUTLET	100	HORTON	76.2	13.2	4.14
A19	0.190	128	0.5	42.9	0.013	0.25	1.57	4.67	PERVIOUS	100	HORTON	76.2	13.2	4.14
A1i	0.157	149	0.5	71.4	0.013	0.25	1.57	4.67	OUTLET	100	HORTON	76.2	13.2	4.14
A1ii	0.202	149	0.5	71.4	0.013	0.25	1.57	4.67	OUTLET	100	HORTON	76.2	13.2	4.14
A20i	0.195	100	0.9	71.4	0.013	0.25	1.57	4.67	OUTLET	100	HORTON	76.2	13.2	4.14
A20ii	0.206	100	0.9	71.4	0.013	0.25	1.57	4.67	OUTLET	100	HORTON	76.2	13.2	4.14
A21	0.325	112	0.5	50.0	0.013	0.25	1.57	4.67	PERVIOUS	100	HORTON	76.2	13.2	4.14
A22	0.028	48	0.5	42.9	0.013	0.25	1.57	4.67	OUTLET	100	HORTON	76.2	13.2	4.14
A23	0.169	72	0.5	50.0	0.013	0.25	1.57	4.67	PERVIOUS	100	HORTON	76.2	13.2	4.14
A24i	0.110	90	0.9	71.4	0.013	0.25	1.57	4.67	OUTLET	100	HORTON	76.2	13.2	4.14
A24ii	0.237	130	0.9	71.4	0.013	0.25	1.57	4.67	OUTLET	100	HORTON	76.2	13.2	4.14
A25	0.294	102	0.5	50.0	0.013	0.25	1.57	4.67	PERVIOUS	100	HORTON	76.2	13.2	4.14
A26i	0.060	73	0.5	71.4	0.013	0.25	1.57	4.67	OUTLET	100	HORTON	76.2	13.2	4.14
A26ii	0.172	73	0.5	71.4	0.013	0.25	1.57	4.67	OUTLET	100	HORTON	76.2	13.2	4.14
A27i	0.088	48	0.5	71.4	0.013	0.25	1.57	4.67	OUTLET	100	HORTON	76.2	13.2	4.14
A27ii	0.181	85	0.5	71.4	0.013	0.25	1.57	4.67	OUTLET	100	HORTON	76.2	13.2	4.14
A28i	0.143	63	1.0	71.4	0.013	0.25	1.57	4.67	OUTLET	100	HORTON	76.2	13.2	4.14
A28ii	0.142	65	1.0	71.4	0.013	0.25	1.57	4.67	OUTLET	100	HORTON	76.2	13.2	4.14
A29	0.116	79	0.5	50.0	0.013	0.25	1.57	4.67	PERVIOUS	100	HORTON	76.2	13.2	4.14
A2i	0.120	120	0.5	71.4	0.013	0.25	1.57	4.67	OUTLET	100	HORTON	76.2	13.2	4.14
A2ii	0.118	120	0.5	71.4	0.013	0.25	1.57	4.67	OUTLET	100	HORTON	76.2	13.2	4.14
A3	0.154	111	0.5	42.9	0.013	0.25	1.57	4.67	PERVIOUS	100	HORTON	76.2	13.2	4.14
A30	0.014	18	0.5	42.9	0.013	0.25	1.57	4.67	OUTLET	100	HORTON	76.2	13.2	4.14
A31	0.187	129	0.5	50.0	0.013	0.25	1.57	4.67	PERVIOUS	100	HORTON	76.2	13.2	4.14
A32i	0.155	73	1.0	71.4	0.013	0.25	1.57	4.67	OUTLET	100	HORTON	76.2	13.2	4.14
A32ii	0.082	73	1.0	71.4	0.013	0.25	1.57	4.67	OUTLET	100	HORTON	76.2	13.2	4.14
A33i	0.110	164	1.0	71.4	0.013	0.25	1.57	4.67	OUTLET	100	HORTON	76.2	13.2	4.14
A33ii	0.157	76	1.0	71.4	0.013	0.25	1.57	4.67	OUTLET	100	HORTON	76.2	13.2	4.14
A34i	0.212	125	0.5	71.4	0.013	0.25	1.57	4.67	OUTLET	100	HORTON	76.2	13.2	4.14
A34ii	0.276	134	0.5	71.4	0.013	0.25	1.57	4.67	OUTLET	100	HORTON	76.2	13.2	4.14
A35i	0.228	116	0.5	71.4	0.013	0.25	1.57	4.67	OUTLET	100	HORTON	76.2	13.2	4.14
A35ii	0.203	117	0.5	71.4	0.013	0.25	1.57	4.67	OUTLET	100	HORTON	76.2	13.2	4.14
A36	0.294	99	0.5	50.0	0.013	0.25	1.57	4.67	PERVIOUS	100	HORTON	76.2	13.2	4.14
A37	0.029	47	0.5	42.9	0.013	0.25	1.57	4.67	OUTLET	100	HORTON	76.2	13.2	4.14
A38	0.239	95	0.5	50.0	0.013	0.25	1.57	4.67	PERVIOUS	100	HORTON	76.2	13.2	4.14
A39i	0.214	114	1.0	71.4	0.013	0.25	1.57	4.67	OUTLET	100	HORTON	76.2	13.2	4.14
A39ii	0.074	75	1.0	71.4	0.013	0.25	1.57	4.67	OUTLET	100	HORTON	76.2	13.2	4.14
A4	0.092	60	0.5	71.4	0.013	0.25	1.57	4.67	OUTLET	100	HORTON	76.2	13.2	4.14
A40	0.219	80	0.5	50.0	0.013	0.25	1.57	4.67	PERVIOUS	100	HORTON	76.2	13.2	4.14
A41	0.075	55	0.5	50.0	0.013	0.25	1.57	4.67	PERVIOUS	100	HORTON	76.2	13.2	4.14
A42i	0.146	72	0.5	71.4	0.013	0.25	1.57	4.67	OUTLET	100	HORTON	76.2	13.2	4.14
A42ii	0.083	72	0.5	71.4	0.013	0.25	1.57	4.67	OUTLET	100	HORTON	76.2	13.2	4.14
A43	0.236	81	0.5	50.0	0.013	0.25	1.57	4.67	PERVIOUS	100	HORTON	76.2	13.2	4.14
A44	0.199	72	0.5	50.0	0.013	0.25	1.57	4.67	PERVIOUS	100	HORTON	76.2	13.2	4.14
A45i	0.168	78	0.5	71.4	0.013	0.25	1.57	4.67	OUTLET	100	HORTON	76.2	13.2	4.14
A45ii	0.075	78	0.5	71.4	0.013	0.25	1.57	4.67	OUTLET	100	HORTON	76.2	13.2	4.14
A46i	0.157	73	0.5	71.4	0.013	0.25	1.57	4.67	OUTLET	100	HORTON	76.2	13.2	4.14
A46ii	0.136	87	0.5	71.4	0.013	0.25	1.57	4.67	OUTLET	100	HORTON	76.2	13.2	4.14
A47	0.136	93	0.5	50.0	0.013	0.25	1.57	4.67	PERVIOUS	100	HORTON	76.2	13.2	4.14
A48	0.205	57	0.5	71.4	0.013	0.25	1.57	4.67	OUTLET	100	HORTON	76.2	13.2	4.14
A49	0.074	58	0.5	50.0	0.013	0.25	1.57	4.67	PERVIOUS	100	HORTON	76.2	13.2	4.14
A50	0.066	32	0.5	71.4	0.013	0.25	1.57	4.67	OUTLET	100	HORTON	76.2	13.2	4.14

Table D-3A: PCSWMM Subcatchment Parameters

Name	Area (ha)	Width (m)	Slope (%)	Imperv. (%)	N Imperv	N Perv	Dstore Imperv (mm)	Dstore Perv (mm)	Subarea Routing	Percent Routed (%)	Infiltration Method	Max. Infil. Rate (mm/hr)	Min. Infil. Rate (mm/hr)	Decay Constant (1/hr)
A51	0.186	73	0.5	71.4	0.013	0.25	1.57	4.67	OUTLET	100	HORTON	76.2	13.2	4.14
A52	0.021	24	1.2	42.9	0.013	0.25	1.57	4.67	OUTLET	100	HORTON	76.2	13.2	4.14
A53	0.182	121	0.5	50.0	0.013	0.25	1.57	4.67	PERVIOUS	100	HORTON	76.2	13.2	4.14
A54	0.165	80	0.5	50.0	0.013	0.25	1.57	4.67	PERVIOUS	100	HORTON	76.2	13.2	4.14
A5i	0.102	65	0.5	71.4	0.013	0.25	1.57	4.67	OUTLET	100	HORTON	76.2	13.2	4.14
A5ii	0.260	122	0.5	71.4	0.013	0.25	1.57	4.67	OUTLET	100	HORTON	76.2	13.2	4.14
A6	0.131	112	0.5	42.9	0.013	0.25	1.57	4.67	PERVIOUS	100	HORTON	76.2	13.2	4.14
A7i	0.228	120	0.7	71.4	0.013	0.25	1.57	4.67	OUTLET	100	HORTON	76.2	13.2	4.14
A7ii	0.282	130	0.7	71.4	0.013	0.25	1.57	4.67	OUTLET	100	HORTON	76.2	13.2	4.14
A8i	0.220	105	0.5	71.4	0.013	0.25	1.57	4.67	OUTLET	100	HORTON	76.2	13.2	4.14
A8ii	0.190	87	0.5	71.4	0.013	0.25	1.57	4.67	OUTLET	100	HORTON	76.2	13.2	4.14
A9i	0.188	85	0.7	71.4	0.013	0.25	1.57	4.67	OUTLET	100	HORTON	76.2	13.2	4.14
A9ii	0.067	72	0.7	71.4	0.013	0.25	1.57	4.67	OUTLET	100	HORTON	76.2	13.2	4.14
B1	0.883	200	0.5	85.7	0.013	0.25	1.57	4.67	OUTLET	100	HORTON	76.2	13.2	4.14
B1ii	0.123	200	0.5	85.7	0.013	0.25	1.57	4.67	OUTLET	100	HORTON	76.2	13.2	4.14
B2	3.432	227	1.0	100.0	0.013	0.25	1.57	4.67	OUTLET	100	HORTON	76.2	13.2	4.14
B3i	0.965	87	0.5	85.7	0.013	0.25	1.57	4.67	OUTLET	100	HORTON	76.2	13.2	4.14
B3ii	0.046	70	0.5	85.7	0.013	0.25	1.57	4.67	OUTLET	100	HORTON	76.2	13.2	4.14
B4i	0.947	149	0.5	28.6	0.013	0.25	1.57	4.67	OUTLET	100	HORTON	76.2	13.2	4.14
B4ii	0.047	78	0.5	28.6	0.013	0.25	1.57	4.67	OUTLET	100	HORTON	76.2	13.2	4.14
B4iii	0.008	14	0.5	28.6	0.013	0.25	1.57	4.67	OUTLET	100	HORTON	76.2	13.2	4.14
C1	0.114	55	0.5	71.4	0.013	0.25	1.57	4.67	OUTLET	100	HORTON	76.2	13.2	4.14
C2	0.087	60	0.5	71.4	0.013	0.25	1.57	4.67	OUTLET	100	HORTON	76.2	13.2	4.14

Table D-4A: Capacity of Grates

Water Depth H (m)	$Q_{captured}$ (L/s) OPSD 400.01 SINGLE * (L/s)	TWIN * (L/s)
0.00	0	0
0.01	1	1
0.02	2	3
0.03	4	5
0.04	7	9
0.05	11	16
0.06	16	27
0.07	20	36
0.08	36	54
0.09	48	71
0.10	61	91
0.11	73	109
0.12	86	127
0.13	99	140
0.14	109	155
0.15	120	169
0.16	129	183
0.17	136	196
0.18	145	211
0.19	150	228
0.20	156	243
0.21	161	259
0.22	167	275
0.23	172	291
0.24	176	307
0.25	181	322
0.26	186	337
0.27	189	354
0.28	194	371
0.29	199	387
0.30	202	403

* From MTO Drainage Management Manual (1997), Design Chart 4.19

Table D-4B: Capacity of Side Inlet [(1)]

Water Depth (m)	SINGLE Capacity (L/s)	TWIN Capacity (L/s)
0.00	0	0
0.01	1	2
0.02	3	6
0.03	6	12
0.04	9	18
0.05	13	26
0.06	17	34
0.07	22	44
0.08	26	52
0.09	32	64
0.10	37	74
0.11	43	86
0.12	49	98
0.13	62	124
0.14	67	134
0.15	71	142
0.16	75	150
0.17	79	158
0.18	83	166
0.19	86	172
0.20	89	178
0.21	93	186
0.22	96	192
0.23	99	198
0.24	102	204
0.25	105	210
0.26	107	214
0.27	110	220
0.28	113	226
0.29	115	230
0.30	118	236

[(1)] As per $Q_{weir} = CLH^{3/2}$ where C = 1.8, and $Q_{orifice} = CA\times(2gh)^{0.5}$ where C = 0.65 for a 13 cm high x 65 cm wide side inlet.

Table D-5: Capacity of Lead Pipes

	Release Rate (L/s) by Pipe Diameter (mm)						
Head (m)	100	150	200	250	300	375	450
0.000	0.0	0.0	0.0	0.0	0.0	0.0	0.0
0.050	6.4	14.4	25.5	39.9	57.4	89.7	129.2
0.100	9.0	20.3	36.1	56.4	81.2	126.9	182.7
0.150	11.0	24.9	44.2	69.1	99.4	155.4	223.7
0.200	12.8	28.7	51.0	79.7	114.8	179.4	258.3
0.250	14.3	32.1	57.1	89.1	128.4	200.6	288.8
0.300	15.6	35.2	62.5	97.7	140.6	219.7	316.4
0.350	16.9	38.0	67.5	105.5	151.9	237.3	341.8
0.400	18.0	40.6	72.2	112.8	162.4	253.7	365.3
0.450	19.1	43.1	76.5	119.6	172.2	269.1	387.5
0.500	20.2	45.4	80.7	126.1	181.5	283.7	408.5
0.550	21.2	47.6	84.6	132.2	190.4	297.5	428.4
0.600	22.1	49.7	88.4	138.1	198.9	310.7	447.5
0.650	23.0	51.7	92.0	143.7	207.0	323.4	465.7
0.700	23.9	53.7	95.5	149.2	214.8	335.6	483.3
0.750	24.7	55.6	98.8	154.4	222.3	347.4	500.3
0.800	25.5	57.4	102.1	159.5	229.6	358.8	516.7
0.850	26.3	59.2	105.2	164.4	236.7	369.8	532.6
0.900	27.1	60.9	108.3	169.1	243.6	380.6	548.0
0.950	27.8	62.6	111.2	173.8	250.2	391.0	563.0
1.000	28.5	64.2	114.1	178.3	256.7	401.2	577.7
1.050	29.2	65.8	116.9	182.7	263.1	411.1	591.9
1.100	29.9	67.3	119.7	187.0	269.3	420.7	605.9
1.150	30.6	68.8	122.4	191.2	275.3	430.2	619.5
1.200	31.2	70.3	125.0	195.3	281.2	439.4	632.8
1.250	31.9	71.8	127.6	199.3	287.0	448.5	645.9
1.300	32.5	73.2	130.1	203.3	292.7	457.4	658.6
1.350	33.1	74.6	132.6	207.2	298.3	466.1	671.2
1.400	33.8	75.9	135.0	211.0	303.8	474.7	683.5
1.450	34.4	77.3	137.4	214.7	309.2	483.1	695.6
1.500	34.9	78.6	139.8	218.4	314.4	491.3	707.5
1.550	35.5	79.9	142.1	222.0	319.6	499.4	719.2
1.600	36.1	81.2	144.3	225.5	324.8	507.4	730.7

Short tube orifice coefficient = 0.82

Short tube release rate = $C\pi(Dia/1000)^2/4\times(2\times9.81\times H)^{0.5}\times1000$

Table D-6: ICD Type and Inlet Capture Results for the 2-Year Chicago Storm [1]

Catch Basin ID	Peak Flow (m^3/s)	Actual Capture (m^3/s)	Max Depth (cm)	Flow Spread (m)	% of Total Travel Lane [1]	ICD Type	Comment
02_(CB)	0.019	0.019	6.0	1.96	23%	94 mm	Low Point CICB
03_(CB)	0.019	0.019	6.0	1.96	23%	102 mm	Low Point CICB
04_(CB)	0.021	0.021	6.0	1.96	23%	94 mm	Low Point CICB
05_(CB)	0.021	0.021	6.0	1.96	23%	94 mm	Low Point CICB
06_(CB)	0.008	0.008	2.0	0.65	8%	127 mm	Low Point CICB
08_(CB)	0.018	0.018	4.0	1.31	15%	102 mm	Low Point CB
09_(CB)	0.018	0.018	4.0	1.31	15%	94 mm	Low Point CB
10_(CB)	0.022	0.022	4.0	1.31	15%	108 mm	Low Point CB
11_(CB)	0.027	0.027	4.0	1.31	15%	127 mm	Low Point CB
12_(CB)	0.037	0.037	6.0	1.96	23%	127 mm	Low Point CB
13_(CB)	0.037	0.037	6.0	1.96	23%	127 mm	Low Point CB
14_(CB)	0.021	0.021	4.0	1.31	15%	94 mm	Low Point CB
15_(CB)	0.021	0.021	4.0	1.31	15%	94 mm	Low Point CB
16_(CB)	0.018	0.018	4.0	1.31	15%	83 mm	Low Point CB
17_(CB)	0.018	0.018	4.0	1.31	15%	94 mm	Low Point CB
18_(CB)	0.031	0.031	5.0	1.63	19%	152 mm	Low Point CB
19_(CB)	0.027	0.027	5.0	1.63	19%	152 mm	Low Point CB
20_(CB)	0.031	0.031	5.0	1.63	19%	108 mm	Low Point CB
21_(CB)	0.031	0.031	5.0	1.63	19%	108 mm	Low Point CB
23_(CB)	0.025	0.025	5.0	1.63	19%	127 mm	Low Point CB
24_(CB)	0.025	0.025	5.0	1.63	19%	127 mm	Low Point CB
25_(CB)	0.004	0.004	1.0	0.33	4%	250 mm	Low Point CB
26_(CB)	0.002	0.002	1.0	0.33	4%	250 mm	Low Point CICB
27_(CB)	0.047	0.047	5.0	1.63	19%	152 mm	Double Low Point CICB
28_(CB)	0.047	0.047	5.0	1.63	19%	152 mm	Double Low Point CICB
30_(CB)	0.032	0.032	5.0	1.63	19%	200 mm	Low Point CB
31_(CB)	0.022	0.022	5.0	1.63	19%	200 mm	Low Point CICB
32_(CB)	0.021	0.021	4.0	1.31	15%	127 mm	Low Point CB
33_(CB)	0.024	0.024	4.0	1.31	15%	152 mm	Low Point CB
34_(CB)	0.038	0.038	6.0	1.96	23%	127 mm	Low Point CB
35_(CB)	0.038	0.038	6.0	1.96	23%	127 mm	Low Point CB
36_(CB)	0.030	0.030	5.0	1.63	19%	108 mm	Low Point CB
37_(CB)	0.030	0.030	5.0	1.63	19%	127 mm	Low Point CB
40_(CB)	0.034	0.034	6.0	1.96	23%	127 mm	Low Point CB
41_(CB)	0.034	0.034	6.0	1.96	23%	127 mm	Low Point CB
42_(CB)	0.027	0.027	5.0	1.63	19%	102 mm	Low Point CB
43_(CB)	0.027	0.027	5.0	1.63	19%	108 mm	Low Point CB
44_(CB)	0.018	0.018	4.0	1.31	15%	102 mm	Low Point CB
45_(CB)	0.018	0.018	4.0	1.31	15%	83 mm	Low Point CB
46_(CB)	0.021	0.021	4.0	1.31	15%	102 mm	Low Point CB
47_(CB)	0.021	0.021	4.0	1.31	15%	94 mm	Low Point CB
48_(CB)	0.022	0.022	4.0	1.31	15%	94 mm	Low Point CB
49_(CB)	0.022	0.022	4.0	1.31	15%	94 mm	Low Point CB
50_(CB)	0.033	0.033	5.0	1.63	19%	127 mm	Low Point CB
51_(CB)	0.033	0.033	5.0	1.63	19%	127 mm	Low Point CB
52_(CB)	0.009	0.008	2.0	0.65	8%	178 mm	Low Point CB
53_(CB)	0.032	0.032	5.0	1.63	19%	127 mm	Low Point CB
54_(CB)	0.032	0.032	5.0	1.63	19%	127 mm	Low Point CB
55_(CB)	0.033	0.033	5.0	1.63	19%	127 mm	Low Point CB
57_(CB)	0.035	0.035	4.0	1.31	15%	127 mm	Double Low Point CB

[1]Total travel lane width assumed to be 8.5 m (minimum road width in subdivision)

Table D-7: Ponding at Major Low Points for the 100-Year Chicago Storm & 100-Year Chicago Storm +20% [1]

Catch Basin ID	Total Depth [1]		Water Surface Elevation [1]	
	100 Year 3 Hr Chi (m)	100 Year 3 Hr Chi+20% (m)	100 Year 3 Hr Chi (m)	100 Year 3 Hr Chi+20% (m)
02_(CB)	0.16	0.20	87.58	87.62
03_(CB)	0.16	0.20	87.58	87.62
04_(CB)	0.15	0.17	87.62	87.64
05_(CB)	0.15	0.17	87.62	87.64
06_(CB)	0.03	0.03	87.52	87.52
08_(CB)	0.16	0.23	87.57	87.64
09_(CB)	0.16	0.23	87.57	87.64
10_(CB)	0.28	0.32	87.82	87.86
11_(CB)	0.28	0.32	87.82	87.86
12_(CB)	0.21	0.24	87.83	87.86
13_(CB)	0.21	0.24	87.83	87.86
14_(CB)	0.20	0.23	88.19	88.22
15_(CB)	0.20	0.23	88.19	88.22
16_(CB)	0.17	0.22	88.32	88.37
17_(CB)	0.17	0.22	88.32	88.37
18_(CB)	0.22	0.31	88.47	88.56
19_(CB)	0.22	0.31	88.47	88.56
20_(CB)	0.20	0.25	88.81	88.85
21_(CB)	0.20	0.25	88.81	88.85
23_(CB)	0.14	0.19	89.05	89.10
24_(CB)	0.14	0.19	89.05	89.10
25_(CB)	0.02	0.03	89.41	89.41
26_(CB)	0.02	0.03	89.41	89.41
27_(CB)	0.22	0.27	88.81	88.87
28_(CB)	0.22	0.27	88.81	88.87
30_(CB)	0.10	0.12	89.17	89.19
31_(CB)	0.10	0.12	89.17	89.19
32_(CB)	0.21	0.24	89.69	89.72
33_(CB)	0.21	0.24	89.69	89.72
34_(CB)	0.18	0.23	89.60	89.65
35_(CB)	0.18	0.23	89.60	89.65
36_(CB)	0.14	0.15	89.92	89.93
37_(CB)	0.14	0.15	89.92	89.93
40_(CB)	0.20	0.23	90.30	90.32
41_(CB)	0.20	0.23	90.30	90.32
42_(CB)	0.18	0.22	90.46	90.49
43_(CB)	0.18	0.22	90.46	90.49
44_(CB)	0.15	0.18	89.07	89.10
45_(CB)	0.15	0.18	89.07	89.10
46_(CB)	0.18	0.20	89.06	89.08
47_(CB)	0.18	0.20	89.06	89.08
48_(CB)	0.20	0.23	88.59	88.63
49_(CB)	0.20	0.23	88.59	88.63
50_(CB)	0.17	0.21	88.06	88.09
51_(CB)	0.17	0.21	88.06	88.09
52_(CB)	0.07	0.08	89.91	89.92
53_(CB)	0.19	0.24	89.85	89.91
54_(CB)	0.19	0.24	89.85	89.91
55_(CB)	0.17	0.27	87.42	87.52
57_(CB)	0.27	0.34	87.43	87.50

[1] As per PCSWMM models for the 100-year, 3-hour Chicago storm and the 100-year, 3-hour Chicago storm + 20%.

Table D-8: Major System Flow Depths 100-Year 3-Hour Chicago Peak Flow

Link Name	Transect	Max Velocity (m/s)	Max/Full Depth (m)	Depth x Velocity x 0.6m (m^2/s)
C1	18mROW-No-Sidewalk	0.170	0.24	0.02
C1_1	18mROW-Dbl-Sidewalk	0.000	0.00	0.00
C1_2	18mROW-Dbl-Sidewalk	0.000	0.00	0.00
C10	18mROWwSidewalk	0.000	0.12	0.00
C11	18mROWwSidewalk	0.000	0.15	0.00
C12	18mROW-No-Sidewalk	0.470	0.10	0.03
C13	18mROW-No-Sidewalk	0.090	0.20	0.01
C14	18mROW-No-Sidewalk	0.000	0.16	0.00
C15	18mROWwSidewalk	0.020	0.17	0.00
C16	18mROW-No-Sidewalk	0.000	0.17	0.00
C17	18mROW-No-Sidewalk	0.100	0.20	0.01
C18_2	18mROW-No-Sidewalk	0.000	0.00	0.00
C18_3	18mROWwSidewalk	0.190	0.09	0.01
C18_4	18mROWwSidewalk	0.180	0.11	0.01
C18_5	24mROW-Dbl-Sidewalk	0.720	0.06	0.03
C18_6	24mROW-Dbl-Sidewalk	0.550	0.05	0.02
C18_7	18mROW-No-Sidewalk	0.000	0.01	0.00
C18_8	24mROW-Dbl-Sidewalk	0.000	0.00	0.00
C18_9	24mROW-Dbl-Sidewalk	0.000	0.03	0.00
C19	18mROW-No-Sidewalk	0.510	0.05	0.02
C2	18mROW-No-Sidewalk	0.000	0.22	0.00
C2_1	18mROW-Dbl-Sidewalk	0.000	0.03	0.00
C2_2	18mROW-Dbl-Sidewalk	0.050	0.19	0.01
C20	24mROW-Dbl-Sidewalk	0.060	0.09	0.00
C21	24mROW-Dbl-Sidewalk	0.820	0.24	0.12
C22	24mROW-Dbl-Sidewalk	0.000	0.18	0.00
C23	18mROW-No-Sidewalk	0.280	0.15	0.03
C24	18mROW-No-Sidewalk	0.000	0.12	0.00
C25	18mROW-No-Sidewalk	0.000	0.17	0.00
C26	18mROW-No-Sidewalk	0.000	0.17	0.00
C27_1	18mROW-No-Sidewalk	0.000	0.00	0.00
C27_2	18mROW-No-Sidewalk	0.000	0.18	0.00
C28	18mROW-No-Sidewalk	0.000	0.18	0.00
C29	18mROW-No-Sidewalk	0.000	0.13	0.00
C3	18mROW-Dbl-Sidewalk	0.000	0.15	0.00
C30	18mROW-No-Sidewalk	0.040	0.13	0.00
C32	18mROW-No-Sidewalk	0.010	0.16	0.00
C33	18mROW-No-Sidewalk	0.100	0.18	0.01
C34	18mROW-No-Sidewalk	0.040	0.19	0.00
C35	18mROW-No-Sidewalk	0.000	0.16	0.00
C36	18mROW-No-Sidewalk	0.000	0.14	0.00
C37	18mROW-No-Sidewalk	0.000	0.14	0.00
C38	18mROW-No-Sidewalk	0.000	0.15	0.00
C39	18mROW-No-Sidewalk	0.000	0.15	0.00
C4_1	18mROW-Dbl-Sidewalk	0.000	0.00	0.00
C4_2	18mROW-Dbl-Sidewalk	0.000	0.00	0.00
C40	18mROW-No-Sidewalk	0.000	0.24	0.00
C41	18mROW-No-Sidewalk	0.010	0.24	0.00
C42	18mROW-No-Sidewalk	0.090	0.19	0.01
C43	18mROW-No-Sidewalk	0.000	0.18	0.00
C44	18mROW-No-Sidewalk	0.000	0.00	0.00
C45	18mROW-No-Sidewalk	0.000	0.00	0.00
C46	18mROW-No-Sidewalk	0.000	0.17	0.00
C47	18mROW-No-Sidewalk	0.010	0.17	0.00
C48	18mROW-No-Sidewalk	0.050	0.15	0.00

Table D-8: Major System Flow Depths 100-Year 3-Hour Chicago Peak Flow

Link Name	Transect	Max Velocity (m/s)	Max/Full Depth (m)	Depth x Velocity x 0.6m (m^2/s)
C49	18mROW-No-Sidewalk	0.040	0.16	0.00
C5_1	18mROW-Dbl-Sidewalk	0.000	0.00	0.00
C5_2	18mROW-Dbl-Sidewalk	0.000	0.06	0.00
C50_1	18mROWwSidewalk	0.000	0.00	0.00
C50_3	18mROWwSidewalk	0.010	0.02	0.00
C50_4	18mROWwSidewalk	0.450	0.04	0.01
C51	18mROWwSidewalk	0.090	0.15	0.01
C52	18mROWwSidewalk	0.030	0.14	0.00
C53	18mROWwSidewalk	0.040	0.14	0.00
C54	18mROWwSidewalk	0.000	0.13	0.00
C55	18mROW-No-Sidewalk	0.050	0.16	0.00
C57	18mROW-No-Sidewalk	0.070	0.16	0.01
C6_1	18mROW-Dbl-Sidewalk	0.060	0.19	0.01
C6_2	18mROW-Dbl-Sidewalk	0.080	0.23	0.01
C7	18mROW-Dbl-Sidewalk	0.560	0.03	0.01
C8	18mROW-Dbl-Sidewalk	0.140	0.06	0.01
C9	18mROWwSidewalk	0.140	0.17	0.01
	Max	**0.82**	**0.24**	**0.12**

Note: Depth and velocity calculated by PCSWMM model.

Table D-9: Major System Flow Depths 100-Year 3 Hour Chicago + 20% Peak Flow

Link Name	Transect	Max Velocity (m/s)	Max/Full Depth (m)	Depth x Velocity x 0.6m (m^2/s)
C1	18mROW-No-Sidewalk	0.180	0.30	0.03
C1_1	18mROW-Dbl-Sidewalk	0.000	0.00	0.00
C1_2	18mROW-Dbl-Sidewalk	0.000	0.00	0.00
C10	18mROWwSidewalk	0.000	0.13	0.00
C11	18mROWwSidewalk	0.000	0.19	0.00
C12	18mROW-No-Sidewalk	0.540	0.13	0.04
C13	18mROW-No-Sidewalk	0.100	0.28	0.02
C14	18mROW-No-Sidewalk	0.000	0.20	0.00
C15	18mROWwSidewalk	0.040	0.23	0.01
C16	18mROW-No-Sidewalk	0.000	0.20	0.00
C17	18mROW-No-Sidewalk	0.160	0.24	0.02
C18_2	18mROW-No-Sidewalk	0.000	0.00	0.00
C18_3	18mROWwSidewalk	0.310	0.13	0.02
C18_4	18mROWwSidewalk	0.180	0.13	0.01
C18_5	24mROW-Dbl-Sidewalk	0.750	0.07	0.03
C18_6	24mROW-Dbl-Sidewalk	0.580	0.06	0.02
C18_7	18mROW-No-Sidewalk	0.000	0.03	0.00
C18_8	24mROW-Dbl-Sidewalk	0.000	0.00	0.00
C18_9	24mROW-Dbl-Sidewalk	0.000	0.03	0.00
C19	18mROW-No-Sidewalk	0.540	0.06	0.02
C2	18mROW-No-Sidewalk	0.000	0.28	0.00
C2_1	18mROW-Dbl-Sidewalk	0.000	0.07	0.00
C2_2	18mROW-Dbl-Sidewalk	0.060	0.25	0.01
C20	24mROW-Dbl-Sidewalk	0.070	0.10	0.00
C21	24mROW-Dbl-Sidewalk	0.840	0.29	0.15
C22	24mROW-Dbl-Sidewalk	0.210	0.25	0.03
C23	18mROW-No-Sidewalk	0.280	0.19	0.03
C24	18mROW-No-Sidewalk	0.000	0.16	0.00
C25	18mROW-No-Sidewalk	0.000	0.20	0.00
C26	18mROW-No-Sidewalk	0.010	0.21	0.00
C27_1	18mROW-No-Sidewalk	0.070	0.01	0.00
C27_2	18mROW-No-Sidewalk	0.020	0.26	0.00
C28	18mROW-No-Sidewalk	0.020	0.28	0.00
C29	18mROW-No-Sidewalk	0.000	0.15	0.00
C3	18mROW-Dbl-Sidewalk	0.000	0.19	0.00
C30	18mROW-No-Sidewalk	0.090	0.18	0.01
C32	18mROW-No-Sidewalk	0.030	0.19	0.00
C33	18mROW-No-Sidewalk	0.120	0.21	0.02
C34	18mROW-No-Sidewalk	0.070	0.23	0.01
C35	18mROW-No-Sidewalk	0.110	0.22	0.01
C36	18mROW-No-Sidewalk	0.030	0.21	0.00
C37	18mROW-No-Sidewalk	0.000	0.18	0.00
C38	18mROW-No-Sidewalk	0.000	0.17	0.00
C39	18mROW-No-Sidewalk	0.080	0.19	0.01
C4_1	18mROW-Dbl-Sidewalk	0.000	0.00	0.00
C4_2	18mROW-Dbl-Sidewalk	0.000	0.00	0.00
C40	18mROW-No-Sidewalk	0.020	0.28	0.00
C41	18mROW-No-Sidewalk	0.070	0.31	0.01
C42	18mROW-No-Sidewalk	0.130	0.24	0.02
C43	18mROW-No-Sidewalk	0.030	0.22	0.00
C44	18mROW-No-Sidewalk	0.890	0.04	0.02
C45	18mROW-No-Sidewalk	0.490	0.06	0.02
C46	18mROW-No-Sidewalk	0.000	0.19	0.00
C47	18mROW-No-Sidewalk	0.060	0.22	0.01
C48	18mROW-No-Sidewalk	0.060	0.23	0.01

Table D-9: Major System Flow Depths 100-Year 3 Hour Chicago + 20% Peak Flow

Link Name	Transect	Max Velocity (m/s)	Max/Full Depth (m)	Depth x Velocity x 0.6m (m^2/s)
C49	18mROW-No-Sidewalk	0.090	0.23	0.01
C5_1	18mROW-Dbl-Sidewalk	0.000	0.00	0.00
C5_2	18mROW-Dbl-Sidewalk	0.000	0.08	0.00
C50_1	18mROWwSidewalk	0.150	0.04	0.00
C50_3	18mROWwSidewalk	0.360	0.05	0.01
C50_4	18mROWwSidewalk	0.490	0.07	0.02
C51	18mROWwSidewalk	0.130	0.18	0.01
C52	18mROWwSidewalk	0.030	0.15	0.00
C53	18mROWwSidewalk	0.040	0.18	0.00
C54	18mROWwSidewalk	0.000	0.16	0.00
C55	18mROW-No-Sidewalk	0.080	0.26	0.01
C57	18mROW-No-Sidewalk	0.070	0.24	0.01
C6_1	18mROW-Dbl-Sidewalk	0.080	0.23	0.01
C6_2	18mROW-Dbl-Sidewalk	0.100	0.27	0.02
C7	18mROW-Dbl-Sidewalk	0.700	0.08	0.03
C8	18mROW-Dbl-Sidewalk	0.350	0.10	0.02
C9	18mROWwSidewalk	0.160	0.19	0.02
	Max	**0.89**	**0.31**	**0.15**

Note: Depth and velocity calculated by PCSWMM model.

Table D-10: Rear Yard Ponding Depths for the 100-Year Chicago Storm

Catch Basin ID	Depth (m)	Catch Basin ID	Depth (cm)
1_(RYCB)	0.00	Structure_-_(18)_(RYCB)	0.00
22_(RYCB)	0.00	TEE_1_(RYCB)	0.20
29_(RYCB)	0.00	TEE_10_(RYCB)	0.00
38_(RYCB)	0.00	TEE_11_(RYCB)	0.00
39_(RYCB)	0.00	TEE_12_(RYCB)	0.25
ELB_1_(RYCB)	0.00	TEE_13_(RYCB)	0.14
ELB_10_(RYCB)	0.01	TEE_14_(RYCB)	0.00
ELB_11_(RYCB)	0.05	TEE_15_(RYCB)	0.00
ELB_12_(RYCB)	0.01	TEE_16_(RYCB)	0.00
ELB_13_(RYCB)	0.01	TEE_17_(RYCB)	0.00
ELB_14_(RYCB)	0.00	TEE_18_(RYCB)	0.00
ELB_15_(RYCB)	0.01	TEE_19_(RYCB)	0.02
ELB_16_(RYCB)	0.03	TEE_2_(RYCB)	0.16
ELB_17_(RYCB)	0.00	TEE_20_(RYCB)	0.11
ELB_18_(RYCB)	0.03	TEE_21_(RYCB)	0.12
ELB_19_(RYCB)	0.09	TEE_22_(RYCB)	0.00
ELB_2_(RYCB)	0.18	TEE_23_(RYCB)	0.09
ELB_21_(RYCB)	0.00	TEE_24_(RYCB)	0.00
ELB_22_(RYCB)	0.02	TEE_25_(RYCB)	0.00
ELB_23_(RYCB)	0.21	TEE_26_(RYCB)	0.19
ELB_24_(RYCB)	0.00	TEE_27_(RYCB)	0.27
ELB_25_(RYCB)	0.00	TEE_28_(RYCB)	0.02
ELB_3_(RYCB)	0.08	TEE_29_(RYCB)	0.01
ELB_4_(RYCB)	0.13	TEE_3_(RYCB)	0.00
ELB_5_(RYCB)	0.00	TEE_30_(RYCB)	0.04
ELB_7_(RYCB)	0.04	TEE_31_(RYCB)	0.12
ELB_8_(RYCB)	0.00	TEE_32_(RYCB)	0.04
ELB_9_(RYCB)	0.09	TEE_33_(RYCB)	0.00
RYCB_1_(RYCB)	0.22	TEE_34_(RYCB)	0.13
RYCB_10_(RYCB)	0.00	TEE_35_(RYCB)	0.02
RYCB_11_(RYCB)	0.00	TEE_36_(RYCB)	0.00
RYCB_12_(RYCB)	0.21	TEE_37_(RYCB)	0.00
RYCB_13_(RYCB)	0.00	TEE_38_(RYCB)	0.00
RYCB_14_(RYCB)	0.00	TEE_39_(RYCB)	0.02
RYCB_15_(RYCB)	0.00	TEE_4_(RYCB)	0.00
RYCB_18_(RYCB)	0.00	TEE_40_(RYCB)	0.00
RYCB_2_(RYCB)	0.30	TEE_41_(RYCB)	0.00
RYCB_3_(RYCB)	0.00	TEE_42_(RYCB)	0.00
RYCB_4_(RYCB)	0.22	TEE_43_(RYCB)	0.00
RYCB_5_(RYCB)	0.00	TEE_44_(RYCB)	0.00
RYCB_6_(RYCB)	0.00	TEE_5_(RYCB)	0.00
RYCB_7_(RYCB)	0.00	TEE_6_(RYCB)	0.05
RYCB_8_(RYCB)	0.28	TEE_7_(RYCB)	0.24
RYCB_9_(RYCB)	0.08	TEE_8_(RYCB)	0.23
StartNullStruct2	0.00	TEE_9_(RYCB)	0.17

Note: Depth calculated as per PCSWMM model

Table D-11: Rational Method Calculations

Name	CB	Area (ha)	Imperv. (%)	C	Tc (mins)	Minor System Capture	Intensity (mm/hr)	Design Flow - Calculated (1) (L/s)	Design Flow - PCSWMM (2) (L/s)	Difference (1) - (2) (L/s)	Theortical Minimum ICD	Applied ICD Size
A45ii	02_(CB)	0.075	71.4	0.70	10	2-Year	76.81	11	10	1	0.083	0.094
B4ii	02_(CB)	0.047	28.6	0.40	10	2-Year	76.81	4	0	4	0.083	0.094
A45i	03_(CB)	0.168	71.4	0.70	10	2-Year	76.81	25	30	-5	0.102	0.102
A46ii	04_(CB)	0.136	71.4	0.70	10	2-Year	76.81	20	20	0	0.094	0.094
B4iii	04_(CB)	0.008	28.6	0.40	10	2-Year	76.81	1	0	1	0.094	0.094
A46i	05_(CB)	0.157	71.4	0.70	10	2-Year	76.81	23	20	3	0.094	0.094
A50	06_(CB)	0.066	71.4	0.70	10	2-Year	76.81	10	10	0	0.083	0.127
A42i	08_(CB)	0.146	71.4	0.70	10	2-Year	76.81	22	20	2	0.094	0.102
A42ii	09_(CB)	0.083	71.4	0.70	10	2-Year	76.81	12	10	2	0.083	0.094
A39i	10_(CB)	0.214	71.4	0.70	10	2-Year	76.81	32	30	2	0.108	0.108
A39ii	11_(CB)	0.074	71.4	0.70	10	2-Year	76.81	11	10	1	0.083	0.127
A34ii	12_(CB)	0.276	71.4	0.70	10	2-Year	76.81	41	40	1	0.127	0.127
A34i	13_(CB)	0.212	71.4	0.70	10	2-Year	76.81	32	30	2	0.108	0.127
A33i	14_(CB)	0.110	71.4	0.70	10	2-Year	76.81	16	20	-4	0.083	0.094
A33ii	15_(CB)	0.157	71.4	0.70	10	2-Year	76.81	23	20	3	0.094	0.094
A32ii	16_(CB)	0.082	71.4	0.70	10	2-Year	76.81	12	10	2	0.083	0.083
A32i	17_(CB)	0.155	71.4	0.70	10	2-Year	76.81	23	20	3	0.094	0.094
A24i	18_(CB)	0.110	71.4	0.70	10	2-Year	76.81	16	20	-4	0.083	0.152
A24ii	19_(CB)	0.237	71.4	0.70	10	2-Year	76.81	35	40	-5	0.127	0.152
A20ii	20_(CB)	0.206	71.4	0.70	10	2-Year	76.81	31	30	1	0.108	0.108
A20i	21_(CB)	0.195	71.4	0.70	10	2-Year	76.81	29	30	-1	0.102	0.108
A18i	23_(CB)	0.189	71.4	0.70	10	5-Year	104.19	38	40	-2	0.127	0.127
A17ii	24_(CB)	0.093	71.4	0.70	10	5-Year	104.19	19	20	-1	0.083	0.127
A16ii	25_(CB)	0.067	71.4	0.70	10	5-Year	104.19	14	10	4	0.083	0.250
A16i	26_(CB)	0.060	71.4	0.70	10	5-Year	104.19	12	10	2	0.083	0.250
A15ii	27_(CB)	0.274	71.4	0.70	10	5-Year	104.19	56	60	-4	0.152	0.152
A15i	28_(CB)	0.248	71.4	0.70	10	5-Year	104.19	50	60	-10	0.152	0.152
A12i	30_(CB)	0.194	71.4	0.70	10	5-Year	104.19	39	40	-1	0.127	0.200
A12ii	31_(CB)	0.090	71.4	0.70	10	5-Year	104.19	18	20	-2	0.083	0.200
A9i	32_(CB)	0.188	71.4	0.70	10	2-Year	76.81	28	30	-2	0.102	0.127
A9ii	33_(CB)	0.067	71.4	0.70	10	2-Year	76.81	10	10	0	0.083	0.152
A7ii	34_(CB)	0.282	71.4	0.70	10	2-Year	76.81	42	40	2	0.127	0.127
A7i	35_(CB)	0.228	71.4	0.70	10	2-Year	76.81	34	30	4	0.127	0.127
A5i	36_(CB)	0.102	71.4	0.70	10	2-Year	76.81	15	20	-5	0.083	0.108
A5ii	37_(CB)	0.260	71.4	0.70	10	2-Year	76.81	39	40	-1	0.127	0.127
A2i	40_(CB)	0.120	71.4	0.70	10	2-Year	76.81	18	20	-2	0.102	0.127
B3ii	40_(CB)	0.046	85.7	0.80	10	2-Year	76.81	8	10	-2	0.102	0.127
A2ii	41_(CB)	0.118	71.4	0.70	10	2-Year	76.81	18	20	-2	0.127	0.127
B1ii	41_(CB)	0.123	85.7	0.80	10	2-Year	76.81	21	20	1	0.127	0.127
A1i	42_(CB)	0.157	71.4	0.70	10	2-Year	76.81	23	20	3	0.094	0.102
A1ii	43_(CB)	0.202	71.4	0.70	10	2-Year	76.81	30	30	0	0.108	0.108
A26ii	44_(CB)	0.172	71.4	0.70	10	2-Year	76.81	26	30	-4	0.102	0.102
A26i	45_(CB)	0.060	71.4	0.70	10	2-Year	76.81	9	10	-1	0.083	0.083
A27ii	46_(CB)	0.181	71.4	0.70	10	2-Year	76.81	27	30	-3	0.102	0.102
A27i	47_(CB)	0.088	71.4	0.70	10	2-Year	76.81	13	10	3	0.083	0.094
A28ii	48_(CB)	0.142	71.4	0.70	10	2-Year	76.81	21	20	1	0.094	0.094
A28i	49_(CB)	0.143	71.4	0.70	10	2-Year	76.81	21	20	1	0.094	0.094
A35ii	50_(CB)	0.203	71.4	0.70	10	2-Year	76.81	30	30	0	0.108	0.127
A35i	51_(CB)	0.228	71.4	0.70	10	2-Year	76.81	34	30	4	0.127	0.127
A4	52_(CB)	0.092	71.4	0.70	10	2-Year	76.81	14	10	4	0.083	0.178
A8i	53_(CB)	0.220	71.4	0.70	10	2-Year	76.81	33	30	3	0.108	0.127
A8ii	54_(CB)	0.190	71.4	0.70	10	2-Year	76.81	28	30	-2	0.102	0.127
A48	55_(CB)	0.205	71.4	0.70	10	2-Year	76.81	31	30	1	0.108	0.127
A51	57_(CB)	0.186	71.4	0.70	10	2-Year	76.81	28	30	-2	0.102	0.127
A49	RYCB-01	0.074	50	0.55	10	2-Year	76.81	9	10	-1	0.083	0.127
A43	RYCB-02	0.236	50	0.55	10	2-Year	76.81	28	10	18	0.083	0.127
A44	RYCB-03	0.199	50	0.55	10	2-Year	76.81	23	10	13	0.083	0.152
A47	RYCB-04	0.136	50	0.55	10	2-Year	76.81	16	10	6	0.083	0.152
A21	RYCB-07	0.325	50	0.55	10	2-Year	76.81	38	20	18	-	-
A23	RYCB-10	0.169	50	0.55	10	2-Year	76.81	20	10	10	0.083	0.178
A14	RYCB-10	0.319	42.9	0.50	10	2-Year	76.81	34	10	24	0.083	0.178
A36	RYCB-18	0.294	50	0.55	10	2-Year	76.81	35	20	15	-	-
A38	RYCB-18	0.239	50	0.55	10	2-Year	76.81	28	20	8	-	-
A19	RYCB-22	0.190	42.9	0.50	10	2-Year	76.81	20	10	10	0.083	0.152
A17	RYCB-29	0.091	42.9	0.50	10	2-Year	76.81	10	10	0	0.083	0.152
A6	RYCB-38	0.131	42.9	0.50	10	2-Year	76.81	14	10	4	0.083	0.152
A3	RYCB-39	0.154	42.9	0.50	10	2-Year	76.81	16	10	6	0.083	0.152

Notes: All applied ICD sizes are equal or greater than the theoretically calculated ICD sizes.
-RYCB-06 is not included because it was designed for the 100-year level of service and therefore does not require an ICD,
-RYCB-07 and RYCB-18 are both direct STM connections and therefore do not require ICD's.

Table D-12: Time Series for Downstream Boundary Condition at STM-111

Time	Depth (m)								
	2-Yr 3-Hr Chicago	5-Yr 3-Hr Chicago	10-Yr 3-Hr Chicago	100-Yr 3-Hr Chicago	100-Yr 24-Hr SCS	100-Yr 3-Hr Chi + 20%	4-Aug-88	8-Aug-96	1-Jul-79
0:00	80.57	80.57	80.57	80.57	80.57	80.57	80.57	80.57	80.57
0:05	80.57	80.57	80.57	80.57	80.57	80.57	80.57	80.57	80.57
0:10	80.57	80.57	80.57	80.57	80.57	80.57	80.57	80.57	80.57
0:15	80.57	80.57	80.57	80.57	80.57	80.58	80.57	80.64	80.57
0:20	80.57	80.57	80.57	80.60	80.57	80.63	80.57	80.75	80.58
0:25	80.57	80.58	80.59	80.66	80.57	80.70	80.57	80.84	80.62
0:30	80.58	80.62	80.64	80.72	80.57	80.78	80.78	80.97	80.68
0:35	80.61	80.67	80.70	80.79	80.57	80.94	81.04	80.95	80.81
0:40	80.66	80.73	80.78	80.87	80.57	81.05	81.42	80.89	81.02
0:45	80.73	80.86	80.94	80.96	80.57	81.15	81.36	80.87	81.28
0:50	80.87	81.02	81.07	81.07	80.57	81.29	81.28	80.89	81.39
0:55	81.10	81.22	81.28	81.22	80.57	81.52	81.17	81.00	81.42
1:00	81.37	81.52	81.60	81.39	80.57	81.80	81.03	81.06	81.44
1:05	81.64	81.85	81.90	81.51	80.57	82.06	80.96	81.06	81.45
1:10	81.61	81.88	81.98	81.56	80.57	82.26	80.98	81.02	81.48
1:15	81.45	81.72	81.86	81.60	80.57	82.29	81.13	81.04	81.54
1:20	81.32	81.52	81.72	81.72	80.57	82.42	81.25	81.25	81.63
1:25	81.21	81.39	81.63	81.91	80.57	82.53	81.28	81.59	81.75
1:30	81.14	81.36	81.57	82.12	80.58	82.62	81.30	81.82	81.91
1:35	81.10	81.40	81.69	82.31	80.59	82.84	81.56	81.95	82.05
1:40	81.09	81.48	81.75	82.44	80.60	82.92	81.78	81.89	82.22
1:45	81.11	81.54	81.86	82.50	80.61	83.07	81.78	81.71	82.41
1:50	81.14	81.61	81.90	82.57	80.62	83.06	81.81	81.61	82.59
1:55	81.18	81.66	81.97	82.63	80.63	83.09	81.96	81.68	82.74
2:00	81.21	81.70	81.99	82.69	80.64	83.10	82.18	81.77	82.90
2:05	81.25	81.74	82.04	82.71	80.67	83.15	82.48	81.85	83.01
2:10	81.27	81.77	82.05	82.74	80.71	83.15	82.71	81.90	83.02
2:15	81.30	81.80	82.09	82.76	80.72	83.17	82.75	81.94	83.03
2:20	81.32	81.82	82.10	82.78	80.73	83.16	82.75	81.97	83.08
2:25	81.34	81.84	82.13	82.79	80.73	83.18	82.77	81.99	83.11
2:30	81.36	81.86	82.13	82.80	80.73	83.16	82.81	82.00	83.12
2:35	81.38	81.88	82.16	82.80	80.74	83.17	82.87	82.02	83.12
2:40	81.39	81.89	82.16	82.81	80.74	83.15	82.89	82.03	83.12
2:45	81.41	81.90	82.18	82.81	80.74	83.16	82.88	82.04	83.12
2:50	81.42	81.92	82.18	82.81	80.74	83.14	82.88	82.05	83.11
2:55	81.43	81.93	82.20	82.81	80.74	83.14	82.89	82.07	83.10
3:00	81.44	81.94	82.20	82.82	80.74	83.12	82.89	82.16	83.09
3:05	81.45	81.94	82.22	82.81	80.74	83.12	82.90	82.34	83.08
3:10	81.46	81.95	82.22	82.81	80.74	83.10	82.90	82.47	83.07
3:15	81.47	81.96	82.23	82.81	80.74	83.09	82.92	82.58	83.06
3:20	81.48	81.97	82.23	82.81	80.74	83.09	82.92	82.66	83.05
3:25	81.49	81.97	82.23	82.80	80.74	83.07	82.90	82.67	83.03
3:30	81.49	81.98	82.23	82.79	80.74	83.05	82.90	82.69	83.02
3:35	81.50	81.98	82.24	82.79	80.74	83.04	82.91	82.73	83.00
3:40	81.50	81.98	82.24	82.78	80.74	83.03	82.90	82.76	82.99
3:45	81.51	81.98	82.24	82.77	80.74	83.01	82.88	82.79	82.97
3:50	81.51	81.99	82.24	82.76	80.74	82.99	82.87	82.80	82.96
3:55	81.52	81.98	82.24	82.76	80.74	82.98	82.88	82.81	82.94
4:00	81.52	81.99	82.24	82.75	80.74	82.97	82.86	82.81	82.93
4:05	81.52	81.99	82.24	82.74	80.74	82.96	82.85	82.81	82.92
4:10	81.52	81.99	82.24	82.73	80.74	82.94	82.84	82.81	82.90
4:15	81.53	81.99	82.24	82.73	80.74	82.93	82.83	82.81	82.89
4:20	81.53	81.99	82.24	82.72	80.74	82.92	82.82	82.81	82.88
4:25	81.53	81.99	82.24	82.71	80.75	82.91	82.81	82.80	82.86
4:30	81.53	81.99	82.23	82.70	80.75	82.90	82.80	82.80	82.85
4:35	81.53	81.99	82.24	82.70	80.75	82.89	82.79	82.79	82.84
4:40	81.53	81.99	82.23	82.69	80.75	82.88	82.78	82.78	82.83
4:45	81.53	81.98	82.23	82.69	80.76	82.87	82.77	82.77	82.82
4:50	81.53	81.99	82.23	82.68	80.76	82.85	82.76	82.77	82.81
4:55	81.53	81.98	82.23	82.67	80.76	82.85	82.76	82.76	82.79
5:00	81.53	81.99	82.22	82.67	80.76	82.84	82.74	82.75	82.78
5:05	81.53	81.98	82.22	82.66	80.76	82.83	82.74	82.74	82.77
5:10	81.53	81.98	82.22	82.65	80.76	82.82	82.74	82.73	82.76
5:15	81.53	81.98	82.22	82.65	80.76	82.81	82.74	82.73	82.75
5:20	81.53	81.98	82.22	82.64	80.76	82.80	82.73	82.72	82.74
5:25	81.53	81.98	82.22	82.64	80.76	82.79	82.73	82.71	82.74
5:30	81.53	81.98	82.21	82.63	80.76	82.78	82.73	82.70	82.73
5:35	81.53	81.97	82.21	82.62	80.76	82.77	82.73	82.69	82.72
5:40	81.53	81.98	82.21	82.62	80.76	82.77	82.72	82.68	82.71
5:45	81.53	81.97	82.21	82.62	80.76	82.76	82.72	82.67	82.70
5:50	81.53	81.97	82.20	82.61	80.76	82.75	82.72	82.67	82.69
5:55	81.53	81.97	82.20	82.60	80.76	82.74	82.71	82.66	82.68
6:00	81.53	81.97	82.20	82.60	80.76	82.74	82.70	82.65	82.67
6:05	81.53	81.96	82.20	82.60	80.76	82.73	82.70	82.64	82.67

6:10	81.53	81.97	82.20	82.59	80.76	82.72	82.69	82.63	82.66
6:15	81.53	81.96	82.19	82.59	80.76	82.71	82.69	82.63	82.65
6:20	81.53	81.96	82.19	82.58	80.76	82.71	82.68	82.62	82.64
6:25	81.52	81.96	82.19	82.58	80.76	82.70	82.67	82.61	82.64
6:30	81.52	81.96	82.19	82.57	80.76	82.69	82.67	82.60	82.63
6:35	81.52	81.96	82.19	82.57	80.76	82.69	82.66	82.60	82.63
6:40	81.52	81.96	82.18	82.56	80.77	82.68	82.65	82.59	82.62
6:45	81.52	81.95	82.18	82.56	80.77	82.68	82.64	82.58	82.61
6:50	81.52	81.95	82.18	82.56	80.77	82.67	82.64	82.58	82.60
6:55	81.52	81.95	82.18	82.55	80.77	82.66	82.63	82.57	82.60
7:00	81.52	81.95	82.18	82.55	80.77	82.66	82.63	82.56	82.59
7:05	81.52	81.94	82.17	82.54	80.77	82.65	82.62	82.56	82.59
7:10	81.51	81.95	82.17	82.54	80.77	82.65	82.61	82.55	82.58
7:15	81.51	81.94	82.17	82.54	80.77	82.64	82.61	82.54	82.58
7:20	81.51	81.94	82.17	82.53	80.77	82.64	82.60	82.54	82.57
7:25	81.51	81.94	82.17	82.53	80.78	82.63	82.60	82.53	82.56
7:30	81.51	81.94	82.16	82.53	80.78	82.63	82.59	82.53	82.56
7:35	81.51	81.93	82.16	82.52	80.78	82.62	82.59	82.52	82.55
7:40	81.51	81.93	82.16	82.52	80.78	82.62	82.58	82.52	82.55
7:45	81.51	81.93	82.16	82.52	80.78	82.62	82.57	82.51	82.54
7:50	81.51	81.93	82.15	82.51	80.78	82.61	82.57	82.50	82.54
7:55	81.50	81.93	82.15	82.51	80.78	82.61	82.57	82.50	82.53
8:00	81.50	81.93	82.15	82.51	80.78	82.60	82.56	82.49	82.53
8:05	81.50	81.92	82.15	82.50	80.79	82.60	82.56	82.49	82.52
8:10	81.50	81.92	82.15	82.50	80.79	82.59	82.55	82.48	82.52
8:15	81.50	81.92	82.15	82.50	80.79	82.59	82.55	82.48	82.51
8:20	81.50	81.92	82.14	82.50	80.79	82.58	82.54	82.47	82.51
8:25	81.50	81.92	82.14	82.49	80.80	82.58	82.54	82.47	82.51
8:30	81.50	81.92	82.14	82.49	80.80	82.58	82.53	82.46	82.50
8:35	81.49	81.91	82.14	82.49	80.80	82.57	82.53	82.46	82.50
8:40	81.49	81.91	82.13	82.48	80.80	82.57	82.52	82.45	82.49
8:45	81.49	81.91	82.13	82.48	80.80	82.57	82.52	82.45	82.49
8:50	81.49	81.91	82.13	82.48	80.81	82.56	82.51	82.44	82.48
8:55	81.49	81.91	82.13	82.47	80.81	82.56	82.51	82.44	82.48
9:00	81.49	81.91	82.13	82.47	80.81	82.56	82.51	82.43	82.48
9:05	81.49	81.90	82.12	82.47	80.81	82.55	82.51	82.43	82.47
9:10	81.48	81.90	82.12	82.47	80.81	82.55	82.50	82.42	82.47
9:15	81.48	81.90	82.12	82.46	80.81	82.55	82.50	82.42	82.47
9:20	81.48	81.90	82.12	82.46	80.82	82.54	82.49	82.42	82.46
9:25	81.48	81.90	82.12	82.46	80.82	82.54	82.49	82.41	82.46
9:30	81.48	81.90	82.11	82.46	80.82	82.54	82.48	82.41	82.45
9:35	81.48	81.89	82.11	82.45	80.83	82.53	82.48	82.40	82.45
9:40	81.48	81.89	82.11	82.45	80.83	82.53	82.48	82.40	82.45
9:45	81.48	81.89	82.11	82.45	80.83	82.53	82.48	82.39	82.44
9:50	81.47	81.89	82.11	82.45	80.84	82.52	82.47	82.39	82.44
9:55	81.47	81.89	82.10	82.44	80.84	82.52	82.47	82.39	82.44
10:00	81.47	81.88	82.10	82.44	80.84	82.52	82.46	82.38	82.43
10:05	81.47	81.88	82.10	82.44	80.85	82.52	82.46	82.38	82.43
10:10	81.47	81.88	82.10	82.44	80.85	82.51	82.46	82.37	82.43
10:15	81.47	81.88	82.10	82.44	80.86	82.51	82.46	82.37	82.42
10:20	81.47	81.88	82.09	82.43	80.87	82.51	82.45	82.37	82.42
10:25	81.46	81.88	82.09	82.43	80.88	82.51	82.45	82.36	82.42
10:30	81.46	81.88	82.09	82.43	80.88	82.50	82.45	82.36	82.41
10:35	81.46	81.87	82.09	82.43	80.89	82.50	82.44	82.35	82.41
10:40	81.46	81.87	82.09	82.43	80.90	82.50	82.44	82.35	82.41
10:45	81.46	81.87	82.09	82.42	80.91	82.50	82.44	82.35	82.41
10:50	81.46	81.87	82.08	82.42	80.93	82.49	82.44	82.34	82.40
10:55	81.46	81.87	82.08	82.42	80.94	82.49	82.43	82.34	82.40
11:00	81.45	81.86	82.08	82.42	80.95	82.49	82.43	82.34	82.40
11:05	81.45	81.86	82.08	82.41	80.97	82.49	82.43	82.33	82.39
11:10	81.45	81.86	82.07	82.41	80.98	82.48	82.43	82.33	82.39
11:15	81.45	81.86	82.07	82.41	81.00	82.48	82.42	82.32	82.39
11:20	81.45	81.86	82.07	82.41	81.04	82.48	82.42	82.32	82.38
11:25	81.45	81.85	82.07	82.41	81.06	82.48	82.42	82.32	82.38
11:30	81.45	81.85	82.07	82.41	81.07	82.48	82.41	82.31	82.38
11:35	81.44	81.85	82.07	82.40	81.11	82.47	82.41	82.31	82.38
11:40	81.44	81.85	82.06	82.40	81.19	82.47	82.41	82.31	82.37
11:45	81.44	81.85	82.06	82.40	81.39	82.47	82.40	82.30	82.37
11:50	81.44	81.85	82.06	82.40	81.64	82.47	82.40	82.30	82.37
11:55	81.44	81.85	82.06	82.40	81.87	82.46	82.40	82.29	82.36
12:00	81.44	81.84	82.06	82.39	82.06	82.46	82.40	82.29	82.36
12:05	81.44	81.84	82.05	82.39	82.27	82.46	82.39	82.29	82.36
12:10	81.43	81.84	82.05	82.39	82.49	82.46	82.39	82.28	82.36
12:15	81.43	81.84	82.05	82.39	82.58	82.46	82.39	82.28	82.35
12:20	81.43	81.84	82.05	82.39	82.69	82.46	82.39	82.28	82.35
12:25	81.43	81.84	82.05	82.39	82.79	82.45	82.39	82.27	82.35
12:30	81.43	81.83	82.05	82.38	82.82	82.45	82.38	82.27	82.35
12:35	81.43	81.83	82.04	82.38	82.86	82.45	82.38	82.27	82.34
12:40	81.43	81.83	82.04	82.38	82.90	82.45	82.38	82.26	82.34
12:45	81.42	81.83	82.04	82.38	82.93	82.45	82.38	82.26	82.34
12:50	81.42	81.83	82.04	82.38	82.97	82.45	82.38	82.26	82.33

12:55	81.42	81.83	82.04	82.37	82.98	82.44	82.37	82.25	82.33
13:00	81.42	81.82	82.03	82.37	82.99	82.44	82.37	82.25	82.33
13:05	81.42	81.82	82.03	82.37	82.99	82.44	82.37	82.25	82.33
13:10	81.42	81.82	82.03	82.37	83.00	82.44	82.37	82.24	82.32
13:15	81.42	81.82	82.03	82.37	82.99	82.44	82.36	82.24	82.32
13:20	81.41	81.82	82.03	82.37	83.00	82.44	82.36	82.24	82.32
13:25	81.41	81.82	82.03	82.36	82.99	82.43	82.36	82.23	82.32
13:30	81.41	81.81	82.02	82.36	82.99	82.43	82.36	82.23	82.31
13:35	81.41	81.81	82.02	82.36	82.98	82.43	82.36	82.23	82.31
13:40	81.41	81.81	82.02	82.36	82.98	82.43	82.35	82.22	82.31
13:45	81.41	81.81	82.02	82.36	82.97	82.43	82.35	82.22	82.31
13:50	81.41	81.81	82.02	82.36	82.97	82.43	82.35	82.22	82.30
13:55	81.40	81.81	82.01	82.35	82.96	82.42	82.35	82.21	82.30
14:00	81.40	81.80	82.01	82.35	82.96	82.42	82.35	82.21	82.30
14:05	81.40	81.80	82.01	82.35	82.95	82.42	82.34	82.21	82.30
14:10	81.40	81.80	82.01	82.35	82.95	82.42	82.34	82.20	82.29
14:15	81.40	81.80	82.01	82.35	82.94	82.42	82.34	82.20	82.29
14:20	81.40	81.80	82.01	82.35	82.94	82.42	82.34	82.20	82.29
14:25	81.40	81.80	82.00	82.34	82.93	82.41	82.33	82.19	82.29
14:30	81.39	81.79	82.00	82.34	82.92	82.41	82.33	82.19	82.28
14:35	81.39	81.79	82.00	82.34	82.91	82.41	82.33	82.19	82.28
14:40	81.39	81.79	82.00	82.34	82.91	82.41	82.33	82.18	82.28
14:45	81.39	81.79	82.00	82.34	82.90	82.41	82.33	82.18	82.28
14:50	81.39	81.79	82.00	82.34	82.90	82.41	82.33	82.18	82.27
14:55	81.39	81.79	81.99	82.33	82.89	82.40	82.32	82.18	82.27
15:00	81.38	81.78	81.99	82.33	82.89	82.41	82.32	82.17	82.27
15:05	81.38	81.78	81.99	82.33	82.88	82.40	82.32	82.17	82.27
15:10	81.38	81.78	81.99	82.33	82.87	82.40	82.32	82.17	82.26
15:15	81.38	81.78	81.99	82.33	82.86	82.40	82.31	82.16	82.26
15:20	81.38	81.78	81.99	82.33	82.86	82.40	82.31	82.16	82.26
15:25	81.38	81.78	81.98	82.32	82.85	82.40	82.31	82.16	82.26
15:30	81.38	81.77	81.98	82.32	82.85	82.40	82.31	82.15	82.25
15:35	81.37	81.77	81.98	82.32	82.84	82.39	82.31	82.15	82.25
15:40	81.37	81.77	81.98	82.32	82.84	82.39	82.31	82.15	82.25
15:45	81.37	81.77	81.98	82.32	82.83	82.39	82.30	82.14	82.25
15:50	81.37	81.77	81.98	82.32	82.83	82.39	82.30	82.14	82.25
15:55	81.37	81.77	81.97	82.31	82.82	82.39	82.30	82.14	82.24
16:00	81.37	81.77	81.97	82.31	82.82	82.39	82.30	82.14	82.24
16:05	81.37	81.76	81.97	82.31	82.81	82.39	82.30	82.13	82.24
16:10	81.36	81.76	81.97	82.31	82.81	82.39	82.29	82.13	82.24
16:15	81.36	81.76	81.97	82.31	82.80	82.38	82.29	82.13	82.23
16:20	81.36	81.76	81.97	82.31	82.80	82.38	82.29	82.12	82.23
16:25	81.36	81.76	81.96	82.31	82.80	82.38	82.29	82.12	82.23
16:30	81.36	81.76	81.96	82.30	82.79	82.38	82.29	82.12	82.23
16:35	81.36	81.75	81.96	82.30	82.78	82.38	82.29	82.11	82.22
16:40	81.36	81.75	81.96	82.30	82.78	82.38	82.28	82.11	82.22
16:45	81.35	81.75	81.96	82.30	82.77	82.38	82.28	82.11	82.22
16:50	81.35	81.75	81.96	82.30	82.77	82.38	82.28	82.11	82.22
16:55	81.35	81.75	81.95	82.30	82.76	82.37	82.28	82.10	82.22
17:00	81.35	81.75	81.95	82.29	82.76	82.37	82.28	82.10	82.21
17:05	81.35	81.75	81.95	82.29	82.76	82.37	82.27	82.10	82.21
17:10	81.35	81.74	81.95	82.29	82.75	82.37	82.27	82.09	82.21
17:15	81.35	81.74	81.95	82.29	82.75	82.37	82.27	82.09	82.21

17:20	81.34	81.74	81.95	82.29	82.74	82.37	82.27	82.09	82.21
17:25	81.34	81.74	81.95	82.29	82.74	82.37	82.27	82.09	82.20
17:30	81.34	81.74	81.94	82.29	82.74	82.37	82.27	82.08	82.20
17:35	81.34	81.74	81.94	82.28	82.73	82.36	82.26	82.08	82.20
17:40	81.34	81.73	81.94	82.28	82.73	82.36	82.26	82.08	82.20
17:45	81.34	81.73	81.94	82.28	82.72	82.36	82.26	82.07	82.19
17:50	81.33	81.73	81.94	82.28	82.72	82.36	82.26	82.07	82.19
17:55	81.33	81.73	81.94	82.28	82.71	82.36	82.26	82.07	82.19
18:00	81.33	81.73	81.94	82.28	82.71	82.36	82.26	82.07	82.19
18:05	81.33	81.73	81.93	82.28	82.71	82.36	82.25	82.06	82.19
18:10	81.33	81.73	81.93	82.27	82.70	82.36	82.25	82.06	82.18
18:15	81.33	81.72	81.93	82.27	82.70	82.35	82.25	82.06	82.18
18:20	81.33	81.72	81.93	82.27	82.70	82.35	82.25	82.06	82.18
18:25	81.32	81.72	81.93	82.27	82.69	82.35	82.25	82.05	82.18
18:30	81.32	81.72	81.93	82.27	82.69	82.35	82.25	82.05	82.18
18:35	81.32	81.72	81.92	82.27	82.69	82.35	82.24	82.05	82.17
18:40	81.32	81.72	81.92	82.27	82.69	82.35	82.24	82.04	82.17
18:45	81.32	81.72	81.92	82.26	82.68	82.35	82.24	82.04	82.17
18:50	81.32	81.71	81.92	82.26	82.68	82.35	82.24	82.04	82.17
18:55	81.32	81.71	81.92	82.26	82.68	82.34	82.24	82.04	82.16
19:00	81.31	81.71	81.92	82.26	82.67	82.34	82.24	82.03	82.16
19:05	81.31	81.71	81.92	82.26	82.67	82.34	82.23	82.03	82.16
19:10	81.31	81.71	81.91	82.26	82.67	82.34	82.23	82.03	82.16
19:15	81.31	81.71	81.91	82.25	82.66	82.34	82.23	82.03	82.16
19:20	81.31	81.71	81.91	82.25	82.66	82.34	82.23	82.02	82.15
19:25	81.31	81.70	81.91	82.25	82.66	82.34	82.23	82.02	82.15
19:30	81.30	81.70	81.91	82.25	82.66	82.34	82.23	82.02	82.15
19:35	81.30	81.70	81.91	82.25	82.65	82.33	82.22	82.02	82.15
19:40	81.30	81.70	81.91	82.25	82.65	82.33	82.22	82.01	82.15
19:45	81.30	81.70	81.90	82.25	82.65	82.33	82.22	82.01	82.14
19:50	81.30	81.70	81.90	82.24	82.65	82.33	82.22	82.01	82.14
19:55	81.30	81.70	81.90	82.24	82.65	82.33	82.22	82.01	82.14
20:00	81.30	81.69	81.90	82.24	82.64	82.33	82.22	82.00	82.14
20:05	81.29	81.69	81.90	82.24	82.64	82.33	82.21	82.00	82.14
20:10	81.29	81.69	81.90	82.24	82.64	82.33	82.21	82.00	82.14
20:15	81.29	81.69	81.90	82.24	82.64	82.33	82.21	82.00	82.13
20:20	81.29	81.69	81.90	82.24	82.64	82.32	82.21	81.99	82.13
20:25	81.29	81.69	81.89	82.23	82.63	82.32	82.21	81.99	82.13
20:30	81.29	81.68	81.89	82.23	82.63	82.32	82.21	81.99	82.13
20:35	81.29	81.68	81.89	82.23	82.63	82.32	82.21	81.99	82.13
20:40	81.28	81.68	81.89	82.23	82.63	82.32	82.21	81.98	82.12
20:45	81.28	81.68	81.89	82.23	82.62	82.32	82.20	81.98	82.12
20:50	81.28	81.68	81.89	82.23	82.62	82.32	82.20	81.98	82.12
20:55	81.28	81.68	81.89	82.23	82.62	82.32	82.20	81.98	82.12
21:00	81.28	81.68	81.88	82.23	82.62	82.31	82.20	81.97	82.12
21:05	81.28	81.67	81.88	82.22	82.61	82.31	82.20	81.97	82.11
21:10	81.28	81.67	81.88	82.22	82.61	82.31	82.20	81.97	82.11
21:15	81.27	81.67	81.88	82.22	82.61	82.31	82.19	81.97	82.11
21:20	81.27	81.67	81.88	82.22	82.61	82.31	82.19	81.96	82.11
21:25	81.27	81.67	81.88	82.22	82.60	82.31	82.19	81.96	82.11
21:30	81.27	81.67	81.88	82.22	82.60	82.31	82.19	81.96	82.11
21:35	81.27	81.67	81.88	82.22	82.60	82.31	82.19	81.96	82.10
21:40	81.27	81.66	81.87	82.21	82.60	82.31	82.19	81.96	82.10
21:45	81.27	81.66	81.87	82.21	82.59	82.30	82.19	81.95	82.10
21:50	81.26	81.66	81.87	82.21	82.59	82.30	82.19	81.95	82.10
21:55	81.26	81.66	81.87	82.21	82.59	82.30	82.18	81.95	82.10
22:00	81.26	81.66	81.87	82.21	82.59	82.30	82.18	81.95	82.09
22:05	81.26	81.66	81.87	82.21	82.58	82.30	82.18	81.94	82.09
22:10	81.26	81.66	81.87	82.21	82.58	82.30	82.18	81.94	82.09
22:15	81.26	81.66	81.87	82.21	82.58	82.30	82.18	81.94	82.09
22:20	81.25	81.65	81.86	82.20	82.58	82.30	82.18	81.94	82.09
22:25	81.25	81.65	81.86	82.20	82.58	82.30	82.18	81.94	82.08
22:30	81.25	81.65	81.86	82.20	82.58	82.29	82.17	81.93	82.08
22:35	81.25	81.65	81.86	82.20	82.57	82.29	82.17	81.93	82.08
22:40	81.25	81.65	81.86	82.20	82.57	82.29	82.17	81.93	82.08
22:45	81.25	81.65	81.86	82.20	82.57	82.29	82.17	81.93	82.08
22:50	81.25	81.64	81.86	82.20	82.57	82.29	82.17	81.92	82.08
22:55	81.24	81.64	81.86	82.19	82.57	82.29	82.17	81.92	82.07
23:00	81.24	81.64	81.85	82.19	82.57	82.29	82.17	81.92	82.07
23:05	81.24	81.64	81.85	82.19	82.56	82.29	82.17	81.92	82.07
23:10	81.24	81.64	81.85	82.19	82.56	82.28	82.16	81.92	82.07
23:15	81.24	81.64	81.85	82.19	82.56	82.28	82.16	81.91	82.07
23:20	81.24	81.64	81.85	82.19	82.56	82.28	82.16	81.91	82.07
23:25	81.24	81.64	81.85	82.19	82.56	82.28	82.16	81.91	82.06
23:30	81.23	81.63	81.85	82.19	82.56	82.28	82.16	81.91	82.06
23:35	81.23	81.63	81.85	82.18	82.55	82.28	82.16	81.91	82.06
23:40	81.23	81.63	81.84	82.18	82.55	82.28	82.16	81.90	82.06
23:45	81.23	81.63	81.84	82.18	82.55	82.28	82.16	81.90	82.06
23:50	81.23	81.63	81.84	82.18	82.55	82.28	82.15	81.90	82.06
23:55	81.23	81.63	81.84	82.18	82.55	82.27	82.15	81.90	82.05
0:00	81.23	81.62	81.84	82.18	82.55	82.27	82.15	81.90	82.05

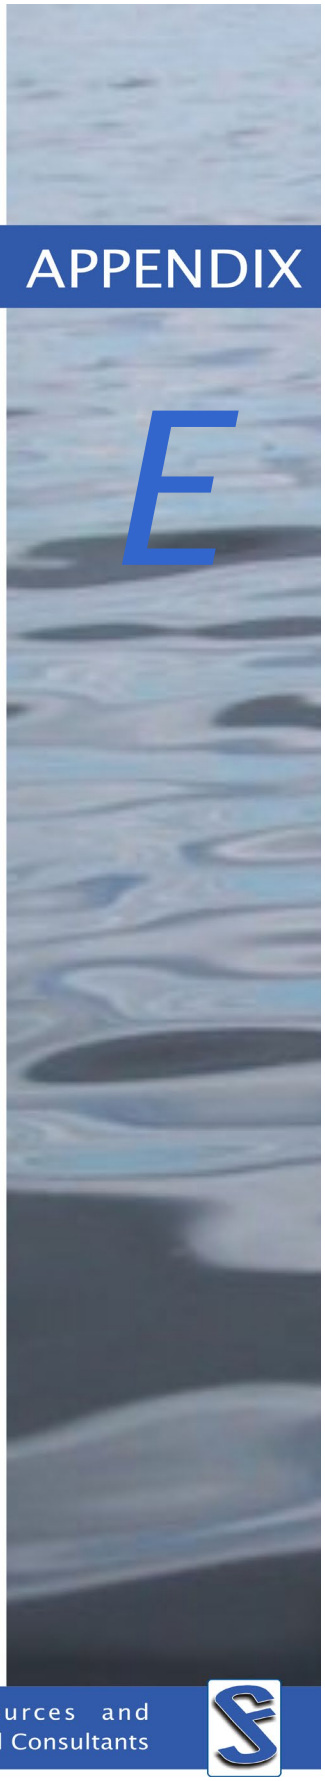

APPENDIX

E

Interim Condition and EUC Pond 1 Analysis

JFSA Water Resources and Environmental Consultants

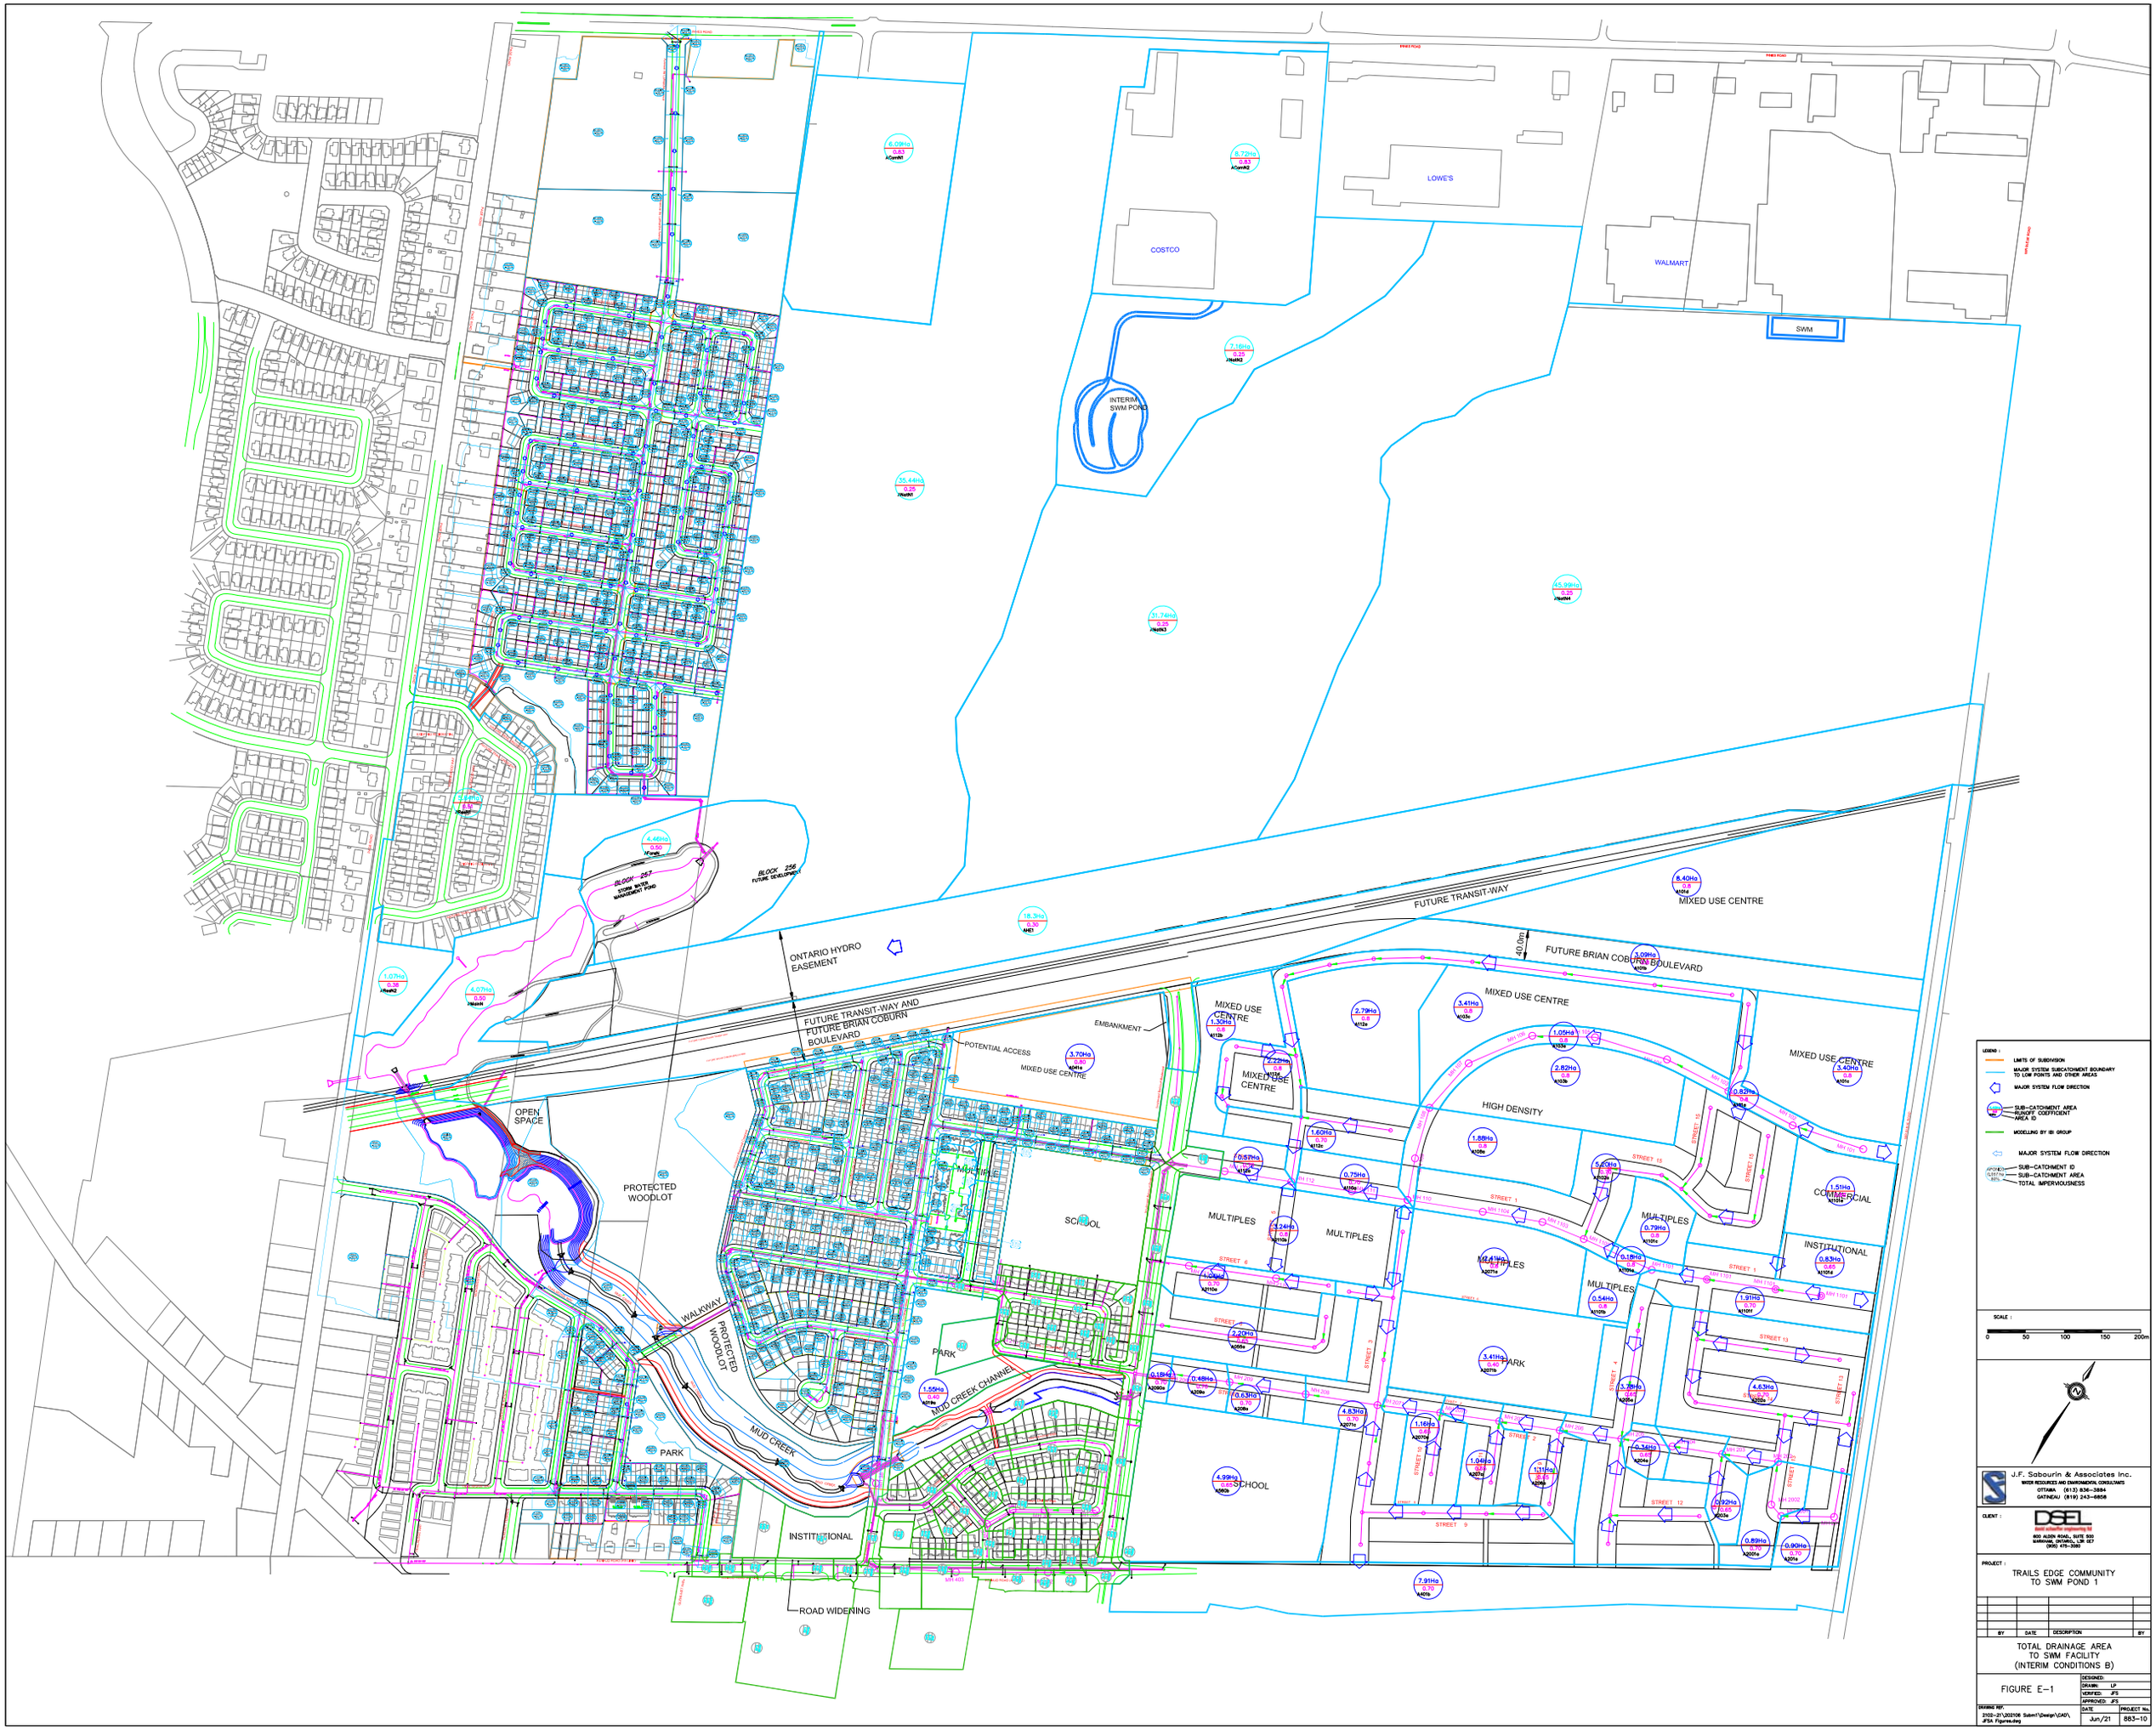

J.F. Sabourin & Associates Inc.
WATER RESOURCES AND ENVIRONMENTAL CONSULTANTS
OTTAWA (613) 836-3884
GATINEAU (819) 243-6858

CLIENT :
DSEL
land solution engineering ltd
600 ALDEN ROAD, SUITE 500
MARKHAM, ONTARIO, L3R 0E7
(905) 475-3092

PROJECT :
TRAILS EDGE COMMUNITY
TO SWM POND 1

BY	DATE	DESCRIPTION	BY

TOTAL DRAINAGE AREA
TO SWM FACILITY
(INTERIM CONDITIONS B)

FIGURE E-1

DESIGNED:	
DRAWN:	LP
VERIFIED:	JFS
APPROVED:	JFS
DATE	PROJECT No.
Jun/21	863-10

DRAWING REF:
2020-21\302106 Submit\Design\CAD\JFSA Figures.dwg

Table E-1: Criteria for Required Storage Volumes Under Interim B Conditions

Pond	Area (ha)	Imperviousness (%)	Storage Volume for Impervious Level [1] (m^3/ha)
N/A	N/A	35	90
SWM Pond 1	372.298	42	97.00
N/A	N/A	55	110

[1] Protection Level for Wet Pond: Normal 70% long-term S.S. removal.
SWM Planning & Design Manual, Table 3.2, p.3-10 (March 2003).

Table E-2: Required Storage Volumes for SWM Facility Under Interim B Conditions

Pond Component	Required Volume (m^3)	Provided Volume [4] (m^3)	Volume Ratio	Provided Area [5] (m^2)	Provided Elevation (m)
Permanent Pool (PP) [1]	21221	36400	1.72	35421	Variable [7]
Quality Control [2]	14892	14892	1.00	N/A	80.684
Extended Detention [3]	33922	43988	1.30	N/A	81.650
Forebay (20% PP)	N/A	N/A	N/A	11212.4	Variable [7]
PP - Forebay	N/A	N/A	N/A	24208	Variable [7]
			Area Ratio (%) [6] =	32	

[1] Required PP volume based on Table E-1 (97.00 - 40 = 57.00 m^3/ha).
[2] Required quality control volume based on 40 m^3/ha.
[3] Required extended detention volume based on the detention of the 25 mm storm for a 24 to 48 hour drawdown time.
[4] Provided volume based on stage-storage curve and extended detention (refer to Tables E-3 and E-4).
[5] Based on grading plan provided by DSEL (refer to Figure 2).
[6] As per MOE, Maximum Forebay Area: 33% of Total Permanent Pool.
[7] Permanent pool elevations are 80.10 m in the main cell, 81.60 m in the north forebay and 81.50 m in the south forebay.

Table E-3: Extended Detention Parameters for SWM Facility Under Interim B Conditions

			Quality Orifice Parameters		
Area (C3)	24208.20	m^2	Diameter	0.400	m
Volume	36400.40	m^3			
PP Elev	80.100	m	Area	0.126	m^2
QC Elev	80.684	m	Invert	80.100	m
h (m)	0.584	m	C_o	0.62	

Notes:
- C3 is the intercept from the area-depth linear regression.
- PP Elev indicates the elevation of the permanent pool.
- QC Elev indicates the elevation of the storage volume required by MOE for quality control.
- h is the maximum water elevation above the orifice (m).

Table E-4: Extended Detention Drawdown Time for SWM Facility Under Interim B Conditions (Existing Controls)

Elev.	Active Storage			C2	Drawdown Time	Drawdown Time	Flow	Demarkation
(m)	V (m^3)	A (m^2)	depth (m)	(m^2/m)	(h)	(days)	(m^3/s)	Point
80.100	**0.0**	**24208.2**	**0.00**				**0.000**	**PP Elev (Main)**
80.150	1219.2	24453.2	0.05	4900	8.73	0.36	0.019	
80.200	2448.4	24672.4	0.10	4642	12.38	0.52	0.038	
80.250	3687.2	24882.3	0.15	4494	15.21	0.63	0.057	
80.300	4931.9	25091.0	0.20	4414	17.61	0.73	0.075	
80.350	6196.0	25302.1	0.25	4376	19.75	0.82	0.094	
80.400	7507.8	25553.4	0.30	4484	21.71	0.90	0.112	
80.450	8742.2	25921.8	0.35	4896	23.56	0.98	0.130	
80.500	10038.4	25925.1	0.40	4292	25.19	1.05	0.147	
80.550	11335.4	25939.8	0.45	3848	26.72	1.11	0.165	
80.600	12653.7	26378.5	0.50	4341	28.33	1.18	0.181	
80.650	13983.1	26657.4	0.55	4453	29.83	1.24	0.195	
80.684	**14892.0**	**26831.1**	**0.58**	**4492**	**30.80**	**1.28**	**0.204**	**QC Elev**
80.700	15323.5	26913.6	0.60	4509	31.26	1.30	0.209	
80.750	16675.6	27152.6	0.65	4530	32.64	1.36	0.221	
80.800	18031.5	27386.6	0.70	4541	33.97	1.42	0.233	
80.850	19415.8	27631.9	0.75	4565	35.28	1.47	0.245	
80.900	20845.4	27913.0	0.80	4631	36.57	1.52	0.255	
80.950	22194.0	28324.5	0.85	4843	37.89	1.58	0.266	
81.000	23610.8	28336.7	0.90	4587	39.00	1.62	0.276	
81.050	25028.8	28361.2	0.95	4372	40.08	1.67	0.286	
81.100	26464.1	28707.0	1.00	4499	41.30	1.72	0.295	
81.150	27908.4	28942.1	1.05	4508	42.45	1.77	0.304	
81.200	29360.8	29142.3	1.10	4486	43.56	1.82	0.313	
81.250	30815.5	29338.0	1.15	4461	44.65	1.86	0.321	
81.300	32295.1	29535.6	1.20	4439	45.73	1.91	0.330	
81.350	33777.2	29736.9	1.25	4423	46.79	1.95	0.338	
81.400	35307.4	29972.4	1.30	4434	47.86	1.99	0.346	
81.450	36764.7	30324.9	1.35	4531	48.99	2.04	0.354	
81.500	**38275.7**	**35486.6**	**1.40**	**8056**	**53.13**	**2.21**	**0.361**	**PP Elev (SFore)**
81.550	40062.1	35627.9	1.45	7876	54.16	2.26	0.369	
81.600	**41866.2**	**42142.6**	**1.50**	**11956**	**59.32**	**2.47**	**0.376**	**PP Elev (NFore)**
81.650	**43987.5**	**42516.9**	**1.55**	**11812**	**60.54**	**2.52**	**0.383**	**Ext. Det.**
81.700	46121.5	42829.6	1.60	11638	61.72	2.57	0.390	
81.750	48270.9	43143.8	1.65	11476	62.89	2.62	0.397	

Table E-4: Extended Detention Drawdown Time for SWM Facility Under Interim B Conditions (Existing Controls)

Elev.	Active Storage			C2	Drawdown Time	Drawdown Time	Flow	Demarkation
(m)	V (m^3)	A (m^2)	depth (m)	(m^2/m)	(h)	(days)	(m^3/s)	Point
81.800	50436.7	43457.5	1.70	11323	64.06	2.67	0.404	
81.850	52614.8	43779.8	1.75	11184	65.22	2.72	0.411	
81.900	54874.0	44141.0	1.80	11074	66.40	2.77	0.417	
81.950	57016.8	44692.9	1.85	11073	67.72	2.82	0.424	
82.000	59250.7	44700.3	1.90	10785	68.63	2.86	0.430	
82.050	61533.8	45651.1	1.95	10996	70.23	2.93	0.436	
82.100	63847.2	46277.0	2.00	11034	71.60	2.98	0.442	

Notes:
- C2 is the slope coefficient from the area-depth linear regression.
- PP Elev indicates the elevation of the permanent pool.
- QC Elev indicates the elevation of the storage volume required by MOE for quality control.
- Ext. Det. indicates the elevation of extended detention provided based on the detention of the 25 mm storm for a 24 to 48 hour drawdown time.

Table E-5: Stage-Storage-Outflow Curve for SWM Facility Under Interim B Conditions (Existing Controls)

			Quality Control 1		Quantity Control 1		Quantity Control 2		Quantity Control 3		Quantity Control 4			
			Vertical Orifice		Rectangular Weir		Rectangular Weir		Rectangular Weir		Rectangular Weir			
			Dia (m)	0.400	L (m)	1.000	L (m)	3.000	L (m)	1.500	L (m)	1.500		
			Area (m^2)	0.126										
			Invert (m)	80.10	C_w	1.800	C_w	1.800	C_w	1.800	C_w	1.800		
			C_o	0.62	Invert (m)	81.65	Invert (m)	82.35	Invert (m)	82.35	Invert (m)	82.35		
			Q @ D	0.154	n contr.	2	n contr.	2	n contr.	2	n contr.	2		
Elevation (m)	Active Sto. (m^3)	Demarkation Points	Head (m)	Outflow (m^3/s)	Head (m)	Outflow (m^3/s)	Head (m)	Outflow (m^3/s)	Head (m)	Outflow (m^3/s)	Head (m)	Outflow (m^3/s)	Outflow (m^3/s)	Storage (ha·m)
80.100	**0**	**PP Elev (Main)**	**0.000**	**0.000**	**0.000**	**0.000**	**0.000**	**0.000**	**0.000**	**0.000**	**0.000**	**0.000**	**0.000**	**0.000**
80.150	1219		0.050	0.019	0.000	0.000	0.000	0.000	0.000	0.000	0.000	0.000	0.019	0.122
80.200	2448		0.100	0.038	0.000	0.000	0.000	0.000	0.000	0.000	0.000	0.000	0.038	0.245
80.250	3687		0.150	0.057	0.000	0.000	0.000	0.000	0.000	0.000	0.000	0.000	0.057	0.369
80.300	4932		0.200	0.075	0.000	0.000	0.000	0.000	0.000	0.000	0.000	0.000	0.075	0.493
80.350	6196		0.250	0.094	0.000	0.000	0.000	0.000	0.000	0.000	0.000	0.000	0.094	0.620
80.400	7508		0.300	0.112	0.000	0.000	0.000	0.000	0.000	0.000	0.000	0.000	0.112	0.751
80.450	8742		0.350	0.130	0.000	0.000	0.000	0.000	0.000	0.000	0.000	0.000	0.130	0.874
80.500	10038		0.400	0.147	0.000	0.000	0.000	0.000	0.000	0.000	0.000	0.000	0.147	1.004
80.550	11335		0.450	0.165	0.000	0.000	0.000	0.000	0.000	0.000	0.000	0.000	0.165	1.134
80.600	12654		0.500	0.181	0.000	0.000	0.000	0.000	0.000	0.000	0.000	0.000	0.181	1.265
80.650	13983		0.550	0.195	0.000	0.000	0.000	0.000	0.000	0.000	0.000	0.000	0.195	1.398
80.684	**14892**	**QC Elev**	**0.584**	**0.204**	**0.000**	**0.000**	**0.000**	**0.000**	**0.000**	**0.000**	**0.000**	**0.000**	**0.204**	**1.489**
80.700	15324		0.600	0.209	0.000	0.000	0.000	0.000	0.000	0.000	0.000	0.000	0.209	1.532
80.750	16676		0.650	0.221	0.000	0.000	0.000	0.000	0.000	0.000	0.000	0.000	0.221	1.668
80.800	18032		0.700	0.233	0.000	0.000	0.000	0.000	0.000	0.000	0.000	0.000	0.233	1.803
80.850	19416		0.750	0.245	0.000	0.000	0.000	0.000	0.000	0.000	0.000	0.000	0.245	1.942
80.900	20845		0.800	0.255	0.000	0.000	0.000	0.000	0.000	0.000	0.000	0.000	0.255	2.085
80.950	22194		0.850	0.266	0.000	0.000	0.000	0.000	0.000	0.000	0.000	0.000	0.266	2.219
81.000	23611		0.900	0.276	0.000	0.000	0.000	0.000	0.000	0.000	0.000	0.000	0.276	2.361
81.050	25029		0.950	0.286	0.000	0.000	0.000	0.000	0.000	0.000	0.000	0.000	0.286	2.503
81.100	26464		1.000	0.295	0.000	0.000	0.000	0.000	0.000	0.000	0.000	0.000	0.295	2.646
81.150	27908		1.050	0.304	0.000	0.000	0.000	0.000	0.000	0.000	0.000	0.000	0.304	2.791
81.200	29361		1.100	0.313	0.000	0.000	0.000	0.000	0.000	0.000	0.000	0.000	0.313	2.936
81.250	30816		1.150	0.321	0.000	0.000	0.000	0.000	0.000	0.000	0.000	0.000	0.321	3.082
81.300	32295		1.200	0.330	0.000	0.000	0.000	0.000	0.000	0.000	0.000	0.000	0.330	3.230
81.350	33777		1.250	0.338	0.000	0.000	0.000	0.000	0.000	0.000	0.000	0.000	0.338	3.378
81.400	35307		1.300	0.346	0.000	0.000	0.000	0.000	0.000	0.000	0.000	0.000	0.346	3.531
81.450	36765		1.350	0.354	0.000	0.000	0.000	0.000	0.000	0.000	0.000	0.000	0.354	3.676
81.500	**38276**	**PP Elev (South)**	**1.400**	**0.361**	**0.000**	**0.000**	**0.000**	**0.000**	**0.000**	**0.000**	**0.000**	**0.000**	**0.361**	**3.828**
81.550	40062		1.450	0.369	0.000	0.000	0.000	0.000	0.000	0.000	0.000	0.000	0.369	4.006
81.600	**41866**	**PP Elev (North)**	**1.500**	**0.376**	**0.000**	**0.000**	**0.000**	**0.000**	**0.000**	**0.000**	**0.000**	**0.000**	**0.376**	**4.187**
81.650	**43988**	**Ext. Det.**	**1.550**	**0.383**	**0.000**	**0.000**	**0.000**	**0.000**	**0.000**	**0.000**	**0.000**	**0.000**	**0.383**	**4.399**

Table E-5: Stage-Storage-Outflow Curve for SWM Facility Under Interim B Conditions (Existing Controls)

			Quality Control 1		Quantity Control 1		Quantity Control 2		Quantity Control 3		Quantity Control 4			
			Vertical Orifice		Rectangular Weir		Rectangular Weir		Rectangular Weir		Rectangular Weir			
			Dia (m)	0.400	L (m)	1.000	L (m)	3.000	L (m)	1.500	L (m)	1.500		
			Area (m^2)	0.126										
			Invert (m)	80.10	C_w	1.800	C_w	1.800	C_w	1.800	C_w	1.800		
			C_o	0.62	Invert (m)	81.65	Invert (m)	82.35	Invert (m)	82.35	Invert (m)	82.35		
			Q @ D	0.154	n contr.	2	n contr.	2	n contr.	2	n contr.	2		
Elevation (m)	Active Sto. (m^3)	Demarkation Points	Head (m)	Outflow (m^3/s)	Head (m)	Outflow (m^3/s)	Head (m)	Outflow (m^3/s)	Head (m)	Outflow (m^3/s)	Head (m)	Outflow (m^3/s)	Outflow (m^3/s)	Storage (ha·m)
81.700	46122		1.600	0.390	0.050	0.020	0.000	0.000	0.000	0.000	0.000	0.000	0.410	4.612
81.750	48271		1.650	0.397	0.100	0.056	0.000	0.000	0.000	0.000	0.000	0.000	0.453	4.827
81.800	50437		1.700	0.404	0.150	0.101	0.000	0.000	0.000	0.000	0.000	0.000	0.505	5.044
81.850	52615		1.750	0.411	0.200	0.155	0.000	0.000	0.000	0.000	0.000	0.000	0.565	5.261
81.900	54874		1.800	0.417	0.250	0.214	0.000	0.000	0.000	0.000	0.000	0.000	0.631	5.487
81.950	57017		1.850	0.424	0.300	0.278	0.000	0.000	0.000	0.000	0.000	0.000	0.702	5.702
82.000	59251		1.900	0.430	0.350	0.347	0.000	0.000	0.000	0.000	0.000	0.000	0.777	5.925
82.050	61534		1.950	0.436	0.400	0.419	0.000	0.000	0.000	0.000	0.000	0.000	0.855	6.153
82.100	63847		2.000	0.442	0.450	0.494	0.000	0.000	0.000	0.000	0.000	0.000	0.937	6.385
82.150	66177		2.050	0.449	0.500	0.573	0.000	0.000	0.000	0.000	0.000	0.000	1.021	6.618
82.200	68518		2.100	0.455	0.550	0.653	0.000	0.000	0.000	0.000	0.000	0.000	1.108	6.852
82.250	70885		2.150	0.460	0.600	0.736	0.000	0.000	0.000	0.000	0.000	0.000	1.197	7.089
82.300	73266		2.200	0.466	0.650	0.821	0.000	0.000	0.000	0.000	0.000	0.000	1.287	7.327
82.350	**75666**		**2.250**	**0.472**	**0.700**	**0.907**	**0.000**	**0.000**	**0.000**	**0.000**	**0.000**	**0.000**	**1.379**	**7.567**
82.400	78151		2.300	0.478	0.750	*0.907*	0.050	0.060	0.050	0.030	0.050	0.030	1.505	7.815
82.450	80507		2.350	0.484	0.800	*0.907*	0.100	0.170	0.100	0.084	0.100	0.084	1.728	8.051
82.500	82968		2.400	0.489	0.850	*0.907*	0.150	0.311	0.150	0.154	0.150	0.154	2.014	8.297
82.550	85443		2.450	0.495	0.900	*0.907*	0.200	0.477	0.200	0.235	0.200	0.235	2.348	8.544
82.600	87947		2.500	0.500	0.950	*0.907*	0.250	0.664	0.250	0.326	0.250	0.326	2.723	8.795
82.650	90467		2.550	0.506	1.000	*0.907*	0.300	0.870	0.300	0.426	0.300	0.426	3.133	9.047
82.700	92991		2.600	0.511	1.050	*0.907*	0.350	1.092	0.350	0.533	0.350	0.533	3.575	9.299
82.750	95541		2.650	0.516	1.100	*0.907*	0.400	1.330	0.400	0.647	0.400	0.647	4.046	9.554
82.800	98121		2.700	0.521	1.150	*0.907*	0.450	1.581	0.450	0.766	0.450	0.766	4.541	9.812
82.850	100710		2.750	0.527	1.200	*0.907*	0.500	1.846	0.500	0.891	0.500	0.891	5.061	10.071
82.900	103374		2.800	0.532	1.250	*0.907*	0.550	2.122	0.550	1.021	0.550	1.021	5.601	10.337
82.950	105922		2.850	0.537	1.300	*0.907*	0.600	2.409	0.600	1.154	0.600	1.154	6.162	10.592
83.000	**108567**	**100-Year**	**2.900**	**0.542**	**1.350**	***0.907***	**0.650**	**2.707**	**0.650**	**1.292**	**0.650**	**1.292**	**6.740**	**10.857**
83.050	111257		2.950	0.547	1.400	*0.907*	0.700	3.015	0.700	1.434	0.700	1.434	7.336	11.126
83.100	113981		3.000	0.552	1.450	*0.907*	0.750	3.332	0.750	1.578	0.750	1.578	7.947	11.398
83.150	115245		3.050	0.557	1.500	*0.907*	0.800	3.658	0.800	1.726	0.800	1.726	8.573	11.525
83.200	116522		3.100	0.562	1.550	*0.907*	0.850	3.992	0.850	1.876	0.850	1.876	9.212	11.652
83.250	117806		3.150	0.566	1.600	*0.907*	0.900	4.334	0.900	2.029	0.900	2.029	9.864	11.781
83.300	119098		3.200	0.571	1.650	*0.907*	0.950	4.683	0.950	2.183	0.950	2.183	10.528	11.910

Table E-5: Stage-Storage-Outflow Curve for SWM Facility Under Interim B Conditions (Existing Controls)

			Quality Control 1		Quantity Control 1		Quantity Control 2		Quantity Control 3		Quantity Control 4			
			Vertical Orifice		Rectangular Weir		Rectangular Weir		Rectangular Weir		Rectangular Weir			
			Dia (m)	0.400	L (m)	1.000	L (m)	3.000	L (m)	1.500	L (m)	1.500		
			Area (m^2)	0.126										
			Invert (m)	80.10	C_w	1.800	C_w	1.800	C_w	1.800	C_w	1.800		
			C_o	0.62	Invert (m)	81.65	Invert (m)	82.35	Invert (m)	82.35	Invert (m)	82.35		
			Q @ D	0.154	n contr.	2	n contr.	2	n contr.	2	n contr.	2		
Elevation (m)	Active Sto. (m^3)	Demarkation Points	Head (m)	Outflow (m^3/s)	Head (m)	Outflow (m^3/s)	Head (m)	Outflow (m^3/s)	Head (m)	Outflow (m^3/s)	Head (m)	Outflow (m^3/s)	Outflow (m^3/s)	Storage (ha·m)
83.350	120419		3.250	0.576	1.700	*0.907*	1.000	5.040	1.000	2.340	1.000	2.340	11.202	12.042
83.400	130762		3.300	0.581	1.750	*0.907*	1.050	5.403	1.050	2.498	1.050	2.498	11.887	13.076
83.450	133548		3.350	0.585	1.800	*0.907*	1.100	5.773	1.100	2.658	1.100	2.658	12.581	13.355
83.500	**136424**	**Top of Berm**	**3.400**	**0.590**	**1.850**	***0.907***	**1.150**	**6.149**	**1.150**	**2.819**	**1.150**	**2.819**	**13.284**	**13.642**

Notes :

- PP Elev indicates the elevation of the permanent pool.
- QC Elev indicates the elevation of the storage volume required by MOE for quality control.
- Ext. Det. indicates the elevation of extended detention provided based on the detention of the 25 mm storm for a 24 to 48 hour drawdown time.
- 100-Year indicates the elevation of the maximum allowable 100-year water level in the main pond cell.
- Top of Berm indicates the elevation at the top of the berm.
- Head losses for reverse grade pipe included in quality control outflow calculations.

Table E-6: Drainage Area to SWM Facility (Interim B Conditions)

Segment ID [1]	Area (ha)	Imperviousness (%)	Area x Imp.
To SWM Facility 1			
A101a	0.820	86	70.520
A101b	3.090	86	265.740
A101c	3.400	86	292.400
A103a	1.050	86	90.300
A103b	2.820	86	242.520
A103c	3.410	86	293.260
A108a	1.880	86	161.680
A110a	0.750	71	53.250
A112a	0.570	71	40.470
A112b	1.300	86	111.800
A112c	1.600	71	113.600
A112d	2.220	86	190.920
A112e	2.790	86	239.940
A201a	0.900	71	63.900
A202a	4.630	71	328.730
A203a	0.920	64	58.880
A204a	0.340	64	21.760
A205a	3.780	64	241.920
A206a	1.110	64	71.040
A207a	1.040	64	66.560
A208a	0.630	71	44.730
A209a	0.480	71	34.080
A1101a	0.180	86	15.480
A1101b	0.540	86	46.440
A1101c	0.790	86	67.940
A1101d	0.830	64	53.120
A1101e	1.510	64	96.640
A1101f	1.910	71	135.610
A1102a	5.200	71	369.200
A2001a	0.890	71	63.190
A2070a	1.160	64	74.240
A2071a	2.410	86	207.260
A2071b	3.410	29	98.890
A2071c	4.830	71	342.930
A2090a	0.180	71	12.780
ABLK246	2.890	64	184.960
AR114	0.110	49	5.390
AR113	0.130	49	6.370
AR112A	0.170	49	8.330
AS112A	0.140	73	10.220
AS113	0.340	73	24.820
AS112B	0.060	73	4.380
AS101	0.200	73	14.600
AS102	0.180	73	13.140
AP104	0.420	0	0.000
AS106	0.150	73	10.950
AS114	0.290	73	21.170
AS104	0.100	73	7.300
AR112B	0.090	49	4.410
AR104	0.220	49	10.780
AS3901E	0.270	86	23.220
AS3900B	0.220	86	18.920
AS54E	0.170	86	14.620
AS55AE	0.120	86	10.320

Table E-6: Drainage Area to SWM Facility (Interim B Conditions)

Segment ID [1]	Area (ha)	Imperviousness (%)	Area x Imp.
AS55BE	0.110	86	9.460
AS55C	0.080	86	6.880
AS56E	0.170	86	14.620
AS3901W	0.190	86	16.340
AS54W	0.110	86	9.460
AS55AW	0.096	86	8.256
AS55BW	0.096	86	8.256
AS56W	0.097	86	8.342
AEXT2A	1.516	100	151.600
AEXT2B	0.720	49	35.280
AS500C	0.310	86	26.660
AS500	0.260	86	22.360
AS307	0.250	73	18.250
AS311	0.430	73	31.390
AS312	0.350	73	25.550
AS306	0.390	73	28.470
AR301B	0.160	49	7.840
AS301	0.360	73	26.280
AS303	0.310	73	22.630
AS304	0.280	73	20.440
AR312A	0.330	49	16.170
AR312B	0.110	49	5.390
AR301A	0.150	49	7.350
AR301C	0.120	49	5.880
AR301D	0.100	49	4.900
AS314	0.170	73	12.410
AR305	0.170	49	8.330
AR402B	0.130	49	6.370
AR402A	0.130	49	6.370
AS400e	0.030	71	2.130
AS400A	0.100	71	7.100
AS400B	0.100	71	7.100
AS400C	0.120	71	8.520
AS400D	0.070	71	4.970
AS401A	0.060	71	4.260
AS401B	0.110	71	7.810
AS401C	0.290	71	20.590
AS401E	0.020	71	1.420
AS402A	0.510	71	36.210
AS402C	0.340	71	24.140
AS402G	0.110	71	7.810
AS404	0.160	70	11.200
A21	0.630	86	54.180
AS410A	0.210	86	18.060
AS410B	0.090	86	7.740
AR410A	1.830	42	76.860
AR410B	0.480	42	20.160
A402I	0.760	63	47.880
A055a	2.200	64	140.800
A101d	8.400	86	722.400
A401b	7.910	71	561.610
A560b	4.990	64	319.360
A2110a	1.040	71	73.840
A2110b	3.240	86	278.640
A039NE	0.017	75	1.275

Table E-6: Drainage Area to SWM Facility (Interim B Conditions)

Segment ID [1]	Area (ha)	Imperviousness (%)	Area x Imp.
A039NW	0.046	74	3.404
A039SE	0.021	84	1.764
A039SW	0.023	57	1.311
A019a	1.550	29	44.950
A001N1	0.038	47	1.786
A001N2	0.047	36	1.692
A001NE	0.029	48	1.392
A001NW	0.017	47	0.799
A001R1	0.034	18	0.612
A001S1	0.057	54	3.078
A001S2	0.011	55	0.605
A001SE	0.047	62	2.914
A001SW	0.039	64	2.496
A003R1	0.040	20	0.800
A003R2	0.176	15	2.640
A004NE	0.098	66	6.468
A004NW	0.054	46	2.484
A004SW	0.024	42	1.008
A005NE	0.030	47	1.410
A005NW	0.018	50	0.900
A005SE	0.186	71	13.206
A005SW	0.130	80	10.400
A005W1	0.039	41	1.599
A006NE	0.105	71	7.455
A006NW	0.031	77	2.387
A006SE	0.142	76	10.792
A006SW	0.127	81	10.287
A007E1	0.117	74	8.658
A007E2	0.131	76	9.956
A007N1	0.063	84	5.292
A007NE	0.023	48	1.104
A007NW	0.045	62	2.790
A007R1	0.183	17	3.111
A007R2	0.036	19	0.684
A007S1	0.020	90	1.800
A007SE	0.021	52	1.092
A007SW	0.064	55	3.520
A008NE	0.039	33	1.287
A008NW	0.045	42	1.890
A008R1	0.027	19	0.513
A008R2	0.178	19	3.382
A008R3	0.153	18	2.754
A008SE	0.021	33	0.693
A008SW	0.026	42	1.092
A009E1	0.090	70	6.300
A009E2	0.039	72	2.808
A009N1	0.018	50	0.900
A009N2	0.027	48	1.296
A009N3	0.028	29	0.812
A009NE	0.054	70	3.780
A009NW	0.027	63	1.701
A009SE	0.049	84	4.116
A009SW	0.044	70	3.080
A009W1	0.086	74	6.364
A009W2	0.037	70	2.590

Table E-6: Drainage Area to SWM Facility (Interim B Conditions)

Segment ID [1]	Area (ha)	Imperviousness (%)	Area x Imp.
A010NE	0.080	66	5.280
A010NW	0.080	71	5.680
A010S1	0.151	75	11.325
A010S2	0.151	75	11.325
A010SE	0.052	83	4.316
A010SW	0.052	75	3.900
A010W1	0.035	69	2.415
A011NE	0.076	82	6.232
A011NW	0.036	69	2.484
A011SW	0.189	77	14.553
A012NE	0.033	58	1.914
A012NW	0.055	65	3.575
A012SE	0.089	74	6.586
A012SW	0.040	80	3.200
A013N1	0.031	39	1.209
A013N2	0.029	86	2.494
A013NE	0.073	78	5.694
A013NW	0.037	78	2.886
A013S1	0.058	38	2.204
A013S2	0.062	79	4.898
A013SE	0.068	72	4.896
A013SW	0.042	74	3.108
A015N1	0.019	47	0.893
A015N2	0.010	40	0.400
A015NE	0.063	51	3.213
A015NW	0.057	70	3.990
A015S1	0.029	31	0.899
A015S2	0.007	43	0.301
A015SE	0.028	68	1.904
A015SW	0.081	74	5.994
A017NE	0.021	76	1.596
A017NW	0.168	76	12.768
A017SE	0.021	71	1.491
A017SW	0.048	73	3.504
A018DV1	0.621	74	45.954
A018NE	0.040	70	2.800
A018NW	0.045	56	2.520
A018R1	0.153	20	3.060
A018R2	0.114	21	2.394
A018R3	0.082	21	1.722
A018SE	0.021	71	1.491
A018SW	0.026	50	1.300
A019b	0.073	73	5.329
A019DV1	0.084	59	4.956
A019E1	0.040	70	2.800
A019E2	0.022	73	1.606
A019N1	0.035	69	2.415
A019N2	0.064	77	4.928
A019N3	0.027	63	1.701
A019N4	0.082	76	6.232
A019NE	0.040	85	3.400
A019NW	0.023	61	1.403
A019R1	0.198	22	4.356
A019R2	0.080	16	1.280
A019S1	0.035	77	2.695

Table E-6: Drainage Area to SWM Facility (Interim B Conditions)

Segment ID [1]	Area (ha)	Imperviousness (%)	Area x Imp.
A019S2	0.066	70	4.620
A019S3	0.029	72	2.088
A019S4	0.083	72	5.976
A019SE	0.020	70	1.400
A019SW	0.026	50	1.300
A019W1	0.071	83	5.893
A019W2	0.065	72	4.680
A020E1	0.042	71	2.982
A020N1	0.066	52	3.432
A020N2	0.040	70	2.800
A020N3	0.049	57	2.793
A020NE	0.059	68	4.012
A020NW	0.064	67	4.288
A020S1	0.046	72	3.312
A020S2	0.022	68	1.496
A020SE	0.068	82	5.576
A020SW	0.068	75	5.100
A020W1	0.086	74	6.364
A020W2	0.047	66	3.102
A021NE	0.076	71	5.396
A021NW	0.122	67	8.174
A021SE	0.054	75	4.050
A021SW	0.073	63	4.599
A023N1	0.024	83	1.992
A023N2	0.059	73	4.307
A023NE	0.060	73	4.380
A023NW	0.032	84	2.688
A023R1	0.048	17	0.816
A023R2	0.130	18	2.340
A023R3	0.147	17	2.499
A023R4	0.116	20	2.320
A023S1	0.022	41	0.902
A023S2	0.048	46	2.208
A023SE	0.066	67	4.422
A023SW	0.026	81	2.106
A025NE	0.042	55	2.310
A025NW	0.094	55	5.170
A025SE	0.030	83	2.490
A025SW	0.020	45	0.900
A028R1	0.478	8	3.824
A029NE	0.050	66	3.300
A029NW	0.015	53	0.795
A029R1	0.129	11	1.419
A029R2	0.156	18	2.808
A029R3	0.028	23	0.644
A029R4	0.110	21	2.310
A029R5	0.211	20	4.220
A029R6	0.048	10	0.480
A029S1	0.074	42	3.108
A029S2	0.108	60	6.480
A029SE	0.155	72	11.160
A029SW	0.186	71	13.206
A031NE	0.071	62	4.402
A031NW	0.034	74	2.516
A031SE	0.061	80	4.880

Table E-6: Drainage Area to SWM Facility (Interim B Conditions)

Segment ID [1]	Area (ha)	Imperviousness (%)	Area x Imp.
A031SW	0.027	37	0.999
A032NE	0.059	59	3.481
A032NW	0.024	29	0.696
A032R1	0.061	20	1.220
A032SE	0.054	78	4.212
A032SW	0.036	67	2.412
A034NE	0.024	71	1.704
A034NW	0.016	44	0.704
A034SE	0.021	48	1.008
A034SW	0.110	55	6.050
A039N1	0.042	88	3.696
A039N2	0.069	87	6.003
A039S1	0.021	57	1.197
A039S2	0.034	59	2.006
A040N1	0.032	81	2.592
A040N2	0.068	75	5.100
A040NE	0.082	84	6.888
A040NW	0.029	83	2.407
A040R1	0.050	19	0.950
A040R2	0.056	17	0.952
A040R3	0.076	20	1.520
A040R4	0.062	22	1.364
A040R5	0.040	13	0.520
A040S1	0.021	57	1.197
A040S2	0.035	60	2.100
A040SE	0.035	60	2.100
A040SW	0.021	57	1.197
A041a	3.700	86	318.200
A041DV1	0.631	66	41.646
A041DV2	0.018	49	0.882
A041DV3	0.048	40	1.920
A041DV4	0.144	46	6.624
A041DV5	0.129	46	5.934
A041DV6	0.070	36	2.520
A041N1	0.139	77	10.703
A041N2	0.030	73	2.190
A041NE	0.053	81	4.293
A041NW	0.044	77	3.388
A041S1	0.067	61	4.087
A041SE	0.035	60	2.100
A041SW	0.021	57	1.197
A047E1	0.015	73	1.095
A047E2	0.027	74	1.998
A047PK1	0.375	7	2.625
A047W1	0.036	22	0.792
A047W2	0.074	62	4.588
A049NE	0.039	69	2.691
A049NW	0.018	72	1.296
A049R1	0.082	16	1.312
A049R2	0.052	16	0.832
A049R3	0.116	16	1.856
A049R4	0.023	20	0.460
A049R5	0.039	22	0.858
A049SE	0.072	69	4.968
A049SW	0.045	76	3.420

Table E-6: Drainage Area to SWM Facility (Interim B Conditions)

Segment ID [1]	Area (ha)	Imperviousness (%)	Area x Imp.
A100NE	3.234	65	210.210
A101E1	0.017	82	1.394
A101E2	0.150	57	8.550
A101E3	0.054	48	2.592
A101N1	0.151	64	9.664
A101N2	0.142	76	10.792
A101W1	0.033	64	2.112
A101W2	0.153	64	9.792
A107NW	0.087	72	6.264
A107SW	0.125	64	8.000
A140R1	0.054	22	1.188
A140R2	0.150	20	3.000
A140R3	0.125	20	2.500
A140R4	0.133	20	2.660
A140WK1	0.084	24	2.016
A170DV1	0.130	41	5.330
A170NE	0.040	70	2.800
A170NW	0.090	81	7.290
A170S1	0.038	71	2.698
A170S2	0.022	68	1.496
A170SE	0.020	70	1.400
A170SW	0.046	72	3.312
A200NE	0.035	34	1.190
A200NW	0.034	35	1.190
A200R1	0.026	13	0.338
A200R2	0.041	18	0.738
A200R3	0.049	18	0.882
A200R4	0.030	18	0.540
A250NE	0.051	67	3.417
A250NW	0.033	42	1.386
A250SE	0.071	73	5.183
A250SW	0.044	50	2.200
AChan2	2.658	100	265.800
AChan3	1.162	100	116.200
AForeS	1.859	37	68.783
ARes2	1.385	33	45.705
AWood1	0.847	7	5.929
AWood2	5.699	7	39.893
A21	0.630	86	54.180
A410F	0.520	64	33.280
AForeN	4.460	43	191.780
AMainN	4.070	43	175.010
AMainS	1.902	43	81.786
ARes1	1.212	24	29.088
AResN1	5.840	44	256.960
AResN2	1.070	26	27.820
AHE1b	18.300	14	256.200
ATW1b	3.100	7	21.700
ATW2b	6.100	7	42.700
ATW3b	5.100	86	438.600
B001N1	0.096	78	7.488
B001N2	0.090	78	7.020
B002NE	0.092	73	6.716
B002NW	0.101	77	7.777
B002R1	0.042	22	0.924

Table E-6: Drainage Area to SWM Facility (Interim B Conditions)

Segment ID [1]	Area (ha)	Imperviousness (%)	Area x Imp.
B002R2	0.056	22	1.232
B002R3	0.092	15	1.380
B002R4	0.033	9	0.297
B002R5	0.037	22	0.814
B002SE	0.048	44	2.112
B002SW	0.128	75	9.600
B002WK1	0.019	32	0.608
B004NE	0.067	72	4.824
B004NW	0.083	70	5.810
B004PK1	0.654	29	18.966
B004R1	0.067	13	0.871
B004R2	0.062	16	0.992
B004SE	0.032	72	2.304
B004SW	0.044	68	2.992
B004WK1	0.025	50	1.250
B005N1	0.080	73	5.840
B005N2	0.043	81	3.483
B005N3	0.030	63	1.890
B005NE	0.058	71	4.118
B005NW	0.156	70	10.920
B005R1	0.059	14	0.826
B005R2	0.119	22	2.618
B005R3	0.063	20	1.260
B005R4	0.121	22	2.662
B005S1	0.080	71	5.680
B005S2	0.043	77	3.311
B005SE	0.063	71	4.473
B005SW	0.075	68	5.100
B008NE	0.049	71	3.479
B008NW	0.076	63	4.788
B008R1	0.132	22	2.904
B008SE	0.024	75	1.800
B008SW	0.106	74	7.844
B009NE	0.043	79	3.397
B009NW	0.090	73	6.570
B009PK1	0.711	29	20.619
B009R1	0.057	23	1.311
B009R2	0.128	21	2.688
B009SE	0.029	62	1.798
B009SW	0.043	74	3.182
B010N1	0.041	78	3.198
B010N2	0.048	79	3.792
B010NE	0.055	69	3.795
B010NW	0.050	68	3.400
B010R1	0.116	22	2.552
B010S1	0.052	79	4.108
B010S2	0.049	76	3.724
B010SE	0.058	71	4.118
B010SW	0.048	75	3.600
B010W1	0.021	48	1.008
B010W2	0.025	48	1.200
B011NE	0.031	55	1.705
B011NW	0.097	72	6.984
B011R1	0.074	21	1.554
B011R2	0.113	22	2.486

Table E-6: Drainage Area to SWM Facility (Interim B Conditions)

Segment ID [1]	Area (ha)	Imperviousness (%)	Area x Imp.
B011S1	0.034	87	2.958
B011SE	0.030	53	1.590
B011SW	0.097	72	6.984
B012EX1	0.054	29	1.566
B012EX2	0.522	39	20.358
B012NE	0.082	63	5.166
B012NW	0.100	63	6.300
B012SE	0.074	63	4.662
B012SW	0.091	63	5.733
B013DV1	2.860	93	265.980
B013DV2	2.535	7	17.745
B013EX1	0.084	29	2.436
B013EX2	0.074	51	3.774
B013NE	0.080	62	4.960
B013NW	0.099	62	6.138
B015NE	0.085	63	5.355
B015NW	0.102	63	6.426
B015RE1	2.173	79	171.667
B015RE2	2.165	7	15.155
B015SE	0.049	63	3.087
B015SW	0.059	63	3.717
B016NE	0.135	68	9.180
B016NW	0.073	64	4.672
B016R1	0.065	24	1.560
B016R2	0.031	23	0.713
B016R3	0.056	11	0.616
B016R4	0.015	23	0.345
B016S1	0.061	68	4.148
B016S2	0.062	68	4.216
B016S3	0.029	61	1.769
B016SE	0.048	73	3.504
B016SW	0.052	76	3.952
B018NE	0.110	67	7.370
B018NW	0.049	72	3.528
B018R1	0.060	23	1.380
B018R2	0.044	23	1.012
B018R3	0.051	15	0.765
B018SE	0.023	48	1.104
B018SW	0.047	55	2.585
B019N1	0.070	64	4.480
B019N2	0.051	73	3.723
B019NE	0.067	70	4.690
B019NW	0.141	72	10.152
B019R1	0.045	12	0.540
B019R2	0.045	23	1.035
B019R3	0.032	22	0.704
B019R4	0.025	22	0.550
B019R5	0.052	23	1.196
B019S1	0.070	70	4.900
B019S2	0.064	73	4.672
B019SE	0.066	65	4.290
B019SW	0.074	61	4.514
B021R1	0.056	21	1.176
B021R2	0.128	23	2.944
B022N1	0.072	68	4.896

Table E-6: Drainage Area to SWM Facility (Interim B Conditions)

Segment ID [1]	Area (ha)	Imperviousness (%)	Area x Imp.
B022N2	0.050	72	3.600
B022N3	0.056	58	3.248
B022NE	0.055	69	3.795
B022NW	0.056	66	3.696
B022S1	0.073	68	4.964
B022S2	0.050	72	3.600
B022SE	0.055	68	3.740
B022SW	0.063	67	4.221
B022W1	0.045	71	3.195
B022W2	0.023	83	1.909
B022W3	0.024	46	1.104
B024NE	0.127	70	8.890
B024NW	0.021	62	1.302
B024R1	0.109	23	2.507
B024R2	0.051	22	1.122
B024R3	0.034	24	0.816
B024SE	0.057	72	4.104
B024SW	0.049	61	2.989
B026R1	0.120	23	2.760
B028N1	0.084	68	5.712
B028N2	0.048	83	3.984
B028NE	0.062	73	4.526
B028NW	0.092	58	5.336
B028R1	0.108	22	2.376
B028R2	0.056	21	1.176
B028R3	0.139	22	3.058
B028S1	0.085	72	6.120
B028S2	0.056	67	3.752
B028SE	0.062	65	4.030
B028SW	0.184	62	11.408
B031N1	0.062	71	4.402
B031N2	0.025	56	1.400
B031N3	0.070	82	5.740
B031NE	0.077	74	5.698
B031NW	0.171	73	12.483
B031R1	0.052	13	0.676
B031R2	0.135	21	2.835
B031R3	0.062	23	1.426
B031R4	0.094	21	1.974
B031R5	0.015	23	0.345
B031S1	0.063	70	4.410
B031S2	0.032	53	1.696
B031SE	0.077	74	5.698
B031SW	0.092	58	5.336
B033NE	0.131	71	9.301
B033NW	0.034	76	2.584
B033R1	0.041	22	0.902
B033R2	0.063	21	1.323
B033R3	0.142	21	2.982
B033SE	0.105	70	7.350
B033SW	0.045	84	3.780
B036NE	0.061	70	4.270
B036NW	0.047	77	3.619
B036R1	0.126	21	2.646
B036SE	0.059	71	4.189

Table E-6: Drainage Area to SWM Facility (Interim B Conditions)

Segment ID [1]	Area (ha)	Imperviousness (%)	Area x Imp.
B036SW	0.048	75	3.600
B036W1	0.025	48	1.200
B036W2	0.025	52	1.300
B037N1	0.045	78	3.510
B037NE	0.025	56	1.400
B037NW	0.094	73	6.862
B037R1	0.060	22	1.320
B037R2	0.113	21	2.373
B037R3	0.014	23	0.322
B037R4	0.012	25	0.300
B037SE	0.025	52	1.300
B037SW	0.095	73	6.935
B038NE	0.104	70	7.280
B038NW	0.032	78	2.496
B038SE	0.047	77	3.619
B038SW	0.047	81	3.807
B040NE	0.034	59	2.006
B040NW	0.028	58	1.624
B040R1	0.031	23	0.713
B040SE	0.129	70	9.030
B040SW	0.051	81	4.131
B041NE	0.034	59	2.006
B041NW	0.030	59	1.770
B041R1	0.031	23	0.713
B041SE	0.036	61	2.196
B041SW	0.043	74	3.182
B042N1	0.112	70	7.840
B042N2	0.044	73	3.212
B042N3	0.027	48	1.296
B042NE	0.116	72	8.352
B042NW	0.044	73	3.212
B042R1	0.090	21	1.890
B042R2	0.142	20	2.840
B042R3	0.077	16	1.232
B042S1	0.094	72	6.768
B042S2	0.094	71	6.674
B042SE	0.053	66	3.498
B042SW	0.027	48	1.296
B044NE	0.081	70	5.670
B044NW	0.082	71	5.822
B044R1	0.043	20	0.860
B044R2	0.088	22	1.936
B044SE	0.121	71	8.591
B044SW	0.053	70	3.710
B046NE	0.023	48	1.104
B046NW	0.055	63	3.465
B046R2	0.052	20	1.040
B046R3	0.080	27	2.160
B046S1	0.022	50	1.100
B046SE	0.038	79	3.002
B046SW	0.119	73	8.687
B047NE	0.112	71	7.952
B047NW	0.026	50	1.300
B047R1	0.125	22	2.750
B047R2	0.060	21	1.260

Table E-6: Drainage Area to SWM Facility (Interim B Conditions)

Segment ID [1]	Area (ha)	Imperviousness (%)	Area x Imp.
B047R3	0.053	23	1.219
B047R4	0.014	18	0.252
B047R5	0.048	21	1.008
B047R6	0.065	20	1.300
B047SE	0.111	73	8.103
B047SW	0.055	69	3.795
B048N1	0.027	48	1.296
B048NE	0.075	75	5.625
B048NW	0.064	70	4.480
B048R1	0.062	21	1.302
B048R2	0.082	20	1.640
B048R3	0.138	16	2.208
B048SE	0.076	79	6.004
B048SW	0.065	68	4.420
B048W1	0.032	47	1.504
B048W2	0.036	83	2.988
B048W3	0.024	50	1.200
B050N1	0.088	72	6.336
B050N2	0.033	52	1.716
B050NE	0.065	75	4.875
B050NW	0.070	64	4.480
B050R1	0.128	21	2.688
B050R2	0.068	22	1.496
B050R3	0.103	22	2.266
B050S1	0.087	72	6.264
B050S2	0.039	85	3.315
B050S3	0.023	61	1.403
B050SE	0.057	68	3.876
B050SW	0.153	72	11.016
B055N1	0.030	47	1.410
B055NE	0.096	69	6.624
B055NW	0.046	72	3.312
B055R1	0.118	21	2.478
B055SE	0.093	72	6.696
B055SW	0.048	71	3.408
B056NE	0.029	48	1.392
B056NW	0.028	61	1.708
B056SE	0.025	48	1.200
B056SW	0.025	64	1.600
B058NE	0.039	72	2.808
B058NW	0.046	72	3.312
B058R1	0.117	21	2.457
B058R2	0.102	22	2.244
B058SE	0.021	62	1.302
B058SW	0.031	61	1.891
B180N1	0.060	68	4.080
B180N2	0.060	68	4.080
B180N3	0.038	46	1.748
B180NE	0.065	71	4.615
B180NW	0.067	70	4.690
B180R1	0.117	23	2.691
B180R2	0.075	23	1.725
B180SE	0.050	72	3.600
B180SW	0.047	73	3.431
B410NE	0.025	56	1.400

Table E-6: Drainage Area to SWM Facility (Interim B Conditions)

Segment ID [1]	Area (ha)	Imperviousness (%)	Area x Imp.
B410NW	0.037	78	2.886
B590NE	0.103	74	7.622
B590NW	0.105	76	7.980
B590R1	0.067	22	1.474
B590R2	0.172	22	3.784
B590R3	0.120	21	2.520
B590R4	0.080	10	0.800
B590SE	0.108	69	7.452
B590SW	0.071	73	5.183
C001R1	0.084	9	0.756
C001R2	0.705	9	6.345
C002R1	0.200	11	2.200
C003R1	0.155	5	0.775
C004R1	0.381	6	2.286
C005R1	0.297	9	2.673
C006R1	0.319	9	2.871
C007R1	0.342	6	2.052
C008R1	0.385	7	2.695
C009R1	0.460	9	4.140
C010R1	0.334	10	3.340
C011R1	0.130	13	1.690
C012R1	0.092	13	1.196
C012WK1	0.028	66	1.848
C013PK1	0.428	29	12.412
C013R1	0.295	39	11.505
C013R2	0.151	40	6.040
NCOM2	8.720	90	784.800
NNAT1	21.420	7	149.940
NNAT2	7.160	7	50.120
NNAT3	31.740	7	222.180
NNAT4	45.990	7	321.930
To SWM Facility 1 (BMR Phase 1 Interim)			
A11	0.063	69.915	4.370
A12	0.155	50.168	7.751
A13	0.148	41.86	6.179
A14	0.423	70.28	29.714
A15	0.096	70.28	6.747
A17	0.242	61.404	14.854
A18	0.166	52.344	8.710
A19	0.035	69.048	2.430
A20	0.250	62.8	15.713
A21	0.480	55.324	26.528
A22	0.028	28.571	0.811
A23	0.227	60.987	13.838
A24	0.223	61.111	13.609
A25	0.239	56.478	13.493
A29	0.184	60.326	11.118
A30	0.014	50	0.705
A31	0.289	61.938	17.894
A32	0.162	61.875	10.005
A33	0.159	62.581	9.932
A34	0.090	59.756	5.402
A35	0.225	63.556	14.326
A41	0.297	57.229	17.008
A42	0.238	58.242	13.867

Table E-6: Drainage Area to SWM Facility (Interim B Conditions)

Segment ID [1]	Area (ha)	Imperviousness (%)	Area x Imp.
A43	0.347	58.205	20.185
A44	0.288	61.716	17.774
A45	0.195	60.112	11.722
A46	0.209	63.587	13.258
A47	0.145	56.757	8.213
A54	0.816	7	5.714
A9	3.038	7	21.265
B1	1.681	7	11.764
B2	3.432	100	343.220
B3	1.007	86	86.611
B4	1.002	7	7.014
C2	0.069	67.606	4.651
S6	0.044	25	1.098
S7	0.049	25	1.215
S8	0.083	25	2.080
S9	2.319	7	16.230
To SWM Facility 3			
A043R1	0.226	8	1.808
A043R2	0.017	18	0.306
A043R3	0.076	32	2.432
A043R4	0.078	32	2.496
A043SE	0.064	64	4.096
A043SW	0.048	64	3.072
A044R1	0.173	12	2.076
A045N1	0.049	71	3.479
A045N2	0.081	77	6.237
A045NE	0.251	69	17.319
A045NW	0.043	84	3.612
A045S1	0.048	73	3.504
A045S2	0.081	78	6.318
A045SE	0.118	61	7.198
A045SW	0.043	86	3.698
A046NE	0.058	69	4.002
A046R1	0.170	21	3.570
A046R2	0.145	12	1.740
A046R3	0.280	14	3.920
A046SE	0.095	76	7.220
A046SW	0.039	77	3.003
A047NE	0.009	78	0.702
A047NW	0.025	76	1.900
A047R1	0.144	17	2.448
A047R2	0.098	16	1.568
A047SE	0.040	73	2.920
A047SW	0.115	66	7.590
A101NE	0.073	73	5.329
A101NW	0.046	64	2.944
A101S1	0.107	64	6.848
A101S2	0.113	63	7.119
A101SE	0.084	70	5.880
A101SW	0.076	64	4.864
A102R1	0.087	32	2.784
A410F	0.520	64	33.280
A460NE	0.059	61	3.599
A460NW	0.090	57	5.130
A460PK1	0.355	7	2.485

Table E-6: Drainage Area to SWM Facility (Interim B Conditions)

Segment ID [1]	Area (ha)	Imperviousness (%)	Area x Imp.
A460R1	0.071	20	1.420
A460R2	0.057	19	1.083
A460R3	0.030	23	0.690
A460SE	0.041	85	3.485
AR410C	0.550	64	35.200
AS410C	0.110	86	9.460
AS410D	0.080	86	6.880
AS410E	0.100	86	8.600
Total	**377.561**	**42**	**15965.636**

[1] Refer to Figure 2

Weighted Average Imperviousness = S(Area x Imp) / Total Area = 15965.636 / 377.561 = 42 %

Table E-7: Summary of Total Drainage Area (Interim B Conditions)

Land Use [1]	Area (ha)	Imperviousness (%)	Area x Imp.
To SWM Facility 1	372.298	42	15710.322
To SWM Facility 3	5.263	49	255.314
Total	377.561	42	15965.636

[1] Refer to Figure 2

Weighted Average Imperviousness = S(Area x Imp) / Total Area = 15965.636 / 377.561 = 42 %

Table E-8: Target Release Rates for SWM Facility [1]

Event	Pre-Development Release Rate ($m^3/s/ha$)	Target Release Rate (m^3/s)
2-Year, 24-Hour SCS	1.600	1.000
5-Year, 24-Hour SCS	2.900	2.300
10-Year, 24-Hour SCS	3.900	3.800
25-Year, 24-Hour SCS	5.500	5.600
50-Year, 24-Hour SCS	6.600	6.700
100-Year, 24-Hour SCS	7.800	8.000

[1] As per the April 2008 "*East Urban Community Pond No. 1 Design Brief*" by Stantec.

CALCULATION SHEET E-1: EXISTING CONTROLS (INTERIM B CONDITIONS)

Quality Control 1			Quantity Control 1			Quantity Control 2			Quantity Control 3			Quantity Control 4		
Vertical Circular Orifice			Rectangular Weir			Rectangular Weir			Rectangular Weir			Rectangular Weir		
Diameter	(m)	0.400	L	(m)	1.000	L	(m)	3.000	L	(m)	1.500	L	(m)	1.500
A_o	(m^2)	0.126												
invert	(m)	80.10	C_w		1.80	C_w		1.80	C_w		1.80	C_w		1.80
C_o		0.62	Crest Elev.	(m)	81.65	Crest Elev.	(m)	82.35	Crest Elev.	(m)	82.35	Crest Elev.	(m)	82.35
			n		2	n		2	n		2	n		2
Max Water Level	(m)	83.009	Max Water Level	(m)	83.009	Max Water Level	(m)	83.009	Max Water Level	(m)	83.009	Max Water Level	(m)	83.009
Head of Water	(m)	2.909	Head of Water	(m)	1.359	Head of Water	(m)	0.659	Head of Water	(m)	0.659	Head of Water	(m)	0.659
Q_0	(m^3/s)	0.568	Q_w	(m^3/s)	2.077	Q_w	(m^3/s)	2.762	Q_w	(m^3/s)	1.317	Q_w	(m^3/s)	1.317
Orifice Equation:			Weir Equation:			Weir Equation:			Weir Equation:			Weir Equation:		
$Q_o = C_o A_o (2gh)^{0.5}$			$Qw = C_w (L-0.1nh)h^{1.5}$			$Qw = C_w (L-0.1nh)h^{1.5}$			$Qw = C_w (L-0.1nh)h^{1.5}$			$Qw = C_w (L-0.1nh)h^{1.5}$		
Not including outlet pipe losses														
Q_o *is the orifice flow*			*Qw is the weir flow*			*Qw is the weir flow*			*Qw is the weir flow*			*Qw is the weir flow*		
C_o *is the orifice coefficient*			*Cw is the weir coefficient*			*Cw is the weir coefficient*			*Cw is the weir coefficient*			*Cw is the weir coefficient*		
A_o *is the orifice flow area*			*L is the weir length*			*L is the weir length*			*L is the weir length*			*L is the weir length*		
g is the gravitational constant			*h is the weir height*			*h is the weir height*			*h is the weir height*			*h is the weir height*		
h is the head of water			*n is the # of side contractions*			*n is the # of side contractions*			*n is the # of side contractions*			*n is the # of side contractions*		

CALCULATION SHEET E-2: FOREBAY SIZING FOR SWM FACILITY

Trails Edge Subdivision
SWM Facility 1 - Interim B Conditions
City of Ottawa
Calculation of North Forebay Size

© DSEL

Settling Criteria

From the SWMP Manual, the required length for settling is as follows:

$$L_{min} = \left(\frac{r\,Q_p}{V_s}\right)^{0.5}$$

where:
- r = length to width ratio, at the invert of the inlet pipe.
- Q_p = peak outflow during design quality storm
- V_s = settling velocity

Input:

r =	3.47		149 m / 43 m
Q_p =	0.383	m^3/s	(at elevation 81.65 m)
V_s =	0.0003	m/s	

L_{min} = 66.52 m

The peak flow rate from the pond during the quality storm is taken as the flow that would occur just below the quantity controls (Refer to Table B-5 of Appendix B)

Dispersion Criteria

From the SWMP Manual, the required length for dispersion is as follows:

$$L_{min} = \frac{8\,Q}{d\,V_f}$$

where:
- Q = Inlet flowrate (10-Year, 24-Hour SCS Type II Storm)
- d = depth of pond during peak 10-year inflow (12h:00min)
- V_f = desired final velocity

Input:

Q =	5.579	m^3/s
d =	2.51	m
Vf =	0.5	m/s

L_{min} = 35.55 m

The minimum forebay length is determined by the larger of the settling or dispersion criteria.

Minimum Length of Forebay Required	66.52 m	
Length of Forebay Provided	**149.00 m**	(at elevation 81.6 m)

Average Forebay Velocity

From the SWMP Manual, the maximum allowable average velocity is 0.15 m/s:

$$V_{avg} = \frac{Q}{d\,W_{avg}}$$

where:
- Q = Inlet flowrate (10-Year, 24-Hour SCS Type II Storm)
- d = depth of pond during peak 10-year inflow (12h:05min)
- W_{avg} = average width of forebay

Input:

Q =	5.579	m^3/s	
d =	2.51	m	
W_{avg} =	40	m	(36 m bottom, 43 m permanent pool)

V = 0.06 m/s < 0.15 m/s

CALCULATION SHEET E-3: FOREBAY SIZING FOR SWM FACILITY

Trails Edge Subdivision
SWM Facility 1 - Interim B Conditions
City of Ottawa
Calculation of South Forebay Size

© DSEL

Settling Criteria

From the SWMP Manual, the required length for settling is as follows:

$$L_{min} = \left(\frac{r\,Q_p}{V_s}\right)^{0.5}$$

where:
- r = length to width ratio, at the invert of the inlet pipe.
- Q_p = peak outflow during design quality storm
- V_s = settling velocity

Input:

r =	3.18		143 m / 45 m
Q_p =	0.383	m^3/s	(at elevation 81.65 m)
V_s =	0.0003	m/s	

L_{min} = 63.71 m

The peak flow rate from the pond during the quality storm is taken as the flow that would occur just below the quantity controls (Refer to Table B-5 of Appendix B)

Dispersion Criteria

From the SWMP Manual, the required length for dispersion is as follows:

$$L_{min} = \frac{8\,Q}{d\,V_f}$$

where:
- Q = Inlet flowrate (10-Year, 24-Hour SCS Type II Storm)
- d = depth of pond during peak 10-year inflow (12h:10min)
- V_f = desired final velocity

Input:

Q =	15.601	m^3/s
d =	2.08	m
Vf =	0.5	m/s

L_{min} = 120.30 m

The minimum forebay length is determined by the larger of the settling or dispersion criteria.

Minimum Length of Forebay Required	120.30 m	
Length of Forebay Provided	**143.00 m**	(at elevation 81.5 m)

Average Forebay Velocity

From the SWMP Manual, the maximum allowable average velocity is 0.15 m/s:

$$V_{avg} = \frac{Q}{d\,W_{avg}}$$

where:
- Q = Inlet flowrate (10-Year, 24-Hour SCS Type II Storm)
- d = depth of pond during peak 10-year inflow (12h:10min)
- W_{avg} = average width of forebay

Input:

Q =	15.601	m^3/s	
d =	2.08	m	
W_{avg} =	38	m	(31 m bottom, 45 m permanent pool)

V = 0.20 m/s > 0.15 m/s

NOVATECH
Engineers, Planners & Landscape Architects

M E M O R A N D U M

DATE: **APRIL 3, 2023**

REVISED JANUARY 17, 2024

TO: **MICHAEL PETEPIECE**
BASSAM BAHIA

FROM: **VAHID MEHDIPOUR**

RE: **BMR – THE COMMONS PHASE 2 & 3**
PCSWMM MODEL UPDATE
118124

BACKGROUND

This memo serves as a support document for updating the PCSWMM model submitted by JFSA along with the Stormwater Management Report for BMR The Commons Phase 1 in May 2022. The aim of this update is to reflect the as-built conditions of the development.

The as-built drawings for Phase 1 were provided to the City of Ottawa as a part of the subdivision conformance package for Phase 1 of the Commons subdivision, and the PCSWMM model was updated to reflect the as-built elevations. It should be noted that the previous model completed by JFSA had considered Phase 2 and 3 in the ultimate buildout, and no changes were made to the design of Phase 2 and 3 in the model updated by Novatech.

The BMR - The Commons subdivision is situated in Orleans, within the city of Ottawa, covering an area of 19.19 hectares, including a 0.95-hectare park block, 13.61 hectares of residential development, 1.85 hectares of medium-density development, and a 3.43-hectare existing U-Haul site. The proposed development outlets to the East Urban Community (EUC) Pond 1. For further details, please refer to the following pertinent reports.

- JFSA Stormwater Management Report BMR – The Commons Subdivision Phase 1 May 2022 (SWMR Ph 1)
- DSEL & JFSA Pond 1 East Urban Community North Main Cell and North Forebay Modifications October 2022, Revised February 2023 (PDR)

METHODOLOGY

The scope of work involved updating the ultimate SWM scenario model to align with the as-built profiles of Phase 1 and the proposed modifications to the north main cell and north forebay of Pond 1. The updated model was created using PCSWMM software with a 1.015 SWM engine.

Suite 200, 240 Michael Cowpland Drive, Ottawa ON K2M 1P6 Tel: 613.254.9643 Fax: 613.254.5867 www.novatech-eng.com

The model's pipes and manholes inverts were revised to conform to the as-built profiles. Updated hydraulic grade lines (HGLs) are compared with minimum underside of footing (USF) elevation for 100 year and stress test events to make sure that there are enough clearances.

The ultimate SWM scenario model outlets to the East Urban Community (EUC) Pond 1 where a boundary condition is considered for the original model. The model was cross-checked against the SWMR Ph1 and the upcoming proposed pond modification documented within the PDR to ensure that the boundary conditions are updated. Boundary condition data are attached.

The major system of the model was further checked to be consistent with the Phase and 3 detailed drawings. A “Modified” Table 2 Summary of Major System Results for the 100-year-3-Hour Chicago Storm of the Phase 1 SWMR has been appended to this memorandum.

RESULTS

The revised PCSWMM model has been run for 3-hour Chicago and 24-hour SCS Type II storm distributions with a 100-year return period and stress test (100-year + 20%). As there is no stress test time series boundary condition for 24-hour SCS Type II available in the original model/report, the model is stress tested only under the 3-hour Chicago storm.

Updated HGL tables and a summary table of major system flow depths, extracted from the revised ultimate scenario model are added to the appendices.

CONCLUSION

The following items are found to be the results of updating the PCSWMM model:

- The updated model results in slight increases to the 100yr HGL elevations compared to the original JFSA model. For all 100yr profiles, all USF elevations have enough clearance (more than 0.3m) from HGLs. No HGL under stress test reaches the USF elevation.

- Table 1 from the JFSA SWM report provides target release rates and corresponding storage volumes for areas B1, B2 and B3i. The release rates have not been changed from the JFSA model. The storage required to meet the target release rates will need to be confirmed as part of the individual site plan designs for these areas.

- Major system flow depths are lower than 0.35 m in all places.

APPENDICES & ATTACHMENTS

APPENDIX A: HGL tables
APPENDIX B: Summary of Major System Flow Depths
APPENDIX C: Boundary Condition in MH-111

Suite 200, 240 Michael Cowpland Drive, Ottawa ON K2M 1P6 Tel: 613.254.9643 Fax: 613.254.5867 www.novatech-eng.com

NOVATECH
Engineers, Planners & Landscape Architects

3 hr Chicago - 100 yr

MH ID	Obvert Elevation (m)	T/G Elevation (m)	Invert Elevation (m)	HGL Elevation (m)	Surcharge (m)	Lot Number	Design USF (m)	Clearance (m)
100_(STM)	83.16	87.58	81.27	83.10	0.00	Ph3 - 7	85.80	2.70
102_(STM)	83.22	87.57	81.34	83.24	0.02	Ph3 - 1	85.70	2.46
104_(STM)	83.33	87.62	81.38	83.41	0.08	Ph3 - 1	85.70	2.29
106_(STM)	84.29	87.66	83.54	84.19	0.00	23	85.85	1.66
108_(STM)	84.37	87.50	83.62	84.20	0.00	28	86.00	1.80
110_(STM)	84.49	87.75	83.94	84.58	0.09	26	86.10	1.52
112_(STM)	83.53	87.92	81.90	83.78	0.25	18	85.95	2.17
114_(STM)	84.20	88.00	83.37	84.15	0.00	Ph2 - 22	86.05	1.90
116_(STM)	84.25	88.17	83.50	84.27	0.02	Ph2 - 31	86.35	2.08
118_(STM)	84.56	88.36	83.88	84.54	0.00	Ph2 - 31	86.35	1.81
120_(STM)	84.28	88.08	82.66	84.67	0.39	46	86.35	1.68
122_(STM)	84.37	88.23	82.74	84.79	0.42	46	86.35	1.56
124_(STM)	84.46	88.20	82.83	84.93	0.47	3	86.50	1.57
126_(STM)	84.61	88.47	82.97	85.23	0.62	3	86.50	1.27
128_(STM)	84.82	88.63	83.17	85.53	0.71	56	86.70	1.17
130_(STM)	85.00	89.05	84.27	85.77	0.77	Ph2 - 38	86.85	1.08
132_(STM)	85.10	89.18	84.48	85.91	0.81	Ph2 - 45	87.30	1.39
134_(STM)	85.39	89.32	84.80	85.91	0.52	65	86.70	0.79
136_(STM)	84.96	88.65	83.34	85.73	0.77	65	86.70	0.97
138_(STM)	85.07	88.77	83.42	85.85	0.78	70	87.05	1.20
140_(STM)	85.37	89.25	83.71	86.22	0.85	76	87.05	0.83
142_(STM)	85.45	89.16	84.91	86.50	1.05	92	87.45	0.95
144_(STM)	85.74	89.45	84.13	86.61	0.87	91	87.45	0.84
146_(STM)	85.91	89.12	85.00	86.65	0.74	94	87.80	1.15
148_(STM)	86.05	89.21	85.14	86.67	0.62	97	87.28	0.61
150_(STM)	85.88	89.80	84.38	86.85	0.97	Blk 65	87.70	0.85
152_(STM)	86.09	90.00	85.26	86.97	0.88	Blk 66	87.90	0.93
154_(STM)	86.03	90.09	85.35	87.03	1.00	Blk 69	88.20	1.17
156_(STM)	86.40	89.94	85.73	87.37	0.97	Blk 69	88.20	0.83
158_(STM)	86.26	90.07	84.91	87.59	1.33	Blk 78	88.00	0.41
160_(STM)	86.34	90.16	84.99	87.72	1.38	Blk 75	88.40	0.68
162_(STM)	86.70	90.30	85.35	88.21	1.51	Blk 74	88.40	0.19
164_(STM)	86.95	90.28	85.60	88.42	1.47			
166_(STM)	87.07	90.42	86.17	88.42	1.36			
168_(STM)	87.40	90.39	86.50	88.43	1.03			
170_(STM)	87.73	91.06	87.06	88.57	0.84			

82.841

Interpolated HGL Calcs					
Lot Number	Design USF (m)	Clearance (m)	Length (m)	Dist. From D/S MH (m)	HGL (m)
Blk 74	88.40	0.62	106.3	9.089	87.77
Blk 73	88.45	0.51	106.3	45.684	87.94
Blk 72	88.60	0.52	106.3	74.955	88.08

24-**Hour SCS Type II - 100 Year**

MH ID	Obvert Elevation (m)	T/G Elevation (m)	Invert Elevation (m)	HGL Elevation (m)	Surcharge (m)	Lot Number	Design USF (m)	Clearance (m)
100_(STM)	83.16	87.58	81.27	83.14	0.00	Ph3 - 7	85.80	2.66
102_(STM)	83.22	87.57	81.34	83.26	0.04	Ph3 - 1	85.70	2.44
104_(STM)	83.33	87.62	81.38	83.42	0.09	Ph3 - 1	85.70	2.28
106_(STM)	84.29	87.66	83.54	84.19	0.00	23	85.85	1.66
108_(STM)	84.37	87.50	83.62	84.20	0.00	28	86.00	1.80
110_(STM)	84.49	87.75	83.94	84.56	0.07	26	86.10	1.54
112_(STM)	83.53	87.92	81.90	83.78	0.25	18	85.95	2.17
114_(STM)	84.20	88.00	83.37	84.14	0.00	Ph2 - 22	86.05	1.91
116_(STM)	84.25	88.17	83.50	84.26	0.01	Ph2 - 31	86.35	2.09
118_(STM)	84.56	88.36	83.88	84.52	0.00	Ph2 - 31	86.35	1.83
120_(STM)	84.28	88.08	82.66	84.62	0.34	46	86.35	1.73
122_(STM)	84.37	88.23	82.74	84.73	0.36	46	86.35	1.62
124_(STM)	84.46	88.20	82.83	84.87	0.41	3	86.50	1.63
126_(STM)	84.61	88.47	82.97	85.14	0.53	3	86.50	1.36
128_(STM)	84.82	88.63	83.17	85.42	0.60	56	86.70	1.28
130_(STM)	85.00	89.05	84.27	85.77	0.77	Ph2 - 38	86.85	1.08
132_(STM)	85.10	89.18	84.48	85.91	0.81	Ph2 - 45	87.30	1.39
134_(STM)	85.39	89.32	84.80	85.91	0.52	65	86.70	0.79
136_(STM)	84.96	88.65	83.34	85.61	0.65	65	86.70	1.09
138_(STM)	85.07	88.77	83.42	85.72	0.65	70	87.05	1.33
140_(STM)	85.37	89.25	83.71	86.07	0.70	76	87.05	0.98
142_(STM)	85.45	89.16	84.91	86.35	0.90	92	87.45	1.10
144_(STM)	85.74	89.45	84.13	86.45	0.71	91	87.45	1.00
146_(STM)	85.91	89.12	85.00	86.48	0.57	94	87.80	1.32
148_(STM)	86.05	89.21	85.14	86.51	0.46	97	87.28	0.77
150_(STM)	85.88	89.80	84.38	86.66	0.78	Blk 65	87.70	1.04
152_(STM)	86.09	90.00	85.26	86.78	0.69	Blk 66	87.90	1.12
154_(STM)	86.03	90.09	85.35	86.84	0.81	Blk 69	88.20	1.36
156_(STM)	86.40	89.94	85.73	87.18	0.78	Blk 69	88.20	1.02
158_(STM)	86.26	90.07	84.91	87.35	1.09	Blk 78	88.00	0.65
160_(STM)	86.34	90.16	84.99	87.48	1.14	Blk 75	88.40	0.92
162_(STM)	86.70	90.30	85.35	87.94	1.24	Blk 74	88.40	0.46
164_(STM)	86.95	90.28	85.60	88.13	1.18			
166_(STM)	87.07	90.42	86.17	88.13	1.07			
168_(STM)	87.40	90.39	86.50	88.14	0.74			
170_(STM)	87.73	91.06	87.06	88.28	0.55			

NOVATECH
Engineers, Planners & Landscape Architects

3-Hour Chicago - 100-Year+20% (Stress Test)

MH ID	Obvert Elevation (m)	T/G Elevation (m)	Invert Elevation (m)	HGL Elevation (m)	Surcharge (m)	Lot Number	Design USF (m)	Clearance (m)
100_(STM)	83.16	87.58	81.27	83.41	0.25	Ph3 - 7	85.80	2.39
102_(STM)	83.22	87.57	81.34	83.53	0.31	Ph3 - 1	85.70	2.17
104_(STM)	83.33	87.62	81.38	83.73	0.40	Ph3 - 1	85.70	1.97
106_(STM)	84.29	87.66	83.54	84.21	0.00	23	85.85	1.64
108_(STM)	84.37	87.50	83.62	84.22	0.00	28	86.00	1.78
110_(STM)	84.49	87.75	83.94	84.63	0.14	26	86.10	1.47
112_(STM)	83.53	87.92	81.90	84.14	0.61	18	85.95	1.81
114_(STM)	84.20	88.00	83.37	84.50	0.30	Ph2 - 22	86.05	1.55
116_(STM)	84.25	88.17	83.50	84.63	0.38	Ph2 - 31	86.35	1.72
118_(STM)	84.56	88.36	83.88	84.94	0.38	Ph2 - 31	86.35	1.41
120_(STM)	84.28	88.08	82.66	84.98	0.70	46	86.35	1.37
122_(STM)	84.37	88.23	82.74	85.11	0.74	46	86.35	1.24
124_(STM)	84.46	88.20	82.83	85.26	0.80	3	86.50	1.24
126_(STM)	84.61	88.47	82.97	85.58	0.97	3	86.50	0.92
128_(STM)	84.82	88.63	83.17	85.91	1.09	56	86.70	0.79
130_(STM)	85.00	89.05	84.27	86.29	1.29	Ph2 - 38	86.85	0.56
132_(STM)	85.10	89.18	84.48	86.45	1.36	Ph2 - 45	87.30	0.85
134_(STM)	85.39	89.32	84.80	86.44	1.05	65	86.70	0.26
136_(STM)	84.96	88.65	83.34	86.12	1.16	65	86.70	0.58
138_(STM)	85.07	88.77	83.42	86.25	1.18	70	87.05	0.80
140_(STM)	85.37	89.25	83.71	86.64	1.27	76	87.05	0.41
142_(STM)	85.45	89.16	84.91	86.97	1.52	92	87.45	0.48
144_(STM)	85.74	89.45	84.13	87.06	1.32	91	87.45	0.39
146_(STM)	85.91	89.12	85.00	87.13	1.22	94	87.80	0.67
148_(STM)	86.05	89.21	85.14	87.15	1.10	97	87.28	0.13
150_(STM)	85.88	89.80	84.38	87.31	1.43	Blk 65	87.70	0.39
152_(STM)	86.09	90.00	85.26	87.43	1.34	Blk 66	87.90	0.47
154_(STM)	86.03	90.09	85.35	87.50	1.47	Blk 69	88.20	0.70
156_(STM)	86.40	89.94	85.73	87.82	1.42	Blk 69	88.20	0.38
158_(STM)	86.26	90.07	84.91	88.08	1.82	Blk 78	88.00	-0.08
160_(STM)	86.34	90.16	84.99	88.21	1.87	Blk 75	88.40	0.19
162_(STM)	86.70	90.30	85.35	88.72	2.02	Blk 74	88.40	-0.32
164_(STM)	86.95	90.28	85.60	89.93	2.98			
166_(STM)	87.07	90.42	86.17	89.93	2.87			
168_(STM)	87.40	90.39	86.50	89.37	1.97			
170_(STM)	87.73	91.06	87.06	89.17	1.44			

Interpolated HGL Calcs					
Lot Number	Design USF (m)	Clearance (m)	Length (m)	Dist. From D/S MH (m)	HGL (m)
Blk 78	88.00	0.45	108	30.592	87.55
Blk 79	88.00	0.45	108	30.592	87.55
Blk 77	88.10	0.30	108	60.320	87.80
Blk 80	88.15	0.35	108	60.320	87.80
Blk 81	88.30	0.34	108	89.650	87.96
Blk 76	88.30	0.25	108	101.582	88.05
Blk 74	88.40	0.13	106.3	9.809	88.27
Blk 73	88.45	0.03	106.3	45.684	88.42
Blk 72	88.60	0.04	106.3	74.955	88.56

Table 2: Summary of Major System Results for the 100-Year 3-Hour Chicago Storm

Catch	Flow Depth	Approach Flow On	Approach Flow at	Captured Flow
02_(CB)	0.15	0.065	0.027	0.026
03_(CB)	0.15	0.065	0.031	0.031
04_(CB)	0.15	0.067	0.027	0.027
05_(CB)	0.15	0.067	0.027	0.027
06_(CB)	0.03	0.054	0.030	0.030
08_(CB)	0.16	0.062	0.032	0.032
09_(CB)	0.16	0.062	0.027	0.027
10_(CB)	0.28	0.086	0.031	0.031
11_(CB)	0.28	0.086	0.087	0.043
12_(CB)	0.21	0.110	0.050	0.050
13_(CB)	0.21	0.110	0.048	0.048
14_(CB)	0.20	0.062	0.028	0.027
15_(CB)	0.20	0.062	0.028	0.027
16_(CB)	0.17	0.055	0.021	0.021
17_(CB)	0.17	0.055	0.027	0.027
18_(CB)	0.22	0.097	0.085	0.055
19_(CB)	0.22	0.097	0.071	0.071
20_(CB)	0.20	0.092	0.036	0.036
21_(CB)	0.20	0.092	0.035	0.035
23_(CB)	0.14	0.072	0.049	0.049
24_(CB)	0.14	0.072	0.049	0.049
25_(CB)	0.02	0.011	0.009	0.009
26_(CB)	0.02	0.011	0.004	0.004
27_(CB)	0.22	0.136	0.069	0.068
28_(CB)	0.22	0.136	0.069	0.068
30_(CB)	0.10	0.071	0.086	0.086
31_(CB)	0.10	0.071	0.100	0.100
32_(CB)	0.21	0.068	0.106	0.039
33_(CB)	0.21	0.068	0.072	0.059
34_(CB)	0.18	0.116	0.049	0.049
35_(CB)	0.18	0.116	0.049	0.049
36_(CB)	0.14	0.081	0.036	0.036
37_(CB)	0.14	0.081	0.049	0.049
40_(CB)	0.20	0.097	0.048	0.048
41_(CB)	0.20	0.097	0.050	0.050
42_(CB)	0.18	0.083	0.032	0.032
43_(CB)	0.18	0.083	0.036	0.036
44_(CB)	0.15	0.052	0.032	0.032
45_(CB)	0.15	0.052	0.021	0.021
46_(CB)	0.18	0.060	0.032	0.032
47_(CB)	0.18	0.060	0.026	0.026
48_(CB)	0.19	0.066	0.028	0.028
49_(CB)	0.19	0.066	0.027	0.027
50_(CB)	0.17	0.097	0.048	0.048
51_(CB)	0.17	0.097	0.047	0.047
52_(CB)	0.07	0.104	0.043	0.044
53_(CB)	0.18	0.111	0.050	0.050
54_(CB)	0.18	0.111	0.049	0.049
55_(CB)	0.07	0.051	0.046	0.046
56_(CB)	0.07	0.051	0.046	0.046
57_(CB)	0.26	0.106	0.050	0.050
59_(CB)	0.03	0.012	0.006	0.006

Table D-12: Time Series for Downstream Boundary Condition at STM-111

Time	Depth (m)								
	2-Yr 3-Hr Chicago	5-Yr 3-Hr Chicago	10-Yr 3-Hr Chicago	100-Yr 3-Hr Chicago	100-Yr 24-Hr SCS	100-Yr 3-Hr Chi + 20%	4-Aug-88	8-Aug-96	1-Jul-79
0:00	80.57	80.57	80.57	80.57	80.57	80.57	80.57	80.57	80.57
0:05	80.57	80.57	80.57	80.57	80.57	80.57	80.57	80.57	80.57
0:10	80.57	80.57	80.57	80.57	80.57	80.57	80.57	80.57	80.57
0:15	80.57	80.57	80.57	80.57	80.57	80.58	80.57	80.64	80.57
0:20	80.57	80.57	80.57	80.60	80.57	80.63	80.57	80.75	80.58
0:25	80.57	80.58	80.59	80.66	80.57	80.70	80.57	80.84	80.62
0:30	80.58	80.62	80.64	80.72	80.57	80.78	80.78	80.97	80.68
0:35	80.61	80.67	80.70	80.79	80.57	80.94	81.04	80.95	80.81
0:40	80.66	80.73	80.78	80.87	80.57	81.05	81.42	80.89	81.02
0:45	80.73	80.86	80.94	80.96	80.57	81.15	81.36	80.87	81.28
0:50	80.87	81.02	81.07	81.07	80.57	81.29	81.28	80.89	81.39
0:55	81.10	81.22	81.28	81.22	80.57	81.52	81.17	81.00	81.42
1:00	81.37	81.52	81.60	81.39	80.57	81.80	81.03	81.06	81.44
1:05	81.64	81.85	81.90	81.51	80.57	82.06	80.96	81.06	81.45
1:10	81.61	81.88	81.98	81.56	80.57	82.26	80.98	81.02	81.48
1:15	81.45	81.72	81.86	81.60	80.57	82.29	81.13	81.04	81.54
1:20	81.32	81.52	81.72	81.72	80.57	82.42	81.25	81.25	81.63
1:25	81.21	81.39	81.63	81.91	80.57	82.53	81.28	81.59	81.75
1:30	81.14	81.36	81.57	82.12	80.58	82.62	81.30	81.82	81.91
1:35	81.10	81.40	81.69	82.31	80.59	82.84	81.56	81.95	82.05
1:40	81.09	81.48	81.75	82.44	80.60	82.92	81.78	81.89	82.22
1:45	81.11	81.54	81.86	82.50	80.61	83.07	81.78	81.71	82.41
1:50	81.14	81.61	81.90	82.57	80.62	83.06	81.81	81.61	82.59
1:55	81.18	81.66	81.97	82.63	80.63	83.09	81.96	81.68	82.74
2:00	81.21	81.70	81.99	82.69	80.64	83.10	82.18	81.77	82.90
2:05	81.25	81.74	82.04	82.71	80.67	83.15	82.48	81.85	83.01
2:10	81.27	81.77	82.05	82.74	80.71	83.15	82.71	81.90	83.02
2:15	81.30	81.80	82.09	82.76	80.72	83.17	82.75	81.94	83.03
2:20	81.32	81.82	82.10	82.78	80.73	83.16	82.75	81.97	83.08
2:25	81.34	81.84	82.13	82.79	80.73	83.18	82.77	81.99	83.11
2:30	81.36	81.86	82.13	82.80	80.73	83.16	82.81	82.00	83.12
2:35	81.38	81.88	82.16	82.80	80.74	83.17	82.87	82.02	83.12
2:40	81.39	81.89	82.16	82.81	80.74	83.15	82.89	82.03	83.12
2:45	81.41	81.90	82.18	82.81	80.74	83.16	82.88	82.04	83.12
2:50	81.42	81.92	82.18	82.81	80.74	83.14	82.88	82.05	83.11
2:55	81.43	81.93	82.20	82.81	80.74	83.14	82.89	82.07	83.10
3:00	81.44	81.94	82.20	82.82	80.74	83.12	82.89	82.16	83.09
3:05	81.45	81.94	82.22	82.81	80.74	83.12	82.90	82.34	83.08
3:10	81.46	81.95	82.22	82.81	80.74	83.10	82.90	82.47	83.07
3:15	81.47	81.96	82.23	82.81	80.74	83.09	82.92	82.58	83.06
3:20	81.48	81.97	82.23	82.81	80.74	83.09	82.92	82.66	83.05
3:25	81.49	81.97	82.23	82.80	80.74	83.07	82.90	82.67	83.03
3:30	81.49	81.98	82.23	82.79	80.74	83.05	82.90	82.69	83.02
3:35	81.50	81.98	82.24	82.79	80.74	83.04	82.91	82.73	83.00
3:40	81.50	81.98	82.24	82.78	80.74	83.03	82.90	82.76	82.99
3:45	81.51	81.98	82.24	82.77	80.74	83.01	82.88	82.79	82.97
3:50	81.51	81.99	82.24	82.76	80.74	82.99	82.87	82.80	82.96
3:55	81.52	81.98	82.24	82.76	80.74	82.98	82.88	82.81	82.94
4:00	81.52	81.99	82.24	82.75	80.74	82.97	82.86	82.81	82.93
4:05	81.52	81.99	82.24	82.74	80.74	82.96	82.85	82.81	82.92
4:10	81.52	81.99	82.24	82.73	80.74	82.94	82.84	82.81	82.90
4:15	81.53	81.99	82.24	82.73	80.74	82.93	82.83	82.81	82.89
4:20	81.53	81.99	82.24	82.72	80.74	82.92	82.82	82.81	82.88
4:25	81.53	81.99	82.24	82.71	80.75	82.91	82.81	82.80	82.86
4:30	81.53	81.99	82.23	82.70	80.75	82.90	82.80	82.80	82.85
4:35	81.53	81.99	82.24	82.70	80.75	82.89	82.79	82.79	82.84
4:40	81.53	81.99	82.23	82.69	80.75	82.88	82.78	82.78	82.83
4:45	81.53	81.98	82.23	82.69	80.76	82.87	82.77	82.77	82.82
4:50	81.53	81.99	82.23	82.68	80.76	82.85	82.76	82.77	82.81
4:55	81.53	81.98	82.23	82.67	80.76	82.85	82.76	82.76	82.79
5:00	81.53	81.99	82.22	82.67	80.76	82.84	82.74	82.75	82.78
5:05	81.53	81.98	82.22	82.66	80.76	82.83	82.74	82.74	82.77
5:10	81.53	81.98	82.22	82.65	80.76	82.82	82.74	82.73	82.76
5:15	81.53	81.98	82.22	82.65	80.76	82.81	82.74	82.73	82.75
5:20	81.53	81.98	82.22	82.64	80.76	82.80	82.73	82.72	82.74
5:25	81.53	81.98	82.22	82.64	80.76	82.79	82.73	82.71	82.74
5:30	81.53	81.98	82.21	82.63	80.76	82.78	82.73	82.70	82.73
5:35	81.53	81.97	82.21	82.62	80.76	82.77	82.73	82.69	82.72
5:40	81.53	81.98	82.21	82.62	80.76	82.77	82.72	82.68	82.71
5:45	81.53	81.97	82.21	82.62	80.76	82.76	82.72	82.67	82.70
5:50	81.53	81.97	82.20	82.61	80.76	82.75	82.72	82.67	82.69
5:55	81.53	81.97	82.20	82.60	80.76	82.74	82.71	82.66	82.68
6:00	81.53	81.97	82.20	82.60	80.76	82.74	82.70	82.65	82.67
6:05	81.53	81.96	82.20	82.60	80.76	82.73	82.70	82.64	82.67

6:10	81.53	81.97	82.20	82.59	80.76	82.72	82.69	82.63	82.66
6:15	81.53	81.96	82.19	82.59	80.76	82.71	82.69	82.63	82.65
6:20	81.53	81.96	82.19	82.58	80.76	82.71	82.68	82.62	82.64
6:25	81.52	81.96	82.19	82.58	80.76	82.70	82.67	82.61	82.64
6:30	81.52	81.96	82.19	82.57	80.76	82.69	82.67	82.60	82.63
6:35	81.52	81.96	82.19	82.57	80.76	82.69	82.66	82.60	82.63
6:40	81.52	81.96	82.18	82.56	80.77	82.68	82.65	82.59	82.62
6:45	81.52	81.95	82.18	82.56	80.77	82.68	82.64	82.58	82.61
6:50	81.52	81.95	82.18	82.56	80.77	82.67	82.64	82.58	82.60
6:55	81.52	81.95	82.18	82.55	80.77	82.66	82.63	82.57	82.60
7:00	81.52	81.95	82.18	82.55	80.77	82.66	82.63	82.56	82.59
7:05	81.52	81.94	82.17	82.54	80.77	82.65	82.62	82.56	82.59
7:10	81.51	81.95	82.17	82.54	80.77	82.65	82.61	82.55	82.58
7:15	81.51	81.94	82.17	82.54	80.77	82.64	82.61	82.54	82.58
7:20	81.51	81.94	82.17	82.53	80.77	82.64	82.60	82.54	82.57
7:25	81.51	81.94	82.17	82.53	80.78	82.63	82.60	82.53	82.56
7:30	81.51	81.94	82.16	82.53	80.78	82.63	82.59	82.53	82.56
7:35	81.51	81.93	82.16	82.52	80.78	82.62	82.59	82.52	82.55
7:40	81.51	81.93	82.16	82.52	80.78	82.62	82.58	82.52	82.55
7:45	81.51	81.93	82.16	82.52	80.78	82.62	82.57	82.51	82.54
7:50	81.51	81.93	82.15	82.51	80.78	82.61	82.57	82.50	82.54
7:55	81.50	81.93	82.15	82.51	80.78	82.61	82.57	82.50	82.53
8:00	81.50	81.93	82.15	82.51	80.78	82.60	82.56	82.49	82.53
8:05	81.50	81.92	82.15	82.50	80.79	82.60	82.56	82.49	82.52
8:10	81.50	81.92	82.15	82.50	80.79	82.59	82.55	82.48	82.52
8:15	81.50	81.92	82.15	82.50	80.79	82.59	82.55	82.48	82.51
8:20	81.50	81.92	82.14	82.50	80.79	82.58	82.54	82.47	82.51
8:25	81.50	81.92	82.14	82.49	80.80	82.58	82.54	82.47	82.51
8:30	81.50	81.92	82.14	82.49	80.80	82.58	82.53	82.46	82.50
8:35	81.49	81.91	82.14	82.49	80.80	82.57	82.53	82.46	82.50
8:40	81.49	81.91	82.13	82.48	80.80	82.57	82.52	82.45	82.49
8:45	81.49	81.91	82.13	82.48	80.80	82.57	82.52	82.45	82.49
8:50	81.49	81.91	82.13	82.48	80.81	82.56	82.51	82.44	82.48
8:55	81.49	81.91	82.13	82.47	80.81	82.56	82.51	82.44	82.48
9:00	81.49	81.91	82.13	82.47	80.81	82.56	82.51	82.43	82.48
9:05	81.49	81.90	82.12	82.47	80.81	82.55	82.51	82.43	82.47
9:10	81.48	81.90	82.12	82.47	80.81	82.55	82.50	82.42	82.47
9:15	81.48	81.90	82.12	82.46	80.81	82.55	82.50	82.42	82.47
9:20	81.48	81.90	82.12	82.46	80.82	82.54	82.49	82.42	82.46
9:25	81.48	81.90	82.12	82.46	80.82	82.54	82.49	82.41	82.46
9:30	81.48	81.90	82.11	82.46	80.82	82.54	82.48	82.41	82.45
9:35	81.48	81.89	82.11	82.45	80.83	82.53	82.48	82.40	82.45
9:40	81.48	81.89	82.11	82.45	80.83	82.53	82.48	82.40	82.45
9:45	81.48	81.89	82.11	82.45	80.83	82.53	82.48	82.39	82.44
9:50	81.47	81.89	82.11	82.45	80.84	82.52	82.47	82.39	82.44
9:55	81.47	81.89	82.10	82.44	80.84	82.52	82.47	82.39	82.44
10:00	81.47	81.88	82.10	82.44	80.84	82.52	82.46	82.38	82.43
10:05	81.47	81.88	82.10	82.44	80.85	82.52	82.46	82.38	82.43
10:10	81.47	81.88	82.10	82.44	80.85	82.51	82.46	82.37	82.43
10:15	81.47	81.88	82.10	82.44	80.86	82.51	82.46	82.37	82.42
10:20	81.47	81.88	82.09	82.43	80.87	82.51	82.45	82.37	82.42
10:25	81.46	81.88	82.09	82.43	80.88	82.51	82.45	82.36	82.42
10:30	81.46	81.88	82.09	82.43	80.88	82.50	82.45	82.36	82.41
10:35	81.46	81.87	82.09	82.43	80.89	82.50	82.44	82.35	82.41
10:40	81.46	81.87	82.09	82.43	80.90	82.50	82.44	82.35	82.41
10:45	81.46	81.87	82.09	82.42	80.91	82.50	82.44	82.35	82.41
10:50	81.46	81.87	82.08	82.42	80.93	82.49	82.44	82.34	82.40
10:55	81.46	81.87	82.08	82.42	80.94	82.49	82.43	82.34	82.40
11:00	81.45	81.86	82.08	82.42	80.95	82.49	82.43	82.34	82.40
11:05	81.45	81.86	82.08	82.41	80.97	82.49	82.43	82.33	82.39
11:10	81.45	81.86	82.07	82.41	80.98	82.48	82.43	82.33	82.39
11:15	81.45	81.86	82.07	82.41	81.00	82.48	82.42	82.32	82.39
11:20	81.45	81.86	82.07	82.41	81.04	82.48	82.42	82.32	82.38
11:25	81.45	81.85	82.07	82.41	81.06	82.48	82.42	82.32	82.38
11:30	81.45	81.85	82.07	82.41	81.07	82.48	82.41	82.31	82.38
11:35	81.44	81.85	82.07	82.40	81.11	82.47	82.41	82.31	82.38
11:40	81.44	81.85	82.06	82.40	81.19	82.47	82.41	82.31	82.37
11:45	81.44	81.85	82.06	82.40	81.39	82.47	82.40	82.30	82.37
11:50	81.44	81.85	82.06	82.40	81.64	82.47	82.40	82.30	82.37
11:55	81.44	81.85	82.06	82.40	81.87	82.46	82.40	82.29	82.36
12:00	81.44	81.84	82.06	82.39	82.06	82.46	82.40	82.29	82.36
12:05	81.44	81.84	82.05	82.39	82.27	82.46	82.39	82.29	82.36
12:10	81.43	81.84	82.05	82.39	82.49	82.46	82.39	82.28	82.36
12:15	81.43	81.84	82.05	82.39	82.58	82.46	82.39	82.28	82.35
12:20	81.43	81.84	82.05	82.39	82.69	82.46	82.39	82.28	82.35
12:25	81.43	81.84	82.05	82.39	82.79	82.45	82.39	82.27	82.35
12:30	81.43	81.83	82.05	82.38	82.82	82.45	82.38	82.27	82.35
12:35	81.43	81.83	82.04	82.38	82.86	82.45	82.38	82.27	82.34
12:40	81.43	81.83	82.04	82.38	82.90	82.45	82.38	82.26	82.34
12:45	81.42	81.83	82.04	82.38	82.93	82.45	82.38	82.26	82.34
12:50	81.42	81.83	82.04	82.38	82.97	82.45	82.38	82.26	82.33

12:55	81.42	81.83	82.04	82.37	82.98	82.44	82.37	82.25	82.33
13:00	81.42	81.82	82.03	82.37	82.99	82.44	82.37	82.25	82.33
13:05	81.42	81.82	82.03	82.37	82.99	82.44	82.37	82.25	82.33
13:10	81.42	81.82	82.03	82.37	83.00	82.44	82.37	82.24	82.32
13:15	81.42	81.82	82.03	82.37	82.99	82.44	82.36	82.24	82.32
13:20	81.41	81.82	82.03	82.37	83.00	82.44	82.36	82.24	82.32
13:25	81.41	81.82	82.03	82.36	82.99	82.43	82.36	82.23	82.32
13:30	81.41	81.81	82.02	82.36	82.99	82.43	82.36	82.23	82.31
13:35	81.41	81.81	82.02	82.36	82.98	82.43	82.36	82.23	82.31
13:40	81.41	81.81	82.02	82.36	82.98	82.43	82.35	82.22	82.31
13:45	81.41	81.81	82.02	82.36	82.97	82.43	82.35	82.22	82.31
13:50	81.41	81.81	82.02	82.36	82.97	82.43	82.35	82.22	82.30
13:55	81.40	81.81	82.01	82.35	82.96	82.42	82.35	82.21	82.30
14:00	81.40	81.80	82.01	82.35	82.96	82.42	82.35	82.21	82.30
14:05	81.40	81.80	82.01	82.35	82.95	82.42	82.34	82.21	82.30
14:10	81.40	81.80	82.01	82.35	82.95	82.42	82.34	82.20	82.29
14:15	81.40	81.80	82.01	82.35	82.94	82.42	82.34	82.20	82.29
14:20	81.40	81.80	82.01	82.35	82.94	82.42	82.34	82.20	82.29
14:25	81.40	81.80	82.00	82.34	82.93	82.41	82.33	82.19	82.29
14:30	81.39	81.79	82.00	82.34	82.92	82.41	82.33	82.19	82.28
14:35	81.39	81.79	82.00	82.34	82.91	82.41	82.33	82.19	82.28
14:40	81.39	81.79	82.00	82.34	82.91	82.41	82.33	82.18	82.28
14:45	81.39	81.79	82.00	82.34	82.90	82.41	82.33	82.18	82.28
14:50	81.39	81.79	82.00	82.34	82.90	82.41	82.33	82.18	82.27
14:55	81.39	81.79	81.99	82.33	82.89	82.40	82.32	82.18	82.27
15:00	81.38	81.78	81.99	82.33	82.89	82.41	82.32	82.17	82.27
15:05	81.38	81.78	81.99	82.33	82.88	82.40	82.32	82.17	82.27
15:10	81.38	81.78	81.99	82.33	82.87	82.40	82.32	82.17	82.26
15:15	81.38	81.78	81.99	82.33	82.86	82.40	82.31	82.16	82.26
15:20	81.38	81.78	81.99	82.33	82.86	82.40	82.31	82.16	82.26
15:25	81.38	81.78	81.98	82.32	82.85	82.40	82.31	82.16	82.26
15:30	81.38	81.77	81.98	82.32	82.85	82.40	82.31	82.15	82.25
15:35	81.37	81.77	81.98	82.32	82.84	82.39	82.31	82.15	82.25
15:40	81.37	81.77	81.98	82.32	82.84	82.39	82.31	82.15	82.25
15:45	81.37	81.77	81.98	82.32	82.83	82.39	82.30	82.14	82.25
15:50	81.37	81.77	81.98	82.32	82.83	82.39	82.30	82.14	82.25
15:55	81.37	81.77	81.97	82.31	82.82	82.39	82.30	82.14	82.24
16:00	81.37	81.77	81.97	82.31	82.82	82.39	82.30	82.14	82.24
16:05	81.37	81.76	81.97	82.31	82.81	82.39	82.30	82.13	82.24
16:10	81.36	81.76	81.97	82.31	82.81	82.39	82.29	82.13	82.24
16:15	81.36	81.76	81.97	82.31	82.80	82.38	82.29	82.13	82.23
16:20	81.36	81.76	81.97	82.31	82.80	82.38	82.29	82.12	82.23
16:25	81.36	81.76	81.96	82.31	82.80	82.38	82.29	82.12	82.23
16:30	81.36	81.76	81.96	82.30	82.79	82.38	82.29	82.12	82.23
16:35	81.36	81.75	81.96	82.30	82.78	82.38	82.29	82.11	82.22
16:40	81.36	81.75	81.96	82.30	82.78	82.38	82.28	82.11	82.22
16:45	81.35	81.75	81.96	82.30	82.77	82.38	82.28	82.11	82.22
16:50	81.35	81.75	81.96	82.30	82.77	82.38	82.28	82.11	82.22
16:55	81.35	81.75	81.95	82.30	82.76	82.37	82.28	82.10	82.22
17:00	81.35	81.75	81.95	82.29	82.76	82.37	82.28	82.10	82.21
17:05	81.35	81.75	81.95	82.29	82.76	82.37	82.27	82.10	82.21
17:10	81.35	81.74	81.95	82.29	82.75	82.37	82.27	82.09	82.21
17:15	81.35	81.74	81.95	82.29	82.75	82.37	82.27	82.09	82.21

17:20	81.34	81.74	81.95	82.29	82.74	82.37	82.27	82.09	82.21
17:25	81.34	81.74	81.95	82.29	82.74	82.37	82.27	82.09	82.20
17:30	81.34	81.74	81.94	82.29	82.74	82.37	82.27	82.08	82.20
17:35	81.34	81.74	81.94	82.28	82.73	82.36	82.26	82.08	82.20
17:40	81.34	81.73	81.94	82.28	82.73	82.36	82.26	82.08	82.20
17:45	81.34	81.73	81.94	82.28	82.72	82.36	82.26	82.07	82.19
17:50	81.33	81.73	81.94	82.28	82.72	82.36	82.26	82.07	82.19
17:55	81.33	81.73	81.94	82.28	82.71	82.36	82.26	82.07	82.19
18:00	81.33	81.73	81.94	82.28	82.71	82.36	82.26	82.07	82.19
18:05	81.33	81.73	81.93	82.28	82.71	82.36	82.25	82.06	82.19
18:10	81.33	81.73	81.93	82.27	82.70	82.36	82.25	82.06	82.18
18:15	81.33	81.72	81.93	82.27	82.70	82.35	82.25	82.06	82.18
18:20	81.33	81.72	81.93	82.27	82.70	82.35	82.25	82.06	82.18
18:25	81.32	81.72	81.93	82.27	82.69	82.35	82.25	82.05	82.18
18:30	81.32	81.72	81.93	82.27	82.69	82.35	82.25	82.05	82.18
18:35	81.32	81.72	81.92	82.27	82.69	82.35	82.24	82.05	82.17
18:40	81.32	81.72	81.92	82.27	82.69	82.35	82.24	82.04	82.17
18:45	81.32	81.72	81.92	82.26	82.68	82.35	82.24	82.04	82.17
18:50	81.32	81.71	81.92	82.26	82.68	82.35	82.24	82.04	82.17
18:55	81.32	81.71	81.92	82.26	82.68	82.34	82.24	82.04	82.16
19:00	81.31	81.71	81.92	82.26	82.67	82.34	82.24	82.03	82.16
19:05	81.31	81.71	81.92	82.26	82.67	82.34	82.23	82.03	82.16
19:10	81.31	81.71	81.91	82.26	82.67	82.34	82.23	82.03	82.16
19:15	81.31	81.71	81.91	82.25	82.66	82.34	82.23	82.03	82.16
19:20	81.31	81.71	81.91	82.25	82.66	82.34	82.23	82.02	82.15
19:25	81.31	81.70	81.91	82.25	82.66	82.34	82.23	82.02	82.15
19:30	81.30	81.70	81.91	82.25	82.66	82.34	82.23	82.02	82.15
19:35	81.30	81.70	81.91	82.25	82.65	82.33	82.22	82.02	82.15
19:40	81.30	81.70	81.91	82.25	82.65	82.33	82.22	82.01	82.15
19:45	81.30	81.70	81.90	82.25	82.65	82.33	82.22	82.01	82.14
19:50	81.30	81.70	81.90	82.24	82.65	82.33	82.22	82.01	82.14
19:55	81.30	81.70	81.90	82.24	82.65	82.33	82.22	82.01	82.14
20:00	81.30	81.69	81.90	82.24	82.64	82.33	82.22	82.00	82.14
20:05	81.29	81.69	81.90	82.24	82.64	82.33	82.21	82.00	82.14
20:10	81.29	81.69	81.90	82.24	82.64	82.33	82.21	82.00	82.14
20:15	81.29	81.69	81.90	82.24	82.64	82.33	82.21	82.00	82.13
20:20	81.29	81.69	81.90	82.24	82.64	82.32	82.21	81.99	82.13
20:25	81.29	81.69	81.89	82.23	82.63	82.32	82.21	81.99	82.13
20:30	81.29	81.68	81.89	82.23	82.63	82.32	82.21	81.99	82.13
20:35	81.29	81.68	81.89	82.23	82.63	82.32	82.21	81.99	82.13
20:40	81.28	81.68	81.89	82.23	82.63	82.32	82.21	81.98	82.12
20:45	81.28	81.68	81.89	82.23	82.62	82.32	82.20	81.98	82.12
20:50	81.28	81.68	81.89	82.23	82.62	82.32	82.20	81.98	82.12
20:55	81.28	81.68	81.89	82.23	82.62	82.32	82.20	81.98	82.12
21:00	81.28	81.68	81.88	82.23	82.62	82.31	82.20	81.97	82.12
21:05	81.28	81.67	81.88	82.22	82.61	82.31	82.20	81.97	82.11
21:10	81.28	81.67	81.88	82.22	82.61	82.31	82.20	81.97	82.11
21:15	81.27	81.67	81.88	82.22	82.61	82.31	82.19	81.97	82.11
21:20	81.27	81.67	81.88	82.22	82.61	82.31	82.19	81.96	82.11
21:25	81.27	81.67	81.88	82.22	82.60	82.31	82.19	81.96	82.11
21:30	81.27	81.67	81.88	82.22	82.60	82.31	82.19	81.96	82.11
21:35	81.27	81.67	81.88	82.22	82.60	82.31	82.19	81.96	82.10
21:40	81.27	81.66	81.87	82.21	82.60	82.31	82.19	81.96	82.10
21:45	81.27	81.66	81.87	82.21	82.59	82.30	82.19	81.95	82.10
21:50	81.26	81.66	81.87	82.21	82.59	82.30	82.19	81.95	82.10
21:55	81.26	81.66	81.87	82.21	82.59	82.30	82.18	81.95	82.10
22:00	81.26	81.66	81.87	82.21	82.59	82.30	82.18	81.95	82.09
22:05	81.26	81.66	81.87	82.21	82.58	82.30	82.18	81.94	82.09
22:10	81.26	81.66	81.87	82.21	82.58	82.30	82.18	81.94	82.09
22:15	81.26	81.66	81.87	82.21	82.58	82.30	82.18	81.94	82.09
22:20	81.25	81.65	81.86	82.20	82.58	82.30	82.18	81.94	82.09
22:25	81.25	81.65	81.86	82.20	82.58	82.30	82.18	81.94	82.08
22:30	81.25	81.65	81.86	82.20	82.58	82.29	82.17	81.93	82.08
22:35	81.25	81.65	81.86	82.20	82.57	82.29	82.17	81.93	82.08
22:40	81.25	81.65	81.86	82.20	82.57	82.29	82.17	81.93	82.08
22:45	81.25	81.65	81.86	82.20	82.57	82.29	82.17	81.93	82.08
22:50	81.25	81.64	81.86	82.20	82.57	82.29	82.17	81.92	82.08
22:55	81.24	81.64	81.86	82.19	82.57	82.29	82.17	81.92	82.07
23:00	81.24	81.64	81.85	82.19	82.57	82.29	82.17	81.92	82.07
23:05	81.24	81.64	81.85	82.19	82.56	82.29	82.17	81.92	82.07
23:10	81.24	81.64	81.85	82.19	82.56	82.28	82.16	81.92	82.07
23:15	81.24	81.64	81.85	82.19	82.56	82.28	82.16	81.91	82.07
23:20	81.24	81.64	81.85	82.19	82.56	82.28	82.16	81.91	82.07
23:25	81.24	81.64	81.85	82.19	82.56	82.28	82.16	81.91	82.06
23:30	81.23	81.63	81.85	82.19	82.56	82.28	82.16	81.91	82.06
23:35	81.23	81.63	81.85	82.18	82.55	82.28	82.16	81.91	82.06
23:40	81.23	81.63	81.84	82.18	82.55	82.28	82.16	81.90	82.06
23:45	81.23	81.63	81.84	82.18	82.55	82.28	82.16	81.90	82.06
23:50	81.23	81.63	81.84	82.18	82.55	82.28	82.15	81.90	82.06
23:55	81.23	81.63	81.84	82.18	82.55	82.27	82.15	81.90	82.05
0:00	81.23	81.62	81.84	82.18	82.55	82.27	82.15	81.90	82.05

he Commons - Medium Density (Phase 4)
Post-Development Model Schematic

NOVATECH
Engineers, Planners & Landscape Architects

Legend

Junctions
- Visible
- Visible
- Visible
- Visible
- Visible
- PH4 High Points
- PH4 CB
- PH4 MH
- PH4 RYCB

- Outfalls
- Storages

Conduits
- Visible
- Visible
- Visible
- Visible
- PH4 Rear Yard Swale
- PH 4 Major System

Orifices
- Visible
- Visible
- Visible

- Outlets

Subcatchments
- Visible
- Rear Yards
- Phase 4 - Front Yards/ Roads
- Phase 4 - Grassed
- Phase 4 - Offsite
- Phase 4 - Parks

- Background

N

50 m

The Commons - Medium Density (Phase 4)
Allowable Release Rate Calculations

NOVATECH
Engineers, Planners & Landscape Architects

Block ID	Total Release Rate (cms)	Area (ha)	Per ha Release Rate (cms/ha)
B1 (A)	0.228	0.990	0.230
B3i (B)	0.245	1.014	0.242

AREA A FLOWS

Uncontrolled area - 100 year uncontrolled flow

Area A01	0.114 ha	0.046	cms
remaining allowable =		0.182	cms
remaining area =		0.876	ha
flow rate per area =		0.2077626	

Split into 3 loops

Street 1

Areas A02-A08 =	0.326
allowable flow =	0.068

Street 2

Areas A09, 10, 12, 13 =	0.295
allowable flow =	0.061

Street 3

Areas A11, A14-A18 =	0.255
allowable flow =	0.053

AREA B FLOWS

Uncontrolled area - 100 year uncontrolled flow

Area B17	0.143 ha =	0.026	cms
Area B18	0.003 ha =	0.001	
remaining allowable =		0.218	cms

The Commons - Medium Density (Phase 4)

Peak Flows (cms)

Storm Distribution->		4hr Chi.	3hr Chicago				12hr SCS		
Return Period->		**25mm**	**2yr**	**5yr**	**100yr**	**100yr+20%**	**2yr**	**5yr**	**100yr**
Area A Uncontrolled (A01)		0.003	0.004	0.016	0.046	0.060	0.009	0.019	0.037
Street 1	*minor flows*	0.032	0.040	0.048	0.064	0.067	0.036	0.048	0.062
	major flows	0	0	0	0	0	0	0	0
Street 2	*minor flows*	0.034	0.045	0.052	0.059	0.061	0.037	0.050	0.055
	major flows	0	0	0	0	0	0	0	0
Street 3	*minor flows*	0.023	0.028	0.037	0.053	0.055	0.027	0.037	0.052
	major flows	0	0	0	0	0	0	0	0
Area A TOTAL		**0.092**	**0.117**	**0.153**	**0.222**	**0.243**	**0.109**	**0.154**	**0.206**
Area B Uncontrolled (B17, 18)		0.000	0.000	0.000	0.001	0.002	0.000	0.001	0.001
Street 4	*minor flows*	0.091	0.120	0.149	0.184	0.223	0.103	0.151	0.201
	major flows	0	0	0	0	0	0	0	0
Area B TOTAL		**0.091**	**0.120**	**0.149**	**0.185**	**0.225**	**0.103**	**0.152**	**0.202**

The Commons - Medium Density (Phase 4)

Inlet Control Device Parameters

NOVATECH
Engineers, Planners & Landscape Architects

Structure	ICD Size & Inlet Rate					Approach Flow** (L/s)
	Diameter 1 (mm)	Diameter 2* (mm)	Max Head (m)	Calculated 2-yr Capture Rate (L/s)	2-yr Capture Rate** (L/s)	
CB50-51	IPEX LMF 65	IPEX LMF 65	1.78	11.65	7.43	7.85
CB52-53	IPEX LMF 70	IPEX LMF 70	1.77	11.61	5.25	5.69
CB54-55	IPEX LMF 75	IPEX LMF 65	1.73	12.86	11.09	11.96
CB56-57	IPEX LMF 90	IPEX LMF 75	1.23	13.69	13.69	14.23
CB58-59	IPEX LMF 100	IPEX LMF 100	1.73	23.96	21.78	22.32
CB60-61	IPEX LMF 75	IPEX LMF 85	1.79	15.97	14.09	14.89
CB62-63	IPEX LMF 95	IPEX LMF 95	1.78	24.30	20.28	21.64
CB64-65	IPEX LMF 95	IPEX LMF 95	1.76	24.16	22.02	23.04
CB66-67	IPEX LMF 70	IPEX LMF 70	1.74	12.86	8.68	9.10
CB68-69	IPEX LMF 95	IPEX LMF 95	1.85	21.12	16.08	17.30
CB70-71	IPEX LMF 80	IPEX LMF 80	1.68	14.00	15.54	16.31
CB72-73	IPEX LMF 85	IPEX LMF 85	2.00	18.47	16.57	17.51
CB74-75	83	83	1.78	39.63	32.58	33.12
CB78-79	83	83	1.72	38.96	7.73	7.75
CB80-81	IPEX LMF 75	IPEX LMF 75	1.76	12.97	12.60	13.87
CB82-83	83	83	1.66	38.27	2.40	23.53
CB84-85	83	83	1.63	37.92	3.28	3.28
CB86-87	83	83	1.72	38.96	2.83	2.83
CB88-89	83	83	1.65	38.16	4.49	4.49
CB90-91	83	83	1.78	39.63	3.66	3.66
CB92-93	83	83	1.69	38.62	1.99	1.99
Grassed Areas						
RYCB20	83	-	2.32	22.63	0.27	0.90
RYCB21	83	-	1.14	15.85	0.54	0.54
RYCB22	83	-	1.02	15.00	3.24	3.39
RYCB23	83	-	1.24	16.54	0.27	0.36
RYCB24	83	-	1.16	15.99	0.24	0.34
RYCB150	83	-	1.75	19.65	0.54	0.61
RYCB151	83	-	1.66	19.14	0.22	0.34
RYCB153	83	-	1.16	15.99	0.61	0.66
RYCB154	83	-	1.76	19.70	0.21	0.27
RYCB155	83	-	1.16	15.99	0.14	0.14
RYCB156	83	-	1.72	19.48	1.20	1.29
RYCB158	83	-	1.66	19.14	0.15	0.21

The Commons - Medium Density (Phase 4)

Inlet Control Device Parameters

Structure	ICD Size & Inlet Rate					Approach Flow** (L/s)
	Diameter 1 (mm)	Diameter 2* (mm)	Max Head (m)	Calculated 2-yr Capture Rate (L/s)	2-yr Capture Rate** (L/s)	
Manholes - Outlets from Phase 4						
MH100	178	-	2.33	104.34	39.61	39.61
MH202	152	-	2.30	75.64	43.23	43.24
MH302	127	-	4.04	69.89	25.11	25.11

**Diameter 2 only specified where catchbasins are not interconnected*

***From PCSWMM Model, 2-year 3-hour Chicago storm distribution*

The Commons - Medium Density (Phase 4)
ICD Rating Curves

NOVATECH
Engineers, Planners & Landscape Architects

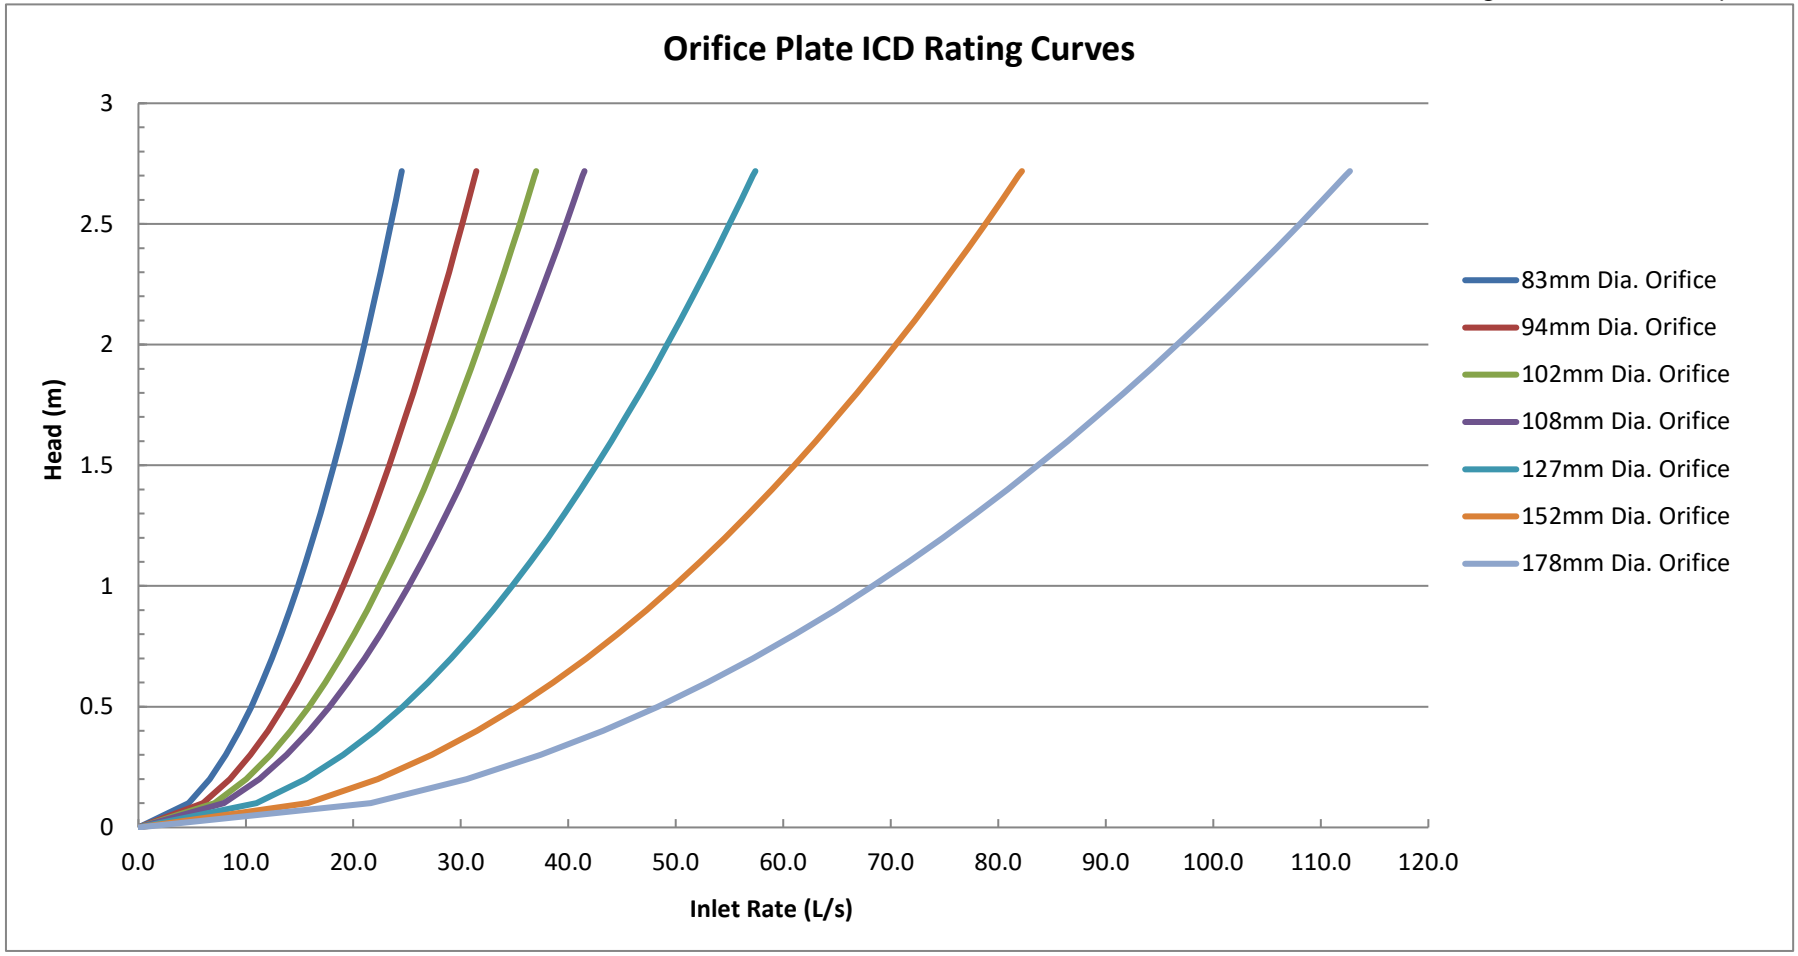

The Commons - Medium Density (Phase 4)
Catchbasin (On-Grade) with ICD Curves

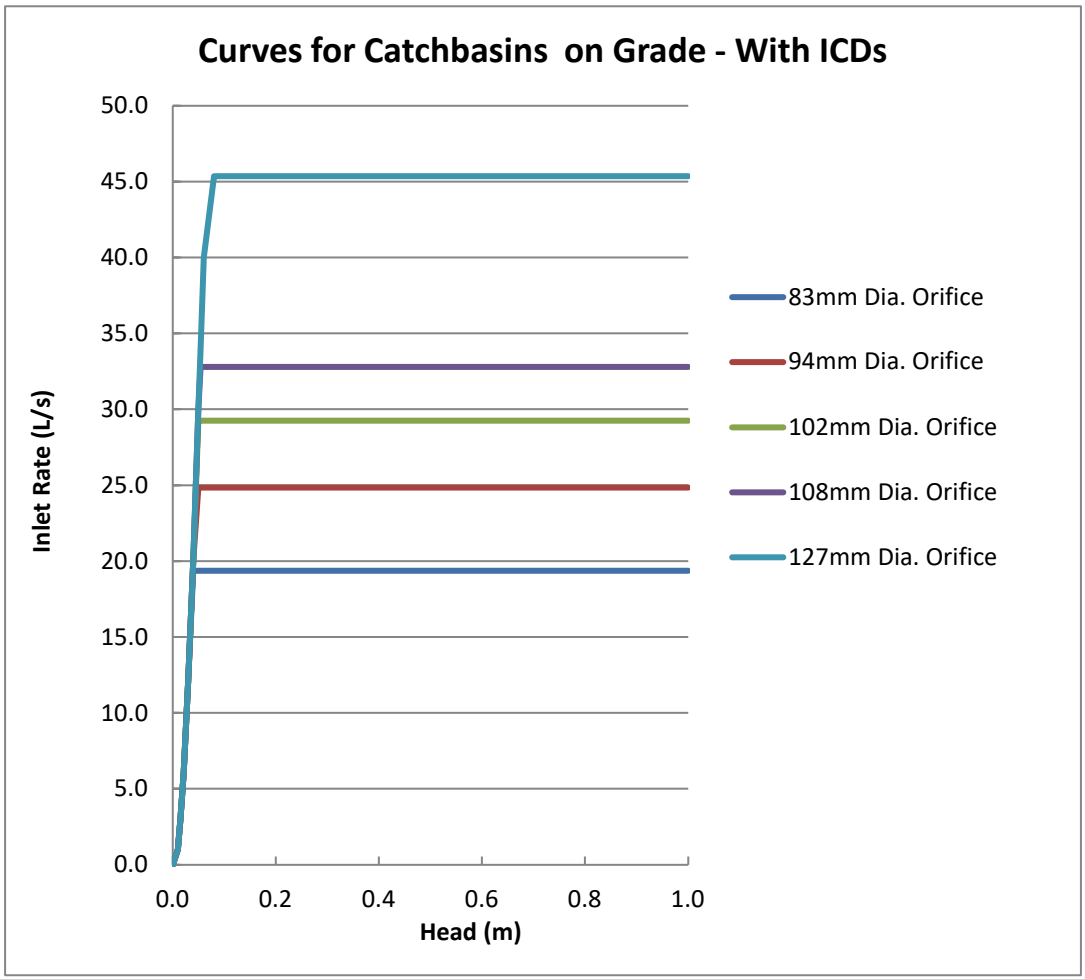

Curb Inlet Catchbasins on Continuous Grade

Depth vs. Captured Flow Curve

A standard depth vs. captured flow curve for catch basins on a continuous grade was provided to Novatech by City staff for use in a dual-drainage model of an existing residential neighbourhood. This standard curve was derived using the inlet curves in Appendix 7A of the Ottawa Sewer Design Guidelines.

Novatech reviewed the methodology used to create this standard curve (described below) and determined that it was suitable for general use in other dual-drainage models.

- MTO Design Chart 4.04 provides the relationship between the gutter flow rate (Q_t) and flow spread (T) for Barrier Curb.
- MTO Design Chart 4.12 provides the relationship between flow spread (T) and flow depth (D).
- The relationship between the gutter flow rate (Q_t) and flow depth (D) was determined for different road slopes using the above charts and Manning's equation (refer to pages 58-60 of the MTO Drainage Management Manual – Part 2);
- The relationship between approach flow (Q_t) and captured flow (Q_c) was determined for different road slopes using the design chart for Barrier Curb with Gutter (Appendix 7-A.2).
- Using the above information, a family of curves was developed to characterize the relationship between flow depth and captured flow for curb inlet catchbasins on different road slopes. The results of this exercise can be summarized as follows:
    - For a given flow depth, the gutter flow rate (Q_t) increases as the road slope increases.
    - The capture efficiency (Q_c) of curb inlet catchbasins decrease as the road slope increases.
    - The net result is that the relationship between flow depth and capture rate is largely independent of road slope: While approach flow vs. captured flow (Q_t vs. Q_c) varies significantly with road grade, flow depth vs. captured flow (D vs. Q_c) does not.

Since there was very little difference in the flow depth vs. captured flow curves for different road slopes, this family of curves was averaged to create a single standard curve for use in dual-drainage models.

Inlet Control Devices

The standard depth vs. capture flow curve was modified to account for the installation of ICDs in curb inlet catchbasins on continuous grade. Separate inlet curves were created for each standard ICD orifice size by capping the inlet rate on the depth vs. capture flow curve at the maximum flow rate through the ICD at a head of 1.2m (depth from centerline of CB lead to top of CICB frame).

The Commons - Medium Density (Phase 4)
ICD Rating Curves - Tempest LMF

NOVATECH
Engineers, Planners & Landscape Architects

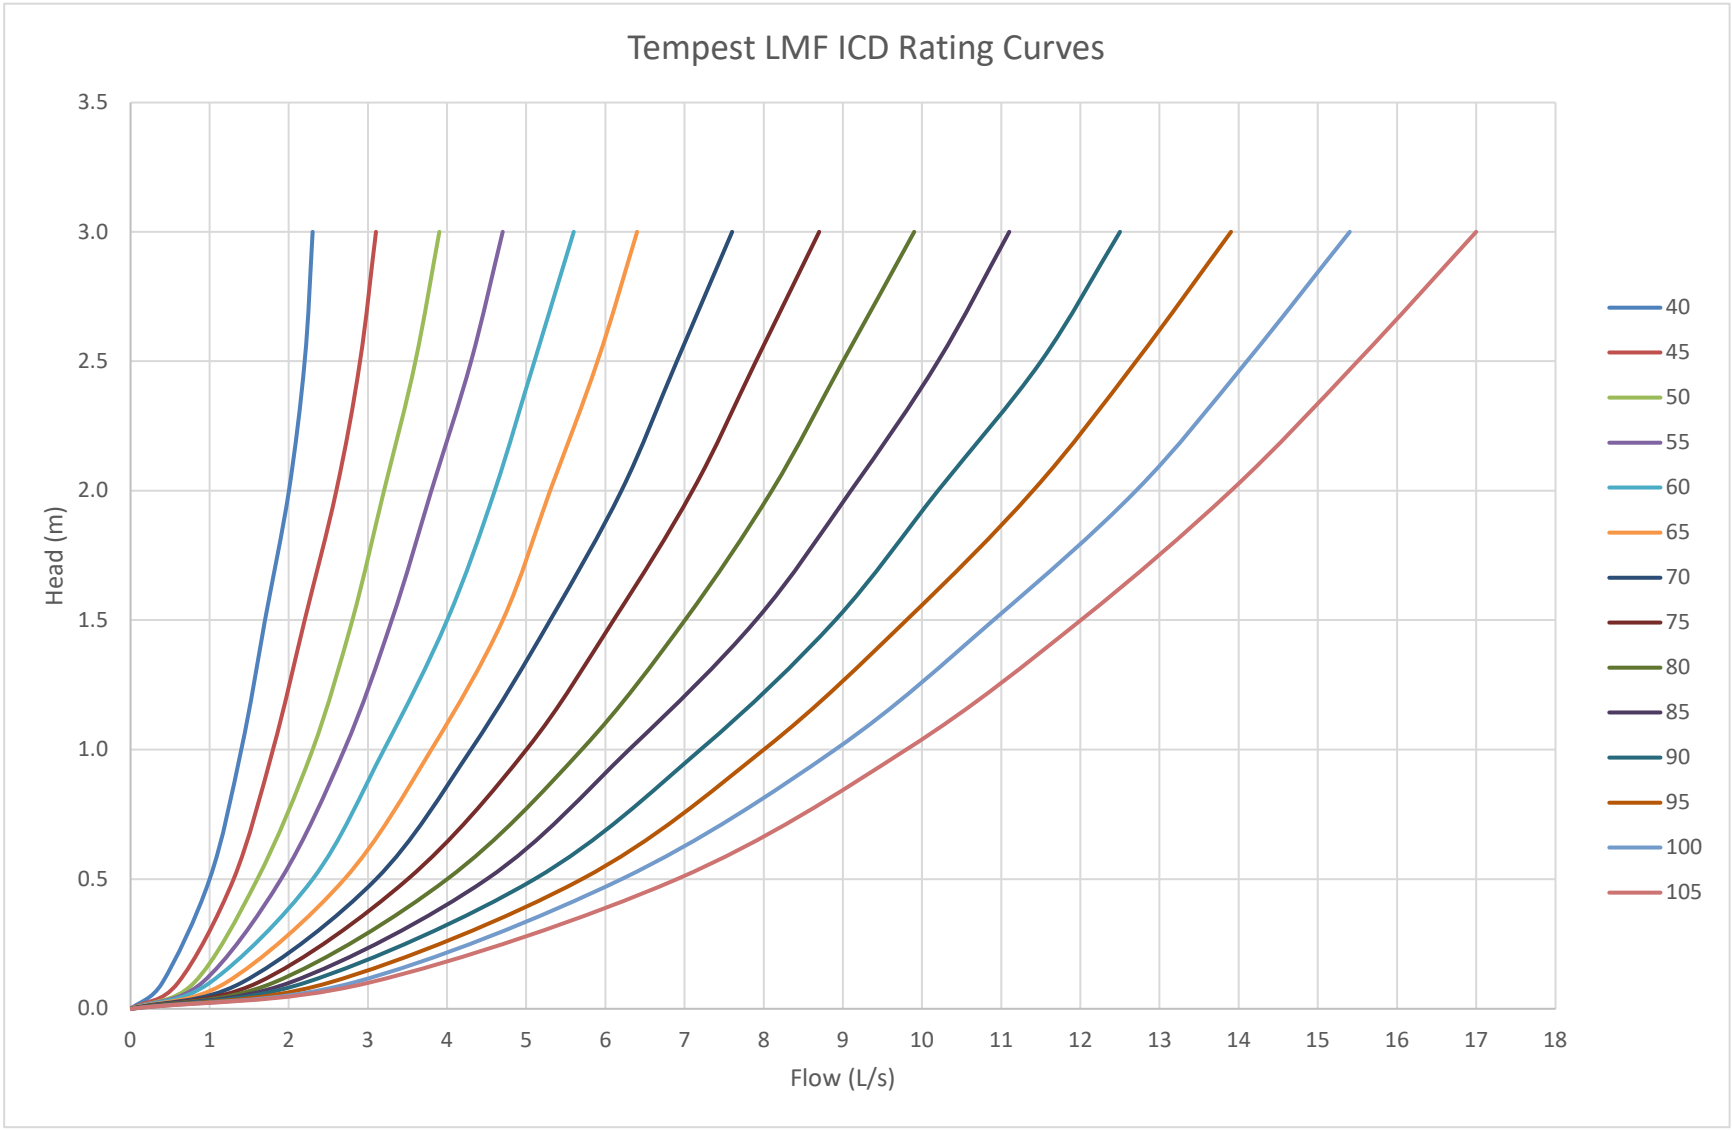

The Commons - Medium Density (Phase 4)

ROW Ponding Depths

Structure	T/G	Max. Static Ponding (Spill Depth)		2-yr Event (3hr)				5-yr Event (3hr)				100-yr Event (3hr)				100-yr Event (+20%) (3hr)			
	(m)	Elev. (m)	Depth (m)	Elev. (m)	Depth (m)	Cascading Flow?	Cascade Depth (m)	Elev. (m)	Depth (m)	Cascading Flow?	Cascade Depth (m)	Elev. (m)	Depth (m)	Cascading Flow?	Cascade Depth (m)	Elev. (m)	Depth (m)	Cascading Flow?	Cascade Depth (m)
CB50-51	90.44	90.75	0.31	89.39	0.00	N	0.00	90.03	0.00	N	0.00	90.54	0.10	N	0.00	90.58	0.14	N	0.00
CB52-53	90.50	90.75	0.25	89.09	0.00	N	0.00	89.53	0.00	N	0.00	90.16	0.00	N	0.00	90.24	0.00	N	0.00
CB54-55	90.49	90.76	0.27	90.04	0.00	N	0.00	90.53	0.04	N	0.00	90.62	0.13	N	0.00	90.65	0.16	N	0.00
CB56-57	90.59	90.86	0.27	90.44	0.00	N	0.00	90.58	0.00	N	0.00	90.67	0.08	N	0.00	90.70	0.11	N	0.00
CB58-59	90.82	91.05	0.23	90.52	0.00	N	0.00	90.89	0.07	N	0.00	91.00	0.18	N	0.00	91.04	0.22	N	0.00
CB60-61	90.91	91.11	0.20	90.51	0.00	N	0.00	90.96	0.05	N	0.00	91.05	0.14	N	0.00	91.08	0.17	N	0.00
CB62-63	90.76	90.90	0.14	90.43	0.00	N	0.00	90.83	0.07	N	0.00	90.93	0.17	Y	0.03	90.95	0.19	Y	0.05
CB64-65	90.84	91.04	0.20	90.64	0.00	N	0.00	90.92	0.08	N	0.00	91.03	0.19	N	0.00	91.07	0.23	Y	0.03
CB66-67	90.40	90.70	0.30	89.46	0.00	N	0.00	90.18	0.00	N	0.00	90.53	0.13	N	0.00	90.57	0.17	N	0.00
CB68-69	90.64	90.89	0.25	89.96	0.00	N	0.00	90.68	0.04	N	0.00	90.80	0.16	N	0.00	90.84	0.20	N	0.00
CB70-71	90.46	90.79	0.33	90.32	0.00	N	0.00	90.53	0.07	N	0.00	90.62	0.16	N	0.00	90.65	0.19	N	0.00
CB72-73	90.48	90.76	0.28	90.39	0.00	N	0.00	90.55	0.07	N	0.00	90.67	0.19	N	0.00	90.71	0.23	N	0.00
CB74-75	90.44	90.66	0.22	89.86	0.00	N	0.00	90.50	0.06	N	0.00	90.62	0.18	N	0.00	90.65	0.21	N	0.00
CB80-81	90.44	90.66	0.22	90.34	0.00	N	0.00	90.51	0.07	N	0.00	90.62	0.18	N	0.00	90.65	0.21	N	0.00

The Commons - Medium Density (Phase 4)
HGL Elevations

NOVATECH
Engineers, Planners & Landscape Architects

Manhole ID	MH Invert Elevation (m)	T/G Elevation (m)	HGL Elevation - 100yr3hr (m)	HGL Elevation - 100yr3hr+20% (m)	Min USF (m)	Clearance from T/G (100yr) (m)	Clearance from T/G (100yr+20%) (m)
MH100	88.48	90.90	89.64	89.73	89.94	-1.26	-1.17
MH102	88.69	91.02	89.77	89.86	90.07	-1.25	-1.16
MH104	88.78	91.12	89.79	89.88	90.09	-1.33	-1.24
MH106	88.90	91.11	89.81	89.90	90.11	-1.30	-1.21
MH108	89.00	91.05	89.81	89.90	90.11	-1.24	-1.15
MH110	89.19	90.79	89.82	89.91	90.12	-0.97	-0.88
MH202	88.25	90.63	89.84	90.06	90.14	-0.79	-0.57
MH204	88.46	90.86	89.93	90.14	90.23	-0.93	-0.72
MH206	88.57	91.02	89.94	90.16	90.24	-1.08	-0.86
MH208	88.69	91.08	89.96	90.18	90.26	-1.12	-0.90
MH210	88.79	90.99	89.97	90.19	90.27	-1.02	-0.80
MH212	88.98	90.92	89.98	90.19	90.28	-0.94	-0.73
MH302	86.36	90.46	89.17	89.46	89.47	-1.29	-1.00
MH304	86.46	90.55	89.20	89.49	89.50	-1.35	-1.06
MH306	86.55	90.56	89.24	89.54	89.54	-1.32	-1.02
MH308	86.76	90.64	89.32	89.53	89.62	-1.32	-1.11
MH310	86.85	90.73	89.34	89.54	89.64	-1.39	-1.19
MH312	87.04	90.40	89.34	89.66	89.64	-1.06	-0.74
MH402	87.13	90.75	87.85	88.63	88.15	-2.90	-2.12
MH404	87.20	90.66	87.89	88.66	88.19	-2.77	-2.00
MH406	87.34	90.79	88.08	88.85	88.38	-2.71	-1.94
MH408	87.50	90.80	88.15	88.92	88.45	-2.65	-1.88
MH410	87.67	90.63	88.16	88.93	88.46	-2.47	-1.70
MH412	87.76	90.67	88.17	88.94	88.47	-2.50	-1.73
MH414	87.99	90.68	88.17	88.94	88.47	-2.51	-1.74
MH502	86.88	90.22	87.36	88.15	87.66	-2.86	-2.07
MH506	86.91	90.46	87.43	88.22	87.73	-3.03	-2.24
MH508	86.97	90.83	87.56	88.34	87.86	-3.27	-2.49
MH510	87.71	90.77	88.13	88.90	88.43	-2.64	-1.87
MH512	87.52	90.72	88.10	88.87	88.40	-2.62	-1.85
MH602	87.60	90.68	88.16	88.93	88.46	-2.52	-1.75
MH604	87.81	90.62	88.17	88.94	88.47	-2.45	-1.68

The Commons - Medium Density (Phase 4)
HGL Elevations - Model Comparison

NOVATECH
Engineers, Planners & Landscape Architects

Manhole ID	MH Invert Elevation (m)	T/G Elevation (m)	HGL Elevation - Original Model (m)	HGL Elevation - With Phase 4 (m)	Change (m)
100_(STM)	81.27	87.58	83.10	83.00	-0.10
102_(STM)	81.34	87.57	83.24	83.13	-0.11
104_(STM)	81.38	87.62	83.41	83.28	-0.13
106_(STM)	83.54	87.66	84.19	84.19	0.00
108_(STM)	83.62	87.50	84.20	84.20	0.00
110_(STM)	83.94	87.75	84.58	84.58	0.00
112_(STM)	81.90	87.92	83.78	83.57	-0.21
114_(STM)	83.37	88.00	84.15	84.15	0.00
116_(STM)	83.50	88.17	84.27	84.27	0.00
118_(STM)	83.88	88.36	84.54	84.54	0.00
120_(STM)	82.66	88.08	84.77	84.53	-0.24
122_(STM)	82.74	88.23	84.94	84.63	-0.31
124_(STM)	82.83	88.20	85.10	84.74	-0.36
126_(STM)	82.97	88.47	85.45	84.97	-0.48
128_(STM)	83.17	88.63	85.85	85.21	-0.64
130_(STM)	84.27	89.05	86.26	85.56	-0.70
132_(STM)	84.48	89.18	86.43	85.75	-0.68
134_(STM)	84.80	89.32	86.82	86.30	-0.52
136_(STM)	83.34	88.65	86.13	85.38	-0.75
138_(STM)	83.42	88.77	86.25	85.47	-0.78
140_(STM)	83.71	89.25	86.70	85.77	-0.93
142_(STM)	84.91	89.16	86.97	86.08	-0.89
144_(STM)	84.13	89.45	87.13	86.08	-1.05
146_(STM)	85.00	89.12	87.77	86.62	-1.15
148_(STM)	85.14	89.21	88.62	86.80	-1.82
150_(STM)	84.38	89.80	87.32	86.23	-1.09
152_(STM)	85.26	90.00	88.16	86.47	-1.69
154_(STM)	85.35	90.09	87.96	86.53	-1.43
156_(STM)	85.73	89.94	88.51	87.72	-0.79
158_(STM)	84.91	90.07	87.94	86.73	-1.21
160_(STM)	84.99	90.16	88.05	86.82	-1.23
162_(STM)	85.35	90.30	88.50	87.18	-1.32
164_(STM)	85.60	90.28	88.69	87.29	-1.40
166_(STM)	86.17	90.42	88.69	87.32	-1.37
168_(STM)	86.50	90.39	88.75	87.37	-1.38
170_(STM)	87.06	91.06	89.91	87.59	-2.32
2121_(STM)	80.23	87.49	82.82	82.82	0.00
2142_(STM)	80.10	87.37	82.82	82.83	0.01
2143_(STM)	79.93	86.32	82.82	82.82	0.00
2144_(STM)	79.85	86.00	82.82	82.82	0.00
98_(STM)	81.17	87.50	83.01	82.92	-0.09
StartNullStruct3	84.09	87.80	84.59	84.59	0.00
STM-251_(STM)	85.31	89.64	87.19	86.27	-0.92

The Commons - Medium Density (Phase 4)
Roadway Cross-Sections

6.0m Roadway	
0	0.3
5	0.16
6	0.15
6.01	0
9	0.1
11.99	0
12	0.15
13	0.16
18	0.3

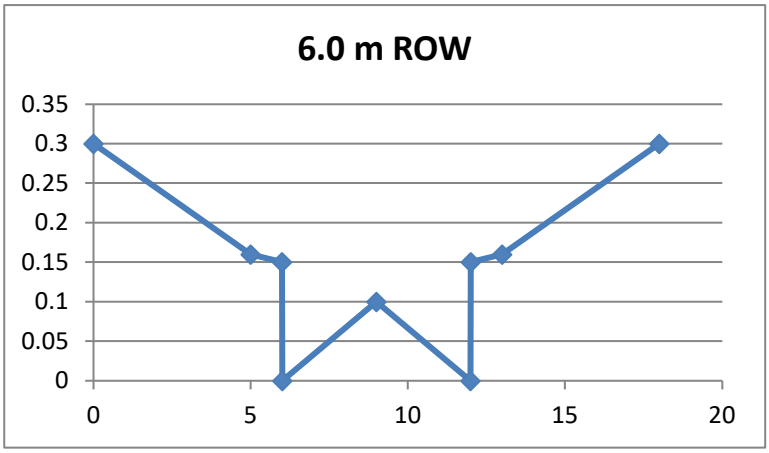

The Commons - Medium Density (Phase 4)
Design Storm Time Series Data
3-hour Chicago Design Storms

NOVATECH
Engineers, Planners & Landscape Architects

C25mm-3.stm		C2-3.stm		C5-3.stm	
Duration	Intensity	Duration	Intensity	Duration	Intensity
min	mm/hr	min	mm/hr	min	mm/hr
0:00	0	0:00	0	0:00	0
0:10	2.21	0:10	2.81	0:10	3.68
0:20	2.75	0:20	3.5	0:20	4.58
0:30	3.68	0:30	4.69	0:30	6.15
0:40	5.73	0:40	7.3	0:40	9.61
0:50	14.29	0:50	18.21	0:50	24.17
1:00	60.28	1:00	76.81	1:00	104.19
1:10	18.9	1:10	24.08	1:10	32.04
1:20	9.7	1:20	12.36	1:20	16.34
1:30	6.53	1:30	8.32	1:30	10.96
1:40	4.94	1:40	6.3	1:40	8.29
1:50	3.99	1:50	5.09	1:50	6.69
2:00	3.37	2:00	4.29	2:00	5.63
2:10	2.92	2:10	3.72	2:10	4.87
2:20	2.58	2:20	3.29	2:20	4.3
2:30	2.32	2:30	2.95	2:30	3.86
2:40	2.1	2:40	2.68	2:40	3.51
2:50	1.93	2:50	2.46	2:50	3.22
3:00	1.79	3:00	2.28	3:00	2.98

The Commons - Medium Density (Phase 4)
Design Storm Time Series Data
3-hour Chicago Design Storms

Engineers, Planners & Landscape Architects

C100-3.stm		C100-3+20%.stm	
Duration	Intensity	Duration	Intensity
min	mm/hr	min	mm/hr
0:00	0	0:00	0
0:10	6.05	0:10	6:14
0:20	7.54	0:20	9.05
0:30	10.16	0:30	12.19
0:40	15.97	0:40	19.16
0:50	40.65	0:50	48.78
1:00	178.56	1:00	214.27
1:10	54.05	1:10	64.86
1:20	27.32	1:20	32.78
1:30	18.24	1:30	21.89
1:40	13.74	1:40	16.49
1:50	11.06	1:50	13.27
2:00	9.29	2:00	11.15
2:10	8.02	2:10	9.62
2:20	7.08	2:20	8.5
2:30	6.35	2:30	7.62
2:40	5.76	2:40	6.91
2:50	5.28	2:50	6.34
3:00	4.88	3:00	5.86

The Commons - Medium Density (Phase 4)
Design Storm Time Series Data
SCS Design Storms

NOVATECH
Engineers, Planners & Landscape Architects

S2-12.stm		S5-12.stm		S100-12.stm	
Duration	Intensity	Duration	Intensity	Duration	Intensity
min	mm/hr	min	mm/hr	min	mm/hr
0:00	0.00	0:00	0	0:00	0
0:30	1.27	0:30	1.69	0:30	2.82
1:00	0.59	1:00	0.79	1:00	1.31
1:30	1.10	1:30	1.46	1:30	2.44
2:00	1.10	2:00	1.46	2:00	2.44
2:30	1.44	2:30	1.91	2:30	3.19
3:00	1.27	3:00	1.69	3:00	2.82
3:30	1.69	3:30	2.25	3:30	3.76
4:00	1.69	4:00	2.25	4:00	3.76
4:30	2.29	4:30	3.03	4:30	5.07
5:00	2.88	5:00	3.82	5:00	6.39
5:30	4.57	5:30	6.07	5:30	10.14
6:00	36.24	6:00	48.08	6:00	80.38
6:30	9.23	6:30	12.25	6:30	20.47
7:00	4.06	7:00	5.39	7:00	9.01
7:30	2.71	7:30	3.59	7:30	6.01
8:00	2.37	8:00	3.15	8:00	5.26
8:30	1.86	8:30	2.47	8:30	4.13
9:00	1.95	9:00	2.58	9:00	4.32
9:30	1.27	9:30	1.69	9:30	2.82
10:00	1.02	10:00	1.35	10:00	2.25
10:30	1.44	10:30	1.91	10:30	3.19
11:00	0.93	11:00	1.24	11:00	2.07
11:30	0.85	11:30	1.12	11:30	1.88
12:00	0.85	12:00	1.12	12:00	1.88

The Commons - Medium Density (Phase 4)
Design Storm Time Series Data
SCS Design Storms

NOVATECH
Engineers, Planners & Landscape Architects

S2-24.stm		S5-24.stm		S100-24.stm	
Duration	Intensity	Duration	Intensity	Duration	Intensity
min	mm/hr	min	mm/hr	min	mm/hr
0:00	0.00	0:00	0	0:00	0
1:00	0.72	1:00	0.44	1:00	0.6
2:00	0.34	2:00	0.44	2:00	0.75
3:00	0.63	3:00	0.81	3:00	1.39
4:00	0.63	4:00	0.81	4:00	1.39
5:00	0.81	5:00	1.06	5:00	1.81
6:00	0.72	6:00	0.94	6:00	1.6
7:00	0.96	7:00	1.25	7:00	2.13
8:00	0.96	8:00	1.25	8:00	2.13
9:00	1.30	9:00	1.68	9:00	2.88
10:00	1.63	10:00	2.12	10:00	3.63
11:00	2.59	11:00	3.37	11:00	5.76
12:00	20.55	12:00	26.71	12:00	45.69
13:00	5.23	13:00	6.8	13:00	11.64
14:00	2.30	14:00	2.99	14:00	5.12
15:00	1.54	15:00	2	15:00	3.42
16:00	1.34	16:00	1.75	16:00	2.99
17:00	1.06	17:00	1.37	17:00	2.35
18:00	1.11	18:00	1.44	18:00	2.46
19:00	0.72	19:00	0.94	19:00	1.6
20:00	0.58	20:00	0.75	20:00	1.28
21:00	0.81	21:00	1.06	21:00	1.81
22:00	0.53	22:00	0.68	22:00	1.17
23:00	0.48	23:00	0.63	23:00	1.07
0:00	0.48	0:00	0.63	0:00	1.07

```
  EPA STORM WATER MANAGEMENT MODEL - VERSION 5.1 (Build 5.1.015)
  ---------------------------------------------------------------

  Base_Model_v1.5 from the Model Build (GIS) folder.
  20220413 - Additional CB added, minor changes to drainage areas
  20230406 - Revised inverts as as-built profiles + CB56 added. Memo provided
(Vahid Mehdipour).

  WARNING 03: negative offset ignored for Link 20
  WARNING 03: negative offset ignored for Link 48
  WARNING 03: negative offset ignored for Link 63
  WARNING 03: negative offset ignored for Link C2
  WARNING 03: negative offset ignored for Link PH4_504-502
  WARNING 03: negative offset ignored for Link PH4_504-502
  WARNING 03: negative offset ignored for Link OR-52
  WARNING 10: crest elevation raised to downstream invert for regulator Link
PH4_ICD20
  WARNING 10: crest elevation raised to downstream invert for regulator Link
PH4_ICD21
  WARNING 02: maximum depth increased for Node 22
  WARNING 02: maximum depth increased for Node 29_(RYCB)
  WARNING 02: maximum depth increased for Node 38_(RYCB)
  WARNING 02: maximum depth increased for Node ELB_20_(RYCB)
  WARNING 02: maximum depth increased for Node ELB_6_(RYCB)
  WARNING 02: maximum depth increased for Node Maj-12
  WARNING 02: maximum depth increased for Node Maj-14
  WARNING 02: maximum depth increased for Node Maj-23
  WARNING 02: maximum depth increased for Node Maj-30
  WARNING 02: maximum depth increased for Node Maj-33
  WARNING 02: maximum depth increased for Node Maj-34
  WARNING 02: maximum depth increased for Node Maj-35
  WARNING 02: maximum depth increased for Node Maj-39
  WARNING 02: maximum depth increased for Node Maj-52
  WARNING 02: maximum depth increased for Node PH4_CB60-61
  WARNING 02: maximum depth increased for Node PH4_CB62-63
  WARNING 02: maximum depth increased for Node PH4_CB64-65
  WARNING 02: maximum depth increased for Node PH4_CB70-71
  WARNING 02: maximum depth increased for Node PH4_CB72-73
  WARNING 02: maximum depth increased for Node PH4_CB82-83
  WARNING 02: maximum depth increased for Node PH4_RYCB151
  WARNING 02: maximum depth increased for Node PH4_RYCB155
  WARNING 02: maximum depth increased for Node PH4_RYCB20
  WARNING 02: maximum depth increased for Node PH4_RYCB21
  WARNING 02: maximum depth increased for Node RYCB_1_(RYCB)
  WARNING 02: maximum depth increased for Node Structure_-_(18)_(RYCB)
  WARNING 02: maximum depth increased for Node TEE_14_(RYCB)

  *************
  Element Count
  *************
  Number of rain gages ...... 1
  Number of subcatchments ... 120
  Number of nodes ........... 371
  Number of links ........... 503
  Number of pollutants ...... 0
  Number of land uses ....... 0
```

```
  ***************
  Raingage Summary
  ***************
                                                    Data       Recording
  Name                Data Source                   Type       Interval
  ----------------------------------------------------------------------
  Raingage            100yrChicago3hr               INTENSITY   10 min.


  ********************
  Subcatchment Summary
  ********************
  Name                        Area     Width   %Imperv    %Slope Rain Gage
Outlet
  ------------------------------------------------------------------------------
--------------------------
  A10                         0.20    105.00     42.90    0.5000 Raingage
RYCB_14_(RYCB)
  A11                         0.29    105.00     42.90    0.5000 Raingage
RYCB_12_(RYCB)
  A12i                        0.19     76.00     71.40    0.5000 Raingage
Slope1
  A12ii                       0.09     76.00     71.40    0.5000 Raingage
Slope1
  A13                         0.23     76.00     42.90    0.5000 Raingage
RYCB_11_(RYCB)
  A14                         0.32     75.00     42.90    0.5000 Raingage
TEE_23_(RYCB)
  A15i                        0.25    103.00     71.40    0.5000 Raingage
Maj-20
  A15ii                       0.27    103.00     71.40    0.5000 Raingage
Maj-20
  A16i                        0.06     24.00     71.40    0.5000 Raingage
Maj-19_2
  A16ii                       0.07     25.00     71.40    0.5000 Raingage
Maj-19_2
  A17                         0.09     68.00     42.90    0.5000 Raingage
TEE_39_(RYCB)
  A17ii                       0.09     77.00     71.40    0.5000 Raingage
Maj-24
  A18i                        0.19     77.00     71.40    0.5000 Raingage
Maj-24
  A19                         0.19    128.00     42.90    0.5000 Raingage
RYCB_9_(RYCB)
  A1i                         0.16    148.99     71.40    0.5000 Raingage
Maj-03
  A1ii                        0.20    148.98     71.40    0.5000 Raingage
Maj-03
  A20i                        0.20     99.80     71.40    0.9000 Raingage
Maj-26
  A20ii                       0.21     99.80     71.40    0.9000 Raingage
Maj-26
  A21                         0.33    112.00     50.00    0.5000 Raingage
RYCB_7_(RYCB)
  A22                         0.03     47.70     42.90    0.5000 Raingage
TEE_14_(RYCB)
  A23                         0.17     72.00     50.00    0.5000 Raingage
TEE_14_(RYCB)
```

A24i	0.11	90.00	71.40	0.9000	Raingage
Maj-28					
A24ii	0.24	130.00	71.40	0.9000	Raingage
Maj-28					
A25	0.29	102.00	50.00	0.5000	Raingage
RYCB_8_(RYCB)					
A26i	0.06	73.00	71.40	0.5000	Raingage
Maj-33					
A26ii	0.17	73.00	71.40	0.5000	Raingage
Maj-33					
A27i	0.09	47.78	71.40	0.5000	Raingage
Maj-32					
A27ii	0.18	84.80	71.40	0.5000	Raingage
Maj-32					
A28i	0.14	63.18	71.40	1.0000	Raingage
Maj-30					
A28ii	0.14	65.08	71.40	1.0000	Raingage
Maj-30					
A29	0.12	78.57	50.00	0.5000	Raingage
TEE_11_(RYCB)					
A2i	0.12	119.74	71.40	0.5000	Raingage
Maj-06_2					
A2ii	0.12	119.74	71.40	0.5000	Raingage
Maj-06_2					
A3	0.15	110.55	42.90	0.5000	Raingage
ELB_23_(RYCB)					
A30	0.01	17.98	42.90	0.5000	Raingage
RYCB_6_(RYCB)					
A31	0.19	128.81	50.00	0.5000	Raingage
TEE_5_(RYCB)					
A32i	0.15	73.09	71.40	1.0000	Raingage
Maj-35					
A32ii	0.08	72.69	71.40	1.0000	Raingage
Maj-35					
A33i	0.11	163.52	71.40	1.0000	Raingage
Maj-37					
A33ii	0.16	75.74	71.40	1.0000	Raingage
Maj-37					
A34i	0.21	124.53	71.40	0.5000	Raingage
Maj-41					
A34ii	0.28	133.75	71.40	0.5000	Raingage
Maj-41					
A35i	0.23	116.15	71.40	0.5000	Raingage
Maj-42					
A35ii	0.20	117.20	71.40	0.5000	Raingage
Maj-42					
A36	0.29	98.91	50.00	0.5000	Raingage
TEE_32_(RYCB)					
A37	0.03	47.34	42.90	0.5000	Raingage
RYCB_18_(RYCB)					
A38	0.24	95.00	50.00	0.5000	Raingage
TEE_34_(RYCB)					
A39i	0.21	113.59	71.40	1.0000	Raingage
Maj-44					
A39ii	0.07	74.54	71.40	1.0000	Raingage
Maj-44					
A4	0.09	60.00	71.40	0.5000	Raingage
Maj-09					
A40	0.22	80.06	50.00	0.5000	Raingage
RYCB_5_(RYCB)					
A41	0.07	54.99	50.00	0.5000	Raingage
TEE_7_(RYCB)					
A42i	0.15	72.33	71.40	0.5000	Raingage
Maj-46					
A42ii	0.08	72.44	71.40	0.5000	Raingage
Maj-46					
A42iii	0.03	30.00	71.40	0.5000	Raingage
Maj-48_3					
A43	0.24	80.93	50.00	0.5000	Raingage
RYCB_2_(RYCB)					
A44	0.20	72.05	50.00	0.5000	Raingage
RYCB_3_(RYCB)					
A45i	0.17	77.61	71.40	0.5000	Raingage
Maj-50					
A45ii	0.07	77.67	71.40	0.5000	Raingage
Maj-50					
A46i	0.16	73.07	71.40	0.5000	Raingage
Maj-52					
A46ii	0.14	87.03	71.40	0.5000	Raingage
Maj-52					
A47	0.14	93.00	50.00	0.5000	Raingage
RYCB_4_(RYCB)					
A48	0.20	57.13	71.40	0.5000	Raingage
Maj-54					
A49	0.07	57.99	50.00	0.5000	Raingage
RYCB_1_(RYCB)					
A50	0.07	32.22	71.40	0.5000	Raingage
Maj-55					
A51	0.19	72.72	71.40	0.5000	Raingage
Maj-58					
A52	0.02	23.67	42.90	1.2000	Raingage
Maj-58					
A53	0.18	121.36	50.00	0.5000	Raingage
ELB_25_(RYCB)					
A54	0.17	80.07	50.00	0.5000	Raingage
TEE_43_(RYCB)					
A5i	0.10	65.00	71.40	0.5000	Raingage
Maj-10					
A5ii	0.26	121.97	71.40	0.5000	Raingage
Maj-10					
A6	0.13	112.31	42.90	0.5000	Raingage
RYCB_13_(RYCB)					
A7i	0.23	120.00	71.40	0.7000	Raingage
Maj-16					
A7ii	0.28	130.00	71.40	0.7000	Raingage
Maj-16					
A8i	0.22	105.00	71.40	0.5000	Raingage
Maj-12					
A8ii	0.19	87.00	71.40	0.5000	Raingage
Maj-12					
A9i	0.19	85.00	71.40	0.7000	Raingage
Maj-14					
A9ii	0.07	72.00	71.40	0.7000	Raingage
Maj-14					
B2	3.43	226.89	100.00	1.0000	Raingage
B2_Stor					
B4i	0.95	148.99	28.60	0.5000	Raingage
58_(CB)					
B4ii	0.05	77.57	28.60	0.5000	Raingage
Maj-50					

B4iii	0.01	14.24	28.60	0.5000	Raingage
Maj-51					
C1	0.11	54.68	71.40	0.5000	Raingage
Maj-01					
C2	0.09	60.00	71.40	0.5000	Raingage
Maj-21					
PH4_A01	0.11	130.43	16.00	3.0000	Raingage
Maj-07					
PH4_A02	0.00	15.34	3.00	1.5000	Raingage
PH4_RYCB20					
PH4_A03	0.01	7.76	84.00	1.5000	Raingage
PH4_CB82-83					
PH4_A04	0.08	49.00	87.00	4.4000	Raingage
PH4_CB60-61					
PH4_A05	0.02	25.05	3.00	1.5000	Raingage
PH4_RYCB21					
PH4_A06	0.07	48.66	23.00	1.5000	Raingage
PH4_RYCB22					
PH4_A07	0.12	65.62	86.00	3.8500	Raingage
PH4_CB58-59					
PH4_A08	0.02	10.47	76.00	2.2000	Raingage
PH4_CB84-85					
PH4_A09	0.02	10.00	69.00	2.0000	Raingage
PH4_CB86-87					
PH4_A10	0.12	66.16	86.00	3.5000	Raingage
PH4_CB64-65					
PH4_A11	0.04	42.68	3.00	1.5000	Raingage
PH4_RYCB23					
PH4_A12	0.13	67.05	80.00	3.5000	Raingage
PH4_CB62-63					
PH4_A13	0.03	14.45	77.00	2.5000	Raingage
PH4_CB88-89					
PH4_A14	0.03	15.02	67.00	5.6000	Raingage
PH4_CB90-91					
PH4_A15	0.10	56.59	83.00	5.5000	Raingage
PH4_CB68-69					
PH4_A16	0.05	29.48	84.00	4.2500	Raingage
PH4_CB66-67					
PH4_A17	0.03	47.99	3.00	1.5000	Raingage
PH4_RYCB24					
PH4_A18	0.02	13.64	53.00	4.0000	Raingage
PH4_CB92-93					
PH4_B01	0.02	23.79	3.00	1.5000	Raingage
PH4_RYCB158					
PH4_B02	0.07	64.82	87.00	5.2000	Raingage
PH4_CB56-57					
PH4_B03	0.03	27.58	3.00	1.5000	Raingage
PH4_RYCB154					
PH4_B04	0.06	53.17	90.00	5.8000	Raingage
PH4_CB54-55					
PH4_B05	0.02	24.35	13.00	1.5000	Raingage
PH4_RYCB153					
PH4_B06	0.10	67.69	79.00	3.6000	Raingage
PH4_CB70-71					
PH4_B07	0.10	68.53	83.00	4.6000	Raingage
PH4_CB72-73					
PH4_B08	0.02	76.65	3.00	1.5000	Raingage
PH4_RYCB155					
PH4_B09	0.03	35.90	90.00	3.0000	Raingage
PH4_CB52-53					
PH4_B10	0.02	29.41	11.00	1.5000	Raingage
PH4_RYCB150					
PH4_B11	0.18	142.36	83.00	5.0000	Raingage
PH4_CB74-75					
PH4_B12	0.04	36.40	86.00	3.0000	Raingage
PH4_CB50-51					
PH4_B13	0.01	18.74	3.00	1.5000	Raingage
PH4_RYCB156					
PH4_B14	0.07	64.05	86.00	4.5000	Raingage
PH4_CB80-81					
PH4_B15	0.02	65.74	3.00	1.5000	Raingage
PH4_RYCB151					
PH4_B16	0.04	62.35	84.00	3.0000	Raingage
PH4_CB78-79					
PH4_B17	0.17	49.07	3.00	1.3000	Raingage
21					
PH4_B18	0.00	13.81	3.00	0.5000	Raingage
Maj-06					

****
Node Summary
****

Name	Type	Invert Elev.	Max. Depth	Ponded Area	External Inflow
02_(CB)	JUNCTION	85.60	2.60	0.0	
03_(CB)	JUNCTION	85.60	2.60	0.0	
04_(CB)	JUNCTION	85.53	2.60	0.0	
05_(CB)	JUNCTION	85.53	2.60	0.0	
06_(CB)	JUNCTION	85.39	2.60	0.0	
08_(CB)	JUNCTION	85.44	2.60	0.0	
09_(CB)	JUNCTION	85.42	2.60	0.0	
1	JUNCTION	91.11	0.35	0.0	
1_(RYCB)	JUNCTION	85.42	2.99	1.0	
10	JUNCTION	91.11	0.35	0.0	
10_(CB)	JUNCTION	86.17	2.00	0.0	
100_(STM)	JUNCTION	81.27	6.31	0.0	
102_(STM)	JUNCTION	81.34	6.23	0.0	
104_(STM)	JUNCTION	81.38	6.23	0.0	
106_(STM)	JUNCTION	83.54	4.12	0.0	
108_(STM)	JUNCTION	83.62	3.89	0.0	
11	JUNCTION	90.90	0.35	0.0	
11_(CB)	JUNCTION	86.02	2.13	0.0	
110_(STM)	JUNCTION	83.94	3.81	0.0	
112_(STM)	JUNCTION	81.90	6.01	0.0	
114_(STM)	JUNCTION	83.37	4.63	0.0	
116_(STM)	JUNCTION	83.50	4.67	0.0	
118_(STM)	JUNCTION	83.88	4.48	0.0	
12	JUNCTION	90.89	0.35	0.0	
12_(CB)	JUNCTION	85.64	2.60	0.0	
120_(STM)	JUNCTION	82.66	5.41	0.0	
122_(STM)	JUNCTION	82.74	5.50	0.0	
124_(STM)	JUNCTION	82.83	5.36	0.0	
126_(STM)	JUNCTION	82.97	5.49	0.0	
128_(STM)	JUNCTION	83.17	5.46	0.0	
13	JUNCTION	90.90	0.35	0.0	
13_(CB)	JUNCTION	85.79	2.44	0.0	

130_(STM)	JUNCTION	84.27	4.78	0.0
132_(STM)	JUNCTION	84.48	4.70	0.0
134_(STM)	JUNCTION	84.80	4.52	1.0
136_(STM)	JUNCTION	83.34	5.31	0.0
138_(STM)	JUNCTION	83.42	5.35	0.0
14	JUNCTION	90.51	0.61	0.0
14_(CB)	JUNCTION	86.01	2.60	0.0
140_(STM)	JUNCTION	83.71	5.54	0.0
142_(STM)	JUNCTION	84.91	4.25	0.0
144_(STM)	JUNCTION	84.13	5.32	0.0
146_(STM)	JUNCTION	85.00	4.12	0.0
148_(STM)	JUNCTION	85.14	4.07	1.0
15	JUNCTION	90.59	0.30	0.0
15_(CB)	JUNCTION	86.02	2.60	0.0
15_RYCB	JUNCTION	86.59	2.18	1.0
150_(STM)	JUNCTION	84.38	5.42	0.0
152_(STM)	JUNCTION	85.26	4.74	0.0
154_(STM)	JUNCTION	85.35	4.74	0.0
156_(STM)	JUNCTION	85.73	4.21	0.0
158_(STM)	JUNCTION	84.91	5.16	0.0
16	JUNCTION	90.58	0.30	0.0
16_(CB)	JUNCTION	86.17	2.60	0.0
160_(STM)	JUNCTION	84.99	5.17	0.0
162_(STM)	JUNCTION	85.35	4.96	0.0
164_(STM)	JUNCTION	85.60	4.67	0.0
166_(STM)	JUNCTION	86.17	4.26	0.0
168_(STM)	JUNCTION	86.50	3.89	1.0
17	JUNCTION	90.58	0.30	0.0
17_(CB)	JUNCTION	86.18	2.60	0.0
170_(STM)	JUNCTION	87.06	4.00	0.0
18	JUNCTION	90.75	0.30	0.0
18_(CB)	JUNCTION	86.97	1.91	0.0
19	JUNCTION	90.34	0.30	0.0
19_(CB)	JUNCTION	86.28	2.60	0.0
2	JUNCTION	91.11	0.35	0.0
20	JUNCTION	90.35	0.30	0.0
20_(CB)	JUNCTION	86.62	2.60	0.0
21	JUNCTION	90.00	0.30	0.0
21_(CB)	JUNCTION	86.77	2.45	0.0
2121_(STM)	JUNCTION	80.23	7.26	0.0
2142_(STM)	JUNCTION	80.10	7.27	0.0
2143_(STM)	JUNCTION	79.93	6.39	0.0
2144_(STM)	JUNCTION	79.85	6.15	0.0
22	JUNCTION	90.56	0.48	0.0
22_(RYCB)	JUNCTION	87.08	2.82	1.0
23_(CB)	JUNCTION	86.92	2.60	0.0
24_(CB)	JUNCTION	86.92	2.60	0.0
25_(CB)	JUNCTION	86.78	3.21	0.0
26_(CB)	JUNCTION	86.78	3.33	0.0
27_(CB)	JUNCTION	86.78	2.38	0.0
28_(CB)	JUNCTION	86.78	2.46	0.0
29_(RYCB)	JUNCTION	85.31	5.13	1.0
3	JUNCTION	91.05	0.35	0.0
30_(CB)	JUNCTION	86.93	2.74	0.0
31_(CB)	JUNCTION	86.90	2.77	0.0
32_(CB)	JUNCTION	88.28	1.92	0.0
33_(CB)	JUNCTION	87.47	2.60	0.0
34_(CB)	JUNCTION	87.51	2.60	0.0
35_(CB)	JUNCTION	87.51	2.60	0.0
36_(CB)	JUNCTION	87.79	2.60	0.0
37_(CB)	JUNCTION	87.79	2.60	0.0
38_(RYCB)	JUNCTION	87.38	3.08	1.0
39_(RYCB)	JUNCTION	88.67	2.28	1.0
4	JUNCTION	90.53	0.30	0.0
40_(CB)	JUNCTION	88.23	2.50	0.0
41_(CB)	JUNCTION	88.13	2.60	0.0
42_(CB)	JUNCTION	88.30	2.60	0.0
43_(CB)	JUNCTION	88.29	2.60	0.0
44_(CB)	JUNCTION	86.92	2.60	0.0
45_(CB)	JUNCTION	86.92	2.60	0.0
46_(CB)	JUNCTION	86.88	2.60	0.0
47_(CB)	JUNCTION	87.03	2.45	0.0
48_(CB)	JUNCTION	86.37	2.60	0.0
49_(CB)	JUNCTION	86.52	2.45	0.0
5	JUNCTION	90.56	0.30	0.0
50_(CB)	JUNCTION	86.03	2.44	0.0
51_(CB)	JUNCTION	86.06	2.41	0.0
52_(CB)	JUNCTION	85.21	5.20	0.0
53_(CB)	JUNCTION	87.66	2.60	0.0
54_(CB)	JUNCTION	87.71	2.55	0.0
55_(CB)	JUNCTION	85.27	2.60	0.0
56	JUNCTION	90.75	0.35	0.0
56_(CB)	JUNCTION	85.27	2.60	0.0
57_(CB)	JUNCTION	85.21	2.79	0.0
58_(CB)	JUNCTION	85.40	2.60	0.0
59_(CB)	JUNCTION	85.85	2.40	0.0
6	JUNCTION	90.80	0.30	0.0
60	JUNCTION	90.66	0.35	0.0
61	JUNCTION	90.76	0.35	0.0
62	JUNCTION	90.76	0.35	0.0
63	JUNCTION	90.79	0.35	0.0
64	JUNCTION	90.92	0.35	0.0
65	JUNCTION	90.86	0.35	0.0
66	JUNCTION	90.55	0.30	0.0
67	JUNCTION	90.70	0.35	0.0
7	JUNCTION	90.46	0.30	0.0
8	JUNCTION	89.84	0.30	0.0
9	JUNCTION	91.04	0.35	0.0
98_(STM)	JUNCTION	81.17	6.33	0.0
ELB_1_(RYCB)	JUNCTION	86.51	1.14	1.0
ELB_10_(RYCB)	JUNCTION	87.65	1.31	1.0
ELB_11_(RYCB)	JUNCTION	87.60	1.30	1.0
ELB_12_(RYCB)	JUNCTION	88.00	1.45	1.0
ELB_13_(RYCB)	JUNCTION	87.56	1.30	1.0
ELB_14_(RYCB)	JUNCTION	87.78	1.30	1.0
ELB_15_(RYCB)	JUNCTION	87.20	1.26	1.0
ELB_16_(RYCB)	JUNCTION	88.68	1.30	1.0
ELB_17_(RYCB)	JUNCTION	87.55	1.30	1.0
ELB_18_(RYCB)	JUNCTION	87.58	1.30	1.0
ELB_19_(RYCB)	JUNCTION	86.97	1.33	1.0
ELB_2_(RYCB)	JUNCTION	86.27	1.41	1.0
ELB_20_(RYCB)	JUNCTION	86.38	1.91	1.0
ELB_21_(RYCB)	JUNCTION	88.06	1.54	1.0
ELB_22_(RYCB)	JUNCTION	88.54	1.30	1.0

ELB_23_(RYCB)	JUNCTION	88.99	1.31	1.0
ELB_24_(RYCB)	JUNCTION	86.55	1.00	1.0
ELB_25_(RYCB)	JUNCTION	86.43	1.00	1.0
ELB_3_(RYCB)	JUNCTION	86.48	1.32	1.0
ELB_4_(RYCB)	JUNCTION	86.53	1.22	1.0
ELB_5_(RYCB)	JUNCTION	86.53	1.17	1.0
ELB_6_(RYCB)	JUNCTION	86.55	1.91	1.0
ELB_7_(RYCB)	JUNCTION	86.80	1.31	1.0
ELB_8_(RYCB)	JUNCTION	86.93	1.00	1.0
ELB_9_(RYCB)	JUNCTION	87.05	1.30	1.0
J1	JUNCTION	88.48	0.60	0.0
Maj-01_2	JUNCTION	90.90	0.62	0.0
Maj-02	JUNCTION	90.67	0.61	0.0
Maj-02_2	JUNCTION	90.42	0.62	0.0
Maj-03	JUNCTION	90.27	0.62	0.0
Maj-04	JUNCTION	90.61	0.61	0.0
Maj-04_2	JUNCTION	90.51	0.62	0.0
Maj-05	JUNCTION	90.40	0.61	0.0
Maj-05_2	JUNCTION	90.37	0.62	0.0
Maj-06	JUNCTION	90.23	0.61	0.0
Maj-06_2	JUNCTION	90.09	0.63	0.0
Maj-07	JUNCTION	90.28	0.61	0.0
Maj-08	JUNCTION	90.15	0.60	0.0
Maj-09	JUNCTION	89.85	0.60	0.0
Maj-10	JUNCTION	89.78	0.60	0.0
Maj-11	JUNCTION	89.82	0.90	0.0
Maj-12	JUNCTION	89.66	0.60	0.0
Maj-13	JUNCTION	89.97	0.64	0.0
Maj-14	JUNCTION	89.48	0.60	0.0
Maj-15	JUNCTION	89.67	0.70	0.0
Maj-15_2	JUNCTION	89.36	0.65	0.0
Maj-16	JUNCTION	89.42	0.60	0.0
Maj-17	JUNCTION	90.06	0.62	0.0
Maj-18_2	JUNCTION	89.51	0.64	0.0
Maj-19	JUNCTION	89.39	0.60	0.0
Maj-19_2	JUNCTION	89.53	0.69	0.0
Maj-20	JUNCTION	89.17	0.60	0.0
Maj-21	JUNCTION	88.59	0.61	0.0
Maj-23	JUNCTION	89.24	0.60	0.0
Maj-24	JUNCTION	88.90	0.62	0.0
Maj-25	JUNCTION	89.15	0.62	0.0
Maj-26	JUNCTION	88.61	0.61	0.0
Maj-27	JUNCTION	88.85	0.63	0.0
Maj-28	JUNCTION	88.25	0.69	0.0
Maj-29	JUNCTION	88.59	0.61	0.0
Maj-30	JUNCTION	88.40	0.60	0.0
Maj-31	JUNCTION	89.03	0.60	0.0
Maj-32	JUNCTION	88.87	0.62	0.0
Maj-33	JUNCTION	88.92	0.60	0.0
Maj-34	JUNCTION	89.07	0.60	0.0
Maj-34_2	JUNCTION	89.16	0.64	0.0
Maj-35	JUNCTION	88.15	0.60	0.0
Maj-36	JUNCTION	88.41	0.67	0.0
Maj-37	JUNCTION	87.99	0.62	0.0
Maj-38	JUNCTION	88.19	0.62	0.0
Maj-39	JUNCTION	88.07	0.60	0.0
Maj-40	JUNCTION	87.97	0.63	0.0
Maj-41	JUNCTION	87.62	0.62	0.0
Maj-42	JUNCTION	87.88	0.62	0.0
Maj-43	JUNCTION	88.07	0.64	0.0
Maj-44	JUNCTION	87.54	0.61	0.0
Maj-45	JUNCTION	87.81	0.69	0.0
Maj-46	JUNCTION	87.41	0.61	0.0
Maj-48_2	JUNCTION	87.74	0.64	0.0
Maj-48_3	JUNCTION	87.65	0.62	0.0
Maj-50	JUNCTION	87.42	0.61	0.0
Maj-51	JUNCTION	87.71	0.63	0.0
Maj-52	JUNCTION	87.47	0.60	0.0
Maj-53	JUNCTION	87.59	0.61	0.0
Maj-54	JUNCTION	87.25	0.61	0.0
Maj-55	JUNCTION	87.49	0.63	0.0
Maj-56	JUNCTION	88.80	0.60	0.0
Maj-58	JUNCTION	87.16	0.61	0.0
Maj-59	JUNCTION	87.53	0.72	0.0
Maj-60	JUNCTION	88.62	0.68	0.0
Maj-61	JUNCTION	88.70	0.60	0.0
Maj-62	JUNCTION	89.85	0.60	0.0
Maj-63	JUNCTION	87.72	1.09	0.0
Maj-64	JUNCTION	88.80	0.60	0.0
Maj-65	JUNCTION	87.80	1.18	0.0
Maj-66	JUNCTION	87.65	0.60	0.0
Maj-67	JUNCTION	87.95	0.60	0.0
Maj-Park	JUNCTION	86.50	0.60	0.0
PH4_CB50-51	JUNCTION	88.64	2.15	0.0
PH4_CB52-53	JUNCTION	88.71	2.14	0.0
PH4_CB54-55	JUNCTION	88.73	2.11	0.0
PH4_CB56-57	JUNCTION	89.33	1.61	0.0
PH4_CB58-59	JUNCTION	89.06	2.11	0.0
PH4_CB60-61	JUNCTION	89.09	2.17	0.0
PH4_CB62-63	JUNCTION	88.95	2.16	0.0
PH4_CB64-65	JUNCTION	89.05	2.14	0.0
PH4_CB66-67	JUNCTION	88.64	2.11	0.0
PH4_CB68-69	JUNCTION	88.76	2.23	0.0
PH4_CB70-71	JUNCTION	88.87	1.94	0.0
PH4_CB72-73	JUNCTION	88.75	2.06	0.0
PH4_CB74-75	JUNCTION	88.62	2.17	0.0
PH4_CB78-79	JUNCTION	90.46	0.35	0.0
PH4_CB80-81	JUNCTION	88.65	2.14	0.0
PH4_CB82-83	JUNCTION	90.84	0.35	0.0
PH4_CB84-85	JUNCTION	90.83	0.35	0.0
PH4_CB86-87	JUNCTION	90.88	0.35	0.0
PH4_CB88-89	JUNCTION	90.66	0.35	0.0
PH4_CB90-91	JUNCTION	90.48	0.35	0.0
PH4_CB92-93	JUNCTION	90.44	0.35	0.0
PH4_MH100	JUNCTION	88.48	2.42	0.0
PH4_MH100_dummy	JUNCTION	88.48	2.42	0.0
PH4_MH102	JUNCTION	88.69	2.33	0.0
PH4_MH104	JUNCTION	88.78	2.34	0.0
PH4_MH106	JUNCTION	88.90	2.21	0.0
PH4_MH108	JUNCTION	89.00	2.05	0.0
PH4_MH110	JUNCTION	89.19	1.60	0.0
PH4_MH202	JUNCTION	88.25	2.38	0.0
PH4_MH202_dummy	JUNCTION	88.25	2.38	0.0
PH4_MH204	JUNCTION	88.46	2.40	0.0

PH4_MH206	JUNCTION	88.57	2.45	0.0
PH4_MH208	JUNCTION	88.69	2.39	0.0
PH4_MH210	JUNCTION	88.79	2.20	0.0
PH4_MH212	JUNCTION	88.98	1.94	0.0
PH4_MH302	JUNCTION	86.36	4.10	0.0
PH4_MH302_dummy	JUNCTION	86.36	4.10	0.0
PH4_MH304	JUNCTION	86.46	4.09	0.0
PH4_MH306	JUNCTION	86.55	4.01	0.0
PH4_MH308	JUNCTION	86.76	3.88	0.0
PH4_MH310	JUNCTION	86.85	3.88	0.0
PH4_MH312	JUNCTION	87.04	3.36	0.0
PH4_MH402	JUNCTION	87.13	3.62	0.0
PH4_MH404	JUNCTION	87.20	3.46	0.0
PH4_MH406	JUNCTION	87.34	3.45	0.0
PH4_MH408	JUNCTION	87.50	3.30	0.0
PH4_MH410	JUNCTION	87.67	2.96	0.0
PH4_MH412	JUNCTION	87.76	2.91	0.0
PH4_MH414	JUNCTION	87.99	2.69	0.0
PH4_MH502	JUNCTION	86.88	3.34	0.0
PH4_MH506	JUNCTION	86.91	3.55	0.0
PH4_MH508	JUNCTION	86.97	3.86	0.0
PH4_MH510	JUNCTION	87.71	3.06	0.0
PH4_MH512	JUNCTION	87.52	3.20	0.0
PH4_MH602	JUNCTION	87.60	3.08	0.0
PH4_MH604	JUNCTION	87.81	2.81	0.0
PH4_RYCB150	JUNCTION	88.59	2.14	0.0
PH4_RYCB151	JUNCTION	88.50	2.00	0.0
PH4_RYCB153	JUNCTION	89.15	1.50	0.0
PH4_RYCB154	JUNCTION	88.25	2.15	0.0
PH4_RYCB155	JUNCTION	88.74	1.50	0.0
PH4_RYCB156	JUNCTION	88.23	2.11	0.0
PH4_RYCB158	JUNCTION	88.55	2.00	0.0
PH4_RYCB20	JUNCTION	88.35	2.66	0.0
PH4_RYCB21	JUNCTION	88.72	1.48	0.0
PH4_RYCB22	JUNCTION	88.89	1.36	0.0
PH4_RYCB23	JUNCTION	89.09	1.63	0.0
PH4_RYCB24	JUNCTION	87.65	1.50	0.0
RYCB_1_(RYCB)	JUNCTION	86.00	2.10	1.0
RYCB_10_(RYCB)	JUNCTION	87.02	2.38	1.0
RYCB_11_(RYCB)	JUNCTION	87.35	2.55	1.0
RYCB_12_(RYCB)	JUNCTION	88.00	2.28	1.0
RYCB_13_(RYCB)	JUNCTION	87.54	2.11	1.0
RYCB_14_(RYCB)	JUNCTION	88.14	2.31	1.0
RYCB_15_(RYCB)	JUNCTION	88.70	2.15	1.0
RYCB_18_(RYCB)	JUNCTION	85.76	2.34	1.0
RYCB_2_(RYCB)	JUNCTION	86.01	3.14	1.0
RYCB_3_(RYCB)	JUNCTION	86.18	2.27	1.0
RYCB_4_(RYCB)	JUNCTION	86.12	3.11	1.0
RYCB_5_(RYCB)	JUNCTION	86.04	2.29	1.0
RYCB_6_(RYCB)	JUNCTION	85.72	3.21	1.0
RYCB_7_(RYCB)	JUNCTION	86.49	2.90	1.0
RYCB_8_(RYCB)	JUNCTION	86.97	2.23	1.0
RYCB_9_(RYCB)	JUNCTION	87.54	1.54	1.0
Slope1	JUNCTION	89.07	1.10	0.0
StartNullStruct2	JUNCTION	86.62	1.40	1.0
StartNullStruct3	JUNCTION	84.09	3.71	0.0
STM-251_(STM)	JUNCTION	85.31	4.33	0.0
Structure_-_(18)_(RYCB)	JUNCTION	85.58	3.21	1.0
TEE_1_(RYCB)	JUNCTION	86.21	1.44	1.0
TEE_10_(RYCB)	JUNCTION	86.80	1.01	1.0
TEE_11_(RYCB)	JUNCTION	86.59	1.46	1.0
TEE_12_(RYCB)	JUNCTION	86.85	1.33	1.0
TEE_13_(RYCB)	JUNCTION	87.00	1.29	1.0
TEE_14_(RYCB)	JUNCTION	86.86	2.64	1.0
TEE_15_(RYCB)	JUNCTION	87.38	1.98	1.0
TEE_16_(RYCB)	JUNCTION	87.27	1.61	1.0
TEE_17_(RYCB)	JUNCTION	87.39	1.45	1.0
TEE_18_(RYCB)	JUNCTION	87.54	1.41	1.0
TEE_19_(RYCB)	JUNCTION	87.44	1.34	1.0
TEE_2_(RYCB)	JUNCTION	86.35	1.36	1.0
TEE_20_(RYCB)	JUNCTION	87.29	1.33	1.0
TEE_21_(RYCB)	JUNCTION	87.17	1.44	1.0
TEE_22_(RYCB)	JUNCTION	87.78	1.42	1.0
TEE_23_(RYCB)	JUNCTION	87.40	1.38	1.0
TEE_24_(RYCB)	JUNCTION	87.69	1.32	1.0
TEE_25_(RYCB)	JUNCTION	87.53	1.55	1.0
TEE_26_(RYCB)	JUNCTION	88.39	1.32	1.0
TEE_27_(RYCB)	JUNCTION	88.23	1.40	1.0
TEE_28_(RYCB)	JUNCTION	87.47	1.32	1.0
TEE_29_(RYCB)	JUNCTION	86.87	1.44	1.0
TEE_3_(RYCB)	JUNCTION	86.25	1.37	1.0
TEE_30_(RYCB)	JUNCTION	86.75	1.48	1.0
TEE_31_(RYCB)	JUNCTION	86.62	1.53	1.0
TEE_32_(RYCB)	JUNCTION	86.78	1.45	1.0
TEE_33_(RYCB)	JUNCTION	86.13	2.09	1.0
TEE_34_(RYCB)	JUNCTION	85.98	2.08	1.0
TEE_35_(RYCB)	JUNCTION	86.04	2.10	1.0
TEE_36_(RYCB)	JUNCTION	88.30	1.52	1.0
TEE_37_(RYCB)	JUNCTION	88.65	1.30	1.0
TEE_38_(RYCB)	JUNCTION	88.52	1.30	1.0
TEE_39_(RYCB)	JUNCTION	88.28	1.38	1.0
TEE_4_(RYCB)	JUNCTION	86.02	1.86	1.0
TEE_40_(RYCB)	JUNCTION	88.83	1.49	1.0
TEE_41_(RYCB)	JUNCTION	88.64	1.67	1.0
TEE_42_(RYCB)	JUNCTION	86.35	1.40	1.0
TEE_43_(RYCB)	JUNCTION	86.11	1.64	1.0
TEE_44_(RYCB)	JUNCTION	86.04	1.71	1.0
TEE_5_(RYCB)	JUNCTION	86.09	1.93	1.0
TEE_6_(RYCB)	JUNCTION	86.35	1.52	1.0
TEE_7_(RYCB)	JUNCTION	86.46	1.43	1.0
TEE_8_(RYCB)	JUNCTION	86.34	1.52	1.0
TEE_9_(RYCB)	JUNCTION	86.22	1.66	1.0
Maj-01	OUTFALL	91.06	0.60	0.0
Maj-18	OUTFALL	89.55	0.60	0.0
Maj-22	OUTFALL	88.83	0.60	0.0
Maj-48	OUTFALL	87.75	0.60	0.0
Maj-49	OUTFALL	87.67	0.60	0.0
Maj-57	OUTFALL	89.06	0.60	0.0
OF1	OUTFALL	85.00	0.60	0.0
STM-111_(STM)	OUTFALL	80.14	1.80	0.0
B2_Stor	STORAGE	90.50	1.50	0.0

****

Link Summary
****

Name	From Node	To Node	Type	Length	% Slope	Roughness
1	1	PH4_CB82-83	CONDUIT	8.7	3.0946	0.0160
1_(STM)	156_(STM)	154_(STM)	CONDUIT	100.7	0.3456	0.0130
10	10	PH4_CB64-65	CONDUIT	31.8	0.8478	0.0160
10_(STM)	124_(STM)	122_(STM)	CONDUIT	16.9	0.4734	0.0130
11	10	PH4_CB62-63	CONDUIT	36.7	0.9549	0.0160
11_(STM)	122_(STM)	120_(STM)	CONDUIT	24.6	0.2439	0.0130
12	11	PH4_CB62-63	CONDUIT	19.9	0.7030	0.0160
12_(STM)	120_(STM)	112_(STM)	CONDUIT	91.6	0.2293	0.0130
13	11	PH4_CB88-89	CONDUIT	8.3	2.8785	0.0160
13_(STM)	112_(STM)	104_(STM)	CONDUIT	73.8	0.2710	0.0130
14	13	PH4_CB90-91	CONDUIT	12.0	3.4928	0.0160
14_(STM)	104_(STM)	102_(STM)	CONDUIT	41.9	0.1672	0.0130
15	13	PH4_CB68-69	CONDUIT	24.6	1.0590	0.0160
15_(10)_(STM)	138_(STM)	136_(STM)	CONDUIT	14.8	0.4730	0.0130
15_(11)_(STM)	136_(STM)	128_(STM)	CONDUIT	62.5	0.2128	0.0130
15_(12)_(STM)	148_(STM)	146_(STM)	CONDUIT	78.5	0.1273	0.0130
15_(13)_(STM)	146_(STM)	144_(STM)	CONDUIT	78.7	0.1653	0.0130
15_(14)_(STM)	162_(STM)	160_(STM)	CONDUIT	106.3	0.3284	0.0130
15_(15)_(STM)	160_(STM)	158_(STM)	CONDUIT	14.3	0.5036	0.0130
15_(16)_(STM)	158_(STM)	150_(STM)	CONDUIT	108.0	0.3499	0.0130
15_(19)_(STM)	170_(STM)	168_(STM)	CONDUIT	93.9	0.3504	0.0130
15_(20)_(STM)	168_(STM)	166_(STM)	CONDUIT	101.1	0.3253	0.0130
15_(21)_(STM)	166_(STM)	164_(STM)	CONDUIT	29.2	0.3830	0.0130
15_(22)_(STM)	164_(STM)	162_(STM)	CONDUIT	60.1	0.4074	0.0130
15_(3)_(STM)	118_(STM)	116_(STM)	CONDUIT	99.6	0.3081	0.0130
15_(4)_(STM)	116_(STM)	114_(STM)	CONDUIT	11.9	0.5026	0.0130
15_(5)_(STM)	114_(STM)	112_(STM)	CONDUIT	64.6	0.3713	0.0130
15_(9)_(STM)	140_(STM)	138_(STM)	CONDUIT	113.1	0.2564	0.0130
16	12	PH4_CB68-69	CONDUIT	20.2	1.2351	0.0160
17	12	PH4_CB66-67	CONDUIT	16.0	3.0630	0.0160
18	PH4_CB78-79	Maj-07	CONDUIT	31.2	0.5926	0.0160
18_1	67	PH4_CB66-67	CONDUIT	12.6	2.3743	0.0160
18_2	67	PH4_CB92-93	CONDUIT	12.1	2.1548	0.0160
19_1	22	60	CONDUIT	9.7	0.3083	0.0160
19_2	22	PH4_CB78-79	CONDUIT	20.5	1.1196	0.0160
2	1	PH4_CB60-61	CONDUIT	21.1	0.9484	0.0160
2_(STM)	154_(STM)	152_(STM)	CONDUIT	12.6	0.5011	0.0130
20	60	PH4_CB80-81	CONDUIT	14.1	1.5646	0.0160
21	56	PH4_CB80-81	CONDUIT	21.5	1.4402	0.0160
22	56	PH4_CB50-51	CONDUIT	13.1	2.3705	0.0160
23	61	PH4_CB50-51	CONDUIT	15.9	2.0131	0.0160
24	61	PH4_CB52-53	CONDUIT	17.5	1.4866	0.0160
25	62	PH4_CB52-53	CONDUIT	16.3	1.5910	0.0160
26	62	PH4_CB54-55	CONDUIT	26.7	1.0104	0.0160
27	65	PH4_CB54-55	CONDUIT	18.2	2.0372	0.0160
28	65	PH4_CB56-57	CONDUIT	27.4	1.2783	0.0160
29	64	PH4_CB56-57	CONDUIT	17.0	2.4179	0.0160
3	2	PH4_CB60-61	CONDUIT	37.0	0.5401	0.0160
3_(STM)	152_(STM)	150_(STM)	CONDUIT	59.4	0.3505	0.0130
30	64	PH4_CB70-71	CONDUIT	28.5	1.6142	0.0160
31	63	PH4_CB70-71	CONDUIT	25.3	1.3047	0.0160
32	63	PH4_CB72-73	CONDUIT	11.6	2.8558	0.0160
33	62	PH4_CB72-73	CONDUIT	21.5	1.3957	0.0160
34	61	PH4_CB74-75	CONDUIT	31.1	1.0294	0.0160
35	PH4_CB82-83	43_(CB)	CONDUIT	11.7	4.7158	0.0160
36	PH4_CB84-85	14	CONDUIT	12.5	2.5790	0.0160
37	PH4_CB86-87	Maj-04	CONDUIT	13.4	2.0211	0.0160

38		PH4_CB88-89	Maj-05_2	CONDUIT	12.5	
2.3340	0.0160					
39		PH4_CB90-91	41_(CB)	CONDUIT	7.3	
4.8382	0.0160					
4		2	PH4_CB58-59	CONDUIT	32.3	
0.8972	0.0160					
4_(STM)		150_(STM)	144_(STM)	CONDUIT	76.3	
0.2477	0.0130					
40		PH4_CB92-93	Maj-08	CONDUIT	13.4	
2.1678	0.0160					
41		4	PH4_RYCB21	CONDUIT	41.0	
1.5354	0.0350					
42		5	PH4_RYCB21	CONDUIT	21.0	
3.1507	0.0350					
43		5	PH4_RYCB22	CONDUIT	32.4	
2.1924	0.0350					
44		6	PH4_RYCB22	CONDUIT	49.3	
1.9266	0.0350					
45		6	PH4_RYCB23	CONDUIT	36.9	
1.1639	0.0350					
46		7	PH4_RYCB23	CONDUIT	10.6	
0.8507	0.0350					
47		7	PH4_RYCB24	CONDUIT	49.5	
3.2549	0.0350					
48		8	PH4_RYCB24	CONDUIT	18.8	
5.2874	0.0350					
49		66	PH4_RYCB151	CONDUIT	24.4	
1.4370	0.0350					
5		3	PH4_CB58-59	CONDUIT	21.5	
1.0677	0.0160					
5_(STM)		144_(STM)	140_(STM)	CONDUIT	77.3	
0.2845	0.0130					
50		15	PH4_RYCB151	CONDUIT	23.7	
1.6434	0.0350					
51		15	PH4_RYCB150	CONDUIT	23.2	
0.9033	0.0350					
52		16	PH4_RYCB150	CONDUIT	14.2	
1.4127	0.0350					
53		16	PH4_RYCB153	CONDUIT	15.4	
1.4955	0.0350					
54		17	PH4_RYCB153	CONDUIT	15.7	
1.4678	0.0350					
55		17	PH4_RYCB158	CONDUIT	22.2	
1.4889	0.0350					
56		18	PH4_RYCB158	CONDUIT	33.3	
1.5012	0.0350					
57		18	PH4_RYCB154	CONDUIT	45.2	
1.5499	0.0350					
58		19	PH4_RYCB154	CONDUIT	26.3	
1.1027	0.0350					
59		19	PH4_RYCB155	CONDUIT	26.7	
1.5007	0.0350					
6		3	PH4_CB84-85	CONDUIT	7.9	
2.8026	0.0160					
6_(STM)		142_(STM)	132_(STM)	CONDUIT	53.4	
0.6550	0.0130					
60		20	PH4_RYCB155	CONDUIT	24.6	
1.6652	0.0350					
61		20	PH4_RYCB156	CONDUIT	24.1	
1.4936	0.0350					
62		21	PH4_RYCB156	CONDUIT	5.0	
0.2000	0.0350					
63		60	PH4_CB74-75	CONDUIT	44.5	
0.4948	0.0160					
7		4	PH4_RYCB20	CONDUIT	11.9	-
1.5151	0.0350					
7_(1)_(STM)		130_(STM)	128_(STM)	CONDUIT	88.3	
0.2038	0.0130					
7_(STM)		132_(STM)	130_(STM)	CONDUIT	37.4	
0.2085	0.0130					
8		9	PH4_CB86-87	CONDUIT	6.6	
2.4082	0.0160					
8_(STM)		128_(STM)	126_(STM)	CONDUIT	76.0	
0.2501	0.0130					
9		9	PH4_CB64-65	CONDUIT	22.4	
0.8918	0.0160					
9_(STM)		126_(STM)	124_(STM)	CONDUIT	53.4	
0.2622	0.0130					
C1		Maj-55	Maj-58	CONDUIT	15.7	
2.1103	0.0130					
C1_1		Maj-01	Maj-01_2	CONDUIT	15.3	
1.0526	0.0130					
C1_2		Maj-01_2	Maj-02	CONDUIT	24.8	
0.9309	0.0130					
C10		Maj-17	Maj-10	CONDUIT	54.7	
0.5249	0.0130					
C11		Maj-17	Maj-16	CONDUIT	86.7	
0.7437	0.0130					
C12		Maj-11	Maj-09	CONDUIT	11.0	-
0.2457	0.0130					
C13		Maj-11	Maj-12	CONDUIT	60.3	
0.2570	0.0130					
C14		Maj-13	Maj-12	CONDUIT	46.5	
0.6647	0.0130					
C15		Maj-15	Maj-16	CONDUIT	38.8	
0.6360	0.0130					
C16		Maj-13	Maj-14	CONDUIT	44.2	
1.1056	0.0130					
C17		Maj-15	Maj-14	CONDUIT	29.3	
0.6217	0.0130					
C18		29_(RYCB)	Maj-18_2	CONDUIT	4.8	
6.0833	0.0350					
C18_2		Maj-34_2	Maj-57	CONDUIT	7.8	
1.3458	0.0130					
C18_3		Maj-15	Slope1	CONDUIT	36.4	
1.6479	0.0130					
C18_4		Slope1	Maj-15_2	CONDUIT	37.3	-
0.7872	0.0130					
C18_5		Maj-19_2	Maj-15_2	CONDUIT	13.8	
1.2091	0.0130					
C18_6		Maj-19_2	Maj-19	CONDUIT	27.3	
0.5101	0.0130					
C18_7		Maj-34_2	Maj-34	CONDUIT	28.1	
0.3306	0.0130					
C18_8		Maj-18	Maj-18_2	CONDUIT	5.0	
0.7400	0.0130					
C18_9		Maj-18_2	Maj-15_2	CONDUIT	31.9	
0.4696	0.0130					
C19		Maj-15_2	Maj-23	CONDUIT	11.3	
1.0645	0.0130					

C2		Maj-59	Maj-58	CONDUIT	9.1	
4.0326	0.0130					
C2_1		Maj-02	Maj-02_2	CONDUIT	25.4	
0.9936	0.0130					
C2_2		Maj-02_2	Maj-03	CONDUIT	14.6	
0.9862	0.0130					
C20		Maj-19	Maj-20	CONDUIT	24.9	
0.8796	0.0130					
C21		Maj-20	Maj-21	CONDUIT	64.3	
0.8922	0.0130					
C22		Maj-22	Maj-21	CONDUIT	13.5	
1.7746	0.0130					
C23		Maj-23	Maj-24	CONDUIT	31.3	
1.0747	0.0130					
C24		Maj-25	Maj-24	CONDUIT	35.9	
0.6904	0.0130					
C25		Maj-25	Maj-26	CONDUIT	59.9	
0.9129	0.0130					
C26		Maj-27	Maj-26	CONDUIT	40.5	
0.6006	0.0130					
C27		22_(RYCB)	Maj-25	CONDUIT	17.8	
0.8302	0.0350					
C27_1		Maj-27	Maj-60	CONDUIT	20.3	
1.1335	0.0130					
C27_2		Maj-60	Maj-28	CONDUIT	39.6	
0.9257	0.0130					
C28		Maj-29	Maj-28	CONDUIT	31.3	
1.0998	0.0130					
C29		Maj-25	Maj-33	CONDUIT	47.2	
0.4959	0.0130					
C3_1		Maj-04	14	CONDUIT	20.9	
0.4832	0.0130					
C3_2		14	Maj-03	CONDUIT	49.1	
0.4822	0.0130					
C30		Maj-34	Maj-33	CONDUIT	24.6	
0.6061	0.0130					
C31		Maj-Park	OF1	CONDUIT	47.7	
3.1494	0.0350					
C31_1		RYCB_8_(RYCB)	Maj-61	CONDUIT	1.8	-
5.6975	0.0350					
C31_2		Maj-61	Maj-28	CONDUIT	17.4	
2.5837	0.0350					
C32		Maj-34	Maj-32	CONDUIT	25.9	
0.7460	0.0130					
C33		Maj-31	Maj-32	CONDUIT	23.0	
0.6567	0.0130					
C34		Maj-31	Maj-30	CONDUIT	47.5	
1.3196	0.0130					
C35		Maj-29	Maj-30	CONDUIT	27.9	
0.7064	0.0130					
C36		Maj-29	Maj-35	CONDUIT	35.2	
1.2672	0.0130					
C37		Maj-36	Maj-35	CONDUIT	37.3	
0.6936	0.0130					
C38		Maj-36	Maj-42	CONDUIT	75.8	
0.6952	0.0130					
C39		Maj-43	Maj-42	CONDUIT	39.8	
0.4850	0.0130					
C4		Maj-59	Maj-Park	CONDUIT	148.1	
0.6954	0.0350					

C4_1		Maj-04	Maj-04_2	CONDUIT	15.1	
0.6839	0.0130					
C4_2		Maj-04_2	Maj-05	CONDUIT	20.6	
0.5281	0.0130					
C4_3		RYCB_12_(RYCB)	Maj-62	CONDUIT	9.6	-
2.8017	0.0350					
C4_4		Maj-62	Maj-14	CONDUIT	10.9	
3.3554	0.0350					
C40		Maj-43	Maj-44	CONDUIT	41.6	
1.2848	0.0130					
C41		Maj-45	Maj-44	CONDUIT	34.0	
0.8025	0.0130					
C42		Maj-45	Maj-41	CONDUIT	33.0	
0.5816	0.0130					
C43		Maj-40	Maj-41	CONDUIT	55.3	
0.6334	0.0130					
C44		Maj-40	Maj-39	CONDUIT	14.4	-
0.7013	0.0130					
C45		Maj-38	Maj-39	CONDUIT	19.6	
0.6075	0.0130					
C46		Maj-36	Maj-37	CONDUIT	37.6	
1.1043	0.0130					
C47		Maj-38	Maj-37	CONDUIT	23.7	
0.8322	0.0130					
C48		Maj-45	Maj-46	CONDUIT	39.5	
1.0246	0.0130					
C49		Maj-53	Maj-46	CONDUIT	33.6	
0.5385	0.0130					
C5		58_(CB)	Maj-Park	CONDUIT	30.0	
0.7000	0.0350					
C5_1		Maj-05	Maj-05_2	CONDUIT	4.7	
0.6217	0.0130					
C5_2		Maj-05_2	Maj-06	CONDUIT	24.6	
0.5766	0.0130					
C50		ELB_20_(RYCB)	ELB_6_(RYCB)	CONDUIT	31.3	-
0.5375	0.0130					
C50_1		Maj-48	Maj-48_2	CONDUIT	5.0	
0.1200	0.0130					
C50_3		Maj-48_2	Maj-48_3	CONDUIT	19.5	
0.4974	0.0130					
C50_4		Maj-48_3	Maj-53	CONDUIT	11.9	
0.4944	0.0130					
C51		Maj-53	Maj-52	CONDUIT	34.0	
0.3413	0.0130					
C52		Maj-51	Maj-52	CONDUIT	53.4	
0.4456	0.0130					
C53		Maj-51	Maj-50	CONDUIT	33.6	
0.8492	0.0130					
C54		Maj-49	Maj-50	CONDUIT	43.8	
0.5667	0.0130					
C55		Maj-53	Maj-54	CONDUIT	22.8	
1.4769	0.0130					
C56		Maj-21	Maj-56	CONDUIT	22.0	-
0.9301	0.0350					
C57		Maj-55	Maj-54	CONDUIT	42.1	
0.5769	0.0130					
C58		TEE_14_(RYCB)	Maj-60	CONDUIT	43.0	
0.6565	0.0350					
C58_1		RYCB_2_(RYCB)	Maj-63	CONDUIT	5.1	-
2.7515	0.0350					

C58_2	Maj-63	Maj-46	CONDUIT	12.1		
2.5842	0.0350					
C59_1	RYCB_4_(RYCB)	Maj-65	CONDUIT	3.5	-	
0.2868	0.0350					
C59_2	Maj-65	Maj-48_2	CONDUIT	8.2		
0.6860	0.0350					
C6	39_(RYCB)	Maj-08	CONDUIT	6.4		
3.1110	0.0350					
C6_1	Maj-07	Maj-06_2	CONDUIT	34.1		
0.5273	0.0130					
C6_2	Maj-06	Maj-06_2	CONDUIT	20.2		
0.6523	0.0130					
C60	Maj-56	TEE_14_(RYCB)	CONDUIT	23.6	-	
0.4232	0.0350					
C61_1	RYCB_1_(RYCB)	Maj-66	CONDUIT	2.4	-	
6.2833	0.0350					
C61_2	Maj-66	Maj-55	CONDUIT	19.9		
0.7849	0.0350					
C62	1_(RYCB)	Maj-50	CONDUIT	27.0		
1.4347	0.0350					
C63_1	RYCB_5_(RYCB)	Maj-67	CONDUIT	3.6	-	
5.9357	0.0350					
C63_2	Maj-67	Maj-44	CONDUIT	7.2		
5.7272	0.0350					
C64	Structure_-_(18)_(RYCB)	Maj-43	CONDUIT	5.0		
2.3206	0.0350					
C65_1	RYCB_6_(RYCB)	J1	CONDUIT	22.2	-	
0.6802	0.0350					
C65_2	J1	Maj-35	CONDUIT	15.7		
2.1144	0.0350					
C66_1	RYCB_10_(RYCB)	Maj-64	CONDUIT	14.5	-	
0.4885	0.0350					
C66_2	Maj-64	Maj-21	CONDUIT	36.9		
0.5557	0.0350					
C67	RYCB_11_(RYCB)	Slope1	CONDUIT	10.4		
0.5471	0.0350					
C68	38_(RYCB)	Maj-09	CONDUIT	5.0		
0.2600	0.0350					
C69	32_(CB)	Maj-14	CONDUIT	5.0		
2.3206	0.0350					
C7	Maj-07	Maj-08	CONDUIT	17.2		
0.7280	0.0130					
C8	Maj-08	Maj-09	CONDUIT	40.6		
0.7482	0.0130					
C9	Maj-09	Maj-10	CONDUIT	9.0		
0.7689	0.0130					
PH4_100-168	PH4_MH100_dummy	168_(STM)	CONDUIT	12.5		
0.4000	0.0130					
PH4_102-100	PH4_MH102	PH4_MH100	CONDUIT	41.4		
0.3383	0.0130					
PH4_104-102	PH4_MH104	PH4_MH102	CONDUIT	10.0		
0.5005	0.0130					
PH4_106-104	PH4_MH106	PH4_MH104	CONDUIT	19.2		
0.3653	0.0130					
PH4_108-106	PH4_MH108	PH4_MH106	CONDUIT	9.4		
0.5297	0.0130					
PH4_110-108	PH4_MH110	PH4_MH108	CONDUIT	42.1		
0.3329	0.0130					
PH4_202-166	PH4_MH202_dummy	166_(STM)	CONDUIT	14.4		
0.2079	0.0130					
PH4_204-202	PH4_MH204	PH4_MH202	CONDUIT	38.9		
0.3344	0.0130					
PH4_206-204	PH4_MH206	PH4_MH204	CONDUIT	12.4		
0.4819	0.0130					
PH4_208-206	PH4_MH208	PH4_MH206	CONDUIT	20.3		
0.3450	0.0130					
PH4_210-208	PH4_MH210	PH4_MH208	CONDUIT	10.4		
0.4808	0.0130					
PH4_212-210	PH4_MH212	PH4_MH210	CONDUIT	42.0		
0.3332	0.0130					
PH4_302-162	PH4_MH302_dummy	162_(STM)	CONDUIT	12.4		
0.3226	0.0130					
PH4_304-302	PH4_MH304	PH4_MH302	CONDUIT	15.3		
0.3274	0.0130					
PH4_306-304	PH4_MH306	PH4_MH304	CONDUIT	11.5		
0.3466	0.0130					
PH4_308-306	PH4_MH308	PH4_MH306	CONDUIT	43.0		
0.3720	0.0130					
PH4_310-308	PH4_MH310	PH4_MH308	CONDUIT	11.7		
0.3422	0.0130					
PH4_312-310	PH4_MH312	PH4_MH310	CONDUIT	38.0		
0.3680	0.0130					
PH4_402-508	PH4_MH402	PH4_MH508	CONDUIT	55.8		
0.1972	0.0130					
PH4_404-402	PH4_MH404	PH4_MH402	CONDUIT	5.5		
0.5455	0.0130					
PH4_406-404	PH4_MH406	PH4_MH404	CONDUIT	29.8		
0.2012	0.0130					
PH4_410-408	PH4_MH410	PH4_MH408	CONDUIT	29.1		
0.3442	0.0130					
PH4_412-410	PH4_MH412	PH4_MH410	CONDUIT	8.6		
0.4678	0.0130					
PH4_414-412	PH4_MH414	PH4_MH412	CONDUIT	52.5		
0.3431	0.0130					
PH4_502-162	PH4_MH502	162_(STM)	CONDUIT	8.2		
0.3645	0.0130					
PH4_504-502	PH4_MH506	PH4_MH502	CONDUIT	17.1		
0.1751	0.0130					
PH4_506-504	PH4_MH508	PH4_MH506	CONDUIT	30.1		
0.1997	0.0130					
PH4_510-512	PH4_MH510	PH4_MH512	CONDUIT	47.5		
0.3367	0.0130					
PH4_512-406	PH4_MH512	PH4_MH406	CONDUIT	10.3		
0.3875	0.0130					
PH4_602-408	PH4_MH602	PH4_MH408	CONDUIT	8.9		
0.3363	0.0130					
PH4_604-602	PH4_MH604	PH4_MH602	CONDUIT	52.9		
0.3402	0.0130					
PH4_ICD155	PH4_RYCB155	PH4_CB52-53	CONDUIT	3.0		
0.9901	0.0130					
PH4_STM-71_(STM)	PH4_MH408	PH4_MH406	CONDUIT	29.5		
0.3394	0.0130					
Pipe_-_(1)_(RYCB)_1	TEE_43_(RYCB)	98_(STM)	CONDUIT	40.7		
1.0001	0.0130					
Pipe_-_(10)_(RYCB)	TEE_32_(RYCB)	RYCB_18_(RYCB)	CONDUIT	4.0		
0.4964	0.0130					
Pipe_-_(100)_(RYCB)	TEE_6_(RYCB)	RYCB_4_(RYCB)	CONDUIT	43.1		
0.5011	0.0130					
Pipe_-_(101)_(RYCB)	ELB_20_(RYCB)	TEE_35_(RYCB)	CONDUIT	58.1		
0.5006	0.0130					

```
  Pipe_-_(103)_(1)_(RYCB) TEE_33_(RYCB)    RYCB_18_(RYCB)   CONDUIT            4.0
0.5015    0.0130
  Pipe_-_(103)_(RYCB) TEE_34_(RYCB)    TEE_33_(RYCB)    CONDUIT           29.3
0.4983    0.0130
  Pipe_-_(109)_(RYCB) ELB_21_(RYCB)    RYCB_9_(RYCB)    CONDUIT           42.6
0.4999    0.0130
  Pipe_-_(11)_(RYCB) RYCB_18_(RYCB)   Structure_-_(18)_(RYCB) CONDUIT
37.0    0.4998    0.0130
  Pipe_-_(110)_(RYCB) ELB_12_(RYCB)    TEE_22_(RYCB)    CONDUIT           42.8
0.5001    0.0130
  Pipe_-_(111)_(RYCB) TEE_22_(RYCB)    RYCB_9_(RYCB)    CONDUIT           36.1
0.5009    0.0130
  Pipe_-_(114)_(RYCB) ELB_10_(RYCB)    TEE_18_(RYCB)    CONDUIT           20.2
0.5010    0.0130
  Pipe_-_(117)_(RYCB) ELB_14_(RYCB)    TEE_24_(RYCB)    CONDUIT           14.2
0.5007    0.0130
  Pipe_-_(118)_(RYCB) TEE_24_(RYCB)    TEE_25_(RYCB)    CONDUIT           29.7
0.4989    0.0130
  Pipe_-_(119)_(RYCB) ELB_13_(RYCB)    TEE_23_(RYCB)    CONDUIT           29.5
0.5010    0.0130
  Pipe_-_(120)_(RYCB) ELB_17_(RYCB)    TEE_28_(RYCB)    CONDUIT           13.5
0.4968    0.0130
  Pipe_-_(121)_(RYCB) TEE_28_(RYCB)    RYCB_13_(RYCB)   CONDUIT           35.7
0.4987    0.0130
  Pipe_-_(122)_(RYCB) ELB_18_(RYCB)    RYCB_13_(RYCB)   CONDUIT           34.9
0.4990    0.0130
  Pipe_-_(123)_(RYCB) ELB_16_(RYCB)    TEE_26_(RYCB)    CONDUIT           27.7
1.0006    0.0130
  Pipe_-_(124)_(RYCB) TEE_26_(RYCB)    TEE_27_(RYCB)    CONDUIT           29.4
0.4999    0.0130
  Pipe_-_(125)_(RYCB) TEE_27_(RYCB)    RYCB_12_(RYCB)   CONDUIT           39.4
0.5000    0.0130
  Pipe_-_(126)_(RYCB) ELB_23_(RYCB)    TEE_40_(RYCB)    CONDUIT           30.5
0.5011    0.0130
  Pipe_-_(127)_(RYCB) TEE_40_(RYCB)    TEE_41_(RYCB)    CONDUIT           35.8
0.5005    0.0130
  Pipe_-_(128)_(RYCB) TEE_41_(RYCB)    RYCB_15_(RYCB)   CONDUIT           32.6
0.5000    0.0130
  Pipe_-_(129)_(RYCB) ELB_22_(RYCB)    TEE_36_(RYCB)    CONDUIT           47.1
0.4992    0.0130
  Pipe_-_(130)_(RYCB) TEE_36_(RYCB)    RYCB_14_(RYCB)   CONDUIT           21.1
0.5020    0.0130
  Pipe_-_(131)_(RYCB) TEE_37_(RYCB)    RYCB_14_(RYCB)   CONDUIT           21.2
0.4993    0.0130
  Pipe_-_(132)_(RYCB) TEE_37_(RYCB)    TEE_38_(RYCB)    CONDUIT           21.0
0.4993    0.0130
  Pipe_-_(133)_(RYCB) TEE_38_(RYCB)    TEE_39_(RYCB)    CONDUIT           46.6
0.5000    0.0130
  Pipe_-_(134)_(RYCB) TEE_10_(RYCB)    TEE_11_(RYCB)    CONDUIT           40.4
0.5202    0.0130
  Pipe_-_(137)_(RYCB) TEE_7_(RYCB)     TEE_8_(RYCB)     CONDUIT           22.5
0.4982    0.0130
  Pipe_-_(138)_(RYCB) TEE_8_(RYCB)     TEE_9_(RYCB)     CONDUIT           22.0
0.5003    0.0130
  Pipe_-_(139)_(RYCB) ELB_3_(RYCB)     TEE_2_(RYCB)     CONDUIT           20.2
0.4894    0.0130
  Pipe_-_(14)_(RYCB) TEE_15_(RYCB)    RYCB_7_(RYCB)    CONDUIT            4.8
0.5045    0.0130
  Pipe_-_(140)_(RYCB) TEE_2_(RYCB)     RYCB_3_(RYCB)    CONDUIT           20.8
0.5102    0.0130
  Pipe_-_(141)_(RYCB) ELB_11_(RYCB)    TEE_19_(RYCB)    CONDUIT           18.5
0.7995    0.0130
  Pipe_-_(142)_(RYCB) TEE_19_(RYCB)    TEE_20_(RYCB)    CONDUIT           27.4
0.5004    0.0130
  Pipe_-_(143)_(RYCB) TEE_20_(RYCB)    TEE_21_(RYCB)    CONDUIT           22.1
0.4981    0.0130
  Pipe_-_(144)_(RYCB) TEE_21_(RYCB)    RYCB_8_(RYCB)    CONDUIT           33.3
0.4992    0.0130
  Pipe_-_(145)_(RYCB) ELB_19_(RYCB)    TEE_29_(RYCB)    CONDUIT           18.5
0.4974    0.0130
  Pipe_-_(146)_(RYCB) TEE_29_(RYCB)    TEE_30_(RYCB)    CONDUIT           21.9
0.5017    0.0130
  Pipe_-_(147)_(RYCB) TEE_30_(RYCB)    TEE_31_(RYCB)    CONDUIT           23.1
0.5011    0.0130
  Pipe_-_(148)_(RYCB) TEE_31_(RYCB)    TEE_32_(RYCB)    CONDUIT           26.3
0.5011    0.0130
  Pipe_-_(149)_(RYCB) TEE_35_(RYCB)    TEE_34_(RYCB)    CONDUIT           12.1
0.4953    0.0130
  Pipe_-_(15)_(RYCB) RYCB_7_(RYCB)    15_RYCB          CONDUIT           39.0
0.4999    0.0130
  Pipe_-_(150)_(RYCB) TEE_18_(RYCB)    TEE_17_(RYCB)    CONDUIT           22.0
0.5004    0.0130
  Pipe_-_(151)_(RYCB) TEE_17_(RYCB)    TEE_16_(RYCB)    CONDUIT           22.1
0.5019    0.0130
  Pipe_-_(152)_(RYCB) TEE_16_(RYCB)    TEE_15_(RYCB)    CONDUIT           36.0
0.4996    0.0130
  Pipe_-_(153)_(RYCB) ELB_8_(RYCB)     TEE_10_(RYCB)    CONDUIT           17.2
0.7563    0.0130
  Pipe_-_(154)_(RYCB) ELB_9_(RYCB)     TEE_12_(RYCB)    CONDUIT           38.1
0.4987    0.0130
  Pipe_-_(155)_(RYCB) TEE_12_(RYCB)    TEE_13_(RYCB)    CONDUIT           17.9
0.5020    0.0130
  Pipe_-_(156)_(1)_(RYCB) TEE_14_(RYCB)    RYCB_7_(RYCB)    CONDUIT            3.2
0.4937    0.0130
  Pipe_-_(156)_(RYCB) TEE_13_(RYCB)    TEE_14_(RYCB)    CONDUIT           27.8
0.5002    0.0130
  Pipe_-_(157)_(RYCB) ELB_25_(RYCB)    TEE_44_(RYCB)    CONDUIT           64.5
0.4992    0.0130
  Pipe_-_(159)_(RYCB) ELB_24_(RYCB)    TEE_42_(RYCB)    CONDUIT           38.3
0.4987    0.0130
  Pipe_-_(16)_(RYCB) TEE_5_(RYCB)     RYCB_6_(RYCB)    CONDUIT            3.1
0.4854    0.0130
  Pipe_-_(160)_(RYCB) TEE_42_(RYCB)    TEE_43_(RYCB)    CONDUIT           36.9
0.5014    0.0130
  Pipe_-_(161)_(RYCB) ELB_1_(RYCB)     RYCB_1_(RYCB)    CONDUIT           36.5
0.5008    0.0130
  Pipe_-_(162)_(RYCB) ELB_15_(RYCB)    RYCB_10_(RYCB)   CONDUIT           33.0
0.5149    0.0130
  Pipe_-_(164)_(RYCB) TEE_23_(RYCB)    RYCB_10_(RYCB)   CONDUIT           28.6
0.5007    0.0130
  Pipe_-_(165)_(RYCB) TEE_25_(RYCB)    RYCB_11_(RYCB)   CONDUIT           31.0
0.5007    0.0130
  Pipe_-_(17)_(RYCB) TEE_11_(RYCB)    RYCB_6_(RYCB)    CONDUIT            5.4
0.5545    0.0130
  Pipe_-_(19)_(RYCB) RYCB_9_(RYCB)    22_(RYCB)        CONDUIT           31.3
0.5010    0.0130
  Pipe_-_(2)_(RYCB) TEE_44_(RYCB)    98_(STM)         CONDUIT           58.2
1.0001    0.0130
  Pipe_-_(22)_(RYCB) RYCB_14_(RYCB)   32_(CB)          CONDUIT           31.3
0.5013    0.0130
```

Pipe_-_(23)_(RYCB)	RYCB_12_(RYCB)	33_(CB)	CONDUIT	11.4	0.5002 0.0130
Pipe_-_(24)_(RYCB)	TEE_39_(RYCB)	29_(RYCB)	CONDUIT	8.2	0.5008 0.0130
Pipe_-_(25)_(RYCB)	RYCB_11_(RYCB)	31_(CB)	CONDUIT	6.0	0.4959 0.0130
Pipe_-_(27)_(RYCB)	RYCB_3_(RYCB)	1_(RYCB)	CONDUIT	30.6	0.5000 0.0130
Pipe_-_(73)_(RYCB)	RYCB_8_(RYCB)	18_(CB)	CONDUIT	9.7	0.4970 0.0130
Pipe_-_(74)_(RYCB)	RYCB_15_(RYCB)	39_(RYCB)	CONDUIT	5.7	0.5049 0.0130
Pipe_-_(77)_(RYCB)	RYCB_13_(RYCB)	38_(RYCB)	CONDUIT	32.4	0.4995 0.0130
Pipe_-_(87)_(RYCB)	StartNullStruct2	TEE_1_(RYCB)	CONDUIT	21.1	0.4968 0.0130
Pipe_-_(88)_(RYCB)	TEE_1_(RYCB)	RYCB_2_(RYCB)	CONDUIT	36.1	0.4991 0.0130
Pipe_-_(89)_(RYCB)	ELB_4_(RYCB)	RYCB_3_(RYCB)	CONDUIT	30.5	0.4914 0.0130
Pipe_-_(9)_(RYCB)	RYCB_5_(RYCB)	11_(CB)	CONDUIT	5.8	0.5044 0.0130
Pipe_-_(90)_(RYCB)	StartNullStruct2	ELB_2_(RYCB)	CONDUIT	11.0	0.4993 0.0130
Pipe_-_(93)_(RYCB)	ELB_5_(RYCB)	TEE_3_(RYCB)	CONDUIT	39.7	0.4788 0.0130
Pipe_-_(94)_(RYCB)	TEE_3_(RYCB)	TEE_4_(RYCB)	CONDUIT	44.0	0.5001 0.0130
Pipe_-_(95)_(RYCB)	TEE_4_(RYCB)	TEE_5_(RYCB)	CONDUIT	43.2	0.4995 0.0130
Pipe_-_(96)_(RYCB)	ELB_7_(RYCB)	TEE_7_(RYCB)	CONDUIT	25.1	1.1149 0.0130
Pipe_-_(98)_(RYCB)	TEE_9_(RYCB)	RYCB_5_(RYCB)	CONDUIT	35.1	0.5012 0.0130
Pipe_-_(99)_(RYCB)	ELB_6_(RYCB)	TEE_6_(RYCB)	CONDUIT	39.0	0.5004 0.0130
STM-23_(STM)	106_(STM)	104_(STM)	CONDUIT	97.6	0.2500 0.0130
STM-24_(STM)	108_(STM)	106_(STM)	CONDUIT	26.2	0.2515 0.0130
STM-27_(STM)	134_(STM)	132_(STM)	CONDUIT	36.0	0.6498 0.0130
STM-28_(STM)	110_(STM)	108_(STM)	CONDUIT	29.1	0.4192 0.0130
STM-34_(1)_(1)_(STM)	98_(STM)	2121_(STM)	CONDUIT	40.0	0.1250 0.0130
STM-34_(1)_(STM)	100_(STM)	98_(STM)	CONDUIT	39.5	0.1013 0.0130
STM-34_(STM)	102_(STM)	100_(STM)	CONDUIT	12.1	0.0826 0.0130
STM-35_(STM)	2121_(STM)	2142_(STM)	CONDUIT	84.0	0.1190 0.0130
STM-36_(STM)	2142_(STM)	2143_(STM)	CONDUIT	17.7	0.1695 0.0130
STM-37_(STM)	2143_(STM)	2144_(STM)	CONDUIT	20.1	0.0994 0.0130
STM-38_(STM)	2144_(STM)	STM-111_(STM)	CONDUIT	17.2	0.0990 0.0130
STM-81_(STM)	142_(STM)	140_(STM)	CONDUIT	20.7	0.4350 0.0130
STM-82_(STM)	StartNullStruct3	104_(STM)	CONDUIT	37.6	0.5001 0.0130
STM-83_(STM)	STM-251_(STM)	144_(STM)	CONDUIT	37.8	1.0167 0.0130
CB-02	02_(CB)	106_(STM)	ORIFICE		
CB-03	03_(CB)	106_(STM)	ORIFICE		
CB-04	04_(CB)	104_(STM)	ORIFICE		
CB-05	05_(CB)	104_(STM)	ORIFICE		
CB-06	06_(CB)	104_(STM)	ORIFICE		
CB-08	08_(CB)	112_(STM)	ORIFICE		
CB-09	09_(CB)	112_(STM)	ORIFICE		
CB-10	10_(CB)	114_(STM)	ORIFICE		
CB-11	11_(CB)	114_(STM)	ORIFICE		
CB-12	12_(CB)	120_(STM)	ORIFICE		
CB-13	13_(CB)	120_(STM)	ORIFICE		
CB-14	14_(CB)	126_(STM)	ORIFICE		
CB-15	15_(CB)	126_(STM)	ORIFICE		
CB-16	16_(CB)	128_(STM)	ORIFICE		
CB-17	17_(CB)	128_(STM)	ORIFICE		
CB-18	18_(CB)	136_(STM)	ORIFICE		
CB-19	19_(CB)	136_(STM)	ORIFICE		
CB-20	20_(CB)	140_(STM)	ORIFICE		
CB-21	21_(CB)	140_(STM)	ORIFICE		
CB-23	23_(CB)	144_(STM)	ORIFICE		
CB-24	24_(CB)	144_(STM)	ORIFICE		
CB-25	25_(CB)	146_(STM)	ORIFICE		
CB-26	26_(CB)	146_(STM)	ORIFICE		
CB-27	27_(CB)	148_(STM)	ORIFICE		
CB-28	28_(CB)	148_(STM)	ORIFICE		
CB-30	30_(CB)	150_(STM)	ORIFICE		
CB-31	31_(CB)	150_(STM)	ORIFICE		
CB-32	32_(CB)	152_(STM)	ORIFICE		
CB-33	33_(CB)	152_(STM)	ORIFICE		
CB-34	34_(CB)	158_(STM)	ORIFICE		
CB-35	35_(CB)	158_(STM)	ORIFICE		
CB-36	36_(CB)	162_(STM)	ORIFICE		
CB-37	37_(CB)	162_(STM)	ORIFICE		
CB-40	40_(CB)	164_(STM)	ORIFICE		
CB-41	41_(CB)	164_(STM)	ORIFICE		
CB-42	42_(CB)	170_(STM)	ORIFICE		
CB-43	43_(CB)	170_(STM)	ORIFICE		
CB-44	44_(CB)	142_(STM)	ORIFICE		
CB-45	45_(CB)	142_(STM)	ORIFICE		
CB-46	46_(CB)	132_(STM)	ORIFICE		
CB-47	47_(CB)	132_(STM)	ORIFICE		
CB-48	48_(CB)	130_(STM)	ORIFICE		
CB-49	49_(CB)	130_(STM)	ORIFICE		
CB-50	50_(CB)	118_(STM)	ORIFICE		
CB-51	51_(CB)	118_(STM)	ORIFICE		
CB-52	52_(CB)	162_(STM)	ORIFICE		
CB-53	53_(CB)	156_(STM)	ORIFICE		
CB-54	54_(CB)	156_(STM)	ORIFICE		
CB-55	55_(CB)	104_(STM)	ORIFICE		
CB-56	56_(CB)	104_(STM)	ORIFICE		
CB-57	57_(CB)	100_(STM)	ORIFICE		
OR-02	Maj-50	02_(CB)	ORIFICE		
OR-03	Maj-50	03_(CB)	ORIFICE		

OR-04	Maj-52	04_(CB)	ORIFICE
OR-05	Maj-52	05_(CB)	ORIFICE
OR-06	Maj-55	06_(CB)	ORIFICE
OR-08	Maj-46	08_(CB)	ORIFICE
OR-09	Maj-46	09_(CB)	ORIFICE
OR1	59_(CB)	112_(STM)	ORIFICE
OR-10	Maj-44	10_(CB)	ORIFICE
OR-11	Maj-44	11_(CB)	ORIFICE
OR-12	Maj-41	12_(CB)	ORIFICE
OR-13	Maj-41	13_(CB)	ORIFICE
OR-14	Maj-37	14_(CB)	ORIFICE
OR-15	Maj-37	15_(CB)	ORIFICE
OR-16	Maj-35	16_(CB)	ORIFICE
OR-17	Maj-35	17_(CB)	ORIFICE
OR-18	Maj-28	18_(CB)	ORIFICE
OR-19	Maj-28	19_(CB)	ORIFICE
OR2	Maj-48_3	59_(CB)	ORIFICE
OR-20	Maj-26	20_(CB)	ORIFICE
OR-21	Maj-26	21_(CB)	ORIFICE
OR-23	Maj-24	23_(CB)	ORIFICE
OR-24	Maj-24	24_(CB)	ORIFICE
OR-25	Maj-19	25_(CB)	ORIFICE
OR-26	Maj-19	26_(CB)	ORIFICE
OR-27	Maj-21	27_(CB)	ORIFICE
OR-28	Maj-21	28_(CB)	ORIFICE
OR-30	Slope1	30_(CB)	ORIFICE
OR-31	Slope1	31_(CB)	ORIFICE
OR-32	Maj-14	32_(CB)	ORIFICE
OR-33	Maj-14	33_(CB)	ORIFICE
OR-34	Maj-16	34_(CB)	ORIFICE
OR-35	Maj-16	35_(CB)	ORIFICE
OR-36	Maj-10	36_(CB)	ORIFICE
OR-37	Maj-10	37_(CB)	ORIFICE
OR-40	Maj-06_2	40_(CB)	ORIFICE
OR-41	Maj-06_2	41_(CB)	ORIFICE
OR-42	Maj-03	42_(CB)	ORIFICE
OR-43	Maj-03	43_(CB)	ORIFICE
OR-44	Maj-33	44_(CB)	ORIFICE
OR-45	Maj-33	45_(CB)	ORIFICE
OR-46	Maj-32	46_(CB)	ORIFICE
OR-47	Maj-32	47_(CB)	ORIFICE
OR-48	Maj-30	48_(CB)	ORIFICE
OR-49	Maj-30	49_(CB)	ORIFICE
OR-50	Maj-42	50_(CB)	ORIFICE
OR-51	Maj-42	51_(CB)	ORIFICE
OR-52	Maj-09	52_(CB)	ORIFICE
OR-53	Maj-12	53_(CB)	ORIFICE
OR-54	Maj-12	54_(CB)	ORIFICE
OR-55	Maj-54	55_(CB)	ORIFICE
OR-56	Maj-54	56_(CB)	ORIFICE
OR-57	Maj-58	57_(CB)	ORIFICE
PH4_ICD150	PH4_RYCB150	PH4_MH510	ORIFICE
PH4_ICD151	PH4_RYCB151	PH4_MH506	ORIFICE
PH4_ICD153	PH4_RYCB153	PH4_MH604	ORIFICE
PH4_ICD154	PH4_RYCB154	PH4_MH410	ORIFICE
PH4_ICD156	PH4_RYCB156	PH4_MH404	ORIFICE
PH4_ICD158	PH4_RYCB158	PH4_MH414	ORIFICE
PH4_ICD20	PH4_RYCB20	PH4_MH110	ORIFICE
PH4_ICD21	PH4_RYCB21	PH4_MH106	ORIFICE
PH4_ICD22	PH4_RYCB22	PH4_MH104	ORIFICE
PH4_ICD23	PH4_RYCB23	PH4_MH308	ORIFICE
PH4_ICD24	PH4_RYCB24	PH4_MH304	ORIFICE
PH4_ICD50	PH4_CB50-51	PH4_MH404	ORIFICE
PH4_ICD51	PH4_CB50-51	PH4_MH404	ORIFICE
PH4_ICD52	PH4_CB52-53	PH4_MH408	ORIFICE
PH4_ICD53	PH4_CB52-53	PH4_MH408	ORIFICE
PH4_ICD54	PH4_CB54-55	PH4_MH412	ORIFICE
PH4_ICD55	PH4_CB54-55	PH4_MH412	ORIFICE
PH4_ICD56	PH4_CB56-57	PH4_MH414	ORIFICE
PH4_ICD57	PH4_CB56-57	PH4_MH414	ORIFICE
PH4_ICD58	PH4_CB58-59	PH4_MH102	ORIFICE
PH4_ICD59	PH4_CB58-59	PH4_MH102	ORIFICE
PH4_ICD60	PH4_CB60-61	PH4_MH108	ORIFICE
PH4_ICD61	PH4_CB60-61	PH4_MH108	ORIFICE
PH4_ICD62	PH4_CB62-63	PH4_MH204	ORIFICE
PH4_ICD63	PH4_CB62-63	PH4_MH204	ORIFICE
PH4_ICD64	PH4_CB64-65	PH4_MH210	ORIFICE
PH4_ICD65	PH4_CB64-65	PH4_MH210	ORIFICE
PH4_ICD66	PH4_CB66-67	PH4_MH306	ORIFICE
PH4_ICD67	PH4_CB66-67	PH4_MH306	ORIFICE
PH4_ICD68	PH4_CB68-69	PH4_MH310	ORIFICE
PH4_ICD69	PH4_CB68-69	PH4_MH310	ORIFICE
PH4_ICD70	PH4_CB70-71	PH4_MH604	ORIFICE
PH4_ICD71	PH4_CB70-71	PH4_MH604	ORIFICE
PH4_ICD72	PH4_CB72-73	PH4_MH602	ORIFICE
PH4_ICD73	PH4_CB72-73	PH4_MH602	ORIFICE
PH4_ICD74	PH4_CB74-75	PH4_MH510	ORIFICE
PH4_ICD75	PH4_CB74-75	PH4_MH510	ORIFICE
PH4_ICD80	PH4_CB80-81	PH4_MH402	ORIFICE
PH4_ICD81	PH4_CB80-81	PH4_MH402	ORIFICE
PH4_ST1	PH4_MH100	PH4_MH100_dummy	ORIFICE
PH4_ST2	PH4_MH202	PH4_MH202_dummy	ORIFICE
PH4_ST3	PH4_MH302	PH4_MH302_dummy	ORIFICE
RYCB-01	RYCB_1_(RYCB)	06_(CB)	ORIFICE
RYCB-02	RYCB_2_(RYCB)	112_(STM)	ORIFICE
RYCB-03	1_(RYCB)	110_(STM)	ORIFICE
RYCB-04	RYCB_4_(RYCB)	StartNullStruct3	ORIFICE
RYCB-06	RYCB_6_(RYCB)	128_(STM)	ORIFICE
RYCB-07	15_RYCB	138_(STM)	ORIFICE
RYCB-10	RYCB_10_(RYCB)	148_(STM)	ORIFICE
RYCB-18	Structure_-_(18)_(RYCB)	116_(STM)	ORIFICE
RYCB-22	22_(RYCB)	142_(STM)	ORIFICE
RYCB-29	29_(RYCB)	STM-251_(STM)	ORIFICE
RYCB-38	38_(RYCB)	162_(STM)	ORIFICE
RYCB-39	39_(RYCB)	162_(STM)	ORIFICE
B2-Out	B2_Stor	164_(STM)	OUTLET
B4-Out	58_(CB)	2142_(STM)	OUTLET
PH4_ICD78	PH4_CB78-79	PH4_MH506	OUTLET
PH4_ICD79	PH4_CB78-79	PH4_MH506	OUTLET
PH4_ICD82	PH4_CB82-83	PH4_MH110	OUTLET
PH4_ICD83	PH4_CB82-83	PH4_MH110	OUTLET
PH4_ICD84	PH4_CB84-85	PH4_MH100	OUTLET
PH4_ICD85	PH4_CB84-85	PH4_MH100	OUTLET
PH4_ICD86	PH4_CB86-87	PH4_MH212	OUTLET

PH4_ICD87	PH4_CB86-87	PH4_MH212	OUTLET
PH4_ICD88	PH4_CB88-89	PH4_MH202	OUTLET
PH4_ICD89	PH4_CB88-89	PH4_MH202	OUTLET
PH4_ICD90	PH4_CB90-91	PH4_MH312	OUTLET
PH4_ICD91	PH4_CB90-91	PH4_MH312	OUTLET
PH4_ICD92	PH4_CB92-93	PH4_MH302	OUTLET
PH4_ICD93	PH4_CB92-93	PH4_MH302	OUTLET

****
Cross Section Summary
****

Conduit	Shape	Full Depth	Full Area	Hyd. Rad.	Max. Width	No. of Barrels	Full Flow
1	6.0mROW	0.35	3.20	0.18	18.00	1	11.04
1_(STM)	CIRCULAR	0.38	0.11	0.09	0.38	1	0.10
10	6.0mROW	0.35	3.20	0.18	18.00	1	5.78
10_(STM)	CIRCULAR	1.35	1.43	0.34	1.35	1	3.67
11	6.0mROW	0.35	3.20	0.18	18.00	1	6.13
11_(STM)	CIRCULAR	1.35	1.43	0.34	1.35	1	2.64
12	6.0mROW	0.35	3.20	0.18	18.00	1	5.26
12_(STM)	CIRCULAR	1.35	1.43	0.34	1.35	1	2.56
13	6.0mROW	0.35	3.20	0.18	18.00	1	10.65
13_(STM)	CIRCULAR	1.35	1.43	0.34	1.35	1	2.78
14	6.0mROW	0.35	3.20	0.18	18.00	1	11.73
14_(STM)	CIRCULAR	1.65	2.14	0.41	1.65	1	3.73
15	6.0mROW	0.35	3.20	0.18	18.00	1	6.46
15_(10)_(STM)	CIRCULAR	1.35	1.43	0.34	1.35	1	3.67
15_(11)_(STM)	CIRCULAR	1.35	1.43	0.34	1.35	1	2.46
15_(12)_(STM)	CIRCULAR	0.75	0.44	0.19	0.75	1	0.40
15_(13)_(STM)	CIRCULAR	0.75	0.44	0.19	0.75	1	0.45
15_(14)_(STM)	CIRCULAR	1.05	0.87	0.26	1.05	1	1.57
15_(15)_(STM)	CIRCULAR	1.05	0.87	0.26	1.05	1	1.94
15_(16)_(STM)	CIRCULAR	1.05	0.87	0.26	1.05	1	1.62
15_(19)_(STM)	CIRCULAR	0.38	0.11	0.09	0.38	1	0.10
15_(20)_(STM)	CIRCULAR	0.60	0.28	0.15	0.60	1	0.35
15_(21)_(STM)	CIRCULAR	0.60	0.28	0.15	0.60	1	0.38
15_(22)_(STM)	CIRCULAR	1.05	0.87	0.26	1.05	1	1.74
15_(3)_(STM)	CIRCULAR	0.38	0.11	0.09	0.38	1	0.10
15_(4)_(STM)	CIRCULAR	0.45	0.16	0.11	0.45	1	0.20
15_(5)_(STM)	CIRCULAR	0.53	0.22	0.13	0.53	1	0.26
15_(9)_(STM)	CIRCULAR	1.35	1.43	0.34	1.35	1	2.70
16	6.0mROW	0.35	3.20	0.18	18.00	1	6.98
17	6.0mROW	0.35	3.20	0.18	18.00	1	10.99
18	6.0mROW	0.35	3.20	0.18	18.00	1	4.83
18_1	6.0mROW	0.35	3.20	0.18	18.00	1	9.67
18_2	6.0mROW	0.35	3.20	0.18	18.00	1	9.22
19_1	6.0mROW	0.35	3.20	0.18	18.00	1	3.49
19_2	6.0mROW	0.35	3.20	0.18	18.00	1	6.64
2	6.0mROW	0.35	3.20	0.18	18.00	1	6.11
2_(STM)	CIRCULAR	0.38	0.11	0.09	0.38	1	0.12
20	6.0mROW	0.35	3.20	0.18	18.00	1	7.85
21	6.0mROW	0.35	3.20	0.18	18.00	1	7.53
22	6.0mROW	0.35	3.20	0.18	18.00	1	9.67
23	6.0mROW	0.35	3.20	0.18	18.00	1	8.91
24	6.0mROW	0.35	3.20	0.18	18.00	1	7.65
25	6.0mROW	0.35	3.20	0.18	18.00	1	7.92
26	6.0mROW	0.35	3.20	0.18	18.00	1	6.31
27	6.0mROW	0.35	3.20	0.18	18.00	1	8.96
28	6.0mROW	0.35	3.20	0.18	18.00	1	7.10
29	6.0mROW	0.35	3.20	0.18	18.00	1	9.76
3	6.0mROW	0.35	3.20	0.18	18.00	1	4.61
3_(STM)	CIRCULAR	0.53	0.22	0.13	0.53	1	0.25
30	6.0mROW	0.35	3.20	0.18	18.00	1	7.98
31	6.0mROW	0.35	3.20	0.18	18.00	1	7.17

32	6.0mROW	0.35	3.20	0.18	18.00	1
10.61						
33	6.0mROW	0.35	3.20	0.18	18.00	1
7.42						
34	6.0mROW	0.35	3.20	0.18	18.00	1
6.37						
35	6.0mROW	0.35	3.20	0.18	18.00	1
13.63						
36	6.0mROW	0.35	3.20	0.18	18.00	1
10.08						
37	6.0mROW	0.35	3.20	0.18	18.00	1
8.93						
38	6.0mROW	0.35	3.20	0.18	18.00	1
9.59						
39	6.0mROW	0.35	3.20	0.18	18.00	1
13.81						
4	6.0mROW	0.35	3.20	0.18	18.00	1
5.95						
4_(STM)	CIRCULAR	1.20	1.13	0.30	1.20	1
1.94						
40	6.0mROW	0.35	3.20	0.18	18.00	1
9.24						
41	TRIANGULAR	0.30	0.27	0.14	1.80	1
0.26						
42	TRIANGULAR	0.30	0.27	0.14	1.80	1
0.37						
43	TRIANGULAR	0.30	0.27	0.14	1.80	1
0.31						
44	TRIANGULAR	0.30	0.27	0.14	1.80	1
0.29						
45	TRIANGULAR	0.30	0.27	0.14	1.80	1
0.23						
46	TRIANGULAR	0.30	0.27	0.14	1.80	1
0.19						
47	TRIANGULAR	0.30	0.27	0.14	1.80	1
0.38						
48	TRIANGULAR	0.30	0.27	0.14	1.80	1
0.48						
49	TRIANGULAR	0.30	0.27	0.14	1.80	1
0.25						
5	6.0mROW	0.35	3.20	0.18	18.00	1
6.49						
5_(STM)	CIRCULAR	1.35	1.43	0.34	1.35	1
2.85						
50	TRIANGULAR	0.30	0.27	0.14	1.80	1
0.27						
51	TRIANGULAR	0.30	0.27	0.14	1.80	1
0.20						
52	TRIANGULAR	0.30	0.27	0.14	1.80	1
0.25						
53	TRIANGULAR	0.30	0.27	0.14	1.80	1
0.26						
54	TRIANGULAR	0.30	0.27	0.14	1.80	1
0.25						
55	TRIANGULAR	0.30	0.27	0.14	1.80	1
0.26						
56	TRIANGULAR	0.30	0.27	0.14	1.80	1
0.26						
57	TRIANGULAR	0.30	0.27	0.14	1.80	1
0.26						
58	TRIANGULAR	0.30	0.27	0.14	1.80	1
0.22						
59	TRIANGULAR	0.30	0.27	0.14	1.80	1
0.26						
6	6.0mROW	0.35	3.20	0.18	18.00	1
10.51						
6_(STM)	CIRCULAR	0.25	0.05	0.06	0.25	1
0.05						
60	TRIANGULAR	0.30	0.27	0.14	1.80	1
0.27						
61	TRIANGULAR	0.30	0.27	0.14	1.80	1
0.26						
62	TRIANGULAR	0.30	0.27	0.14	1.80	1
0.09						
63	6.0mROW	0.35	3.20	0.18	18.00	1
4.42						
7	TRIANGULAR	0.30	0.27	0.14	1.80	1
0.26						
7_(1)_(STM)	CIRCULAR	0.45	0.16	0.11	0.45	1
0.13						
7_(STM)	CIRCULAR	0.38	0.11	0.09	0.38	1
0.08						
8	6.0mROW	0.35	3.20	0.18	18.00	1
9.74						
8_(STM)	CIRCULAR	1.35	1.43	0.34	1.35	1
2.67						
9	6.0mROW	0.35	3.20	0.18	18.00	1
5.93						
9_(STM)	CIRCULAR	1.35	1.43	0.34	1.35	1
2.73						
C1	18mROW-No-Sidewalk	0.60	12.54	0.19	39.25	1
46.46						
C1_1	18mROW-Dbl-Sidewalk	0.60	13.43	0.25	39.25	1
41.73						
C1_2	18mROW-Dbl-Sidewalk	0.60	13.43	0.25	39.25	1
39.24						
C10	18mROWwSidewalk	0.60	13.69	0.26	39.25	1
30.78						
C11	18mROWwSidewalk	0.60	13.69	0.26	39.25	1
36.64						
C12	18mROW-No-Sidewalk	0.60	12.54	0.19	39.25	1
15.85						
C13	18mROW-No-Sidewalk	0.60	12.54	0.19	39.25	1
16.21						
C14	18mROW-No-Sidewalk	0.60	12.54	0.19	39.25	1
26.07						
C15	18mROWwSidewalk	0.60	13.69	0.26	39.25	1
33.88						
C16	18mROW-No-Sidewalk	0.60	12.54	0.19	39.25	1
33.63						
C17	18mROW-No-Sidewalk	0.60	12.54	0.19	39.25	1
25.22						
C18	TRIANGULAR	0.60	1.08	0.28	3.60	1
3.29						
C18_2	18mROW-No-Sidewalk	0.60	12.54	0.19	39.25	1
37.10						
C18_3	18mROWwSidewalk	0.60	13.69	0.26	39.25	1
54.54						
C18_4	18mROWwSidewalk	0.60	13.69	0.26	39.25	1
37.69						

C18_5	24mROW-Dbl-Sidewalk	0.60	14.13	0.27	42.60	1	50.22
C18_6	24mROW-Dbl-Sidewalk	0.60	14.13	0.27	42.60	1	32.62
C18_7	18mROW-No-Sidewalk	0.60	12.54	0.19	39.25	1	18.39
C18_8	24mROW-Dbl-Sidewalk	0.60	14.13	0.27	42.60	1	39.29
C18_9	24mROW-Dbl-Sidewalk	0.60	14.13	0.27	42.60	1	31.30
C19	18mROW-No-Sidewalk	0.60	12.54	0.19	39.25	1	33.00
C2	18mROW-No-Sidewalk	0.60	12.54	0.19	39.25	1	64.23
C2_1	18mROW-Dbl-Sidewalk	0.60	13.43	0.25	39.25	1	40.54
C2_2	18mROW-Dbl-Sidewalk	0.60	13.43	0.25	39.25	1	40.39
C20	24mROW-Dbl-Sidewalk	0.60	14.13	0.27	42.60	1	42.83
C21	24mROW-Dbl-Sidewalk	0.60	14.13	0.27	42.60	1	43.14
C22	24mROW-Dbl-Sidewalk	0.60	14.13	0.27	42.60	1	60.84
C23	18mROW-No-Sidewalk	0.60	12.54	0.19	39.25	1	33.16
C24	18mROW-No-Sidewalk	0.60	12.54	0.19	39.25	1	26.57
C25	18mROW-No-Sidewalk	0.60	12.54	0.19	39.25	1	30.56
C26	18mROW-No-Sidewalk	0.60	12.54	0.19	39.25	1	24.79
C27	TRIANGULAR	0.60	1.08	0.28	3.60	1	1.22
C27_1	18mROW-No-Sidewalk	0.60	12.54	0.19	39.25	1	34.05
C27_2	18mROW-No-Sidewalk	0.60	12.54	0.19	39.25	1	30.77
C28	18mROW-No-Sidewalk	0.60	12.54	0.19	39.25	1	33.54
C29	18mROW-No-Sidewalk	0.60	12.54	0.19	39.25	1	22.52
C3_1	18mROW-Dbl-Sidewalk	0.60	13.43	0.25	39.25	1	28.27
C3_2	18mROW-Dbl-Sidewalk	0.60	13.43	0.25	39.25	1	28.24
C30	18mROW-No-Sidewalk	0.60	12.54	0.19	39.25	1	24.90
C31	TRIANGULAR	0.60	1.08	0.28	3.60	1	2.37
C31_1	TRIANGULAR	0.60	1.08	0.28	3.60	1	3.19
C31_2	TRIANGULAR	0.60	1.08	0.28	3.60	1	2.15
C32	18mROW-No-Sidewalk	0.60	12.54	0.19	39.25	1	27.62
C33	18mROW-No-Sidewalk	0.60	12.54	0.19	39.25	1	25.92
C34	18mROW-No-Sidewalk	0.60	12.54	0.19	39.25	1	36.74
C35	18mROW-No-Sidewalk	0.60	12.54	0.19	39.25	1	26.88
C36	18mROW-No-Sidewalk	0.60	12.54	0.19	39.25	1	36.00
C37	18mROW-No-Sidewalk	0.60	12.54	0.19	39.25	1	26.64
C38	18mROW-No-Sidewalk	0.60	12.54	0.19	39.25	1	26.67
C39	18mROW-No-Sidewalk	0.60	12.54	0.19	39.25	1	22.27
C4	TRIANGULAR	0.60	1.08	0.28	3.60	1	1.11
C4_1	18mROW-Dbl-Sidewalk	0.60	13.43	0.25	39.25	1	33.64
C4_2	18mROW-Dbl-Sidewalk	0.60	13.43	0.25	39.25	1	29.56
C4_3	TRIANGULAR	0.60	1.08	0.28	3.60	1	2.24
C4_4	TRIANGULAR	0.60	1.08	0.28	3.60	1	2.45
C40	18mROW-No-Sidewalk	0.60	12.54	0.19	39.25	1	36.25
C41	18mROW-No-Sidewalk	0.60	12.54	0.19	39.25	1	28.65
C42	18mROW-No-Sidewalk	0.60	12.54	0.19	39.25	1	24.39
C43	18mROW-No-Sidewalk	0.60	12.54	0.19	39.25	1	25.45
C44	18mROW-No-Sidewalk	0.60	12.54	0.19	39.25	1	26.78
C45	18mROW-No-Sidewalk	0.60	12.54	0.19	39.25	1	24.93
C46	18mROW-No-Sidewalk	0.60	12.54	0.19	39.25	1	33.61
C47	18mROW-No-Sidewalk	0.60	12.54	0.19	39.25	1	29.18
C48	18mROW-No-Sidewalk	0.60	12.54	0.19	39.25	1	32.37
C49	18mROW-No-Sidewalk	0.60	12.54	0.19	39.25	1	23.47
C5	TRIANGULAR	0.60	1.08	0.28	3.60	1	1.12
C5_1	18mROW-Dbl-Sidewalk	0.60	13.43	0.25	39.25	1	32.07
C5_2	18mROW-Dbl-Sidewalk	0.60	13.43	0.25	39.25	1	30.88
C50	TRIANGULAR	0.60	1.08	0.28	3.60	1	2.64
C50_1	18mROWwSidewalk	0.60	13.69	0.26	39.25	1	14.72
C50_3	18mROWwSidewalk	0.60	13.69	0.26	39.25	1	29.96
C50_4	18mROWwSidewalk	0.60	13.69	0.26	39.25	1	29.87
C51	18mROWwSidewalk	0.60	13.69	0.26	39.25	1	24.82
C52	18mROWwSidewalk	0.60	13.69	0.26	39.25	1	28.36
C53	18mROWwSidewalk	0.60	13.69	0.26	39.25	1	39.15

C54	18mROWwSidewalk	0.60	13.69	0.26	39.25	1
31.98						
C55	18mROW-No-Sidewalk	0.60	12.54	0.19	39.25	1
38.87						
C56	TRIANGULAR	0.60	1.08	0.28	3.60	1
1.29						
C57	18mROW-No-Sidewalk	0.60	12.54	0.19	39.25	1
24.29						
C58	TRIANGULAR	0.60	1.08	0.28	3.60	1
1.08						
C58_1	TRIANGULAR	0.60	1.08	0.28	3.60	1
2.22						
C58_2	TRIANGULAR	0.60	1.08	0.28	3.60	1
2.15						
C59_1	TRIANGULAR	0.60	1.08	0.28	3.60	1
0.72						
C59_2	TRIANGULAR	0.60	1.08	0.28	3.60	1
1.11						
C6	TRIANGULAR	0.60	1.08	0.28	3.60	1
2.36						
C6_1	18mROW-Dbl-Sidewalk	0.60	13.43	0.25	39.25	1
29.53						
C6_2	18mROW-Dbl-Sidewalk	0.60	13.43	0.25	39.25	1
32.85						
C60	TRIANGULAR	0.60	1.08	0.28	3.60	1
0.87						
C61_1	TRIANGULAR	0.60	1.08	0.28	3.60	1
3.35						
C61_2	TRIANGULAR	0.60	1.08	0.28	3.60	1
1.18						
C62	TRIANGULAR	0.60	1.08	0.28	3.60	1
1.60						
C63_1	TRIANGULAR	0.60	1.08	0.28	3.60	1
3.25						
C63_2	TRIANGULAR	0.60	1.08	0.28	3.60	1
3.20						
C64	TRIANGULAR	0.60	1.08	0.28	3.60	1
2.03						
C65_1	TRIANGULAR	0.60	1.08	0.28	3.60	1
1.10						
C65_2	TRIANGULAR	0.60	1.08	0.28	3.60	1
1.94						
C66_1	TRIANGULAR	0.60	1.08	0.28	3.60	1
0.93						
C66_2	TRIANGULAR	0.60	1.08	0.28	3.60	1
1.00						
C67	TRIANGULAR	0.60	1.08	0.28	3.60	1
0.99						
C68	TRIANGULAR	0.60	1.08	0.28	3.60	1
0.68						
C69	TRIANGULAR	0.60	1.08	0.28	3.60	1
2.03						
C7	18mROW-Dbl-Sidewalk	0.60	13.43	0.25	39.25	1
34.70						
C8	18mROW-Dbl-Sidewalk	0.60	13.43	0.25	39.25	1
35.18						
C9	18mROWwSidewalk	0.60	13.69	0.26	39.25	1
37.25						
PH4_100-168	CIRCULAR	0.30	0.07	0.07	0.30	1
0.06						
PH4_102-100	CIRCULAR	0.30	0.07	0.07	0.30	1
0.06						
PH4_104-102	CIRCULAR	0.30	0.07	0.07	0.30	1
0.07						
PH4_106-104	CIRCULAR	0.30	0.07	0.07	0.30	1
0.06						
PH4_108-106	CIRCULAR	0.30	0.07	0.07	0.30	1
0.07						
PH4_110-108	CIRCULAR	0.30	0.07	0.07	0.30	1
0.06						
PH4_202-166	CIRCULAR	0.38	0.11	0.09	0.38	1
0.08						
PH4_204-202	CIRCULAR	0.30	0.07	0.07	0.30	1
0.06						
PH4_206-204	CIRCULAR	0.30	0.07	0.07	0.30	1
0.07						
PH4_208-206	CIRCULAR	0.30	0.07	0.07	0.30	1
0.06						
PH4_210-208	CIRCULAR	0.30	0.07	0.07	0.30	1
0.07						
PH4_212-210	CIRCULAR	0.30	0.07	0.07	0.30	1
0.06						
PH4_302-162	CIRCULAR	0.38	0.11	0.09	0.38	1
0.10						
PH4_304-302	CIRCULAR	0.30	0.07	0.07	0.30	1
0.06						
PH4_306-304	CIRCULAR	0.30	0.07	0.07	0.30	1
0.06						
PH4_308-306	CIRCULAR	0.30	0.07	0.07	0.30	1
0.06						
PH4_310-308	CIRCULAR	0.30	0.07	0.07	0.30	1
0.06						
PH4_312-310	CIRCULAR	0.30	0.07	0.07	0.30	1
0.06						
PH4_402-508	CIRCULAR	0.45	0.16	0.11	0.45	1
0.13						
PH4_404-402	CIRCULAR	0.45	0.16	0.11	0.45	1
0.21						
PH4_406-404	CIRCULAR	0.38	0.11	0.09	0.38	1
0.08						
PH4_410-408	CIRCULAR	0.38	0.11	0.09	0.38	1
0.10						
PH4_412-410	CIRCULAR	0.38	0.11	0.09	0.38	1
0.12						
PH4_414-412	CIRCULAR	0.38	0.11	0.09	0.38	1
0.10						
PH4_502-162	CIRCULAR	0.45	0.16	0.11	0.45	1
0.17						
PH4_504-502	CIRCULAR	0.45	0.16	0.11	0.45	1
0.12						
PH4_506-504	CIRCULAR	0.45	0.16	0.11	0.45	1
0.13						
PH4_510-512	CIRCULAR	0.38	0.11	0.09	0.38	1
0.10						
PH4_512-406	CIRCULAR	0.38	0.11	0.09	0.38	1
0.11						
PH4_602-408	CIRCULAR	0.38	0.11	0.09	0.38	1
0.10						
PH4_604-602	CIRCULAR	0.38	0.11	0.09	0.38	1
0.10						

```
  PH4_ICD155       CIRCULAR             0.20     0.03     0.05     0.20        1
0.03
  PH4_STM-71_(STM) CIRCULAR             0.38     0.11     0.09     0.38        1
0.10
  Pipe_-_(1)_(RYCB)_1 CIRCULAR            0.25     0.05     0.06     0.25        1
0.06
  Pipe_-_(10)_(RYCB) CIRCULAR             0.25     0.05     0.06     0.25        1
0.04
  Pipe_-_(100)_(RYCB) CIRCULAR            0.25     0.05     0.06     0.25        1
0.04
  Pipe_-_(101)_(RYCB) CIRCULAR            0.25     0.05     0.06     0.25        1
0.04
  Pipe_-_(103)_(1)_(RYCB) CIRCULAR            0.25     0.05     0.06     0.25
1     0.04
  Pipe_-_(103)_(RYCB) CIRCULAR            0.25     0.05     0.06     0.25        1
0.04
  Pipe_-_(109)_(RYCB) CIRCULAR            0.25     0.05     0.06     0.25        1
0.04
  Pipe_-_(11)_(RYCB) CIRCULAR             0.30     0.07     0.07     0.30        1
0.07
  Pipe_-_(110)_(RYCB) CIRCULAR            0.25     0.05     0.06     0.25        1
0.04
  Pipe_-_(111)_(RYCB) CIRCULAR            0.25     0.05     0.06     0.25        1
0.04
  Pipe_-_(114)_(RYCB) CIRCULAR            0.25     0.05     0.06     0.25        1
0.04
  Pipe_-_(117)_(RYCB) CIRCULAR            0.25     0.05     0.06     0.25        1
0.04
  Pipe_-_(118)_(RYCB) CIRCULAR            0.25     0.05     0.06     0.25        1
0.04
  Pipe_-_(119)_(RYCB) CIRCULAR            0.25     0.05     0.06     0.25        1
0.04
  Pipe_-_(120)_(RYCB) CIRCULAR            0.25     0.05     0.06     0.25        1
0.04
  Pipe_-_(121)_(RYCB) CIRCULAR            0.25     0.05     0.06     0.25        1
0.04
  Pipe_-_(122)_(RYCB) CIRCULAR            0.25     0.05     0.06     0.25        1
0.04
  Pipe_-_(123)_(RYCB) CIRCULAR            0.25     0.05     0.06     0.25        1
0.06
  Pipe_-_(124)_(RYCB) CIRCULAR            0.25     0.05     0.06     0.25        1
0.04
  Pipe_-_(125)_(RYCB) CIRCULAR            0.25     0.05     0.06     0.25        1
0.04
  Pipe_-_(126)_(RYCB) CIRCULAR            0.25     0.05     0.06     0.25        1
0.04
  Pipe_-_(127)_(RYCB) CIRCULAR            0.25     0.05     0.06     0.25        1
0.04
  Pipe_-_(128)_(RYCB) CIRCULAR            0.25     0.05     0.06     0.25        1
0.04
  Pipe_-_(129)_(RYCB) CIRCULAR            0.25     0.05     0.06     0.25        1
0.04
  Pipe_-_(130)_(RYCB) CIRCULAR            0.25     0.05     0.06     0.25        1
0.04
  Pipe_-_(131)_(RYCB) CIRCULAR            0.25     0.05     0.06     0.25        1
0.04
  Pipe_-_(132)_(RYCB) CIRCULAR            0.25     0.05     0.06     0.25        1
0.04
  Pipe_-_(133)_(RYCB) CIRCULAR            0.25     0.05     0.06     0.25        1
0.04
  Pipe_-_(134)_(RYCB) CIRCULAR            0.25     0.05     0.06     0.25        1
0.04
  Pipe_-_(137)_(RYCB) CIRCULAR            0.25     0.05     0.06     0.25        1
0.04
  Pipe_-_(138)_(RYCB) CIRCULAR            0.25     0.05     0.06     0.25        1
0.04
  Pipe_-_(139)_(RYCB) CIRCULAR            0.25     0.05     0.06     0.25        1
0.04
  Pipe_-_(14)_(RYCB) CIRCULAR             0.25     0.05     0.06     0.25        1
0.04
  Pipe_-_(140)_(RYCB) CIRCULAR            0.25     0.05     0.06     0.25        1
0.04
  Pipe_-_(141)_(RYCB) CIRCULAR            0.25     0.05     0.06     0.25        1
0.05
  Pipe_-_(142)_(RYCB) CIRCULAR            0.25     0.05     0.06     0.25        1
0.04
  Pipe_-_(143)_(RYCB) CIRCULAR            0.25     0.05     0.06     0.25        1
0.04
  Pipe_-_(144)_(RYCB) CIRCULAR            0.25     0.05     0.06     0.25        1
0.04
  Pipe_-_(145)_(RYCB) CIRCULAR            0.25     0.05     0.06     0.25        1
0.04
  Pipe_-_(146)_(RYCB) CIRCULAR            0.25     0.05     0.06     0.25        1
0.04
  Pipe_-_(147)_(RYCB) CIRCULAR            0.25     0.05     0.06     0.25        1
0.04
  Pipe_-_(148)_(RYCB) CIRCULAR            0.25     0.05     0.06     0.25        1
0.04
  Pipe_-_(149)_(RYCB) CIRCULAR            0.25     0.05     0.06     0.25        1
0.04
  Pipe_-_(15)_(RYCB) CIRCULAR             0.30     0.07     0.07     0.30        1
0.07
  Pipe_-_(150)_(RYCB) CIRCULAR            0.25     0.05     0.06     0.25        1
0.04
  Pipe_-_(151)_(RYCB) CIRCULAR            0.25     0.05     0.06     0.25        1
0.04
  Pipe_-_(152)_(RYCB) CIRCULAR            0.25     0.05     0.06     0.25        1
0.04
  Pipe_-_(153)_(RYCB) CIRCULAR            0.25     0.05     0.06     0.25        1
0.05
  Pipe_-_(154)_(RYCB) CIRCULAR            0.25     0.05     0.06     0.25        1
0.04
  Pipe_-_(155)_(RYCB) CIRCULAR            0.25     0.05     0.06     0.25        1
0.04
  Pipe_-_(156)_(1)_(RYCB) CIRCULAR            0.25     0.05     0.06     0.25
1     0.04
  Pipe_-_(156)_(RYCB) CIRCULAR            0.25     0.05     0.06     0.25        1
0.04
  Pipe_-_(157)_(RYCB) CIRCULAR            0.25     0.05     0.06     0.25        1
0.04
  Pipe_-_(159)_(RYCB) CIRCULAR            0.25     0.05     0.06     0.25        1
0.04
  Pipe_-_(16)_(RYCB) CIRCULAR             0.25     0.05     0.06     0.25        1
0.04
  Pipe_-_(160)_(RYCB) CIRCULAR            0.25     0.05     0.06     0.25        1
0.04
  Pipe_-_(161)_(RYCB) CIRCULAR            0.25     0.05     0.06     0.25        1
0.04
  Pipe_-_(162)_(RYCB) CIRCULAR            0.25     0.05     0.06     0.25        1
0.04
```

```
  Pipe_-_(164)_(RYCB) CIRCULAR             0.25     0.05     0.06     0.25        1
0.04
  Pipe_-_(165)_(RYCB) CIRCULAR             0.25     0.05     0.06     0.25        1
0.04
  Pipe_-_(17)_(RYCB) CIRCULAR              0.25     0.05     0.06     0.25        1
0.04
  Pipe_-_(19)_(RYCB) CIRCULAR              0.25     0.05     0.06     0.25        1
0.04
  Pipe_-_(2)_(RYCB) CIRCULAR               0.25     0.05     0.06     0.25        1
0.06
  Pipe_-_(22)_(RYCB) CIRCULAR              0.25     0.05     0.06     0.25        1
0.04
  Pipe_-_(23)_(RYCB) CIRCULAR              0.25     0.05     0.06     0.25        1
0.04
  Pipe_-_(24)_(RYCB) CIRCULAR              0.25     0.05     0.06     0.25        1
0.04
  Pipe_-_(25)_(RYCB) CIRCULAR              0.25     0.05     0.06     0.25        1
0.04
  Pipe_-_(27)_(RYCB) CIRCULAR              0.25     0.05     0.06     0.25        1
0.04
  Pipe_-_(73)_(RYCB) CIRCULAR              0.25     0.05     0.06     0.25        1
0.04
  Pipe_-_(74)_(RYCB) CIRCULAR              0.25     0.05     0.06     0.25        1
0.04
  Pipe_-_(77)_(RYCB) CIRCULAR              0.25     0.05     0.06     0.25        1
0.04
  Pipe_-_(87)_(RYCB) CIRCULAR              0.25     0.05     0.06     0.25        1
0.04
  Pipe_-_(88)_(RYCB) CIRCULAR              0.25     0.05     0.06     0.25        1
0.04
  Pipe_-_(89)_(RYCB) CIRCULAR              0.25     0.05     0.06     0.25        1
0.04
  Pipe_-_(9)_(RYCB) CIRCULAR               0.25     0.05     0.06     0.25        1
0.04
  Pipe_-_(90)_(RYCB) CIRCULAR              0.25     0.05     0.06     0.25        1
0.04
  Pipe_-_(93)_(RYCB) CIRCULAR              0.25     0.05     0.06     0.25        1
0.04
  Pipe_-_(94)_(RYCB) CIRCULAR              0.25     0.05     0.06     0.25        1
0.04
  Pipe_-_(95)_(RYCB) CIRCULAR              0.25     0.05     0.06     0.25        1
0.04
  Pipe_-_(96)_(RYCB) CIRCULAR              0.25     0.05     0.06     0.25        1
0.06
  Pipe_-_(98)_(RYCB) CIRCULAR              0.25     0.05     0.06     0.25        1
0.04
  Pipe_-_(99)_(RYCB) CIRCULAR              0.25     0.05     0.06     0.25        1
0.04
  STM-23_(STM)     CIRCULAR              0.45     0.16     0.11     0.45        1
0.14
  STM-24_(STM)     CIRCULAR              0.45     0.16     0.11     0.45        1
0.14
  STM-27_(STM)     CIRCULAR              0.25     0.05     0.06     0.25        1
0.05
  STM-28_(STM)     CIRCULAR              0.25     0.05     0.06     0.25        1
0.04
  STM-34_(1)_(1)_(STM) CIRCULAR             1.65     2.14     0.41     1.65
1     3.22
  STM-34_(1)_(STM) CIRCULAR              1.65     2.14     0.41     1.65        1
2.90
  STM-34_(STM)     CIRCULAR              1.65     2.14     0.41     1.65        1
2.62
  STM-35_(STM)     CIRCULAR              1.65     2.14     0.41     1.65        1
3.15
  STM-36_(STM)     CIRCULAR              1.65     2.14     0.41     1.65        1
3.75
  STM-37_(STM)     CIRCULAR              1.80     2.54     0.45     1.80        1
3.62
  STM-38_(STM)     CIRCULAR              1.80     2.54     0.45     1.80        1
3.62
  STM-81_(STM)     CIRCULAR              0.25     0.05     0.06     0.25        1
0.04
  STM-82_(STM)     CIRCULAR              0.25     0.05     0.06     0.25        1
0.04
  STM-83_(STM)     CIRCULAR              0.25     0.05     0.06     0.25        1
0.06


  ****************
  Transect Summary
  ****************

  Transect 16.5mROW-Dbl-Sidewalk
  Area:
              0.0004    0.0016    0.0036    0.0064    0.0100
              0.0144    0.0196    0.0256    0.0325    0.0401
              0.0485    0.0571    0.0680    0.0814    0.0955
              0.1102    0.1256    0.1416    0.1583    0.1756
              0.1936    0.2123    0.2316    0.2516    0.2722
              0.2934    0.3154    0.3379    0.3612    0.3851
              0.4096    0.4348    0.4606    0.4871    0.5143
              0.5421    0.5705    0.5996    0.6294    0.6598
              0.6909    0.7226    0.7550    0.7881    0.8217
              0.8561    0.8911    0.9267    0.9630    1.0000
  Hrad:
              0.0229    0.0458    0.0686    0.0915    0.1144
              0.1373    0.1602    0.1831    0.2059    0.2288
              0.2554    0.3003    0.2443    0.2872    0.3273
              0.3650    0.4003    0.4336    0.4651    0.4949
              0.5231    0.5499    0.5754    0.5997    0.6228
              0.6450    0.6662    0.6866    0.7062    0.7250
              0.7431    0.7605    0.7773    0.7936    0.8094
              0.8246    0.8394    0.8538    0.8677    0.8813
              0.8945    0.9073    0.9199    0.9321    0.9440
              0.9557    0.9671    0.9783    0.9893    1.0000
  Width:
              0.0215    0.0430    0.0645    0.0860    0.1074
              0.1289    0.1504    0.1719    0.1934    0.2149
              0.2328    0.2329    0.3512    0.3688    0.3863
              0.4038    0.4214    0.4389    0.4564    0.4740
              0.4915    0.5090    0.5266    0.5441    0.5616
              0.5792    0.5967    0.6142    0.6318    0.6493
              0.6668    0.6844    0.7019    0.7195    0.7370
              0.7545    0.7721    0.7896    0.8071    0.8247
              0.8422    0.8597    0.8773    0.8948    0.9123
              0.9299    0.9474    0.9649    0.9825    1.0000
```

Transect 16.5mROW-No-Sidewalk
Area:

0.0004	0.0018	0.0040	0.0071	0.0112
0.0161	0.0219	0.0286	0.0362	0.0447
0.0541	0.0637	0.0737	0.0847	0.0964
0.1089	0.1221	0.1362	0.1511	0.1667
0.1831	0.2003	0.2183	0.2370	0.2566
0.2769	0.2980	0.3199	0.3426	0.3661
0.3903	0.4153	0.4412	0.4678	0.4952
0.5233	0.5523	0.5820	0.6125	0.6438
0.6759	0.7088	0.7425	0.7769	0.8121
0.8481	0.8849	0.9225	0.9609	1.0000

Hrad:

0.0266	0.0531	0.0797	0.1062	0.1328
0.1593	0.1859	0.2124	0.2390	0.2655
0.2964	0.3485	0.3839	0.4313	0.4738
0.5120	0.5466	0.5779	0.6064	0.6324
0.6563	0.6783	0.6988	0.7177	0.7355
0.7521	0.7677	0.7825	0.7965	0.8098
0.8225	0.8346	0.8463	0.8574	0.8682
0.8786	0.8887	0.8985	0.9080	0.9173
0.9263	0.9351	0.9438	0.9522	0.9605
0.9687	0.9767	0.9846	0.9923	1.0000

Width:

0.0226	0.0452	0.0678	0.0904	0.1130
0.1356	0.1582	0.1808	0.2034	0.2260
0.2449	0.2449	0.2664	0.2862	0.3061
0.3259	0.3457	0.3655	0.3854	0.4052
0.4250	0.4448	0.4647	0.4845	0.5043
0.5241	0.5440	0.5638	0.5836	0.6035
0.6233	0.6431	0.6629	0.6828	0.7026
0.7224	0.7422	0.7621	0.7819	0.8017
0.8216	0.8414	0.8612	0.8810	0.9009
0.9207	0.9405	0.9603	0.9802	1.0000

Transect 16.5mROWwSidewalk
Area:

0.0004	0.0017	0.0037	0.0066	0.0104
0.0149	0.0203	0.0266	0.0336	0.0415
0.0502	0.0592	0.0694	0.0815	0.0943
0.1078	0.1220	0.1370	0.1526	0.1691
0.1862	0.2041	0.2227	0.2420	0.2621
0.2828	0.3043	0.3266	0.3496	0.3732
0.3977	0.4228	0.4487	0.4753	0.5026
0.5307	0.5595	0.5890	0.6193	0.6502
0.6819	0.7144	0.7475	0.7814	0.8160
0.8514	0.8874	0.9242	0.9617	1.0000

Hrad:

0.0249	0.0499	0.0748	0.0997	0.1247
0.1496	0.1746	0.1995	0.2244	0.2494
0.2783	0.3273	0.3057	0.3513	0.3932
0.4317	0.4672	0.5001	0.5307	0.5591
0.5857	0.6106	0.6340	0.6561	0.6770
0.6967	0.7155	0.7333	0.7504	0.7666
0.7822	0.7972	0.8116	0.8254	0.8388
0.8517	0.8642	0.8763	0.8881	0.8995
0.9107	0.9215	0.9321	0.9424	0.9525
0.9624	0.9721	0.9815	0.9909	1.0000

Width:

0.0215	0.0430	0.0645	0.0860	0.1074
0.1289	0.1504	0.1719	0.1934	0.2149
0.2328	0.2329	0.3026	0.3214	0.3403
0.3591	0.3780	0.3968	0.4157	0.4345
0.4534	0.4722	0.4911	0.5099	0.5288
0.5476	0.5665	0.5853	0.6042	0.6230
0.6419	0.6607	0.6796	0.6984	0.7173
0.7361	0.7550	0.7738	0.7927	0.8115
0.8304	0.8492	0.8681	0.8869	0.9058
0.9246	0.9435	0.9623	0.9812	1.0000

Transect 18mROW-Dbl-Sidewalk
Area:

0.0004	0.0014	0.0032	0.0056	0.0088
0.0126	0.0174	0.0258	0.0359	0.0472
0.0599	0.0733	0.0873	0.1018	0.1169
0.1326	0.1488	0.1656	0.1830	0.2009
0.2194	0.2384	0.2580	0.2782	0.2989
0.3202	0.3421	0.3645	0.3875	0.4110
0.4351	0.4598	0.4850	0.5108	0.5372
0.5641	0.5916	0.6196	0.6482	0.6774
0.7071	0.7374	0.7683	0.7997	0.8317
0.8642	0.8973	0.9310	0.9652	1.0000

Hrad:

0.0235	0.0469	0.0704	0.0939	0.1173
0.1408	0.1300	0.1329	0.1661	0.1956
0.2244	0.2622	0.2981	0.3322	0.3647
0.3956	0.4252	0.4535	0.4805	0.5065
0.5314	0.5554	0.5784	0.6007	0.6221
0.6428	0.6628	0.6821	0.7009	0.7191
0.7367	0.7538	0.7704	0.7866	0.8024
0.8177	0.8327	0.8473	0.8616	0.8755
0.8891	0.9025	0.9155	0.9283	0.9408
0.9531	0.9651	0.9770	0.9886	1.0000

Width:

0.0200	0.0400	0.0600	0.0800	0.1000
0.1199	0.1807	0.2699	0.3059	0.3419
0.3746	0.3906	0.4067	0.4227	0.4387
0.4548	0.4708	0.4868	0.5029	0.5189
0.5350	0.5510	0.5670	0.5831	0.5991
0.6151	0.6312	0.6472	0.6632	0.6793
0.6953	0.7114	0.7274	0.7434	0.7595
0.7755	0.7915	0.8076	0.8236	0.8396
0.8557	0.8717	0.8877	0.9038	0.9198
0.9359	0.9519	0.9679	0.9840	1.0000

Transect 18mROW-No-Sidewalk
Area:

0.0004	0.0015	0.0034	0.0060	0.0094
0.0135	0.0184	0.0246	0.0323	0.0413
0.0518	0.0632	0.0753	0.0881	0.1015
0.1156	0.1304	0.1459	0.1621	0.1789
0.1965	0.2147	0.2336	0.2531	0.2734
0.2943	0.3159	0.3381	0.3611	0.3847
0.4091	0.4340	0.4597	0.4861	0.5131

```
            0.5408      0.5692      0.5983      0.6280      0.6584
            0.6895      0.7213      0.7538      0.7869      0.8207
            0.8552      0.8904      0.9263      0.9628      1.0000
Hrad:
            0.0304      0.0608      0.0911      0.1215      0.1519
            0.1823      0.2123      0.2363      0.2557      0.2730
            0.2937      0.3332      0.3698      0.4038      0.4356
            0.4654      0.4933      0.5197      0.5446      0.5682
            0.5906      0.6120      0.6324      0.6520      0.6707
            0.6887      0.7060      0.7228      0.7389      0.7546
            0.7697      0.7845      0.7988      0.8127      0.8262
            0.8395      0.8524      0.8651      0.8774      0.8896
            0.9014      0.9131      0.9246      0.9359      0.9469
            0.9579      0.9686      0.9792      0.9897      1.0000
Width:
            0.0200      0.0400      0.0600      0.0800      0.1000
            0.1199      0.1460      0.1840      0.2221      0.2602
            0.2949      0.3130      0.3311      0.3491      0.3672
            0.3853      0.4034      0.4215      0.4395      0.4576
            0.4757      0.4938      0.5119      0.5299      0.5480
            0.5661      0.5842      0.6023      0.6203      0.6384
            0.6565      0.6746      0.6927      0.7107      0.7288
            0.7469      0.7650      0.7830      0.8011      0.8192
            0.8373      0.8554      0.8734      0.8915      0.9096
            0.9277      0.9458      0.9638      0.9819      1.0000

Transect 18mROWwSidewalk
Area:
            0.0003      0.0014      0.0031      0.0055      0.0086
            0.0124      0.0171      0.0261      0.0369      0.0488
            0.0620      0.0760      0.0905      0.1055      0.1211
            0.1372      0.1538      0.1709      0.1886      0.2068
            0.2255      0.2448      0.2646      0.2850      0.3058
            0.3272      0.3491      0.3716      0.3946      0.4181
            0.4422      0.4667      0.4918      0.5175      0.5437
            0.5704      0.5976      0.6254      0.6537      0.6825
            0.7119      0.7418      0.7722      0.8031      0.8346
            0.8666      0.8992      0.9323      0.9659      1.0000
Hrad:
            0.0226      0.0452      0.0679      0.0905      0.1131
            0.1357      0.1264      0.1305      0.1583      0.1852
            0.2118      0.2484      0.2834      0.3169      0.3489
            0.3796      0.4090      0.4372      0.4643      0.4905
            0.5156      0.5399      0.5633      0.5859      0.6078
            0.6290      0.6495      0.6694      0.6887      0.7074
            0.7257      0.7434      0.7606      0.7774      0.7938
            0.8097      0.8253      0.8405      0.8554      0.8699
            0.8841      0.8980      0.9117      0.9250      0.9381
            0.9509      0.9635      0.9759      0.9881      1.0000
Width:
            0.0200      0.0400      0.0600      0.0800      0.1000
            0.1199      0.1909      0.2951      0.3306      0.3660
            0.3981      0.4135      0.4290      0.4444      0.4598
            0.4753      0.4907      0.5061      0.5216      0.5370
            0.5524      0.5679      0.5833      0.5987      0.6142
            0.6296      0.6450      0.6605      0.6759      0.6913
            0.7068      0.7222      0.7376      0.7531      0.7685
            0.7839      0.7994      0.8148      0.8302      0.8457
            0.8611      0.8765      0.8920      0.9074      0.9228
            0.9383      0.9537      0.9691      0.9846      1.0000

Transect 18mROWwSidewalk-Half
Area:
            0.0003      0.0012      0.0027      0.0047      0.0074
            0.0106      0.0149      0.0255      0.0381      0.0518
            0.0665      0.0819      0.0977      0.1139      0.1306
            0.1478      0.1654      0.1835      0.2020      0.2210
            0.2404      0.2602      0.2806      0.3013      0.3226
            0.3442      0.3664      0.3890      0.4120      0.4355
            0.4594      0.4838      0.5086      0.5339      0.5597
            0.5859      0.6125      0.6396      0.6672      0.6952
            0.7236      0.7525      0.7819      0.8117      0.8419
            0.8726      0.9038      0.9354      0.9675      1.0000
Hrad:
            0.0197      0.0394      0.0591      0.0788      0.0985
            0.1182      0.0853      0.0859      0.1193      0.1501
            0.1798      0.2143      0.2476      0.2798      0.3108
            0.3409      0.3700      0.3981      0.4254      0.4519
            0.4776      0.5025      0.5267      0.5502      0.5731
            0.5954      0.6171      0.6382      0.6588      0.6789
            0.6985      0.7176      0.7363      0.7545      0.7724
            0.7898      0.8068      0.8235      0.8399      0.8559
            0.8715      0.8869      0.9020      0.9168      0.9313
            0.9455      0.9595      0.9732      0.9867      1.0000
Width:
            0.0180      0.0361      0.0541      0.0721      0.0902
            0.1082      0.2136      0.3696      0.4014      0.4332
            0.4621      0.4759      0.4897      0.5034      0.5172
            0.5310      0.5448      0.5586      0.5724      0.5862
            0.6000      0.6138      0.6276      0.6414      0.6552
            0.6690      0.6828      0.6966      0.7103      0.7241
            0.7379      0.7517      0.7655      0.7793      0.7931
            0.8069      0.8207      0.8345      0.8483      0.8621
            0.8759      0.8897      0.9034      0.9172      0.9310
            0.9448      0.9586      0.9724      0.9862      1.0000

Transect 24mROW-Dbl-Sidewalk
Area:
            0.0004      0.0014      0.0032      0.0056      0.0088
            0.0127      0.0173      0.0226      0.0286      0.0353
            0.0427      0.0503      0.0613      0.0762      0.0916
            0.1076      0.1242      0.1414      0.1592      0.1776
            0.1965      0.2160      0.2361      0.2568      0.2781
            0.3000      0.3224      0.3455      0.3691      0.3933
            0.4181      0.4434      0.4694      0.4959      0.5231
            0.5508      0.5790      0.6079      0.6374      0.6674
            0.6981      0.7293      0.7611      0.7934      0.8264
            0.8600      0.8941      0.9288      0.9641      1.0000
Hrad:
            0.0214      0.0427      0.0641      0.0854      0.1068
            0.1282      0.1495      0.1709      0.1922      0.2136
            0.2384      0.2804      0.1850      0.2258      0.2646
            0.3015      0.3366      0.3702      0.4023      0.4330
            0.4625      0.4907      0.5179      0.5440      0.5691
```

```
            0.5933     0.6166     0.6392     0.6610     0.6821
            0.7025     0.7222     0.7414     0.7600     0.7780
            0.7956     0.8126     0.8292     0.8454     0.8612
            0.8765     0.8915     0.9062     0.9205     0.9344
            0.9481     0.9615     0.9746     0.9874     1.0000
Width:
            0.0195     0.0390     0.0585     0.0780     0.0975
            0.1170     0.1365     0.1560     0.1755     0.1950
            0.2112     0.2112     0.4024     0.4186     0.4347
            0.4509     0.4670     0.4832     0.4993     0.5155
            0.5316     0.5478     0.5639     0.5801     0.5962
            0.6124     0.6285     0.6447     0.6608     0.6770
            0.6931     0.7093     0.7254     0.7416     0.7577
            0.7739     0.7900     0.8062     0.8223     0.8385
            0.8546     0.8708     0.8869     0.9031     0.9192
            0.9354     0.9515     0.9677     0.9838     1.0000

Transect 6.0mROW
Area:
            0.0005     0.0018     0.0041     0.0073     0.0115
            0.0165     0.0225     0.0294     0.0372     0.0459
            0.0555     0.0661     0.0776     0.0900     0.1030
            0.1161     0.1293     0.1424     0.1555     0.1686
            0.1817     0.1975     0.2158     0.2349     0.2548
            0.2754     0.2968     0.3189     0.3418     0.3655
            0.3900     0.4152     0.4412     0.4679     0.4954
            0.5237     0.5528     0.5826     0.6131     0.6445
            0.6766     0.7095     0.7431     0.7775     0.8127
            0.8486     0.8853     0.9228     0.9610     1.0000
Hrad:
            0.0192     0.0384     0.0576     0.0768     0.0961
            0.1153     0.1345     0.1537     0.1729     0.1921
            0.2113     0.2305     0.2497     0.2689     0.3014
            0.3390     0.3764     0.4137     0.4508     0.4877
            0.5245     0.4313     0.4671     0.5009     0.5327
            0.5628     0.5913     0.6184     0.6441     0.6685
            0.6918     0.7141     0.7353     0.7557     0.7752
            0.7940     0.8120     0.8294     0.8461     0.8623
            0.8780     0.8931     0.9078     0.9221     0.9360
            0.9494     0.9626     0.9753     0.9878     1.0000
Width:
            0.0233     0.0466     0.0699     0.0932     0.1165
            0.1398     0.1632     0.1865     0.2098     0.2331
            0.2564     0.2797     0.3030     0.3263     0.3330
            0.3331     0.3331     0.3332     0.3332     0.3333
            0.3333     0.4556     0.4750     0.4944     0.5139
            0.5333     0.5528     0.5722     0.5917     0.6111
            0.6306     0.6500     0.6694     0.6889     0.7083
            0.7278     0.7472     0.7667     0.7861     0.8056
            0.8250     0.8444     0.8639     0.8833     0.9028
            0.9222     0.9417     0.9611     0.9806     1.0000


**********************************************************
NOTE: The summary statistics displayed in this report are
based on results found at every computational time step,
not just on results from each reporting time step.
```

```
**********************************************************

***************
Analysis Options
***************
Flow Units ............... CMS
Process Models:
  Rainfall/Runoff ........ YES
  RDII ................... NO
  Snowmelt ............... NO
  Groundwater ............ NO
  Flow Routing ........... YES
  Ponding Allowed ........ YES
  Water Quality .......... NO
Infiltration Method ...... HORTON
Flow Routing Method ...... DYNWAVE
Surcharge Method ......... EXTRAN
Starting Date ............ 01/01/2019 00:00:00
Ending Date .............. 01/02/2019 00:00:00
Antecedent Dry Days ...... 0.0
Report Time Step ......... 00:01:00
Wet Time Step ............ 00:01:00
Dry Time Step ............ 00:01:00
Routing Time Step ........ 2.00 sec
Variable Time Step ....... YES
Maximum Trials ........... 21
Number of Threads ........ 6
Head Tolerance ........... 0.000100 m


*************************        Volume         Depth
Runoff Quantity Continuity     hectare-m            mm
*************************     ---------       -------
Total Precipitation ......         1.374        71.665
Evaporation Loss .........         0.000         0.000
Infiltration Loss ........         0.304        15.837
Surface Runoff ...........         1.052        54.874
Final Storage ............         0.020         1.024
Continuity Error (%) .....        -0.098


*************************        Volume        Volume
Flow Routing Continuity        hectare-m      10^6 ltr
*************************     ---------      ---------
Dry Weather Inflow .......         0.000         0.000
Wet Weather Inflow .......         1.052        10.520
Groundwater Inflow .......         0.000         0.000
RDII Inflow ..............         0.000         0.000
External Inflow ..........         0.016         0.163
External Outflow .........         1.033        10.328
Flooding Loss ............         0.000         0.000
Evaporation Loss .........         0.000         0.000
Exfiltration Loss ........         0.000         0.000
Initial Stored Volume ....         0.000         0.003
Final Stored Volume ......         0.042         0.416
Continuity Error (%) .....        -0.547
```

```
  ************************
  Highest Continuity Errors
  ************************
  Node Maj-04 (100.00%)
  Node 14 (99.85%)
  Node Maj-34 (57.25%)
  Node Maj-56 (52.15%)
  Node Maj-48_2 (32.97%)


  ***************************
  Time-Step Critical Elements
  ***************************
  Link Pipe_-_(156)_(1)_(RYCB) (1.30%)


  ******************************
  Highest Flow Instability Indexes
  ******************************
  Link CB-52 (78)
  Link B4-Out (30)
  Link STM-36_(STM) (23)
  Link STM-38_(STM) (23)
  Link STM-37_(STM) (23)


  ************************
  Routing Time Step Summary
  ************************
  Minimum Time Step           :     0.50 sec
  Average Time Step           :     1.95 sec
  Maximum Time Step           :     2.00 sec
  Percent in Steady State     :     0.00
  Average Iterations per Step :     5.20
  Percent Not Converging      :    10.83
  Time Step Frequencies       :
      2.000 -  1.516 sec      :    95.68 %
      1.516 -  1.149 sec      :     1.75 %
      1.149 -  0.871 sec      :     0.99 %
      0.871 -  0.660 sec      :     0.51 %
      0.660 -  0.500 sec      :     1.07 %


  ***************************
  Subcatchment Runoff Summary
  ***************************

  ---------------------------------------------------------------------------------
-----------------------------------------------
                             Total      Total      Total      Total     Imperv
Perv      Total       Total     Peak  Runoff
                          Precip      Runon       Evap      Infil     Runoff
Runoff     Runoff      Runoff   Runoff   Coeff
  Subcatchment               mm         mm         mm         mm         mm
mm         mm    10^6 ltr      CMS
  ---------------------------------------------------------------------------------
-----------------------------------------------
```

```
    A10                    71.66       0.00       0.00      29.92      30.11
41.15      41.15        0.08     0.07   0.574
    A11                    71.66       0.00       0.00      30.29      30.11
40.78      40.78        0.12     0.09   0.569
    A12i                   71.66       0.00       0.00      12.90      50.10
7.61       57.71        0.11     0.09   0.805
    A12ii                  71.66       0.00       0.00      12.69      50.12
7.83       57.95        0.05     0.04   0.809
    A13                    71.66       0.00       0.00      30.39      30.11
40.67      40.67        0.09     0.07   0.567
    A14                    71.66       0.00       0.00      30.95      30.10
40.10      40.10        0.13     0.08   0.560
    A15i                   71.66       0.00       0.00      12.88      50.10
7.63       57.73        0.14     0.11   0.806
    A15ii                  71.66       0.00       0.00      12.91      50.10
7.59       57.69        0.16     0.12   0.805
    A16i                   71.66       0.00       0.00      12.89      50.10
7.62       57.72        0.03     0.03   0.805
    A16ii                  71.66       0.00       0.00      12.92      50.10
7.59       57.69        0.04     0.03   0.805
    A17                    71.66       0.00       0.00      29.65      30.12
41.43      41.43        0.04     0.04   0.578
    A17ii                  71.66       0.00       0.00      12.69      50.12
7.83       57.95        0.05     0.04   0.809
    A18i                   71.66       0.00       0.00      12.88      50.10
7.63       57.73        0.11     0.08   0.806
    A19                    71.66       0.00       0.00      29.72      30.12
41.36      41.36        0.08     0.08   0.577
    A1i                    71.66       0.00       0.00      12.67      50.12
7.85       57.97        0.09     0.07   0.809
    A1ii                   71.66       0.00       0.00      12.71      50.12
7.80       57.92        0.12     0.09   0.808
    A20i                   71.66       0.00       0.00      12.73      50.12
7.78       57.90        0.11     0.09   0.808
    A20ii                  71.66       0.00       0.00      12.74      50.11
7.77       57.88        0.12     0.09   0.808
    A21                    71.66       0.00       0.00      27.14      35.09
43.81      43.81        0.14     0.11   0.611
    A22                    71.66       0.00       0.00      25.32      30.12
15.64      45.75        0.01     0.01   0.638
    A23                    71.66       0.00       0.00      26.95      35.09
44.01      44.01        0.07     0.06   0.614
    A24i                   71.66       0.00       0.00      12.64      50.13
7.88       58.00        0.06     0.05   0.809
    A24ii                  71.66       0.00       0.00      12.71      50.12
7.80       57.92        0.14     0.11   0.808
    A25                    71.66       0.00       0.00      27.13      35.09
43.82      43.82        0.13     0.10   0.611
    A26i                   71.66       0.00       0.00      12.63      50.13
7.89       58.02        0.03     0.03   0.810
    A26ii                  71.66       0.00       0.00      12.87      50.10
7.64       57.74        0.10     0.08   0.806
    A27i                   71.66       0.00       0.00      12.79      50.11
7.72       57.83        0.05     0.04   0.807
    A27ii                  71.66       0.00       0.00      12.83      50.10
7.68       57.78        0.10     0.08   0.806
    A28i                   71.66       0.00       0.00      12.75      50.11
7.76       57.87        0.08     0.07   0.808
    A28ii                  71.66       0.00       0.00      12.74      50.11
7.77       57.88        0.08     0.06   0.808
```

A29		71.66	0.00	0.00	26.66	35.10	
44.32	44.32	0.05	0.05	0.618			
A2i		71.66	0.00	0.00	12.66	50.12	
7.86	57.98	0.07	0.06	0.809			
A2ii		71.66	0.00	0.00	12.65	50.12	
7.86	57.99	0.07	0.06	0.809			
A3		71.66	0.00	0.00	29.68	30.12	
41.41	41.41	0.06	0.06	0.578			
A30		71.66	0.00	0.00	25.44	30.12	
15.51	45.63	0.01	0.01	0.637			
A31		71.66	0.00	0.00	26.65	35.10	
44.33	44.33	0.08	0.08	0.619			
A32i		71.66	0.00	0.00	12.74	50.11	
7.78	57.89	0.09	0.07	0.808			
A32ii		71.66	0.00	0.00	12.62	50.13	
7.90	58.03	0.05	0.04	0.810			
A33i		71.66	0.00	0.00	12.57	50.13	
7.96	58.09	0.06	0.05	0.811			
A33ii		71.66	0.00	0.00	12.73	50.11	
7.78	57.90	0.09	0.07	0.808			
A34i		71.66	0.00	0.00	12.77	50.11	
7.74	57.85	0.12	0.10	0.807			
A34ii		71.66	0.00	0.00	12.82	50.11	
7.69	57.79	0.16	0.12	0.806			
A35i		71.66	0.00	0.00	12.81	50.11	
7.70	57.81	0.13	0.10	0.807			
A35ii		71.66	0.00	0.00	12.77	50.11	
7.74	57.85	0.12	0.09	0.807			
A36		71.66	0.00	0.00	27.16	35.09	
43.79	43.79	0.13	0.10	0.611			
A37		71.66	0.00	0.00	25.34	30.12	
15.62	45.74	0.01	0.01	0.638			
A38		71.66	0.00	0.00	27.01	35.09	
43.95	43.95	0.11	0.09	0.613			
A39i		71.66	0.00	0.00	12.71	50.12	
7.80	57.92	0.12	0.10	0.808			
A39ii		71.66	0.00	0.00	12.61	50.13	
7.91	58.04	0.04	0.03	0.810			
A4		71.66	0.00	0.00	12.74	50.11	
7.77	57.88	0.05	0.04	0.808			
A40		71.66	0.00	0.00	27.08	35.09	
43.87	43.87	0.10	0.08	0.612			
A41		71.66	0.00	0.00	26.62	35.10	
44.36	44.36	0.03	0.03	0.619			
A42i		71.66	0.00	0.00	12.82	50.11	
7.69	57.80	0.08	0.07	0.807			
A42ii		71.66	0.00	0.00	12.68	50.12	
7.84	57.96	0.05	0.04	0.809			
A42iii		71.66	0.00	0.00	12.63	50.13	
7.89	58.02	0.01	0.01	0.810			
A43		71.66	0.00	0.00	27.14	35.09	
43.81	43.81	0.10	0.08	0.611			
A44		71.66	0.00	0.00	27.09	35.09	
43.86	43.86	0.09	0.07	0.612			
A45i		71.66	0.00	0.00	12.84	50.10	
7.67	57.77	0.10	0.07	0.806			
A45ii		71.66	0.00	0.00	12.65	50.13	
7.87	57.99	0.04	0.04	0.809			
A46i		71.66	0.00	0.00	12.84	50.10	
7.67	57.78	0.09	0.07	0.806			
A46ii		71.66	0.00	0.00	12.75	50.11	
7.77	57.88	0.08	0.06	0.808			
A47		71.66	0.00	0.00	26.65	35.10	
44.32	44.32	0.06	0.06	0.618			
A48		71.66	0.00	0.00	13.05	50.09	
7.46	57.55	0.12	0.09	0.803			
A49		71.66	0.00	0.00	26.59	35.10	
44.39	44.39	0.03	0.03	0.619			
A50		71.66	0.00	0.00	12.82	50.11	
7.69	57.79	0.04	0.03	0.806			
A51		71.66	0.00	0.00	12.90	50.10	
7.61	57.71	0.11	0.08	0.805			
A52		71.66	0.00	0.00	25.31	30.12	
15.64	45.76	0.01	0.01	0.639			
A53		71.66	0.00	0.00	26.67	35.10	
44.31	44.31	0.08	0.08	0.618			
A54		71.66	0.00	0.00	26.86	35.09	
44.11	44.11	0.07	0.06	0.615			
A5i		71.66	0.00	0.00	12.75	50.11	
7.77	57.88	0.06	0.05	0.808			
A5ii		71.66	0.00	0.00	12.83	50.10	
7.68	57.78	0.15	0.12	0.806			
A6		71.66	0.00	0.00	29.57	30.12	
41.52	41.52	0.05	0.05	0.579			
A7i		71.66	0.00	0.00	12.75	50.11	
7.76	57.87	0.13	0.10	0.808			
A7ii		71.66	0.00	0.00	12.79	50.11	
7.72	57.83	0.16	0.13	0.807			
A8i		71.66	0.00	0.00	12.83	50.11	
7.68	57.79	0.13	0.10	0.806			
A8ii		71.66	0.00	0.00	12.84	50.10	
7.67	57.77	0.11	0.08	0.806			
A9i		71.66	0.00	0.00	12.79	50.11	
7.72	57.83	0.11	0.08	0.807			
A9ii		71.66	0.00	0.00	12.62	50.13	
7.90	58.03	0.04	0.03	0.810			
B2		71.66	0.00	0.00	0.00	70.12	
0.00	70.12	2.41	1.61	0.978			
B4i		71.66	0.00	0.00	35.85	20.07	
15.32	35.39	0.34	0.19	0.494			
B4ii		71.66	0.00	0.00	31.80	20.07	
19.41	39.48	0.02	0.02	0.551			
B4iii		71.66	0.00	0.00	31.76	20.07	
19.45	39.53	0.00	0.00	0.552			
C1		71.66	0.00	0.00	12.83	50.11	
7.68	57.79	0.07	0.05	0.806			
C2		71.66	0.00	0.00	12.73	50.12	
7.78	57.90	0.05	0.04	0.808			
PH4_A01		71.66	0.00	0.00	37.20	11.35	
23.06	34.41	0.04	0.05	0.480			
PH4_A02		71.66	0.00	0.00	42.65	2.11	
26.97	29.07	0.00	0.00	0.406			
PH4_A03		71.66	0.00	0.00	7.04	59.49	
4.44	63.94	0.01	0.01	0.892			
PH4_A04		71.66	0.00	0.00	5.70	61.63	
3.64	65.27	0.05	0.04	0.911			
PH4_A05		71.66	0.00	0.00	43.39	2.11	
26.17	28.27	0.01	0.01	0.395			
PH4_A06		71.66	0.00	0.00	34.54	16.51	
20.67	37.18	0.02	0.02	0.519			

PH4_A07			71.66	0.00	0.00	6.14	60.92
3.91	64.83	0.08	0.06	0.905			
PH4_A08			71.66	0.00	0.00	10.59	53.83
6.63	60.46	0.01	0.01	0.844			
PH4_A09			71.66	0.00	0.00	13.72	48.87
8.51	57.39	0.01	0.01	0.801			
PH4_A10			71.66	0.00	0.00	6.14	60.92
3.91	64.83	0.08	0.06	0.905			
PH4_A11			71.66	0.00	0.00	43.28	2.10
26.29	28.40	0.01	0.01	0.396			
PH4_A12			71.66	0.00	0.00	8.79	56.67
5.56	62.23	0.08	0.06	0.868			
PH4_A13			71.66	0.00	0.00	10.14	54.54
6.37	60.91	0.02	0.01	0.850			
PH4_A14			71.66	0.00	0.00	14.52	47.46
9.16	56.62	0.01	0.01	0.790			
PH4_A15			71.66	0.00	0.00	7.45	58.80
4.75	63.55	0.06	0.05	0.887			
PH4_A16			71.66	0.00	0.00	7.02	59.51
4.47	63.98	0.03	0.02	0.893			
PH4_A17			71.66	0.00	0.00	43.07	2.11
26.51	28.61	0.01	0.01	0.399			
PH4_A18			71.66	0.00	0.00	20.73	37.21
13.00	50.21	0.01	0.01	0.701			
PH4_B01			71.66	0.00	0.00	43.32	2.10
26.25	28.35	0.01	0.01	0.396			
PH4_B02			71.66	0.00	0.00	5.69	61.63
3.65	65.28	0.05	0.04	0.911			
PH4_B03			71.66	0.00	0.00	43.49	2.11
26.07	28.18	0.01	0.01	0.393			
PH4_B04			71.66	0.00	0.00	4.37	63.47
2.81	66.29	0.04	0.03	0.925			
PH4_B05			71.66	0.00	0.00	38.75	9.12
23.65	32.77	0.01	0.01	0.457			
PH4_B06			71.66	0.00	0.00	9.22	55.96
5.86	61.82	0.06	0.05	0.863			
PH4_B07			71.66	0.00	0.00	7.45	58.80
4.76	63.56	0.06	0.05	0.887			
PH4_B08			71.66	0.00	0.00	42.59	2.11
27.04	29.15	0.00	0.01	0.407			
PH4_B09			71.66	0.00	0.00	4.37	63.19
2.81	66.01	0.02	0.01	0.921			
PH4_B10			71.66	0.00	0.00	39.56	7.71
24.28	31.99	0.01	0.01	0.446			
PH4_B11			71.66	0.00	0.00	7.45	58.80
4.76	63.56	0.12	0.09	0.887			
PH4_B12			71.66	0.00	0.00	6.13	60.52
3.92	64.44	0.03	0.02	0.899			
PH4_B13			71.66	0.00	0.00	42.95	2.11
26.63	28.74	0.00	0.00	0.401			
PH4_B14			71.66	0.00	0.00	6.13	60.92
3.93	64.85	0.05	0.04	0.905			
PH4_B15			71.66	0.00	0.00	42.74	2.11
26.87	28.98	0.01	0.01	0.404			
PH4_B16			71.66	0.00	0.00	7.00	58.97
4.50	63.47	0.03	0.02	0.886			
PH4_B17			71.66	0.00	0.00	45.84	2.10
23.69	25.79	0.04	0.03	0.360			
PH4_B18			71.66	0.00	0.00	42.78	2.10
26.82	28.92	0.00	0.00	0.404			

****
Node Depth Summary
****

Node	Type	Average Depth Meters	Maximum Depth Meters	Maximum HGL Meters	Time of Max Occurrence days hr:min	Reported Max Depth Meters
02_(CB)	JUNCTION	0.09	1.97	87.57	0 01:12	1.97
03_(CB)	JUNCTION	0.08	1.96	87.56	0 01:12	1.96
04_(CB)	JUNCTION	0.10	2.08	87.61	0 01:11	2.08
05_(CB)	JUNCTION	0.10	2.08	87.61	0 01:11	2.08
06_(CB)	JUNCTION	0.79	1.71	87.10	0 01:10	1.70
08_(CB)	JUNCTION	0.08	2.07	87.51	0 01:15	2.07
09_(CB)	JUNCTION	0.08	2.09	87.51	0 01:15	2.09
1	JUNCTION	0.00	0.00	91.11	0 00:00	0.00
1_(RYCB)	JUNCTION	0.89	2.26	87.68	0 01:13	2.26
10	JUNCTION	0.00	0.00	91.11	0 00:00	0.00
10_(CB)	JUNCTION	0.10	1.58	87.75	0 01:22	1.58
100_(STM)	JUNCTION	1.13	1.73	83.00	0 01:15	1.73
102_(STM)	JUNCTION	1.07	1.79	83.13	0 01:15	1.79
104_(STM)	JUNCTION	1.03	1.89	83.28	0 01:15	1.89
106_(STM)	JUNCTION	0.31	0.65	84.19	0 01:16	0.65
108_(STM)	JUNCTION	0.30	0.58	84.20	0 01:16	0.58
11	JUNCTION	0.00	0.03	90.93	0 01:11	0.03
11_(CB)	JUNCTION	0.39	1.86	87.88	0 01:13	1.86
110_(STM)	JUNCTION	0.30	0.64	84.58	0 01:13	0.64
112_(STM)	JUNCTION	0.55	1.67	83.57	0 01:15	1.66
114_(STM)	JUNCTION	0.33	0.78	84.15	0 01:13	0.78
116_(STM)	JUNCTION	0.32	0.77	84.27	0 01:13	0.77
118_(STM)	JUNCTION	0.32	0.66	84.54	0 01:15	0.66
12	JUNCTION	0.00	0.00	90.89	0 00:00	0.00
12_(CB)	JUNCTION	0.09	2.10	87.75	0 01:10	2.10
120_(STM)	JUNCTION	0.37	1.86	84.53	0 01:15	1.83
122_(STM)	JUNCTION	0.38	1.89	84.63	0 01:15	1.86
124_(STM)	JUNCTION	0.36	1.90	84.74	0 01:15	1.86
126_(STM)	JUNCTION	0.38	2.00	84.97	0 01:15	1.95
128_(STM)	JUNCTION	0.39	2.04	85.21	0 01:15	1.98
13	JUNCTION	0.00	0.00	90.90	0 00:00	0.00
13_(CB)	JUNCTION	0.09	1.96	87.75	0 01:11	1.96
130_(STM)	JUNCTION	0.32	1.29	85.56	0 01:15	1.22
132_(STM)	JUNCTION	0.27	1.26	85.75	0 01:12	1.13
134_(STM)	JUNCTION	0.33	1.50	86.30	0 01:12	0.81
136_(STM)	JUNCTION	0.37	2.04	85.38	0 01:15	1.97
138_(STM)	JUNCTION	0.38	2.05	85.47	0 01:15	1.97
14	JUNCTION	0.00	0.00	90.51	0 01:12	0.00
14_(CB)	JUNCTION	0.09	2.12	88.13	0 01:11	2.12
140_(STM)	JUNCTION	0.39	2.05	85.77	0 01:15	1.97
142_(STM)	JUNCTION	0.31	1.17	86.08	0 01:15	1.06
144_(STM)	JUNCTION	0.34	1.95	86.08	0 01:15	1.84
146_(STM)	JUNCTION	0.19	1.62	86.62	0 01:15	1.37
148_(STM)	JUNCTION	0.19	1.66	86.80	0 01:15	0.90
15	JUNCTION	0.00	0.00	90.59	0 00:00	0.00
15_(CB)	JUNCTION	0.09	2.12	88.13	0 01:11	2.12

15_RYCB	JUNCTION	0.02	0.83	87.42	0	01:11	0.81
150_(STM)	JUNCTION	0.37	1.85	86.23	0	01:15	1.77
152_(STM)	JUNCTION	0.32	1.21	86.47	0	01:15	1.02
154_(STM)	JUNCTION	0.32	1.17	86.53	0	01:15	0.99
156_(STM)	JUNCTION	0.32	1.99	87.72	0	01:14	0.95
158_(STM)	JUNCTION	0.37	1.82	86.73	0	01:15	1.81
16	JUNCTION	0.00	0.00	90.58	0	00:00	0.00
16_(CB)	JUNCTION	0.09	2.10	88.27	0	01:12	2.10
160_(STM)	JUNCTION	0.37	1.83	86.82	0	01:15	1.82
162_(STM)	JUNCTION	0.37	1.84	87.18	0	01:18	1.84
164_(STM)	JUNCTION	0.36	1.69	87.29	0	01:18	1.69
166_(STM)	JUNCTION	0.33	1.16	87.32	0	01:17	1.16
168_(STM)	JUNCTION	0.32	0.87	87.37	0	01:17	0.86
17	JUNCTION	0.00	0.00	90.58	0	00:00	0.00
17_(CB)	JUNCTION	0.09	2.09	88.26	0	01:11	2.08
170_(STM)	JUNCTION	0.31	0.53	87.59	0	01:14	0.53
18	JUNCTION	0.00	0.00	90.75	0	00:00	0.00
18_(CB)	JUNCTION	0.31	1.57	88.54	0	01:12	1.57
19	JUNCTION	0.00	0.00	90.34	0	00:00	0.00
19_(CB)	JUNCTION	0.08	2.09	88.37	0	01:16	2.09
2	JUNCTION	0.00	0.00	91.11	0	00:00	0.00
20	JUNCTION	0.00	0.00	90.35	0	00:00	0.00
20_(CB)	JUNCTION	0.11	2.11	88.74	0	01:12	2.11
21	JUNCTION	0.01	0.26	90.26	0	01:20	0.26
21_(CB)	JUNCTION	0.10	1.97	88.74	0	01:13	1.97
2121_(STM)	JUNCTION	2.10	2.58	82.82	0	02:59	2.58
2142_(STM)	JUNCTION	2.23	2.72	82.83	0	02:39	2.71
2143_(STM)	JUNCTION	2.40	2.89	82.82	0	03:00	2.89
2144_(STM)	JUNCTION	2.47	2.96	82.82	0	03:00	2.96
22	JUNCTION	0.00	0.00	90.56	0	00:00	0.00
22_(RYCB)	JUNCTION	0.61	1.92	88.99	0	01:12	1.92
23_(CB)	JUNCTION	0.05	2.05	88.97	0	01:11	2.04
24_(CB)	JUNCTION	0.05	2.05	88.97	0	01:11	2.04
25_(CB)	JUNCTION	0.00	0.07	86.84	0	01:10	0.07
26_(CB)	JUNCTION	0.00	0.04	86.82	0	01:10	0.04
27_(CB)	JUNCTION	0.08	1.96	88.73	0	01:13	1.95
28_(CB)	JUNCTION	0.08	1.96	88.73	0	01:13	1.95
29_(RYCB)	JUNCTION	3.11	4.42	89.73	0	01:10	4.41
3	JUNCTION	0.00	0.00	91.05	0	00:00	0.00
30_(CB)	JUNCTION	0.02	0.68	87.61	0	01:10	0.68
31_(CB)	JUNCTION	0.72	1.74	88.64	0	01:11	1.74
32_(CB)	JUNCTION	0.06	1.40	89.69	0	01:13	1.40
33_(CB)	JUNCTION	0.82	2.26	89.73	0	01:13	2.26
34_(CB)	JUNCTION	0.10	2.01	89.52	0	01:13	2.01
35_(CB)	JUNCTION	0.10	2.01	89.52	0	01:13	2.01
36_(CB)	JUNCTION	0.07	2.07	89.86	0	01:10	2.07
37_(CB)	JUNCTION	0.06	2.05	89.84	0	01:10	2.05
38_(RYCB)	JUNCTION	0.02	0.86	88.23	0	01:11	0.85
39_(RYCB)	JUNCTION	0.02	1.19	89.86	0	01:12	1.19
4	JUNCTION	0.00	0.00	90.53	0	00:00	0.00
40_(CB)	JUNCTION	0.04	1.92	90.14	0	01:10	1.91
41_(CB)	JUNCTION	0.04	2.01	90.14	0	01:10	2.01
42_(CB)	JUNCTION	0.10	2.11	90.41	0	01:12	2.10
43_(CB)	JUNCTION	0.10	2.10	90.40	0	01:13	2.10
44_(CB)	JUNCTION	0.07	2.09	89.01	0	01:10	2.09
45_(CB)	JUNCTION	0.08	2.10	89.02	0	01:11	2.10
46_(CB)	JUNCTION	0.08	2.11	88.99	0	01:10	2.11
47_(CB)	JUNCTION	0.07	1.97	89.00	0	01:10	1.96
48_(CB)	JUNCTION	0.11	2.16	88.53	0	01:14	2.16
49_(CB)	JUNCTION	0.10	2.01	88.53	0	01:14	2.01
5	JUNCTION	0.00	0.00	90.56	0	00:00	0.00
50_(CB)	JUNCTION	0.08	1.95	87.98	0	01:12	1.94
51_(CB)	JUNCTION	0.08	1.92	87.98	0	01:11	1.91
52_(CB)	JUNCTION	0.51	2.12	87.33	0	01:10	2.12
53_(CB)	JUNCTION	0.09	2.11	89.77	0	01:15	2.11
54_(CB)	JUNCTION	0.09	2.06	89.77	0	01:14	2.06
55_(CB)	JUNCTION	0.23	1.99	87.26	0	01:10	1.99
56	JUNCTION	0.00	0.00	90.75	0	00:00	0.00
56_(CB)	JUNCTION	0.23	1.99	87.26	0	01:10	1.99
57_(CB)	JUNCTION	0.09	2.14	87.35	0	01:12	2.14
58_(CB)	JUNCTION	0.00	0.11	85.51	0	01:10	0.10
59_(CB)	JUNCTION	0.01	0.18	86.03	0	01:09	0.18
6	JUNCTION	0.00	0.00	90.80	0	00:00	0.00
60	JUNCTION	0.00	0.00	90.66	0	00:00	0.00
61	JUNCTION	0.00	0.00	90.76	0	00:00	0.00
62	JUNCTION	0.00	0.00	90.76	0	00:00	0.00
63	JUNCTION	0.00	0.00	90.79	0	00:00	0.00
64	JUNCTION	0.00	0.00	90.92	0	00:00	0.00
65	JUNCTION	0.00	0.00	90.86	0	00:00	0.00
66	JUNCTION	0.00	0.00	90.55	0	00:00	0.00
67	JUNCTION	0.00	0.00	90.70	0	00:00	0.00
7	JUNCTION	0.00	0.00	90.46	0	00:00	0.00
8	JUNCTION	0.00	0.00	89.84	0	00:00	0.00
9	JUNCTION	0.00	0.00	91.04	0	00:00	0.00
98_(STM)	JUNCTION	1.22	1.75	82.92	0	01:16	1.75
ELB_1_(RYCB)	JUNCTION	0.01	1.18	87.69	0	01:10	1.18
ELB_10_(RYCB)	JUNCTION	0.29	1.35	89.00	0	01:11	1.35
ELB_11_(RYCB)	JUNCTION	0.31	1.34	88.94	0	01:05	1.33
ELB_12_(RYCB)	JUNCTION	0.29	1.45	89.45	0	01:09	1.27
ELB_13_(RYCB)	JUNCTION	0.30	1.34	88.90	0	01:13	1.33
ELB_14_(RYCB)	JUNCTION	0.29	1.28	89.06	0	01:09	0.94
ELB_15_(RYCB)	JUNCTION	0.30	1.29	88.49	0	01:14	1.29
ELB_16_(RYCB)	JUNCTION	0.31	1.32	90.00	0	01:05	1.23
ELB_17_(RYCB)	JUNCTION	0.29	0.95	88.50	0	01:10	0.82
ELB_18_(RYCB)	JUNCTION	0.29	1.30	88.88	0	01:10	0.79
ELB_19_(RYCB)	JUNCTION	0.29	1.44	88.41	0	01:09	1.43
ELB_2_(RYCB)	JUNCTION	0.36	1.62	87.88	0	01:10	1.60
ELB_20_(RYCB)	JUNCTION	0.31	1.62	88.00	0	01:14	1.62
ELB_21_(RYCB)	JUNCTION	0.29	1.55	89.61	0	01:09	1.20
ELB_22_(RYCB)	JUNCTION	0.32	1.36	89.90	0	01:10	1.36
ELB_23_(RYCB)	JUNCTION	0.30	1.71	90.70	0	01:11	1.71
ELB_24_(RYCB)	JUNCTION	0.00	0.00	86.55	0	00:00	0.00
ELB_25_(RYCB)	JUNCTION	0.02	1.12	87.55	0	01:10	1.12
ELB_3_(RYCB)	JUNCTION	0.30	1.49	87.97	0	01:12	1.49
ELB_4_(RYCB)	JUNCTION	0.22	1.43	87.96	0	01:12	1.43
ELB_5_(RYCB)	JUNCTION	0.21	1.18	87.71	0	01:09	0.90
ELB_6_(RYCB)	JUNCTION	0.29	1.45	88.00	0	01:14	1.45
ELB_7_(RYCB)	JUNCTION	0.33	1.38	88.18	0	01:11	1.37
ELB_8_(RYCB)	JUNCTION	0.00	1.01	87.94	0	01:09	0.48
ELB_9_(RYCB)	JUNCTION	0.30	1.53	88.58	0	01:12	1.52
J1	JUNCTION	0.00	0.00	88.48	0	00:00	0.00
Maj-01_2	JUNCTION	0.00	0.00	90.90	0	00:00	0.00
Maj-02	JUNCTION	0.00	0.00	90.67	0	00:00	0.00
Maj-02_2	JUNCTION	0.00	0.05	90.47	0	01:12	0.05

Maj-03	JUNCTION	0.01	0.20	90.47	0	01:12	0.20
Maj-04	JUNCTION	0.00	0.00	90.61	0	01:14	0.00
Maj-04_2	JUNCTION	0.00	0.00	90.51	0	00:00	0.00
Maj-05	JUNCTION	0.00	0.00	90.40	0	00:00	0.00
Maj-05_2	JUNCTION	0.00	0.00	90.37	0	01:15	0.00
Maj-06	JUNCTION	0.00	0.01	90.24	0	01:11	0.01
Maj-06_2	JUNCTION	0.00	0.12	90.22	0	01:10	0.12
Maj-07	JUNCTION	0.00	0.04	90.31	0	01:10	0.04
Maj-08	JUNCTION	0.00	0.04	90.19	0	01:10	0.04
Maj-09	JUNCTION	0.00	0.07	89.92	0	01:10	0.07
Maj-10	JUNCTION	0.00	0.14	89.92	0	01:10	0.14
Maj-11	JUNCTION	0.00	0.07	89.89	0	01:11	0.07
Maj-12	JUNCTION	0.01	0.19	89.85	0	01:15	0.19
Maj-13	JUNCTION	0.00	0.00	89.97	0	00:00	0.00
Maj-14	JUNCTION	0.01	0.21	89.69	0	01:16	0.21
Maj-15	JUNCTION	0.00	0.03	89.69	0	01:16	0.03
Maj-15_2	JUNCTION	0.00	0.03	89.39	0	01:10	0.03
Maj-16	JUNCTION	0.01	0.18	89.60	0	01:12	0.18
Maj-17	JUNCTION	0.00	0.00	90.06	0	00:00	0.00
Maj-18_2	JUNCTION	0.00	0.00	89.51	0	00:00	0.00
Maj-19	JUNCTION	0.00	0.02	89.41	0	01:10	0.02
Maj-19_2	JUNCTION	0.00	0.04	89.57	0	01:10	0.04
Maj-20	JUNCTION	0.01	0.09	89.26	0	01:10	0.09
Maj-21	JUNCTION	0.01	0.21	88.81	0	01:13	0.21
Maj-23	JUNCTION	0.00	0.03	89.27	0	01:10	0.03
Maj-24	JUNCTION	0.00	0.14	89.05	0	01:10	0.14
Maj-25	JUNCTION	0.00	0.00	89.15	0	00:00	0.00
Maj-26	JUNCTION	0.01	0.20	88.81	0	01:13	0.20
Maj-27	JUNCTION	0.00	0.00	88.85	0	00:00	0.00
Maj-28	JUNCTION	0.01	0.22	88.47	0	01:15	0.22
Maj-29	JUNCTION	0.00	0.00	88.59	0	00:00	0.00
Maj-30	JUNCTION	0.01	0.19	88.59	0	01:14	0.19
Maj-31	JUNCTION	0.00	0.03	89.06	0	01:11	0.03
Maj-32	JUNCTION	0.01	0.18	89.06	0	01:10	0.18
Maj-33	JUNCTION	0.00	0.15	89.07	0	01:11	0.15
Maj-34	JUNCTION	0.00	0.01	89.07	0	01:12	0.01
Maj-34_2	JUNCTION	0.00	0.00	89.16	0	00:00	0.00
Maj-35	JUNCTION	0.01	0.17	88.32	0	01:11	0.17
Maj-36	JUNCTION	0.00	0.00	88.41	0	00:00	0.00
Maj-37	JUNCTION	0.01	0.20	88.19	0	01:11	0.20
Maj-38	JUNCTION	0.00	0.00	88.19	0	01:12	0.00
Maj-39	JUNCTION	0.00	0.00	88.07	0	02:12	0.00
Maj-40	JUNCTION	0.00	0.00	87.97	0	00:00	0.00
Maj-41	JUNCTION	0.01	0.21	87.83	0	01:10	0.21
Maj-42	JUNCTION	0.01	0.17	88.05	0	01:11	0.17
Maj-43	JUNCTION	0.00	0.00	88.07	0	00:00	0.00
Maj-44	JUNCTION	0.01	0.28	87.82	0	01:21	0.28
Maj-45	JUNCTION	0.00	0.02	87.83	0	01:12	0.02
Maj-46	JUNCTION	0.01	0.16	87.57	0	01:14	0.16
Maj-48_2	JUNCTION	0.00	0.00	87.75	0	01:26	0.00
Maj-48_3	JUNCTION	0.00	0.03	87.67	0	01:09	0.03
Maj-50	JUNCTION	0.01	0.15	87.58	0	01:12	0.15
Maj-51	JUNCTION	0.00	0.01	87.72	0	01:10	0.01
Maj-52	JUNCTION	0.01	0.15	87.62	0	01:11	0.15
Maj-53	JUNCTION	0.00	0.03	87.62	0	01:12	0.03
Maj-54	JUNCTION	0.00	0.07	87.33	0	01:10	0.07
Maj-55	JUNCTION	0.00	0.03	87.52	0	01:10	0.03
Maj-56	JUNCTION	0.00	0.01	88.81	0	01:12	0.01
Maj-58	JUNCTION	0.01	0.26	87.42	0	01:12	0.26
Maj-59	JUNCTION	0.00	0.00	87.53	0	00:00	0.00
Maj-60	JUNCTION	0.00	0.00	88.62	0	00:00	0.00
Maj-61	JUNCTION	0.00	0.06	88.76	0	01:11	0.06
Maj-62	JUNCTION	0.00	0.06	89.91	0	01:12	0.06
Maj-63	JUNCTION	0.00	0.13	87.85	0	01:11	0.13
Maj-64	JUNCTION	0.00	0.01	88.81	0	01:13	0.01
Maj-65	JUNCTION	0.00	0.04	87.84	0	01:14	0.03
Maj-66	JUNCTION	0.00	0.04	87.69	0	01:11	0.03
Maj-67	JUNCTION	0.00	0.06	88.01	0	01:11	0.06
Maj-Park	JUNCTION	0.00	0.00	86.50	0	00:00	0.00
PH4_CB50-51	JUNCTION	0.05	1.90	90.54	0	01:10	1.90
PH4_CB52-53	JUNCTION	0.04	1.45	90.16	0	01:11	1.45
PH4_CB54-55	JUNCTION	0.08	1.89	90.62	0	01:10	1.89
PH4_CB56-57	JUNCTION	0.07	1.34	90.67	0	01:10	1.34
PH4_CB58-59	JUNCTION	0.10	1.94	91.00	0	01:11	1.94
PH4_CB60-61	JUNCTION	0.10	1.96	91.05	0	01:11	1.96
PH4_CB62-63	JUNCTION	0.10	1.98	90.93	0	01:10	1.98
PH4_CB64-65	JUNCTION	0.11	1.98	91.03	0	01:12	1.98
PH4_CB66-67	JUNCTION	0.07	1.89	90.53	0	01:10	1.89
PH4_CB68-69	JUNCTION	0.09	2.04	90.80	0	01:11	2.04
PH4_CB70-71	JUNCTION	0.09	1.75	90.62	0	01:11	1.75
PH4_CB72-73	JUNCTION	0.10	1.92	90.67	0	01:11	1.92
PH4_CB74-75	JUNCTION	0.08	2.00	90.62	0	01:10	2.00
PH4_CB78-79	JUNCTION	0.00	0.01	90.47	0	01:10	0.01
PH4_CB80-81	JUNCTION	0.10	1.97	90.62	0	01:11	1.96
PH4_CB82-83	JUNCTION	0.00	0.00	90.84	0	01:10	0.00
PH4_CB84-85	JUNCTION	0.00	0.00	90.83	0	01:10	0.00
PH4_CB86-87	JUNCTION	0.00	0.00	90.88	0	01:10	0.00
PH4_CB88-89	JUNCTION	0.00	0.01	90.67	0	01:10	0.01
PH4_CB90-91	JUNCTION	0.00	0.00	90.48	0	01:10	0.00
PH4_CB92-93	JUNCTION	0.00	0.00	90.44	0	01:10	0.00
PH4_MH100	JUNCTION	0.12	1.16	89.64	0	01:10	1.16
PH4_MH100_dummy	JUNCTION	0.02	0.31	88.79	0	01:10	0.31
PH4_MH102	JUNCTION	0.04	1.08	89.77	0	01:10	1.08
PH4_MH104	JUNCTION	0.04	1.01	89.79	0	01:10	1.01
PH4_MH106	JUNCTION	0.03	0.91	89.81	0	01:10	0.91
PH4_MH108	JUNCTION	0.03	0.81	89.81	0	01:10	0.81
PH4_MH110	JUNCTION	0.02	0.63	89.82	0	01:10	0.62
PH4_MH202	JUNCTION	0.15	1.82	90.07	0	01:10	1.81
PH4_MH202_dummy	JUNCTION	0.02	0.21	88.46	0	01:10	0.21
PH4_MH204	JUNCTION	0.06	1.68	90.14	0	01:10	1.67
PH4_MH206	JUNCTION	0.05	1.58	90.15	0	01:10	1.57
PH4_MH208	JUNCTION	0.05	1.48	90.17	0	01:10	1.47
PH4_MH210	JUNCTION	0.04	1.39	90.18	0	01:10	1.38
PH4_MH212	JUNCTION	0.03	1.94	90.92	0	01:03	1.19
PH4_MH302	JUNCTION	0.15	2.81	89.17	0	01:10	2.81
PH4_MH302_dummy	JUNCTION	0.03	0.85	87.21	0	01:18	0.85
PH4_MH304	JUNCTION	0.10	2.74	89.20	0	01:10	2.74
PH4_MH306	JUNCTION	0.09	2.70	89.25	0	01:10	2.69
PH4_MH308	JUNCTION	0.08	2.57	89.33	0	01:10	2.57
PH4_MH310	JUNCTION	0.08	2.49	89.34	0	01:10	2.49
PH4_MH312	JUNCTION	0.07	2.85	89.89	0	01:04	2.31
PH4_MH402	JUNCTION	0.04	0.73	87.86	0	01:12	0.72
PH4_MH404	JUNCTION	0.04	0.69	87.89	0	01:16	0.69
PH4_MH406	JUNCTION	0.04	0.74	88.08	0	01:15	0.74

PH4_MH408	JUNCTION	0.03	0.65	88.15	0	01:15	0.65
PH4_MH410	JUNCTION	0.02	0.49	88.16	0	01:16	0.49
PH4_MH412	JUNCTION	0.02	0.41	88.17	0	01:15	0.41
PH4_MH414	JUNCTION	0.01	0.18	88.17	0	01:16	0.18
PH4_MH502	JUNCTION	0.03	0.49	87.37	0	01:17	0.49
PH4_MH506	JUNCTION	0.03	0.53	87.44	0	01:12	0.53
PH4_MH508	JUNCTION	0.04	0.59	87.56	0	01:12	0.59
PH4_MH510	JUNCTION	0.02	0.48	88.19	0	01:12	0.42
PH4_MH512	JUNCTION	0.02	0.58	88.10	0	01:12	0.58
PH4_MH602	JUNCTION	0.02	0.56	88.16	0	01:15	0.56
PH4_MH604	JUNCTION	0.01	0.36	88.17	0	01:15	0.36
PH4_RYCB150	JUNCTION	0.01	0.32	88.91	0	01:10	0.31
PH4_RYCB151	JUNCTION	0.00	0.38	88.88	0	01:10	0.38
PH4_RYCB153	JUNCTION	0.00	0.29	89.44	0	01:10	0.28
PH4_RYCB154	JUNCTION	0.01	0.38	88.63	0	01:10	0.37
PH4_RYCB155	JUNCTION	0.04	1.42	90.16	0	01:10	1.42
PH4_RYCB156	JUNCTION	0.07	2.03	90.26	0	01:20	2.03
PH4_RYCB158	JUNCTION	0.00	0.25	88.80	0	01:10	0.24
PH4_RYCB20	JUNCTION	0.83	1.47	89.82	0	01:10	1.47
PH4_RYCB21	JUNCTION	0.21	1.23	89.95	0	01:10	1.23
PH4_RYCB22	JUNCTION	0.05	1.18	90.07	0	01:15	1.18
PH4_RYCB23	JUNCTION	0.01	0.72	89.81	0	01:10	0.71
PH4_RYCB24	JUNCTION	0.05	1.46	89.11	0	01:17	1.46
RYCB_1_(RYCB)	JUNCTION	0.31	1.69	87.69	0	01:11	1.68
RYCB_10_(RYCB)	JUNCTION	0.33	1.47	88.49	0	01:14	1.47
RYCB_11_(RYCB)	JUNCTION	0.31	1.37	88.72	0	01:11	1.37
RYCB_12_(RYCB)	JUNCTION	0.35	1.91	89.91	0	01:12	1.91
RYCB_13_(RYCB)	JUNCTION	0.01	0.86	88.40	0	01:11	0.83
RYCB_14_(RYCB)	JUNCTION	0.34	1.76	89.90	0	01:11	1.75
RYCB_15_(RYCB)	JUNCTION	0.02	1.21	89.91	0	01:12	1.20
RYCB_18_(RYCB)	JUNCTION	0.34	2.32	88.08	0	01:11	2.32
RYCB_2_(RYCB)	JUNCTION	0.05	1.86	87.87	0	01:11	1.86
RYCB_3_(RYCB)	JUNCTION	0.31	1.78	87.96	0	01:13	1.78
RYCB_4_(RYCB)	JUNCTION	0.31	1.73	87.85	0	01:13	1.73
RYCB_5_(RYCB)	JUNCTION	0.39	1.97	88.01	0	01:11	1.96
RYCB_6_(RYCB)	JUNCTION	0.37	1.71	87.43	0	01:10	1.66
RYCB_7_(RYCB)	JUNCTION	0.33	2.07	88.56	0	01:11	2.00
RYCB_8_(RYCB)	JUNCTION	0.35	1.79	88.76	0	01:11	1.79
RYCB_9_(RYCB)	JUNCTION	0.31	1.72	89.26	0	01:12	1.72
Slope1	JUNCTION	0.00	0.10	89.17	0	01:10	0.10
StartNullStruct2	JUNCTION	0.02	1.37	87.99	0	01:07	1.24
StartNullStruct3	JUNCTION	0.01	0.50	84.59	0	01:14	0.47
STM-251_(STM)	JUNCTION	0.30	0.96	86.27	0	01:15	0.95
Structure_-_(18)_(RYCB)	JUNCTION	0.33	1.79	87.37	0	01:12	1.79
TEE_1_(RYCB)	JUNCTION	0.31	1.66	87.87	0	01:10	1.66
TEE_10_(RYCB)	JUNCTION	0.01	0.94	87.74	0	01:09	0.61
TEE_11_(RYCB)	JUNCTION	0.01	0.87	87.46	0	01:10	0.82
TEE_12_(RYCB)	JUNCTION	0.30	1.73	88.58	0	01:12	1.72
TEE_13_(RYCB)	JUNCTION	0.02	1.58	88.58	0	01:12	1.57
TEE_14_(RYCB)	JUNCTION	0.03	1.74	88.60	0	01:11	1.72
TEE_15_(RYCB)	JUNCTION	0.01	1.20	88.58	0	01:11	1.11
TEE_16_(RYCB)	JUNCTION	0.29	1.61	88.88	0	01:08	1.40
TEE_17_(RYCB)	JUNCTION	0.29	1.43	88.82	0	01:11	1.39
TEE_18_(RYCB)	JUNCTION	0.29	1.36	88.90	0	01:11	1.36
TEE_19_(RYCB)	JUNCTION	0.32	1.36	88.80	0	01:05	1.34
TEE_2_(RYCB)	JUNCTION	0.30	1.61	87.96	0	01:13	1.61
TEE_20_(RYCB)	JUNCTION	0.32	1.48	88.77	0	01:11	1.48
TEE_21_(RYCB)	JUNCTION	0.33	1.60	88.77	0	01:11	1.60
TEE_22_(RYCB)	JUNCTION	0.30	1.49	89.27	0	01:12	1.49
TEE_23_(RYCB)	JUNCTION	0.31	1.50	88.90	0	01:12	1.50
TEE_24_(RYCB)	JUNCTION	0.29	1.32	89.01	0	01:09	1.03
TEE_25_(RYCB)	JUNCTION	0.29	1.19	88.72	0	01:11	1.18
TEE_26_(RYCB)	JUNCTION	0.33	1.53	89.92	0	01:11	1.53
TEE_27_(RYCB)	JUNCTION	0.34	1.69	89.92	0	01:12	1.69
TEE_28_(RYCB)	JUNCTION	0.29	1.01	88.48	0	01:10	0.90
TEE_29_(RYCB)	JUNCTION	0.30	1.53	88.40	0	01:12	1.52
TEE_3_(RYCB)	JUNCTION	0.29	1.31	87.56	0	01:08	1.18
TEE_30_(RYCB)	JUNCTION	0.30	1.65	88.40	0	01:12	1.64
TEE_31_(RYCB)	JUNCTION	0.30	1.77	88.39	0	01:12	1.77
TEE_32_(RYCB)	JUNCTION	0.03	1.60	88.38	0	01:12	1.60
TEE_33_(RYCB)	JUNCTION	0.04	2.02	88.15	0	01:11	2.01
TEE_34_(RYCB)	JUNCTION	0.33	2.32	88.30	0	01:11	2.31
TEE_35_(RYCB)	JUNCTION	0.32	2.21	88.25	0	01:11	2.20
TEE_36_(RYCB)	JUNCTION	0.33	1.60	89.90	0	01:11	1.60
TEE_37_(RYCB)	JUNCTION	0.31	1.24	89.89	0	01:06	1.21
TEE_38_(RYCB)	JUNCTION	0.31	1.32	89.84	0	01:11	1.32
TEE_39_(RYCB)	JUNCTION	0.32	1.51	89.79	0	01:10	1.51
TEE_4_(RYCB)	JUNCTION	0.30	1.55	87.57	0	01:06	1.41
TEE_40_(RYCB)	JUNCTION	0.30	1.61	90.44	0	01:11	1.61
TEE_41_(RYCB)	JUNCTION	0.30	1.52	90.16	0	01:11	1.52
TEE_42_(RYCB)	JUNCTION	0.00	0.00	86.35	0	00:00	0.00
TEE_43_(RYCB)	JUNCTION	0.01	0.22	86.33	0	01:10	0.22
TEE_44_(RYCB)	JUNCTION	0.01	0.63	86.67	0	01:09	0.44
TEE_5_(RYCB)	JUNCTION	0.02	1.39	87.48	0	01:10	1.33
TEE_6_(RYCB)	JUNCTION	0.30	1.57	87.92	0	01:13	1.57
TEE_7_(RYCB)	JUNCTION	0.35	1.72	88.18	0	01:11	1.71
TEE_8_(RYCB)	JUNCTION	0.36	1.79	88.13	0	01:11	1.79
TEE_9_(RYCB)	JUNCTION	0.37	1.86	88.08	0	01:11	1.86
Maj-01	OUTFALL	0.00	0.00	91.06	0	00:00	0.00
Maj-18	OUTFALL	0.00	0.00	89.55	0	00:00	0.00
Maj-22	OUTFALL	0.00	0.00	88.83	0	00:00	0.00
Maj-48	OUTFALL	0.00	0.00	87.75	0	00:00	0.00
Maj-49	OUTFALL	0.00	0.00	87.67	0	00:00	0.00
Maj-57	OUTFALL	0.00	0.00	89.06	0	00:00	0.00
OF1	OUTFALL	0.00	0.00	85.00	0	00:00	0.00
STM-111_(STM)	OUTFALL	2.19	2.68	82.81	0	02:59	2.68
B2_Stor	STORAGE	0.00	0.19	90.69	0	01:14	0.19

****
Node Inflow Summary
****

Node	Type	Maximum Lateral Inflow CMS	Maximum Total Inflow CMS	Time of Max Occurrence days hr:min	Lateral Inflow Volume 10^6 ltr	Total Inflow Volume 10^6 ltr	Flow Balance Error Percent

02_(CB)	JUNCTION	0.000	0.027	0	01:12	0	0.0766	0.008
03_(CB)	JUNCTION	0.000	0.031	0	01:12	0	0.0843	0.006
04_(CB)	JUNCTION	0.000	0.027	0	01:11	0	0.0814	0.028
05_(CB)	JUNCTION	0.000	0.027	0	01:11	0	0.0814	0.023
06_(CB)	JUNCTION	0.000	0.032	0	01:10	0	0.0453	2.085
08_(CB)	JUNCTION	0.000	0.032	0	01:02	0	0.078	0.031
09_(CB)	JUNCTION	0.000	0.028	0	01:01	0	0.0704	0.042
1	JUNCTION	0.000	0.000	0	00:00	0	0	0.000 ltr
1_(RYCB)	JUNCTION	0.000	0.075	0	01:09	0	0.085	0.800
10	JUNCTION	0.000	0.000	0	00:00	0	0	0.000 ltr
10_(CB)	JUNCTION	0.000	0.031	0	01:22	0	0.124	0.086
100_(STM)	JUNCTION	0.000	3.793	0	01:15	0	10	0.185
102_(STM)	JUNCTION	0.000	3.742	0	01:15	0	9.88	0.138
104_(STM)	JUNCTION	0.000	3.744	0	01:15	0	9.83	-0.118
106_(STM)	JUNCTION	0.000	0.113	0	01:14	0	0.245	0.192
108_(STM)	JUNCTION	0.000	0.056	0	01:13	0	0.0849	0.397
11	JUNCTION	0.000	0.017	0	01:10	0	0.00511	1.807
11_(CB)	JUNCTION	0.000	0.094	0	01:10	0	0.208	0.221
110_(STM)	JUNCTION	0.000	0.056	0	01:13	0	0.0844	0.421
112_(STM)	JUNCTION	0.000	3.446	0	01:15	0	9.15	0.346
114_(STM)	JUNCTION	0.000	0.301	0	01:12	0	0.775	-0.020
116_(STM)	JUNCTION	0.000	0.228	0	01:12	0	0.479	-0.122
118_(STM)	JUNCTION	0.000	0.095	0	01:12	0	0.249	1.441
12	JUNCTION	0.000	0.000	0	00:00	0	0	0.000 ltr
12_(CB)	JUNCTION	0.000	0.050	0	01:01	0	0.141	0.008
120_(STM)	JUNCTION	0.000	3.035	0	01:15	0	8.1	-0.006
122_(STM)	JUNCTION	0.000	2.936	0	01:15	0	7.82	0.016
124_(STM)	JUNCTION	0.000	2.935	0	01:15	0	7.82	-0.030
126_(STM)	JUNCTION	0.000	2.935	0	01:15	0	7.82	-0.059
128_(STM)	JUNCTION	0.000	2.880	0	01:15	0	7.67	0.077
13	JUNCTION	0.000	0.000	0	00:00	0	0	0.000 ltr
13_(CB)	JUNCTION	0.000	0.048	0	01:11	0	0.137	0.004
130_(STM)	JUNCTION	0.000	0.162	0	01:10	0	0.445	0.542
132_(STM)	JUNCTION	0.000	0.108	0	01:10	0	0.277	0.143
134_(STM)	JUNCTION	0.000	0.017	0	01:11	0	0.00122	29.839
136_(STM)	JUNCTION	0.000	2.593	0	01:16	0	6.95	0.006
138_(STM)	JUNCTION	0.000	2.467	0	01:16	0	6.62	-0.074
14	JUNCTION	0.000	0.000	0	01:10	0	6.11e-06	6.105 ltr
14_(CB)	JUNCTION	0.000	0.028	0	01:01	0	0.0774	0.044
140_(STM)	JUNCTION	0.000	2.405	0	01:11	0	6.38	-0.100
142_(STM)	JUNCTION	0.000	0.109	0	01:12	0	0.21	0.552
144_(STM)	JUNCTION	0.000	2.315	0	01:12	0	6.07	0.012
146_(STM)	JUNCTION	0.000	0.218	0	01:15	0	0.501	-0.144
148_(STM)	JUNCTION	0.000	0.207	0	01:14	0	0.483	0.440
15	JUNCTION	0.000	0.000	0	00:00	0	0	0.000 ltr
15_(CB)	JUNCTION	0.000	0.028	0	01:01	0	0.0773	0.042
15_RYCB	JUNCTION	0.000	0.150	0	01:11	0	0.227	-0.011
150_(STM)	JUNCTION	0.000	2.003	0	01:12	0	5.28	-0.164
152_(STM)	JUNCTION	0.000	0.203	0	01:26	0	0.551	0.033
154_(STM)	JUNCTION	0.000	0.104	0	01:25	0	0.268	-0.331
156_(STM)	JUNCTION	0.000	0.099	0	01:15	0	0.27	0.981
158_(STM)	JUNCTION	0.000	1.638	0	01:12	0	4.46	0.291
16	JUNCTION	0.000	0.000	0	00:00	0	0	0.000 ltr
16_(CB)	JUNCTION	0.000	0.023	0	01:01	0	0.0632	0.067
160_(STM)	JUNCTION	0.000	1.541	0	01:12	0	4.16	-0.067
162_(STM)	JUNCTION	0.000	1.567	0	01:12	0	4.17	0.076
164_(STM)	JUNCTION	0.000	1.116	0	01:12	0	3.14	0.047
166_(STM)	JUNCTION	0.000	0.207	0	01:22	0	0.573	0.079
168_(STM)	JUNCTION	0.000	0.131	0	01:10	0	0.388	0.041

17	JUNCTION	0.000	0.000	0	00:00	0	
0	0.000 ltr						
17_(CB)	JUNCTION	0.000	0.028	0	01:01	0	
0.074	0.040						
170_(STM)	JUNCTION	0.000	0.068	0	01:12	0	
0.208	0.192						
18	JUNCTION	0.000	0.000	0	00:00	0	
0	0.000 ltr						
18_(CB)	JUNCTION	0.000	0.092	0	01:11	0	
0.188	0.176						
19	JUNCTION	0.000	0.000	0	00:00	0	
0	0.000 ltr						
19_(CB)	JUNCTION	0.000	0.071	0	01:16	0	
0.161	-0.003						
2	JUNCTION	0.000	0.000	0	00:00	0	
0	0.000 ltr						
20	JUNCTION	0.000	0.000	0	00:00	0	
0	0.000 ltr						
20_(CB)	JUNCTION	0.000	0.036	0	01:01	0	
0.117	-0.024						
21	JUNCTION	0.028	0.028	0	01:10	0.0436	
0.0436	0.157						
21_(CB)	JUNCTION	0.000	0.035	0	01:01	0	
0.114	-0.020						
2121_(STM)	JUNCTION	0.000	3.862	0	01:16	0	
10.2	0.785						
2142_(STM)	JUNCTION	0.000	4.010	0	01:16	0	
10.5	0.807						
2143_(STM)	JUNCTION	0.000	3.945	0	01:16	0	
10.4	0.396						
2144_(STM)	JUNCTION	0.000	3.942	0	01:16	0	
10.4	0.408						
22	JUNCTION	0.000	0.000	0	00:00	0	
0	0.000 ltr						
22_(RYCB)	JUNCTION	0.000	0.073	0	01:09	0	
0.077	0.398						
23_(CB)	JUNCTION	0.000	0.049	0	01:10	0	
0.0943	-0.009						
24_(CB)	JUNCTION	0.000	0.049	0	01:10	0	
0.0943	-0.009						
25_(CB)	JUNCTION	0.000	0.009	0	01:10	0	
0.0136	0.003						
26_(CB)	JUNCTION	0.000	0.004	0	01:10	0	
0.00668	0.004						
27_(CB)	JUNCTION	0.000	0.068	0	01:13	0	
0.178	0.007						
28_(CB)	JUNCTION	0.000	0.068	0	01:13	0	
0.178	0.007						
29_(RYCB)	JUNCTION	0.000	0.077	0	01:06	0	
0.087	4.366						
3	JUNCTION	0.000	0.000	0	00:00	0	
0	0.000 ltr						
30_(CB)	JUNCTION	0.000	0.087	0	01:10	0	
0.129	-0.001						
31_(CB)	JUNCTION	0.000	0.109	0	01:11	0	
0.154	0.559						
32_(CB)	JUNCTION	0.000	0.069	0	01:31	0	
0.134	0.272						
33_(CB)	JUNCTION	0.000	0.075	0	01:11	0	
0.173	0.562						
34_(CB)	JUNCTION	0.000	0.049	0	01:13	0	
0.15	-0.009						
35_(CB)	JUNCTION	0.000	0.049	0	01:13	0	
0.15	-0.009						
36_(CB)	JUNCTION	0.000	0.037	0	01:01	0	
0.0914	0.039						
37_(CB)	JUNCTION	0.000	0.050	0	01:02	0	
0.107	0.017						
38_(RYCB)	JUNCTION	0.000	0.052	0	01:10	0	
0.0535	0.002						
39_(RYCB)	JUNCTION	0.000	0.054	0	01:07	0	
0.0627	-0.002						
4	JUNCTION	0.000	0.000	0	00:00	0	
0	0.000 ltr						
40_(CB)	JUNCTION	0.000	0.047	0	01:10	0	
0.078	-0.007						
41_(CB)	JUNCTION	0.000	0.055	0	01:05	0	
0.0791	-0.001						
42_(CB)	JUNCTION	0.000	0.034	0	01:01	0	
0.0996	-0.006						
43_(CB)	JUNCTION	0.000	0.058	0	01:02	0	
0.108	0.015						
44_(CB)	JUNCTION	0.000	0.032	0	01:02	0	
0.0749	0.033						
45_(CB)	JUNCTION	0.000	0.023	0	01:01	0	
0.0588	0.061						
46_(CB)	JUNCTION	0.000	0.033	0	01:01	0	
0.0797	0.014						
47_(CB)	JUNCTION	0.000	0.027	0	01:01	0	
0.0708	0.047						
48_(CB)	JUNCTION	0.000	0.029	0	01:01	0	
0.0861	0.013						
49_(CB)	JUNCTION	0.000	0.028	0	01:01	0	
0.0839	0.004						
5	JUNCTION	0.000	0.000	0	00:00	0	
0	0.000 ltr						
50_(CB)	JUNCTION	0.000	0.048	0	01:12	0	
0.125	0.003						
51_(CB)	JUNCTION	0.000	0.047	0	01:11	0	
0.124	0.005						
52_(CB)	JUNCTION	0.000	0.049	0	01:10	0	
0.0528	0.513						
53_(CB)	JUNCTION	0.000	0.050	0	01:15	0	
0.136	0.021						
54_(CB)	JUNCTION	0.000	0.049	0	01:13	0	
0.135	0.020						
55_(CB)	JUNCTION	0.000	0.046	0	01:10	0	
0.0675	0.324						
56	JUNCTION	0.000	0.000	0	00:00	0	
0	0.000 ltr						
56_(CB)	JUNCTION	0.000	0.046	0	01:10	0	
0.0675	0.324						
57_(CB)	JUNCTION	0.000	0.050	0	01:12	0	
0.133	0.088						
58_(CB)	JUNCTION	0.191	0.191	0	01:10	0.335	
0.335	-11.796						
59_(CB)	JUNCTION	0.000	0.006	0	01:09	0	
0.00954	-0.009						
6	JUNCTION	0.000	0.000	0	00:00	0	
0	0.000 ltr						

60	JUNCTION	0.000	0.000	0	00:00	0	0
0.000 ltr							
61	JUNCTION	0.000	0.000	0	00:00	0	0
0.000 ltr							
62	JUNCTION	0.000	0.000	0	00:00	0	0
0.000 ltr							
63	JUNCTION	0.000	0.000	0	00:00	0	0
0.000 ltr							
64	JUNCTION	0.000	0.000	0	00:00	0	0
0.000 ltr							
65	JUNCTION	0.000	0.000	0	00:00	0	0
0.000 ltr							
66	JUNCTION	0.000	0.000	0	00:00	0	0
0.000 ltr							
67	JUNCTION	0.000	0.000	0	00:00	0	0
0.000 ltr							
7	JUNCTION	0.000	0.000	0	00:00	0	0
0.000 ltr							
8	JUNCTION	0.000	0.000	0	00:00	0	0
0.000 ltr							
9	JUNCTION	0.000	0.000	0	00:00	0	0
0.000 ltr							
98_(STM)	JUNCTION	0.000	3.874	0	01:15	0	10.2
0.494							
ELB_1_(RYCB)	JUNCTION	0.000	0.009	0	01:05	0	0.00104
0.437							
ELB_10_(RYCB)	JUNCTION	0.000	0.027	0	01:10	0	0.000881
34.282							
ELB_11_(RYCB)	JUNCTION	0.000	0.033	0	01:04	0	0.000784
38.896							
ELB_12_(RYCB)	JUNCTION	0.000	0.018	0	01:09	0	0.00107
-2.711							
ELB_13_(RYCB)	JUNCTION	0.000	0.018	0	01:09	0	0.00108
27.353							
ELB_14_(RYCB)	JUNCTION	0.000	0.018	0	01:09	0	0.000694
82.406							
ELB_15_(RYCB)	JUNCTION	0.000	0.011	0	01:07	0	0.0011
19.613							
ELB_16_(RYCB)	JUNCTION	0.000	0.029	0	01:05	0	0.000911
19.148							
ELB_17_(RYCB)	JUNCTION	0.000	0.012	0	01:10	0	0.000718
82.514							
ELB_18_(RYCB)	JUNCTION	0.000	0.014	0	01:10	0	0.00104
20.706							
ELB_19_(RYCB)	JUNCTION	0.000	0.037	0	01:09	0	0.00109
26.826							
ELB_2_(RYCB)	JUNCTION	0.000	0.026	0	01:07	0	0.0011
0.000							
ELB_20_(RYCB)	JUNCTION	0.000	0.137	0	01:10	0	0.0189
5.272							
ELB_21_(RYCB)	JUNCTION	0.000	0.029	0	01:09	0	0.00112
0.835							
ELB_22_(RYCB)	JUNCTION	0.000	0.027	0	01:05	0	0.00149
-1.957							
ELB_23_(RYCB)	JUNCTION	0.062	0.062	0	01:10	0.0638	0.0638
1.096							
ELB_24_(RYCB)	JUNCTION	0.000	0.000	0	00:00	0	0
0.000 ltr							
ELB_25_(RYCB)	JUNCTION	0.077	0.077	0	01:10	0.0807	0.0807
-0.003							
ELB_3_(RYCB)	JUNCTION	0.000	0.024	0	01:09	0	0.00114
29.172							
ELB_4_(RYCB)	JUNCTION	0.000	0.013	0	01:08	0	0.00138
7.131							
ELB_5_(RYCB)	JUNCTION	0.000	0.016	0	01:08	0	0.000973
-5.475							
ELB_6_(RYCB)	JUNCTION	0.000	0.043	0	01:10	0	0.0132
-3.422							
ELB_7_(RYCB)	JUNCTION	0.000	0.050	0	01:03	0	0.00106
20.282							
ELB_8_(RYCB)	JUNCTION	0.000	0.021	0	01:09	0	0.00047
-0.735							
ELB_9_(RYCB)	JUNCTION	0.000	0.023	0	01:08	0	0.00174
1.757							
J1	JUNCTION	0.000	0.000	0	00:00	0	0
0.000 ltr							
Maj-01_2	JUNCTION	0.000	0.000	0	00:00	0	0
0.000 ltr							
Maj-02	JUNCTION	0.000	0.000	0	00:00	0	0
0.000 ltr							
Maj-02_2	JUNCTION	0.000	0.016	0	01:10	0	0.00345
5.673							
Maj-03	JUNCTION	0.166	0.166	0	01:10	0.208	0.211
-0.018							
Maj-04	JUNCTION	0.000	0.000	0	01:03	0	4.42e-06
4.418 ltr							
Maj-04_2	JUNCTION	0.000	0.000	0	00:00	0	0
0.000 ltr							
Maj-05	JUNCTION	0.000	0.000	0	00:00	0	0
0.000 ltr							
Maj-05_2	JUNCTION	0.000	0.000	0	01:10	0	4.65e-05
5.382							
Maj-06	JUNCTION	0.001	0.001	0	01:10	0.000868	0.000912
13.849							
Maj-06_2	JUNCTION	0.111	0.133	0	01:10	0.138	0.157
-0.015							
Maj-07	JUNCTION	0.046	0.047	0	01:10	0.0392	0.0393
0.021							
Maj-08	JUNCTION	0.000	0.024	0	01:10	0	0.021
0.753							
Maj-09	JUNCTION	0.042	0.124	0	01:10	0.0532	0.0956
-0.199							
Maj-10	JUNCTION	0.162	0.162	0	01:10	0.209	0.22
0.034							
Maj-11	JUNCTION	0.000	0.068	0	01:10	0	0.0337
-4.549							
Maj-12	JUNCTION	0.183	0.231	0	01:10	0.237	0.272
0.698							
Maj-13	JUNCTION	0.000	0.000	0	00:00	0	0
0.000 ltr							
Maj-14	JUNCTION	0.116	0.136	0	01:10	0.148	0.158
-0.305							
Maj-15	JUNCTION	0.000	0.038	0	01:12	0	0.0123
17.828							
Maj-15_2	JUNCTION	0.000	0.035	0	01:10	0	0.0479
-0.055							
Maj-16	JUNCTION	0.231	0.231	0	01:10	0.295	0.299
-0.277							
Maj-17	JUNCTION	0.000	0.000	0	00:00	0	0
0.000 ltr							

Maj-18_2	JUNCTION	0.000	0.000	0	00:00	0	0
0.000 ltr							
Maj-19	JUNCTION	0.000	0.021	0	01:10	0	0.0254
0.209							
Maj-19_2	JUNCTION	0.056	0.056	0	01:10	0.0733	0.0733
-0.033							
Maj-20	JUNCTION	0.229	0.236	0	01:10	0.301	0.306
-0.908							
Maj-21	JUNCTION	0.040	0.272	0	01:10	0.0504	0.36
0.817							
Maj-23	JUNCTION	0.000	0.018	0	01:10	0	0.0257
-0.227							
Maj-24	JUNCTION	0.126	0.144	0	01:10	0.163	0.189
0.078							
Maj-25	JUNCTION	0.000	0.000	0	00:00	0	0
0.000 ltr							
Maj-26	JUNCTION	0.183	0.183	0	01:10	0.232	0.232
0.062							
Maj-27	JUNCTION	0.000	0.000	0	00:00	0	0
0.000 ltr							
Maj-28	JUNCTION	0.161	0.195	0	01:10	0.201	0.219
0.061							
Maj-29	JUNCTION	0.000	0.000	0	00:00	0	0
0.000 ltr							
Maj-30	JUNCTION	0.130	0.138	0	01:10	0.165	0.17
0.078							
Maj-31	JUNCTION	0.000	0.030	0	01:10	0	0.00652
4.777							
Maj-32	JUNCTION	0.120	0.120	0	01:10	0.155	0.157
-0.242							
Maj-33	JUNCTION	0.104	0.104	0	01:10	0.134	0.134
-0.037							
Maj-34	JUNCTION	0.000	0.007	0	01:11	0	0.000518
133.940							
Maj-34_2	JUNCTION	0.000	0.000	0	00:00	0	0
0.000 ltr							
Maj-35	JUNCTION	0.109	0.109	0	01:10	0.137	0.137
0.054							
Maj-36	JUNCTION	0.000	0.000	0	00:00	0	0
0.000 ltr							
Maj-37	JUNCTION	0.124	0.124	0	01:10	0.155	0.155
0.030							
Maj-38	JUNCTION	0.000	0.002	0	01:11	0	7.01e-05
58.126 ltr							
Maj-39	JUNCTION	0.000	0.000	0	01:12	0	2.85e-06
0.000 ltr							
Maj-40	JUNCTION	0.000	0.000	0	00:00	0	0
0.000 ltr							
Maj-41	JUNCTION	0.220	0.220	0	01:10	0.282	0.283
-0.136							
Maj-42	JUNCTION	0.194	0.194	0	01:10	0.249	0.249
0.041							
Maj-43	JUNCTION	0.000	0.000	0	00:00	0	0
0.000 ltr							
Maj-44	JUNCTION	0.133	0.188	0	01:10	0.167	0.202
0.087							
Maj-45	JUNCTION	0.000	0.042	0	01:10	0	0.00518
20.528							
Maj-46	JUNCTION	0.104	0.125	0	01:10	0.132	0.148
-0.005							

Maj-48_2	JUNCTION	0.000	0.000	0	01:14	0	1.97e-05
6.491 ltr							
Maj-48_3	JUNCTION	0.012	0.012	0	01:10	0.0147	0.0147
-0.154							
Maj-50	JUNCTION	0.129	0.130	0	01:10	0.159	0.161
0.039							
Maj-51	JUNCTION	0.003	0.003	0	01:10	0.00316	0.00316
2.227							
Maj-52	JUNCTION	0.132	0.133	0	01:10	0.169	0.171
-0.027							
Maj-53	JUNCTION	0.000	0.031	0	01:10	0	0.0139
0.755							
Maj-54	JUNCTION	0.087	0.102	0	01:10	0.118	0.135
-0.048							
Maj-55	JUNCTION	0.030	0.030	0	01:10	0.0381	0.0382
-1.255							
Maj-56	JUNCTION	0.000	0.001	0	01:11	0	3.8e-05
19.792 ltr							
Maj-58	JUNCTION	0.091	0.106	0	01:10	0.117	0.134
0.380							
Maj-59	JUNCTION	0.000	0.000	0	00:00	0	0
0.000 ltr							
Maj-60	JUNCTION	0.000	0.000	0	00:00	0	0
0.000 ltr							
Maj-61	JUNCTION	0.000	0.005	0	01:11	0	0.000713
-0.574							
Maj-62	JUNCTION	0.000	0.006	0	01:11	0	0.00106
1.164							
Maj-63	JUNCTION	0.000	0.034	0	01:11	0	0.00948
-0.041							
Maj-64	JUNCTION	0.000	0.001	0	01:11	0	7.6e-05
145.658							
Maj-65	JUNCTION	0.000	0.001	0	01:14	0	4.78e-05
6.799							
Maj-66	JUNCTION	0.000	0.002	0	01:10	0	9.81e-05
4.739							
Maj-67	JUNCTION	0.000	0.006	0	01:11	0	0.00122
-0.771							
Maj-Park	JUNCTION	0.000	0.000	0	00:00	0	0
0.000 ltr							
PH4_CB50-51	JUNCTION	0.020	0.020	0	01:10	0.0271	0.0271
0.099							
PH4_CB52-53	JUNCTION	0.014	0.015	0	01:05	0.0191	0.0254
-0.001							
PH4_CB54-55	JUNCTION	0.030	0.030	0	01:10	0.0404	0.0404
0.107							
PH4_CB56-57	JUNCTION	0.037	0.037	0	01:10	0.049	0.049
0.171							
PH4_CB58-59	JUNCTION	0.058	0.058	0	01:10	0.0778	0.0778
0.158							
PH4_CB60-61	JUNCTION	0.038	0.038	0	01:10	0.0516	0.0516
0.191							
PH4_CB62-63	JUNCTION	0.060	0.060	0	01:10	0.0778	0.0779
0.043							
PH4_CB64-65	JUNCTION	0.060	0.060	0	01:10	0.0804	0.0804
0.190							
PH4_CB66-67	JUNCTION	0.024	0.024	0	01:10	0.032	0.032
0.096							
PH4_CB68-69	JUNCTION	0.046	0.046	0	01:10	0.061	0.061
0.136							

PH4_CB70-71	JUNCTION	0.046	0.046	0	01:10	0.0587	0.0587
0.138							
PH4_CB72-73	JUNCTION	0.047	0.047	0	01:10	0.0616	0.0616
0.175							
PH4_CB74-75	JUNCTION	0.089	0.089	0	01:10	0.116	0.116
-0.091							
PH4_CB78-79	JUNCTION	0.020	0.020	0	01:10	0.0267	0.0267
-0.096							
PH4_CB80-81	JUNCTION	0.036	0.036	0	01:10	0.048	0.048
0.147							
PH4_CB82-83	JUNCTION	0.006	0.006	0	01:10	0.00831	0.00831
-0.996							
PH4_CB84-85	JUNCTION	0.009	0.009	0	01:10	0.0121	0.0121
-0.168							
PH4_CB86-87	JUNCTION	0.009	0.009	0	01:10	0.0109	0.0109
-0.244							
PH4_CB88-89	JUNCTION	0.013	0.022	0	01:10	0.0164	0.0213
-0.091							
PH4_CB90-91	JUNCTION	0.012	0.012	0	01:10	0.0142	0.0142
-0.244							
PH4_CB92-93	JUNCTION	0.008	0.008	0	01:10	0.00854	0.00854
-0.062							
PH4_MH100	JUNCTION	0.000	0.063	0	01:10	0	0.181
0.002							
PH4_MH100_dummy	JUNCTION	0.000	0.063	0	01:10	0	0.181
-0.046							
PH4_MH102	JUNCTION	0.000	0.056	0	01:11	0	0.169
0.035							
PH4_MH104	JUNCTION	0.000	0.035	0	01:11	0	0.091
-0.174							
PH4_MH106	JUNCTION	0.000	0.027	0	01:10	0	0.0671
0.073							
PH4_MH108	JUNCTION	0.000	0.021	0	01:10	0	0.0608
0.149							
PH4_MH110	JUNCTION	0.000	0.017	0	01:05	0	0.0107
-0.282							
PH4_MH202	JUNCTION	0.000	0.063	0	01:10	0	0.185
0.026							
PH4_MH202_dummy	JUNCTION	0.000	0.063	0	01:10	0	0.185
-0.010							
PH4_MH204	JUNCTION	0.000	0.046	0	01:23	0	0.164
0.002							
PH4_MH206	JUNCTION	0.000	0.031	0	01:41	0	0.0911
-0.077							
PH4_MH208	JUNCTION	0.000	0.034	0	01:02	0	0.0912
-0.024							
PH4_MH210	JUNCTION	0.000	0.044	0	01:02	0	0.0921
0.127							
PH4_MH212	JUNCTION	0.000	0.027	0	01:03	0	0.0117
-0.423							
PH4_MH302	JUNCTION	0.000	0.054	0	01:08	0	0.135
0.034							
PH4_MH302_dummy	JUNCTION	0.000	0.054	0	01:08	0	0.135
-0.004							
PH4_MH304	JUNCTION	0.000	0.051	0	01:10	0	0.128
-0.027							
PH4_MH306	JUNCTION	0.000	0.051	0	01:10	0	0.117
-0.111							
PH4_MH308	JUNCTION	0.000	0.040	0	01:10	0	0.0852
0.026							
PH4_MH310	JUNCTION	0.000	0.032	0	01:05	0	0.0757
0.220							
PH4_MH312	JUNCTION	0.000	0.030	0	01:04	0	0.0148
-0.092							
PH4_MH402	JUNCTION	0.000	0.176	0	01:15	0	0.499
0.131							
PH4_MH404	JUNCTION	0.000	0.162	0	01:15	0	0.451
-0.036							
PH4_MH406	JUNCTION	0.000	0.129	0	01:15	0	0.378
0.132							
PH4_MH408	JUNCTION	0.000	0.087	0	01:32	0	0.254
-0.042							
PH4_MH410	JUNCTION	0.000	0.039	0	01:08	0	0.103
0.081							
PH4_MH412	JUNCTION	0.000	0.035	0	01:10	0	0.0951
-0.100							
PH4_MH414	JUNCTION	0.000	0.022	0	01:10	0	0.0548
0.221							
PH4_MH502	JUNCTION	0.000	0.184	0	01:15	0	0.531
0.000							
PH4_MH506	JUNCTION	0.000	0.184	0	01:15	0	0.531
0.001							
PH4_MH508	JUNCTION	0.000	0.176	0	01:15	0	0.498
0.033							
PH4_MH510	JUNCTION	0.000	0.049	0	01:10	0	0.123
0.457							
PH4_MH512	JUNCTION	0.000	0.048	0	01:12	0	0.123
-0.323							
PH4_MH602	JUNCTION	0.000	0.041	0	01:08	0	0.127
-0.024							
PH4_MH604	JUNCTION	0.000	0.024	0	01:10	0	0.0655
-0.036							
PH4_RYCB150	JUNCTION	0.008	0.008	0	01:10	0.00704	0.00704
-0.004							
PH4_RYCB151	JUNCTION	0.009	0.009	0	01:10	0.00638	0.00638
-0.008							
PH4_RYCB153	JUNCTION	0.008	0.008	0	01:10	0.00688	0.00688
-0.003							
PH4_RYCB154	JUNCTION	0.010	0.010	0	01:10	0.00817	0.00817
-0.004							
PH4_RYCB155	JUNCTION	0.007	0.010	0	01:09	0.00466	0.00632
0.351							
PH4_RYCB156	JUNCTION	0.004	0.032	0	01:10	0.00287	0.0464
-0.070							
PH4_RYCB158	JUNCTION	0.007	0.007	0	01:10	0.00596	0.00596
-0.005							
PH4_RYCB20	JUNCTION	0.002	0.010	0	01:06	0.00116	0.00251
64.543							
PH4_RYCB21	JUNCTION	0.008	0.008	0	01:10	0.00679	0.00732
3.275							
PH4_RYCB22	JUNCTION	0.024	0.024	0	01:10	0.0245	0.0245
0.105							
PH4_RYCB23	JUNCTION	0.013	0.013	0	01:10	0.0102	0.0102
-0.005							
PH4_RYCB24	JUNCTION	0.012	0.017	0	01:10	0.00887	0.0108
0.389							
RYCB_1_(RYCB)	JUNCTION	0.032	0.032	0	01:10	0.0329	0.0339
1.052							
RYCB_10_(RYCB)	JUNCTION	0.000	0.077	0	01:10	0	0.128
0.442							

RYCB_11_(RYCB)	JUNCTION	0.068	0.069	0	01:10	0.0919	0.096	0.796
RYCB_12_(RYCB)	JUNCTION	0.090	0.090	0	01:10	0.117	0.126	0.940
RYCB_13_(RYCB)	JUNCTION	0.055	0.055	0	01:10	0.0544	0.0569	1.150
RYCB_14_(RYCB)	JUNCTION	0.074	0.074	0	01:10	0.0831	0.0988	1.175
RYCB_15_(RYCB)	JUNCTION	0.000	0.054	0	01:07	0	0.0625	-0.320
RYCB_18_(RYCB)	JUNCTION	0.012	0.137	0	01:09	0.0133	0.235	0.359
RYCB_2_(RYCB)	JUNCTION	0.081	0.081	0	01:10	0.103	0.107	0.563
RYCB_3_(RYCB)	JUNCTION	0.070	0.075	0	01:09	0.0873	0.0912	1.532
RYCB_4_(RYCB)	JUNCTION	0.058	0.072	0	01:11	0.0603	0.0744	1.235
RYCB_5_(RYCB)	JUNCTION	0.077	0.101	0	01:11	0.0961	0.137	0.802
RYCB_6_(RYCB)	JUNCTION	0.006	0.143	0	01:09	0.00639	0.141	0.291
RYCB_7_(RYCB)	JUNCTION	0.112	0.170	0	01:08	0.142	0.234	0.157
RYCB_8_(RYCB)	JUNCTION	0.102	0.102	0	01:10	0.129	0.138	0.816
RYCB_9_(RYCB)	JUNCTION	0.075	0.092	0	01:09	0.0786	0.0831	1.786
Slope1	JUNCTION	0.127	0.143	0	01:10	0.164	0.192	-0.143
StartNullStruct2	JUNCTION	0.000	0.035	0	01:07	0	0.00272	4.784
StartNullStruct3	JUNCTION	0.000	0.058	0	01:13	0	0.0686	0.004
STM-251_(STM)	JUNCTION	0.000	0.053	0	01:10	0	0.0833	-0.130
Structure_-_(18)_(RYCB)	JUNCTION	0.000	0.137	0	01:09	0	0.234	-0.076
TEE_1_(RYCB)	JUNCTION	0.000	0.032	0	01:07	0	0.00567	-0.175
TEE_10_(RYCB)	JUNCTION	0.000	0.027	0	01:09	0	0.00206	-13.373
TEE_11_(RYCB)	JUNCTION	0.049	0.057	0	01:09	0.0514	0.0533	0.279
TEE_12_(RYCB)	JUNCTION	0.000	0.029	0	01:06	0	0.0067	5.246
TEE_13_(RYCB)	JUNCTION	0.000	0.034	0	01:11	0	0.0121	2.810
TEE_14_(RYCB)	JUNCTION	0.075	0.081	0	01:08	0.0872	0.0939	0.054
TEE_15_(RYCB)	JUNCTION	0.000	0.044	0	01:08	0	0.011	2.004
TEE_16_(RYCB)	JUNCTION	0.000	0.044	0	01:08	0	0.00825	1.222
TEE_17_(RYCB)	JUNCTION	0.000	0.038	0	01:08	0	0.00557	7.713
TEE_18_(RYCB)	JUNCTION	0.000	0.031	0	01:10	0	0.00297	13.475
TEE_19_(RYCB)	JUNCTION	0.000	0.039	0	01:04	0	0.00266	5.517
TEE_2_(RYCB)	JUNCTION	0.000	0.026	0	01:09	0	0.00433	14.145
TEE_20_(RYCB)	JUNCTION	0.000	0.040	0	01:03	0	0.00597	6.355
TEE_21_(RYCB)	JUNCTION	0.000	0.040	0	01:03	0	0.0101	3.197
TEE_22_(RYCB)	JUNCTION	0.000	0.018	0	01:09	0	0.00467	3.828
TEE_23_(RYCB)	JUNCTION	0.078	0.078	0	01:11	0.128	0.129	0.721
TEE_24_(RYCB)	JUNCTION	0.000	0.020	0	01:09	0	0.00249	13.953
TEE_25_(RYCB)	JUNCTION	0.000	0.020	0	01:09	0	0.00556	8.213
TEE_26_(RYCB)	JUNCTION	0.000	0.035	0	01:05	0	0.00393	-1.694
TEE_27_(RYCB)	JUNCTION	0.000	0.035	0	01:05	0	0.00941	2.681
TEE_28_(RYCB)	JUNCTION	0.000	0.015	0	01:10	0	0.00256	10.004
TEE_29_(RYCB)	JUNCTION	0.000	0.038	0	01:08	0	0.00358	10.569
TEE_3_(RYCB)	JUNCTION	0.000	0.021	0	01:07	0	0.00423	2.987
TEE_30_(RYCB)	JUNCTION	0.000	0.038	0	01:08	0	0.0069	6.045
TEE_31_(RYCB)	JUNCTION	0.000	0.038	0	01:08	0	0.0109	4.792
TEE_32_(RYCB)	JUNCTION	0.100	0.100	0	01:10	0.129	0.134	0.230
TEE_33_(RYCB)	JUNCTION	0.000	0.056	0	01:20	0	0.0943	-0.003
TEE_34_(RYCB)	JUNCTION	0.087	0.087	0	01:10	0.105	0.114	0.414
TEE_35_(RYCB)	JUNCTION	0.000	0.044	0	01:10	0	0.0267	1.087
TEE_36_(RYCB)	JUNCTION	0.000	0.032	0	01:04	0	0.00518	2.275
TEE_37_(RYCB)	JUNCTION	0.000	0.061	0	01:05	0	0.0502	1.076
TEE_38_(RYCB)	JUNCTION	0.000	0.057	0	01:06	0	0.0496	-0.073
TEE_39_(RYCB)	JUNCTION	0.037	0.077	0	01:06	0.0377	0.0873	0.421
TEE_4_(RYCB)	JUNCTION	0.000	0.023	0	01:05	0	0.00853	-0.127
TEE_40_(RYCB)	JUNCTION	0.000	0.058	0	01:10	0	0.0631	0.572
TEE_41_(RYCB)	JUNCTION	0.000	0.054	0	01:07	0	0.0627	0.414
TEE_42_(RYCB)	JUNCTION	0.000	0.000	0	00:00	0	0	0.000 ltr
TEE_43_(RYCB)	JUNCTION	0.065	0.065	0	01:10	0.0728	0.0728	0.003
TEE_44_(RYCB)	JUNCTION	0.000	0.074	0	01:09	0	0.0807	-0.185
TEE_5_(RYCB)	JUNCTION	0.080	0.085	0	01:09	0.0829	0.0882	0.152
TEE_6_(RYCB)	JUNCTION	0.000	0.028	0	01:13	0	0.0168	1.124

TEE_7_(RYCB)	JUNCTION	0.032	0.046	0	01:03	0.0333	0.0353 1.210
TEE_8_(RYCB)	JUNCTION	0.000	0.043	0	01:03	0	0.0356 0.105
TEE_9_(RYCB)	JUNCTION	0.000	0.036	0	01:03	0	0.038 0.875
Maj-01	OUTFALL	0.051	0.051	0	01:10	0.0659	0.0659 0.000
Maj-18	OUTFALL	0.000	0.000	0	00:00	0	0 0.000 ltr
Maj-22	OUTFALL	0.000	0.000	0	00:00	0	0 0.000 ltr
Maj-48	OUTFALL	0.000	0.000	0	00:00	0	0 0.000 ltr
Maj-49	OUTFALL	0.000	0.000	0	00:00	0	0 0.000 ltr
Maj-57	OUTFALL	0.000	0.000	0	00:00	0	0 0.000 ltr
OF1	OUTFALL	0.000	0.000	0	00:00	0	0 0.000 ltr
STM-111_(STM)	OUTFALL	0.000	3.938	0	01:16	0	10.4 0.000
B2_Stor	STORAGE	1.609	1.609	0	01:10	2.41	2.41 -0.008

****
Node Surcharge Summary
****

Surcharging occurs when water rises above the top of the highest conduit.

Node	Type	Hours Surcharged	Max. Height Above Crown Meters	Min. Depth Below Rim Meters
02_(CB)	JUNCTION	0.85	1.838	0.632
03_(CB)	JUNCTION	0.81	1.833	0.637
04_(CB)	JUNCTION	0.89	1.950	0.520
05_(CB)	JUNCTION	0.89	1.949	0.521
06_(CB)	JUNCTION	0.40	0.780	0.893
08_(CB)	JUNCTION	0.49	1.723	0.527
09_(CB)	JUNCTION	0.50	1.738	0.512
10_(CB)	JUNCTION	0.95	1.233	0.412
11_(CB)	JUNCTION	1.07	1.310	0.274
116_(STM)	JUNCTION	0.10	0.016	3.907
12_(CB)	JUNCTION	0.62	1.754	0.496
120_(STM)	JUNCTION	0.35	0.215	3.551
122_(STM)	JUNCTION	0.36	0.248	3.603
124_(STM)	JUNCTION	0.35	0.267	3.458
126_(STM)	JUNCTION	0.35	0.342	3.493
128_(STM)	JUNCTION	0.33	0.384	3.417
13_(CB)	JUNCTION	0.62	1.606	0.481
130_(STM)	JUNCTION	0.41	0.543	3.485
132_(STM)	JUNCTION	0.36	0.592	3.433
134_(STM)	JUNCTION	0.22	0.915	3.015
136_(STM)	JUNCTION	0.30	0.380	3.266
138_(STM)	JUNCTION	0.29	0.392	3.301
14_(CB)	JUNCTION	0.61	1.770	0.480
140_(STM)	JUNCTION	0.15	0.248	3.483
142_(STM)	JUNCTION	0.21	0.411	3.083
144_(STM)	JUNCTION	0.16	0.297	3.377
146_(STM)	JUNCTION	0.07	0.673	2.500
148_(STM)	JUNCTION	0.01	0.747	2.413
15_(CB)	JUNCTION	0.61	1.766	0.484
15_RYCB	JUNCTION	0.34	0.529	1.349
150_(STM)	JUNCTION	0.20	0.352	3.567
152_(STM)	JUNCTION	0.09	0.284	3.532
154_(STM)	JUNCTION	0.18	0.472	3.564
156_(STM)	JUNCTION	0.16	1.314	2.222
158_(STM)	JUNCTION	0.32	0.464	3.335
16_(CB)	JUNCTION	0.65	1.746	0.504
160_(STM)	JUNCTION	0.33	0.468	3.345
164_(STM)	JUNCTION	0.23	0.340	2.984
17_(CB)	JUNCTION	0.54	1.736	0.514
18_(CB)	JUNCTION	0.74	1.068	0.337
19_(CB)	JUNCTION	0.52	1.739	0.511
20_(CB)	JUNCTION	0.77	1.765	0.485
21_(CB)	JUNCTION	0.77	1.616	0.481
2142_(STM)	JUNCTION	16.34	0.545	4.546
2143_(STM)	JUNCTION	22.57	0.770	3.500
2144_(STM)	JUNCTION	22.55	0.807	3.183
23_(CB)	JUNCTION	0.35	1.696	0.554
24_(CB)	JUNCTION	0.35	1.696	0.554
27_(CB)	JUNCTION	0.51	1.606	0.429
28_(CB)	JUNCTION	0.51	1.606	0.509
30_(CB)	JUNCTION	0.17	0.335	2.058
31_(CB)	JUNCTION	0.34	0.767	1.033
33_(CB)	JUNCTION	0.71	1.241	0.339
34_(CB)	JUNCTION	0.71	1.659	0.591
35_(CB)	JUNCTION	0.71	1.659	0.591
36_(CB)	JUNCTION	0.59	1.717	0.533
37_(CB)	JUNCTION	0.38	1.702	0.548
40_(CB)	JUNCTION	0.33	1.567	0.587
42_(CB)	JUNCTION	0.71	1.757	0.493
44_(CB)	JUNCTION	0.45	1.739	0.511
45_(CB)	JUNCTION	0.57	1.752	0.498
46_(CB)	JUNCTION	0.46	1.759	0.491
47_(CB)	JUNCTION	0.52	1.615	0.481
48_(CB)	JUNCTION	0.72	1.809	0.441
49_(CB)	JUNCTION	0.72	1.661	0.436
50_(CB)	JUNCTION	0.51	1.596	0.498
51_(CB)	JUNCTION	0.51	1.565	0.495
52_(CB)	JUNCTION	23.51	1.771	3.076
53_(CB)	JUNCTION	0.57	1.761	0.489
54_(CB)	JUNCTION	0.57	1.715	0.487
55_(CB)	JUNCTION	0.41	1.638	0.612
56_(CB)	JUNCTION	0.41	1.638	0.612
57_(CB)	JUNCTION	0.50	1.443	0.647
59_(CB)	JUNCTION	0.12	0.051	2.219
ELB_1_(RYCB)	JUNCTION	0.18	0.933	0.000
ELB_10_(RYCB)	JUNCTION	0.08	0.799	0.000
ELB_11_(RYCB)	JUNCTION	0.47	0.790	0.000
ELB_12_(RYCB)	JUNCTION	0.13	0.903	0.000
ELB_13_(RYCB)	JUNCTION	0.23	0.791	0.000

ELB_14_(RYCB)	JUNCTION	0.08	0.729	0.021
ELB_15_(RYCB)	JUNCTION	0.34	0.739	0.000
ELB_16_(RYCB)	JUNCTION	0.49	0.774	0.000
ELB_17_(RYCB)	JUNCTION	0.05	0.401	0.354
ELB_18_(RYCB)	JUNCTION	0.05	0.751	0.000
ELB_19_(RYCB)	JUNCTION	0.19	0.885	0.000
ELB_2_(RYCB)	JUNCTION	0.31	1.069	0.000
ELB_21_(RYCB)	JUNCTION	0.12	0.998	0.000
ELB_22_(RYCB)	JUNCTION	0.48	0.810	0.000
ELB_23_(RYCB)	JUNCTION	0.14	1.158	0.000
ELB_25_(RYCB)	JUNCTION	0.15	0.869	0.000
ELB_3_(RYCB)	JUNCTION	0.18	0.939	0.000
ELB_4_(RYCB)	JUNCTION	0.20	0.959	0.000
ELB_5_(RYCB)	JUNCTION	0.06	0.706	0.000
ELB_7_(RYCB)	JUNCTION	0.90	0.826	0.000
ELB_8_(RYCB)	JUNCTION	0.03	0.756	0.000
ELB_9_(RYCB)	JUNCTION	0.21	0.978	0.000
PH4_MH100	JUNCTION	0.71	0.795	1.255
PH4_MH100_dummy	JUNCTION	0.05	0.012	2.108
PH4_MH102	JUNCTION	0.66	0.742	1.248
PH4_MH104	JUNCTION	0.63	0.659	1.331
PH4_MH106	JUNCTION	0.57	0.556	1.304
PH4_MH108	JUNCTION	0.47	0.463	1.237
PH4_MH110	JUNCTION	0.29	0.326	0.974
PH4_MH202	JUNCTION	0.84	1.440	0.560
PH4_MH204	JUNCTION	0.73	1.332	0.718
PH4_MH206	JUNCTION	0.70	1.232	0.868
PH4_MH208	JUNCTION	0.67	1.126	0.914
PH4_MH210	JUNCTION	0.63	1.037	0.813
PH4_MH212	JUNCTION	0.58	1.640	0.000
PH4_MH302	JUNCTION	0.68	2.459	1.291
PH4_MH302_dummy	JUNCTION	0.30	0.471	3.254
PH4_MH304	JUNCTION	0.63	2.392	1.348
PH4_MH306	JUNCTION	0.60	2.346	1.314
PH4_MH308	JUNCTION	0.53	2.217	1.313
PH4_MH310	JUNCTION	0.50	2.143	1.387
PH4_MH312	JUNCTION	0.47	2.553	0.507
PH4_MH402	JUNCTION	0.45	0.236	2.894
PH4_MH404	JUNCTION	0.44	0.239	2.766
PH4_MH406	JUNCTION	0.39	0.227	2.708
PH4_MH408	JUNCTION	0.37	0.205	2.650
PH4_MH410	JUNCTION	0.20	0.068	2.467
PH4_MH502	JUNCTION	0.34	0.037	2.853
PH4_MH506	JUNCTION	0.43	0.078	3.022
PH4_MH508	JUNCTION	0.39	0.093	3.267
PH4_MH510	JUNCTION	0.17	0.108	2.577
PH4_MH512	JUNCTION	0.35	0.177	2.618
PH4_MH602	JUNCTION	0.31	0.158	2.517
RYCB_13_(RYCB)	JUNCTION	0.12	0.449	1.245
RYCB_14_(RYCB)	JUNCTION	0.49	0.802	0.554
RYCB_15_(RYCB)	JUNCTION	0.27	0.878	0.945
RYCB_18_(RYCB)	JUNCTION	0.29	1.071	0.022
RYCB_3_(RYCB)	JUNCTION	0.28	1.110	0.490
RYCB_7_(RYCB)	JUNCTION	0.21	0.954	0.830
RYCB_9_(RYCB)	JUNCTION	0.20	0.867	0.000
StartNullStruct2	JUNCTION	0.30	1.123	0.027
StartNullStruct3	JUNCTION	0.05	0.050	3.207
TEE_1_(RYCB)	JUNCTION	0.34	1.108	0.000
TEE_10_(RYCB)	JUNCTION	0.05	0.682	0.068
TEE_11_(RYCB)	JUNCTION	0.11	0.614	0.583
TEE_12_(RYCB)	JUNCTION	0.26	1.170	0.000
TEE_13_(RYCB)	JUNCTION	0.30	1.270	0.000
TEE_15_(RYCB)	JUNCTION	0.20	0.945	0.775
TEE_16_(RYCB)	JUNCTION	0.16	1.051	0.000
TEE_17_(RYCB)	JUNCTION	0.13	0.840	0.020
TEE_18_(RYCB)	JUNCTION	0.11	0.802	0.049
TEE_19_(RYCB)	JUNCTION	0.50	0.796	0.000
TEE_2_(RYCB)	JUNCTION	0.22	1.034	0.000
TEE_20_(RYCB)	JUNCTION	0.54	0.918	0.000
TEE_21_(RYCB)	JUNCTION	0.59	1.039	0.000
TEE_22_(RYCB)	JUNCTION	0.24	0.932	0.000
TEE_23_(RYCB)	JUNCTION	0.29	0.936	0.000
TEE_24_(RYCB)	JUNCTION	0.10	0.751	0.000
TEE_25_(RYCB)	JUNCTION	0.19	0.626	0.358
TEE_26_(RYCB)	JUNCTION	0.51	0.963	0.000
TEE_27_(RYCB)	JUNCTION	0.56	1.123	0.000
TEE_28_(RYCB)	JUNCTION	0.08	0.444	0.311
TEE_29_(RYCB)	JUNCTION	0.21	0.969	0.000
TEE_3_(RYCB)	JUNCTION	0.12	0.752	0.058
TEE_30_(RYCB)	JUNCTION	0.24	1.088	0.000
TEE_31_(RYCB)	JUNCTION	0.27	1.206	0.000
TEE_32_(RYCB)	JUNCTION	0.34	1.346	0.000
TEE_33_(RYCB)	JUNCTION	0.44	1.767	0.076
TEE_34_(RYCB)	JUNCTION	0.40	1.765	0.000
TEE_35_(RYCB)	JUNCTION	0.36	1.608	0.000
TEE_36_(RYCB)	JUNCTION	0.58	1.045	0.000
TEE_37_(RYCB)	JUNCTION	0.46	0.687	0.064
TEE_38_(RYCB)	JUNCTION	0.46	0.744	0.000
TEE_39_(RYCB)	JUNCTION	0.49	0.952	0.000
TEE_4_(RYCB)	JUNCTION	0.19	0.989	0.311
TEE_40_(RYCB)	JUNCTION	0.16	1.058	0.000
TEE_41_(RYCB)	JUNCTION	0.21	0.962	0.142
TEE_44_(RYCB)	JUNCTION	0.05	0.313	1.079
TEE_5_(RYCB)	JUNCTION	0.30	1.127	0.543
TEE_6_(RYCB)	JUNCTION	0.22	1.019	0.000
TEE_7_(RYCB)	JUNCTION	0.92	1.105	0.000
TEE_8_(RYCB)	JUNCTION	0.95	1.231	0.000
TEE_9_(RYCB)	JUNCTION	0.98	1.303	0.000

****
Node Flooding Summary
****

Flooding refers to all water that overflows a node, whether it ponds or not.

Node	Hours Flooded	Maximum Rate CMS	Time of Max Occurrence days hr:min	Total Flood Volume 10^6 ltr	Maximum Ponded Depth Meters
ELB_1_(RYCB)	0.05	0.004	0 01:10	0.000	0.043
ELB_10_(RYCB)	0.01	0.019	0 01:10	0.000	0.038
ELB_11_(RYCB)	0.01	0.027	0 01:04	0.000	0.038

ELB_12_(RYCB)	0.01	0.005	0	01:09	0.000	0.003
ELB_13_(RYCB)	0.06	0.013	0	01:09	0.000	0.040
ELB_15_(RYCB)	0.07	0.002	0	01:12	0.000	0.033
ELB_16_(RYCB)	0.01	0.025	0	01:05	0.000	0.020
ELB_19_(RYCB)	0.08	0.027	0	01:09	0.000	0.103
ELB_2_(RYCB)	0.22	0.014	0	01:07	0.000	0.207
ELB_21_(RYCB)	0.01	0.014	0	01:09	0.000	0.008
ELB_22_(RYCB)	0.07	0.024	0	01:05	0.000	0.058
ELB_23_(RYCB)	0.12	0.008	0	01:09	0.001	0.399
ELB_25_(RYCB)	0.05	0.012	0	01:05	0.001	0.119
ELB_3_(RYCB)	0.10	0.012	0	01:09	0.000	0.165
ELB_4_(RYCB)	0.12	0.008	0	01:10	0.001	0.209
ELB_5_(RYCB)	0.01	0.011	0	01:09	0.000	0.006
ELB_7_(RYCB)	0.08	0.028	0	01:04	0.000	0.067
ELB_8_(RYCB)	0.01	0.008	0	01:09	0.000	0.006
ELB_9_(RYCB)	0.10	0.020	0	01:08	0.001	0.230
PH4_MH212	0.01	0.014	0	01:03	0.000	0.000
RYCB_9_(RYCB)	0.10	0.016	0	01:10	0.001	0.184
TEE_1_(RYCB)	0.23	0.017	0	01:09	0.001	0.219
TEE_12_(RYCB)	0.13	0.016	0	01:11	0.002	0.396
TEE_13_(RYCB)	0.11	0.018	0	01:11	0.001	0.289
TEE_16_(RYCB)	0.01	0.023	0	01:08	0.000	0.000
TEE_19_(RYCB)	0.01	0.009	0	01:05	0.000	0.018
TEE_2_(RYCB)	0.13	0.010	0	01:10	0.001	0.250
TEE_20_(RYCB)	0.16	0.018	0	01:03	0.001	0.150
TEE_21_(RYCB)	0.16	0.005	0	01:08	0.001	0.161
TEE_22_(RYCB)	0.06	0.008	0	01:11	0.000	0.068
TEE_23_(RYCB)	0.10	0.006	0	01:11	0.000	0.118
TEE_26_(RYCB)	0.26	0.025	0	01:05	0.001	0.207
TEE_27_(RYCB)	0.35	0.017	0	01:06	0.001	0.287
TEE_29_(RYCB)	0.08	0.014	0	01:08	0.000	0.085
TEE_30_(RYCB)	0.10	0.012	0	01:10	0.001	0.171
TEE_31_(RYCB)	0.11	0.022	0	01:09	0.001	0.239
TEE_32_(RYCB)	0.09	0.015	0	01:09	0.000	0.157
TEE_34_(RYCB)	0.11	0.013	0	01:09	0.001	0.242
TEE_35_(RYCB)	0.08	0.021	0	01:06	0.000	0.106
TEE_36_(RYCB)	0.08	0.004	0	01:09	0.000	0.081
TEE_38_(RYCB)	0.04	0.002	0	01:10	0.000	0.017
TEE_39_(RYCB)	0.10	0.004	0	01:08	0.000	0.125
TEE_40_(RYCB)	0.08	0.006	0	01:10	0.001	0.129
TEE_6_(RYCB)	0.07	0.007	0	01:13	0.000	0.049
TEE_7_(RYCB)	0.31	0.042	0	01:03	0.001	0.288
TEE_8_(RYCB)	0.32	0.007	0	01:04	0.001	0.266
TEE_9_(RYCB)	0.27	0.004	0	01:07	0.001	0.203

****
Storage Volume Summary
****

Storage Unit	Average Volume 1000 m3	Avg Pcnt Full	Evap Pcnt Loss	Exfil Pcnt Loss	Maximum Volume 1000 m3	Max Pcnt Full	Time of Max Occurrence days hr:min	Maximum Outflow CMS
B2_Stor	0.007	1	0	0	0.342	62	0 01:14	0.855

****
Outfall Loading Summary
****

Outfall Node	Flow Freq Pcnt	Avg Flow CMS	Max Flow CMS	Total Volume 10^6 ltr
Maj-01	15.81	0.007	0.051	0.066
Maj-18	0.00	0.000	0.000	0.000
Maj-22	0.00	0.000	0.000	0.000
Maj-48	0.00	0.000	0.000	0.000
Maj-49	0.00	0.000	0.000	0.000
Maj-57	0.00	0.000	0.000	0.000
OF1	0.00	0.000	0.000	0.000
STM-111_(STM)	99.80	0.187	3.938	10.425
System	14.45	0.194	3.955	10.491

****
Link Flow Summary
****

Link	Type	Maximum |Flow| CMS	Time of Max Occurrence days hr:min	Maximum |Veloc| m/sec	Max/ Full Flow	Max/ Full Depth
1	CHANNEL	0.000	0 00:00	0.00	0.00	0.00
1_(STM)	CONDUIT	0.104	0 01:25	1.10	1.01	1.00
10	CHANNEL	0.000	0 00:00	0.00	0.00	0.28
10_(STM)	CONDUIT	2.936	0 01:15	2.05	0.80	1.00
11	CHANNEL	0.000	0 00:00	0.00	0.00	0.25
11_(STM)	CONDUIT	2.937	0 01:15	2.05	1.11	1.00
12	CHANNEL	0.017	0 01:10	0.06	0.00	0.29
12_(STM)	CONDUIT	3.039	0 01:15	2.35	1.19	0.85
13	CHANNEL	0.014	0 01:11	1.19	0.00	0.06
13_(STM)	CONDUIT	3.448	0 01:15	2.42	1.24	0.98
14	CHANNEL	0.000	0 00:00	0.00	0.00	0.00
14_(STM)	CONDUIT	3.742	0 01:15	1.79	1.00	0.94
15	CHANNEL	0.000	0 00:00	0.00	0.00	0.23
15_(10)_(STM)	CONDUIT	2.468	0 01:16	1.83	0.67	1.00
15_(11)_(STM)	CONDUIT	2.593	0 01:16	1.85	1.05	1.00
15_(12)_(STM)	CONDUIT	0.212	0 01:15	0.96	0.53	1.00
15_(13)_(STM)	CONDUIT	0.232	0 01:22	0.89	0.51	1.00
15_(14)_(STM)	CONDUIT	1.541	0 01:12	1.82	0.98	1.00
15_(15)_(STM)	CONDUIT	1.541	0 01:12	1.78	0.80	1.00
15_(16)_(STM)	CONDUIT	1.638	0 01:12	1.91	1.01	1.00
15_(19)_(STM)	CONDUIT	0.070	0 01:15	1.08	0.68	0.75

15_(20)_(STM)	CONDUIT	0.159	0	01:22	1.04	0.45	0.97
15_(21)_(STM)	CONDUIT	0.233	0	01:23	1.37	0.61	1.00
15_(22)_(STM)	CONDUIT	1.116	0	01:12	1.70	0.64	1.00
15_(3)_(STM)	CONDUIT	0.097	0	01:17	1.08	0.99	0.98
15_(4)_(STM)	CONDUIT	0.228	0	01:12	1.47	1.13	0.95
15_(5)_(STM)	CONDUIT	0.301	0	01:13	1.61	1.15	0.81
15_(9)_(STM)	CONDUIT	2.342	0	01:17	1.82	0.87	1.00
16	CHANNEL	0.000	0	00:00	0.00	0.00	0.23
17	CHANNEL	0.000	0	00:00	0.00	0.00	0.18
18	CHANNEL	0.000	0	01:10	0.02	0.00	0.06
18_1	CHANNEL	0.000	0	00:00	0.00	0.00	0.18
18_2	CHANNEL	0.000	0	00:00	0.00	0.00	0.00
19_1	CHANNEL	0.000	0	00:00	0.00	0.00	0.00
19_2	CHANNEL	0.000	0	00:00	0.00	0.00	0.01
2	CHANNEL	0.000	0	00:00	0.00	0.00	0.20
2_(STM)	CONDUIT	0.108	0	01:26	1.07	0.87	1.00
20	CHANNEL	0.000	0	00:00	0.00	0.00	0.25
21	CHANNEL	0.000	0	00:00	0.00	0.00	0.25
22	CHANNEL	0.000	0	00:00	0.00	0.00	0.14
23	CHANNEL	0.000	0	00:00	0.00	0.00	0.14
24	CHANNEL	0.000	0	00:00	0.00	0.00	0.00
25	CHANNEL	0.000	0	00:00	0.00	0.00	0.00
26	CHANNEL	0.000	0	00:00	0.00	0.00	0.18
27	CHANNEL	0.000	0	00:00	0.00	0.00	0.18
28	CHANNEL	0.000	0	00:00	0.00	0.00	0.22
29	CHANNEL	0.000	0	00:00	0.00	0.00	0.22
3	CHANNEL	0.000	0	00:00	0.00	0.00	0.20
3_(STM)	CONDUIT	0.208	0	01:26	1.41	0.82	1.00
30	CHANNEL	0.000	0	00:00	0.00	0.00	0.23
31	CHANNEL	0.000	0	00:00	0.00	0.00	0.23
32	CHANNEL	0.000	0	00:00	0.00	0.00	0.30
33	CHANNEL	0.000	0	00:00	0.00	0.00	0.30
34	CHANNEL	0.000	0	00:00	0.00	0.00	0.25
35	CHANNEL	0.000	0	01:10	0.02	0.00	0.16
36	CHANNEL	0.000	0	01:10	0.00	0.00	0.00
37	CHANNEL	0.000	0	01:03	0.00	0.00	0.00
38	CHANNEL	0.000	0	01:10	0.32	0.00	0.01
39	CHANNEL	0.000	0	01:10	0.20	0.00	0.02
4	CHANNEL	0.000	0	00:00	0.00	0.00	0.26
4_(STM)	CONDUIT	1.979	0	01:12	1.87	1.02	1.00
40	CHANNEL	0.000	0	01:10	0.00	0.00	0.06
41	CONDUIT	0.000	0	00:00	0.00	0.00	0.09
42	CONDUIT	0.000	0	00:00	0.00	0.00	0.09
43	CONDUIT	0.000	0	00:00	0.00	0.00	0.37
44	CONDUIT	0.000	0	00:00	0.00	0.00	0.37
45	CONDUIT	0.000	0	00:00	0.00	0.00	0.00
46	CONDUIT	0.000	0	00:00	0.00	0.00	0.00
47	CONDUIT	0.000	0	00:00	0.00	0.00	0.44
48	CONDUIT	0.000	0	00:00	0.00	0.00	0.44
49	CONDUIT	0.000	0	00:00	0.00	0.00	0.00
5	CHANNEL	0.000	0	00:00	0.00	0.00	0.26
5_(STM)	CONDUIT	2.272	0	01:11	1.83	0.80	1.00
50	CONDUIT	0.000	0	00:00	0.00	0.00	0.00
51	CONDUIT	0.000	0	00:00	0.00	0.00	0.00
52	CONDUIT	0.000	0	00:00	0.00	0.00	0.00
53	CONDUIT	0.000	0	00:00	0.00	0.00	0.00
54	CONDUIT	0.000	0	00:00	0.00	0.00	0.00
55	CONDUIT	0.000	0	00:00	0.00	0.00	0.00
56	CONDUIT	0.000	0	00:00	0.00	0.00	0.00
57	CONDUIT	0.000	0	00:00	0.00	0.00	0.00
58	CONDUIT	0.000	0	00:00	0.00	0.00	0.00
59	CONDUIT	0.000	0	00:00	0.00	0.00	0.37
6	CHANNEL	0.000	0	00:00	0.00	0.00	0.00
6_(STM)	CONDUIT	0.048	0	01:11	0.99	1.01	1.00
60	CONDUIT	0.000	0	00:00	0.00	0.00	0.37
61	CONDUIT	0.000	0	00:00	0.00	0.00	0.45
62	CONDUIT	0.028	0	01:10	0.49	0.30	0.88
63	CHANNEL	0.000	0	00:00	0.00	0.00	0.25
7	CONDUIT	0.000	0	00:00	0.00	0.00	0.00
7_(1)_(STM)	CONDUIT	0.162	0	01:10	1.13	1.26	1.00
7_(STM)	CONDUIT	0.108	0	01:10	0.99	1.35	1.00
8	CHANNEL	0.000	0	00:00	0.00	0.00	0.00
8_(STM)	CONDUIT	2.881	0	01:15	2.01	1.08	1.00
9	CHANNEL	0.000	0	00:00	0.00	0.00	0.28
9_(STM)	CONDUIT	2.935	0	01:15	2.05	1.07	1.00
C1	CHANNEL	0.015	0	01:10	0.17	0.00	0.24
C1_1	CHANNEL	0.000	0	00:00	0.00	0.00	0.00
C1_2	CHANNEL	0.000	0	00:00	0.00	0.00	0.00
C10	CHANNEL	0.000	0	00:00	0.00	0.00	0.12
C11	CHANNEL	0.000	0	00:00	0.00	0.00	0.15
C12	CHANNEL	0.068	0	01:10	0.47	0.00	0.11
C13	CHANNEL	0.058	0	01:11	0.11	0.00	0.21
C14	CHANNEL	0.000	0	00:00	0.00	0.00	0.16
C15	CHANNEL	0.007	0	01:16	0.02	0.00	0.17
C16	CHANNEL	0.000	0	00:00	0.00	0.00	0.17
C17	CHANNEL	0.038	0	01:12	0.10	0.00	0.19
C18	CONDUIT	0.000	0	00:00	0.00	0.00	0.00
C18_2	CHANNEL	0.000	0	00:00	0.00	0.00	0.00
C18_3	CHANNEL	0.011	0	01:16	0.16	0.00	0.09
C18_4	CHANNEL	0.016	0	01:10	0.18	0.00	0.12
C18_5	CHANNEL	0.035	0	01:10	0.72	0.00	0.06
C18_6	CHANNEL	0.021	0	01:10	0.56	0.00	0.05
C18_7	CHANNEL	0.000	0	00:00	0.00	0.00	0.00
C18_8	CHANNEL	0.000	0	00:00	0.00	0.00	0.00
C18_9	CHANNEL	0.000	0	00:00	0.00	0.00	0.03
C19	CHANNEL	0.018	0	01:10	0.51	0.00	0.05
C2	CHANNEL	0.000	0	00:00	0.00	0.00	0.22
C2_1	CHANNEL	0.000	0	00:00	0.00	0.00	0.04
C2_2	CHANNEL	0.016	0	01:10	0.06	0.00	0.21
C20	CHANNEL	0.007	0	01:10	0.06	0.00	0.09
C21	CHANNEL	0.233	0	01:10	0.85	0.01	0.24
C22	CHANNEL	0.000	0	00:00	0.00	0.00	0.18
C23	CHANNEL	0.018	0	01:10	0.28	0.00	0.15
C24	CHANNEL	0.000	0	00:00	0.00	0.00	0.12
C25	CHANNEL	0.000	0	00:00	0.00	0.00	0.17
C26	CHANNEL	0.000	0	00:00	0.00	0.00	0.17
C27	CONDUIT	0.000	0	00:00	0.00	0.00	0.00
C27_1	CHANNEL	0.000	0	00:00	0.00	0.00	0.00
C27_2	CHANNEL	0.000	0	00:00	0.00	0.00	0.18
C28	CHANNEL	0.000	0	00:00	0.00	0.00	0.18
C29	CHANNEL	0.000	0	00:00	0.00	0.00	0.13
C3_1	CHANNEL	0.000	0	00:00	0.00	0.00	0.00
C3_2	CHANNEL	0.000	0	01:12	0.00	0.00	0.16
C30	CHANNEL	0.007	0	01:11	0.04	0.00	0.13

C31	CONDUIT	0.000	0	00:00	0.00	0.00	0.00
C31_1	CONDUIT	0.005	0	01:11	0.19	0.00	0.19
C31_2	CONDUIT	0.005	0	01:11	0.08	0.00	0.23
C32	CHANNEL	0.000	0	01:12	0.01	0.00	0.15
C33	CHANNEL	0.030	0	01:10	0.10	0.00	0.18
C34	CHANNEL	0.016	0	01:11	0.04	0.00	0.18
C35	CHANNEL	0.000	0	00:00	0.00	0.00	0.16
C36	CHANNEL	0.000	0	00:00	0.00	0.00	0.14
C37	CHANNEL	0.000	0	00:00	0.00	0.00	0.14
C38	CHANNEL	0.000	0	00:00	0.00	0.00	0.14
C39	CHANNEL	0.000	0	00:00	0.00	0.00	0.14
C4	CONDUIT	0.000	0	00:00	0.00	0.00	0.00
C4_1	CHANNEL	0.000	0	00:00	0.00	0.00	0.00
C4_2	CHANNEL	0.000	0	00:00	0.00	0.00	0.00
C4_3	CONDUIT	0.006	0	01:11	0.07	0.00	0.33
C4_4	CONDUIT	0.005	0	01:12	0.10	0.00	0.22
C40	CHANNEL	0.000	0	00:00	0.00	0.00	0.23
C41	CHANNEL	0.004	0	01:12	0.01	0.00	0.24
C42	CHANNEL	0.042	0	01:10	0.10	0.00	0.19
C43	CHANNEL	0.000	0	00:00	0.00	0.00	0.17
C44	CHANNEL	0.000	0	00:00	0.00	0.00	0.00
C45	CHANNEL	0.000	0	01:12	0.00	0.00	0.00
C46	CHANNEL	0.000	0	00:00	0.00	0.00	0.16
C47	CHANNEL	0.002	0	01:11	0.01	0.00	0.17
C48	CHANNEL	0.004	0	01:12	0.04	0.00	0.15
C49	CHANNEL	0.009	0	01:12	0.03	0.00	0.16
C5	CONDUIT	0.000	0	00:00	0.00	0.00	0.00
C5_1	CHANNEL	0.000	0	00:00	0.00	0.00	0.00
C5_2	CHANNEL	0.000	0	01:15	0.02	0.00	0.01
C50	CONDUIT	0.102	0	01:10	0.76	0.04	0.37
C50_1	CHANNEL	0.000	0	00:00	0.00	0.00	0.00
C50_3	CHANNEL	0.000	0	01:26	0.01	0.00	0.02
C50_4	CHANNEL	0.007	0	01:10	0.44	0.00	0.04
C51	CHANNEL	0.025	0	01:10	0.09	0.00	0.15
C52	CHANNEL	0.001	0	01:11	0.02	0.00	0.14
C53	CHANNEL	0.001	0	01:11	0.04	0.00	0.14
C54	CHANNEL	0.000	0	00:00	0.00	0.00	0.13
C55	CHANNEL	0.015	0	01:12	0.25	0.00	0.08
C56	CONDUIT	0.001	0	01:11	0.02	0.00	0.19
C57	CHANNEL	0.008	0	01:10	0.12	0.00	0.08
C58	CONDUIT	0.000	0	00:00	0.00	0.00	0.00
C58_1	CONDUIT	0.034	0	01:11	0.27	0.02	0.34
C58_2	CONDUIT	0.034	0	01:11	0.59	0.02	0.23
C59_1	CONDUIT	0.001	0	01:14	0.15	0.00	0.07
C59_2	CONDUIT	0.000	0	01:14	0.13	0.00	0.03
C6	CONDUIT	0.000	0	00:00	0.00	0.00	0.03
C6_1	CHANNEL	0.021	0	01:10	0.20	0.00	0.13
C6_2	CHANNEL	0.001	0	01:11	0.03	0.00	0.11
C60	CONDUIT	0.000	0	00:00	0.00	0.00	0.01
C61_1	CONDUIT	0.002	0	01:10	0.19	0.00	0.19
C61_2	CONDUIT	0.001	0	01:11	0.16	0.00	0.05
C62	CONDUIT	0.000	0	00:00	0.00	0.00	0.13
C63_1	CONDUIT	0.006	0	01:11	0.08	0.00	0.27
C63_2	CONDUIT	0.006	0	01:11	0.09	0.00	0.25
C64	CONDUIT	0.000	0	00:00	0.00	0.00	0.00
C65_1	CONDUIT	0.000	0	00:00	0.00	0.00	0.00
C65_2	CONDUIT	0.000	0	00:00	0.00	0.00	0.14
C66_1	CONDUIT	0.000	0	01:13	0.05	0.00	0.01
C66_2	CONDUIT	0.001	0	01:11	0.03	0.00	0.19
C67	CONDUIT	0.001	0	01:10	0.10	0.00	0.12
C68	CONDUIT	0.001	0	01:10	0.19	0.00	0.09
C69	CONDUIT	0.016	0	01:31	0.49	0.01	0.24
C7	CHANNEL	0.024	0	01:10	0.48	0.00	0.07
C8	CHANNEL	0.023	0	01:10	0.37	0.00	0.09
C9	CHANNEL	0.060	0	01:10	0.14	0.00	0.18
PH4_100-168	CONDUIT	0.063	0	01:10	1.01	1.03	0.83
PH4_102-100	CONDUIT	0.056	0	01:11	0.79	0.99	1.00
PH4_104-102	CONDUIT	0.035	0	01:11	0.63	0.51	1.00
PH4_106-104	CONDUIT	0.027	0	01:10	0.71	0.46	1.00
PH4_108-106	CONDUIT	0.022	0	01:39	0.83	0.31	1.00
PH4_110-108	CONDUIT	0.011	0	01:05	0.38	0.19	1.00
PH4_202-166	CONDUIT	0.063	0	01:10	1.06	0.79	0.53
PH4_204-202	CONDUIT	0.046	0	01:23	0.65	0.82	1.00
PH4_206-204	CONDUIT	0.031	0	01:41	0.71	0.46	1.00
PH4_208-206	CONDUIT	0.031	0	01:41	0.70	0.55	1.00
PH4_210-208	CONDUIT	0.031	0	01:41	0.89	0.46	1.00
PH4_212-210	CONDUIT	0.020	0	01:03	0.38	0.35	1.00
PH4_302-162	CONDUIT	0.054	0	01:08	0.83	0.54	1.00
PH4_304-302	CONDUIT	0.048	0	01:12	0.67	0.86	1.00
PH4_306-304	CONDUIT	0.051	0	01:10	0.73	0.90	1.00
PH4_308-306	CONDUIT	0.040	0	01:10	0.67	0.68	1.00
PH4_310-308	CONDUIT	0.033	0	01:04	0.87	0.58	1.00
PH4_312-310	CONDUIT	0.020	0	01:04	0.52	0.34	1.00
PH4_402-508	CONDUIT	0.176	0	01:15	1.10	1.39	1.00
PH4_404-402	CONDUIT	0.162	0	01:15	1.02	0.77	1.00
PH4_406-404	CONDUIT	0.129	0	01:15	1.17	1.64	1.00
PH4_410-408	CONDUIT	0.038	0	01:32	0.74	0.37	1.00
PH4_412-410	CONDUIT	0.035	0	01:25	0.90	0.29	1.00
PH4_414-412	CONDUIT	0.022	0	01:10	0.75	0.21	0.72
PH4_502-162	CONDUIT	0.184	0	01:15	1.30	1.07	0.87
PH4_504-502	CONDUIT	0.184	0	01:15	1.16	1.54	1.00
PH4_506-504	CONDUIT	0.176	0	01:15	1.10	1.38	1.00
PH4_510-512	CONDUIT	0.048	0	01:12	0.90	0.47	1.00
PH4_512-406	CONDUIT	0.048	0	01:12	0.79	0.44	1.00
PH4_602-408	CONDUIT	0.047	0	01:33	0.78	0.46	1.00
PH4_604-602	CONDUIT	0.023	0	01:08	0.54	0.23	0.98
PH4_ICD155	CONDUIT	0.007	0	01:21	0.22	0.21	1.00
PH4_STM-71_(STM)	CONDUIT	0.093	0	01:33	0.94	0.91	1.00
Pipe_-_(1)_(RYCB)_1	CONDUIT	0.063	0	01:10	1.41	1.05	0.85
Pipe_-_(10)_(RYCB)	CONDUIT	0.089	0	01:13	1.82	2.13	1.00
Pipe_-_(100)_(RYCB)	CONDUIT	0.030	0	01:16	0.60	0.70	1.00
Pipe_-_(101)_(RYCB)	CONDUIT	0.037	0	01:11	0.76	0.89	1.00
Pipe_-_(103)_(1)_(RYCB)	CONDUIT	0.056	0	01:20	1.14	1.33	1.00
Pipe_-_(103)_(RYCB)	CONDUIT	0.056	0	01:20	1.14	1.33	1.00
Pipe_-_(109)_(RYCB)	CONDUIT	0.029	0	01:09	0.61	0.68	1.00
Pipe_-_(11)_(RYCB)	CONDUIT	0.137	0	01:09	1.94	2.01	1.00
Pipe_-_(110)_(RYCB)	CONDUIT	0.018	0	01:09	0.45	0.44	1.00
Pipe_-_(111)_(RYCB)	CONDUIT	0.018	0	01:09	0.42	0.44	1.00
Pipe_-_(114)_(RYCB)	CONDUIT	0.027	0	01:10	0.66	0.65	1.00
Pipe_-_(117)_(RYCB)	CONDUIT	0.018	0	01:09	0.49	0.42	1.00
Pipe_-_(118)_(RYCB)	CONDUIT	0.020	0	01:09	0.44	0.47	1.00
Pipe_-_(119)_(RYCB)	CONDUIT	0.018	0	01:09	0.40	0.43	1.00
Pipe_-_(120)_(RYCB)	CONDUIT	0.012	0	01:10	0.38	0.30	1.00
Pipe_-_(121)_(RYCB)	CONDUIT	0.014	0	01:09	0.30	0.32	1.00

Pipe_-_(122)_(RYCB)	CONDUIT	0.014	0	01:10	0.31	0.34	1.00
Pipe_-_(123)_(RYCB)	CONDUIT	0.029	0	01:05	0.69	0.48	1.00
Pipe_-_(124)_(RYCB)	CONDUIT	0.035	0	01:05	0.73	0.83	1.00
Pipe_-_(125)_(RYCB)	CONDUIT	0.035	0	01:05	0.71	0.83	1.00
Pipe_-_(126)_(RYCB)	CONDUIT	0.058	0	01:10	1.18	1.38	1.00
Pipe_-_(127)_(RYCB)	CONDUIT	0.054	0	01:07	1.11	1.29	1.00
Pipe_-_(128)_(RYCB)	CONDUIT	0.054	0	01:07	1.11	1.29	1.00
Pipe_-_(129)_(RYCB)	CONDUIT	0.027	0	01:05	0.57	0.64	1.00
Pipe_-_(130)_(RYCB)	CONDUIT	0.032	0	01:04	0.69	0.76	1.00
Pipe_-_(131)_(RYCB)	CONDUIT	0.061	0	01:05	1.28	1.44	1.00
Pipe_-_(132)_(RYCB)	CONDUIT	0.057	0	01:06	1.24	1.36	1.00
Pipe_-_(133)_(RYCB)	CONDUIT	0.048	0	01:06	0.98	1.15	1.00
Pipe_-_(134)_(RYCB)	CONDUIT	0.027	0	01:09	0.55	0.62	1.00
Pipe_-_(137)_(RYCB)	CONDUIT	0.032	0	01:04	0.68	0.77	1.00
Pipe_-_(138)_(RYCB)	CONDUIT	0.031	0	01:03	0.69	0.75	1.00
Pipe_-_(139)_(RYCB)	CONDUIT	0.024	0	01:09	0.56	0.59	1.00
Pipe_-_(14)_(RYCB)	CONDUIT	0.044	0	01:08	0.90	1.04	1.00
Pipe_-_(140)_(RYCB)	CONDUIT	0.026	0	01:09	0.53	0.62	1.00
Pipe_-_(141)_(RYCB)	CONDUIT	0.033	0	01:04	0.79	0.61	1.00
Pipe_-_(142)_(RYCB)	CONDUIT	0.039	0	01:04	0.82	0.92	1.00
Pipe_-_(143)_(RYCB)	CONDUIT	0.040	0	01:03	0.83	0.96	1.00
Pipe_-_(144)_(RYCB)	CONDUIT	0.040	0	01:03	0.82	0.96	1.00
Pipe_-_(145)_(RYCB)	CONDUIT	0.037	0	01:09	0.83	0.88	1.00
Pipe_-_(146)_(RYCB)	CONDUIT	0.038	0	01:08	0.81	0.89	1.00
Pipe_-_(147)_(RYCB)	CONDUIT	0.038	0	01:08	0.77	0.89	1.00
Pipe_-_(148)_(RYCB)	CONDUIT	0.038	0	01:08	0.77	0.89	1.00
Pipe_-_(149)_(RYCB)	CONDUIT	0.044	0	01:10	0.90	1.06	1.00
Pipe_-_(15)_(RYCB)	CONDUIT	0.150	0	01:11	2.12	2.19	1.00
Pipe_-_(150)_(RYCB)	CONDUIT	0.031	0	01:10	0.73	0.74	1.00
Pipe_-_(151)_(RYCB)	CONDUIT	0.038	0	01:08	0.87	0.89	1.00
Pipe_-_(152)_(RYCB)	CONDUIT	0.044	0	01:08	0.93	1.05	1.00
Pipe_-_(153)_(RYCB)	CONDUIT	0.021	0	01:09	0.53	0.41	1.00
Pipe_-_(154)_(RYCB)	CONDUIT	0.023	0	01:08	0.51	0.55	1.00
Pipe_-_(155)_(RYCB)	CONDUIT	0.029	0	01:06	0.64	0.68	1.00
Pipe_-_(156)_(1)_(RYCB)	CONDUIT	0.068	0	01:08	1.39	1.63	1.00
Pipe_-_(156)_(RYCB)	CONDUIT	0.034	0	01:11	0.69	0.81	1.00
Pipe_-_(157)_(RYCB)	CONDUIT	0.074	0	01:09	1.52	1.77	1.00
Pipe_-_(159)_(RYCB)	CONDUIT	0.000	0	00:00	0.00	0.00	0.00
Pipe_-_(16)_(RYCB)	CONDUIT	0.085	0	01:09	1.74	2.06	1.00
Pipe_-_(160)_(RYCB)	CONDUIT	0.000	0	00:00	0.00	0.00	0.33
Pipe_-_(161)_(RYCB)	CONDUIT	0.009	0	01:05	0.27	0.21	1.00
Pipe_-_(162)_(RYCB)	CONDUIT	0.011	0	01:07	0.30	0.26	1.00
Pipe_-_(164)_(RYCB)	CONDUIT	0.077	0	01:10	1.57	1.84	1.00
Pipe_-_(165)_(RYCB)	CONDUIT	0.020	0	01:09	0.40	0.47	1.00
Pipe_-_(17)_(RYCB)	CONDUIT	0.057	0	01:09	1.17	1.29	1.00
Pipe_-_(19)_(RYCB)	CONDUIT	0.073	0	01:09	1.48	1.73	1.00
Pipe_-_(2)_(RYCB)	CONDUIT	0.071	0	01:11	1.50	1.20	0.93
Pipe_-_(22)_(RYCB)	CONDUIT	0.049	0	01:11	1.01	1.17	1.00
Pipe_-_(23)_(RYCB)	CONDUIT	0.075	0	01:11	1.53	1.79	1.00
Pipe_-_(24)_(RYCB)	CONDUIT	0.077	0	01:06	1.56	1.82	1.00
Pipe_-_(25)_(RYCB)	CONDUIT	0.068	0	01:11	1.39	1.63	1.00
Pipe_-_(27)_(RYCB)	CONDUIT	0.075	0	01:09	1.53	1.79	1.00
Pipe_-_(73)_(RYCB)	CONDUIT	0.092	0	01:11	1.87	2.19	1.00
Pipe_-_(74)_(RYCB)	CONDUIT	0.054	0	01:07	1.28	1.29	1.00
Pipe_-_(77)_(RYCB)	CONDUIT	0.051	0	01:10	1.04	1.22	1.00
Pipe_-_(87)_(RYCB)	CONDUIT	0.032	0	01:07	0.71	0.76	1.00
Pipe_-_(88)_(RYCB)	CONDUIT	0.032	0	01:07	0.65	0.76	1.00
Pipe_-_(89)_(RYCB)	CONDUIT	0.013	0	01:08	0.34	0.32	1.00
Pipe_-_(9)_(RYCB)	CONDUIT	0.094	0	01:10	1.92	2.23	1.00
Pipe_-_(90)_(RYCB)	CONDUIT	0.026	0	01:07	0.87	0.61	1.00
Pipe_-_(93)_(RYCB)	CONDUIT	0.016	0	01:08	0.42	0.38	1.00
Pipe_-_(94)_(RYCB)	CONDUIT	0.021	0	01:07	0.50	0.50	1.00
Pipe_-_(95)_(RYCB)	CONDUIT	0.023	0	01:05	0.51	0.55	1.00
Pipe_-_(96)_(RYCB)	CONDUIT	0.050	0	01:03	1.14	0.79	1.00
Pipe_-_(98)_(RYCB)	CONDUIT	0.036	0	01:03	0.73	0.85	1.00
Pipe_-_(99)_(RYCB)	CONDUIT	0.028	0	01:13	0.66	0.67	1.00
STM-23_(STM)	CONDUIT	0.112	0	01:16	1.02	0.78	0.65
STM-24_(STM)	CONDUIT	0.056	0	01:14	0.52	0.39	0.69
STM-27_(STM)	CONDUIT	0.017	0	01:11	0.41	0.36	1.00
STM-28_(STM)	CONDUIT	0.056	0	01:13	1.22	1.46	0.89
STM-34_(1)_(1)_(STM)	CONDUIT	3.862	0	01:16	2.23	1.20	0.86
STM-34_(1)_(STM)	CONDUIT	3.795	0	01:15	1.89	1.31	0.89
STM-34_(STM)	CONDUIT	3.742	0	01:15	1.84	1.43	0.91
STM-35_(STM)	CONDUIT	3.851	0	01:16	2.01	1.22	1.00
STM-36_(STM)	CONDUIT	3.945	0	01:16	1.96	1.05	1.00
STM-37_(STM)	CONDUIT	3.942	0	01:16	1.72	1.09	1.00
STM-38_(STM)	CONDUIT	3.938	0	01:16	1.74	1.09	1.00
STM-81_(STM)	CONDUIT	0.068	0	01:12	1.39	1.72	1.00
STM-82_(STM)	CONDUIT	0.058	0	01:14	1.26	1.38	0.89
STM-83_(STM)	CONDUIT	0.051	0	01:11	1.19	0.86	1.00
CB-02	ORIFICE	0.026	0	01:12			1.00
CB-03	ORIFICE	0.031	0	01:12			1.00
CB-04	ORIFICE	0.027	0	01:11			1.00
CB-05	ORIFICE	0.027	0	01:11			1.00
CB-06	ORIFICE	0.032	0	01:10			1.00
CB-08	ORIFICE	0.032	0	01:15			1.00
CB-09	ORIFICE	0.027	0	01:14			1.00
CB-10	ORIFICE	0.031	0	01:21			1.00
CB-11	ORIFICE	0.043	0	01:13			1.00
CB-12	ORIFICE	0.050	0	01:11			1.00
CB-13	ORIFICE	0.048	0	01:11			1.00
CB-14	ORIFICE	0.027	0	01:11			1.00
CB-15	ORIFICE	0.027	0	01:11			1.00
CB-16	ORIFICE	0.021	0	01:11			1.00
CB-17	ORIFICE	0.027	0	01:11			1.00
CB-18	ORIFICE	0.056	0	01:12			1.00
CB-19	ORIFICE	0.071	0	01:15			1.00
CB-20	ORIFICE	0.036	0	01:13			1.00
CB-21	ORIFICE	0.035	0	01:13			1.00
CB-23	ORIFICE	0.049	0	01:10			1.00
CB-24	ORIFICE	0.049	0	01:10			1.00
CB-25	ORIFICE	0.009	0	01:10			0.27
CB-26	ORIFICE	0.004	0	01:10			0.17
CB-27	ORIFICE	0.068	0	01:13			1.00
CB-28	ORIFICE	0.068	0	01:13			1.00
CB-30	ORIFICE	0.087	0	01:10			1.00
CB-31	ORIFICE	0.109	0	01:10			1.00
CB-32	ORIFICE	0.040	0	01:13			1.00
CB-33	ORIFICE	0.059	0	01:13			1.00
CB-34	ORIFICE	0.049	0	01:13			1.00
CB-35	ORIFICE	0.049	0	01:13			1.00
CB-36	ORIFICE	0.036	0	01:10			1.00
CB-37	ORIFICE	0.049	0	01:10			1.00
CB-40	ORIFICE	0.047	0	01:10			1.00

CB-41	ORIFICE	0.049	0	01:10	1.00
CB-42	ORIFICE	0.032	0	01:12	1.00
CB-43	ORIFICE	0.036	0	01:13	1.00
CB-44	ORIFICE	0.032	0	01:11	1.00
CB-45	ORIFICE	0.021	0	01:11	1.00
CB-46	ORIFICE	0.032	0	01:11	1.00
CB-47	ORIFICE	0.026	0	01:11	1.00
CB-48	ORIFICE	0.028	0	01:14	1.00
CB-49	ORIFICE	0.027	0	01:14	1.00
CB-50	ORIFICE	0.048	0	01:11	1.00
CB-51	ORIFICE	0.047	0	01:12	1.00
CB-52	ORIFICE	0.049	0	01:10	1.00
CB-53	ORIFICE	0.050	0	01:15	1.00
CB-54	ORIFICE	0.049	0	01:15	1.00
CB-55	ORIFICE	0.046	0	01:10	1.00
CB-56	ORIFICE	0.046	0	01:10	1.00
CB-57	ORIFICE	0.050	0	01:12	1.00
OR-02	ORIFICE	0.027	0	01:12	1.00
OR-03	ORIFICE	0.031	0	01:12	1.00
OR-04	ORIFICE	0.027	0	01:11	1.00
OR-05	ORIFICE	0.027	0	01:11	1.00
OR-06	ORIFICE	0.006	0	01:10	0.21
OR-08	ORIFICE	0.032	0	01:02	
OR-09	ORIFICE	0.028	0	01:01	
OR1	ORIFICE	0.006	0	01:09	1.00
OR-10	ORIFICE	0.031	0	01:22	
OR-11	ORIFICE	0.060	0	01:03	
OR-12	ORIFICE	0.050	0	01:01	
OR-13	ORIFICE	0.048	0	01:11	
OR-14	ORIFICE	0.028	0	01:01	
OR-15	ORIFICE	0.028	0	01:01	
OR-16	ORIFICE	0.023	0	01:01	
OR-17	ORIFICE	0.028	0	01:01	
OR-18	ORIFICE	0.062	0	01:04	
OR-19	ORIFICE	0.071	0	01:16	
OR2	ORIFICE	0.006	0	01:09	0.21
OR-20	ORIFICE	0.036	0	01:01	
OR-21	ORIFICE	0.035	0	01:01	
OR-23	ORIFICE	0.049	0	01:10	
OR-24	ORIFICE	0.049	0	01:10	
OR-25	ORIFICE	0.009	0	01:10	
OR-26	ORIFICE	0.004	0	01:10	0.18
OR-27	ORIFICE	0.068	0	01:13	
OR-28	ORIFICE	0.068	0	01:13	
OR-30	ORIFICE	0.087	0	01:10	
OR-31	ORIFICE	0.043	0	01:10	0.81
OR-32	ORIFICE	0.069	0	01:31	
OR-33	ORIFICE	0.050	0	01:05	
OR-34	ORIFICE	0.049	0	01:13	
OR-35	ORIFICE	0.049	0	01:13	
OR-36	ORIFICE	0.037	0	01:01	
OR-37	ORIFICE	0.050	0	01:02	
OR-40	ORIFICE	0.047	0	01:10	
OR-41	ORIFICE	0.055	0	01:05	
OR-42	ORIFICE	0.034	0	01:01	
OR-43	ORIFICE	0.058	0	01:02	
OR-44	ORIFICE	0.032	0	01:02	
OR-45	ORIFICE	0.023	0	01:01	
OR-46	ORIFICE	0.033	0	01:01	
OR-47	ORIFICE	0.027	0	01:01	
OR-48	ORIFICE	0.029	0	01:01	
OR-49	ORIFICE	0.028	0	01:01	
OR-50	ORIFICE	0.048	0	01:12	
OR-51	ORIFICE	0.047	0	01:11	
OR-52	ORIFICE	0.049	0	01:10	
OR-53	ORIFICE	0.050	0	01:15	
OR-54	ORIFICE	0.049	0	01:13	
OR-55	ORIFICE	0.046	0	01:10	
OR-56	ORIFICE	0.046	0	01:10	
OR-57	ORIFICE	0.050	0	01:12	
PH4_ICD150	ORIFICE	0.008	0	01:10	1.00
PH4_ICD151	ORIFICE	0.009	0	01:10	1.00
PH4_ICD153	ORIFICE	0.007	0	01:10	1.00
PH4_ICD154	ORIFICE	0.009	0	01:10	1.00
PH4_ICD156	ORIFICE	0.021	0	01:20	1.00
PH4_ICD158	ORIFICE	0.007	0	01:10	1.00
PH4_ICD20	ORIFICE	0.008	0	01:06	1.00
PH4_ICD21	ORIFICE	0.007	0	01:12	1.00
PH4_ICD22	ORIFICE	0.011	0	01:23	1.00
PH4_ICD23	ORIFICE	0.012	0	01:11	1.00
PH4_ICD24	ORIFICE	0.014	0	01:31	1.00
PH4_ICD50	ORIFICE	0.006	0	01:10	1.00
PH4_ICD51	ORIFICE	0.006	0	01:10	1.00
PH4_ICD52	ORIFICE	0.005	0	01:11	1.00
PH4_ICD53	ORIFICE	0.005	0	01:11	1.00
PH4_ICD54	ORIFICE	0.007	0	01:10	1.00
PH4_ICD55	ORIFICE	0.006	0	01:10	1.00
PH4_ICD56	ORIFICE	0.009	0	01:11	1.00
PH4_ICD57	ORIFICE	0.006	0	01:11	1.00
PH4_ICD58	ORIFICE	0.012	0	01:03	1.00
PH4_ICD59	ORIFICE	0.012	0	01:03	1.00
PH4_ICD60	ORIFICE	0.007	0	01:03	1.00
PH4_ICD61	ORIFICE	0.009	0	01:03	1.00
PH4_ICD62	ORIFICE	0.012	0	01:02	1.00
PH4_ICD63	ORIFICE	0.012	0	01:02	1.00
PH4_ICD64	ORIFICE	0.012	0	01:02	1.00
PH4_ICD65	ORIFICE	0.012	0	01:02	1.00
PH4_ICD66	ORIFICE	0.007	0	01:05	1.00
PH4_ICD67	ORIFICE	0.006	0	01:05	1.00
PH4_ICD68	ORIFICE	0.011	0	01:25	1.00
PH4_ICD69	ORIFICE	0.011	0	01:25	1.00
PH4_ICD70	ORIFICE	0.009	0	01:11	1.00
PH4_ICD71	ORIFICE	0.009	0	01:11	1.00
PH4_ICD72	ORIFICE	0.009	0	01:11	1.00
PH4_ICD73	ORIFICE	0.009	0	01:11	1.00
PH4_ICD74	ORIFICE	0.021	0	01:10	1.00
PH4_ICD75	ORIFICE	0.021	0	01:10	1.00
PH4_ICD80	ORIFICE	0.008	0	01:11	1.00
PH4_ICD81	ORIFICE	0.006	0	01:11	1.00
PH4_ST1	ORIFICE	0.063	0	01:10	1.00
PH4_ST2	ORIFICE	0.063	0	01:10	1.00
PH4_ST3	ORIFICE	0.054	0	01:08	1.00
RYCB-01	ORIFICE	0.027	0	01:12	1.00
RYCB-02	ORIFICE	0.047	0	01:11	1.00

RYCB-03	ORIFICE	0.056	0	01:13	1.00
RYCB-04	ORIFICE	0.058	0	01:13	1.00
RYCB-06	ORIFICE	0.128	0	01:10	1.00
RYCB-07	ORIFICE	0.150	0	01:11	1.00
RYCB-10	ORIFICE	0.071	0	01:14	1.00
RYCB-18	ORIFICE	0.134	0	01:12	1.00
RYCB-22	ORIFICE	0.055	0	01:12	1.00
RYCB-29	ORIFICE	0.053	0	01:10	1.00
RYCB-38	ORIFICE	0.044	0	01:11	1.00
RYCB-39	ORIFICE	0.053	0	01:12	1.00
B2-Out	DUMMY	0.855	0	01:14	
B4-Out	DUMMY	0.188	0	01:10	
PH4_ICD78	DUMMY	0.010	0	01:10	
PH4_ICD79	DUMMY	0.010	0	01:10	
PH4_ICD82	DUMMY	0.003	0	01:10	
PH4_ICD83	DUMMY	0.003	0	01:10	
PH4_ICD84	DUMMY	0.005	0	01:10	
PH4_ICD85	DUMMY	0.005	0	01:10	
PH4_ICD86	DUMMY	0.004	0	01:10	
PH4_ICD87	DUMMY	0.004	0	01:10	
PH4_ICD88	DUMMY	0.011	0	01:10	
PH4_ICD89	DUMMY	0.011	0	01:10	
PH4_ICD90	DUMMY	0.006	0	01:10	
PH4_ICD91	DUMMY	0.006	0	01:10	
PH4_ICD92	DUMMY	0.004	0	01:10	
PH4_ICD93	DUMMY	0.004	0	01:10	

****
Flow Classification Summary
****

Conduit	Adjusted /Actual Length	Fraction of Time in Flow Class: Dry	Up Dry	Down Dry	Sub Crit	Sup Crit	Up Crit	Down Crit	Norm Ltd	Inlet Ctrl
1	1.00	0.85	0.15	0.00	0.00	0.00	0.00	0.00	0.00	0.00
1_(STM)	1.00	0.02	0.00	0.00	0.05	0.00	0.00	0.93	0.00	0.00
10	1.00	0.95	0.05	0.00	0.00	0.00	0.00	0.00	0.00	0.00
10_(STM)	1.00	0.02	0.00	0.00	0.42	0.00	0.00	0.56	0.00	0.00
11	1.00	0.95	0.05	0.00	0.00	0.00	0.00	0.00	0.00	0.00
11_(STM)	1.00	0.02	0.00	0.00	0.15	0.00	0.00	0.83	0.00	0.00
12	1.00	0.04	0.01	0.00	0.04	0.00	0.00	0.91	0.01	0.00
12_(STM)	1.00	0.02	0.00	0.00	0.00	0.00	0.00	0.98	0.00	0.00
13	1.00	0.01	0.04	0.00	0.88	0.07	0.00	0.00	0.00	0.00
13_(STM)	1.00	0.02	0.00	0.00	0.95	0.00	0.00	0.03	0.03	0.00
14	1.00	0.85	0.15	0.00	0.00	0.00	0.00	0.00	0.00	0.00
14_(STM)	1.00	0.02	0.00	0.00	0.97	0.00	0.00	0.01	0.00	0.00
15	1.00	0.96	0.04	0.00	0.00	0.00	0.00	0.00	0.00	0.00
15_(10)_(STM)	1.00	0.02	0.00	0.00	0.11	0.02	0.00	0.85	0.00	0.00
15_(11)_(STM)	1.00	0.02	0.00	0.00	0.41	0.00	0.00	0.56	0.00	0.00
15_(12)_(STM)	1.00	0.02	0.00	0.00	0.08	0.00	0.00	0.90	0.00	0.00
15_(13)_(STM)	1.00	0.02	0.00	0.00	0.04	0.00	0.00	0.94	0.00	0.00
15_(14)_(STM)	1.00	0.02	0.00	0.00	0.10	0.08	0.00	0.80	0.00	0.00
15_(15)_(STM)	1.00	0.02	0.00	0.00	0.32	0.04	0.00	0.61	0.00	0.00
15_(16)_(STM)	1.00	0.02	0.00	0.00	0.04	0.00	0.00	0.94	0.00	0.00
15_(19)_(STM)	1.00	0.02	0.00	0.00	0.01	0.00	0.00	0.97	0.00	0.00
15_(20)_(STM)	1.00	0.02	0.00	0.00	0.17	0.00	0.00	0.82	0.10	0.00
15_(21)_(STM)	1.00	0.02	0.00	0.00	0.03	0.00	0.00	0.95	0.00	0.00
15_(22)_(STM)	1.00	0.02	0.00	0.00	0.38	0.00	0.00	0.60	0.09	0.00
15_(3)_(STM)	1.00	0.02	0.00	0.00	0.04	0.00	0.00	0.93	0.00	0.00
15_(4)_(STM)	1.00	0.02	0.00	0.00	0.06	0.00	0.00	0.92	0.00	0.00
15_(5)_(STM)	1.00	0.02	0.00	0.00	0.00	0.00	0.00	0.98	0.00	0.00
15_(9)_(STM)	1.00	0.02	0.00	0.00	0.21	0.00	0.00	0.77	0.00	0.00
16	1.00	0.96	0.04	0.00	0.00	0.00	0.00	0.00	0.00	0.00
17	1.00	0.97	0.03	0.00	0.00	0.00	0.00	0.00	0.00	0.00
18	1.00	0.01	0.85	0.00	0.14	0.00	0.00	0.00	0.98	0.00
18_1	1.00	0.97	0.03	0.00	0.00	0.00	0.00	0.00	0.00	0.00
18_2	1.00	0.86	0.14	0.00	0.00	0.00	0.00	0.00	0.00	0.00
19_1	1.00	1.00	0.00	0.00	0.00	0.00	0.00	0.00	0.00	0.00
19_2	1.00	0.86	0.14	0.00	0.00	0.00	0.00	0.00	0.00	0.00
2	1.00	0.95	0.05	0.00	0.00	0.00	0.00	0.00	0.00	0.00
2_(STM)	1.00	0.02	0.00	0.00	0.09	0.00	0.00	0.89	0.00	0.00
20	1.00	0.95	0.05	0.00	0.00	0.00	0.00	0.00	0.00	0.00

21	1.00	0.95	0.05	0.00	0.00	0.00	0.00	0.00	0.00
0.00									
22	1.00	0.98	0.02	0.00	0.00	0.00	0.00	0.00	0.00
0.00									
23	1.00	0.98	0.02	0.00	0.00	0.00	0.00	0.00	0.00
0.00									
24	1.00	1.00	0.00	0.00	0.00	0.00	0.00	0.00	0.00
0.00									
25	1.00	1.00	0.00	0.00	0.00	0.00	0.00	0.00	0.00
0.00									
26	1.00	0.96	0.04	0.00	0.00	0.00	0.00	0.00	0.00
0.00									
27	1.00	0.96	0.04	0.00	0.00	0.00	0.00	0.00	0.00
0.00									
28	1.00	0.96	0.04	0.00	0.00	0.00	0.00	0.00	0.00
0.00									
29	1.00	0.96	0.04	0.00	0.00	0.00	0.00	0.00	0.00
0.00									
3	1.00	0.95	0.05	0.00	0.00	0.00	0.00	0.00	0.00
0.00									
3_(STM)	1.00	0.02	0.00	0.00	0.03	0.00	0.00	0.95	0.00
0.00									
30	1.00	0.95	0.05	0.00	0.00	0.00	0.00	0.00	0.00
0.00									
31	1.00	0.95	0.05	0.00	0.00	0.00	0.00	0.00	0.00
0.00									
32	1.00	0.95	0.05	0.00	0.00	0.00	0.00	0.00	0.00
0.00									
33	1.00	0.95	0.05	0.00	0.00	0.00	0.00	0.00	0.00
0.00									
34	1.00	0.96	0.04	0.00	0.00	0.00	0.00	0.00	0.00
0.00									
35	1.00	0.85	0.00	0.00	0.04	0.00	0.00	0.10	0.96
0.00									
36	1.00	0.01	0.84	0.00	0.13	0.01	0.00	0.00	0.95
0.00									
37	1.00	0.01	0.84	0.00	0.13	0.02	0.00	0.00	0.95
0.00									
38	1.00	0.01	0.84	0.00	0.13	0.02	0.00	0.00	0.95
0.00									
39	1.00	0.85	0.00	0.00	0.00	0.00	0.00	0.14	0.00
0.00									
4	1.00	0.95	0.05	0.00	0.00	0.00	0.00	0.00	0.00
0.00									
4_(STM)	1.00	0.02	0.00	0.00	0.06	0.00	0.00	0.92	0.00
0.00									
40	1.00	0.01	0.85	0.00	0.14	0.00	0.00	0.00	0.98
0.00									
41	1.00	1.00	0.00	0.00	0.00	0.00	0.00	0.00	0.00
0.00									
42	1.00	1.00	0.00	0.00	0.00	0.00	0.00	0.00	0.00
0.00									
43	1.00	0.97	0.03	0.00	0.00	0.00	0.00	0.00	0.00
0.00									
44	1.00	0.97	0.03	0.00	0.00	0.00	0.00	0.00	0.00
0.00									
45	1.00	1.00	0.00	0.00	0.00	0.00	0.00	0.00	0.00
0.00									
46	1.00	1.00	0.00	0.00	0.00	0.00	0.00	0.00	0.00
0.00									
47	1.00	0.97	0.03	0.00	0.00	0.00	0.00	0.00	0.00
0.00									
48	1.00	0.97	0.03	0.00	0.00	0.00	0.00	0.00	0.00
0.00									
49	1.00	1.00	0.00	0.00	0.00	0.00	0.00	0.00	0.00
0.00									
5	1.00	0.95	0.05	0.00	0.00	0.00	0.00	0.00	0.00
0.00									
5_(STM)	1.00	0.02	0.00	0.00	0.04	0.00	0.00	0.94	0.00
0.00									
50	1.00	1.00	0.00	0.00	0.00	0.00	0.00	0.00	0.00
0.00									
51	1.00	1.00	0.00	0.00	0.00	0.00	0.00	0.00	0.00
0.00									
52	1.00	1.00	0.00	0.00	0.00	0.00	0.00	0.00	0.00
0.00									
53	1.00	1.00	0.00	0.00	0.00	0.00	0.00	0.00	0.00
0.00									
54	1.00	1.00	0.00	0.00	0.00	0.00	0.00	0.00	0.00
0.00									
55	1.00	1.00	0.00	0.00	0.00	0.00	0.00	0.00	0.00
0.00									
56	1.00	1.00	0.00	0.00	0.00	0.00	0.00	0.00	0.00
0.00									
57	1.00	1.00	0.00	0.00	0.00	0.00	0.00	0.00	0.00
0.00									
58	1.00	1.00	0.00	0.00	0.00	0.00	0.00	0.00	0.00
0.00									
59	1.00	0.98	0.02	0.00	0.00	0.00	0.00	0.00	0.00
0.00									
6	1.00	0.85	0.15	0.00	0.00	0.00	0.00	0.00	0.00
0.00									
6_(STM)	1.00	0.02	0.00	0.00	0.04	0.00	0.00	0.94	0.00
0.00									
60	1.00	0.98	0.02	0.00	0.00	0.00	0.00	0.00	0.00
0.00									
61	1.00	0.97	0.03	0.00	0.00	0.00	0.00	0.00	0.00
0.00									
62	1.00	0.02	0.00	0.00	0.02	0.00	0.00	0.96	0.00
0.00									
63	1.00	0.96	0.04	0.00	0.00	0.00	0.00	0.00	0.00
0.00									
7	1.00	1.00	0.00	0.00	0.00	0.00	0.00	0.00	0.00
0.00									
7_(1)_(STM)	1.00	0.02	0.00	0.00	0.03	0.00	0.00	0.95	0.00
0.00									
7_(STM)	1.00	0.02	0.00	0.00	0.05	0.00	0.00	0.93	0.00
0.00									
8	1.00	0.85	0.15	0.00	0.00	0.00	0.00	0.00	0.00
0.00									
8_(STM)	1.00	0.02	0.00	0.00	0.17	0.05	0.00	0.76	0.00
0.00									
9	1.00	0.95	0.05	0.00	0.00	0.00	0.00	0.00	0.00
0.00									
9_(STM)	1.00	0.02	0.00	0.00	0.20	0.00	0.00	0.78	0.00
0.00									
C1	1.00	0.41	0.10	0.00	0.44	0.05	0.00	0.00	0.12
0.00									
C1_1	1.00	1.00	0.00	0.00	0.00	0.00	0.00	0.00	0.00
0.00									

C1_2	1.00	1.00	0.00	0.00	0.00	0.00	0.00	0.00	0.00
0.00									
C10	1.00	0.50	0.50	0.00	0.00	0.00	0.00	0.00	0.00
0.00									
C11	1.00	0.49	0.51	0.00	0.00	0.00	0.00	0.00	0.00
0.00									
C12	1.00	0.02	0.40	0.00	0.57	0.02	0.00	0.00	0.95
0.00									
C13	1.00	0.02	0.00	0.00	0.61	0.37	0.00	0.00	0.12
0.00									
C14	1.00	0.42	0.58	0.00	0.00	0.00	0.00	0.00	0.00
0.00									
C15	1.00	0.02	0.04	0.00	0.92	0.03	0.00	0.00	0.11
0.00									
C16	1.00	0.58	0.42	0.00	0.00	0.00	0.00	0.00	0.00
0.00									
C17	1.00	0.02	0.04	0.00	0.93	0.02	0.00	0.00	0.09
0.00									
C18	1.00	1.00	0.00	0.00	0.00	0.00	0.00	0.00	0.00
0.00									
C18_2	1.00	1.00	0.00	0.00	0.00	0.00	0.00	0.00	0.00
0.00									
C18_3	1.00	0.02	0.04	0.00	0.91	0.03	0.00	0.00	0.11
0.00									
C18_4	1.00	0.02	0.00	0.00	0.80	0.18	0.00	0.00	0.11
0.00									
C18_5	1.00	0.02	0.00	0.00	0.37	0.61	0.00	0.00	0.86
0.00									
C18_6	1.00	0.02	0.00	0.00	0.73	0.25	0.00	0.00	0.00
0.00									
C18_7	1.00	0.05	0.95	0.00	0.00	0.00	0.00	0.00	0.00
0.00									
C18_8	1.00	1.00	0.00	0.00	0.00	0.00	0.00	0.00	0.00
0.00									
C18_9	1.00	0.02	0.98	0.00	0.00	0.00	0.00	0.00	0.00
0.00									
C19	1.00	0.02	0.00	0.00	0.34	0.64	0.00	0.00	0.95
0.00									
C2	1.00	0.52	0.48	0.00	0.00	0.00	0.00	0.00	0.00
0.00									
C2_1	1.00	0.05	0.95	0.00	0.00	0.00	0.00	0.00	0.00
0.00									
C2_2	1.00	0.02	0.03	0.00	0.93	0.02	0.00	0.00	0.09
0.00									
C20	1.00	0.02	0.73	0.00	0.25	0.00	0.00	0.00	0.98
0.00									
C21	1.00	0.02	0.00	0.00	0.42	0.56	0.00	0.00	0.05
0.00									
C22	1.00	0.40	0.60	0.00	0.00	0.00	0.00	0.00	0.00
0.00									
C23	1.00	0.02	0.01	0.00	0.52	0.46	0.00	0.00	0.22
0.00									
C24	1.00	0.29	0.71	0.00	0.00	0.00	0.00	0.00	0.00
0.00									
C25	1.00	0.51	0.49	0.00	0.00	0.00	0.00	0.00	0.00
0.00									
C26	1.00	0.51	0.49	0.00	0.00	0.00	0.00	0.00	0.00
0.00									
C27	1.00	1.00	0.00	0.00	0.00	0.00	0.00	0.00	0.00
0.00									

C27_1	1.00	1.00	0.00	0.00	0.00	0.00	0.00	0.00	0.00
0.00									
C27_2	1.00	0.57	0.43	0.00	0.00	0.00	0.00	0.00	0.00
0.00									
C28	1.00	0.57	0.43	0.00	0.00	0.00	0.00	0.00	0.00
0.00									
C29	1.00	0.56	0.44	0.00	0.00	0.00	0.00	0.00	0.00
0.00									
C3_1	1.00	0.04	0.00	0.00	0.96	0.00	0.00	0.00	0.00
0.00									
C3_2	1.00	0.02	0.03	0.00	0.95	0.00	0.00	0.00	0.96
0.00									
C30	1.00	0.02	0.04	0.00	0.92	0.03	0.00	0.00	0.10
0.00									
C31	1.00	1.00	0.00	0.00	0.00	0.00	0.00	0.00	0.00
0.00									
C31_1	1.00	0.05	0.00	0.00	0.01	0.00	0.00	0.94	0.00
0.00									
C31_2	1.00	0.02	0.04	0.00	0.95	0.00	0.00	0.00	0.95
0.00									
C32	1.00	0.02	0.04	0.00	0.92	0.03	0.00	0.00	0.10
0.00									
C33	1.00	0.02	0.03	0.00	0.93	0.02	0.00	0.00	0.10
0.00									
C34	1.00	0.02	0.03	0.00	0.93	0.02	0.00	0.00	0.10
0.00									
C35	1.00	0.58	0.42	0.00	0.00	0.00	0.00	0.00	0.00
0.00									
C36	1.00	0.60	0.40	0.00	0.00	0.00	0.00	0.00	0.00
0.00									
C37	1.00	0.60	0.40	0.00	0.00	0.00	0.00	0.00	0.00
0.00									
C38	1.00	0.45	0.55	0.00	0.00	0.00	0.00	0.00	0.00
0.00									
C39	1.00	0.45	0.55	0.00	0.00	0.00	0.00	0.00	0.00
0.00									
C4	1.00	1.00	0.00	0.00	0.00	0.00	0.00	0.00	0.00
0.00									
C4_1	1.00	0.04	0.00	0.00	0.96	0.00	0.00	0.00	0.00
0.00									
C4_2	1.00	1.00	0.00	0.00	0.00	0.00	0.00	0.00	0.00
0.00									
C4_3	1.00	0.05	0.01	0.00	0.03	0.00	0.00	0.92	0.01
0.00									
C4_4	1.00	0.02	0.04	0.00	0.95	0.00	0.00	0.00	0.95
0.00									
C40	1.00	0.61	0.39	0.00	0.00	0.00	0.00	0.00	0.00
0.00									
C41	1.00	0.02	0.04	0.00	0.92	0.03	0.00	0.00	0.10
0.00									
C42	1.00	0.02	0.04	0.00	0.91	0.04	0.00	0.00	0.10
0.00									
C43	1.00	0.48	0.52	0.00	0.00	0.00	0.00	0.00	0.00
0.00									
C44	1.00	0.06	0.00	0.00	0.94	0.00	0.00	0.00	0.00
0.00									
C45	1.00	0.05	0.00	0.00	0.89	0.06	0.00	0.00	0.00
0.00									
C46	1.00	0.63	0.37	0.00	0.00	0.00	0.00	0.00	0.00
0.00									

C47	1.00	0.02	0.04	0.00	0.94	0.01	0.00	0.00	0.10	0.00
C48	1.00	0.02	0.04	0.00	0.92	0.03	0.00	0.00	0.10	0.00
C49	1.00	0.02	0.01	0.00	0.91	0.07	0.00	0.00	0.12	0.00
C5	1.00	1.00	0.00	0.00	0.00	0.00	0.00	0.00	0.00	0.00
C5_1	1.00	0.04	0.96	0.00	0.00	0.00	0.00	0.00	0.00	0.00
C5_2	1.00	0.02	0.02	0.00	0.96	0.00	0.00	0.00	0.96	0.00
C50	1.00	0.99	0.00	0.00	0.00	0.00	0.01	0.00	0.00	0.00
C50_1	1.00	0.06	0.94	0.00	0.00	0.00	0.00	0.00	0.00	0.00
C50_3	1.00	0.02	0.04	0.00	0.93	0.02	0.00	0.00	0.10	0.00
C50_4	1.00	0.02	0.68	0.00	0.19	0.11	0.00	0.00	0.87	0.00
C51	1.00	0.02	0.01	0.00	0.89	0.09	0.00	0.00	0.12	0.00
C52	1.00	0.02	0.00	0.00	0.88	0.10	0.00	0.00	0.13	0.00
C53	1.00	0.02	0.00	0.00	0.88	0.10	0.00	0.00	0.13	0.00
C54	1.00	0.52	0.48	0.00	0.00	0.00	0.00	0.00	0.00	0.00
C55	1.00	0.02	0.01	0.00	0.90	0.08	0.00	0.00	0.12	0.00
C56	1.00	0.02	0.04	0.00	0.95	0.00	0.00	0.00	0.95	0.00
C57	1.00	0.40	0.11	0.00	0.46	0.03	0.00	0.00	0.12	0.00
C58	1.00	1.00	0.00	0.00	0.00	0.00	0.00	0.00	0.00	0.00
C58_1	1.00	0.05	0.00	0.00	0.01	0.00	0.00	0.93	0.00	0.00
C58_2	1.00	0.02	0.03	0.00	0.95	0.00	0.00	0.00	0.95	0.00
C59_1	1.00	0.06	0.00	0.00	0.00	0.00	0.00	0.94	0.00	0.00
C59_2	1.00	0.06	0.00	0.00	0.94	0.00	0.00	0.00	0.00	0.00
C6	1.00	0.01	0.99	0.00	0.00	0.00	0.00	0.00	0.00	0.00
C6_1	1.00	0.01	0.00	0.00	0.90	0.09	0.00	0.00	0.11	0.00
C6_2	1.00	0.01	0.01	0.00	0.87	0.11	0.00	0.00	0.15	0.00
C60	1.00	0.05	0.95	0.00	0.00	0.00	0.00	0.00	0.00	0.00
C61_1	1.00	0.05	0.00	0.00	0.00	0.00	0.00	0.94	0.00	0.00
C61_2	1.00	0.02	0.04	0.00	0.95	0.00	0.00	0.00	0.95	0.00
C62	1.00	0.47	0.53	0.00	0.00	0.00	0.00	0.00	0.00	0.00
C63_1	1.00	0.05	0.01	0.00	0.03	0.00	0.00	0.92	0.01	0.00
C63_2	1.00	0.02	0.03	0.00	0.95	0.00	0.00	0.00	0.95	0.00
C64	1.00	1.00	0.00	0.00	0.00	0.00	0.00	0.00	0.00	0.00
C65_1	1.00	1.00	0.00	0.00	0.00	0.00	0.00	0.00	0.00	0.00
C65_2	1.00	0.60	0.40	0.00	0.00	0.00	0.00	0.00	0.00	0.00
C66_1	1.00	0.05	0.00	0.00	0.00	0.00	0.00	0.95	0.00	0.00
C66_2	1.00	0.02	0.04	0.00	0.95	0.00	0.00	0.00	0.95	0.00
C67	1.00	0.49	0.49	0.00	0.00	0.00	0.02	0.00	0.00	0.00
C68	1.00	0.42	0.53	0.00	0.00	0.00	0.05	0.00	0.00	0.00
C69	1.00	0.58	0.39	0.00	0.01	0.00	0.02	0.00	0.00	0.00
C7	1.00	0.01	0.00	0.00	0.96	0.04	0.00	0.00	0.95	0.00
C8	1.00	0.01	0.00	0.00	0.58	0.41	0.00	0.00	0.10	0.00
C9	1.00	0.35	0.07	0.00	0.56	0.02	0.00	0.00	0.13	0.00
PH4_100-168	1.00	0.01	0.00	0.00	0.00	0.00	0.00	0.99	0.00	0.00
PH4_102-100	1.00	0.01	0.00	0.00	0.54	0.00	0.00	0.45	0.09	0.00
PH4_104-102	1.00	0.01	0.00	0.00	0.06	0.00	0.00	0.93	0.00	0.00
PH4_106-104	1.00	0.01	0.00	0.00	0.05	0.00	0.00	0.94	0.00	0.00
PH4_108-106	1.00	0.01	0.00	0.00	0.05	0.00	0.00	0.94	0.00	0.00
PH4_110-108	1.00	0.01	0.00	0.00	0.06	0.00	0.00	0.94	0.00	0.00
PH4_202-166	1.00	0.01	0.00	0.00	0.00	0.00	0.00	0.99	0.00	0.00
PH4_204-202	1.00	0.01	0.00	0.00	0.60	0.00	0.00	0.39	0.09	0.00
PH4_206-204	1.00	0.01	0.00	0.00	0.06	0.00	0.00	0.93	0.00	0.00
PH4_208-206	1.00	0.01	0.00	0.00	0.05	0.00	0.00	0.94	0.00	0.00
PH4_210-208	1.00	0.01	0.00	0.00	0.05	0.00	0.00	0.94	0.00	0.00
PH4_212-210	1.00	0.01	0.00	0.00	0.06	0.00	0.00	0.93	0.01	0.00
PH4_302-162	1.00	0.01	0.00	0.00	0.03	0.00	0.00	0.95	0.00	0.00
PH4_304-302	1.00	0.01	0.00	0.00	0.47	0.00	0.00	0.52	0.08	0.00
PH4_306-304	1.00	0.01	0.00	0.00	0.06	0.00	0.00	0.93	0.00	0.00
PH4_308-306	1.00	0.01	0.00	0.00	0.05	0.00	0.00	0.94	0.00	0.00
PH4_310-308	1.00	0.01	0.00	0.00	0.05	0.00	0.00	0.95	0.00	0.00
PH4_312-310	1.00	0.01	0.00	0.00	0.05	0.00	0.00	0.94	0.01	0.00

PH4_402-508	1.00	0.01	0.00	0.00	0.06	0.00	0.00	0.94	0.00	0.00
PH4_404-402	1.00	0.01	0.00	0.00	0.09	0.00	0.00	0.90	0.00	0.00
PH4_406-404	1.00	0.01	0.00	0.00	0.05	0.00	0.00	0.94	0.00	0.00
PH4_410-408	1.00	0.01	0.00	0.00	0.05	0.00	0.00	0.94	0.01	0.00
PH4_412-410	1.00	0.01	0.00	0.00	0.04	0.00	0.00	0.96	0.00	0.00
PH4_414-412	1.00	0.01	0.00	0.00	0.03	0.00	0.00	0.96	0.01	0.00
PH4_502-162	1.00	0.01	0.00	0.00	0.00	0.00	0.00	0.98	0.00	0.00
PH4_504-502	1.00	0.01	0.11	0.00	0.88	0.00	0.00	0.00	0.83	0.00
PH4_506-504	1.00	0.01	0.00	0.00	0.99	0.00	0.00	0.00	0.26	0.00
PH4_510-512	1.00	0.01	0.00	0.00	0.05	0.00	0.00	0.95	0.01	0.00
PH4_512-406	1.00	0.01	0.00	0.00	0.05	0.00	0.00	0.94	0.00	0.00
PH4_602-408	1.00	0.01	0.00	0.00	0.05	0.00	0.00	0.95	0.00	0.00
PH4_604-602	1.00	0.01	0.00	0.00	0.08	0.00	0.00	0.92	0.02	0.00
PH4_ICD155	1.00	0.02	0.00	0.00	0.98	0.00	0.00	0.00	0.93	0.00
PH4_STM-71_(STM)	1.00	0.01	0.00	0.00	0.06	0.00	0.00	0.93	0.00	0.00
Pipe_-_(1)_(RYCB)_1	1.00	0.04	0.00	0.00	0.00	0.00	0.00	0.96	0.00	0.00
Pipe_-_(10)_(RYCB)	1.00	0.04	0.00	0.00	0.02	0.00	0.00	0.94	0.00	0.00
Pipe_-_(100)_(RYCB)	1.00	0.04	0.00	0.00	0.09	0.00	0.00	0.87	0.94	0.00
Pipe_-_(101)_(RYCB)	1.00	0.05	0.00	0.00	0.03	0.00	0.00	0.92	0.00	0.00
Pipe_-_(103)_(1)_(RYCB)	1.00	0.04	0.00	0.00	0.05	0.00	0.00	0.91	0.00	0.00
Pipe_-_(103)_(RYCB)	1.00	0.04	0.80	0.00	0.16	0.00	0.00	0.00	0.94	0.00
Pipe_-_(109)_(RYCB)	1.00	0.05	0.00	0.00	0.02	0.00	0.00	0.93	0.00	0.00
Pipe_-_(11)_(RYCB)	1.00	0.03	0.00	0.00	0.15	0.00	0.00	0.82	0.04	0.00
Pipe_-_(110)_(RYCB)	1.00	0.05	0.00	0.00	0.03	0.00	0.00	0.91	0.01	0.00
Pipe_-_(111)_(RYCB)	1.00	0.04	0.00	0.00	0.05	0.00	0.00	0.90	0.01	0.00
Pipe_-_(114)_(RYCB)	1.00	0.05	0.00	0.00	0.01	0.00	0.00	0.93	0.00	0.00
Pipe_-_(117)_(RYCB)	1.00	0.05	0.00	0.00	0.01	0.00	0.00	0.93	0.00	0.00
Pipe_-_(118)_(RYCB)	1.00	0.05	0.00	0.00	0.02	0.00	0.00	0.93	0.00	0.00
Pipe_-_(119)_(RYCB)	1.00	0.89	0.02	0.00	0.09	0.00	0.00	0.00	0.94	0.00
Pipe_-_(120)_(RYCB)	1.00	0.05	0.00	0.00	0.02	0.00	0.00	0.93	0.00	0.00
Pipe_-_(121)_(RYCB)	1.00	0.04	0.01	0.00	0.04	0.00	0.00	0.91	0.02	0.00
Pipe_-_(122)_(RYCB)	1.00	0.05	0.00	0.00	0.01	0.00	0.00	0.93	0.00	0.00
Pipe_-_(123)_(RYCB)	1.00	0.05	0.00	0.00	0.04	0.00	0.00	0.91	0.00	0.00
Pipe_-_(124)_(RYCB)	1.00	0.04	0.00	0.00	0.05	0.00	0.00	0.91	0.00	0.00
Pipe_-_(125)_(RYCB)	1.00	0.04	0.00	0.00	0.08	0.00	0.00	0.87	0.03	0.00
Pipe_-_(126)_(RYCB)	1.00	0.04	0.00	0.00	0.03	0.00	0.00	0.93	0.00	0.00
Pipe_-_(127)_(RYCB)	1.00	0.04	0.00	0.00	0.02	0.00	0.00	0.94	0.00	0.00
Pipe_-_(128)_(RYCB)	1.00	0.04	0.00	0.00	0.02	0.00	0.00	0.93	0.00	0.00
Pipe_-_(129)_(RYCB)	1.00	0.04	0.00	0.00	0.05	0.00	0.00	0.90	0.01	0.00
Pipe_-_(130)_(RYCB)	1.00	0.04	0.00	0.00	0.06	0.00	0.00	0.90	0.01	0.00
Pipe_-_(131)_(RYCB)	1.00	0.04	0.00	0.00	0.04	0.00	0.00	0.91	0.00	0.00
Pipe_-_(132)_(RYCB)	1.00	0.05	0.00	0.00	0.04	0.00	0.00	0.91	0.00	0.00
Pipe_-_(133)_(RYCB)	1.00	0.04	0.00	0.00	0.09	0.00	0.00	0.86	0.93	0.00
Pipe_-_(134)_(RYCB)	1.00	0.04	0.01	0.00	0.09	0.00	0.00	0.86	0.95	0.00
Pipe_-_(137)_(RYCB)	1.00	0.04	0.00	0.00	0.06	0.00	0.00	0.89	0.00	0.00
Pipe_-_(138)_(RYCB)	1.00	0.04	0.00	0.00	0.07	0.00	0.00	0.89	0.00	0.00
Pipe_-_(139)_(RYCB)	1.00	0.05	0.00	0.00	0.03	0.00	0.00	0.92	0.00	0.00
Pipe_-_(14)_(RYCB)	1.00	0.05	0.00	0.00	0.02	0.00	0.00	0.93	0.00	0.00
Pipe_-_(140)_(RYCB)	1.00	0.04	0.00	0.00	0.05	0.00	0.00	0.90	0.01	0.00
Pipe_-_(141)_(RYCB)	1.00	0.04	0.00	0.00	0.04	0.00	0.00	0.91	0.00	0.00
Pipe_-_(142)_(RYCB)	1.00	0.04	0.00	0.00	0.05	0.00	0.00	0.91	0.00	0.00
Pipe_-_(143)_(RYCB)	1.00	0.04	0.00	0.00	0.05	0.00	0.00	0.90	0.00	0.00
Pipe_-_(144)_(RYCB)	1.00	0.03	0.01	0.00	0.09	0.00	0.00	0.87	0.04	0.00
Pipe_-_(145)_(RYCB)	1.00	0.05	0.00	0.00	0.02	0.00	0.00	0.93	0.00	0.00
Pipe_-_(146)_(RYCB)	1.00	0.05	0.00	0.00	0.02	0.00	0.00	0.93	0.00	0.00
Pipe_-_(147)_(RYCB)	1.00	0.05	0.00	0.00	0.04	0.00	0.00	0.91	0.01	0.00
Pipe_-_(148)_(RYCB)	1.00	0.04	0.00	0.00	0.11	0.00	0.00	0.85	0.93	0.00
Pipe_-_(149)_(RYCB)	1.00	0.04	0.00	0.00	0.11	0.00	0.00	0.85	0.92	0.00
Pipe_-_(15)_(RYCB)	1.00	0.03	0.00	0.00	0.92	0.05	0.00	0.00	0.00	0.00
Pipe_-_(150)_(RYCB)	1.00	0.05	0.00	0.00	0.01	0.00	0.00	0.94	0.00	0.00

Pipe_-_(151)_(RYCB)	1.00	0.05	0.00	0.00	0.02	0.00	0.00	0.93	0.00
0.00									
Pipe_-_(152)_(RYCB)	1.00	0.05	0.00	0.00	0.02	0.00	0.00	0.93	0.00
0.00									
Pipe_-_(153)_(RYCB)	1.00	0.05	0.89	0.00	0.06	0.00	0.00	0.00	0.95
0.00									
Pipe_-_(154)_(RYCB)	1.00	0.05	0.00	0.00	0.03	0.00	0.00	0.92	0.00
0.00									
Pipe_-_(155)_(RYCB)	1.00	0.04	0.00	0.00	0.02	0.00	0.00	0.93	0.00
0.00									
Pipe_-_(156)_(1)_(RYCB)	1.00	0.02	0.00	0.00	0.05	0.00	0.00	0.93	0.00
0.00									
Pipe_-_(156)_(RYCB)	1.00	0.02	0.87	0.00	0.11	0.00	0.00	0.00	0.94
0.00									
Pipe_-_(157)_(RYCB)	1.00	0.04	0.00	0.00	0.01	0.00	0.00	0.96	0.00
0.00									
Pipe_-_(159)_(RYCB)	1.00	1.00	0.00	0.00	0.00	0.00	0.00	0.00	0.00
0.00									
Pipe_-_(16)_(RYCB)	1.00	0.04	0.00	0.00	0.21	0.00	0.00	0.75	0.88
0.00									
Pipe_-_(160)_(RYCB)	1.00	0.95	0.05	0.00	0.00	0.00	0.00	0.00	0.00
0.00									
Pipe_-_(161)_(RYCB)	1.00	0.04	0.00	0.00	0.07	0.00	0.00	0.89	0.94
0.00									
Pipe_-_(162)_(RYCB)	1.00	0.85	0.05	0.00	0.10	0.00	0.00	0.00	0.93
0.00									
Pipe_-_(164)_(RYCB)	1.00	0.04	0.00	0.00	0.03	0.00	0.00	0.93	0.00
0.00									
Pipe_-_(165)_(RYCB)	1.00	0.04	0.00	0.00	0.09	0.00	0.00	0.87	0.94
0.00									
Pipe_-_(17)_(RYCB)	1.00	0.04	0.00	0.00	0.01	0.00	0.00	0.95	0.00
0.00									
Pipe_-_(19)_(RYCB)	1.00	0.04	0.00	0.00	0.13	0.00	0.00	0.83	0.04
0.00									
Pipe_-_(2)_(RYCB)	1.00	0.04	0.00	0.00	0.00	0.00	0.00	0.96	0.00
0.00									
Pipe_-_(22)_(RYCB)	1.00	0.26	0.59	0.00	0.15	0.00	0.00	0.00	0.93
0.00									
Pipe_-_(23)_(RYCB)	1.00	0.32	0.52	0.00	0.16	0.00	0.01	0.00	0.92
0.00									
Pipe_-_(24)_(RYCB)	1.00	0.04	0.00	0.00	0.12	0.00	0.00	0.84	0.02
0.00									
Pipe_-_(25)_(RYCB)	1.00	0.42	0.41	0.00	0.16	0.00	0.01	0.00	0.91
0.00									
Pipe_-_(27)_(RYCB)	1.00	0.04	0.00	0.00	0.14	0.00	0.00	0.82	0.05
0.00									
Pipe_-_(73)_(RYCB)	1.00	0.29	0.53	0.00	0.17	0.00	0.01	0.00	0.91
0.00									
Pipe_-_(74)_(RYCB)	1.00	0.04	0.00	0.00	0.95	0.00	0.00	0.00	0.02
0.00									
Pipe_-_(77)_(RYCB)	1.00	0.04	0.00	0.00	0.96	0.00	0.00	0.00	0.04
0.00									
Pipe_-_(87)_(RYCB)	1.00	0.05	0.00	0.00	0.05	0.00	0.00	0.91	0.01
0.00									
Pipe_-_(88)_(RYCB)	1.00	0.04	0.00	0.00	0.04	0.00	0.00	0.91	0.00
0.00									
Pipe_-_(89)_(RYCB)	1.00	0.04	0.00	0.00	0.03	0.00	0.00	0.92	0.00
0.00									
Pipe_-_(9)_(RYCB)	1.00	0.02	0.00	0.00	0.66	0.00	0.01	0.31	0.87
0.00									
Pipe_-_(90)_(RYCB)	1.00	0.05	0.00	0.00	0.95	0.00	0.00	0.00	0.00
0.00									
Pipe_-_(93)_(RYCB)	1.00	0.05	0.00	0.00	0.02	0.00	0.00	0.93	0.00
0.00									
Pipe_-_(94)_(RYCB)	1.00	0.05	0.00	0.00	0.02	0.00	0.00	0.93	0.01
0.00									
Pipe_-_(95)_(RYCB)	1.00	0.04	0.00	0.00	0.09	0.00	0.00	0.86	0.94
0.00									
Pipe_-_(96)_(RYCB)	1.00	0.04	0.00	0.00	0.06	0.00	0.00	0.89	0.00
0.00									
Pipe_-_(98)_(RYCB)	1.00	0.03	0.79	0.00	0.17	0.00	0.00	0.00	0.91
0.00									
Pipe_-_(99)_(RYCB)	1.00	0.05	0.00	0.00	0.04	0.00	0.00	0.91	0.01
0.00									
STM-23_(STM)	1.00	0.02	0.00	0.00	0.00	0.00	0.00	0.98	0.00
0.00									
STM-24_(STM)	1.00	0.02	0.01	0.00	0.16	0.00	0.01	0.80	0.10
0.00									
STM-27_(STM)	1.00	0.04	0.01	0.00	0.03	0.00	0.00	0.91	0.00
0.00									
STM-28_(STM)	1.00	0.05	0.00	0.00	0.00	0.00	0.00	0.95	0.00
0.00									
STM-34_(1)_(1)_(STM)	1.00	0.02	0.00	0.00	0.93	0.00	0.00	0.05	0.00
0.00									
STM-34_(1)_(STM)	1.00	0.02	0.00	0.00	0.97	0.00	0.00	0.01	0.00
0.00									
STM-34_(STM)	1.00	0.02	0.00	0.00	0.97	0.00	0.00	0.01	0.00
0.00									
STM-35_(STM)	1.00	0.01	0.01	0.00	0.98	0.00	0.00	0.00	0.00
0.00									
STM-36_(STM)	1.00	0.00	0.00	0.00	1.00	0.00	0.00	0.00	0.00
0.00									
STM-37_(STM)	1.00	0.00	0.00	0.00	1.00	0.00	0.00	0.00	0.00
0.00									
STM-38_(STM)	1.00	0.00	0.00	0.00	1.00	0.00	0.00	0.00	0.00
0.00									
STM-81_(STM)	1.00	0.88	0.00	0.00	0.02	0.00	0.00	0.09	0.00
0.00									
STM-82_(STM)	1.00	0.04	0.00	0.00	0.00	0.00	0.00	0.96	0.00
0.00									
STM-83_(STM)	1.00	0.05	0.00	0.00	0.04	0.00	0.00	0.92	0.00
0.00									

****
Conduit Surcharge Summary
****

Conduit	Hours Full: Both Ends	Hours Full: Upstream	Hours Full: Dnstream	Hours Above Full Normal Flow	Hours Capacity Limited
1_(STM)	0.16	0.16	0.18	0.01	0.01
10_(STM)	0.35	0.35	0.36	0.01	0.35
11_(STM)	0.35	0.37	0.35	0.29	0.35
12_(STM)	0.01	0.38	0.01	0.39	0.01
13_(STM)	0.01	0.07	0.01	0.40	0.01
14_(STM)	0.01	0.01	0.01	0.01	0.01

15_(10)_(STM)	0.30	0.30	0.30	0.01	0.29
15_(11)_(STM)	0.32	0.32	0.33	0.18	0.24
15_(12)_(STM)	0.01	0.01	0.07	0.01	0.01
15_(13)_(STM)	0.10	0.10	0.16	0.01	0.01
15_(14)_(STM)	0.31	0.31	0.33	0.01	0.25
15_(15)_(STM)	0.32	0.34	0.32	0.01	0.32
15_(16)_(STM)	0.20	0.34	0.20	0.02	0.20
15_(20)_(STM)	0.01	0.01	0.17	0.01	0.01
15_(21)_(STM)	0.19	0.19	0.23	0.01	0.01
15_(22)_(STM)	0.23	0.23	0.31	0.01	0.01
15_(3)_(STM)	0.01	0.01	0.11	0.01	0.01
15_(4)_(STM)	0.01	0.10	0.01	0.23	0.01
15_(5)_(STM)	0.01	0.01	0.01	0.28	0.01
15_(9)_(STM)	0.26	0.26	0.29	0.01	0.01
2_(STM)	0.21	0.21	0.21	0.01	0.02
3_(STM)	0.15	0.15	0.20	0.01	0.01
4_(STM)	0.20	0.20	0.22	0.02	0.01
5_(STM)	0.15	0.19	0.15	0.01	0.15
6_(STM)	0.37	0.37	0.40	0.01	0.11
7_(1)_(STM)	0.33	0.43	0.34	0.40	0.30
7_(STM)	0.39	0.41	0.41	0.43	0.36
8_(STM)	0.34	0.34	0.35	0.22	0.26
9_(STM)	0.35	0.37	0.35	0.21	0.35
PH4_100-168	0.01	0.05	0.01	0.04	0.01
PH4_102-100	0.67	0.67	0.70	0.01	0.01
PH4_104-102	0.65	0.65	0.66	0.01	0.01
PH4_106-104	0.60	0.60	0.63	0.01	0.01
PH4_108-106	0.54	0.54	0.57	0.01	0.01
PH4_110-108	0.29	0.29	0.47	0.01	0.01
PH4_204-202	0.75	0.75	0.84	0.01	0.01
PH4_206-204	0.72	0.72	0.73	0.01	0.01
PH4_208-206	0.69	0.69	0.71	0.01	0.01
PH4_210-208	0.66	0.66	0.67	0.01	0.01
PH4_212-210	0.58	0.58	0.63	0.01	0.01
PH4_302-162	0.30	0.30	0.31	0.01	0.01
PH4_304-302	0.66	0.66	0.68	0.01	0.01
PH4_306-304	0.62	0.62	0.63	0.01	0.09
PH4_308-306	0.55	0.55	0.60	0.01	0.01
PH4_310-308	0.52	0.52	0.53	0.01	0.01
PH4_312-310	0.47	0.47	0.50	0.01	0.01
PH4_402-508	0.39	0.49	0.39	0.53	0.39
PH4_404-402	0.45	0.45	0.45	0.01	0.34
PH4_406-404	0.44	0.50	0.44	0.58	0.44
PH4_410-408	0.26	0.26	0.37	0.01	0.01
PH4_412-410	0.14	0.14	0.20	0.01	0.01
PH4_502-162	0.01	0.34	0.01	0.28	0.01
PH4_504-502	0.34	0.43	0.34	0.56	0.34
PH4_506-504	0.43	0.47	0.43	0.52	0.43
PH4_510-512	0.17	0.17	0.35	0.01	0.01
PH4_512-406	0.37	0.37	0.39	0.01	0.01
PH4_602-408	0.35	0.35	0.37	0.01	0.01
PH4_604-602	0.01	0.01	0.31	0.01	0.01
PH4_ICD155	0.52	0.52	0.54	0.01	0.01
PH4_STM-71_(STM)	0.42	0.42	0.46	0.01	0.01
Pipe_-_(1)_(RYCB)_1	0.01	0.01	0.01	0.04	0.01
Pipe_-_(10)_(RYCB)	0.29	0.34	0.29	0.34	0.29
Pipe_-_(100)_(RYCB)	0.22	0.22	0.34	0.01	0.01
Pipe_-_(101)_(RYCB)	0.32	0.32	0.36	0.01	0.01
Pipe_-_(103)_(1)_(RYCB)	0.44	0.44	0.44	0.16	0.43
Pipe_-_(103)_(RYCB)	0.41	0.41	0.44	0.17	0.17
Pipe_-_(109)_(RYCB)	0.12	0.12	0.20	0.01	0.01
Pipe_-_(11)_(RYCB)	0.44	0.44	0.48	0.38	0.38
Pipe_-_(110)_(RYCB)	0.13	0.13	0.24	0.01	0.01
Pipe_-_(111)_(RYCB)	0.24	0.24	0.36	0.01	0.01
Pipe_-_(114)_(RYCB)	0.08	0.08	0.11	0.01	0.01
Pipe_-_(117)_(RYCB)	0.08	0.08	0.10	0.01	0.01
Pipe_-_(118)_(RYCB)	0.10	0.10	0.19	0.01	0.01
Pipe_-_(119)_(RYCB)	0.23	0.23	0.29	0.01	0.01
Pipe_-_(120)_(RYCB)	0.05	0.05	0.08	0.01	0.01
Pipe_-_(121)_(RYCB)	0.09	0.09	0.23	0.01	0.01
Pipe_-_(122)_(RYCB)	0.05	0.05	0.12	0.01	0.01
Pipe_-_(123)_(RYCB)	0.49	0.49	0.51	0.01	0.01
Pipe_-_(124)_(RYCB)	0.52	0.52	0.56	0.01	0.01
Pipe_-_(125)_(RYCB)	0.57	0.57	0.67	0.01	0.01
Pipe_-_(126)_(RYCB)	0.14	0.14	0.16	0.14	0.13
Pipe_-_(127)_(RYCB)	0.17	0.17	0.21	0.13	0.13
Pipe_-_(128)_(RYCB)	0.22	0.22	0.27	0.13	0.13
Pipe_-_(129)_(RYCB)	0.48	0.48	0.58	0.01	0.01
Pipe_-_(130)_(RYCB)	0.58	0.58	0.64	0.01	0.01
Pipe_-_(131)_(RYCB)	0.46	0.46	0.49	0.02	0.01
Pipe_-_(132)_(RYCB)	0.46	0.46	0.46	0.01	0.01
Pipe_-_(133)_(RYCB)	0.47	0.47	0.49	0.01	0.01
Pipe_-_(134)_(RYCB)	0.05	0.05	0.11	0.01	0.01
Pipe_-_(137)_(RYCB)	0.93	0.93	0.95	0.01	0.01
Pipe_-_(138)_(RYCB)	0.95	0.95	0.98	0.01	0.01
Pipe_-_(139)_(RYCB)	0.18	0.18	0.22	0.01	0.01
Pipe_-_(14)_(RYCB)	0.21	0.21	0.21	0.01	0.01
Pipe_-_(140)_(RYCB)	0.25	0.25	0.33	0.01	0.01
Pipe_-_(141)_(RYCB)	0.47	0.47	0.50	0.01	0.01
Pipe_-_(142)_(RYCB)	0.50	0.50	0.54	0.01	0.01
Pipe_-_(143)_(RYCB)	0.54	0.54	0.59	0.01	0.01
Pipe_-_(144)_(RYCB)	0.59	0.59	0.70	0.01	0.01
Pipe_-_(145)_(RYCB)	0.19	0.19	0.21	0.01	0.01
Pipe_-_(146)_(RYCB)	0.22	0.22	0.24	0.01	0.01
Pipe_-_(147)_(RYCB)	0.25	0.25	0.27	0.01	0.01
Pipe_-_(148)_(RYCB)	0.28	0.28	0.34	0.01	0.01
Pipe_-_(149)_(RYCB)	0.38	0.38	0.40	0.01	0.01
Pipe_-_(15)_(RYCB)	0.34	0.36	0.34	0.37	0.34
Pipe_-_(150)_(RYCB)	0.11	0.11	0.13	0.01	0.01
Pipe_-_(151)_(RYCB)	0.14	0.14	0.16	0.01	0.01
Pipe_-_(152)_(RYCB)	0.17	0.17	0.20	0.01	0.01
Pipe_-_(153)_(RYCB)	0.03	0.03	0.05	0.01	0.01
Pipe_-_(154)_(RYCB)	0.21	0.21	0.26	0.01	0.01
Pipe_-_(155)_(RYCB)	0.27	0.27	0.30	0.01	0.01
Pipe_-_(156)_(1)_(RYCB)	0.36	0.37	0.36	0.14	0.34
Pipe_-_(156)_(RYCB)	0.32	0.32	0.37	0.01	0.01
Pipe_-_(157)_(RYCB)	0.05	0.15	0.05	0.15	0.05
Pipe_-_(16)_(RYCB)	0.31	0.31	0.32	0.21	0.21
Pipe_-_(161)_(RYCB)	0.18	0.18	0.30	0.01	0.01
Pipe_-_(162)_(RYCB)	0.34	0.34	0.47	0.01	0.01
Pipe_-_(164)_(RYCB)	0.30	0.30	0.30	0.32	0.28
Pipe_-_(165)_(RYCB)	0.20	0.20	0.31	0.01	0.01
Pipe_-_(17)_(RYCB)	0.11	0.11	0.12	0.02	0.03
Pipe_-_(19)_(RYCB)	0.38	0.38	0.43	0.11	0.11

Pipe_-_(2)_(RYCB)	0.01	0.09	0.01	0.11	0.01
Pipe_-_(22)_(RYCB)	0.67	0.67	0.75	0.09	0.09
Pipe_-_(23)_(RYCB)	0.69	0.69	0.71	0.29	0.29
Pipe_-_(24)_(RYCB)	0.49	0.50	0.50	0.24	0.23
Pipe_-_(25)_(RYCB)	0.33	0.33	0.34	0.20	0.20
Pipe_-_(27)_(RYCB)	0.38	0.38	0.46	0.13	0.13
Pipe_-_(73)_(RYCB)	0.71	0.71	0.74	0.30	0.30
Pipe_-_(74)_(RYCB)	0.30	0.30	0.31	0.13	0.13
Pipe_-_(77)_(RYCB)	0.26	0.26	0.33	0.02	0.02
Pipe_-_(87)_(RYCB)	0.30	0.30	0.34	0.01	0.01
Pipe_-_(88)_(RYCB)	0.35	0.35	0.47	0.01	0.01
Pipe_-_(89)_(RYCB)	0.20	0.20	0.28	0.01	0.01
Pipe_-_(9)_(RYCB)	1.06	1.06	1.07	0.31	0.31
Pipe_-_(90)_(RYCB)	0.30	0.30	0.31	0.01	0.01
Pipe_-_(93)_(RYCB)	0.06	0.06	0.12	0.01	0.01
Pipe_-_(94)_(RYCB)	0.12	0.12	0.19	0.01	0.01
Pipe_-_(95)_(RYCB)	0.20	0.20	0.30	0.01	0.01
Pipe_-_(96)_(RYCB)	0.90	0.90	0.92	0.01	0.01
Pipe_-_(98)_(RYCB)	0.98	0.98	1.06	0.01	0.01
Pipe_-_(99)_(RYCB)	0.16	0.16	0.22	0.01	0.01
STM-27_(STM)	0.22	0.22	0.36	0.01	0.01
STM-28_(STM)	0.01	0.14	0.01	0.17	0.01
STM-34_(1)_(1)_(STM)	0.01	0.01	0.01	0.33	0.01
STM-34_(1)_(STM)	0.01	0.01	0.01	0.41	0.01
STM-34_(STM)	0.01	0.01	0.01	0.46	0.01
STM-35_(STM)	11.15	11.17	16.34	0.35	0.12
STM-36_(STM)	22.57	22.59	22.57	0.13	0.24
STM-37_(STM)	22.55	22.58	22.55	0.19	0.26
STM-38_(STM)	22.57	22.57	22.57	0.19	0.05
STM-81_(STM)	0.25	0.35	0.25	0.34	0.25
STM-82_(STM)	0.01	0.16	0.01	0.14	0.01
STM-83_(STM)	0.29	0.29	0.41	0.01	0.01

Analysis begun on: Tue Mar 4 09:03:14 2025
Analysis ended on: Tue Mar 4 09:03:23 2025
Total elapsed time: 00:00:09

STORM SEWER DESIGN SHEET

NOVATECH
Engineers, Planners & Landscape Architects

Novatech Project #: 118224
Project Name: The Commons - 3610 Innes Road
Date Prepared: 10/4/2019
Date Revised: 3/6/2025
Input By: Bradley Reed
Reviewed By: Sam Bahia/ Ben Sweet
Drawing Reference: 118224-STM1, 118224-STM2 and 118224-GP

Legend:
- PROJECT SPECIFIC INFO
- USER DESIGN INPUT
- CUMILATIVE CELL
- CALCULATED DESIGN CELL OUTPUT
- USER AS-BUILT INPUT

LOCATION			DEMAND																CAPACITY							
			AREA									FLOW								PROPOSED SEWER PIPE SIZING / DESIGN							
															RAIN INTENSITY (mm/hr)					PIPE PROPERTIES							
STREET	FROM MH	TO MH	AREA ID	COMMERCIAL	HIGH DENSITY	ROAD 1	REAR YARD 1	REAR YARD 2	PARK	TOTAL AREA	WEIGHTED RUNOFF COEFFICIENT	INDIVI 2.78 AR	ACCUM 2.78 AR	TIME OF CONC	2yr	5yr	100yr	PEAK FLOW	TOTAL UNCONTROLLED PEAK FLOW (QDesign)	TOTAL RESTRICTED PEAK FLOW (Q)	LENGTH	SIZE / MATERIAL	ID ACTUAL	ROUGHNESS	DESIGN GRADE	CAPACITY	FULL FLOW VELOCITY	TIME OF FLOW	QPEAK DESIGN / QFULL
				0.90	0.80	0.70	0.55	0.50	0.40	(ha)				(min.)				(L/s)	(L/s)	(L/s)	(m)	(mm / type)	(m)		(%)	(L/s)	(m/s)	(min.)	(%)
	168	166	A1, MD			0.36				0.36	0.70	0.70	0.70	10.00	76.81			53.81										
					0.44					0.44	0.80	0.98	0.98	10.00		104.19		101.96	**155.8**		74.1	600 CONC	0.6096	0.013	0.30	350.8	1.20	1.03	44.4%
										0.00		0.00	0.00	10.00				0.00										
	166	164a	MD							0.00		0.00	0.70	11.03	73.07			51.19										
					0.30					0.30	0.80	0.67	1.65	11.03		99.06		163.03	**214.2**		17.3	600 CONC	0.6096	0.013	0.30	350.8	1.20	0.24	61.1%
										0.00		0.00	0.00	11.03				0.00										
	164a	164	B2							0.00		0.00	0.70	11.03	73.07			51.19										
				3.43						3.43	0.90	8.58	10.23	11.03		99.06		1013.17	**1064.4**		11.8	1050 CONC	1.0668	0.013	0.45	1911.0	2.14	0.09	55.7%
										0.00		0.00	0.00	11.03				0.00										
	164	162	A2, MD			0.24				0.24	0.70	0.47	1.17	11.27	72.26			84.37										
									0.14	0.14	0.40	0.16	10.39	11.27		97.94		1017.31	**1101.7**		55.7	1050 CONC	1.0668	0.013	0.45	1911.0	2.14	0.43	57.6%
										0.00		0.00	0.00	11.27				0.00										
	162	160	MD, A3, A4, A5, A6			0.45		0.29		0.74	0.62	1.28	2.45	11.70	70.84			173.29										
					1.15					1.15	0.80	2.56	12.94	11.70		95.99		1242.52	**1415.8**		106.3	1050 CONC	1.0668	0.013	0.35	1685.4	1.89	0.94	84.0%
										0.00		0.00	0.00	11.70				0.00										
	160	158	-							0.00		0.00	2.45	12.64	67.96			166.26										
										0.00		0.00	12.94	12.64		92.04		1191.44	**1357.7**		14.3	1050 CONC	1.0668	0.013	0.50	2014.4	2.25	0.11	67.4%
										0.00		0.00	0.00	12.64				0.00										
	158	150	A7			0.51				0.51	0.70	0.99	3.44	12.75	67.65			232.65										
										0.00		0.00	12.94	12.75		91.62		1185.98	**1418.6**		108.0	1050 CONC	1.0668	0.013	0.35	1685.4	1.89	0.95	84.2%
										0.00		0.00	0.00	12.75				0.00										
	156	154	A8			0.42				0.42	0.70	0.82	0.82	10.00	76.81			62.77										
										0.00		0.00	0.00	10.00				0.00	**62.8**		100.7	375 PVC	0.381	0.013	0.35	108.2	0.95	1.77	58.0%
										0.00		0.00	0.00	10.00				0.00										
Street 2	154	152	-							0.00		0.00	0.82	11.77	70.62			57.72										
										0.00		0.00	0.00	11.77				0.00	**57.7**		12.6	375 PVC	0.381	0.013	0.50	129.3	1.13	0.19	44.6%
										0.00		0.00	0.00	11.77				0.00										
	152	150	A9, A10, A11			0.25		0.49		0.74	0.57	1.17	1.98	11.95	70.04			139.02										
										0.00		0.00	0.00	11.95				0.00	**139.0**		59.4	525 CONC	0.5334	0.013	0.35	265.4	1.19	0.83	52.4%
										0.00		0.00	0.00	11.95				0.00										
	150	144	A12, A13			0.29		0.23		0.52	0.61	0.88	6.31	13.70	65.01			410.09										
										0.00		0.00	12.94	13.70		88.00		1139.11	**1549.2**		76.3	1200 CONC	1.2192	0.013	0.25	2033.7	1.74	0.73	76.2%
										0.00		0.00	0.00	13.70				0.00										
	148	146	A14, A15							0.00		0.00	0.00	10.00				0.00										
						0.53		0.32		0.85	0.62	1.48	1.48	10.00		104.19		153.81	**153.8**		78.5	750 CONC	0.762	0.013	0.15	449.8	0.99	1.33	34.2%
Chemin de Jargeau Road										0.00		0.00	0.00	10.00				0.00										
	146	144	A16							0.00		0.00	0.00	11.33				0.00										
						0.12				0.12	0.70	0.23	1.71	11.33		97.67		166.99	**167.0**		78.7	750 CONC	0.762	0.013	0.15	449.8	0.99	1.33	37.1%
										0.00		0.00	0.00	11.33				0.00										
	144	140	A17, A18			0.28		0.09		0.37	0.65	0.67	6.98	10.00	76.81			535.93										
Voie de Cerulean Way										0.00		0.00	14.65	10.00		104.19		1526.84	**2062.8**		77.3	1350 CONC	1.3716	0.013	0.30	3049.8	2.06	0.62	67.6%
										0.00		0.00	0.00	10.00				0.00										
	142	140	A19					0.19		0.19	0.50	0.26	0.26	10.00	76.81			20.28										
Voie De Cerulean Way										0.00		0.00	0.00	10.00				0.00	**20.3**		20.7	250 PVC	0.254	0.013	0.65	50.0	0.99	0.35	40.6%
										0.00		0.00	0.00	10.00				0.00										
	140	138	A20			0.40				0.40	0.70	0.78	8.02	10.62	74.49			597.42										
										0.00		0.00	14.65	10.62		101.01		1480.16	**2077.6**		113.1	1350 CONC	1.3716	0.013	0.25	2784.1	1.88	1.00	74.6%
										0.00		0.00	0.00	10.62				0.00										
Lumen Place	138	136	A21, A22, A23				0.49	0.03		0.52	0.55	0.79	8.81	11.62	71.08			626.33										
										0.00		0.00	14.65	11.62		96.33		1411.61	**2037.9**		14.8	1350 CONC	1.3716	0.013	0.50	3937.3	2.66	0.09	51.8%
										0.00		0.00	0.00	11.62				0.00										
	136	128	A24, A25			0.35	0.29			0.64	0.63	1.12	9.94	11.72	70.79			703.31										
										0.00		0.00	14.65	11.72		95.92		1405.62	**2108.9**		62.5	1350 CONC	1.3716	0.013	0.25	2784.1	1.88	0.55	75.7%
										0.00		0.00	0.00	11.72				0.00										
Voie de Cerulean Way	142	132	A26			0.23				0.23	0.70	0.45	0.45	10.00	76.81			34.38										
										0.00		0.00	0.00	10.00				0.00	**34.4**		53.4	250 PVC	0.254	0.013	0.65	50.0	0.99	0.90	68.7%
										0.00		0.00	0.00	10.00				0.00										
	134	132	-							0.00		0.00	0.00	10.00				0.00										
										0.00		0.00	0.00	10.00				0.00	**0.0**		36.0	250 PVC	0.254	0.013	0.65	50.0	0.99	0.61	0.0%
										0.00		0.00	0.00	10.00				0.00										
Street 5	132	130	A27			0.27				0.27	0.70	0.53	0.97	10.61	74.55			72.53										
										0.00		0.00	0.00	10.61				0.00	**72.5**		37.4	375 PVC	0.381	0.013	0.25	91.5	0.80	0.78	79.3%
										0.00		0.00	0.00	10.61				0.00										
	130	128	A28			0.28				0.28	0.70	0.54	1.52	11.38	71.87			109.09										
										0.00		0.00	0.00	11.38				0.00	**109.1**		88.3	450 PVC	0.4572	0.013	0.20	133.0	0.81	1.82	82.0%
										0.00		0.00	0.00	11.38				0.00										

STORM SEWER DESIGN SHEET

NOVATECH
Engineers, Planners & Landscape Architects

LOCATION			DEMAND																	CAPACITY								
			AREA									FLOW									PROPOSED SEWER PIPE SIZING / DESIGN								
STREET	FROM MH	TO MH	AREA ID	COMMERCIAL	HIGH DENSITY	ROAD 1	REAR YARD 1	REAR YARD 2	PARK	TOTAL AREA	WEIGHTED RUNOFF COEFFICIENT	INDIVI 2.78 AR	ACCUM 2.78 AR	TIME OF CONC	RAIN INTENSITY (mm/hr) 2yr	5yr	100yr	PEAK FLOW	TOTAL UNCONTROLLED PEAK FLOW (QDesign)	TOTAL RESTRICTED PEAK FLOW (Q)	PIPE PROPERTIES LENGTH	SIZE / MATERIAL	ID ACTUAL	ROUGHNESS	DESIGN GRADE	CAPACITY	FULL FLOW VELOCITY	TIME OF FLOW	QPEAK DESIGN / QFULL
				0.90	0.80	0.70	0.55	0.50	0.40	(ha)				(min.)				(L/s)	(L/s)	(L/s)	(m)	(mm / type)	(m)		(%)	(L/s)	(m/s)	(min.)	(%)
Lumen Place	128	126	A29, A30, A31, A32			0.24	0.31	0.01		0.56	0.61	0.95	12.41	13.20	66.37			823.51											
										0.00		0.00	14.65	13.20		89.86		1316.77	2140.3		76.0	1350 CONC	1.3716	0.013	0.25	2784.1	1.88	0.67	76.9%
										0.00		0.00	0.00	13.20				0.00											
	126	124	A33			0.27				0.27	0.70	0.53	12.93	13.87	64.56			835.02											
										0.00		0.00	14.65	13.87		87.38		1280.50	2115.5		53.4	1350 CONC	1.3716	0.013	0.25	2784.1	1.88	0.47	76.0%
										0.00		0.00	0.00	13.67				0.00											
	124	122	-							0.00		0.00	12.93	14.35	63.36			819.44											
										0.00		0.00	14.65	14.35		85.73		1256.31	2075.7		16.9	1350 CONC	1.3716	0.013	0.50	3937.3	2.66	0.11	52.7%
										0.00		0.00	0.00	14.35				0.00											
	122	120	-							0.00		0.00	12.93	14.45	63.09			816.04											
										0.00		0.00	14.65	14.45		85.37		1251.04	2067.1		24.6	1350 CONC	1.3716	0.013	0.25	2784.1	1.88	0.22	74.2%
										0.00		0.00	0.00	14.45				0.00											
	120	112	A34			0.49				0.49	0.70	0.95	13.89	14.67	62.56			868.79											
										0.00		0.00	14.65	14.67		84.64		1240.33	2109.1		91.6	1350 CONC	1.3716	0.013	0.25	2784.1	1.88	0.81	75.8%
										0.00		0.00	0.00	14.67				0.00											
Voie de Persimmon Way	118	116	A35			0.43				0.43	0.70	0.84	0.84	10.00	76.81			64.27											
										0.00		0.00	0.00	10.00				0.00	64.3		99.6	375 PVC	0.381	0.013	0.30	100.2	0.88	1.89	64.2%
										0.00		0.00	0.00	10.00				0.00											
	116	114	A36, A37, A38				0.53	0.03		0.56	0.55	0.85	1.69	11.89	70.24			118.63											
										0.00		0.00	0.00	11.89				0.00	118.6		11.9	450 PVC	0.4572	0.013	0.50	210.3	1.28	0.15	56.4%
										0.00		0.00	0.00	11.89				0.00											
	114	112	A39, A40, A41			0.29	0.30			0.59	0.62	1.02	2.71	12.04	69.76			189.17											
										0.00		0.00	0.00	12.04				0.00	189.2		64.6	525 CONC	0.5334	0.013	0.35	265.4	1.19	0.91	71.3%
										0.00		0.00	0.00	12.04				0.00											
Voie de Persimmon Way	112	104	A42, A43			0.25	0.24			0.49	0.63	0.85	17.45	15.48	60.66			1058.67											
										0.00		0.00	14.65	15.48		82.04		1202.21	2260.9		73.8	1350 CONC	1.3716	0.013	0.30	3049.8	2.06	0.60	74.1%
										0.00		0.00	0.00	15.48				0.00											
Rue de Beaugency Street	110	108	A44, B4ii				0.20			0.20	0.55	0.31	0.31	10.00	76.81			23.49											
										0.00		0.00	0.00	10.00				0.00	23.5		29.1	250 PVC	0.254	0.013	0.65	50.0	0.99	0.49	47.0%
										0.00		0.00	0.00	10.00				0.00											
	108	106	A45, B4ii			0.23				0.23	0.70	0.45	0.75	10.49	74.97			56.48											
									0.04	0.04	0.40	0.04	0.04	10.49		101.67		4.52	61.0		26.2	450 PVC	0.4572	0.013	0.25	148.7	0.91	0.48	41.0%
										0.00		0.00	0.00	10.49				0.00											
	106	104	A46, B4iii			0.29				0.29	0.70	0.56	1.32	10.97	73.26			96.54											
									0.01	0.01	0.40	0.01	0.06	10.97		99.32		5.52	102.1		97.8	450 PVC	0.4572	0.013	0.25	148.7	0.91	1.80	68.6%
										0.00		0.00	0.00	10.97				0.00											
Street 8	104	102	A47, A48, A49, A50			0.28	0.21			0.49	0.64	0.87	19.64	16.08	59.34			1165.25											
										0.00		0.00	14.71	16.08		80.24		1180.25	2345.5		41.9	1650 CONC	1.6764	0.013	0.10	3006.9	1.36	0.51	78.0%
										0.00		0.00	0.00	16.08				0.00											
	102	100	-							0.00		0.00	19.64	16.59	58.26			1143.97											
										0.00		0.00	14.71	16.59		78.75		1158.45	2302.4		12.1	1650 CONC	1.6764	0.013	0.10	3006.9	1.36	0.15	76.6%
										0.00		0.00	0.00	16.59				0.00											
	100	98	A51, A52, A53, A54			0.10	0.34	0.02		0.46	0.58	0.74	20.38	16.74	57.95			1181.00											
										0.00		0.00	14.71	16.74		78.34		1152.32	2333.3		39.5	1650 CONC	1.6764	0.013	0.10	3006.9	1.36	0.48	77.6%
										0.00		0.00	0.00	16.74				0.00											
	98	2121								0.00		0.00	20.38	17.22	56.98			1161.22											
										0.00		0.00	14.71	17.22		77.01		1132.80	2294.0		40.0	1650 CONC	1.6764	0.013	0.10	3006.9	1.36	0.49	76.3%
										0.00		0.00	0.00	17.22				0.00											
Park	CB 57	STM Outlet	B4i							0.00		0.00	0.00	10.00				0.00											
									0.95	0.95	0.40	1.06	1.06	10.00		104.19		110.07	110.1		37.0	375 PVC	0.381	0.013	0.50	129.3	1.13	0.54	85.1%
										0.00		0.00	0.00	10.00				0.00											
STM Easement (Richcraft Lands)	2121	2142	EXT1			1.13				1.13	0.70	2.20	22.58	17.71	56.04			1265.15											
										0.00		0.00	14.71	17.71		75.72		1113.78	2378.9		84.0	1650 CONC	1.6764	0.013	0.15	3682.6	1.67	0.84	64.6%
										0.00		0.00	0.00	17.71				0.00											
	2142	2143	EXT2			0.37				0.37	0.70	0.72	23.30	18.55	54.49			1269.53											
										0.00		0.00	15.77	18.55		73.61		1160.51	2430.0		17.2	1650 CONC	1.6764	0.013	0.15	3682.6	1.67	0.17	66.0%
										0.00		0.00	0.00	18.55				0.00											
	2143	2144	-							0.00		0.00	23.30	18.72	54.19			1262.43											
										0.00		0.00	15.77	18.72		73.19		1153.96	2416.4		20.1	1650 CONC	1.6764	0.013	0.18	4034.1	1.83	0.18	59.9%
										0.00		0.00	0.00	18.72				0.00											
	2144	HW	-							0.00		0.00	23.30	18.90	53.87			1254.96											
										0.00		0.00	15.77	18.90		72.76		1147.05	2402.0		17.2	1650 CONC	1.6764	0.013	0.18	4034.1	1.83	0.16	59.5%
										0.00		0.00	0.00	18.90				0.00											
TO TRUNK STORM SEWER																												

DEMAND EQUATION

Q = 2.78 AIR

Where : Q = Peak flow in litres per second (L/s)
A = Area in hectares (ha)
R = Weighted runoff coefficient (increased by 25% for 100-year)
I = Rainfall intensity in millimeters per hour (mm/hr)
Rainfall Intensity (I) is based on City of Ottawa IDF data presented in the City of Ottawa Sewer Design Guidelines (Oct. 2012)

CAPACITY EQUATION

Q full= (1/n) A R^(2/3)So^(1/2)

Where : Q full = Capacity (L/s)
n = Manning coefficient of roughness (0.013)
A = Flow area (m²)
R = Wetter perimenter (m)
So = Pipe Slope/gradient

Appendix D
Sanitary Sewer Design Sheets and Sanitary Calculations

SANITARY SEWER DESIGN SHEET

NOVATECH
Engineers, Planners & Landscape Architects

Novatech Project #: 118224
Project Name: The Commons (Phase 4) A
Date: 3/5/2025
Input By: Brad Smith
Reviewed By: M.Savic
Drawing Reference: 118224-GP-MD, 118224-SAN-MD

Legend:
- Design Input by User
- As-Built Input by User
- Cumulative Cell
- Calculated Design Cell Output
- Calculated Annual Cell Output
- Calculated Rare Cell Output

MOE - Design Guidelines for Sewage Works (2008)

Location				Demand																	Design Capacity							
				Residential Flow									Industrial / Commercial / Institutional (ICI) Flow						Extraneous Flow Area Method		Total Design Flow	Proposed Sewer Pipe Sizing / Design							
Street	Area ID	From MH	To MH	Singles	Semis / Towns	Apts	Park Area	Population (in 1000's)	Cumulative Population (in 1000's)	Average Pop. Flow Q(q) (L/s)	Design Peaking Factor M	Peak Design Pop. Flow Q(p) (L/s)	Res. Drainage Area (ha.)	Cumulative Res. Drainage Area (ha.)	Commercial / Institutional Area (ha.)	Cumulative Commercial / Institutional Area (ha.)	Average Design Commercial / Institutional Flow (L/s)	Commercial / Institutional Peaking Factor	Cumulative ICI Area (ha.)	Peak Design ICI Flow Q (ici) (L/s)	Cumulative Extraneous Drainage Area (ha.)	Design Extraneous Flow Q(e) (L/s)	Total Peak Design Flow Q(D) (L/s)	Pipe Length (m)	Pipe Size (mm) and Material	Pipe ID Actual (m)	Roughness n	Design Grade So (%)	Capacity Qfull (L/s)	Full Flow Velocity (m/s)	Q(D) / Qfull
STREET 1	A-1	111	109		6			0.016	0.016	0.05	3.71	0.19	0.096	0.096	0.000	0.000	0.00	1.00	0.000	0.00	0.096	0.03	0.23	39.9	200 PVC	0.203	0.013	0.65	27.6	0.85	0.8%
STREET 1	A-2	109	107		0			0.000	0.016	0.05	3.71	0.19	0.014	0.110	0.000	0.000	0.00	1.00	0.000	0.00	0.110	0.04	0.23	8.2	200 PVC	0.203	0.013	0.50	24.2	0.75	1.0%
STREET 1	A-3	107	105		0			0.000	0.016	0.05	3.71	0.19	0.025	0.135	0.000	0.000	0.00	1.00	0.000	0.00	0.135	0.04	0.24	17.9	200 PVC	0.203	0.013	0.32	19.4	0.60	1.2%
STREET 1	A-4	105	103		1			0.003	0.019	0.06	3.71	0.23	0.033	0.168	0.000	0.000	0.00	1.00	0.000	0.00	0.168	0.06	0.28	8.8	200 PVC	0.203	0.013	0.50	24.2	0.75	1.2%
STREET 1	A-5	103	101		11			0.030	0.049	0.16	3.65	0.58	0.128	0.296	0.000	0.000	0.00	1.00	0.000	0.00	0.296	0.10	0.67	37.9	200 PVC	0.203	0.013	0.32	19.4	0.60	3.5%
	A-6	101	201		0			0.000	0.049	0.16	3.65	0.58	0.016	0.312	0.000	0.000	0.00	1.00	0.000	0.00	0.296	0.10	0.67	31.3	200 PVC	0.203	0.013	0.32	19.4	0.60	3.5%
STREET 2	A-7	205	203		12			0.032	0.032	0.11	3.68	0.39	0.179	0.179	0.000	0.000	0.00	1.00	0.000	0.00	0.179	0.06	0.45	39.4	200 PVC	0.203	0.013	0.32	19.4	0.60	2.3%
STREET 2	-	203	201		0			0.000	0.032	0.11	3.68	0.39	0.000	0.179	0.000	0.000	0.00	1.00	0.000	0.00	0.179	0.06	0.45	3.1	200 PVC	0.203	0.013	0.50	24.2	0.75	1.8%
STREET 2	-	201	169		0			0.000	0.081	0.26	3.61	0.95	0.000	0.491	0.000	0.000	0.00	1.00	0.000	0.00	0.491	0.16	1.11	13.0	200 PVC	0.203	0.013	0.32	19.4	0.60	5.7%
STREET 2	A-8	209	207		12			0.032	0.032	0.11	3.68	0.39	0.183	0.183	0.000	0.000	0.00	1.00	0.000	0.00	0.183	0.06	0.45	43.4	200 PVC	0.203	0.013	0.32	19.4	0.60	2.3%
STREET 2	-	207	167		0			0.000	0.032	0.11	3.68	0.39	0.000	0.183	0.000	0.000	0.00	1.00	0.000	0.00	0.183	0.06	0.45	11.0	200 PVC	0.203	0.013	0.30	18.7	0.58	2.4%
STREET 3	A-9	313	311		5			0.014	0.014	0.04	3.72	0.16	0.081	0.081	0.000	0.000	0.00	1.00	0.000	0.00	0.081	0.03	0.19	36.2	200 PVC	0.203	0.013	0.65	27.6	0.85	0.7%
STREET 3	A-10	311	307		1			0.003	0.016	0.05	3.71	0.19	0.032	0.113	0.000	0.000	0.00	1.00	0.000	0.00	0.113	0.04	0.23	10.4	200 PVC	0.203	0.013	0.50	24.2	0.75	1.0%
STREET 3	A-11	307	305		5			0.014	0.030	0.10	3.68	0.35	0.084	0.198	0.000	0.000	0.00	1.00	0.000	0.00	0.198	0.07	0.42	41.8	200 PVC	0.203	0.013	0.32	19.4	0.60	2.2%
STREET 3	A-12	305	303		0			0.000	0.030	0.10	3.68	0.35	0.020	0.218	0.000	0.000	0.00	1.00	0.000	0.00	0.218	0.07	0.43	10.3	200 PVC	0.203	0.013	0.50	24.2	0.75	1.8%
STREET 3	A-13	303	301		0			0.000	0.030	0.10	3.68	0.35	0.035	0.253	0.000	0.000	0.00	1.00	0.000	0.00	0.253	0.08	0.44	15.7	200 PVC	0.203	0.013	0.33	19.7	0.61	2.2%
STREET 3	-	301	163		0			0.000	0.030	0.10	3.68	0.35	0.000	0.253	0.000	0.000	0.00	1.00	0.000	0.00	0.253	0.08	0.44	9.9	200 PVC	0.203	0.013	0.30	18.7	0.58	2.3%
VENTUS	A-14	165	163		5			0.014	0.043	0.14	3.66	0.51	0.065	0.065	0.000	0.000	0.00	1.00	0.000	0.00	0.065	0.02	0.53	56.2	200 PVC	0.203	0.013	0.32	19.4	0.60	2.8%
STREET 4	B-1	413	411		7			0.019	0.019	0.06	3.71	0.23	0.136	0.136	0.000	0.000	0.00	1.00	0.000	0.00	0.136	0.04	0.27	50.0	200 PVC	0.203	0.013	0.65	27.6	0.85	1.0%
STREET 4	B-2	411	409		0			0.000	0.019	0.06	3.71	0.23	0.023	0.159	0.000	0.000	0.00	1.00	0.000	0.00	0.159	0.05	0.28	11.9	200 PVC	0.203	0.013	0.50	24.2	0.75	1.2%
STREET 4	B-3	409	407		0			0.000	0.019	0.06	3.71	0.23	0.031	0.190	0.000	0.000	0.00	1.00	0.000	0.00	0.190	0.06	0.29	26.9	200 PVC	0.203	0.013	0.32	19.4	0.60	1.5%
STREET 6	B-4	601	603		14			0.038	0.038	0.12	3.67	0.45	0.206	0.396	0.000	0.000	0.00	1.00	0.000	0.00	0.396	0.13	0.58	52.9	200 PVC	0.203	0.013	0.32	19.4	0.60	3.0%
STREET 6	B-5	603	407		0			0.000	0.038	0.12	3.67	0.45	0.012	0.408	0.000	0.000	0.00	1.00	0.000	0.00	0.408	0.13	0.58	8.8	200 PVC	0.203	0.013	0.32	19.4	0.60	3.0%
STREET 4	B-6	407	405		0			0.000	0.019	0.06	3.71	0.23	0.033	0.631	0.000	0.000	0.00	1.00	0.000	0.00	0.631	0.21	0.44	29.3	200 PVC	0.203	0.013	0.32	19.4	0.60	2.2%
STREET 5	B-7	509	511		13			0.035	0.035	0.11	3.67	0.42	0.206	0.206	0.000	0.000	0.00	1.00	0.000	0.00	0.206	0.07	0.49	47.4	200 PVC	0.203	0.013	0.32	19.4	0.60	2.5%
STREET 5	B-8	511	405		0			0.000	0.035	0.11	3.67	0.42	0.009	0.215	0.000	0.000	0.00	1.00	0.000	0.00	0.215	0.07	0.49	10.3	200 PVC	0.203	0.013	0.32	19.4	0.60	2.5%
STREET 4	B-9	405	403		0			0.000	0.019	0.06	3.71	0.23	0.031	0.877	0.000	0.000	0.00	1.00	0.000	0.00	0.877	0.29	0.52	22.6	200 PVC	0.203	0.013	0.32	19.4	0.60	2.7%
STREET 4	B-10	403	401		0			0.000	0.019	0.06	3.71	0.23	0.014	0.891	0.000	0.000	0.00	1.00	0.000	0.00	0.891	0.29	0.52	11.1	200 PVC	0.203	0.013	0.50	24.2	0.75	2.2%
STREET 4	B-11	401	507		6			0.016	0.035	0.11	3.67	0.42	0.107	0.998	0.000	0.000	0.00	1.00	0.000	0.00	0.998	0.33	0.75	49.1	200 PVC	0.203	0.013	0.32	19.4	0.60	3.9%
STREET 5	B-12	507	505		0			0.000	0.035	0.11	3.67	0.42	0.038	1.036	0.000	0.000	0.00	1.00	0.000	0.00	1.036	0.34	0.76	31.3	200 PVC	0.203	0.013	0.32	19.4	0.60	3.9%
STREET 5	B-13	505	503		0			0.000	0.035	0.11	3.67	0.42	0.026	1.062	0.000	0.000	0.00	1.00	0.000	0.00	1.062	0.35	0.77	17.2	200 PVC	0.203	0.013	0.32	19.4	0.60	4.0%
STREET 5	-	501	163		0			0.000	0.035	0.11	3.67	0.42	0.000	1.062	0.000	0.000	0.00	1.00	0.000	0.00	1.062	0.35	0.77	10.0	200 PVC	0.203	0.013	0.32	19.4	0.60	4.0%
PUBLIC PARK	B-15	701	EX				0.169	0.001	0.001	0.00	3.78	0.01	0.169	0.169	0.000	0.000	0.00	1.00	0.000	0.00	0.169	0.06	0.06	9.8	150 PVC	0.152	0.013	1.00	15.9	0.87	0.4%
Totals				**0**	**110**	**0**	**0.169**	**0.298**	**0.298**	**0.96**	**3.46**	**3.34**	**2.213**	**2.213**	**0.000**	**0.000**	**0.00**	**1.00**	**0.000**	**0.00**	**2.213**	**0.73**	**4.07**	**868.5**							

Demand Equation / Parameters

1. **Q(D), Q(A), Q(R) =** Q(p) + Q(fd) + Q(ici) + Q(e)
2. **Q(p) =** (P x q x M x K / 86,400)
3. **q =** 280 L/per person/day (design)
   200 L/per person/day (annual and rare)
4. **M = Harmon Formula (maximum of 4.0)**
5. **K =** 0.8 (design)
   0.6 (annual and rare)
6. **Park flow is considered equivalent to a single unit / ha**
   Park Demand = 4 single unit equivalent / park ha (~ 3,600 L/ha/day)
7. **Q(fd) =** 0.45 L/s/unit
8. **Q(ici) =** ICI Area x ICI Flow x ICI Peak
9. **Q(e) =** 0.33 L/s/ha (design)
   0.30 L/s/ha (annual)
   0.55 L/s/ha (rare)

Definitions

Q(D) = Peak Design Flow (L/s)
Q(A) = Peak Annual Flow (L/s)
Q(R) = Peak Rare Flow (L/s)
Q(p) = Peak Design Population Flow (L/s)
Q(q) = Average Population Flow (L/s)

	Singles	Semis / Towns	Apts
P = Residential Population =	3.4	2.7	2.1
q = Average Capita Flow			
M = Harmon Formula			
K = Harmon Correction Factor			
Typ. Service Diameter (mm) =	135		
Typ. Service Length (m) =	15	15	
I/I Pipe Rate (L/mm dia/m/hr) =	0.007		

Q(fd) = Foundation Flow (L/s)
Q(ici) = Industrial / Commercial / Institutional Flow (L/s)
Q(e) = Extraneous Flow (L/s)

Institutional / Commercial / Industrial	Industrial	Commercial / Institutional	
Design =	35000	28000	L/gross ha/day
Annual / Rare =	10000	17000	L/gross ha/day
ICI Peak *			
Design =	1.0	1.5	* ICI Peak = 1.0 Default, 1.5 if ICI in contributing area is >20% (design only)
Annual / Rare =		1.0	

Capacity Equation

Q full = (1/n) Ap R^(2/3) So^(1/2)

Definitions

Q full = Capacity (L/s)
n = Manning coefficient of roughness (0.013)
Ap = Pipe flow area (m²)
R = Wetted perimeter (m)
So = Pipe slope/gradient

LEGEND

- DRAINAGE AREA BOUNDARY
- AREA NUMBER
- MANHOLE TO MANHOLE
- POPULATION
- AREA (ha)
- PROPOSED SANITARY SEWER C/W FLOW DIRECTION
- PROPOSED SAN MH

NORTH

KEY PLAN
N.T.S.

SITE

SITE BENCHMARK
REFERENCED TO LOCAL GEODETIC DATUM

FUTURE DEVELOPMENT

CAIVAN
ORLEANS VILLAGE

INNES ROAD

3636 INNES ROAD U-HAUL SITE (D07-12-20-0086)

3604 INNES ROAD CARWASH (D07-12-18-0132)

Ludis Way
Voie de Cerulean Way
Voie de Persimmon Way
Ventus Way
Rue De Jargeau Road
Lumen Place
Rue de Beaugency Street
Avenue De Lamarche Avenue

200mmØ SAN @ 0.35%
250mmØ SAN @ 0.25%
300mmØ SAN @ 0.20%
200mmØ SAN @ 0.65%
200mmØ SAN @ 0.32%
200mmØ SAN @ 0.90%
200mmØ SAN @ 0.80%
200mmØ SAN @ 0.45%
200mmØ SAN @ 0.30%
200mmØ SAN @ 0.10%
300mmØ SAN @ 0.20%
250mmØ SAN @ 1.20%
250mmØ SAN @ 0.85%
375mmØ SAN @ 0.29%
375mmØ SAN @ 0.30%
375mmØ SAN @ 0.20%
450mmØ SAN @ 0.15%
600mmØ SAN @ 0.10%
600mmØ SAN @ 0.20%
675mmØ SAN @ 0.11%
200mmØ SAN @ 0.50%

NOTE:
THE POSITION OF ALL POLE LINES, CONDUITS, WATERMAINS, SEWERS AND OTHER UNDERGROUND AND OVERGROUND UTILITIES AND STRUCTURES IS NOT NECESSARILY SHOWN ON THE CONTRACT DRAWINGS, AND WHERE SHOWN, THE ACCURACY OF THE POSITION OF SUCH UTILITIES AND STRUCTURES IS NOT GUARANTEED. BEFORE STARTING WORK, DETERMINE THE EXACT LOCATION OF ALL SUCH UTILITIES AND STRUCTURES AND ASSUME ALL LIABILITY FOR DAMAGE TO THEM.

No.	REVISION	DATE	BY
10.	FINAL REVIEW, ECA, CLI AND MATERIAL ORDER	MAR 21/24	BHB
9.	REVISED AND ISSUED FOR REVIEW AND TENDER	JAN 17/24	BHB
8.	ISSUED FOR REVIEW PHASE 2 & 3	APRIL 3/23	BHB
7.	ISSUED FOR FINAL CITY APPROVAL AND ECA	MAY 11/22	BHB
6.	REVISED AND REISSUED FOR REVIEW	MAR 10/22	BHB
5.	REVISED AND REISSUED FOR REVIEW	NOV 25/21	BHB
4.	ISSUED FOR REVIEW	JUNE 18/21	BHB
3.	REVISED AND REISSUED FOR DRAFT PLAN APPROVAL	NOV 27/20	BHB
2.	REVISED AND REISSUED FOR DRAFT PLAN APPROVAL	APR 3/20	BHB
1.	DRAFT PLAN	OCT 4/19	BHB

SCALE
1:1500
1:1500
0 15 30 45 60

DESIGN DJC
CHECKED BCS
DRAWN DJC
CHECKED BCS
APPROVED BHB

FOR REVIEW ONLY

NOVATECH
Engineers, Planners & Landscape Architects
Suite 200, 240 Michael Cowpland Drive
Ottawa, Ontario, Canada K2M 1P6
Telephone (613) 254-9643
Facsimile (613) 254-5867
Website www.novatech-eng.com

LOCATION
CITY OF OTTAWA
THE COMMONS

DRAWING NAME
SANITARY DRAINAGE AREA PLAN

PROJECT No. 118224-00
REV REV # 9
DRAWING No. 118224-SAN

#18535
D07-16-19-0027

M:\2018\118224\CAD\Design\118224-SAN.dwg, 118224-SAN, Mar 21, 2024 - 12:46pm, bsmith

PLANIT.DWG - 841mmx594mm

SANITARY SEWER DESIGN SHEET

NOVATECH
Engineers, Planners & Landscape Architects

Novatech Project #: 118224
Project Name: The Commons
Date: 1/17/2024
Input By: Bradley Reed
Reviewed By: Sam Bahia
Drawing Reference: 118224-GP1-4, 118224-SAN

Legend:
- Design Input by User
- As-Built Input by User
- Cumulative Cell
- Calculated Design Cell Output
- Calculated Annual Cell Output
- Calculated Rare Cell Output

MOE - Design Guidelines for Sewage Works (2008)

Location				Demand																	Design Capacity								Design Partial Pipe Flow Checks						
				Residential Flow									Industrial / Commercial / Institutional (ICI) Flow						Extraneous Flow Area Method		Total Design Flow	Proposed Sewer Pipe Sizing / Design								Proposed Sewer Partial Pipe Flow			Design Check Summary	Design Check 1	Design Check 2	Design Check 3	Design Check 4a	Design Check 4b	Design Check 5
Street	Area ID	From MH	To MH	Singles	Semis / Towns	Apts	Park Area	Population (in 1000's)	Cumulative Population (in 1000's)	Average Pop. Flow Q(q) (L/s)	Design Peaking Factor M	Peak Design Pop. Flow Q(p) (L/s)	Res. Drainage Area (ha.)	Cumulative Res. Drainage Area (ha.)	Commercial / Institutional Area (ha.)	Cumulative Commercial / Institutional Area (ha.)	Average Design Commercial / Institutional Flow (L/s)	Commercial / Institutional Peaking Factor	Cumulative ICI Area (ha.)	Peak Design ICI Flow Q (ici) (L/s)	Cumulative Extraneous Drainage Area (ha.)	Design Extraneous Flow Q(e) (L/s)	Total Peak Design Flow Q(D) (L/s)	Pipe Length (m)	Pipe Size (mm) and Material	Pipe ID Actual (m)	Roughness n	Design Grade So (%)	Capacity Qfull (L/s)	Full Flow Velocity (m/s)	Q(D) / Qfull	d / D	V / Vfull	Partial Flow Velocity (m/s)		Pipe Capacity Q < Qfull	Full Flow Velocity Vfull > 0.6m/s	Number of Units > 10 N/A, if slope > 0.65%	d/D > 0.30 N/A, if slope > 0.65%	Partial Flow Velocity Vactual > 0.6m/s N/A, if slope > 0.65%	Pipe Length < 15m N/A, if slope > 0.65%
	A1	169	167			84		0.176	0.176	0.57	3.53	2.02	1.590	1.590	0.000	0.000	0.00	1.00	0.000	0.00	1.590	0.52	2.54	113.8	200 PVC	0.203	0.013	0.32	19.4	0.60	13.1%	24.0%	68.4%	0.41	OK	OK	OK	N/A	N/A	N/A	OK
Ventus Way	-	167	165					0.000	0.176	0.57	3.53	2.02	0.000	1.590	0.000	0.000	0.00	1.00	0.000	0.00	1.590	0.52	2.54	20.1	200 PVC	0.203	0.013	0.32	19.4	0.60	13.1%	24.0%	68.4%	0.41	OK	OK	OK	N/A	N/A	N/A	OK
	A2	165	163			84		0.176	0.353	1.14	3.44	3.93	1.140	2.730	0.000	0.000	0.00	1.00	0.000	0.00	2.730	0.90	4.83	57.8	200 PVC	0.203	0.013	0.32	19.4	0.60	25.0%	34.0%	83.0%	0.50	OK	OK	OK	N/A	N/A	N/A	OK
	A3	163	161	14				0.038	0.214	0.69	3.51	2.44	0.470	2.060	0.000	0.000	0.00	1.00	0.000	0.00	2.060	0.68	3.12	109.4	200 PVC	0.203	0.013	0.32	19.4	0.60	16.1%	27.0%	73.2%	0.44	OK	OK	OK	N/A	N/A	N/A	OK
	A4	161	159	4				0.011	0.225	0.73	3.50	2.55	0.150	2.210	0.000	0.000	0.00	1.00	0.000	0.00	2.210	0.73	3.28	14.1	200 PVC	0.203	0.013	0.50	24.2	0.75	13.6%	24.0%	68.4%	0.51	SHORT RUN	OK	OK	N/A	N/A	N/A	SHORT RUN
	A5	159	151	28				0.076	0.301	0.97	3.46	3.37	0.830	3.040	0.000	0.000	0.00	1.00	0.000	0.00	3.040	1.00	4.38	112.1	200 PVC	0.203	0.013	0.32	19.4	0.60	22.6%	32.0%	80.4%	0.48	OK	OK	OK	N/A	N/A	N/A	OK
	A6	157	155		27			0.073	0.073	0.24	3.62	0.86	0.760	0.760	0.000	0.000	0.00	1.00	0.000	0.00	0.760	0.25	1.11	102.8	200 PVC	0.203	0.013	0.35	20.2	0.62	5.5%	15.0%	51.7%	0.32	OK	OK	OK	N/A	N/A	N/A	OK
Ludis Way	A7	155	153		4			0.011	0.084	0.27	3.61	0.98	0.170	0.930	0.000	0.000	0.00	1.00	0.000	0.00	0.930	0.31	1.29	13.8	200 PVC	0.203	0.013	0.50	24.2	0.75	5.3%	15.0%	51.7%	0.39	SHORT RUN	OK	OK	N/A	N/A	N/A	SHORT RUN
	A8	153	151		10			0.027	0.111	0.36	3.58	1.29	0.330	1.260	0.000	0.000	0.00	1.00	0.000	0.00	1.260	0.42	1.70	62.5	200 PVC	0.203	0.013	0.35	20.2	0.62	8.4%	19.0%	59.7%	0.37	OK	OK	OK	N/A	N/A	N/A	OK
Ludis Way	A9	151	145		8			0.022	0.433	1.40	3.40	4.78	0.330	4.630	0.000	0.000	0.00	1.00	0.000	0.00	4.630	1.53	6.30	76.3	250 PVC	0.254	0.013	0.25	31.0	0.61	20.3%	30.0%	77.6%	0.48	OK	OK	OK	N/A	N/A	N/A	OK
Chemin de Jargeau Road	A10	147	145		14			0.038	0.038	0.12	3.67	0.45	0.450	0.450	0.000	0.000	0.00	1.00	0.000	0.00	0.450	0.15	0.60	63.2	250 PVC	0.254	0.013	0.25	31.0	0.61	1.9%	9.0%	37.5%	0.23							
	A11	147	EX		25			0.068	0.068	0.22	3.63	0.79	0.780	0.780	0.000	0.000	0.00	1.00	0.000	0.00	0.780	0.26	1.05	99.4	200 PVC	0.203	0.013	0.65	27.6	0.85	3.8%	13.0%	47.3%	0.40							
Voie de Cerulean Way	A12	145	141		9			0.024	0.495	1.60	3.38	5.42	0.330	5.410	0.000	0.000	0.00	1.00	0.000	0.00	5.410	1.79	7.21	77.3	300 PVC	0.305	0.013	0.20	45.1	0.62	16.0%	27.0%	73.2%	0.45							
	A13	143	141		2			0.005	0.005	0.02	3.75	0.07	0.080	0.080	0.000	0.000	0.00	1.00	0.000	0.00	0.080	0.03	0.09	16.6	200 PVC	0.203	0.013	0.65	27.6	0.85	0.3%	4.0%	22.2%	0.19							
Lumen Place	A14	141	139	20				0.068	0.568	1.84	3.36	6.18	0.800	6.290	0.000	0.000	0.00	1.00	0.000	0.00	6.290	2.08	8.26	113.9	300 PVC	0.305	0.013	0.20	45.1	0.62	18.3%	28.0%	74.7%	0.46							
	A15	139	137	2				0.007	0.575	1.86	3.35	6.25	0.180	6.470	0.000	0.000	0.00	1.00	0.000	0.00	6.470	2.14	8.39	14.8	300 PVC	0.305	0.013	0.50	71.3	0.98	11.8%	23.0%	66.8%	0.65							
	A16	137	129	6				0.020	0.596	1.93	3.35	6.46	0.270	6.740	0.000	0.000	0.00	1.00	0.000	0.00	6.740	2.22	8.68	62.8	300 PVC	0.305	0.013	0.20	45.1	0.62	19.3%	29.0%	76.2%	0.47							
Voie de Cerulean Way	A17	143	133		6			0.016	0.016	0.05	3.71	0.19	0.210	0.210	0.000	0.000	0.00	1.00	0.000	0.00	0.210	0.07	0.26	56.5	200 PVC	0.203	0.013	0.65	27.6	0.85	1.0%	6.0%	28.9%	0.25	OK	OK	OK	N/A	N/A	N/A	OK
Reflection Way	A18	135	133	3				0.010	0.010	0.03	3.73	0.12	0.150	0.150	0.000	0.000	0.00	1.00	0.000	0.00	0.150	0.05	0.17	33.1	200 PVC	0.203	0.013	0.65	27.6	0.85	0.6%	5.0%	25.7%	0.22	OK	OK	OK	N/A	N/A	N/A	OK
Reflection Way	A19	133	131	7				0.024	0.050	0.16	3.65	0.59	0.280	0.640	0.000	0.000	0.00	1.00	0.000	0.00	0.640	0.21	0.81	40.4	200 PVC	0.203	0.013	0.35	20.2	0.62	4.0%	13.0%	47.3%	0.30	OK	OK	OK	N/A	N/A	N/A	OK
	A20	131	129	14				0.048	0.098	0.32	3.60	1.14	0.560	1.200	0.000	0.000	0.00	1.00	0.000	0.00	1.200	0.40	1.54	84.3	200 PVC	0.203	0.013	0.35	20.2	0.62	7.6%	18.0%	57.7%	0.36	OK	OK	OK	N/A	N/A	N/A	OK
Lumen Place	A21	129	127	6				0.020	0.714	2.31	3.31	7.66	0.330	8.270	0.000	0.000	0.00	1.00	0.000	0.00	8.270	2.73	10.39	73.0	300 PVC	0.305	0.013	0.20	45.1	0.62	23.0%	32.0%	80.4%	0.50							
	A22	127	125	10				0.034	0.748	2.42	3.30	8.00	0.440	8.710	0.000	0.000	0.00	1.00	0.000	0.00	8.710	2.87	10.88	55.7	300 PVC	0.305	0.013	0.20	45.1	0.62	24.1%	33.0%	81.7%	0.51							
	A23	125	123	2				0.007	0.755	2.45	3.30	8.07	0.120	8.830	0.000	0.000	0.00	1.00	0.000	0.00	8.830	2.91	10.98	12.4	300 PVC	0.305	0.013	0.50	71.3	0.98	15.4%	28.0%	71.7%	0.70							
	A24	123	121	3				0.010	0.765	2.48	3.30	8.17	0.150	8.980	0.000	0.000	0.00	1.00	0.000	0.00	8.980	2.96	11.14	23.0	300 PVC	0.305	0.013	0.20	45.1	0.62	24.7%	33.0%	81.7%	0.51							
	A25	121	113	15				0.051	0.816	2.64	3.28	8.68	0.620	9.600	0.000	0.000	0.00	1.00	0.000	0.00	9.600	3.17	11.85	96.2	300 PVC	0.305	0.013	0.20	45.1	0.62	26.3%	34.0%	83.0%	0.51							
Voie de Persimmon Way	A26	119	117	17				0.058	0.058	0.19	3.64	0.68	0.710	0.710	0.000	0.000	0.00	1.00	0.000	0.00	0.710	0.23	0.92	103.0	200 PVC	0.203	0.013	0.35	20.2	0.62	4.5%	14.0%	49.5%	0.31	OK	OK	OK	N/A	N/A	N/A	OK
	A27	117	115	2				0.007	0.065	0.21	3.63	0.76	0.160	0.870	0.000	0.000	0.00	1.00	0.000	0.00	0.870	0.29	1.05	14.0	200 PVC	0.203	0.013	0.50	24.2	0.75	4.3%	14.0%	49.5%	0.37	SHORT RUN	OK	OK	N/A	N/A	N/A	SHORT RUN
	A28	115	113	7				0.024	0.088	0.29	3.61	1.03	0.330	1.200	0.000	0.000	0.00	1.00	0.000	0.00	1.200	0.40	1.43	63.2	200 PVC	0.203	0.013	0.35	20.2	0.62	7.1%	17.0%	55.8%	0.35	OK	OK	OK	N/A	N/A	N/A	OK
Voie de Persimmon Way	A29	113	201	6				0.020	0.925	3.00	3.26	9.76	0.290	11.090	0.000	0.000	0.00	1.00	0.000	0.00	11.090	3.66	13.42	73.8	300 PVC	0.305	0.013	0.20	45.1	0.62	29.7%	37.0%	86.8%	0.54							
Voie de Persimmon Way	FUTURE	CAP	99					0.375	0.375	1.22	3.43	4.17	3.090	3.090	0.000	0.000	0.00	1.00	0.000	0.00	3.090	1.02	5.19	31.6	200 PVC	0.203	0.013	0.35	20.2	0.62	25.6%	34.0%	83.0%	0.52							
	-	99	101					0.000	0.375	1.22	3.43	4.17	0.000	3.090	0.000	0.000	0.00	1.00	0.000	0.00	3.090	1.02	5.19	39.6	200 PVC	0.203	0.013	0.35	20.2	0.62	25.6%	34.0%	83.0%	0.52							
	A30	101	103	8				0.027	0.402	1.30	3.42	4.45	0.550	3.640	0.000	0.000	0.00	1.00	0.000	0.00	3.640	1.20	5.65	12.3	200 PVC	0.203	0.013	0.50	24.2	0.75	23.4%	32.0%	80.4%	0.60							
	A31	103	201	5				0.017	0.419	1.36	3.41	4.63	0.270	3.910	0.000	0.000	0.00	1.00	0.000	0.00	3.910	1.29	5.92	47.9	200 PVC	0.203	0.013	0.35	20.2	0.62	29.3%	37.0%	86.8%	0.54							
Rue de Beaugency Street	A32	105	107	12				0.041	0.041	0.13	3.67	0.48	0.500	0.500	0.000	0.000	0.00	1.00	0.000	0.00	0.500	0.17	0.65	83.4	200 PVC	0.203	0.013	0.35	20.2	0.62	3.2%	12.0%	45.0%	0.28							
	A33	107	109	2				0.007	0.048	0.15	3.66	0.56	0.120	0.620	0.000	0.000	0.00	1.00	0.000	0.00	0.620	0.20	0.77	28.3	200 PVC	0.203	0.013	0.35	20.2	0.62	3.8%	13.0%	47.3%	0.30							
	A34	109	111	4				0.014	0.061	0.20	3.64	0.72	0.210	0.830	0.000	0.000	0.00	1.00	0.000	0.00	0.830	0.27	1.00	26.6	200 PVC	0.203	0.013	0.35	20.2	0.62	4.9%	15.0%	51.7%	0.32							
	-	111	207	0				0.000	0.061	0.20	3.64	0.72	0.000	0.830	0.000	0.000	0.00	1.00	0.000	0.00	0.830	0.27	1.00	1.8	200 PVC	0.203	0.013	0.50	24.2	0.75	4.1%	13.0%	47.3%	0.35							
Rue de Beaugency Street	FUTURE_A35	CAP1	201				6.550	5.545	5.545	17.97	2.76	49.64	54.930	54.930	24.320	24.320	7.88	1.50	24.320	11.82	79.250	26.15	87.62	36.6	525 CONC	0.533	0.013	0.10	141.9	0.63	61.8%	56.0%	104.6%	0.66							
	-	201	203					0.000	6.889	22.32	2.69	60.07	0.500	70.430	0.000	24.320	7.88	1.50	24.320	11.82	94.750	31.27	103.16	96.7	600 CONC	0.610	0.013	0.10	202.6	0.69	50.9%	50.0%	100.0%	0.69							
	-	203	205					0.000	6.889	22.32	2.69	60.07	0.120	70.550	0.000	24.320	7.88	1.50	24.320	11.82	94.870	31.31	103.20	29.2	600 CONC	0.610	0.013	0.10	202.6	0.69	50.9%	50.0%	100.0%	0.69							
	-	205	207					0.000	6.889	22.32	2.69	60.07	0.000	70.550	0.000	24.320	7.88	1.50	24.320	11.82	94.870	31.31	103.20	27.7	600 CONC	0.610	0.013	0.10	202.6	0.69	50.9%	50.0%	100.0%	0.69							
	A36	207	1A				1.000	0.011	6.961	22.56	2.69	60.62	1.000	72.380	0.000	24.320	7.88	1.50	24.320	11.82	96.700	31.91	104.35	11.9	600 CONC	0.610	0.013	0.10	202.6	0.69	51.5%	50.0%	100.0%	0.69							
Totals				**151**	**151**	**168**	**7.550**	**7.205**	**7.205**	**23.35**	**2.68**	**62.47**	**74.300**	**74.300**	**24.320**	**24.320**	**7.88**	**1.50**	**24.320**	**11.82**	**98.620**	**32.54**	**106.84**	**2332.7**															

Demand Equation / Parameters

1. **Q(D), Q(A), Q(R) =** Q(p) + Q(td) + Q(ici) + Q(e)
2. **Q(p) =** (P x q x M x K / 86,400)
3. **q =** 280 L/per person/day (design); 200 L/per person/day (annual and rare)
4. **M = Harmon Formula (maximum of 4.0)**
5. **K =** 0.8 (design); 0.6 (annual and rare)
6. **Park flow is considered equivalent to a single unit / ha**
   Park Demand = 4 single unit equivalent / park ha (~ 3,600 L/ha/day)
7. **Q(td) =** 0.45 L/s/unit
8. **Q(ici) =** ICI Area x ICI Flow x ICI Peak
9. **Q(e) =** 0.33 L/s/ha (design); 0.30 L/s/ha (annual); 0.55 L/s/ha (rare)

NOTES
Sewers constructed as a part of Phase 1 - ECA Number 4837-CFLPU5

Definitions

Q(D) = Peak Design Flow (L/s)
Q(A) = Peak Annual Flow (L/s)
Q(R) = Peak Rare Flow (L/s)
Q(p) = Peak Design Population Flow (L/s)
Q(q) = Average Population Flow (L/s)

	Singles	Semis / Towns	Apts
P = Residential Population =	3.4	2.7	2.1
q = Average Capita Flow			
M = Harmon Formula			
K = Harmon Correction Factor			
Typ. Service Diameter (mm) =	135		
Typ. Service Length (m) =	15	15	
I/I Pipe Rate (L/mm dia/m/hr) =	0.007		

Q(fd) = Foundation Flow (L/s)
Q(ici) = Industrial / Commercial / Institutional Flow (L/s)
Q(e) = Extraneous Flow (L/s)

Institutional / Commercial / Industrial	Industrial	Commercial / Institutional	
Design =	35000	28000	L/gross ha/day
Annual / Rare =	10000	17000	L/gross ha/day
ICI Peak *			
Design =	1.5	1.5	* ICI Peak = 1.0 Default, 1.5 if ICI in contributing area is >20% (design only)
Annual / Rare =		1.0	

Capacity Equation

Q full = (1/n) Ap R^(2/3) So^(1/2)

Definitions

Q full = Capacity (L/s)
n = Manning coefficient of roughness (0.013)
Ap = Pipe flow area (m^2)
R = Wetted perimeter (m)
So = Pipe slope/gradient

Partial Pipe Flow

d / D = Partial pipe flow depth / pipe diameter
Q actual = Open channel hydraulics (1/n) Ap R^(2/3) So^(1/2) and uniform dimensional lookup chart for pipe flow depth (d)
V actual = Q actual / A actual and uniform dimensional lookup chart for pipe flow depth (d)

Partial Pipe Flow Check Rationale

Check Rationale, in order of importance:

1 Pipe Capacity Check; Q < Qfull
2 Min. Slope Check; Full Flow Velocity, Vfull > 0.6m/s
3 U/S Run Check; N/A if Number of Units > 10, Cumulative Population > 30, or Slope > 0.65%
4a Flow Depth Check; d/D > 0.30. N/A, if slope > 0.65%
4b Partial Flow Velocity Check; Vactual > 0.6m/s. N/A, if slope > 0.65%
5 Constructability Tolerance Check; Pipe Length <15m. N/A, if slope > 0.65%

Output:

	Good	Design / Constructability Issue
1	OK	No Good (NG) NG Increase Capacity
2	OK	NG Vfull
3	OK	NG U/S Run 0.65% Min
4a	OK	Check Vactual
4b	OK	NG Vactual
5	OK	Short Run

Appendix E
Boundary Conditions, Water Demand Calculations and Hydraulic Modeling

Water Demand Design Sheet

NOVATECH
Engineers, Planners & Landscape Architects

Boundary Condition Request

Novatech Project #: 118224
Project Name: The Commons - Phase 4
Date: 9/19/2024
Input By: BCS
Reviewed By: BHB
Drawing Reference: 118224-PH mkup

Legend: Input by User | No Input Required | Calculated Cells →

Reference: Ottawa Design Guidelines - Water Distribution (2010 and TBs)
MOE Design Guidelines for Drinking-Water Systems (2008)
Fire Underwriter's Survey Guideline (2020)
Ontario Building Code, Part 3 (2012)

Small System = NO

	# of Dwellings	Area (ha.)	Pop. Equiv.	Average Day Demand (L/s)	Maximum Day Demand (L/s)	Peak Hour Demand (L/s)
Residential Input						
Singles			0.00	0.00	0.00	0.00
Semis / Townhomes	98		264.60	0.86	2.14	4.72
Apartments (2-BR)			0.00	0.00	0.00	0.00
Apartments (1-BR)			0.00	0.00	0.00	0.00
Apartments (Avg)			0.00	0.00	0.00	0.00
Industrial / Commercial / Institutional (ICI) Input						
Industrial Area - Light				0.00	0.00	0.00
Industrial Area - Heavy				0.00	0.00	0.00
Commercial Area				0.00	0.00	0.00
Institutional Area				0.00	0.00	0.00
Other Area		0.17		0.02	0.03	0.05
Totals	**98**	**0.17**	**264.60**	**0.88**	**2.17**	**4.77**

Summary

i. Type of Development and Units:	Residential (98 Back-to-Back Townhomes) and Park		
ii. Site Address:	3610 Innes Road		
iii. Proposed Water Service Connection Location(s):	Refer to 118224-PH mkup Connection 1 - Innes Road, existing 305mm stub Connection 2 - Ventus Way, existing 203mm stub		
iv. Average Day Flow Demand:		0.88	L/s
v. Peak Hour Flow Demand:		4.77	L/s
vi. Maximum Day Flow Demand:		2.17	L/s
vii. Required Fire Flow #1:		10000	L/min
viii. Required Fire Flow #2:		12000	L/min
ix. Required Fire Flow #3:		13000	L/min
x. Required Fire Flow #4:		14000	L/min
xi. Required Fire Flow #5:		16000	L/min

Water Demand Design Sheet

NOVATECH
Engineers, Planners & Landscape Architects

Design Parameters

Residential					
Unit Type	**Singles**	**Semis/ Towns**	**Apts (2-BR)**	**Apts (1-BR)**	**Apts (Avg)**
Population Equiv.	3.4	2.7	2.1	1.4	1.8
Dailly Demand	L/per person/day				
Average Demand	280				

Residential Peaking Factors		**Max Day (x Avg Day)**	**Peak Hour (x Avg Day)**
	Pop.		
Small System (If Applicable)	0	9.50	14.30
	30	9.50	14.30
	150	4.90	7.40
Modified	300	3.60	*5.50*
	450	3.00	*5.50*
	500	2.90	*5.50*
Large System (Default)	> 500	2.50	5.50

Institutional / Commercial / Industrial				
Industrial		**Commercial**	**Institutional**	**Other Use [1]**
Light	**Heavy**			
L/gross ha/day				L/gross ha/day
35,000	55,000	28,000	28,000	9,300

[1] Park flow based on EUC Ph3 CDP MSS by DSEL dated 2020-06-25

ICI Peaking Factors	**Max Day (x Avg Day)**	**Peak Hour (x Avg Day)**
	1.50	2.70

UNIT MIX BREAKDOWN

PHASING	SINGLES	TOWNHOMES	MEDIUM DENSITY
PHASE 1A	59		
PHASE 1B	31	50	
PHASE 2A		46	
PHASE 2B	48	6	
PHASE 3A		49	
PHASE 3B	13		
PHASE 4A			~~84~~
PHASE 4B			~~84~~
Total	151	151	~~168~~

40 Back-to-back Townhomes

58 Back-to-back Townhomes

98 Back-to-back Townhomes

REVIEWED BY
DEVELOPMENT REVIEW SERVICES BRANCH
Signed
Date May 13 2024
Plan Number # 18535

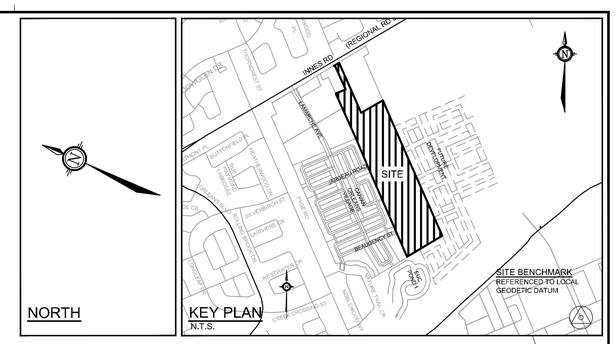

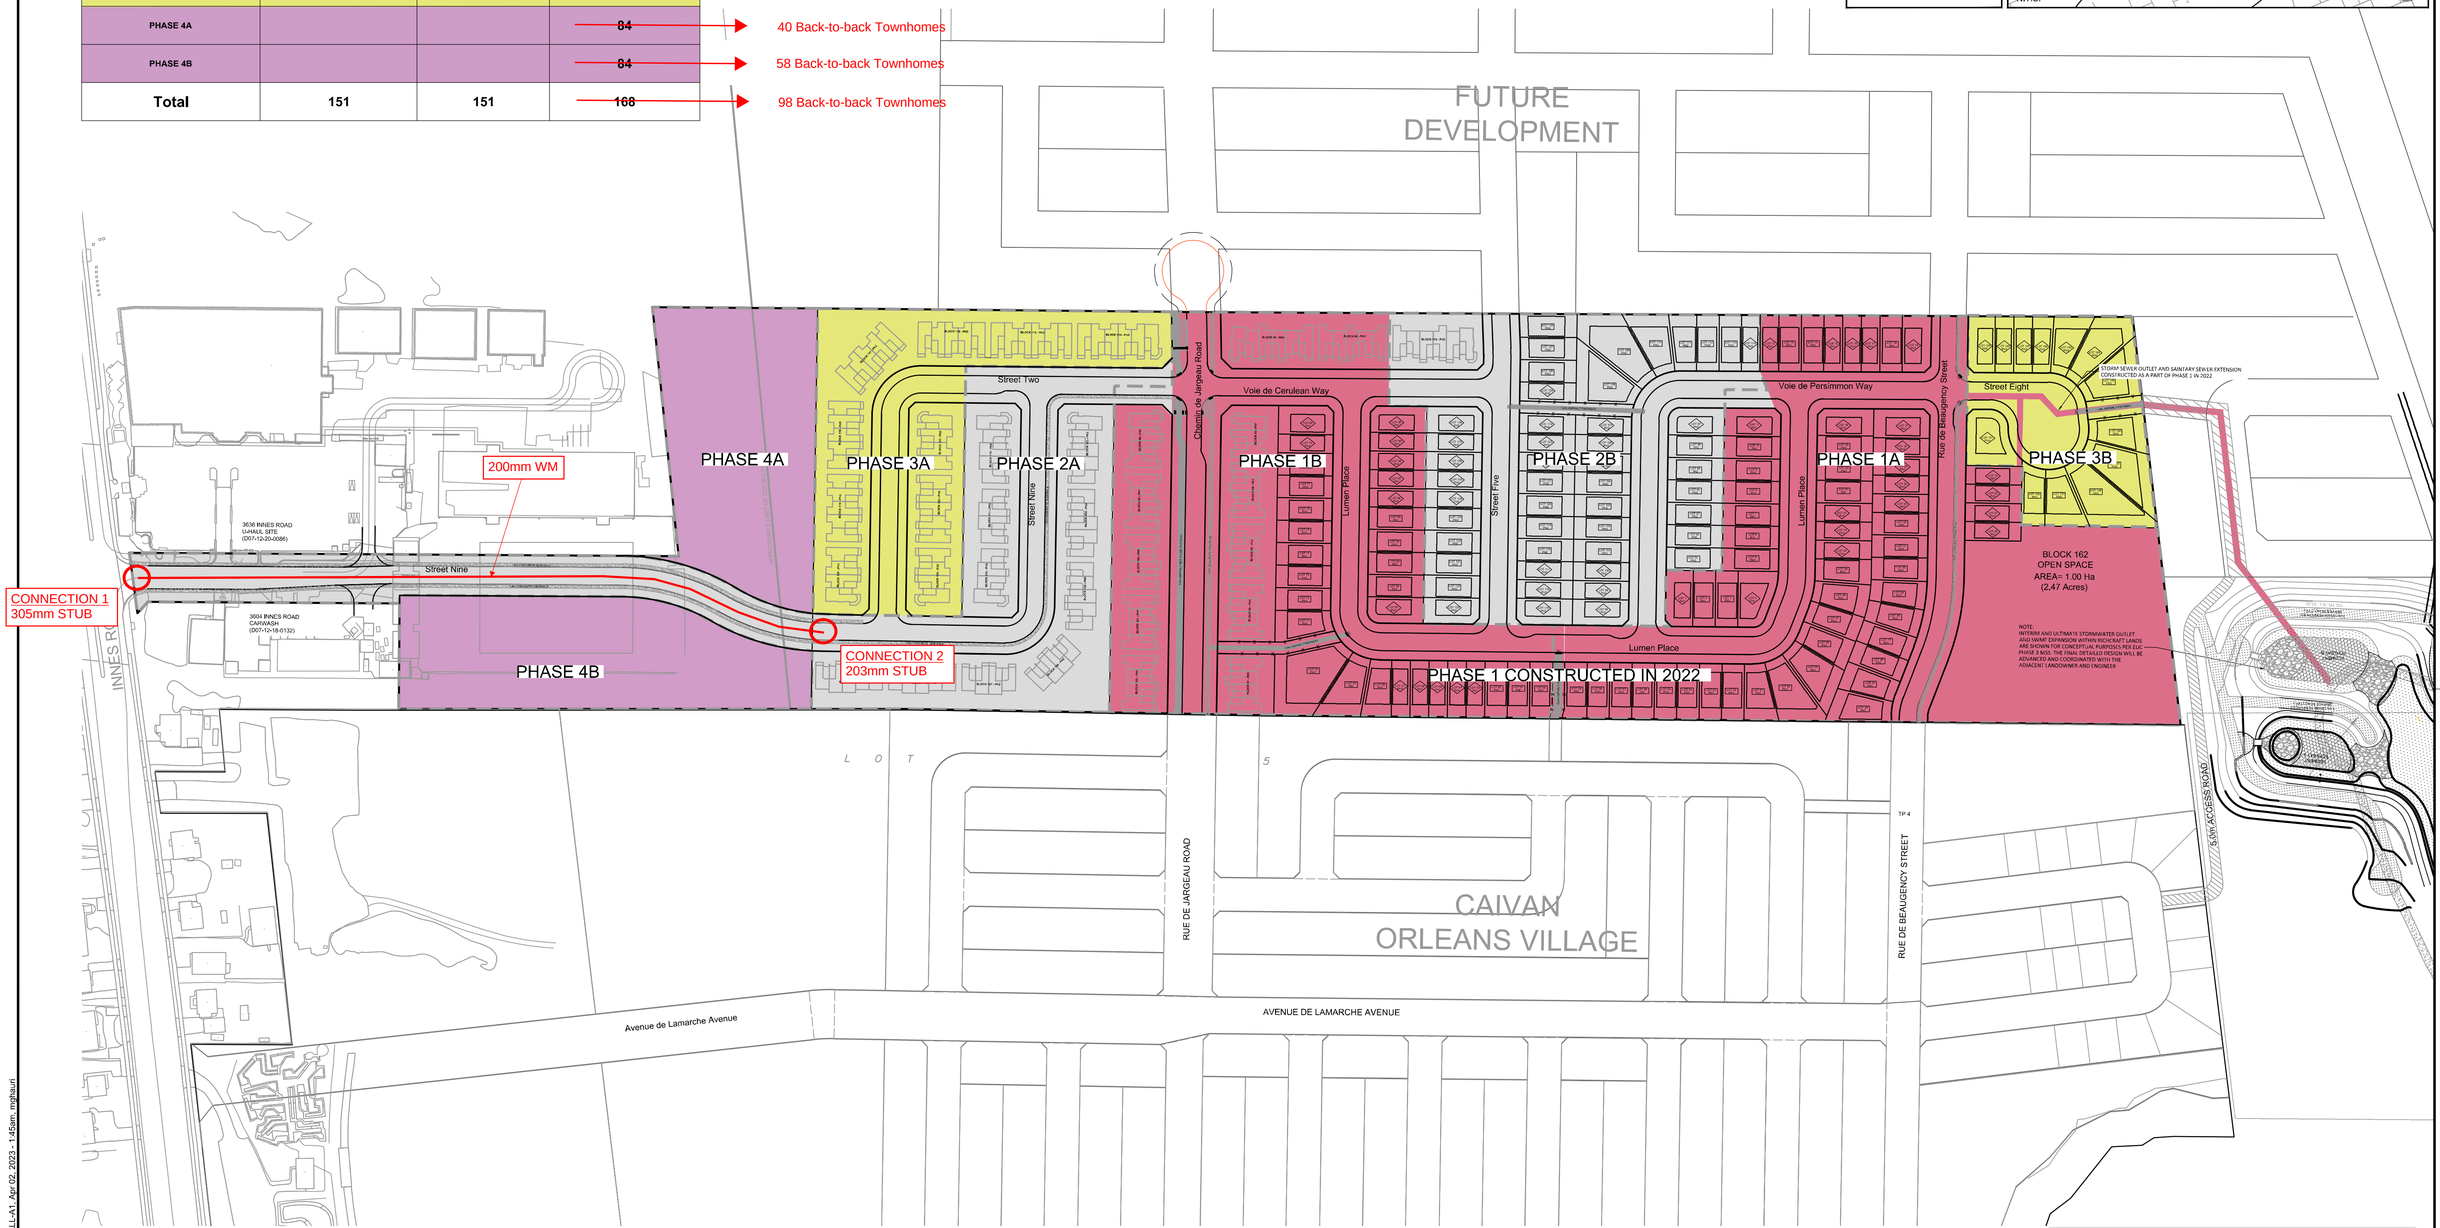

REFER TO _____ FOR ADDITIONAL NOTES

NOTE:
THE POSITION OF ALL POLE LINES, CONDUITS, WATERMAINS, SEWERS AND OTHER UNDERGROUND AND OVERGROUND UTILITIES AND STRUCTURES IS NOT NECESSARILY SHOWN ON THE CONTRACT DRAWINGS, AND WHERE SHOWN, THE ACCURACY OF THE POSITION OF SUCH UTILITIES AND STRUCTURES IS NOT GUARANTEED. BEFORE STARTING WORK, DETERMINE THE EXACT LOCATION OF ALL SUCH UTILITIES AND STRUCTURES AND ASSUME ALL LIABILITY FOR DAMAGE TO THEM.

No.	REVISION	DATE	BY
11.	FINAL REVIEW, ECA, CLI AND MATERIAL ORDER	MAR 21/24	BHB
10.	REVISED AND ISSUED FOR REVIEW AND TENDER	JAN 17/24	BHB
9.	REVISED PHASING	JUNE 3/23	BHB

No.	REVISION	DATE	BY
8.	ISSUED FOR REVIEW PHASE 2 & 3	APRIL 6/23	BHB
7.	PARK PHASING	FEB 1/23	BHB
6.	ISSUED FOR CONSTRUCTION	JUNE 27/22	BHB
5.	ISSUED FOR FINAL CITY APPROVAL AND ECA	MAY 11/22	BHB
4.	ISSUED FOR ECA AND TENDER	MAR 18/22	BHB
3.	REVISED AND REISSUED FOR REVIEW	MAR 10/22	BHB
2.	REVISED AND REISSUED FOR REVIEW	NOV 25/21	BHB
1.	ISSUED FOR REVIEW	JUNE 18/21	BHB

SCALE
1:1500
1:1500
0 15 30 45 60

DESIGN BR
CHECKED BCS
DRAWN BR
CHECKED BCS
APPROVED BHB

LICENSED PROFESSIONAL ENGINEER
B. W. A. REED
100545780
03/21/24
PROVINCE OF ONTARIO

NOVATECH
Engineers, Planners & Landscape Architects
Suite 200, 240 Michael Cowpland Drive
Ottawa, Ontario, Canada K2M 1P6
Telephone (613) 254-9643
Facsimile (613) 254-5867
Website www.novatech-eng.com

LOCATION
CITY OF OTTAWA
THE COMMONS

DRAWING NAME
PHASING PLAN

PROJECT No. 118224-00
REV REV # 11
DRAWING No. 118224-PH

#18535
D07-16-19-0027

M:\2018\118224\CAD\Design\118224-PH.dwg, OVERALL-A1, Apr 02, 2023 - 1:45am, mghauri
PLAN # 2910 - Ref Nov/dd/yyyy

Miro Savic

From: Unrau, Derek <derek.unrau@ottawa.ca>
Sent: Tuesday, October 1, 2024 2:03 PM
To: Sam Bahia; Ben Sweet
Cc: Miro Savic; Polyak, Alex
Subject: RE: 3610 Innes Road / PC2024-0252 - Water Boundary Conditions Request (118224)
Attachments: R1_3610 Innes Boundary Condition(24September2024).pdf

Good afternoon Sam and Ben,

Please see attached boundary condition request results.
Note scenario connection 2 #5 is below the City's minimum pressure.

As the watermain in the area is not in place and operational, we may be requiring another boundary condition request once it is constructed, and when the specific connections to that watermain are identified by a future application submission with the necessary plans and reports.

Let me know if you have any questions.

Regards,

Derek Unrau, C.E.T.
Project Manager
Planning, Development and Building Services Department (PDBS)
Development Review - East Branch
City of Ottawa | Ville d'Ottawa
110 Laurier Avenue West Ottawa, ON | 110, avenue. Laurier Ouest. Ottawa (Ontario) K1P 1J1
613.580.2424 ext./poste 27670, Derek.Unrau@ottawa.ca

From: Sam Bahia <s.bahia@novatech-eng.com>
Sent: September 24, 2024 1:51 PM
To: Unrau, Derek <derek.unrau@ottawa.ca>; Ben Sweet <b.sweet@novatech-eng.com>
Cc: Miro Savic <m.savic@novatech-eng.com>; Polyak, Alex <alex.polyak@ottawa.ca>
Subject: RE: 3610 Innes Road / PC2024-0252 - Water Boundary Conditions Request (118224)

CAUTION: This email originated from an External Sender. Please do not click links or open attachments unless you recognize the source.

ATTENTION : Ce courriel provient d'un expéditeur externe. Ne cliquez sur aucun lien et n'ouvrez pas de pièce jointe, excepté si vous connaissez l'expéditeur.

Hello
Ben had indicated the connection locations within the Ventus Public WM (that is currently under construction).

The reason for this, is that there is 2/3 public hydrants along that section that we'd like to include for the model, in-lieu of just the private Watermains on site. Is it possible to obtain the BCs based on Ben's WM demands at those locations?

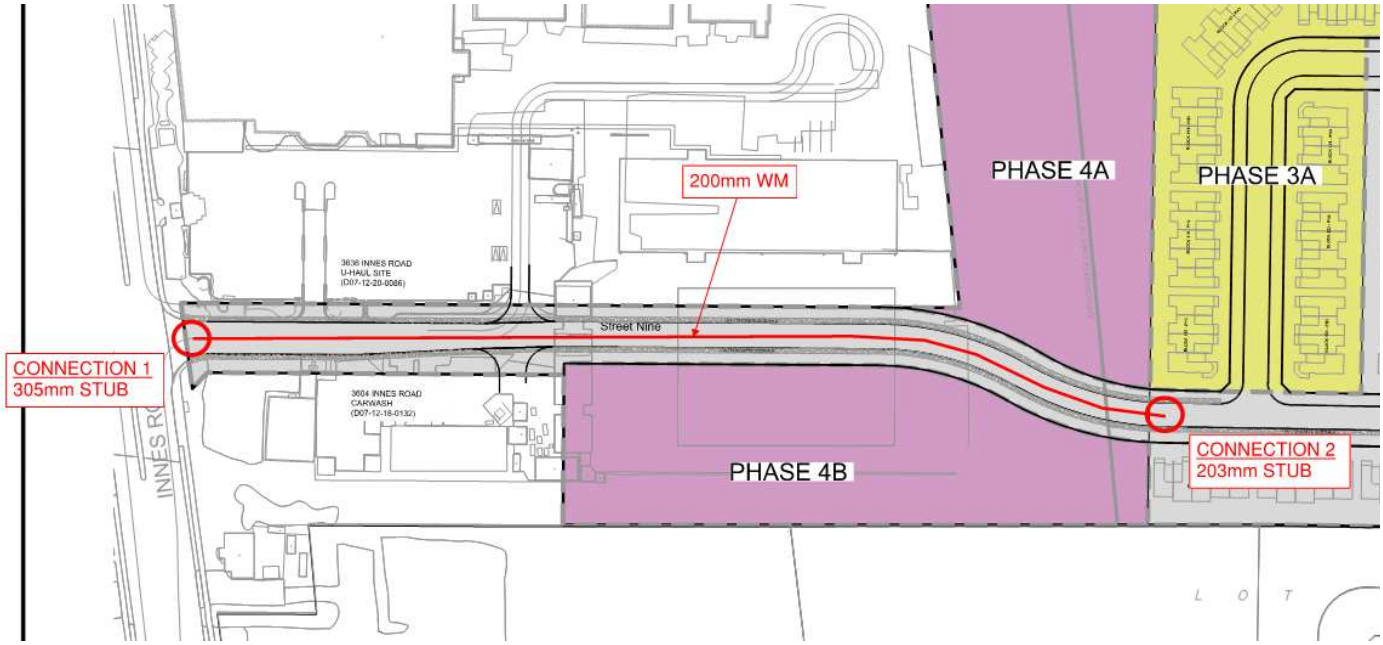

Sam Bahia, P.Eng., Senior Project Manager | Land Development
NOVATECH
Engineers, Planners & Landscape Architects
240 Michael Cowpland Drive, Suite 200, Ottawa, ON, K2M 1P6 | Tel: 613.254.9643 x 285
The information contained in this email message is confidential and is for exclusive use of the addressee.

From: Unrau, Derek <derek.unrau@ottawa.ca>
Sent: Tuesday, September 24, 2024 1:37 PM
To: Sam Bahia <s.bahia@novatech-eng.com>; Ben Sweet <b.sweet@novatech-eng.com>
Cc: Miro Savic <m.savic@novatech-eng.com>; Polyak, Alex <alex.polyak@ottawa.ca>
Subject: RE: 3610 Innes Road / PC2024-0252 - Water Boundary Conditions Request (118224)

Hi Sam,

Apologies, the plan dated July 30, 2024, with 'U' shape internal road design I understand to be the latest concept. Please let us know if there is a newer version.

The reason we need to see the proposed connection locations is so that we could provide you with appropriate boundary conditions. The connections shown on your request do not indicate where your site will be making a connection to the watermain on Ventus Way.

Do you have any specific questions or concerns that you wish to discuss?

Regards,

Derek Unrau, C.E.T.
Project Manager
Planning, Development and Building Services Department (PDBS)
Development Review - East Branch
City of Ottawa | Ville d'Ottawa
110 Laurier Avenue West Ottawa, ON | 110, avenue. Laurier Ouest. Ottawa (Ontario) K1P 1J1

613.580.2424 ext./poste 27670, Derek.Unrau@ottawa.ca

From: Sam Bahia <s.bahia@novatech-eng.com>
Sent: September 24, 2024 11:46 AM
To: Unrau, Derek <derek.unrau@ottawa.ca>; Ben Sweet <b.sweet@novatech-eng.com>
Cc: Miro Savic <m.savic@novatech-eng.com>; Polyak, Alex <alex.polyak@ottawa.ca>
Subject: RE: 3610 Innes Road / PC2024-0252 - Water Boundary Conditions Request (118224)

CAUTION: This email originated from an External Sender. Please do not click links or open attachments unless you recognize the source.

ATTENTION : Ce courriel provient d'un expéditeur externe. Ne cliquez sur aucun lien et n'ouvrez pas de pièce jointe, excepté si vous connaissez l'expéditeur.

Hi Derek
Do you have a few minutes to discuss – in light of the attached and revised concept within the attached email?
Regards
Sam Bahia, P.Eng., Senior Project Manager | Land Development
NOVATECH
Engineers, Planners & Landscape Architects
240 Michael Cowpland Drive, Suite 200, Ottawa, ON, K2M 1P6 | Tel: 613.254.9643 x 285
The information contained in this email message is confidential and is for exclusive use of the addressee.

From: Unrau, Derek <derek.unrau@ottawa.ca>
Sent: Tuesday, September 24, 2024 10:32 AM
To: Ben Sweet <b.sweet@novatech-eng.com>
Cc: Sam Bahia <s.bahia@novatech-eng.com>; Miro Savic <m.savic@novatech-eng.com>; Polyak, Alex <alex.polyak@ottawa.ca>
Subject: RE: 3610 Innes Road / PC2024-0252 - Water Boundary Conditions Request (118224)

Hi Ben,

Thank you for your email requesting boundary conditions for this application.

Each block may only have a maximum of 2 connections into Ventus Way. Please provide a plan indicating the specific watermain connection locations to be proposed for block 1 and 2. I have attached the latest concept plan we have been provided. Once that is received, I will review and send it to Asset Management for confirmation.

Please let me know if you have any questions.

Regards,

Derek Unrau, C.E.T.
Project Manager
Planning, Development and Building Services Department (PDBS)
Development Review - East Branch
City of Ottawa | Ville d'Ottawa
110 Laurier Avenue West Ottawa, ON | 110, avenue. Laurier Ouest. Ottawa (Ontario) K1P 1J1

613.580.2424 ext./poste 27670, Derek.Unrau@ottawa.ca

From: Ben Sweet <b.sweet@novatech-eng.com>
Sent: September 19, 2024 1:23 PM
To: Unrau, Derek <derek.unrau@ottawa.ca>
Cc: Sam Bahia <s.bahia@novatech-eng.com>; Miro Savic <m.savic@novatech-eng.com>
Subject: 3610 Innes Road / PC2024-0252 - Water Boundary Conditions Request (118224)

CAUTION: This email originated from an External Sender. Please do not click links or open attachments unless you recognize the source.

ATTENTION : Ce courriel provient d'un expéditeur externe. Ne cliquez sur aucun lien et n'ouvrez pas de pièce jointe, excepté si vous connaissez l'expéditeur.

Hi Derek,

Please find attached Water Demand Design Sheet and Phasing Plan markup in support of the water boundary conditions request for the above noted file.

Based on GeoOttawa, there is an existing 305mm stub at Innes Road (Connection 1) and an existing 203mm stub at Ventus Way (Connection 2). We are proposing to model the proposed 200mm watermain link between the two connections, along with the Phase 4A and 4B medium density blocks proposed onsite watermain. This will allow us to model the hydrants along the proposed 200mm watermain link and consider available fire flow from these hydrants, as well as the onsite hydrants, for firefighting purposes.

Let us know if you would like us to model different connections points so we can update the Water Demand Design Sheet accordingly.

Thanks,

Ben Sweet, P.Eng., Project Manager | Land Development Engineering
NOVATECH
Engineers, Planners & Landscape Architects
240 Michael Cowpland Drive, Suite 200, Ottawa, ON, K2M 1P6 | Tel: 613.254.9643 x 250
The information contained in this email message is confidential and is for exclusive use of the addressee.

'

This e-mail originates from the City of Ottawa e-mail system. Any distribution, use or copying of this e-mail or the information it contains by other than the intended recipient(s) is unauthorized. Thank you.

Le présent courriel a été expédié par le système de courriels de la Ville d'Ottawa. Toute distribution, utilisation ou reproduction du courriel ou des renseignements qui s'y trouvent par une personne autre que son destinataire prévu est interdite. Je vous remercie de votre collaboration.

'
'

Boundary Conditions
3610 Innes Road

Provided Information

Scenario	Demand	
	L/min	L/s
Average Daily Demand	53	0.88
Maximum Daily Demand	130	2.17
Peak Hour	286	4.77
Fire Flow Demand #1	10,000	166.67
Fire Flow Demand #2	12,000	200.00
Fire Flow Demand #3	13,000	216.67
Fire Flow Demand #4	14,000	233.33
Fire Flow Demand #5	16,000	266.67

Location

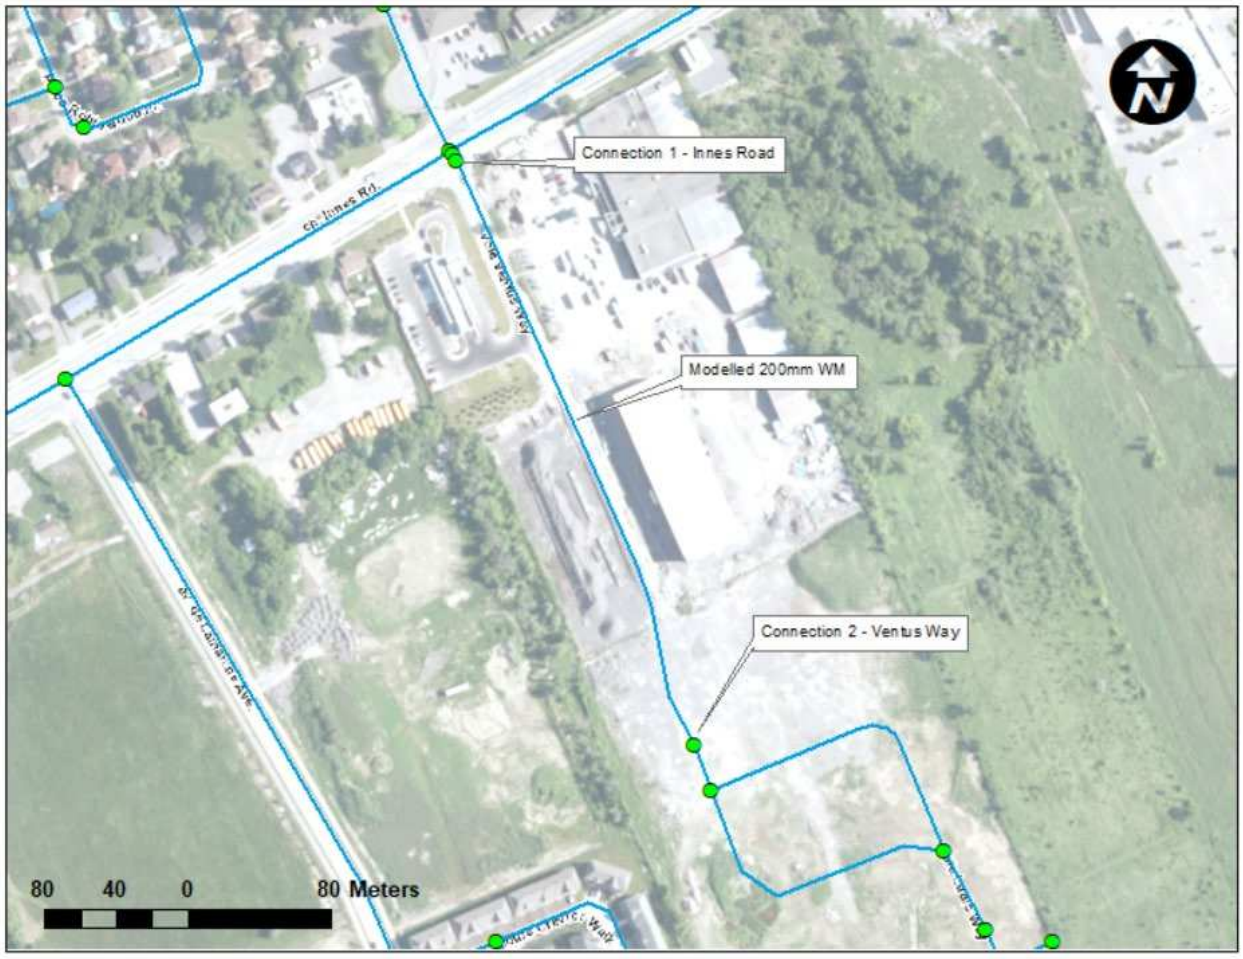

Results

Connection 1 - Innes Road

Demand Scenario	Head (m)	Pressure[1] (psi)
Maximum HGL	130.7	56.5
Peak Hour	127.3	51.7
Max Day plus Fire Flow #1	127.4	51.9
Max Day plus Fire Flow #2	126.5	50.5
Max Day plus Fire Flow #3	125.9	49.8
Max Day plus Fire Flow #4	125.8	49.6
Max Day plus Fire Flow #5	125.2	48.7
[1] Ground Elevation =	90.9	m

Connection 2 - Ventus Way

Demand Scenario	Head (m)	Pressure[1] (psi)
Maximum HGL	130.8	58.6
Peak Hour	127.2	53.6
Max Day plus Fire Flow #1	117.7	40.1
Max Day plus Fire Flow #2	112.9	33.2
Max Day plus Fire Flow #3	110.2	29.4
Max Day plus Fire Flow #4	107.7	25.9
Max Day plus Fire Flow #5	102.1	17.9
[1] Ground Elevation =	89.5	m

Notes

1. *Per the OWDG Section 4.2.2:*
    a. *During periods of maximum day and fire flow demand, the residual pressure at any point in the distribution system shall not be less than 20 psi.*

Disclaimer

The boundary condition information is based on current operation of the city water distribution system. The computer model simulation is based on the best information available at the time. The operation of the water distribution system can change on a regular basis, resulting in a variation in boundary conditions. The physical properties of watermains deteriorate over time, as such must be assumed in the absence of actual field test data. The variation in physical watermain properties can therefore alter the results of the computer model simulation. Fire Flow analysis is a reflection of available flow in the watermain; there may be additional restrictions that occur between the watermain and the hydrant that the model cannot take into account.

FUS - Fire Flow Calculations

Engineers, Planners & Landscape Architects

Novatech Project #: 118224
Project Name: The Commons - Phase 4
Date: 9/13/2024
Input By: MS
Reviewed By: SB
Drawing Reference:

Legend: Input by User
No Input Required
Reference: Fire Underwriter's Survey Guideline (2020)
Formula Method

Building Description: 3-Storey Townhouse Block 1 (12-units)
Type V - Wood frame

Step			Choose		Value Used	Total Fire Flow (L/min)
Base Fire Flow						
1	**Construction Material**			**Multiplier**		
	Coefficient related to type of construction C	Type V - Wood frame	Yes	1.5	1.5	
		Type IV - Mass Timber		Varies		
		Type III - Ordinary construction		1		
		Type II - Non-combustible construction		0.8		
		Type I - Fire resistive construction (2 hrs)		0.6		
2	**Floor Area**					
	A	Building Footprint (m^2)	551.00			
		Number of Floors/Storeys	3			
		Protected Openings (1 hr) if C<1.0				
		Area of structure considered (m^2)			**1,653**	
	F	**Base fire flow without reductions**				**13,000**
		$F = 220\ C\ (A)^{0.5}$				
Reductions or Surcharges						
3	**Occupancy hazard reduction or surcharge**		**FUS Table 3**	**Reduction/Surcharge**		
	(1)	Non-combustible		-25%	-15%	**11,050**
		Limited combustible	Yes	-15%		
		Combustible		0%		
		Free burning		15%		
		Rapid burning		25%		
4	**Sprinkler Reduction**		**FUS Table 4**	**Reduction**		
	(2)	Adequately Designed System (NFPA 13)	No	-30%		**0**
		Standard Water Supply	No	-10%		
		Fully Supervised System	No	-10%		
				Cumulative Sub-Total	**0%**	
		Area of Sprinklered Coverage (m^2)	0	0%		
				Cumulative Total	**0%**	
5	**Exposure Surcharge**		**FUS Table 5**		**Surcharge**	
	(3)	North Side	>30m		0%	**3,315**
		East Side	>30m		0%	
		South Side	10.1 - 20 m		15%	
		West Side	10.1 - 20 m		15%	
				Cumulative Total	**30%**	
Results						
6	**(1) + (2) + (3)**	**Total Required Fire Flow, rounded to nearest 1000L/min**			**L/min**	**14,000**
		(2,000 L/min < Fire Flow < 45,000 L/min)		or	L/s	**233**
				or	USGPM	3,699

FUS - Fire Flow Calculations

Engineers, Planners & Landscape Architects

Novatech Project #: 118224
Project Name: The Commons - Phase 4
Date: 9/13/2024
Input By: MS
Reviewed By: SB
Drawing Reference:

Legend: Input by User / No Input Required
Reference: Fire Underwriter's Survey Guideline (2020) Formula Method

Building Description: 3-Storey Townhouse Block 2 (8-units)
Type V - Wood frame

Step			Choose		Value Used	Total Fire Flow (L/min)
Base Fire Flow						
1	**Construction Material**			**Multiplier**		
	Coefficient related to type of construction C	Type V - Wood frame	Yes	1.5	1.5	
		Type IV - Mass Timber		Varies		
		Type III - Ordinary construction		1		
		Type II - Non-combustible construction		0.8		
		Type I - Fire resistive construction (2 hrs)		0.6		
2	**Floor Area**					
	A	Building Footprint (m^2)	378.67			
		Number of Floors/Storeys	3			
		Protected Openings (1 hr) if C<1.0				
		Area of structure considered (m^2)			**1,136**	
	F	**Base fire flow without reductions**				**11,000**
		$F = 220\ C\ (A)^{0.5}$				
Reductions or Surcharges						
3	**Occupancy hazard reduction or surcharge**		**FUS Table 3**	**Reduction/Surcharge**		
	(1)	Non-combustible		-25%	-15%	**9,350**
		Limited combustible	Yes	-15%		
		Combustible		0%		
		Free burning		15%		
		Rapid burning		25%		
4	**Sprinkler Reduction**		**FUS Table 4**	**Reduction**		
	(2)	Adequately Designed System (NFPA 13)	No	-30%		**0**
		Standard Water Supply	No	-10%		
		Fully Supervised System	No	-10%		
				Cumulative Sub-Total	**0%**	
		Area of Sprinklered Coverage (m^2)	0	0%		
				Cumulative Total	**0%**	
5	**Exposure Surcharge**		**FUS Table 5**		**Surcharge**	
	(3)	North Side	10.1 - 20 m		15%	**2,805**
		East Side	>30m		0%	
		South Side	10.1 - 20 m		15%	
		West Side	2Hr Firewall		0%	
				Cumulative Total	**30%**	
Results						
6	**(1) + (2) + (3)**	**Total Required Fire Flow, rounded to nearest 1000L/min**			**L/min**	**12,000**
		(2,000 L/min < Fire Flow < 45,000 L/min)		or	L/s	**200**
				or	USGPM	3,170

FUS - Fire Flow Calculations

Engineers, Planners & Landscape Architects

Novatech Project #: 118224
Project Name: The Commons - Phase 4
Date: 9/13/2024
Input By: MS
Reviewed By: SB
Drawing Reference:

Legend: Input by User
No Input Required
Reference: Fire Underwriter's Survey Guideline (2020)
Formula Method

Building Description: 3-Storey Townhouse Block 2 (4-units)
Type V - Wood frame

Step			Choose		Value Used	Total Fire Flow (L/min)
Base Fire Flow						
1	**Construction Material**			**Multiplier**		
	Coefficient related to type of construction C	Type V - Wood frame	Yes	1.5	1.5	
		Type IV - Mass Timber		Varies		
		Type III - Ordinary construction		1		
		Type II - Non-combustible construction		0.8		
		Type I - Fire resistive construction (2 hrs)		0.6		
2	**Floor Area**					
	A	Building Footprint (m^2)	189.33			
		Number of Floors/Storeys	3			
		Protected Openings (1 hr) if C<1.0				
		Area of structure considered (m^2)			**568**	
	F	**Base fire flow without reductions**				**8,000**
		$F = 220\ C\ (A)^{0.5}$				
Reductions or Surcharges						
3	**Occupancy hazard reduction or surcharge**		**FUS Table 3**	**Reduction/Surcharge**		
	(1)	Non-combustible		-25%	-15%	**6,800**
		Limited combustible	Yes	-15%		
		Combustible		0%		
		Free burning		15%		
		Rapid burning		25%		
4	**Sprinkler Reduction**		**FUS Table 4**	**Reduction**		
	(2)	Adequately Designed System (NFPA 13)	No	-30%		**0**
		Standard Water Supply	No	-10%		
		Fully Supervised System	No	-10%		
				Cumulative Sub-Total	**0%**	
		Area of Sprinklered Coverage (m^2)	0	0%		
				Cumulative Total	**0%**	
5	**Exposure Surcharge**		**FUS Table 5**		**Surcharge**	
	(3)	North Side	10.1 - 20 m		15%	**3,060**
		East Side	2Hr Firewall		0%	
		South Side	10.1 - 20 m		15%	
		West Side	10.1 - 20 m		15%	
				Cumulative Total	**45%**	
Results						
6	**(1) + (2) + (3)**	**Total Required Fire Flow, rounded to nearest 1000L/min**			**L/min**	**10,000**
		(2,000 L/min < Fire Flow < 45,000 L/min)		or	L/s	**167**
				or	USGPM	2,642

FUS - Fire Flow Calculations

NOVATECH
Engineers, Planners & Landscape Architects

Novatech Project #: 118224
Project Name: The Commons - Phase 4
Date: 9/13/2024
Input By: MS
Reviewed By: SB
Drawing Reference:

Legend: Input by User
No Input Required
Reference: Fire Underwriter's Survey Guideline (2020)
Formula Method

Building Description: 3-Storey Townhouse Block 3 (8-units)
Type V - Wood frame

Step			Choose		Value Used	Total Fire Flow (L/min)
Base Fire Flow						
1	**Construction Material**			**Multiplier**		
	Coefficient related to type of construction C	Type V - Wood frame	Yes	1.5	1.5	
		Type IV - Mass Timber		Varies		
		Type III - Ordinary construction		1		
		Type II - Non-combustible construction		0.8		
		Type I - Fire resistive construction (2 hrs)		0.6		
2	**Floor Area**					
	A	Building Footprint (m^2)	367.33			
		Number of Floors/Storeys	3			
		Protected Openings (1 hr) if C<1.0				
		Area of structure considered (m^2)			**1,102**	
	F	**Base fire flow without reductions**				**11,000**
		$F = 220\ C\ (A)^{0.5}$				
Reductions or Surcharges						
3	**Occupancy hazard reduction or surcharge**		**FUS Table 3**	**Reduction/Surcharge**		
	(1)	Non-combustible		-25%	-15%	**9,350**
		Limited combustible	Yes	-15%		
		Combustible		0%		
		Free burning		15%		
		Rapid burning		25%		
4	**Sprinkler Reduction**		**FUS Table 4**	**Reduction**		
	(2)	Adequately Designed System (NFPA 13)	No	-30%		**0**
		Standard Water Supply	No	-10%		
		Fully Supervised System	No	-10%		
				Cumulative Sub-Total	**0%**	
		Area of Sprinklered Coverage (m^2)	0	0%		
				Cumulative Total	**0%**	
5	**Exposure Surcharge**		**FUS Table 5**		**Surcharge**	
	(3)	North Side	10.1 - 20 m		15%	**2,805**
		East Side	>30m		0%	
		South Side	10.1 - 20 m		15%	
		West Side	2Hr Firewall		0%	
				Cumulative Total	**30%**	
Results						
6	**(1) + (2) + (3)**	**Total Required Fire Flow, rounded to nearest 1000L/min**			**L/min**	**12,000**
		(2,000 L/min < Fire Flow < 45,000 L/min)		or	L/s	**200**
				or	USGPM	3,170

FUS - Fire Flow Calculations

Engineers, Planners & Landscape Architects

Novatech Project #: 118224
Project Name: The Commons - Phase 4
Date: 9/13/2024
Input By: MS
Reviewed By: SB
Drawing Reference:

Legend: Input by User
No Input Required
Reference: Fire Underwriter's Survey Guideline (2020)
Formula Method

Building Description: 3-Storey Townhouse Block 3 (4-units)
Type V - Wood frame

Step			Choose		Value Used	Total Fire Flow (L/min)
Base Fire Flow						
1	**Construction Material**			**Multiplier**		
	Coefficient related to type of construction **C**	Type V - Wood frame	Yes	1.5	1.5	
		Type IV - Mass Timber		Varies		
		Type III - Ordinary construction		1		
		Type II - Non-combustible construction		0.8		
		Type I - Fire resistive construction (2 hrs)		0.6		
2	**Floor Area**					
	A	Building Footprint (m^2)	183.67			
		Number of Floors/Storeys	3			
		Protected Openings (1 hr) if C<1.0				
		Area of structure considered (m^2)			**551**	
	F	**Base fire flow without reductions**				**8,000**
		F = 220 **C** (**A**)$^{0.5}$				
Reductions or Surcharges						
3	**Occupancy hazard reduction or surcharge**		**FUS Table 3**	**Reduction/Surcharge**		
	(1)	Non-combustible		-25%	-15%	**6,800**
		Limited combustible	Yes	-15%		
		Combustible		0%		
		Free burning		15%		
		Rapid burning		25%		
4	**Sprinkler Reduction**		**FUS Table 4**	**Reduction**		
	(2)	Adequately Designed System (NFPA 13)	No	-30%		**0**
		Standard Water Supply	No	-10%		
		Fully Supervised System	No	-10%		
				Cumulative Sub-Total	**0%**	
		Area of Sprinklered Coverage (m^2)	0	0%		
				Cumulative Total	**0%**	
5	**Exposure Surcharge**		**FUS Table 5**		**Surcharge**	
	(3)	North Side	10.1 - 20 m		15%	**3,060**
		East Side	2Hr Firewall		0%	
		South Side	10.1 - 20 m		15%	
		West Side	10.1 - 20 m		15%	
				Cumulative Total	**45%**	
Results						
6	**(1) + (2) + (3)**	**Total Required Fire Flow, rounded to nearest 1000L/min**			**L/min**	**10,000**
		(2,000 L/min < Fire Flow < 45,000 L/min)		or	L/s	**167**
				or	USGPM	2,642

FUS - Fire Flow Calculations

Engineers, Planners & Landscape Architects

Novatech Project #: 118224
Project Name: The Commons - Phase 4
Date: 9/13/2024
Input By: MS
Reviewed By: SB
Drawing Reference:

Legend: Input by User
No Input Required
Reference: Fire Underwriter's Survey Guideline (2020)
Formula Method

Building Description: 3-Storey Townhouse Block 4 (8-units)
Type V - Wood frame

Step			Choose		Value Used	Total Fire Flow (L/min)
Base Fire Flow						
1	**Construction Material**			**Multiplier**		
	Coefficient related to type of construction **C**	Type V - Wood frame	Yes	1.5	1.5	
		Type IV - Mass Timber		Varies		
		Type III - Ordinary construction		1		
		Type II - Non-combustible construction		0.8		
		Type I - Fire resistive construction (2 hrs)		0.6		
2	**Floor Area**					
	A	Building Footprint (m^2)	378.67			
		Number of Floors/Storeys	3			
		Protected Openings (1 hr) if C<1.0				
		Area of structure considered (m^2)			**1,136**	
	F	**Base fire flow without reductions**				**11,000**
		F = 220 **C** (**A**)$^{0.5}$				
Reductions or Surcharges						
3	**Occupancy hazard reduction or surcharge**		**FUS Table 3**	**Reduction/Surcharge**		
	(1)	Non-combustible		-25%	-15%	**9,350**
		Limited combustible	Yes	-15%		
		Combustible		0%		
		Free burning		15%		
		Rapid burning		25%		
4	**Sprinkler Reduction**		**FUS Table 4**	**Reduction**		
	(2)	Adequately Designed System (NFPA 13)	No	-30%		**0**
		Standard Water Supply	No	-10%		
		Fully Supervised System	No	-10%		
				Cumulative Sub-Total	**0%**	
		Area of Sprinklered Coverage (m^2)	0	0%		
				Cumulative Total	**0%**	
5	**Exposure Surcharge**		**FUS Table 5**		**Surcharge**	
	(3)	North Side	10.1 - 20 m		15%	**2,805**
		East Side	>30m		0%	
		South Side	10.1 - 20 m		15%	
		West Side	2Hr Firewall		0%	
				Cumulative Total	**30%**	
Results						
6	**(1) + (2) + (3)**	**Total Required Fire Flow, rounded to nearest 1000L/min**			**L/min**	**12,000**
		(2,000 L/min < Fire Flow < 45,000 L/min)		or	L/s	**200**
				or	USGPM	3,170

FUS - Fire Flow Calculations

Engineers, Planners & Landscape Architects

Novatech Project #: 118224
Project Name: The Commons - Phase 4
Date: 9/13/2024
Input By: MS
Reviewed By: SB
Drawing Reference:

Legend: Input by User / No Input Required
Reference: Fire Underwriter's Survey Guideline (2020) Formula Method

Building Description: 3-Storey Townhouse Block 4 (4-units)
Type V - Wood frame

Step			Choose		Value Used	Total Fire Flow (L/min)
Base Fire Flow						
1	**Construction Material**			**Multiplier**		
	Coefficient related to type of construction C	Type V - Wood frame	Yes	1.5	1.5	
		Type IV - Mass Timber		Varies		
		Type III - Ordinary construction		1		
		Type II - Non-combustible construction		0.8		
		Type I - Fire resistive construction (2 hrs)		0.6		
2	**Floor Area**					
	A	Building Footprint (m^2)	189.33			
		Number of Floors/Storeys	3			
		Protected Openings (1 hr) if C<1.0				
		Area of structure considered (m^2)			**568**	
	F	**Base fire flow without reductions**				**8,000**
		$F = 220\ C\ (A)^{0.5}$				
Reductions or Surcharges						
3	**Occupancy hazard reduction or surcharge**		**FUS Table 3**	**Reduction/Surcharge**		
	(1)	Non-combustible		-25%	-15%	**6,800**
		Limited combustible	Yes	-15%		
		Combustible		0%		
		Free burning		15%		
		Rapid burning		25%		
4	**Sprinkler Reduction**		**FUS Table 4**	**Reduction**		
	(2)	Adequately Designed System (NFPA 13)	No	-30%		**0**
		Standard Water Supply	No	-10%		
		Fully Supervised System	No	-10%		
				Cumulative Sub-Total	**0%**	
		Area of Sprinklered Coverage (m^2)	0	0%		
				Cumulative Total	**0%**	
5	**Exposure Surcharge**		**FUS Table 5**		**Surcharge**	
	(3)	North Side	10.1 - 20 m		15%	**3,060**
		East Side	2Hr Firewall		0%	
		South Side	10.1 - 20 m		15%	
		West Side	10.1 - 20 m		15%	
				Cumulative Total	**45%**	
Results						
6	**(1) + (2) + (3)**	**Total Required Fire Flow, rounded to nearest 1000L/min**			**L/min**	**10,000**
		(2,000 L/min < Fire Flow < 45,000 L/min)		or	L/s	**167**
				or	USGPM	2,642

FUS - Fire Flow Calculations

Engineers, Planners & Landscape Architects

Novatech Project #: 118224
Project Name: The Commons - Phase 4
Date: 9/13/2024
Input By: MS
Reviewed By: SB
Drawing Reference:

Legend: Input by User / No Input Required
Reference: Fire Underwriter's Survey Guideline (2020) Formula Method

Building Description: 3-Storey Townhouse Block 5 (10-units)
Type V - Wood frame

Step			Choose		Value Used	Total Fire Flow (L/min)
Base Fire Flow						
1	**Construction Material**			**Multiplier**		
	Coefficient related to type of construction C	Type V - Wood frame	Yes	1.5	1.5	
		Type IV - Mass Timber		Varies		
		Type III - Ordinary construction		1		
		Type II - Non-combustible construction		0.8		
		Type I - Fire resistive construction (2 hrs)		0.6		
2	**Floor Area**					
	A	Building Footprint (m^2)	477			
		Number of Floors/Storeys	3			
		Protected Openings (1 hr) if C<1.0				
		Area of structure considered (m^2)			**1,431**	
	F	**Base fire flow without reductions**				**12,000**
		$F = 220\ C\ (A)^{0.5}$				
Reductions or Surcharges						
3	**Occupancy hazard reduction or surcharge**		**FUS Table 3**	**Reduction/Surcharge**		
	(1)	Non-combustible		-25%	-15%	**10,200**
		Limited combustible	Yes	-15%		
		Combustible		0%		
		Free burning		15%		
		Rapid burning		25%		
4	**Sprinkler Reduction**		**FUS Table 4**	**Reduction**		
	(2)	Adequately Designed System (NFPA 13)	No	-30%		**0**
		Standard Water Supply	No	-10%		
		Fully Supervised System	No	-10%		
				Cumulative Sub-Total	**0%**	
		Area of Sprinklered Coverage (m^2)	0	0%		
				Cumulative Total	**0%**	
5	**Exposure Surcharge**		**FUS Table 5**		**Surcharge**	
	(3)	North Side	10.1 - 20 m		15%	**4,080**
		East Side	>30m		0%	
		South Side	20.1 - 30 m		10%	
		West Side	10.1 - 20 m		15%	
				Cumulative Total	**40%**	
Results						
6	**(1) + (2) + (3)**	**Total Required Fire Flow, rounded to nearest 1000L/min**			**L/min**	**14,000**
		(2,000 L/min < Fire Flow < 45,000 L/min)		or	L/s	**233**
				or	USGPM	3,699

FUS - Fire Flow Calculations

Engineers, Planners & Landscape Architects

Novatech Project #: 118224
Project Name: The Commons - Phase 4
Date: 9/13/2024
Input By: MS
Reviewed By: SB
Drawing Reference:

Legend: Input by User / No Input Required
Reference: Fire Underwriter's Survey Guideline (2020) Formula Method

Building Description: 3-Storey Townhouse Block 6 (8-units)
Type V - Wood frame

Step			Choose		Value Used	Total Fire Flow (L/min)
Base Fire Flow						
1	**Construction Material**			**Multiplier**		
	Coefficient related to type of construction C	Type V - Wood frame	Yes	1.5	1.5	
		Type IV - Mass Timber		Varies		
		Type III - Ordinary construction		1		
		Type II - Non-combustible construction		0.8		
		Type I - Fire resistive construction (2 hrs)		0.6		
2	**Floor Area**					
	A	Building Footprint (m^2)	378.67			
		Number of Floors/Storeys	3			
		Protected Openings (1 hr) if C<1.0				
		Area of structure considered (m^2)			**1,136**	
	F	**Base fire flow without reductions**				**11,000**
		$F = 220\ C\ (A)^{0.5}$				
Reductions or Surcharges						
3	**Occupancy hazard reduction or surcharge**		**FUS Table 3**	**Reduction/Surcharge**		
	(1)	Non-combustible		-25%		
		Limited combustible	Yes	-15%		
		Combustible		0%	-15%	**9,350**
		Free burning		15%		
		Rapid burning		25%		
4	**Sprinkler Reduction**		**FUS Table 4**	**Reduction**		
	(2)	Adequately Designed System (NFPA 13)	No	-30%		
		Standard Water Supply	No	-10%		
		Fully Supervised System	No	-10%		
				Cumulative Sub-Total	**0%**	**0**
		Area of Sprinklered Coverage (m^2)	0	0%		
				Cumulative Total	**0%**	
5	**Exposure Surcharge**		**FUS Table 5**		**Surcharge**	
	(3)	North Side	2Hr Firewall		0%	
		East Side	10.1 - 20 m		15%	
		South Side	10.1 - 20 m		15%	**2,805**
		West Side	>30m		0%	
				Cumulative Total	**30%**	
Results						
6	**(1) + (2) + (3)**	**Total Required Fire Flow, rounded to nearest 1000L/min**			**L/min**	**12,000**
		(2,000 L/min < Fire Flow < 45,000 L/min)		or	L/s	**200**
				or	USGPM	3,170

FUS - Fire Flow Calculations

Engineers, Planners & Landscape Architects

Novatech Project #: 118224
Project Name: The Commons - Phase 4
Date: 9/13/2024
Input By: MS
Reviewed By: SB
Drawing Reference:

Legend: Input by User
No Input Required
Reference: Fire Underwriter's Survey Guideline (2020)
Formula Method

Building Description: 3-Storey Townhouse Block 6 (4-units)
Type V - Wood frame

Step			Choose		Value Used	Total Fire Flow (L/min)
Base Fire Flow						
1	**Construction Material**			**Multiplier**		
	Coefficient related to type of construction C	Type V - Wood frame	Yes	1.5	1.5	
		Type IV - Mass Timber		Varies		
		Type III - Ordinary construction		1		
		Type II - Non-combustible construction		0.8		
		Type I - Fire resistive construction (2 hrs)		0.6		
2	**Floor Area**					
	A	Building Footprint (m^2)	378.67			
		Number of Floors/Storeys	3			
		Protected Openings (1 hr) if C<1.0				
		Area of structure considered (m^2)			**1,136**	
	F	**Base fire flow without reductions**				**11,000**
		$F = 220\ C\ (A)^{0.5}$				
Reductions or Surcharges						
3	**Occupancy hazard reduction or surcharge**		**FUS Table 3**	**Reduction/Surcharge**		
	(1)	Non-combustible		-25%		
		Limited combustible	Yes	-15%		
		Combustible		0%	-15%	**9,350**
		Free burning		15%		
		Rapid burning		25%		
4	**Sprinkler Reduction**		**FUS Table 4**	**Reduction**		
	(2)	Adequately Designed System (NFPA 13)	No	-30%		
		Standard Water Supply	No	-10%		
		Fully Supervised System	No	-10%		
				Cumulative Sub-Total	**0%**	**0**
		Area of Sprinklered Coverage (m^2)	0	0%		
				Cumulative Total	**0%**	
5	**Exposure Surcharge**		**FUS Table 5**		**Surcharge**	
	(3)	North Side	>30m		0%	
		East Side	10.1 - 20 m		15%	
		South Side	2Hr Firewall		0%	**1,403**
		West Side	>30m		0%	
				Cumulative Total	**15%**	
Results						
6	(1) + (2) + (3)	**Total Required Fire Flow, rounded to nearest 1000L/min**			**L/min**	**11,000**
		(2,000 L/min < Fire Flow < 45,000 L/min)		or	L/s	**183**
				or	USGPM	2,906

FUS - Fire Flow Calculations

Engineers, Planners & Landscape Architects

Novatech Project #: 118224
Project Name: The Commons - Phase 4
Date: 9/13/2024
Input By: MS
Reviewed By: SB
Drawing Reference:

Legend: Input by User / No Input Required
Reference: Fire Underwriter's Survey Guideline (2020) Formula Method

Building Description: 3-Storey Townhouse Block 7 (8-units)
Type V - Wood frame

Step			Choose		Value Used	Total Fire Flow (L/min)
Base Fire Flow						
1	**Construction Material**			**Multiplier**		
	Coefficient related to type of construction C	Type V - Wood frame	Yes	1.5	1.5	
		Type IV - Mass Timber		Varies		
		Type III - Ordinary construction		1		
		Type II - Non-combustible construction		0.8		
		Type I - Fire resistive construction (2 hrs)		0.6		
2	**Floor Area**					
	A	Building Footprint (m^2)	386			
		Number of Floors/Storeys	3			
		Protected Openings (1 hr) if C<1.0				
		Area of structure considered (m^2)			**1,158**	
	F	**Base fire flow without reductions**				**11,000**
		$F = 220\ C\ (A)^{0.5}$				
Reductions or Surcharges						
3	**Occupancy hazard reduction or surcharge**		**FUS Table 3**	**Reduction/Surcharge**		
	(1)	Non-combustible		-25%	-15%	**9,350**
		Limited combustible	Yes	-15%		
		Combustible		0%		
		Free burning		15%		
		Rapid burning		25%		
4	**Sprinkler Reduction**		**FUS Table 4**	**Reduction**		
	(2)	Adequately Designed System (NFPA 13)	No	-30%		**0**
		Standard Water Supply	No	-10%		
		Fully Supervised System	No	-10%		
				Cumulative Sub-Total	**0%**	
		Area of Sprinklered Coverage (m^2)	0	0%		
				Cumulative Total	**0%**	
5	**Exposure Surcharge**		**FUS Table 5**		**Surcharge**	
	(3)	North Side	>30m		0%	**2,805**
		East Side	10.1 - 20 m		15%	
		South Side	2Hr Firewall		0%	
		West Side	10.1 - 20 m		15%	
				Cumulative Total	**30%**	
Results						
6	**(1) + (2) + (3)**	**Total Required Fire Flow, rounded to nearest 1000L/min**			**L/min**	**12,000**
		(2,000 L/min < Fire Flow < 45,000 L/min)		or	L/s	**200**
				or	USGPM	3,170

FUS - Fire Flow Calculations

Engineers, Planners & Landscape Architects

Novatech Project #: 118224
Project Name: The Commons - Phase 4
Date: 9/13/2024
Input By: MS
Reviewed By: SB
Drawing Reference:

Legend: Input by User / No Input Required
Reference: Fire Underwriter's Survey Guideline (2020) Formula Method

Building Description: 3-Storey Townhouse Block 8 (6-units)
Type V - Wood frame

Step			Choose		Value Used	Total Fire Flow (L/min)
Base Fire Flow						
1	**Construction Material**			**Multiplier**		
	Coefficient related to type of construction **C**	Type V - Wood frame	Yes	1.5	1.5	
		Type IV - Mass Timber		Varies		
		Type III - Ordinary construction		1		
		Type II - Non-combustible construction		0.8		
		Type I - Fire resistive construction (2 hrs)		0.6		
2	**Floor Area**					
	A	Building Footprint (m^2)	277			
		Number of Floors/Storeys	3			
		Protected Openings (1 hr) if C<1.0				
		Area of structure considered (m^2)			**831**	
	F	**Base fire flow without reductions**				**10,000**
		F = 220 **C** (**A**)$^{0.5}$				
Reductions or Surcharges						
3	**Occupancy hazard reduction or surcharge**		**FUS Table 3**	**Reduction/Surcharge**		
	(1)	Non-combustible		-25%	-15%	**8,500**
		Limited combustible	Yes	-15%		
		Combustible		0%		
		Free burning		15%		
		Rapid burning		25%		
4	**Sprinkler Reduction**		**FUS Table 4**	**Reduction**		
	(2)	Adequately Designed System (NFPA 13)	No	-30%		**0**
		Standard Water Supply	No	-10%		
		Fully Supervised System	No	-10%		
				Cumulative Sub-Total	**0%**	
		Area of Sprinklered Coverage (m^2)	0	0%		
				Cumulative Total	**0%**	
5	**Exposure Surcharge**		**FUS Table 5**		**Surcharge**	
	(3)	North Side	2Hr Firewall		0%	**3,825**
		East Side	10.1 - 20 m		15%	
		South Side	10.1 - 20 m		15%	
		West Side	10.1 - 20 m		15%	
				Cumulative Total	**45%**	
Results						
6	(1) + (2) + (3)	**Total Required Fire Flow, rounded to nearest 1000L/min**			**L/min**	**12,000**
		(2,000 L/min < Fire Flow < 45,000 L/min)		or	L/s	**200**
				or	USGPM	3,170

FUS - Fire Flow Calculations

NOVATECH
Engineers, Planners & Landscape Architects

Novatech Project #: 118224
Project Name: The Commons - Phase 4
Date: 9/13/2024
Input By: MS
Reviewed By: SB
Drawing Reference:

Legend: Input by User
No Input Required
Reference: Fire Underwriter's Survey Guideline (2020)
Formula Method

Building Description: 3-Storey Townhouse Block 9 (8-units)
Type V - Wood frame

Step			Choose		Value Used	Total Fire Flow (L/min)
Base Fire Flow						
1	**Construction Material**			**Multiplier**		
	Coefficient related to type of construction C	Type V - Wood frame	Yes	1.5	1.5	
		Type IV - Mass Timber		Varies		
		Type III - Ordinary construction		1		
		Type II - Non-combustible construction		0.8		
		Type I - Fire resistive construction (2 hrs)		0.6		
2	**Floor Area**					
	A	Building Footprint (m^2)	386			
		Number of Floors/Storeys	3			
		Protected Openings (1 hr) if C<1.0				
		Area of structure considered (m^2)			**1,158**	
	F	**Base fire flow without reductions**				**11,000**
		$F = 220\ C\ (A)^{0.5}$				
Reductions or Surcharges						
3	**Occupancy hazard reduction or surcharge**		**FUS Table 3**	**Reduction/Surcharge**		
	(1)	Non-combustible		-25%		
		Limited combustible	Yes	-15%		
		Combustible		0%	-15%	**9,350**
		Free burning		15%		
		Rapid burning		25%		
4	**Sprinkler Reduction**		**FUS Table 4**	**Reduction**		
	(2)	Adequately Designed System (NFPA 13)	No	-30%		
		Standard Water Supply	No	-10%		
		Fully Supervised System	No	-10%		
				Cumulative Sub-Total	**0%**	**0**
		Area of Sprinklered Coverage (m^2)	0	0%		
				Cumulative Total	**0%**	
5	**Exposure Surcharge**		**FUS Table 5**		**Surcharge**	
	(3)	North Side	>30m		0%	
		East Side	10.1 - 20 m		15%	
		South Side	2Hr Firewall		0%	**2,805**
		West Side	10.1 - 20 m		15%	
				Cumulative Total	**30%**	
Results						
6	**(1) + (2) + (3)**	**Total Required Fire Flow, rounded to nearest 1000L/min**			**L/min**	**12,000**
		(2,000 L/min < Fire Flow < 45,000 L/min)		or	L/s	**200**
				or	USGPM	3,170

FUS - Fire Flow Calculations

Engineers, Planners & Landscape Architects

Novatech Project #: 118224
Project Name: The Commons - Phase 4
Date: 9/13/2024
Input By: MS
Reviewed By: SB
Drawing Reference:

Legend: Input by User / No Input Required
Reference: Fire Underwriter's Survey Guideline (2020) Formula Method

Building Description: 3-Storey Townhouse Block 10
Type V - Wood frame

Step			Choose		Value Used	Total Fire Flow (L/min)
Base Fire Flow						
1	**Construction Material**			**Multiplier**		
	Coefficient related to type of construction C	Type V - Wood frame	Yes	1.5	1.5	
		Type IV - Mass Timber		Varies		
		Type III - Ordinary construction		1		
		Type II - Non-combustible construction		0.8		
		Type I - Fire resistive construction (2 hrs)		0.6		
2	**Floor Area**					
	A	Building Footprint (m^2)	277			
		Number of Floors/Storeys	3			
		Protected Openings (1 hr) if C<1.0				
		Area of structure considered (m^2)			**831**	
	F	**Base fire flow without reductions**				**10,000**
		$F = 220\ C\ (A)^{0.5}$				
Reductions or Surcharges						
3	**Occupancy hazard reduction or surcharge**		**FUS Table 3**	**Reduction/Surcharge**		
	(1)	Non-combustible		-25%	-15%	**8,500**
		Limited combustible	Yes	-15%		
		Combustible		0%		
		Free burning		15%		
		Rapid burning		25%		
4	**Sprinkler Reduction**		**FUS Table 4**	**Reduction**		
	(2)	Adequately Designed System (NFPA 13)	No	-30%		**0**
		Standard Water Supply	No	-10%		
		Fully Supervised System	No	-10%		
				Cumulative Sub-Total	**0%**	
		Area of Sprinklered Coverage (m^2)	0	0%		
				Cumulative Total	**0%**	
5	**Exposure Surcharge**		**FUS Table 5**		**Surcharge**	
	(3)	North Side	2Hr Firewall		0%	**3,400**
		East Side	10.1 - 20 m		15%	
		South Side	20.1 - 30 m		10%	
		West Side	10.1 - 20 m		15%	
				Cumulative Total	**40%**	
Results						
6	**(1) + (2) + (3)**	**Total Required Fire Flow, rounded to nearest 1000L/min**			**L/min**	**12,000**
		(2,000 L/min < Fire Flow < 45,000 L/min)		or	L/s	**200**
				or	USGPM	3,170

BLOCK 1 (12 UNITS)
DISTANCE BETWEEN HYD 12 AND ASSET = <75m
DISTANCE BETWEEN HYD 1 AND ASSET = <75m
DISTANCE BETWEEN HYD 2 AND ASSET = 75m<124m<150m
DISTANCE BETWEEN HYD 11 AND ASSET = 75m<98m<150m

BLOCK 2 (4 UNITS / 8 UNITS)
DISTANCE BETWEEN HYD 12 AND ASSET = <75m
DISTANCE BETWEEN HYD 1 AND ASSET = <75m
DISTANCE BETWEEN HYD 2 AND ASSET = <75m

BLOCK 3 (4 UNITS / 8 UNITS)
DISTANCE BETWEEN HYD 11 AND ASSET = <75m
DISTANCE BETWEEN HYD 12 AND ASSET = <75m
DISTANCE BETWEEN HYD 2 AND ASSET = <75m

BLOCK 4 (4 UNITS / 8 UNITS)
DISTANCE BETWEEN HYD 11 AND ASSET = <75m
DISTANCE BETWEEN HYD 2 AND ASSET = <75m
DISTANCE BETWEEN HYD 3 AND ASSET = <75m

BLOCK 5 (10 UNITS)
DISTANCE BETWEEN HYD 10 AND ASSET = <75m
DISTANCE BETWEEN HYD 11 AND ASSET = <75m
DISTANCE BETWEEN HYD 2 AND ASSET = 75m<141m<150m
DISTANCE BETWEEN HYD 3 AND ASSET = <75m

BLOCK 6 (4 UNITS / 8 UNITS)
DISTANCE BETWEEN HYD 4 AND ASSET = <75m
DISTANCE BETWEEN HYD 5 AND ASSET = <75m
DISTANCE BETWEEN HYD 6 AND ASSET = <75m

BLOCK 7 (8 UNITS)
DISTANCE BETWEEN HYD 5 AND ASSET = <75m
DISTANCE BETWEEN HYD 6 AND ASSET = <75m
DISTANCE BETWEEN HYD 7 AND ASSET = <75m

BLOCK 8 (6 UNITS)
DISTANCE BETWEEN HYD 4 AND ASSET = <75m
DISTANCE BETWEEN HYD 5 AND ASSET = <75m
DISTANCE BETWEEN HYD 7 AND ASSET = <75m

BLOCK 9 (8 UNITS)
DISTANCE BETWEEN HYD 5 AND ASSET = <75m
DISTANCE BETWEEN HYD 6 AND ASSET = <75m
DISTANCE BETWEEN HYD 7 AND ASSET = <75m

BLOCK 10 (6 UNITS)
DISTANCE BETWEEN HYD 5 AND ASSET = 75m<88m<150m
DISTANCE BETWEEN HYD 6 AND ASSET = <75m
DISTANCE BETWEEN HYD 7 AND ASSET = <75m

307	3+066.19	90.63	N=87.92 SE=87.87
311	3+056.68	90.68	NE=88.02 S=87.97
313	3+020.91	90.48	SW=88.26

		90.66	NW=88.49
		90.70	SE=88.32 NW=88.29

302	3+130.62	90.46	SW=86.41 NE=86.36 NW=88.65
304	3+114.96	90.55	W=86.51 NE=86.46
306	3+108.50	90.56	NW=86.60 E=86.55
308	3+064.72	90.70	N=86.81 SE=86.76 W=86.86
310	3+058.14	90.75	NE=86.90 S=86.85
312	3+020.02	90.40	SW=87.04

STM MANHOLE TABLE

E ID	STATION	T/G ELEV	INVERT
	4+057.61	90.74	N=87.17 SE=87.13
	4+061.61	90.66	NE=87.28 S=87.20
	4+089.29	90.79	NE=87.40 SW=87.34 SE=87.48
	4+118.75	90.80	NE=87.57 SW=87.50 SE=87.57
	4+145.66	90.63	E=87.72 SW=87.67
	4+151.98	90.67	SE=87.81 W=87.76
	4+202.09	90.68	NW=87.99 SE=88.40
	5+019.28	90.20	E=86.88 SW=86.88
	5+035.73	90.36	NE=86.91 W=86.91
	4+003.90	90.70	NW=87.02 SW=86.97
	5+097.83	90.71	NW=87.71 S=88.51
512	5+142.98	90.72	SE=87.55 NW=87.52
602	6+014.44	90.68	SE=87.63 NW=87.60
604	6+067.06	90.55	NW=87.81 S=89.07

NOTE: REFER TO FUS CALCULATIONS FOR RFF AND MODELLING RESULTS FOR CONTRIBUTION TO RFF AND SYSTEM PRESSURES.

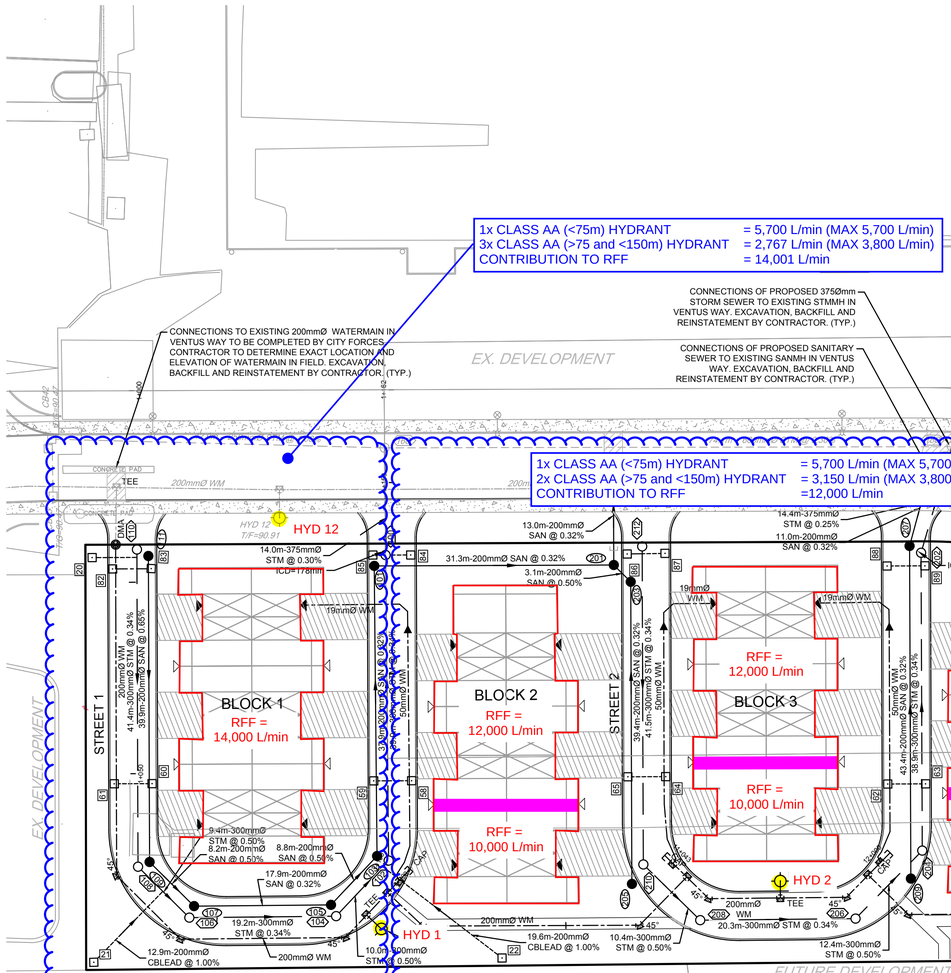

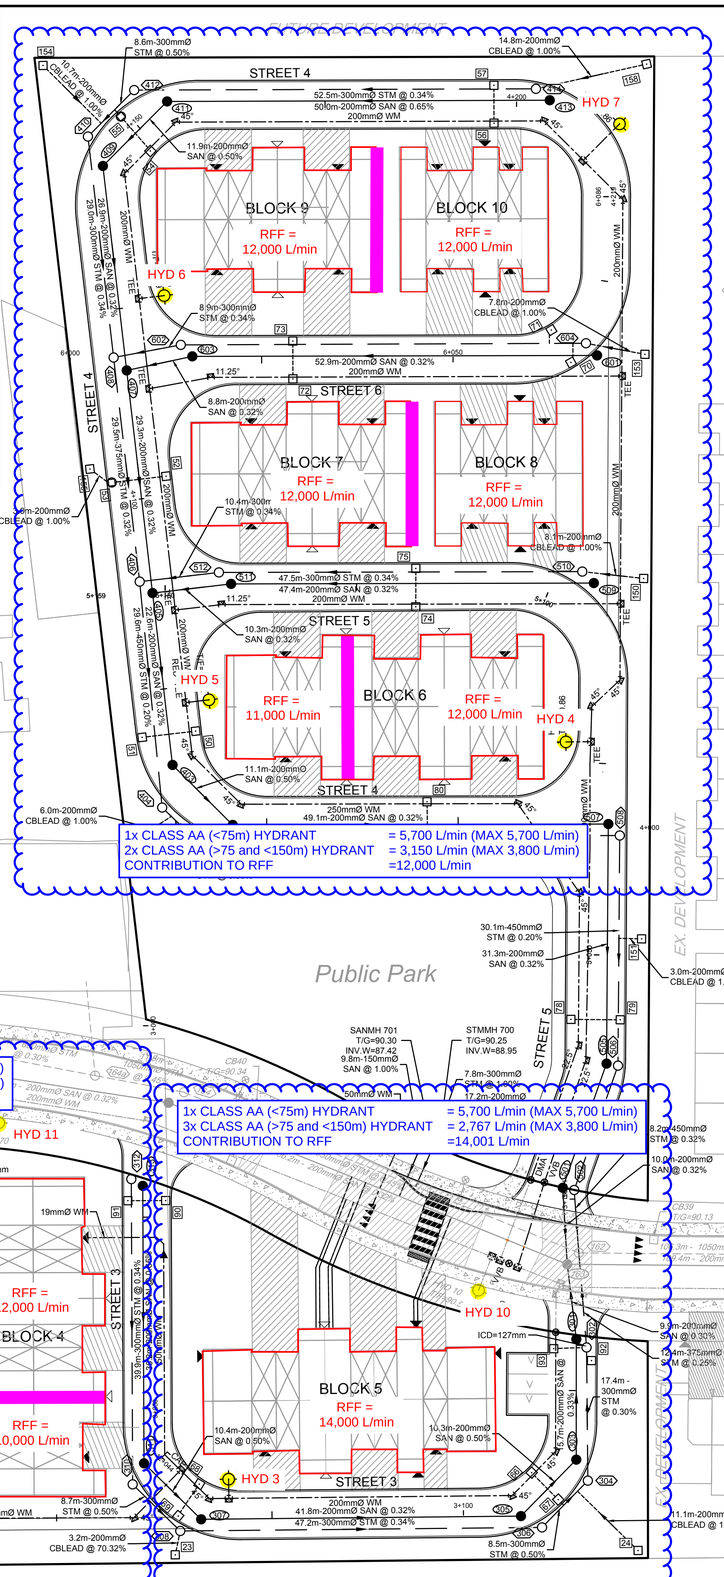

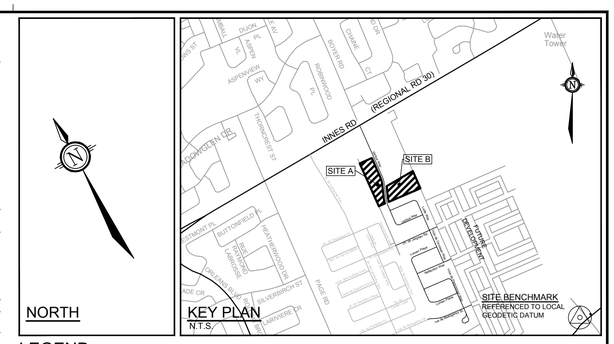

LEGEND

- 200mmØ WM — PROPOSED WATERMAIN
- PROPOSED VALVE LOCATION
- V&VB — VALVE & VALVE BOX
- V&VC — VALVE & VALVE CHAMBER
- DMC — DISTRICT METER CHAMBER PER CITY DETAIL W3
- HYD — PROPOSED HYDRANT C/W VALVE & LEAD
- T/F=98.45 — PROPOSED TOP OF BOTTOM FLANGE
- BEND — PROPOSED BEND AND THRUSTBLOCK 11.25°, 22.5°, 45° or TEE (SEE PLAN AND PROFILES)
- 5 — PROPOSED SANITARY MH & SEWER
- 6 — PROPOSED STORM MH & SEWER
- PROPOSED LANDSCAPE TEE CATCHBASIN & PERFORATED SUBDRAIN
- PROPOSED LANDSCAPE ELBOW CATCHBASIN & PERFORATED SUBDRAIN
- PROPOSED REAR YARD CATCHBASIN MANHOLE & LEAD
- PROPOSED REAR YARD CATCHBASIN & LEAD
- FENCE - PRIVACY
- FENCE - CHAINLINK
- FENCE - POST AND RAIL
- SERVICE CONNECTION STUB — 100mm STORM @1.0%; 19mm WATER; 125mm SANITARY @1.0%
- SERVICE CONNECTION STUB- COMMON TRENCH — 100mm STORM @1.0%; 19mm WATER; 125mm SANITARY @1.0%
- PROPOSED ROAD CATCHBASIN
- DIRECTION OF FLOW
- ROADCUT PER CITY OF OTTAWA R10
- HYDRO ONE SWITCH STATION
- RFF — REQUIRED FIRE FLOW
- FIREWALL LOCATIONS
- CLASS AA HYDRANT

CATCHBASIN TABLE

CB No.	STATION	T/G ELEVATION	INVERT	ICD DIA.
20	2+021.76	90.71	88.05	83mm
21	1+066.74	89.90	88.72	83mm
23	2+100.25	90.37	88.79	83mm
24	3+112.80	88.85	87.65	83mm
58	1+111.06	90.82	89.12	100mm IPEX LMF
59	1+111.06	90.82	89.06	100mm IPEX LMF
60	1+051.30	90.91	89.09	75mm IPEX LMF
61	1+051.30	90.95	89.15	85mm IPEX LMF
62	2+109.61	90.76	89.01	95mm IPEX LMF
63	2+109.61	90.76	88.95	95mm IPEX LMF
64	2+050.65	90.84	88.81	95mm IPEX LMF
65	2+050.65	90.84	89.05	95mm IPEX LMF
66	3+111.55	90.40	88.70	70mm IPEX LMF
67	3+111.55	90.44	88.64	70mm IPEX LMF
68	3+063.74	90.64	88.82	95mm IPEX LMF
69	3+063.70	90.64	88.76	95mm IPEX LMF
82	4+065.06	90.83	88.84	83mm
83	1+023.25	90.82	88.90	83mm
84	1+140.53	90.82	88.86	83mm
85	1+140.54	90.86	88.86	83mm
86	2+021.57	90.88	88.96	83mm
87	2+021.50	90.96	88.96	83mm
88	2+138.08	90.66	88.73	83mm
89	2+138.08	90.73	88.67	83mm
90	3+022.85	90.48	88.42	83mm
91	3+022.84	90.48	88.36	83mm
92	3+128.91	90.55	88.97	83mm
93	3+130.47	90.44	88.41	83mm

CATCHBASIN TABLE

CB No.	STATION	T/G ELEVATION	INVERT	ICD DIA.
50	4+069.06	90.44	88.42	65mm IPEX LMF
51	4+069.06	90.52	88.34	65mm IPEX LMF
52	4+102.57	90.50	88.97	70mm IPEX LMF
53	4+102.57	90.51	88.41	70mm IPEX LMF
54	4+148.73	90.49	88.50	75mm IPEX LMF
55	4+149.27	90.52	88.43	Mcon-CBMH
56	4+197.05	90.59	89.09	90mm IPEX LMF
57	4+197.05	90.59	89.03	75mm IPEX LMF
70	4+110.72	90.54	88.65	80mm IPEX LMF
71	4+116.20	90.46	88.57	80mm IPEX LMF
72	4+112.75	90.46	88.51	85mm IPEX LMF
73	4+118.71	90.46	88.45	85mm IPEX LMF
74	5+117.28	90.53	88.38	83mm
75	5+117.26	90.44	88.32	83mm
78	5+041.53	90.40	88.48	83mm
79	5+041.56	90.40	88.40	83mm
80	4+029.05	90.44	88.41	75mm IPEX LMF
81	4+029.01	90.44	88.35	75mm IPEX LMF
150	5+093.78	90.38	88.29	83mm
151	5+052.21	90.20	88.20	83mm
153	6+069.76	90.35	88.85	83mm
155	4+104.65	89.94	88.44	83mm
156	4+061.02	89.99	87.93	83mm
158	4+209.13	90.25	88.25	83mm

NOTE:
THE POSITION OF ALL POLE LINES, CONDUITS, WATERMAINS, SEWERS AND OTHER UNDERGROUND AND OVERGROUND UTILITIES AND STRUCTURES IS NOT NECESSARILY SHOWN ON THE CONTRACT DRAWINGS, AND WHERE SHOWN, THE ACCURACY OF THE POSITION OF SUCH UTILITIES AND STRUCTURES IS NOT GUARANTEED. BEFORE STARTING WORK, DETERMINE THE EXACT LOCATION OF ALL SUCH UTILITIES AND STRUCTURES AND ASSUME ALL LIABILITY FOR DAMAGE TO THEM.

No.	REVISION	DATE	BY
2.	REVISED PER CITY COMMENTS	MAR 5/25	MS
1.	ISSUED FOR CITY REVIEW	NOV 1/24	MS

SCALE 1:400 (1:400 0 4 8 12 16)

DESIGN GV/MS
CHECKED MS
DRAWN CV
CHECKED MS
APPROVED BHB

FOR REVIEW ONLY

NOVATECH
Engineers, Planners & Landscape Architects
Suite 200, 240 Michael Cowpland Drive
Ottawa, Ontario, Canada K2M 1P6
Telephone (613) 254-9643
Facsimile (613) 254-5867
Website www.novatech-eng.com

LOCATION
CITY OF OTTAWA
THE COMMONS - PHASE 4

DRAWING NAME
GENERAL PLAN OF SERVICES
NOVATECH MARKUP

PROJECT No. 118224-MD
REV REV # 2
DRAWING No. 118224-MD-GP

D07-12-24-0141 #19221

M:\2018\118224\CAD\Design\Medium Density\118224-GP-MD.dwg, 118224-MD-GP, Mar 06, 2025 - 8:57am, cvaser

PLAN41.DWG - 841mmx594mm

Water Demand
Design Sheet

NOVATECH
Engineers, Planners & Landscape Architects

Novatech Project #: 118224
Project Name: THE COMMONS PHASE 4
Date: 2/7/2025
Input By: VBP
Reviewed By: BCS
Drawing Reference: 118224 - WM

Small System = NO

Legend: Input by User | No Input Required | Calculated Cells →

Reference: Ottawa Design Guidelines - Water Distribution (2010 and TBs)
MOE Design Guidelines for Drinking-Water Systems (2008)
Fire Underwriter's Survey Guideline (2020)
Ontario Building Code, Part 3 (2012)

Location	Total Water Demand																				
	Residential Input & Average Demand							Industrial / Commercial / Institutional (ICI) Input & Average Demand						Maximum Day & Peak Hour Demand						Design Fire Demand	
Node	Singles	Semis / Towns	Apts (2-BR)	Apts (1-BR)	Apts (Avg)	Pop. Equiv.	Res. Average Day Flow Demand (L/s)	Indust. Area Light (ha.)	Indust. Area Heavy (ha.)	Comm. Area (ha.)	Inst. Area (ha.)	Other Area (ha.)	ICI Average Day Flow Demand (L/s)	Maximum Day Demand: Res. Peaking Factor	Maximum Day Demand: ICI Peaking Factor	Maximum Day Demand: Max Day Flow Demand (L/s)	Peak Hour Demand: Res. Peaking Factor	Peak Hour Demand: ICI Peaking Factor	Peak Hour Demand: Peak Hour Flow Demand (L/s)	Required Fire Flow (RFF) FUS (L/min)	Max Day + RFF (L/s)
3						0.00	0.00						0.00	2.50	1.50	0.00	5.50	2.70	0.00		0.00
4		6				16.20	0.05						0.00	2.50	1.50	0.13	5.50	2.70	0.29		0.13
5						0.00	0.00						0.00	2.50	1.50	0.00	5.50	2.70	0.00	14,000	233.33
6		12				32.40	0.11						0.00	2.50	1.50	0.26	5.50	2.70	0.58		0.26
7		12				32.40	0.11						0.00	2.50	1.50	0.26	5.50	2.70	0.58		0.26
8						0.00	0.00						0.00	2.50	1.50	0.00	5.50	2.70	0.00	14,000	233.33
9						0.00	0.00						0.00	2.50	1.50	0.00	5.50	2.70	0.00		0.00
10		12				32.40	0.11						0.00	2.50	1.50	0.26	5.50	2.70	0.58		0.26
11						0.00	0.00						0.00	2.50	1.50	0.00	5.50	2.70	0.00	14,000	233.33
12		16				43.20	0.14						0.00	2.50	1.50	0.35	5.50	2.70	0.77		0.35
13						0.00	0.00						0.00	2.50	1.50	0.00	5.50	2.70	0.00	14,000	233.33
14						0.00	0.00						0.00	2.50	1.50	0.00	5.50	2.70	0.00		0.00
15						0.00	0.00						0.00	2.50	1.50	0.00	5.50	2.70	0.00		0.00
16						0.00	0.00						0.00	2.50	1.50	0.00	5.50	2.70	0.00		0.00
17						0.00	0.00					0.17	0.02	2.50	1.50	0.03	5.50	2.70	0.05	14,000	233.36
18		9				24.30	0.08						0.00	2.50	1.50	0.20	5.50	2.70	0.43	12,000	200.20
19						0.00	0.00						0.00	2.50	1.50	0.00	5.50	2.70	0.00		0.00
20						0.00	0.00						0.00	2.50	1.50	0.00	5.50	2.70	0.00		0.00
21		10				27.00	0.09						0.00	2.50	1.50	0.22	5.50	2.70	0.48	12,000	200.22
22						0.00	0.00						0.00	2.50	1.50	0.00	5.50	2.70	0.00		0.00
23						0.00	0.00						0.00	2.50	1.50	0.00	5.50	2.70	0.00		0.00
24		12				32.40	0.11						0.00	2.50	1.50	0.26	5.50	2.70	0.58	12,000	200.26
25		9				24.30	0.08						0.00	2.50	1.50	0.20	5.50	2.70	0.43	12,000	200.20
26						0.00	0.00						0.00	2.50	1.50	0.00	5.50	2.70	0.00	14,000	233.33
27						0.00	0.00						0.00	2.50	1.50	0.00	5.50	2.70	0.00		0.00
Totals	**0**	**98**	**0**	**0**	**0**	**264.60**	**0.86**	**0.00**	**0.00**	**0.00**	**0.00**	**0.170**	**0.02**	**2.50**	**1.50**	**2.17**	**5.50**	**2.70**	**4.77**		

Demand Parameters

Residential					
Unit Type Population Equiv.	Singles	Semis/ Towns	Apts (2-BR)	Apts (1-BR)	Apts (Avg)
	3.4	2.7	2.1	1.4	1.8
Dailly Demand	L/per person/day				
Average Demand	280				
Basic Demand	200				

Institutional / Commercial / Industrial				
Indust.		Comm.	Inst.	Other Use [1]
Light	Heavy			
L/gross ha/day				
35,000	55,000	28,000	28,000	9,300
10,000	17,000	17,000	17,000	

[1] Park flow based on EUC Ph3 CDP MSS by DSEL dated 2020-06-25

Residential Peaking Factors		Max Day (x Avg Day)	Peak Hour (x Avg Day)
	Pop.		
Small System (If Applicable)	0	9.50	14.30
	30	9.50	14.30
	150	4.90	7.40
Modified	300	3.60	*5.50*
	450	3.00	*5.50*
	500	2.90	*5.50*
Large System (Default)	> 500	2.50	5.50

ICI Peaking Factors	Max Day (x Avg Day)	Peak Hour (x Avg Day)
	1.50	2.70

Quick Fire Flow Reference Guide			
FUS (L/min)	Comments	OBC (L/min)	Comments
> 2,000	Min FUS	< 9,000	Unsprinklered Non- Combustible
10,000	**Low Density** - Singles/Towns Complies w/ TB2014-01 Cap. (10m rear spacing, 6 units max, <600 m²)		
13,000	Non-complying w/TB2014-01. Calculate.		
15,000	**Medium Density** Back-to-back Towns.		
20,000	**High Density** Wood Frame 4-Storey		
5,000	Fire-Resisitve Podium/Multi-Storey		
30,000	**High Contiguous / Hazard Areas**		
< 45,000	**Max FUS**		

Water Demand Design Sheet

NOVATECH
Engineers, Planners & Landscape Architects

Maximum Pressure During Average Day (AVDY) Conditions

Novatech Project #: 118224
Project Name: THE COMMONS PHASE 4
Date: 2/7/2025
Input By: VBP
Reviewed By: BCS
Drawing Reference: 118224 - WM

Legend: Input by User | No Input Required
Acceptable (40psi - 80psi)
Acceptable w/ PRV (81psi - 100psi)
Unacceptable (< 40psi or > 100psi)

Note: Hydraulic modelling completed using EPANET 2.0.

Node	Elevation (m)	Demand (L/s)	Total Head (m)	Pressure (m)	Pressure (psi)	Age (hrs)
3	90.56	0.00	130.76	40.20	57	0.88
4	91.03	0.05	130.77	39.74	57	0.65
5	91.00	0.00	130.77	39.77	57	0.53
6	91.09	0.11	130.76	39.67	56	0.70
7	91.09	0.11	130.77	39.68	56	0.57
8	91.02	0.00	130.78	39.76	57	0.41
9	90.95	0.00	130.78	39.83	57	0.32
10	90.87	0.11	130.77	39.90	57	0.48
11	90.41	0.00	130.78	40.37	57	0.69
12	90.74	0.14	130.77	40.03	57	0.32
13	90.65	0.00	130.78	40.13	57	0.21
14	90.44	0.00	130.79	40.35	57	0.08
15	90.34	0.00	130.79	40.45	58	0.54
16	90.32	0.00	130.79	40.47	58	0.03
17	90.36	0.02	130.79	40.43	57	0.55
18	90.79	0.08	130.79	40.00	57	1.39
19	90.60	0.00	130.79	40.19	57	1.90
20	90.76	0.00	130.79	40.03	57	6.92
21	90.54	0.09	130.79	40.25	57	7.57
22	90.59	0.00	130.79	40.20	57	3.27
23	90.66	0.00	130.79	40.13	57	10.40
24	90.61	0.11	130.79	40.18	57	16.37
25	90.84	0.08	130.79	39.95	57	5.57
26	90.65	0.00	130.77	40.12	57	0.89
27	90.23	0.00	130.79	40.56	58	0.01

Water Demand Design Sheet

NOVATECH
Engineers, Planners & Landscape Architects

Minimum Pressure During Peak Hour (PKHR) Conditions

Novatech Project #: 118224
Project Name: THE COMMONS PHASE 4
Date: 2/7/2025
Input By: VBP
Reviewed By: BCS
Drawing Reference: 118224 - WM

Legend: Input by User | No Input Required
Acceptable (=> 40psi)
Unacceptable (< 40psi)

Note: Hydraulic modelling completed using EPANET 2.0.

Node	Elevation (m)	Demand (L/s)	Total Head (m)	Pressure (m)	Pressure (psi)
3	90.56	0.00	127.23	36.67	52
4	91.03	0.29	127.22	36.19	51
5	91.00	0.00	127.21	36.21	51
6	91.09	0.58	127.06	35.97	51
7	91.09	0.58	127.06	35.97	51
8	91.02	0.00	127.21	36.19	51
9	90.95	0.00	127.20	36.25	52
10	90.87	0.58	127.06	36.19	51
11	90.41	0.00	127.21	36.80	52
12	90.74	0.77	126.99	36.25	52
13	90.65	0.00	127.20	36.55	52
14	90.44	0.00	127.20	36.76	52
15	90.34	0.00	127.20	36.86	52
16	90.32	0.00	127.20	36.88	52
17	90.36	0.05	127.20	36.84	52
18	90.79	0.43	127.20	36.41	52
19	90.60	0.00	127.20	36.60	52
20	90.76	0.00	127.20	36.44	52
21	90.54	0.48	127.20	36.66	52
22	90.59	0.00	127.20	36.61	52
23	90.66	0.00	127.20	36.54	52
24	90.61	0.58	127.20	36.59	52
25	90.84	0.43	127.20	36.36	52
26	90.65	0.00	127.22	36.57	52
27	90.23	0.00	127.20	36.97	53

Water Demand Design Sheet

NOVATECH
Engineers, Planners & Landscape Architects

Minimum Pressure During Max Day Plus Fire Flow (MXDY+FF #2) Condition

Novatech Project #: 118224
Project Name: THE COMMONS PHASE 4
Date: 2/7/2025
Input By: VBP
Reviewed By: BCS
Drawing Reference: 118224 - WM

Legend: Input by User | No Input Required
Acceptable (=> 20psi)
Unacceptable (< 20psi)

Note: Hydraulic modelling completed using EPANET 2.0.

Run 1 (12000 L/min)

Node	Elevation (m)	Demand (L/s)	Total Head (m)	Pressure (m)	Pressure (psi)
3	90.56	0.00	116.63	26.07	37
4	91.03	0.13	115.80	24.77	35
5	91.00	0.00	115.22	24.22	34
6	91.09	0.26	115.19	24.10	34
7	91.09	0.26	114.56	23.47	33
8	91.02	0.00	114.59	23.57	34
9	90.95	0.00	114.10	23.15	33
10	90.87	0.26	114.07	23.20	33
11	90.41	0.00	113.57	23.16	33
12	90.74	0.35	113.43	22.69	32
13	90.65	0.00	113.48	22.83	32
14	90.44	0.00	112.76	22.32	32
15	90.34	0.00	111.72	21.38	30
16	90.32	0.00	111.73	21.41	30
17	90.36	0.03	111.76	21.40	30
18	90.79	95.20	108.42	17.63	25
19	90.60	0.00	108.42	17.82	25
20	90.76	0.00	108.62	17.86	25
21	90.54	52.72	108.86	18.32	26
22	90.59	0.00	108.33	17.74	25
23	90.66	0.00	108.41	17.75	25
24	90.61	0.26	108.33	17.72	25
25	90.84	52.70	108.12	17.28	25
26	90.65	0.00	116.06	25.41	36
27	90.23	0.00	112.38	22.15	31

Water Demand Design Sheet

NOVATECH
Engineers, Planners & Landscape Architects

Minimum Pressure During Max Day Plus Fire Flow (MXDY+FF #2) Condition

Novatech Project #: 118224
Project Name: THE COMMONS PHASE 4
Date: 2/7/2025
Input By: VBP
Reviewed By: BCS
Drawing Reference: 118224 - WM

Legend: Input by User | No Input Required
Acceptable (=> 20psi)
Unacceptable (< 20psi)

Note: Hydraulic modelling completed using EPANET 2.0.

Run 2 (12000 L/min)

Node	Elevation (m)	Demand (L/s)	Total Head (m)	Pressure (m)	Pressure (psi)
3	90.56	0.00	116.63	26.07	37
4	91.03	0.13	115.80	24.77	35
5	91.00	0.00	115.22	24.22	34
6	91.09	0.26	115.18	24.09	34
7	91.09	0.26	114.56	23.47	33
8	91.02	0.00	114.59	23.57	34
9	90.95	0.00	114.10	23.15	33
10	90.87	0.26	114.07	23.20	33
11	90.41	0.00	113.57	23.16	33
12	90.74	0.35	113.43	22.69	32
13	90.65	0.00	113.48	22.83	32
14	90.44	0.00	112.76	22.32	32
15	90.34	0.00	111.71	21.37	30
16	90.32	0.00	111.73	21.41	30
17	90.36	0.03	111.75	21.39	30
18	90.79	0.20	108.98	18.19	26
19	90.60	0.00	108.14	17.54	25
20	90.76	0.00	108.10	17.34	25
21	90.54	52.72	108.41	17.87	25
22	90.59	0.00	107.16	16.57	24
23	90.66	0.00	107.14	16.48	23
24	90.61	95.26	106.18	15.57	22
25	90.84	52.70	106.31	15.47	22
26	90.65	0.00	116.06	25.41	36
27	90.23	0.00	112.39	22.16	32

Water Demand Design Sheet

NOVATECH
Engineers, Planners & Landscape Architects

Minimum Pressure During Max Day Plus Fire Flow (MXDY+FF #4) Condition

Novatech Project #: 118224
Project Name: THE COMMONS PHASE 4
Date: 2/7/2025
Input By: VBP
Reviewed By: BCS
Drawing Reference: 118224 - WM

Legend: Input by User | No Input Required
Acceptable (=> 20psi)
Unacceptable (< 20psi)

Note: Hydraulic modelling completed using EPANET 2.0.

Run 1 (14000 L/min)

Node	Elevation (m)	Demand (L/s)	Total Head (m)	Pressure (m)	Pressure (psi)
3	90.56	0.00	107.80	17.24	25
4	91.03	0.13	106.69	15.66	22
5	91.00	46.11	105.91	14.91	21
6	91.09	0.26	105.87	14.78	21
7	91.09	0.26	105.84	14.75	21
8	91.02	46.11	105.87	14.85	21
9	90.95	0.00	106.18	15.23	22
10	90.87	0.26	106.14	15.27	22
11	90.41	46.11	106.51	16.10	23
12	90.74	0.35	106.52	15.78	22
13	90.65	0.00	106.57	15.92	23
14	90.44	0.00	107.05	16.61	24
15	90.34	0.00	107.21	16.87	24
16	90.32	0.00	107.22	16.90	24
17	90.36	0.03	107.19	16.83	24
18	90.79	0.20	107.22	16.43	23
19	90.60	0.00	107.21	16.61	24
20	90.76	0.00	107.21	16.45	23
21	90.54	0.22	107.21	16.67	24
22	90.59	0.00	107.21	16.62	24
23	90.66	0.00	107.21	16.55	24
24	90.61	0.26	107.21	16.60	24
25	90.84	0.20	107.21	16.37	23
26	90.65	95.00	106.54	15.89	23
27	90.23	0.00	107.29	17.06	24

Water Demand Design Sheet

NOVATECH
Engineers, Planners & Landscape Architects

Minimum Pressure During Max Day Plus Fire Flow (MXDY+FF #4) Condition

Novatech Project #: 118224
Project Name: THE COMMONS PHASE 4
Date: 2/7/2025
Input By: VBP
Reviewed By: BCS
Drawing Reference: 118224 - WM

Legend: Input by User | No Input Required
Acceptable (=> 20psi)
Unacceptable (< 20psi)

Note: Hydraulic modelling completed using EPANET 2.0.

Run 2 (14000 L/min)

Node	Elevation (m)	Demand (L/s)	Total Head (m)	Pressure (m)	Pressure (psi)
3	90.56	0.00	110.74	20.18	29
4	91.03	0.13	109.21	18.18	26
5	91.00	0.00	108.14	17.14	24
6	91.09	0.26	108.10	17.01	24
7	91.09	0.26	106.94	15.85	23
8	91.02	46.11	106.97	15.95	23
9	90.95	0.00	106.87	15.92	23
10	90.87	0.26	106.84	15.97	23
11	90.41	95.00	106.73	16.32	23
12	90.74	0.35	106.70	15.96	23
13	90.65	46.11	106.75	16.10	23
14	90.44	0.00	107.01	16.57	24
15	90.34	0.00	106.94	16.60	24
16	90.32	0.00	106.97	16.65	24
17	90.36	46.14	106.90	16.54	24
18	90.79	0.20	106.95	16.16	23
19	90.60	0.00	106.95	16.35	23
20	90.76	0.00	106.95	16.19	23
21	90.54	0.22	106.94	16.40	23
22	90.59	0.00	106.95	16.36	23
23	90.66	0.00	106.95	16.29	23
24	90.61	0.26	106.95	16.34	23
25	90.84	0.20	106.95	16.11	23
26	90.65	0.00	109.99	19.34	28
27	90.23	0.00	107.14	16.91	24

3636 INNES ROAD
U-HAUL SITE
(D07-12-20-0086)

3604 INNES ROAD
CARWASH
(D07-12-18-0132)

INNES ROAD

Ventus Way

Public Park

STREET 4

STREET 1

STREET 2

STREET 3

STREET 5

BLOCK 1

BLOCK 2

BLOCK 3

BLOCK 4

BLOCK 5

BLOCK 6

BLOCK 7

BLOCK 8

BLOCK 9

BLOCK 10

BLOCK 69 - PH3

BLOCK 70 - PH3

BLOCK 71 - PH3

BLOCK 72 - PH2

200 200–3 3 3–26 26 (HYD 12) 26–11 11(HYD 11) 11–12 12 12–17 17(HYD 10) 16 27 201

4 4–5 5(HYD 1) 5–8 6 5–6 7 8–7 8(HYD 2) 8–19 19 19–10 10 19–13 13(HYD 3) 13–14 14 14–27 15 13–12

20 20–19 19 18–19 18(HYD 4) 15–21 21(HYD 5) 21–20

22 22–25 25(HYD 7) 24–25 24(HYD 6) 23–24 23 23–22 20–23 19–22

16–18

LEGEND

- 5–4 EXISTING 200mmØ WATERMAIN
- 5–4 PROPOSED 200mmØ WATERMAIN
- 5–4 PROPOSED 250mmØ WATERMAIN
- 5–4 PROPOSED 50mmØ WATERMAIN
- 4 WATERMAIN NODE
- 400 RESERVOIR

NOVATECH
Engineers, Planners & Landscape Architects
Suite 200, 240 Michael Cowpland Drive
Ottawa, Ontario, Canada K2M 1P6
Telephone (613) 254-9643
Facsimile (613) 254-5867
Website www.novatech-eng.com

THE COMMONS PHASE 4

WATERMAIN LAYOUT PLAN

SCALE 1 : 1000 (0 10 20 30 40)

DATE MAR 2025 | JOB 118224 | FIGURE WM

SHT11X17.DWG - 279mmX432mm

M:\2018\118224\CAD\Design\Medium Density\118224-WM-MD.dwg, WM Layout, Mar 05, 2025 - 3:58pm, vpatel

1. Background

On behalf of the City of Ottawa, the National Research Council of Canada (NRC) evaluated the City's hydrant spacing guidelines in relation to Required Fire Flow (RFF) as calculated using the Fire Underwriters Survey (FUS) methodology. This work lead to the development of a procedure to be used to establish the appropriate sizing of, and hydrant spacing on, dead-end watermains. This procedure may also be used as an optional watermain network design method to optimize watermain sizing based on RFF and standard hydrant spacing.

The procedure is partially based on the NFPA 1: Fire Code (NFPA1) and the City of Ottawa existing hydrant classification practice (refer to **Attachment A** at the end of this appendix for relevant excerpts of the Fire Code).

2. Rationale for Guideline

Given a Required Fire Flow (RFF) for a certain asset/structure/building, proper planning must ensure that there is a sufficient number of hydrants at sufficient proximities to actually provide the RFF. Both the capacity of the hydrants and their proximity to the asset/structure/building must be considered. Pressure losses (due to friction) in firehoses are proportional to the firehose length. Therefore, the actual fire flow delivered by the nozzle at the end of a very long firehose will be less compared to a short firehose connected to the same hydrant. Table 1 provides conservative values for hydrant fire flow capacity adjusted for firehose length.

3. Hydrant Capacity Requirement

For the purposes of this guidelines, the aggregate fire flow capacity of all contributing fire hydrants within 150 m of a building/asset/structure[1], measured in accordance with Table 1, shall be not less than the RFF.

4. Standard Practice

For the vast majority of developments, hydrant spacing as indicated in Section 4.5, Table 4.9, Ottawa Design Guidelines – Water Distribution, are sufficient to meet the RFF. This has been verified by evaluating approved development plans representing a

[1] Although NFPA 1 considers hydrant contribution at distances of up to 1000ft (305 m), Ottawa Fire Services (OFS) would need two pumpers to deliver flow from such a distance (one pumper midway – acting as a booster). Moreover, OFS cautioned that some redundancy is advisable to account for accessibility limitations in emergency situations, wind effects, etc. Therefore 150 m was considered as the maximum contributing distance

range of land uses and configurations. However, in some instances involving dead-end watermains, standard spacing requirements may not be sufficient to meet RFF.

Standard design practice involves systematic checking of design fire flows at every node in hydraulic models of proposed water distribution systems. Normally the entire design fire flow is applied to each node in succession. Nodes are typically at water main junctions rather than actual hydrant locations. This significantly simplifies the design process and the current software packages that are normally used for this purpose have been developed based on this practice. The "point load assumption" produces a conservative design.

Table 1. Maximum flow to be considered from a given hydrant

Hydrant Class	Distance to asset/structure/building (m)[a]	Contribution to required fire flow (L/min)[b]
AA	≤ 75	5,700
	> 75 and ≤ 150	3,800
A	≤ 75	3,800
	> 75 and ≤ 150	2,850
B	≤ 75	1,900
	> 75 and ≤ 150	1,500
C	≤ 75	800
	> 75 and ≤ 150	800

[a] Distance of contributing hydrant from the structure, measured in accordance with NFPA 1 (Appendix A).

[b] Maximum flow contribution to be considered for a given asset/structure/building, at a residual pressure of 20 psi, measured at the location of the main, at ground level.

4. Intended Application of Guideline

The intent of this procedure is to:

- Determine the appropriate sizing of dead end watermains and associated hydrant requirements.
- Provide an optional approach to local watermain network sizing that will assist the designer in determining the minimum pipe sizing needed to meet RFF.

The procedure permits the designer to: (a) reconcile available hydrant flow with computed RFFs, and (b) allow the distribution of RFFs along multiple hydrants, rather

than consider RFF to be a point flow. The application of this protocol may result in reduced watermain diameters compared to those determined based on a traditional design approach. Caution is required in the application of the procedure to ensure that the transmission function of any watermains identified in a Master Servicing Study is not compromised. Normally, watermains 300mm in diameter and larger that are identified in such studies would not be considered for resizing.

5. Application Procedure

5.1 Rated hydrants

The procedure described here would apply to an existing watermain network with existing hydrants (i.e., re-development or infill in existing neighborhoods):

- Identify critical zones within the (re)development area, e.g., high RFF, dead ends, small diameter watermains, low C factor, and/or high geographic elevation zones.
- For the critical zones use Table 1 to examine if there are sufficient hydrants to deliver the RFF (following procedure described in 5.3).
- If hydrant capacity is insufficient, then consider either:
    - adding hydrants as appropriate;
    - determine if the existing hydrants can be upgraded to higher rating; or
    - upgrade existing watermains.

5.2 Un-rated hydrants

There are currently about 24,800 hydrants in the City of Ottawa, of which about 78% are rated. Of the rated hydrants, 96% are AA (Blue), 3% are A (Green). Many of the un-rated hydrants are located in old parts of the City, often installed on water mains with minimum diameter of 6" (150 mm), and would be likely to have a low rating.

Based on a review of hydrants that have been installed as part of recent urban development, approximately 99% of those which were rated are rated AA, and only 1% are rated A.

5.2.1 Un-rated Existing Hydrants

In cases where fire flow is to be evaluated in areas with an established water distribution network and with existing fire hydrants (i.e., re-development or infill in existing neighborhoods), all un-rated hydrants should be tested and rated in accordance with NFPA standard 291. The procedure described in Section 5.1 can then be followed to complete the design.

5.2.2 Planned hydrants

Planned hydrants cannot be tested for rating because they have not been installed yet. Moreover, the rating of a hydrant is an intrinsic property of the hydrant and can therefore not be directly evaluated by simulation. Based on the statistics cited previously, it can be assumed for design purposes that all planned hydrants are AA. However, there could be a situation where the proposed network might not have sufficient capacity to supply 5,700 L/min to a AA-rated hydrant in a specific area. Hydraulic analysis is required to confirm that the distribution network is capable of providing the hydrants with the fire flows in Table 1.

5.3 Hydrant Placement and Watermain Size Optimization

Ottawa design guidelines for watermain sizing and hydrant placement (Section 4) stipulate that the RFF be added to the average hourly rate of a peak day demand. This fire flow is added to hydraulic nodes in the vicinity of the planned development, while ensuring that the residual pressure is at least 140 kPa (measured at the location of the main, at ground level).[2] The following procedure is used to optimize watermain sizing and hydrant placement based on the RFF.

- Place hydrants throughout the development area according to the current Ottawa design guidelines.
- Size water mains and locate hydrants according to standard design procedures. Assume all hydrants are AA-rated.
- Identify the most critical zones in the development area, e.g. highest required fire flows, dead ends, longest distances between junctions, and/or highest elevation. Within these critical zones identify critical structures, i.e. those with highest RFF or greatest distance from proposed hydrant locations. Identify the closest hydrants to these buildings.
- For each critical structure, distribute the RFF according to Table 1 (i.e., assign a flow of 5,700 L/min to all hydrants with a distance of less or equal to 75 m from the test property and 3,800 L/min to all hydrants with a distance of more than 75 m but less or equal to 150 m from the test property) These hydrants are to be represented as hydrant-nodes in the network model, where the hydrant lateral would connect to the proposed water main.

---

[2] At the time when this protocol was proposed, the City of Ottawa had in effect Technical Bulletin ISDTB 2014-02, whereby RFF may be capped at 10,000 L/min for single detached dwellings (with a minimum 10 m separation between the backs of adjacent units and for side-by-side town and row houses that comply with the OBC Div. B, subsection 3.1.10 requirement (compartments of no more than 600 m^2 area).

- For each critical structure, run a single fire flow simulation ensuring that the RFF is provided by hydrants within 150 m distance from the test property, with a minimum residual pressure of 140 kPa.
- If the required residual pressure cannot be achieved, consider either re-sizing of pipes, and/or re-spacing of hydrants.

The above procedure is optional except for dead-end watermains servicing cul-de-sacs because (a) based on standard spacing requirements, there would often be insufficient fire flow provided and (b) the watermain would otherwise could be sized larger than necessary and lead to excessive water age and on-going flushing requirements.

Irrespective of the above, if the RFF is equal to or less than 10,000 L/min, then:

- where the distance between two adjacent hydraulic nodes is greater than the inter-hydrant spacing allowed in the guideline, a hydraulic node should be added halfway between the two nodes, and proceed with fire flow simulations to verify watermain sizing, ensuring that the simulation considers RFF at the new hydraulic node.

Attachment A—Excerpts from NFPA 1 Fire Code (2015 Edition)

18.5 Fire Hydrants.

18.5.1 Fire Hydrant Locations and Distribution. Fire hydrants shall be provided in accordance with Section 18.5 for all new buildings, or buildings relocated into the jurisdiction unless otherwise permitted by 18.5.1.1 or 18.5.1.2.

18.5.1.4* The distances specified in Section 18.5 shall be measured along fire department access roads in accordance with 18.2.3.

18.5.1.5 Where fire department access roads are provided with median dividers incapable of being crossed by fire apparatus, or where fire department access roads have traffic counts of more than 30,000 vehicles per day, hydrants shall be placed on both sides of the fire department access road on an alternating basis, and the distances specified by Section 18.5 shall be measured independently of the hydrants on the opposite side of the fire department access road.

18.5.1.6 Fire hydrants shall be located not more than 12 ft (3.7 m) from the fire department access road.

18.5.2 Detached One- and Two-Family Dwellings. Fire hydrants shall be provided for detached one- and two-family dwellings in accordance with both of the following:

(1) The maximum distance to a fire hydrant from the closest point on the building shall not exceed 600 ft (183 m).

(2) The maximum distance between fire hydrants shall not exceed 800 ft (244 m).

18.5.3 Buildings Other than Detached One- and Two-Family Dwellings. Fire hydrants shall be provided for buildings other than detached one- and two-family dwellings in accordance with both of the following:

(1) The maximum distance to a fire hydrant from the closest point on the building shall not exceed 400 ft (122 m).

(2) The maximum distance between fire hydrants shall not exceed 500 ft (152 m).

18.5.4 Minimum Number of Fire Hydrants for Fire Flow.

18.5.4.1 The minimum number of fire hydrants needed to deliver the required fire flow for new buildings in accordance with Section 18.4 shall be determined in accordance with Section 18.5.4.

18.5.4.2 The aggregate fire flow capacity of all fire hydrants within 1000 ft (305 m) of the building, measured in accordance with 18.5.1.4 and 18.5.1.5, shall be not less than the required fire flow determined in accordance with Section 18.4.

18.5.4.3* The maximum fire flow capacity for which a fire hydrant shall be credited shall be as specified by Table 18.5.4.3. Capacities exceeding the values specified in Table 18.5.4.3 shall be permitted when local fire department operations have the ability to accommodate such values as determined by the fire department.

Table 18.5.4.3 Maximum fire flow hydrant capacity

Distance to buildings[a]		Maximum capacity[b]	
(ft)	(m)	(gpm)	(L/min)
≤ 250	≤ 76	1500	5678
> 250 and ≤ 500	> 76 and ≤ 152	1000	3785
> 500 and ≤ 1000	> 152 and ≤ 305	750	2839

[a] Measured in accordance with 18.5.1.4 and 18.5.1.5.

[b] Minimum 20 psi (139.9 kPa) residual pressure.

18.5.4.4 Fire hydrants required by **18.5.2** and **18.5.3** shall be included in the minimum number of fire hydrants for fire flow required by **18.5.4**.

The City of Ottawa design guidelines on hydrant classification conform to the NFPA Standard #291, which recommends the following:

5.1 Classification of Hydrants. Hydrants should be classified in accordance with their rated capacities [at 20 psi (1.4 bar) residual pressure or other designated value as follows:

(1) Class AA — Rated capacity of 1500 gpm (5700L/min) or greater

(2) Class A — Rated capacity of 1000–1499 gpm (3800– 5699 L/min)

(3) Class B — Rated capacity of 500–999 gpm (1900–3799 L/min)

(4) Class C — Rated capacity of less than 500 gpm (1900 L/min)

Appendix F
Development Servicing Study Checklist

Servicing study guidelines for development applications

4. Development Servicing Study Checklist

The following section describes the checklist of the required content of servicing studies. It is expected that the proponent will address each one of the following items for the study to be deemed complete and ready for review by City of Ottawa Infrastructure Approvals staff.

The level of required detail in the Servicing Study will increase depending on the type of application. For example, for Official Plan amendments and re-zoning applications, the main issues will be to determine the capacity requirements for the proposed change in land use and confirm this against the existing capacity constraint, and to define the solutions, phasing of works and the financing of works to address the capacity constraint. For subdivisions and site plans, the above will be required with additional detailed information supporting the servicing within the development boundary.

4.1 General Content

- ☐ Executive Summary (for larger reports only).
- ☒ Date and revision number of the report.
- ☒ Location map and plan showing municipal address, boundary, and layout of proposed development.
- ☒ Plan showing the site and location of all existing services.
- ☒ Development statistics, land use, density, adherence to zoning and official plan, and reference to applicable subwatershed and watershed plans that provide context to which individual developments must adhere.
- ☒ Summary of Pre-consultation Meetings with City and other approval agencies.
- ☒ Reference and confirm conformance to higher level studies and reports (Master Servicing Studies, Environmental Assessments, Community Design Plans), or in the case where it is not in conformance, the proponent must provide justification and develop a defendable design criteria.
- ☒ Statement of objectives and servicing criteria.
- ☒ Identification of existing and proposed infrastructure available in the immediate area.
- ☐ Identification of Environmentally Significant Areas, watercourses and Municipal Drains potentially impacted by the proposed development (Reference can be made to the Natural Heritage Studies, if available).
- ☐ Concept level master grading plan to confirm existing and proposed grades in the development. This is required to confirm the feasibility of proposed stormwater management and drainage, soil removal and fill constraints, and potential impacts to neighbouring properties. This is also required to confirm that the proposed grading will not impede existing major system flow paths.
- ☐ Identification of potential impacts of proposed piped services on private services (such as wells and septic fields on adjacent lands) and mitigation required to address potential impacts.
- ☐ Proposed phasing of the development, if applicable.

☒ Reference to geotechnical studies and recommendations concerning servicing.

☒ All preliminary and formal site plan submissions should have the following information:
- Metric scale
- North arrow (including construction North)
- Key plan
- Name and contact information of applicant and property owner
- Property limits including bearings and dimensions
- Existing and proposed structures and parking areas
- Easements, road widening and rights-of-way
- Adjacent street names

4.2 Development Servicing Report: Water

☒ Confirm consistency with Master Servicing Study, if available
☒ Availability of public infrastructure to service proposed development
☒ Identification of system constraints
☒ Identify boundary conditions
☒ Confirmation of adequate domestic supply and pressure
☒ Confirmation of adequate fire flow protection and confirmation that fire flow is calculated as per the Fire Underwriter's Survey. Output should show available fire flow at locations throughout the development.
☒ Provide a check of high pressures. If pressure is found to be high, an assessment is required to confirm the application of pressure reducing valves.
☐ Definition of phasing constraints. Hydraulic modeling is required to confirm servicing for all defined phases of the project including the ultimate design
☒ Address reliability requirements such as appropriate location of shut-off valves
☐ Check on the necessity of a pressure zone boundary modification.
☒ Reference to water supply analysis to show that major infrastructure is capable of delivering sufficient water for the proposed land use. This includes data that shows that the expected demands under average day, peak hour and fire flow conditions provide water within the required pressure range

- ☒ Description of the proposed water distribution network, including locations of proposed connections to the existing system, provisions for necessary looping, and appurtenances (valves, pressure reducing valves, valve chambers, and fire hydrants) including special metering provisions.
- ☐ Description of off-site required feedermains, booster pumping stations, and other water infrastructure that will be ultimately required to service proposed development, including financing, interim facilities, and timing of implementation.
- ☒ Confirmation that water demands are calculated based on the City of Ottawa Design Guidelines.
- ☒ Provision of a model schematic showing the boundary conditions locations, streets, parcels, and building locations for reference.

4.3 Development Servicing Report: Wastewater

- ☒ Summary of proposed design criteria (Note: Wet-weather flow criteria should not deviate from the City of Ottawa Sewer Design Guidelines. Monitored flow data from relatively new infrastructure cannot be used to justify capacity requirements for proposed infrastructure).
- ☒ Confirm consistency with Master Servicing Study and/or justifications for deviations.
- ☐ Consideration of local conditions that may contribute to extraneous flows that are higher than the recommended flows in the guidelines. This includes groundwater and soil conditions, and age and condition of sewers.
- ☒ Description of existing sanitary sewer available for discharge of wastewater from proposed development.
- ☒ Verify available capacity in downstream sanitary sewer and/or identification of upgrades necessary to service the proposed development. (Reference can be made to previously completed Master Servicing Study if applicable)
- ☐ Calculations related to dry-weather and wet-weather flow rates from the development in standard MOE sanitary sewer design table (Appendix ‘C’) format.
- ☒ Description of proposed sewer network including sewers, pumping stations, and forcemains.
- ☐ Discussion of previously identified environmental constraints and impact on servicing (environmental constraints are related to limitations imposed on the development in order to preserve the physical condition of watercourses, vegetation, soil cover, as well as protecting against water quantity and quality).
- ☐ Pumping stations: impacts of proposed development on existing pumping stations or requirements for new pumping station to service development.
- ☐ Forcemain capacity in terms of operational redundancy, surge pressure and maximum flow velocity.
- ☐ Identification and implementation of the emergency overflow from sanitary pumping stations in relation to the hydraulic grade line to protect against basement flooding.
- ☐ Special considerations such as contamination, corrosive environment etc.

4.4 Development Servicing Report: Stormwater Checklist

- ☒ Description of drainage outlets and downstream constraints including legality of outlets (i.e. municipal drain, right-of-way, watercourse, or private property)
- ☐ Analysis of available capacity in existing public infrastructure.
- ☒ A drawing showing the subject lands, its surroundings, the receiving watercourse, existing drainage patterns, and proposed drainage pattern.
- ☒ Water quantity control objective (e.g. controlling post-development peak flows to pre-development level for storm events ranging from the 2 or 5 year event (dependent on the receiving sewer design) to 100 year return period); if other objectives are being applied, a rationale must be included with reference to hydrologic analyses of the potentially affected subwatersheds, taking into account long-term cumulative effects.
- ☐ Water Quality control objective (basic, normal or enhanced level of protection based on the sensitivities of the receiving watercourse) and storage requirements.
- ☒ Description of the stormwater management concept with facility locations and descriptions with references and supporting information.
- ☐ Set-back from private sewage disposal systems.
- ☐ Watercourse and hazard lands setbacks.
- ☐ Record of pre-consultation with the Ontario Ministry of Environment and the Conservation Authority that has jurisdiction on the affected watershed.
- ☒ Confirm consistency with sub-watershed and Master Servicing Study, if applicable study exists.
- ☒ Storage requirements (complete with calculations) and conveyance capacity for minor events (1:5 year return period) and major events (1:100 year return period).
- ☐ Identification of watercourses within the proposed development and how watercourses will be protected, or, if necessary, altered by the proposed development with applicable approvals.
- ☒ Calculate pre and post development peak flow rates including a description of existing site conditions and proposed impervious areas and drainage catchments in comparison to existing conditions.
- ☐ Any proposed diversion of drainage catchment areas from one outlet to another.
- ☒ Proposed minor and major systems including locations and sizes of stormwater trunk sewers, and stormwater management facilities.
- ☒ If quantity control is not proposed, demonstration that downstream system has adequate capacity for the post-development flows up to and including the 100 year return period storm event.
- ☐ Identification of potential impacts to receiving watercourses
- ☐ Identification of municipal drains and related approval requirements.
- ☒ Descriptions of how the conveyance and storage capacity will be achieved for the development.
- ☒ 100 year flood levels and major flow routing to protect proposed development from flooding for establishing minimum building elevations (MBE) and overall grading.

- ☒ Inclusion of hydraulic analysis including hydraulic grade line elevations.
- ☒ Description of approach to erosion and sediment control during construction for the protection of receiving watercourse or drainage corridors.
- ☐ Identification of floodplains – proponent to obtain relevant floodplain information from the appropriate Conservation Authority. The proponent may be required to delineate floodplain elevations to the satisfaction of the Conservation Authority if such information is not available or if information does not match current conditions.
- ☐ Identification of fill constraints related to floodplain and geotechnical investigation.

4.5 Approval and Permit Requirements: Checklist

The Servicing Study shall provide a list of applicable permits and regulatory approvals necessary for the proposed development as well as the relevant issues affecting each approval. The approval and permitting shall include but not be limited to the following:

- ☐ Conservation Authority as the designated approval agency for modification of floodplain, potential impact on fish habitat, proposed works in or adjacent to a watercourse, cut/fill permits and Approval under Lakes and Rivers Improvement Act. The Conservation Authority is not the approval authority for the Lakes and Rivers Improvement Act. Where there are Conservation Authority regulations in place, approval under the Lakes and Rivers Improvement Act is not required, except in cases of dams as defined in the Act.
- ☒ Application for Certificate of Approval (CofA) under the Ontario Water Resources Act.
- ☐ Changes to Municipal Drains.
- ☐ Other permits (National Capital Commission, Parks Canada, Public Works and Government Services Canada, Ministry of Transportation etc.)

4.6 Conclusion Checklist

- ☒ Clearly stated conclusions and recommendations
- ☐ Comments received from review agencies including the City of Ottawa and information on how the comments were addressed. Final sign-off from the responsible reviewing agency.
- ☒ All draft and final reports shall be signed and stamped by a professional Engineer registered in Ontario