LRL

ENGINEERING | INGÉNIERIE

Phase One Environmental Site Assessment Update

312 Lisgar Street
Ottawa, Ontario

Prepared for:

Islam Care Centre
375 Somerset Street West
Ottawa, Ontario
K2P 0E2

Attention: Abdul Rahman Amoud

LRL File No.: 250080

December 4, 2025

EXECUTIVE SUMMARY

The Islam Care Centre has retained LRL Engineering (LRL) to complete a Phase One Environmental Site Assessment (ESA) on the property located at 312 Lisgar Street, Ottawa, Ontario (herein referred to as the "Site"). The Site is set within an urban residential, and commercial area of the City of Ottawa and is presently un-developed. The legal description of the Site is Part of Lot 36, South Side of Lisgar Street, Plan 12281, Parts 2 and 3, Plan 4R13966; Ottawa. Subject to and together with rights over Part 2 On Plan 4R-13966 as in N544490 and LT1139568; City of Ottawa. The Phase One ESA was requested in support the creation of a proposed community services and counselling centre. The proposed development will be serviced by municipal sanitary and water distribution services. Based on available information, the Site has been undeveloped and vacant since at least the late 2017. Prior to then, the Site was developed with a commercial building used as office space, developed in approximately 1917.

This assessment was conducted to identify potential environmental concerns or liabilities related to the past and present operations conducted on the property and the adjacent lands within a 300 m radius. A historical review of the Site was conducted, as well as contact with relevant regulatory agencies, a walk-through Site inspection of the property and interviews with those knowledgeable of the Site. It is our understanding that this Phase One Environmental Site Assessment is required for the above-referenced property in support of an anticipated development application with the City of Ottawa. The Phase One ESA identifies the existing environmental conditions and potential environmental liabilities associated with the subject property, focusing on the possible presence of contamination on the property. It includes a review of available information (historical data and aerial photographs) and a visual Site inspection to assess potential contamination of past or present activities conducted on the property itself and on adjacent properties.

Potential contamination represents the uncontrolled release of foreign substances within the natural environment. Such an event can result in air, soil and groundwater contamination that may represent environmental liabilities towards the Site and perhaps towards adjacent properties. The ESA evaluates in a consistent manner, within the time constraints imposed for this report, whether such events have occurred at this Site. This level of work is a method of risk reduction and does not eliminate risk for the client.

The Site is rectangular in shape, being approximately 10 m wide (along Lisgar Street) by approximately 65 m deep (north - south) with an approximate area of 650 m² or 0.16 acres. For the purposes of this report, Lisgar Street will be inferred as running in an east – west direction. The subject Site and neighbouring lands are serviced by municipal sanitary and water distribution supply.

Generalized surficial geology is found to comprise of Offshore Marine Deposits: Clay and silty underlying erosional terraces; upper part of marine deposits removed to variable depths by fluvial erosions so in places clay is uniform blue-grey; unit includes lenses, bars, and channels-fills to sand and pockets of nonmarine silt that were formed during terrace (or channel) cuttings. Generalized bedrock geology is found to be the Ottawa Formation: limestone with some shaly partings: some sandstone in basal part. According to available MECP water well records, bedrock (shale) is found to be between approximate 6.0 and 8.5 m below grade. Various wells in the vicinity of the Site were advanced to 20.0 m, which no encounter of bedrock.

The inferred groundwater flow direction is north towards the Ottawa River, located approximately 870 m north of the Site.

Based on available aerial imagery, the Site has been developed since at least the late 1920's. Fire Insurance Plans retrieved and discussed further in Section 3.1.3, have revealed that the Site was not developed until between 1901 and 1912, as in 1912, the Site is developed with a Gospel Hall (Community). According to the available Counties Maps of 1880 Database, the property was Agricultural or other in 1880. Based on available information collected to date, the Site and the adjacent historical land use are described as follows:

North:	Residential and Institutional / Commercial (The Bible Store). Past use from least the early 1920's (1922) included Residential, and Community (Bible Society) in the late 1940's through to the early 1960's. Historical land use prior to the early 1920's has not been confirmed.
South:	Residential and Commercial (Retail and Restaurant). Past use from at least the early 1920's (1922) through to at least the early 1960's (1963) included Residential with a Commercial development – printing shop in 1922. Historical land use prior to the early 1920's has not been confirmed.
East:	Residential. Past use from at least the early 1910's (1912) through at least the early 1920's (1922) included the Baggage Transfer Co. From at least 1922 to the mid 1950's (1955), the lands to the east included Residential followed by suspected industrial operations listed as Canada Pittsburgh Industries Co.; Hobbs MFG Glass Warehouse Works and glass warehouse space; and Pittsburgh Plate Glass Co (PPG Inc.). Historical land use prior to the early 1910's has not been confirmed.
West	Commercial (Retail) and Residential. Past use from at least the late 1890 to at least the early 1920's (1922) included a furniture retailer, lumber shed, wood turning facility, and a picture framing facility, followed by a restaurant and grocer. From at least the late 1940's through to at least the early 1960's, the property to the west of the Site included residential followed by a laundry facility, optician, residential and various commercial units.

Land Titles contain legal title information concerning property ownership, transfer details, and any encumbrances such as mortgages or easements. Each time a new transaction occurs, property records are updated as soon as the instrument is registered. According to the available historical chain of title reviewed, the site was transferred to Jouali Lahcen from Canus Plastic Inc., Rendell, Frederick Rodger in Jul 1998, and to the Islam Care Centre in December 2022.

Aerial photographs reviewed revealed that in 1932, the Site appears developed and Lisgar Street is present along the north of the Site. The neighbouring lands in each direction are densely developed, generally comparable to the existing development layouts. Generally, no significant changes were observed in subsequent aerial photographs reviewed, however in 2017, the Site appears undeveloped.

A Phase I Environmental Site Assessment was prepared for the Site in 2011 by LRL. An aboveground heating oil storage tank was identified within the building in the early 1990's based on available records reviewed. Additional records retrieved revealed that the former light industrial processes on the adjacent land to the east consisted of manufactures of plastic, paint and glass products. Based on the topography of the area and the inferred groundwater flow direction to the north, the adjacent property activities were not considered a potential environmental concern. The report concluded that based on the above findings there are no potential environmental concerns associated with the current and historical use of the Site. The environmental risks associated with the Site are low. As such, no further environmental assessment work was considered warranted at the Site at that time.

According to City Directories retrieved for the Site and the neighbouring lands, from between at least 1895 through to 1912, the subject Site was part of 316 Lisgar Street and was found to included 312 and 314 Lisgar Street addresses. From between 1890/1891 through to 1916, the property was listed with single individuals which may suggest residential use, although it is uncertain, until 1912, at which time the parcel was separated to 312 - 314 Lisgar Street. From between 1912, and generally 1971, the Site continued to include single individual listings. The Site was listed as the Ottawa Chinese United Church in 1976. 314 Lisgar Street was listed as the Pentecostal Movement in 1916; Metropolitan Tabernacle in 1920; Chinese Mission and Christian Association from between 1931 and 1955, with no listing available for review in 1960. Ottawa Chinese Church was listed in 1971, and as the Stone Angels Institute and Community Centre in 1994. The Islamic Information & Education of Canada was listed at 314 Lisgar Street in 2000. In 1982, the Site listing was presented as 312-314 Lisgar Street, and included the Ottawa Chinese United Church. In 1987, the Site was listed as the Capital Regional Centre for the Hearing Impaired. Single to multi- person listings were retrieved in 2000 and 2006. Also in 2006, the property was listed to include the Islamic Information Centre, through to 2017. From between 2021 and 2023, a single individual listing was found for the Site. Notable findings retrieved for the neighbouring lands included:

- 300 Lisgar Street, to the east of the Site, included manufacturing activities from at least 1924 (Baker Laundry Ltd., Hobbs Manufacturing Co – Glass Manufacturing, Canadian Pittsburgh Industries Inc., Canus Plastics and Canus Signs. As of 2021, the address included residential use (Desjardins Rehabilitation Management Services). The former manufacturing activities do not present a potential risk for environmental concern as they are located trans-gradient of the Site.
- The neighbouring land to the west of the Site, 318 Lisgar Street, included commercial and industrial operations from at least 1985 to 2021 (Sproule, Downsley & Co. Cabinet makers; Ottawa Wood Turning Works; Esdale & Douglas Contr; a Workshop; Jarman Frank Storeroom; Pestroy Co Exterminators; Centre Laundri-Maid self service laundry; Norge Laundry & Cleaning Village Coin Operated Laundry; Ottawa & District Labour Council, United Brother hood of Carpenters; and various community or commercial office space listings). In 2021, a residential occupant was listed, followed by no listing in 2023. The former activities do not present a potential risk for environmental concern as they are located down gradient of the Site.
- 389 Cooper Street, immediately south of the Site, is listed as suspected residential use from 1890/91 through 1912, then multiple residential listings thereafter until 2012, including a Tailor listed in 1916, and The Ottawa Record in 1920, followed by inferred commercial office space and residential listings which are not considered a potential risk for environmental concern.

LRL conducted two (2) individual Site reconnaissance. One on February 28th, 2025, and a second one on April 22nd, 2025, when snow cover was no longer present. The entirety of the Site is undeveloped, and vacant. Construction fencing surrounds the subject Site. Evidence of a former building foundation is present along the western portion of the Site. The Site is generally flat with a slight slope to the north, towards Lisgar Street. The adjacent lands include institutional, commercial and residential to the north and south, residential to the east, and the land to the west includes commercial, and a vacant parcel. No visible signs of surface water features were observed. Shrubs and young woody vegetation were observed along the southern portion of the Site.

A potentially contaminating activity is a use or activity set out in Table 2 of Schedule D of the O. Reg. 153/04. The activities on the Site and lands within 300 m generally consist of commercial and residential. Based on the results of the Phase One Environmental Site Assessment the following areas of potential environmental concern were identified:

PEC	Location	Comments	Contaminants of Potential Concern	Media Potentially Impacted
APEC 1	Across the general eastern portion of the Site.	The Site was formerly developed from at least the late 1890's through to approximately 2015. Although it is likely that the debris associated with the former building have since been removed from the Site, there is the risk for potentially deposited fill material during the initial development of the Site, and during recent demolition activities.	Metals, PAH, PHC, VOC, General Inorganics.	Soil and Groundwater
APEC 2	Southern extent of the Site	Biz Point Inc., was established in 2004 and is a digital printing facility and Caxton Press (commercial printing industries) was present from 1900 to 1950, was listed as operating at 273 Bank Street, approximately 80 m south (up-gradient) of the Site.	VOC, PHC, Metals, PAH	Soil and Groundwater
APEC 3	Southern extent of the Site	The Ottawa Xpress is a Newspaper Publisher established in 1992. Communications Voir is a Newspaper Publisher established in 1992. Andre's Printing SVC a commercial printing service established in 2005. Listed to have operated at 396 Cooper Street, approximately 50 m up-gradient of the Site.	VOC, PHC, Metals, PAH	Soil and Groundwater
APEC 4	Southern extent of the Site	Imagnan Corp. is an Industrial Machinery Manufacturer established in 1995 and was listed to have operated at 396 Cooper Street, approximately 50 m up-gradient of the Site.	VOC, PHC, Metals, PAH	Soil and Groundwater
APEC 5	On Site, within former building footprint	Former heating oil storage tank, present from between at least 1940 through 1960.	PHC, VOC, PAH Metals	Soil and Groundwater.
APEC 6	Southern extent of the Site	Capital Stamp and Stationary Co (commercial printing industries) was present in 1948 and Nicholas Press Limited (commercial printing industries) was present in 1948 to 1956 at 297 Bank Street, approximately 160 m southeast of the Site (up-gradient)	VOC, PHC, Metals, PAH	Soil and Groundwater.
APEC 7	Southern extent of the Site	The Ottawa Record Printing Company (commercial printing industries) was present from 1920 to 1922 at 389 Cooper Street, adjacent to the Site on the southern side (up-gradient)	VOC, PHC, Metals, PAH	Soil and Groundwater.
APEC 8	Southern extent of the Site	Former heating fuel oil tank for Brouse Holdings Store & Office Building was installed in 1956 at 251 Bank Street, approximately 15 m south of the Site (up-gradient)	PHC, VOC, PAH Metals	Soil and Groundwater.

APEC 9	Southern extent of the Site	Former gasoline USTs for Ottawa Taxi Holdings Ltd installed in 1956 and 1975 at 271/273 Bank Street, approximately 80 m south (up-gradient) of the Site.	PHC, VOC, PAH Metals	Soil and Groundwater.
APEC 10	Southern extent of the Site	Former gasoline USTs for Independent Taxi / New Empire Taxi installed between 1948 and 1975 at 311 Bank Street, approximately 225 m southeast of the Site (up-gradient)	PHC, VOC, PAH Metals	Soil and Groundwater.
APEC 11	Southern extent of the Site	Parker Cleaners and Dryers Limited (laundries and cleaners) was present from 1960 to 1970 at 271/273 Bank Street, approximately 80 m south (up-gradient) of the Site.	VOC, PAH Metals	Soil and Groundwater.
APEC 12	Southern extent of the Site	Spic & Span Cleaners and Dyers (laundries and cleaners) was present in 1960 at 301 Bank Street, approximately 175 m southeast of the Site (up-gradient).	VOC, PAH Metals	Soil and Groundwater.
APEC 13	Western extent of the Site	Cleanaway Laundry and Dry Cleaners (laundries and cleaners) was present in 1998 at 318 Lisgar Street, located adjacent to the Site on the western side (up-gradient).	VOC, PAH Metals	Soil and Groundwater.
APEC 14	Southern extent of the Site	A tinsmith (stamped, pressed, and coated metal products industries) was present from 1900 to 1922 at 271/273 Bank Street, approximately 80 m south (up-gradient) of the Site.	VOC, PHC, Metals, PAH	Soil and Groundwater
APEC 15	Southern extent of the Site	Dixol Products Co (chemical products; germicides, disinfectants, polish) was present in 1930 to 1950 at 297 Bank Street, approximately 160 m southeast of the Site (up-gradient)	VOC, PAH Metals	Soil and Groundwater.
APEC 16	Southern extent of the Site	Motor Sales (motor vehicle repair shop) was present from 1920 to 1930, Central Motor Sales (motor vehicle repair shop) was present in 1930, and Emmerson Motor Sales (motor vehicle repair shop) was present in 1920. At 301 Bank Street, approximately 175 m southeast of the Site (up-gradient)	PHC, VOC, PAH Metals	Soil and Groundwater.
APEC 17	Southern extent of the Site	Midas (motor vehicle repair shop) was present in 2006 at 317 Bank Street, approximately 245 m southeast of the Site (up-gradient).	PHC, VOC, PAH Metals	Soil and Groundwater.
APEC 18	Southern extent of the Site	A lumber yard (wholesale lumber and building materials) was present from 1900 to 1950 at 317 Bank Street, approximately 245 m southeast of the Site (up-gradient)	PHC, VOC, PAH Metals	Soil and Groundwater.
APEC 19	Southern extent of the Site	Henry's (camera and photographic supply stores) was present in 2005 at 396 Cooper Street/263 Bank Street, approximately 50 m up-gradient of the Site.	VOC, PAH Metals	Soil and Groundwater.

APEC 20	Southern extent of the Site	GPC Labworks Ltd (film development services) was present from 2006 to 2012 at 271/273 Bank Street, approximately 80 m south (up-gradient) of the Site.	VOC, PAH Metals	Soil and Groundwater.

Notes: PEC – Potential Environmental Concern
PHC – Petroleum Hydrocarbons
VOC – Volatile Organic Compound
PAH – Polycyclic Aromatics

1 - Area of Potential Environmental Concern (APEC) means the area on, in, or under a Phase One Property where one or more contaminants are potentially present, as determined through the Phase One ESA, including through:

(a) Identification of past or present uses on, in, or under the Phase One Property and

(b) Identification of potentially contaminating activity.

2 - Potentially Contaminating Activity means a use or activity set out in Column A of Table 2 of Schedule D that is occurring or has occurred in a Phase One Study Area

3 - When completing this column, identify all contaminants of potential concern using the Method Groups as identified in the "Protocol for in the Assessment of Properties under Part XV.1 of the Environmental Protection Act, March 9, 2004, amended as of July 1, 2011,

4 - When submitting a record of site condition for filing, a copy of this table must be attached.

The Conceptual Site Model shows two (2) PCA's on the property. Although additional potential contaminating activities were identified within 300 m radius from the Site, due to their down- or trans-gradient direction from the Site with respect to the inferred northerly groundwater flow direction, they do not present a potential risk for environmental concern to the Site.

- **APEC 1** was generated due to the presence of **PCA 30**: Importation of Fill Material of Unknown Quality which is associated with the presence of former buildings and structures on the property from at least between the late 1890's and mid 2010's (approximately 2015).
- **APEC 2** was generated due to the presence of **PCA 31**: Ink Manufacturing, Processing and Bulk Storage, due to the former digital printing facility which operated at 273 Bank Street, approximately 80 m south (up-gradient) of the Site.
- **APEC 3** was generated due to the presence of **PCA 31**: Ink Manufacturing, Processing and Bulk Storage, due to the former newspaper printing facility identified at 396 Cooper Street, approximately 50 m up-gradient of the Site.
- **APEC 4** was generated due to the presence of **PCA 34**: Metal Fabrication, due to the former Industrial Machinery Manufacturer identified at 396 Cooper Street, approximately 50 m up-gradient of the Site.
- **APEC 5** was generated due to the presence of **PCA 28:** Gasoline and Associated Products Storage in Fixed Tanks, due to the presence of a former heating oil storage tank on the Site from at least between 1940 and 1960.
- **APEC 6** was generated due to the presence of **PCA 31**: Ink Manufacturing, Processing and Bulk Storage, due to the former commercial printing facility which operated at 297 Bank Street, approximately 160 m southeast of the Site (up-gradient).
- **APEC 7** was generated due to the presence of **PCA 31**: Ink Manufacturing, Processing and Bulk Storage, due to the former commercial printing facility which operated at 389 Cooper Street, adjacent to the Site on the southern side (up-gradient).

- **APEC 8** was generated due to the presence of **PCA 28:** Gasoline and Associated Products Storage in Fixed Tanks, due to the presence of a former heating oil tank at 251 Bank Street, approximately 15 m south of the Site (up-gradient)
- **APEC 9** was generated due to the presence of **PCA 28:** Gasoline and Associated Products Storage in Fixed Tanks, due to the presence of former gasoline storage tanks at 271/273 Bank Street, approximately 80 m south (up-gradient) of the Site.
- **APEC 10** was generated due to the presence of **PCA 28:** Gasoline and Associated Products Storage in Fixed Tanks, due to the presence of former gasoline storage tanks at 311 Bank Street, approximately 225 m southeast of the Site (up-gradient).
- **APEC 11** was generated due to the presence of **PCA 37:** Operation of Dry-Cleaning Equipment, due to the presence of a former dry-cleaning facility at 271/273 Bank Street, approximately 80 m south (up-gradient) of the Site.
- **APEC 12** was generated due to the presence of **PCA 37:** Operation of Dry-Cleaning Equipment, due to the presence of a former dry-cleaning facility at 301 Bank Street, approximately 175 m southeast of the Site (up-gradient).
- **APEC 13** was generated due to the presence of **PCA 37:** Operation of Dry-Cleaning Equipment, due to the presence of a former dry-cleaning facility at 318 Lisgar Street, located adjacent to the Site on the western side (up-gradient).
- **APEC 14** was generated due to the presence of **PCA 33:** Metal Treatment, Coating, Plating and Finishing, due to the presence of a former tinsmith at 271/273 Bank Street, approximately 80 m south (up-gradient) of the Site.
- **APEC 15** was generated due to the presence **PCA 8:** Chemical Manufacturing, Processing, and Bulk Storage, due to the presence of a former chemical products manufacturing company at 297 Bank Street, approximately 160 m southeast of the Site (up-gradient).
- **APEC 16** was generated due to the presence **PCA 10:** Commercial Autobody Shops, due to the presence of a former motor vehicle repair shop at 301 Bank Street, approximately 175 m southeast of the Site (up-gradient).
- **APEC 17** was generated due to the presence **PCA 10:** Commercial Autobody Shops, due to the presence of a former motor vehicle repair shop at 317 Bank Street, approximately 245 m southeast of the Site (up-gradient).
- **APEC 18** was generated due to the presence **PCA 59:** Wood Treating and Preservative Facility and Bulk Storage, due to the presence of a former wholesale lumber yard at 317 Bank Street, approximately 245 m southeast of the Site (up-gradient).
- **APEC 19** was generated due to the presence **PCA Other**: Photo Processing Wastes, due to the presence of a former camera and photographic supply store at 396 Cooper Street/263 Bank Street, approximately 50 m up-gradient of the Site.
- **APEC 20** was generated due to the presence **PCA Other**: Photo Processing Wastes, due to the presence of a former film development services company at 271/273 Bank Street, approximately 80 m south (up-gradient) of the Site.

An RSC application cannot be submitted for this Site as the Phase One ESA cannot be used as a standalone submission. **A Phase Two ESA is recommended to access the PCAs and APECs encountered on the property.**

TABLE OF CONTENTS

1 INTRODUCTION 1

1.1 Phase One Property Information 2

2 SCOPE OF INVESTIGATION 4

3 RECORDS REVIEW 5

3.1 General 5

3.1.1 Phase One Study Area Determination 5

3.1.2 First Developed Use Determination 6

3.1.3 Fire Insurance Plans 6

3.1.4 Property Underwriters' Report 8

3.2 Chain of Title 9

3.3 Previous Reports 9

3.3.1 Phase I Environmental Site Assessment, 2011, prepared by Levac Robichaud Leclerc Associates Ltd. (know LRL Engineering). 9

3.4 City Directories 10

3.5 Environmental Source Information 13

3.5.1 City of Ottawa 33

3.5.2 Inventory of Coal Tar Industrial Sites in Ontario 44

3.5.3 Technical Standards and Safety Authority 44

3.5.4 Ministry of Environment, Conservation, and Parks Water Well Records 44

3.5.5 Waste Disposal Site Inventory 47

3.6 Physical Setting Sources 48

3.6.1 Aerial Photographs 48

3.6.2 Topography, Hydrology & Geology 49

3.6.3 Fill Material 49

3.6.4 Water Bodies and Areas of Natural Significance 50

3.7 Site Operating Records 50

4 INTERVIEWS 50

5 SITE RECONNAISSANCE 50

5.1 Specific Observations of the Phase One ESA property 51

5.2 Adjacent Land Use 52

5.3 Special Attention Items 53

5.3.1 Designated Substances 53
5.3.2 Other Hazardous Building Materials/Items 54
6 REVIEW AND EVALUATION OF INFORMATION 55
6.1 Enhanced Investigation Property 55
6.2 Phase One ESA – Investigation Details 55
6.3 Phase One ESA Site Reconnaissance Findings 56
7 REVIEW AND EVALUATION OF INFORMATION 56
7.1 Current and Past Uses 56
7.2 Potential Contaminating Activity (PCA) & Areas of Potential Environmental Concern (APEC) 57
7.3 Areas of Potential Environmental Concern 60
7.4 PCA Exclusion Rationale 63
7.5 Uncertainties or Absence of Information 67
7.6 Phase One Conceptual Site Model 67
7.6.1 Conceptual Site Model Drawing 67
7.6.2 Description and Assessment 67
7.6.3 Contaminants of Potential Concern 70
7.6.4 Potential for Underground Utilities to Influence the Transportation and Distribution of Contaminates 70
7.6.5 Available Regional or Site-Specific Geological or Hydrogeological Information 70
8 CONCLUSIONS 70
9 RECOMMENDATIONS 72
10 LIMITATIONS AND USE OF REPORT 73
11 REFERENCES 74

FIGURES

(In order following text)

Figure 1 **Site Location**

Figure 2 **Site Plan**

Figure 3 **Potential Contaminating Activities Within 300 M of the Site**

Figure 4 **Areas of Potential Environmental Concern**

APPENDICES

(In order following Figures)

Appendix A **Fire Insurance Plans**

Appendix B **Chain of Title Search**

Appendix C **City Directory**

Appendix D **Ecolog Eris Report**

Appendix E **HLUI Correspondence**

Appendix F **MECP Correspondence**

Appendix G **TSSA Correspondence**

Appendix H **MECP Water Well Records**

Appendix I **Topographic Map**

Appendix J **Aerial Photographs**

Appendix K **Site Visit Photographs**

Appendix L **Table 2 of Schedule D of O. Reg 153/04**

1 INTRODUCTION

The Islam Care Centre has retained LRL Engineering (LRL) to complete a Phase One Environmental Site Assessment (ESA) on the property located at 312 Lisgar Street, Ottawa, Ontario (herein referred to as the "Site"). The Site is set within an urban residential, and commercial area of the City of Ottawa and is presently un-developed. The legal description of the Site is Part of Lot 36, South Side of Lisgar Street, Plan 12281, Parts 2 and 3, Plan 4R13966; Ottawa. Subject to and together with rights over Part 2 On Plan 4R-13966 as in N544490 and LT1139568; City of Ottawa. The Phase One ESA was requested in support the creation of a proposed community services and counselling centre. The proposed development will be serviced by municipal sanitary and water distribution services. Based on available information, the Site has been undeveloped and vacant since at least the late 2017. Prior to then, the Site was developed with a commercial building used as office space, developed in approximately 1917. The Site's location is shown in **Figure 1**.

This assessment was conducted to identify potential environmental concerns or liabilities related to the past and present operations conducted on the property and the adjacent lands. A historical review of the Site was conducted, as well as contact with relevant regulatory agencies, a walk-through Site inspection of the property and interviews with those knowledgeable of the Site. It is our understanding that this Phase One Environmental Site Assessment is required for the above-referenced property in support of an anticipated development application with the City of Ottawa.

The Phase One ESA identifies the existing environmental conditions and potential environmental liabilities associated with the subject property, focusing on the possible presence of contamination on the property. It includes a review of available information (historical data and aerial photographs) and a visual Site inspection to assess potential contamination of past or present activities conducted on the property itself and on adjacent properties.

Potential contamination represents the uncontrolled release of foreign substances within the natural environment. Such an event can result in air, soil and groundwater contamination that may represent environmental liabilities towards the Site and perhaps towards adjacent properties. The ESA evaluates in a consistent manner, within the time constraints imposed for this report, whether such events have occurred at this Site. This level of work is a method of risk reduction and does not eliminate risk for the client.

The Site is rectangular in shape, being approximately 10 m wide (along Lisgar Street) by approximately 65 m deep (north - south) with an approximate area of 650 m² or 0.16 acres. For the purposes of this report, Lisgar Street will be inferred as running in an east – west direction. The subject Site and neighbouring lands are serviced by municipal sanitary and water distribution supply.

Generalized surficial geology is found to comprise of Offshore Marine Deposits: Clay and silty underlying erosional terraces; upper part of marine deposits removed to variable depths by fluvial erosions so in places clay is uniform blue grey; unit includes lenses, bars, and channels-fills to sand and pockets of nonmarine silt that were formed during terrace (or channel) cuttings. Generalized bedrock geology is found to be the Ottawa Formation: limestone with some shaly partings: some sandstone in basal part. According to available MECP water well records, bedrock (shale) is found to be between approximate 6.0 and 8.5 m below grade. Various wells in the vicinity of the Site were advanced to 20.0 m, which no encounter of bedrock.

The inferred groundwater flow direction is north towards the Ottawa River, located approximately 870 m north of the Site.

1.1 Phase One Property Information

The Phase One Property Information is summarized below in the following **Table 1** and **Table 2**.

The location of the Phase One Property is presented in **Figure 1**.

A Legal Survey was no available in support of this Phase One Environmental Site Assessment Update.

Table 1: Phase One Property Information – Authorized and Regulation

Parameters	Information
Work Authorization	The formal authorization to proceed with the Phase One ESA was received by LRL on February 5th, 2025.
Purpose of Phase One ESA	A Phase One ESA Update is required for the above-referenced property in support of an anticipated redevelopment. In 2011, a Phase I ESA was completed by LRL in support of a Site Plan Control application with the City of Ottawa. It is understood that the Site Plan Control application has been re-initiated, and the process requires an updated Phase One ESA to support the anticipated Islam Care Centre Development application. This assessment was conducted to identify potential environmental concerns or liabilities related to the past and present operations conducted on the property and adjacent lands. The Phase One ESA Update identifies the existing environmental conditions and potential environmental liabilities associated with the subject property, focusing on the possible presence of contamination on the property. It includes a review of available information (historical data and aerial photographs) and a visual Site inspection to assess potential evidence of past or present activities conducted on the property itself and on adjacent properties that could be potentially contaminating activities (PCA). Potential contamination represents the uncontrolled release of foreign substances within the natural environment. Such an event can result in air, soil and groundwater contamination that may represent environmental liabilities toward the Site and perhaps toward adjacent properties. The ESA evaluates in a consistent manner, within the time constraints imposed for this report, whether such events have occurred at this Site. This level of work is a method of risk reduction and does not eliminate risk for the client.
Record of Site Condition	It is understood that the property will be developed with a seven (7) storey Islam Care Centre building. **A Record of Site Condition (RSC) is anticipated to be required based on the details provided at the time this report was prepared. If the center is used for prayer, sleeping quarters, a restaurant indoor learning centre it will be considered to be institutional, and RSC will be required.**
Regulation/Guideline used for Phase One ESA	• Any conveyance to the City of Ottawa will require an RSC, and the change in land use from Commercial to Institutional will require an RSC • The Phase One ESA must be written to O. Reg 153/04 as amended; and • Guidance on Sampling and Analytical Methods for Use at Contaminated Sites in Ontario, Ontario Ministry of the Environment and Energy, December 1996.

Sampling and Testing	As part of a Phase One ESA, in-situ sampling, measuring, testing or analyzing the conditions and characteristics of soil, groundwater, or building materials (if applicable) across the subject Phase One ESA Site is not included. These activities would be completed as part of a Phase Two ESA or a designated substance and hazardous material survey if required. It should be noted that the Site is presently un-developed therefore a designated substance survey is unlikely.
Reliance of Report	This report is intended for the sole use of the Islam Care Centre and their authorized agents. LRL Engineering will not be responsible for any use of the information contained within this report by any third party.

Table 2: Phase One Property Information

Parameters	Information
Location/Address	312 Lisgar Street, Ottawa, Ontario. The location of the Site is presented in the included **Figure 1**.
Property Identification Number (PIN)	PIN#:04115-0279 (LT)
Legal Description	Part of Lot 36, South Side of Lisgar Street, Plan 12281, Parts 2 and 3, Plan 4R13966; Ottawa. Subject to and together with rights over Part 2 On Plan 4R-13966 as in N544490 and LT1139568. A Legal Survey was not provided as part of this Phase One Environmental Site Assessment Update.
Zoning	I1 – Minor Institutional Zone
Dimensions	Rectangle in shape, being approximately 10 m wide (along Lisgar Street) by approximately 65 m deep (north - south). The general Site configuration is shown on the Site Plan in **Figure 2**. For the purposes of this report, Lisgar Street will be inferred as running in an east – west direction. The Site has an approximate area of 650 m² or 0.16 acres.
Frontage / Access to Phase One ESA Property	Lisgar Street along the northern extent of the Site.
Occupancy	Not Applicable. Undeveloped – Vacant.
Current Land Use	Undeveloped – Vacant.
Proposed Land Use	Institutional – Islam Care Centre
Phase One ESA Property Owner	Islam Care Centre The current property owners have owned the Phase One ESA property since December 2002.
Phase One ESA Property Contact	Abdul Rahman Amound, Islam Care Centre Phone: 613-232-0210 Email: online@islamcare.ca

	Address: 375 Somerset Street West Ottawa, Ontario

LRL Engineering was retained by the property owner to complete the Phase One ESA Update.

2 SCOPE OF INVESTIGATION

The Phase One ESA scope of the investigation is generally summarized in the following **Table 3**:

Table 3: Phase One ESA Scope of Investigation

Parameter	Information
Regulation/Guideline used as part of the Phase One ESA	The Phase One ESA was carried out in accordance with the following regulations and guidelines: • Parts I through VI of Schedule D of O. Reg. 153/04, as amended, made under the Environmental Protection Act (R.S.O. 1990, Chapter E.19).
Records Review	The Phase One ESA Update study area included a minimum radius from the Site boundaries of 250 m. Extending the study area beyond that of 250 m radius was dependent on the Record of Site Condition being required for this Phase One ESA. The records which were reviewed and interpreted as part of the assessment, for the Phase One ESA property, and the Phase One ESA study area, included: Chain of Title Search; Fire Insurance Plans; Aerial Photographs including historical and current imagery; Topographical, Physiography, and Geological Maps; Previous Investigation reports for the Phase One ESA property, including Phase One ESAs, Phase Two ESA, or Geotechnical Reports; Well Head Protection Areas, Areas of Natural and Scientific Interest (ANSI) as maintained by the Ontario Ministry of Natural Resources; Water Well Information Systems; Permits to Take Water; Waste Disposal sites; Waste Generators & Receiver Information (Ontario Regulation 347); Private & Retail Fuel Storage Tanks (TSSA); Coal Gasification Plants and Coal Tar and Related Tar Industries, Certificates of Approval; Environmental Compliance Reports; Orders; Spills; Notices; Offences or Inspection Reports by the Ontario Ministry of the Environment, Conservation and Parks (MECP); Inventory of PCB Storage Sites; RSC on adjoining property; Certificates of Property Use; National Pollution Release Inventory (NPRI);q National PCB Inventory; and all other available illustrated atlases, land registry records and government records. A Freedom of Information (FOI) request was made to the MECP, as well as to the City of Ottawa, for a record search in relation to reportable spills, orders, and convictions associated with the Phase One Property. A Historical Land Use Inventory (HLUI) request was made to the City of Ottawa as part of this Phase One ESA. EcoLog Environmental Risk Information Service (ERIS) was obtained to complete searches in all available environmental databases, including but not limited to the following: • National Pollutant Release Inventory (NPRI); PCB information; • Environmental Approvals, permits and certificates; • Inventory of coal gas plants; Records concerning environmental incidents;

	• Waste management records, including Ontario Regulation 347 Waste • Generators; • Fuel storage tanks information, including Technical Standards and Safety • Authority (TSSA) database; • Landfill information; and • Records of Site Condition
Interview	Interview current and previous owners and/or tenants as well as local and provincial authorities who have knowledge of the Phase One ESA property.
Site Reconnaissance	The Site reconnaissance consisted of a walk-through of the Phase One Property, including a visual inspection of the current land use for the purpose of validating the current and past land uses of Phase One Property, which will be identified by historical searches. The observations of the Phase One ESA property and those of the Phase One Study Area were used to further identify the potential presence of staining or distressed vegetation, which may be an indication of a possible environmental concern.
Records and Observations Evaluation	The information gathered from the records review, interview, and Site reconnaissance were reviewed and evaluated for any Potentially Contaminating Activities (PCAs) and any Areas of Potential Environmental Concerns (APECs).
Reporting	Preparation of a Phase One ESA Report, which includes and summarizes the findings of the assessment, records evaluation, and provides recommendations for further investigation (if necessary).

This report will present the results of the ESA carried out between February 5th, 2025, and March 21st, 2025.

3 RECORDS REVIEW

3.1 General

The historical records review of readily available past, and present, land use of the Phase One Property and the surrounding area included:

- Chain of Title Search;
- Fire Insurance Plans;
- Topographical, Physiographical, Geological Maps; and
- Aerial Photographs (current, and historical, and generally representative of each decade where available).

3.1.1 Phase One Study Area Determination

As per Ontario Regulation 153/04 (as amended), a 250 m radius from the Phase One Property boundaries is used to establish the presence of Potentially Contaminating Activities (PCAs) with respect to historical or current land use and activities. These PCAs may cause a potential affect to the environment quality of the soil and groundwater, on or under the Phase One Property. In

support of this Phase One Environmental Site Assessment Update, any property which is fully or partially within the 250 m zone has been included in this assessment.

3.1.2 First Developed Use Determination

First developed use is defined by O. Reg. 153/04 Section 22 (1) as the first property use after 1875 that resulted in a building or structure or the first potentially contaminating activity, whichever is earlier. The first development use was established from a review of available Aerial Photographs (Section 3.6.1 for further detail) and the City Directory (Section 0 for further detail) in addition to observations made at the time of the Site Reconnaissance.

Based on available aerial imagery, the Site has been developed since at least the late 1920's. Fire Insurance Plans retrieved and discussed further in Section 3.1.3, have revealed that the Site was not developed until between 1901 and 1912, as in 1912, the Site is developed with a Gospel Hall (Community). According to the available Counties Maps of 1880 Database, the property was Agricultural or other in 1880.

3.1.3 Fire Insurance Plans

Fire Insurance Plans (FIP) mapped streets and buildings of urban Canada in great detail and illustrated building construction, occupancy and potential fire hazards. They also provide detailed information regarding storage tanks, transformers, boilers, and electrical rooms. The original plans were produced between 1875 and 1923 and continued to be produced and updated until production ceased in 1974. A copy of the FIP is included in **Appendix A**.

Year:	**1878**	
Observations:	**Subject Site:**	
	Not Included in Available Plans	
	Adjacent Land:	
	North:	Developed
	South:	Not Included in Available Plans
	East:	Not Included in Available Plans
	West:	Not Included in Available Plans

Year:	**1895 and 1901**	
Observations:	**Subject Site:**	
	The Site appears to include the parcel of land immediately to the west (316 Lisgar) which is developed. The now 312 Lisgar parcel is undeveloped.	
	Adjacent Land:	
	North:	Developed
	South:	Developed
	East:	Developed
	West:	Developed (Furniture Retailer)

Year:	**1912 and 1915**	
Observations:	**Subject Site:**	
	The Site is developed with Gospel Hall, and inferred community building. The address of the Site is identified as 312 and 314 Lisgar Street.	
	Adjacent Land:	
	North:	Developed in 1912, Not Included in Available Plans in 1915
	South:	Developed
	East:	Developed (Baggage Transfer Co. in 1912, not specified in 1915)
	West:	Developed (Wood Turning followed by Lumber Shed in 1912, Wood Turning in 1915)

Year:	**1922**	
Observations:	**Subject Site:**	
	Developed (Gospel Hall). Includes 312-314 Lisgar	
	Adjacent Land:	
	North:	Developed (Lisgar Apartments to the northwest with retail)
	South:	Developed (Printing shop and residential).
	East:	Developed (residential followed by Canada Pittsburgh Industries Co.)
	West:	Developed (Picture Framing followed by commercial restaurant and grocer)

Year:	**1948**	
Observations:	**Subject Site:**	
	Developed with single structure (Chinese Mission). Includes 312-314 Lisgar	
	Adjacent Land:	
	North:	Developed (residential and community – Bible Society)
	South:	Developed (residential)
	East:	Developed (residential followed by Hobbs MFG Glass Warehouse Works and glass warehouse space)
	West:	Developed (residential followed by laundry)

Year:	**1955**	
Observations:	**Subject Site:**	
	Developed with single structure (Chinese Mission). Includes 312-314 Lisgar	
	Adjacent Land:	
	North:	Developed (residential and community – Bible house)
	South:	Developed (residential)
	East:	Developed (residential followed by Canada Pittsburgh Industries Co.). The exact use of the Canada Pittsburgh Industries Co. facility is unknown at this time. This industry is known to have operated as a paint or chemical manufacturer, although it is possible that this building was used for office space.
	West:	Developed (residential followed by laundry facility, optician and various commercial units). Laundry operations or facilities may be associated with the use of chlorinated solvents.

Year:	**1963**	
Observations:	**Subject Site:**	
	Developed with single structure (Chinese Mission). Includes 312-314 Lisgar	
	Adjacent Land:	
	North:	Developed (residential and community – Bible Society)
	South:	Developed (residential)
	East:	Under construction followed by Pittsburg Plate Glass Co (PPG Inc.).
	West:	Developed (residential followed by laundry)

3.1.4 Property Underwriters' Report

Property Underwriters Site Plans and Reports provide detailed information on a site-specific basis and include descriptions of building construction, heating sources, production processes, and the presence of chemicals or materials which may be stored on Site. They also indicate the presence of environmental hazards such as electrical rooms, transformers, boilers, and storage tanks. A copy of the Property Underwriters' Reports is included in **Appendix A**.

Year	Relevant Information
1992	The Site is developed, although vacant at the time of the inspection. The owner of the building is Canus Plastics Ltd. The building is estimated to have been constructed in the 1940's with no records of additions. The building is a three (3) story structure, with a footprint of approximately 112 square meters. The building is heated by forced warm air with a fuel tank located inside the building. The installation was replaced in the 1960's. At the time of the survey, the neighbouring land use was described as light industrial / residential.
1996	The owner of the building is Canus Plastics Ltd. The Site is operated as the Stone Angel Institute, which includes offices to support meetings centres for indigenous residents on the main level and sleeping accommodations on the second and attic levels. The basement level includes a kitchen. The facility has occupied the Site for three (3) years as of the time of the underwriter's inspection. The building was estimated to have been constructed in 1940, with no known additions or renovations. The building has a footprint of approximately 112 square meters, with a basement level. The building was heated by oil fired forced warm air, upgraded in 1960. The oil was stored in a 900 L capacity installation, within the building.

3.2 Chain of Title

Land Titles contain legal title information concerning property ownership, transfer details, and any encumbrances such as mortgages or easements. Each time a new transaction occurs, property records are updated as soon as the instrument is registered. Schedule D of O. Reg. 153/04, as amended, specifies that the Chain of Title search should include all titles to date, dating back to Crown land. As this Phase One ESA may be required for an RSC, the Chain of Title search was completed to the recent land transaction.

The search of the Service Ontario Land Registry Office was completed by ERIS on February 21st, 2025. A copy of the Chain of Title is included in **Appendix B,** and a summary of the pertinent information retrieved is summarized below in **Table 4**.

Table 4: Chain of Title

Property	Date	Party From	Party To
312 Lisgar Street PIN# 04115-0279 (LT)	July 31, 1998	Canus Plastic Inc., Rendell, Frederick Rodger	Jouali, Lahcen
	December 11, 2022	Jouali, Lachen	Islam Care Centre

3.3 Previous Reports

3.3.1 Phase I Environmental Site Assessment, 2011, prepared by Levac Robichaud Leclerc Associates Ltd. (know LRL Engineering).

W. Elias & Associates Ltd. retained LRL to complete a Phase I Environmental Site Assessment on the property located at 312 Lisgar Street, Ottawa, Ontario. This assessment was conducted to identify potential environmental concerns or liabilities related to the past and present operations conducted on the property and the adjacent lands. The assessment included a review of the history of the site, contact with relevant regulatory agencies, a limited walk-through site inspection of the property and interviews with those knowledgeable of the Site. The assessment was conducted in the context of site plan control application with the City of Ottawa.

At the time of the assessment, the Site was developed with a three (3) storey commercial office space building estimated to have been constructed in at least 1912. The Site was reported to be serviced by municipal water and sanitary sewer. Historical records retrieved revealed that the Site has been used for residential, institutional and commercial purposes since at least 1910. At the time of the assessment, the current and past property use (at least late 1800's to present) of the adjacent lands was found to have been residential, commercial, institutional and light industrial. No records of any underground storage tanks or waste disposal sites on the Site or adjacent land were retrieved.

The report concluded that based on the above findings there are no potential environmental concerns associated with the current and historical use of the Site. The environmental risks associated with the Site are low. As such, no further environmental assessment work was considered warranted at the Site at that time.

However, due to the age of the building, it was indicated that there may be the presence of designated substances such as asbestos containing material (ACM) or lead-based paint in concealed spaces such as in the ceiling or walls. If construction or demolition activities is to occur on the building, it was recommended that sampling be performed to determine whether the presence of special attention items such as ACM are present so they can be addressed accordingly to ensure that the contractors or building occupants do not come into contact with these materials.

3.4 City Directories

City directories have been produced for most urban and some rural areas since the late 1800s. These directories are often archived in research and municipal libraries. The directories are generally not comprehensive and may contain gaps in time periods. Where available, city directories were reviewed in a minimum five-year increment to determine historical property use of the subject and adjoining properties. The City Directories search was completed by ERIS and included a search of the Mights; Polks; Vernons; and Digital Business Directory.

A copy of the City Directory is included in **Appendix C,** and a summary of the findings is included below in **Table 5:**

Table 5: City Directories

Location	Details
Years Searched:	1890/1891 - 2023
Historical Property Uses:	
Subject Site:	**312 – 314 Lisgar Street:** As discussed above in Section 3.1.3, the review of available historical Fire Insurance Plans has revealed that from between at least 1895 through to 1912, the subject Site was part of 316 Lisgar Street. Therefore, the City Directories available from this period from 316 Lisgar Street will be considered as on-Site listings. Additionally, the Site is found to included 312 and 314 Lisgar Street addresses, which are summarized below. From between 1890/1891 through to 1916, 316 Lisgar Street is listed as single individuals including Charles J Anderson in 1895; C J McKinnon from between 1901 through 1912, at which time the parcel was separated to 312 - 314 Lisgar Street. From between 1912, and generally 1971, with some dates where the Site listing was not available, the property was listed as single individual including Clara Malone; Geo A Chambers; Emma Verina; Elizabeth Rickard; Edgar Fetterly; Jos O'Brien; and Yau Szeto. Three (3) individuals were listed in 1966. The Site was listed as the Ottawa Chinese United Church in 1976. 314 Lisgar Street was listed as the Pentecostal Movement in 1916; Metropolitan Tabernacle in 1920; Chinese Mission and Christian Association from between 1931 and 1955, with no listing available for review in 1960. Ottawa Chinese Church was listed in 1971, and as the Stone Angels Institute and Community Centre in 1994. The Islamic Information & Education of Canada was listed at 314 Lisgar Street in 2000. In 1982, the Site listing was presented as 312-314 Lisgar Street, and included the Ottawa Chinese United Church. In 1987, the Site was listed as the Capital Regional Centre for the Hearing Impaired. Single to multi- person listings were

retrieved in 2000 and 2006. Also in 2006, the property was listed to include the Islamic Information Centre, through to 2017. From between 2021 and 2023, a single individual listing was found for the Site.

Adjacent Land:

300 Lisgar Street (East of the Site): The address was not listed until 1916, when it was identified as Baker Laundry Ltd. until 1924. In 1931 through 1936, and in 1945 through 1950, the property was listed as Hobbs Manufacturing Co Ltd, glass manufacturer. In 1955 and 1966 through 1982, 300 Lisgar Street included Canadian Pittsburgh Industries Ltd. In 1987 through 2006, the property was listed as Canus Plastics Inc. In 2012 through 2017, the property is listed as Canus Plastic Inc., and Canus Signs. No listing was retrieved in 1941 or 1960. In 2021 and 2023, the property includes various residential listings and the Desjardins Rehabilitation Management services.

316 Lisgar Street (West of the Site): As discussed above, 316 Lisgar Street was included in the Site boundaries until 1912, at which time the parcel was separated to 312 - 314 Lisgar Street. 316 Lisgar Street, once separated from the now current Site limits, was listed as individual listings from 1916 through 1955. As of 1960, 316 Lisgar Street was no longer listed as it is assumed to have been included into the 300 Lisgar Street development and parcel extents.

318 Lisgar Street (West of the Site): The address was not included in the 1890/91 directory. In 1985, the property was listed as Sproule, Downsley & Co. Cabinet makers; in 1901 as Ottawa Wood Turning Works; and in 1912 as Esdale & Douglas Contr. From between 1916 and 1920, the property was listed as Workshop and from 1924 through 1936, the property was listed as Jarman Frank Storeroom. Pestroy Co Exterminators was listed in 1945 at 318 Lisgar Street and as Centre Laundri-Maid self service laundry from between 1955 and 1960. Additional laundry services were listed at the property from in 1971, Norge Laundry & Cleaning Village Coin Operated Laundry, in addition to Ottawa & District Labour Council, United Brother hood of Carpenters. From between 1976 through 1994, the property included various community or commercial office space listings, followed by a residential occupant in 2021. No listing was available in 2023.

243 Bank Street (West of the Site): In 1890/91, 1985 and in 1916, 243 Bank Street had individual listings. In 1901, the property was listed as Lawless Wm Shoemaker, and from between 1916 through 1924, Mulhall Hardware Ltd. was identified at the property. In 1931, the property was listed as United Hardware and Supply of Ottawa Ltd and in 1936, Great Atlantic & Pacific Tea Co Ltd was listed at 243 Bank Street. Jarman Frank Ltd Fine Art Director was listed on the property in 1945 and 1950. Between 1955 through 1987, pharmacy operations were listed, including Musgrove IDA Pharmacy and Musgrove Drug Store. It was indicated in 1994 that the address was not verified in 1994, and no listing was provided in 2000. From 1994 through 2017, various retail clothing operations were listed. The address was no listed in 2021 or 2023.

311 Lisgar Street (North of the Site): From between 1890/91 through 1920 the address is listed as William C Bowles private grounds. In 1924, the address was listed as vacant. From between 1931 through 2006, the address was listed as an apartment complex with multiple residential tenants. Notably, in 1966 the address was listed as Monast Gern Flegg Bownie, and it is unclear if this is a commercial operation or residential occupant. Ottawa Home Computer Solutions was listed at 311 Lisgar Street in 2012, and the address was not listed in 2017. In both 2021 and 2023, the property was listed as residential.

315 Lisgar Street (North of the Site): 315 Lisgar Street was not listed between 1890/91 through 1920. In 1921 through 1960, the address was listed as Ottawa Auxiliary Bible Society. The address was not retrieved in 1966. Peek Hill Bible Society was listed on the property from 1971 through 1987; and the Canadian Bible Society from 1994 through 2023, with the inclusion of the Church of the Messiah in 2023.

389 Cooper Street (South of the Site): From between 1890/91 through 1912, the property is listed as Anderson Frederic. From 1916 through 1987, and in 2000 multiple residential listings were provided, with a Tailor listed in 1916, and the Ottawa Record in 1920. Freedom Phone Lines is listed in 2012 which is mostly likely a service provided to the address rather than a commercial operation, although it has not been confirmed. The address was not listed in 2017, and in 2021 and in 2023, 389 Copper Street included both single and multi – residential listings, respectively.

381 Cooper Street (South of the Site): The address is not listed in 1890/91 through 1901. Between 1912 through 1945, and again between 1955 and 1960, 1982 through 1987, and in 2021 the address was listed as various single individuals. A rooming house was listed between 1966 and 1976. 381 Cooper Street was not listed in 1950, 2012 and 2017, and the address was not verified in 1994. Capital Inn was listed in 2006 and in 2023, the address was listed as Unique Kitchen – a kitchen cabinets and equipment realtor.

Relevant information regarding potentially contaminating activity and areas of potential environmental concern

From between at least 1895 through to 1912, the subject Site was part of 316 Lisgar Street and was found to included 312 and 314 Lisgar Street addresses. From between 1890/1891 through to 1916, the property was listed with single individuals which may suggest residential use, although it is uncertain, until 1912, at which time the parcel was separated to 312 - 314 Lisgar Street. From between 1912, and generally 1971, the Site continued to include single individual listings.

The Site was listed as the Ottawa Chinese United Church in 1976. 314 Lisgar Street was listed as the Pentecostal Movement in 1916; Metropolitan Tabernacle in 1920; Chinese Mission and Christian Association from between 1931 and 1955, with no listing available for review in 1960. Ottawa Chinese Church was listed in 1971, and as the Stone Angels Institute and Community Centre in 1994. The Islamic Information & Education of Canada was listed at 314 Lisgar Street in 2000.

In 1982, the Site listing was presented as 312-314 Lisgar Street, and included the Ottawa Chinese United Church. In 1987, the Site was listed as the Capital Regional Centre for the Hearing Impaired. Single to multi- person listings were retrieved in 2000 and 2006. Also in 2006, the property was listed to include the Islamic Information Centre, through to 2017. From between 2021 and 2023, a single individual listing was found for the Site.

The neighbouring land to the east of the Site, 300 Lisgar Street, included manufacturing activities from at least 1924 (Baker Laundry Ltd., Hobbs Manufacturing Co – Glass Manufacturing, Canadian Pittsburgh Industries Inc., Canus Plastics and Canus Signs. As of 2021, the address included residential use (Desjardins Rehabilitation Management Services). The former manufacturing activities do not present a potential risk for environmental concern as they are located trans-gradient of the Site.

The neighbouring land to the west of the Site, 318 Lisgar Street, included commercial and industrial operations from at least 1985 to 2021 (Sproule, Downsley & Co. Cabinet makers; Ottawa Wood Turning Works; Esdale & Douglas Contr; a Workshop; Jarman Frank Storeroom; Pestroy Co Exterminators; Centre Laundri-Maid self service laundry; Norge Laundry & Cleaning Village Coin Operated Laundry; Ottawa & District Labour Council, United Brother hood of Carpenters; and various community or commercial office space listings). In 2021, a residential occupant was listed, followed by no listing in

2023. The former activities do not present a potential risk for environmental concern as they are located down gradient of the Site.

389 Cooper Street, immediately south of the Site, is listed as suspected residential use from 1890/91 through 1912, then multiple residential listings thereafter until 2012, including a Tailor listed in 1916, and the Ottawa Record in 1920, followed by inferred commercial office space and residential listings, which are not considered a potential risk for environmental concern.

3.5 Environmental Source Information

As part of the Phase One ESA, a search was completed for available federal, provincial, and private databases. The search covered the Phase One ESA Site, as well as the Phase One Study Area. The information was obtained through the following search providers:

- EcoLog ERIS search provider;
- MECP Water Well Registry;
- MECP Freedom of Information (FOI) Request;
- City of Ottawa FOI, Historical Land Use Inventory (HLUI) Requests and other available related documents; and
- Technical Standards and Safety Authority (TSSA).

A summary of the records retrieved pertaining to the Phase One ESA Study Area, interpreted from the ERIS reports received, is summarized below in **Table 6**. A copy of the report provided is included in **Appendix D.**

Table 6: Summary of ERIS Search Records

Database Searched	Records Retrieved		Description of data, analysis and findings relevant to the Phase One ESA
	Phase One Property	Phase One Study Area	
National Pollutant Release Inventory - Historic (NPRI)	0	2	Two (2) records were found within a 300 m radius from the Site. The records are summarized as follows: • O & Y Entreprise, located at 340 Laurier Avenue West, approximately 230 m northwest of the Site (down- to trans- gradient), is a real estate and rental and leasing facility, listed in 2004 as being a polluter of Nitrogen Oxide; HFC-134a Hydrofluorocarbon, and Sulfur Dioxide. Due to the trans-gradient location from the Site, this record is not considered to present a risk as a potential contaminating activity; and • Manulife, located at 220 Laurier Avenue, approximately 300 m northeast (down-gradient) is a real estate and rental and leasing facility,

Database Searched	Records Retrieved		Description of data, analysis and findings relevant to the Phase One ESA
	Phase One Property	Phase One Study Area	
			listed in 2004 as being a polluter of Nitrogen Oxide; HFC-134a Hydrofluorocarbon, and Sulfur Dioxide. Due to the trans-gradient location from the Site, this record is not considered to present a risk as a potential contaminating activity.
Certificate of Approval (C of A)	0	15	15 C of A records were found within a 300 m of the Site. The records found are summarized as follows: • Two (2) records were retrieved for the intersection of Cooper Street / Bank Street Ottawa, approximately 65 m southwest (trans-gradient) of the Site, in June 1990. The City of Ottawa was issued a C of A for municipal sewage, and R.M. of Ottawa-Carleton, was issued a C of A for municipal water; • Mel Cohen Realty Ltd., located at 177 Nepean Street, approximately 95 m north (down-gradient) of the Site was issued an approval for air in January 2007; • Allan Kwai, located at 331 Somerset Street West, approximately 100 m southeast (trans-gradient) of the Site, was issued an approval for municipal sewage in October 1997; • The Ottawa City, located at the intersection of O'Connor Street and Nepean Street, approximately 150 m northeast (down-gradient) of the Site, was listed as being approved for municipal sewage in May 1992; • Tartan Land Corporation, located at 331 Cooper Street, approximately 100 m southeast (trans-gradient) of the Site, was listed as gaining approval for municipal & private sewage in May 1990. The C of A was revoked and/or relaced in July 2020 with an approval for municipal and private water in July 2020; • Bank and Somerset Holding Limited, located at 296 Bank Street

Database Searched	Records Retrieved		Description of data, analysis and findings relevant to the Phase One ESA
	Phase One Property	Phase One Study Area	
			approximately 150 m southwest (trans-gradient) of the Site, was issued an approval in 2004 for municipal and private sewage works; • Quadrelle Management Ltd., located at 340 Laurier Avenue West, approximately 250 m northwest (down-gradient) of the Site, is listed as received an industrial air approval in August 1998; • The Canadian Red Cross Society, approximately 285 m northeast (down-gradient) of the Site at 170 Metcalfe Street, was issued an approval for air in October 2011; • GWL Realty Advisors Inc., located at 269 Laurier Avenue West, approximately 250 m north (down-gradient) of the Site, is listed has being issued an approval for air in September 2005; • 360 Laurier Avenue West Limited, located at 360 Laurier Avenue West, approximately 270 m northwest (trans-gradient) of the Site, was issued an approval for air in March 2008; • Claridge Homes (Somerset) Inc., located approximately 275 m southwest (trans-gradient) of the Site at the intersection of Somerset Street West and Kent Street, was issued an approval for municipal sewage in July 1997; and • The Manufacturers Life Insurance Company, located at 220 Laurier Avenue, approximately 270 m northeast (down-gradient) of the Site, issued approval for air in October 2005. Due to the type of activities which the approval was issued for, as well as their respective locations down- or trans- gradient from the Site, the records retrieved do not present a potential risk for environmental concern.

Database Searched	Records Retrieved		Description of data, analysis and findings relevant to the Phase One ESA
	Phase One Property	Phase One Study Area	
Pesticide Register (PES)	0	15	15 records were found within a 300 m radius from the Site. Eight (8) of the records retrieved were for Hartman's Your Independent Grocer, located approximately 150 m southwest (trans-gradient) of the Site at 296 Bank Street. Two (2) additional records were found for the 296 Bank Street property, although listed as Massine Enterprise Inc., Your Independent Grocer, and Loblaws Inc. O/A Bank Street Your Independent Grocer. Three (3) records were found for Shoppers Drug Mart, listed at 174 Bank Street, approximately 210 m northwest (down- to trans- gradient) of the Site. Based on the trans- to down- gradient locations from the Site, the registered pesticide facilities do not present a potential risk for environmental concern.
Permit to Take Water (PTTW)	0	2	Two (2) records found within 300 m of the Phase One property. None of which were for the Site.
Ontario Oil and Gas Wells (OOGW)	0	1	Ottawa Dairy Well, listed in Nepean Ontario, is listed as a 365 m deep well, present since at least August 2004. The well is indicated to be a natural gas well. The location of the Site is not specified adequately, however Nepean Ontario is greater than 300 m from the Site, where as Nepean Street is located approximately 85 m north (down-gradient of the Site. Based on the likely location or direction from the Site, the OOGW does not present a potential risk for environmental concern.
Canadian Pulp and Paper (PAP)	0	1	The Communications, Energy & Paperworkers Union of Canada, located at 301 Laurier Avenue West, are listed as an active PAP in 2009. The facility is 300 m north (down-gradient) of the Site. Based on its down-gradient location from the Site, it does

Database Searched	Records Retrieved		Description of data, analysis and findings relevant to the Phase One ESA
	Phase One Property	Phase One Study Area	
			not present a potential risk for environmental concern.
Environmental Activity and Sector Registry (EASR)	0	4	Four (4) records were found within a 300 m radius from the Site. The records are summarized as follows: • The City of Ottawa, was issued an approved ECA in July 2005, for a municipal drinking water system. The address was not specified; • City of Ottawa, specifically at the Laurier Avenue and Rideau Canal intersection, approximately 800 m east of the Site (trans-gradient) of the Site, was issued an approved ECA for municipal and private water works, in August 2001; • Mel Chone Realty Ltd., located at 177 Nepean Street, approximately 130 m north of Site (down-gradient), was issued an approved ECA in January 2007 for air; and • Bank and Somerset Holding Limited, located at 296 Bank Street, approximately 167 m southwest of the Site, was approved for municipal and private sewage works in March 2004. Due to the types of approvals issued, as well as their locations and distance from the Site, the records retrieved do not present a potential risk for environmental concern.
Delisted Fuel Tanks (DTNK)	0	7	Seven (7) records were retrieved, which are summarized as follows: • Bytown Towing & Autocare Ltd, located at 154 O'Connor Street, approximately 150 m northeast of the Site (down- to trans- gradient) is listed as having expired FS Piping, up to March 2012, and as being an expired FS Facility, up to May 2013. • Saveway Gas & Fuels Ltd., located at 429 Somerset Street West, approximately 200 m southwest (trans-

Database Searched	Records Retrieved		Description of data, analysis and findings relevant to the Phase One ESA
	Phase One Property	Phase One Study Area	
			gradient) of the Site, is listed has being an expired FS Facility, up to May 2013; • Mark Taza, located at 429 Somerset Street West, approximately 200 m southwest (trans-gradient) of the Site, is listed an expired, FS Facility, up to May 2013, and with expired FS Piping, up to March 2012; • I C Assaly Construction, 199 Kent Street, approximately 260 m northwest of the Site (trans- to down- gradient) is listed as an expired, FS Facility , FS Propane Refill Centre, up to March 2012. Due to the down- to trans- gradient locations of the identified expired facilities and equipment with respect to the Site, the records retrieved do not present a potential risk for environmental concern.
Borehole (BORE)	0	10	10 borehole records were found within a 300 m radius of the Site. None of which were found on the Site.
List of Expired Fuels Safety Facilities (EXP)	0	6	Six (6) records were found within a 300 m radius from the Site. • Three (3) records retrieved were for Bytown Towing & Autocare Ltd., located 154 O'Connor Street approximately 150 m northeast of the Site (down- to trans- gradient). The facility is listed has having expired installations, installed in 1980. The installations had a capacity of 22,700 L and contained gasoline fuel; • Two (2) records were retrieved for Mark Taza, located at 429 Somerset Street West, approximately 200 m southwest (trans-gradient) of the Site. The facility is listed as having an expired 27,280 L capacity gasoline fuel storage tank, installed in 1992. The facility is also reported to have a capacity of 45,460 L, however no additional details were provided;

Database Searched	Records Retrieved		Description of data, analysis and findings relevant to the Phase One ESA
	Phase One Property	Phase One Study Area	
			• Budget Car & Truck Rentals of Ottawa, located at 443 Somerset Street West, approximately 270 m southwest (trans-gradient) of the Site, is listed as having an inactive fibreglass construction, liquid fuel tank, installed in 1990. The installation has a capacity of 22,500 L was set underground and contained gasoline fuel. Due to the down- to trans- gradient locations of the identified expired facilities and equipment with respect to the Site, the records retrieved do not present a potential risk for environmental concern.
Ontario Regulation 347 Waste Generators Summary (GEN)	0	318	318 records of waste generators were retrieved within a 300 m radius of the Site. None of which were reported for the Site. LRL has completed a detailed review of all 318 records, of which the majority included the generation of pathological wastes, or pharmaceuticals associated with clinics, or personal care retail facilities (pharmacies). For reporting purposes, only those located up-gradient of the Site with respect to a northerly groundwater flow direction have been included in the list below. The up-gradient records are summarized as follows: • Glaser Pharmacy, located approximately 50 m south of the Site at 267 Bank Street, is listed as a Pharmacies facility from 1999 through 2001. Wastes generated through this period included Pharmaceuticals and Pathological Wastes which are not considered a potential environmental concern to the Site due to the likely small quantities of pharmaceuticals handled, and the chemical attributes of pathological wastes; and • Foster Sport Centre, a peddle bicycle shop located at 305 Bank Street, approximately 180 m south of the Site. The shop is listed as a generator of petroleum distillates wastes from between 1988 through 1990, and

Database Searched	Records Retrieved		Description of data, analysis and findings relevant to the Phase One ESA
	Phase One Property	Phase One Study Area	
			between 1992 through 1998. Due to the distance from the Site, and the likely small quantities of petroleum distillates, or other petroleum – base products used or stored, this record does not present a potential risk for environmental concern.
Record of Site Condition (RSC)	0	12	12 records were found within a 300 m radius from the Site. None of which were for the Site.
Retail Fuel Storage Tanks (RST)	0	0	No records were found within a 300 m radius from the Site.
Environmental Registry (EBR)	0	4	Four (4) records were found within a 300 m radius from the Site. • GWL Realty Advisor's Inc., located at 269 Laurier Avenue West, approximately 250 m north (down-gradient) of the Site, was issued an Environmental Compliance Approval in 2015 for air; • Gilin Engineering and Construction Limited, 234 Laurier Avenue West, approximately 220 m northeast (down-gradient) of the Site was issued an Environmental Compliance Approval for air in 2013; • 360 Laurier Avenue West Limited, located at 360 Laurier Avenue West approximately 250 m northwest (down-gradient) of the Site was issued an Environmental Compliance Approval for discharged into the natural environment other than water (air), in 2008; and • The Manufacturers Life Insurance Company, 220 Laurier Avenue Ottawa, approximately 300 m northeast (down-gradient) of the Site was issued an Environmental Compliance Approval for discharged into the natural environment other than water (air), in 2006. Due to the down- gradient locations of the identified records from the Site, the records

Database Searched	Records Retrieved		Description of data, analysis and findings relevant to the Phase One ESA
	Phase One Property	Phase One Study Area	
			retrieved do not present a potential risk for environmental concern.
ERIS Historical Searches (EHS)	0	124	124 records were found within a 300 m radius from the Site.

Dry Cleaning Facilities (CDRY)	0	2	Two (2) records were found within 300 m radius of the Site. The records retrieved included the following:
			• Draicchio's Tailoring & Cleaning, 272 Bank Street, approximately 80 m southwest (trans-gradient) of the Site is listed as a dry cleaners in 2004. The following quantities of solvents were indicated:
			  • 89.1 kg of PERC;
			  • 92 kg of Total Waste Water;
			  • 92 kg of Total Residue; and
			  • 184 kg Total Mix.
			• Downtown Cobler, also located at 272 Bank Street, approximately 80 m southwest (trans-gradient) of the Site is listed as a dry cleaner in 2021. No recorded waste amounts were included in the record.
			As both records are located trans-gradient of the Site, they do not present a potential environmental concern to the Site.

Water Well Information System (WWIS)	0	42	42 records were found within a 300 m radius of the Site, none of which were recorded as being on the Site.
Environmental Condition Reports	--	--	Not included in Phase One ESA ERIS searches.
Areas of Natural Significance	--	--	Not included in Phase One ESA ERIS searches.
Fuel Oil Spills and Leaks (INC)	0	2	Two (2) records were found within a 300 m radius from the Site, which are summarized as follows: In 2010, an abandoned underground storage tank was uncovered at 212 Bank Street,

Database Searched	Records Retrieved		Description of data, analysis and findings relevant to the Phase One ESA
	Phase One Property	Phase One Study Area	
			approximately 65 m northwest (down- to trans- gradient) of the Site. Due to the location from the Site down- to trans- gradient of the property, the incident does not present a potential risk for environmental concern; and In 2012, a sidewalk machine accidently broke the meter steel riser at 384 McLaren Street, resulting in a release of natural gas. Natural gas, and a release of it into the environment, does not present a potential risk for environmental concern due to its overall attributes and compositional properties.
TSSA Pipeline Incidences (PINC)	0	5	Five (5) records were found within a 300 m radius from the Site. Each of the records retrieved detailed a natural gas release. Natural gas, and a release of it into the environment, does not present a potential risk for environmental concern due to its overall attributes and compositional properties.
TSSA Historic Incidents (HINC)	0	3	Three (3) records were found within a 300 m radius from the Site. Two (2) of the records retrieved detailed a natural gas release. Natural gas, and a release of it into the environment, does not present a potential risk for environmental concern due to its overall attributes and compositional properties. One (1) record retrieved had limited details included. The information provided indicated that a near-miss incident resulted in liquid fuel being released at 293 McLaren Street, approximately 230 m southeast (trans-gradient) of the Site. Due to the location of the incident, it does not present a potential risk for environmental concern.
Federal Identification Registry for Storage Tank Systems (FRST)	0	1	One (1) record was retrieved within 300 m of the Site. An emergency generator located at the Esplanade Laurier Building, 300 Laurier Avenue, is equipped with three above ground petroleum storage tanks. The tanks contain diesel and are of steel construction. The tanks have a capacity of 1,217 L and are

Database Searched	Records Retrieved		Description of data, analysis and findings relevant to the Phase One ESA
	Phase One Property	Phase One Study Area	
			equipped with leak monitoring sensor cable system. The property is located approximately 180 m north (down-gradient) of the Site, and therefore the storage tanks are not considered a potential environmental concern.
Fuel Storage Tanks (FST)	0	0	No records were found within a 300 m radius from the Site.
Fuel Storage Tank – Historic (FSTH)	0	3	Three (3) records were found within a 300 m radius from the Site. The records are summarized as follows: • Two (2) records were for By-Town Towing & Autocare, located at 154 O'Connor Street, approximately 150 m northeast (down-gradient) of the Site. The facility is listed as a retail fuel outlet with active as of 1980 underground gasoline storage tanks; and • Budget Car & Truck Rentals of Ottawa, located at 443 Somerset Street West, approximately 270 m southwest (trans-gradient) of the Site is listed as a private fuel outlet facility as of August 2007, with a 22,500 L capacity gasoline underground storage tank installed in 1990. Each of the records retrieved do not present a potential risk for environmental concern due to their down- to trans- gradient location from the Site.
Environmental Compliance Approval (ECA)	0	14	14 records were found within a 250 m radius from the Site.
National PCB Inventory (NPCB)	0	5	Five (5) records in the NPCB were retrieved within 300 m of the Site. The records included the following: • Three (3) of the records are for Rostrust Investments Inc., located at

Database Searched	Records Retrieved		Description of data, analysis and findings relevant to the Phase One ESA
	Phase One Property	Phase One Study Area	
			171 Bank Street, approximately 185 m north (down-gradient) of the Site; • One (1) record retrieved was for Sealtest, located at 453 Cooper Street, approximately 165 m southwest (trans-gradient) of the Site; and • Olympia & York Developments Ltd., located at 171 Bank Street, approximately 185 m north (down-gradient) of the Site. Due to the down- to trans- gradient locations of the identified PCB inventory properties, they do not present a potential risk for environmental concern to the Site.
Private and Retail Fuel Storage Tanks (PRT)	0	4	Four (4) records of PRT were retrieved within a 300 m radius of the Site. The records are summarized as follows: • Bytown Towing & Autocare Ltd, located at 154 O'Connor Street, approximately 150 m northeast of the Site (down- to trans- gradient) is listed as a retail facility, with a capacity of 68,100 L and expiring in 1995; • Somerset Sunco located at 429 Somerset Street West, approximately 200 m southwest (trans-gradient) of the Site, is listed as a retail facility with a capacity of 75,009 L and an expiration date of 1996; • Budget Car & Truck Rentals of Ottawa, located at 443 Somerset Street West, approximately 270 m southwest (trans-gradient) of the Site is listed as a private facility as of 2005; and • I C Assaly Construction, 199 Kent Street, approximately 260 m northwest of the Site (trans- to down- gradient) is listed as a retail facility with a capacity of 1,000 L and expiration date of 1993. Due to the down- to trans- gradient locations of the identified expired facilities and equipment with respect to the Site, the records

Database Searched	Records Retrieved		Description of data, analysis and findings relevant to the Phase One ESA
	Phase One Property	Phase One Study Area	
			retrieved do not present a potential risk for environmental concern.
Contaminated Sites of Federal Land (FCS)	0	1	L' Esplanade Laurier (address not specified), is listed as a closed site, under annual monitoring by the Public Services and Procurement Canada. The property is listed as having polycyclic aromatic hydrocarbons and inorganic impacted groundwater, as well as inorganic impacted soil as of 2023 – 2024. According to the location plotted by the search provider in the summary report, the FCS site located north of the Site, in the vicinity of the O'Connor Street and Gloucester Street intersection, approximately 200 m northeast of the Site (down – gradient). Due to the inferred down-gradient location from the Site, the records does not present a potential risk for environmental concern to the Site.
Scott's Manufacturing Directory (SCT)	0	46	46 records were retrieved within a 300 m radius of the Site. The records are generally summarized as follows: • Two (2) records retrieved for Canus Plastics Inc., located at 300 Lisgar Street, immediately east of the Site (trans-gradient); • One (1) record was retrieved for Canadian Bible Society, located at 315 Lisgar Street, north of the Site (down-gradient) following Lisgar Street; • Capital Xtra, McKenzie Publishing Inc. and Akiva Publishing all identified at 251 Bank Street, immediately southwest (trans – gradient) of the Site; • Wallacks Art & Drafting, located at 231 Bank Street, northwest of the Site following Lisgar Street (down-gradient);

Database Searched	Records Retrieved		Description of data, analysis and findings relevant to the Phase One ESA
	Phase One Property	Phase One Study Area	
			• Cookware Centre at 220 Bank Street, approximately 65 m northwest (down-to trans – gradient) of the Site; • Two (2) records were found for the Ottawa Xpress, as well as Communications Voir Inc. (three (3) records) and Imagnan Corp. at 396 Cooper Street, approximately 50 m up-gradient of the Site. The Ottawa Xpress is a Newspaper Publisher established in 1992. Communications Voir is a Newspaper Publisher established in 1992, and Imagnan Corp. is an Industrial Machinery Manufacturer established in 1995. Publishing facilities are often associated with inks and dies which present a low to moderate risk for potential environmental concern. Additionally, machinery manufacturing can also include storage of oils and other petroleum-based products, as well as metals, which too present a low to moderate risk for environmental concern; • Koffman Signs, 146 Nepean Street, located approximately 50 m northeast (down-gradient) of the Site; • Capital Xtra Inc., located at 177 Nepean Street, approximately 90 m north (down – gradient) of the Site; • Canadian Council on Social, identified at 190 O'Connor Street, approximately 100 m northeast (down-gradient) of the Site; • JacintalInk, and To Be Publications Inc., located at 207 Bank Street, approximately 90 m north (down-gradient) of the Site; • Biz Point Inc., identified at 273 Bank Street, approximately 80 m south (up-gradient) of the Site. This facility was established in 2004 and is a digital printing facility. Printing facilities are often associated with storage and handling of inks and dies, which

Database Searched	Records Retrieved		Description of data, analysis and findings relevant to the Phase One ESA
	Phase One Property	Phase One Study Area	
			presents a low to moderate risk for environmental concern to the Site; • O'Brien Publishing Inc. located at 176 Gloucester Street, approximately 130 m north (down-gradient) of the Site; • Canadian Council Tabacco Control, approximately 140 m down- to trans-gradient of the Site at 192 Bank Street; • CDIA Report Newsletter, identified at 338 Somerset Street West, approximately 150 m southeast (trans-gradient) of the Site; • Whatif? Technologies Inc., identified at 338 Somerset Street West located approximately 150 m southeast (trans-gradient) of the Site; • Domus Software Ltd., The Canadian Council on Social Development, The Ottawa Xpress, located at 309 Cooper Street, approximately 180 m east (trans-gradient) of the Site; • SoundmasterK ltd., identified at 386 McLaren Street, approximately 225 m southwest of the Site (trans-gradient); • Itplanit Services Corp., identified at 180 Metcalfe Street, approximately 230 m east (trans-gradient) of the Site; • Grantium Inc., located at 279 Laurier Ave. West, approximately 250 m north (down – gradient); • Hicks Media, located at 300 Cooper Street, approximately 290 m southeast (trans – gradient) of the Site; • Fox Print & Copy Ltd., and Quadraprint (1996), located approximately 250 m north (down-gradient) of the Site at 124 O'Connor Street; • Dental Technology Group Inc., E.L. Little John & Associates, approximately 280 m southeast (trans-gradient) of the Site, at 267 O'Connor Street; and

Database Searched	Records Retrieved		Description of data, analysis and findings relevant to the Phase One ESA
	Phase One Property	Phase One Study Area	
			• Le Print Super Express, Linktek Corporation, Print Three, Canadian Bureau for International Education, each listed at 220 Laurier Avenue West, approximately 235 m northeast (down-gradient) of the Site.
Ontario Spills (SPL)	0	35	35 records of spills were retrieved within a 300 m radius of the Site. The records are summarized as follows: • Hydro Ottawa reported a transformer spill at 375 Cooper Street in 1995, approximately 50 m south (up-gradient of the Site). 15 L of transformer oil was spilt to the ground. Due to the small quantity reported, the incident does not present a potential risk for environmental concern to the Site; • Claridge Homes (Carson) Inc., at 287 Lisgar Street, approximately 55 m northeast of the Site, reported 3 L of diesel being spilt to the concrete ground surface during re-filling in 2020. Due to the trans- to down-gradient location from the Site, and the small quantity reported, the incident does not present a potential risk for environmental concern; • A Private Business located at 232 Bank Street, approximately 60 m northeast (trans- to down-gradient) of the Site reported a release of 5 L to the ground from a storage tank during moving of the equipment in 2000. The incident was reported to have been cleaned; • Enbridge Gas Distribution Inc., at the intersection of Bank Street and Nepean Street, approximately 100 m north of the Site, reported a natural gas release in 2015 resulting from a damaged gas meter. Due to the chemical attributes of natural gas, the incident does not present a potential risk for environmental concern; • A private residence reported an unknown quantity of furnace oil

Database Searched	Records Retrieved		Description of data, analysis and findings relevant to the Phase One ESA
	Phase One Property	Phase One Study Area	
			released into the ground from an underground tank leak at 177 Nepean Street, approximately 95 m north (down-gradient) of the Site, in 1999. • 222 Nepean Street reported a release of refrigerant gas in 2016. The property is located approximately 110 m northwest (trans- to down-gradient) of the Site; • Enbridge Gas Distribution Inc., located at 331 Cooper Street, reported a release of natural gas in 2018 as a result of a line strike. Due to the chemical attributes of natural gas, the incident does not present a potential risk for environmental concern; • Darling International Canada Inc., reported a release of 185 kg of cooking oil (rendering and meat processing from carcasses) to a road way, which was reported to be cleaned. The incident occurred in 2024, with a low concern for health consequences reported. Due to the type of material released, the incident does not present a potential risk for environmental concern; • Shell Canada Products Ltd., at 154 O'Connor Street, approximately 150 m northeast (down-gradient) of the Site, reported an unknown quantity of waste oil released to the ground in 1994; • Shell Canada Products Ltd., at 154 O'Connor Street, approximately 150 m northeast (down-gradient) of the Site, reported 1800 L of furnace oil missing from an underground storage tank in 1993 • Enbridge Gas Distribution Inc., located at 338 Somerset Street West, reported a release of natural gas in 2009 as a result of a line strike. Due to the chemical attributes of natural gas, the incident does not present a potential risk for environmental concern;

Database Searched	Records Retrieved		Description of data, analysis and findings relevant to the Phase One ESA
	Phase One Property	Phase One Study Area	
			• 20 L of gasoline was released from a motor vehicle at 250 Lisgar Street, approximately 200 m east (trans-gradient) of the Site, in 1991 as a result of an automotive tank rupture; • Enbridge Gas Distribution Inc., located at 250 Lisgar Street, reported a release of natural gas in 2014 as a result of a line strike. Due to the chemical attributes of natural gas, the incident does not present a potential risk for environmental concern; • Two (2) incidents were reported by Parson Refrigeration (1985) Ltd., at 296 Bank Street, approximately 80 m southwest (trans-gradient) of the Site, where a reported release of refrigerant gas occurred in 2010 and in 2015 at Hartman's Independent Grocer; • 296 Bank Street, approximately 80 m southwest (trans-gradient) of the Site Massine's Your Independent Grocer, reported two (2) incidents involving the release of refrigerant gas in 2022; • In 2005, Waste Management released 25 L of hydraulic oil to a catch basin in front of 300 Laurier Avenue, approximately 175 m north (down-gradient) of the Site; • Ault Foods, located at 453 Cooper Street, approximately 160 m southwest (trans-gradient) of the Site, reported a release of ammonia to the atmosphere from a cooling system leak in 1988; • Ault Foods, located at 453 Cooper Street, approximately 160 m southwest (trans-gradient) of the Site, reported a release of 130 L of diesel to the ground and sewers in 1990. The cause of the release was reported as unknown; • Enbridge Gas Distribution Inc., located at 310 Cooper Street, reported a release of natural gas in 2018 as a

Database Searched	Records Retrieved		Description of data, analysis and findings relevant to the Phase One ESA
	Phase One Property	Phase One Study Area	
			result of a damaged gas main. Due to the chemical attributes of natural gas, the incident does not present a potential risk for environmental concern; • As a result of an accident / collision, grease was spilt to the ground (asphalt) at 239 Nepean Street, approximately 200 m northwest (down-gradient) of the Site, in 2021; • In 2023, a private household located at 285 McLaren Street, approximately 250 m southeast (trans-gradient) of the Site, reported a container leak during the removal of an underground storage tank. An unspecified volume of furnace oil was spilt; • The City of Ottawa reported a hydraulic oil spill to the ground and a catch basin in 2017 at the north side of the Nepean Street, between O'Connor Street and Metcalf Street, approximately 150 m northeast of the Site (down-gradient); • A private owner reported a spill of 20 L of gasoline to a catch basin on the lot located beside 374 McLaren Street in 1999. The address cannot be retrieved, however McLaren Street is located approximately 230 m south (up-gradient) of the Site. Due to the small quantity of gasoline spilt, the incident is not considered a potential risk for environmental concern; • Enbridge Gas Distribution Inc., located at 384 McLaren Street, reported a release of natural gas in 2012 as a result of a gas line strike. Due to the chemical attributes of natural gas, the incident does not present a potential risk for environmental concern; • Waste Management of Canada Corporation reported a release of 9 L of transformer oil to the ground at the area of Bank Street and Laurier Avenue West, approximately 250 m

Database Searched	Records Retrieved		Description of data, analysis and findings relevant to the Phase One ESA
	Phase One Property	Phase One Study Area	
			north (down-gradient) of the Site, in 2012, resulting from a motor vehicle; • A private business, located at 340 Laurier Avenue, approximately 210 m north (down-gradient) of the Site, reported 1800 L of ethylene glycol to the property and sewer in 2002 as a result of a pipe or hose leak; • 85Q3+2H5 Nepean, reported between 7 and 8 L of hydraulic fluid to the ground in 2022. The exact location is not specified, however Nepean Street is located down-gradient of the Site, and furthermore due to the small quantity reported, the incident does not present a potential risk for environmental concern to the Site; • A Transport Truck released 10 L of diesel fuel to a paved lot located at the intersection of Kent Street and Cooper Street, approximately 250 m southwest (trans-gradient) of the Site, in 1993; • In 2019 an incident was reported at 269 Laurier Avenue West, approximately 250 m north (down-gradient) of the Site, where 100 gallons of glycol / water solution was spilt to a sewer as a result of a leak / break; • In 1994, Ottawa Hydro encountered gasoline in an excavation site at Somerset Street and Kent Street, approximately 280 m southwest (trans-gradient) of the Site. No additional details were included other than that the receiving medium was land, and that soil contamination was identified; • Cooking grease was spilt at 290-292 Kent Street, approximately 260 m southwest of the Site (trans-gradient) in 2018. The receiving medium was indicated as land, surface water, and source water zone. Due to the type of material released, the incident does

Database Searched	Records Retrieved		Description of data, analysis and findings relevant to the Phase One ESA
	Phase One Property	Phase One Study Area	
			not present a potential risk for environmental concern; • Telus Communications Company, at 333 Laurier Street, approximately 280 m northwest of the Site (down-gradient) reported a release of 5 L of glycol to the roof and drainage system as a result of equipment failure in 2015; and • Kent Towers, located at 199 Kent Street, approximately 260 m northwest of the Site (down-gradient), reported a small amount of diesel fuel spilt to the floor from a tank in 2020.
Variances for Abandonment of Underground Storage Tanks (VAR)	0	1	Dale R Kenny, located at 309 Cooper Street, approximately 200 m east (trans-gradient) of the Site, was approved a variance for an abandon underground storage tank. The incident was reported in 1996, however the incident was indicated to have been created in 2009.

3.5.1 City of Ottawa

3.5.1.1 City of Ottawa Historical Land Use Inventory (HLUI)

The City of Ottawa was contacted on April 14th, 2025, to obtain available information for the Site and surrounding areas through their Historical Land Use Inventory (HLUI). On June 9th, 2025, the HLUI request was completed and returned to LRL. A total of 380 records were retrieved. Due to the large number of records found within a 300 m radius of the Site, the records found down-gradient of the Site, north of Lisgar Street, will not be included in this report.

The results are summarized in the following summary table, **Table 7**, and a copy of the correspondence with the City is included in **Appendix E**.

Table 7: Summary of HLUI Records

Record Location	Details
Somerset Street W (west of Bank Street) and Bank Street, located west and southwest of the Site (trans-gradient)	Three (3) records for the Ottawa Electric Railway were found. The records are dated from 1895 to 1954. Due to the trans-gradient location from the Site, the records do not present a potential risk for environmental concern to the Site.
240 Bank Street, approximately 60 m southwest of the Site (trans-gradient)	Four (4) records were found at this location, the records are summarized below: • Mrs. E De Fontery (textile products industries) was present in 1910;

Record Location	Details
	• Harness Maker (leather and allied products industries) was present in 1920; • Argue F W Limited (wholesale lumber and building materials) was present from 1900 to 1950; and • Centertown paint (retail trade) was present in 2006. Due to the trans-gradient location from the Site, the records do not present a potential risk for environmental concern to the Site.
244 Bank Street, approximately 60 m southwest of the Site (trans-gradient)	Two (2) records were found at this location, the records are summarized below: • Ord Oil Burner Co Ltd (heating equipment industry) was present in 1930; and • Prosperity Cleaners Limited (heating equipment industry) was present from 1900 to 1950. Due to the trans-gradient location from the Site, the records do not present a potential risk for environmental concern to the Site.
250 Bank Street, approximately 60 m southwest of the Site (trans-gradient)	Two (2) records were found at this location, the records are summarized below: • The Focus Centre (camera and photographic supply store) was present from 1990 to 2000; and • Furniture Repairs (household furniture store) was present from 1912 to 1956. Due to the trans-gradient location from the Site, the record does not present a potential risk for environmental concern to the Site.
251 Bank Street, approximately 15 m south of the Site (up-gradient)	Six (6) records were found at this location, the records are summarized below: • Argue & McColl (railway transport and related service industries) was present from 1900 to 1950; • 7th Heaven Futons (household furniture store) was present in 2001; • Allstar Reco Cleaning Services Inc (services to buildings and dwellings) was present from 2001 to 2006; • Am-Pro Camera Repair (camera and photographic supply stores) was present in 2005; and • Capital Xtra-Pink Triangle Press (information and cultural industries) was present in 2006. Due to the nature of the records mentioned above, these records do not present potential environmental concerns to the Site. • A fuel oil tank for Brouse Holdings Store & Office Building. The tank was installed in 1956 with a capacity of 3000 gal. Due to the nature of the record as well as the up-gradient location from the Site, there is potential for environmental concern.
263 Bank Street, approximately 50 m south of the Site (up-gradient)	Five (5) records were found at this location, the records are summarized below: • Canadian Select Farm Foods (meat and Poultry products industries) was present in 2001; Due to the nature of the records mentioned above, these records do not present potential environmental concerns to the Site. • Imagnan Corp (industrial machinery and equipment) was present in 2005;

Record Location	Details
	• Henry's (camera and photographic supply stores) was present in 2005; • Andre's Printing SVC Inc (commercial printing services) was present in 2005; and • The Ottawa Xpress (publishing and printing industries) was present in 2005. Due to nature of the records as well as the up-gradient location from the Site, there is potential for environmental concern.
271 Bank Street, approximately 75 m southeast of the Site (up-gradient)	Ten (10) records were found at this location, the records are summarized below: • Treats (bakery/café) was present in 1990; and • Herbert Arthur V J (plumbing, heating and air conditioning mechanical work) was present in 1930. Due to the nature of the records mentioned above, these records do not present potential environmental concerns to the Site. • Caxton Press (commercial printing industries) was present from 1900 to 1950; • Parker Cleaners and Dryers Limited (laundries and cleaners) was present from 1960 to 1970; • Bizpoint Printing (manufacturing) was present from 2006 to 2012; • GPC Labworks Ltd (film development services) was present from 2006 to 2012; • Three (3) gasoline USTs for Ottawa Taxi Holdings Ltd. The tanks were installed in 1956 and 1975; and • A tinsmith (stamped, pressed, and coated metal products industries) was present from 1900 to 1922. Due to nature of the records as well as the up-gradient location from the Site, there is potential for environmental concern.
282 Bank Street, approximately 105 m south of the Site (trans-gradient)	Nine (9) records were found at this location, the records are summarized below: • Two (2) fuel oil tanks for Fenton Realty Ltd. The records show two tanks removed and two more installed in 1971; • United Cleaners, Tailors, and Pressors (laundries and cleaners) was present at an unknown time; • Brown's Cleaners & Tailors (laundries and cleaners) was present between 1900 to 1980; • Ottawa Dairy Limited (dairy products industries) was present in 1901; • Charles Binks (photographer) was present from 1900 to 1950; and • Ottawa Stair Works (sash, door, and other millwork industries) was present from 1888 to 1901. Due to the trans-gradient location from the Site, the records do not present a potential risk for environmental concern to the Site.

Record Location	Details
290 Bank Street, approximately 125 m south of the Site (trans-gradient).	One (1) record for a gasoline UST for Royal Cabs was found. The tank was installed in 1934. Due to the trans-gradient location from the Site, the records do not present a potential risk for environmental concern to the Site.
294 Bank Street, approximately 150 m south of the Site (trans-gradient)	Twelve (12) records were found at this location, the records are summarized below: • Three (3) gasoline tanks for G S Betts / Automobile Owners Association. The tanks were installed in 1926; • Two (2) fuel oil tanks for Odeon Theatre. The tanks were installed in 1973; • ABC Cabs (transportation industries) was present from 1940 to 1950; • Royal Cabs (transportation industries) was present from 1940 to 1950; • Woods Taxi (transportation industries) was present in 1940; • Photos While-U-Wait (platemaking, typesetting and bindery industry) was present in 1950; • Maurice Sidney (textile products industries) was present in 1920; • Ottawa Specialty Manufacturing Co Ltd (sash, door, and millwork industries) was present from 1888 to 1901; and • Tynell Reproduction Services (commercial printing industries) was present from 1960 to 1961. Due to the trans-gradient location from the Site, the records do not present a potential risk for environmental concern to the Site.
297 Bank Street, approximately 160 m southeast of the Site (up-gradient)	Three (3) records were found at this location, the records are summarized below: • Capital Stamp and Stationary Co (commercial printing industries) was present in 1948; • Dixol Products Co (chemical products; germicides, disinfectants, polish) was present in 1930 to 1950; and • Nicholas Press Limited (commercial printing industries) was present in 1948 to 1956. Due to nature of the records as well as the up-gradient location from the Site, there is potential for environmental concern.
301 Bank Street, approximately 175 m southeast of the Site (up-gradient)	Five (5) records were found at this location, the records are summarized below: • Cuckoo Close Shop (watch and clock repair) was present in 1990. Due to the nature of the records mentioned above, these records do not present potential environmental concerns to the Site. • Motor Sales (motor vehicle repair shop) was present from 1920 to 1930; • Central Motor Sales (motor vehicle repair shop) was present in 1930; • Emmerson Motor Sales (motor vehicle repair shop) was present in 1920; and • Spic & Span Cleaners and Dyers (laundries and cleaners) was present in 1960.

Record Location	Details
	Due to nature of the record as well as the up-gradient location from the Site, there is potential for environmental concern.
305 Bank Street, approximately 190 m southeast of the Site (up-gradient)	One (1) record was found for Multi Arms Security Inc (wholesale motor vehicles) present in 2005. Due to the nature of the record, these records do not present potential environmental concerns to the Site.
311 Bank Street, approximately 225 m southeast of the Site (up-gradient)	Four (4) records for gasoline USTs for Independent Taxi / New Empire Taxi were found. The tanks were installed between 1948 and 1975, and removed between 1965 and 1991. Due to nature of the records as well as the up-gradient location from the Site, there is potential for environmental concern.
312 Bank Street, approximately 230 m south of the Site (trans-gradient)	Seven (7) records were found at this location, the records are summarized below: • Brookshire Cleaners and Dyers (laundries and cleaners) was present from 1950 to 1970; • H H Bloom Sound Enterprises (record player, radio and television receiver industry) was present from 2001 to 2005; • Soundmaster Ltd (audio equipment, sound systems) was present in 1947; • Parkers Cleaners (laundries and cleaners) was present from 1960 to 1970; • Williams Oil-O-Matic (heating equipment industry) was present in 1930; • Alexandra Cleaners and Tailors (laundries and cleaners) was present from 1900 to 1950; and • Donald Coldwell Agency (laundries and cleaners) was present in 1930. Due to the trans-gradient location from the Site, the records do not present a potential risk for environmental concern to the Site.
317 Bank Street, approximately 245 m southeast of the Site (up-gradient)	Two (2) records were found at this location, the records are summarized below: • A lumber yard (wholesale lumber and building materials) was present from 1900 to 1950; and • Midas (motor vehicle repair shop) was present in 2006. Due to nature of the records as well as the up-gradient location from the Site, there is potential for environmental concern.
297 Cooper Street, approximately 225 m northeast of the Site (trans-gradient)	One (1) record for a fuel oil tank for B Boivin Plumbing & Heating was found. The tank was installed in 1959 with a capacity of 1000 gallons. Due to the trans-gradient location from the Site, the records do not present a potential risk for environmental concern to the Site.
300 Cooper Street, approximately 230 m east of the Site (trans-gradient)	Three (3) records were found at this location, the records are summarized below: • A fuel oil tank for Shefford Bldg was found. The records show a tank removed and another installed in 1971; and • Hicks Media – Div of Gidney (publishing) was present in 1985. Due to the trans-gradient location from the Site, the records do not present a potential risk for environmental concern to the Site.

Record Location	Details
309 Cooper Street, approximately 205 m northeast of the Site (trans-gradient)	Two (2) records were found at this location, the records are summarized below: • A fuel oil tank for Halifax Bldg was found. The tank was installed in 1961; and • Communications Voir (information and cultural industries) was present in 2012. Due to the trans-gradient location from the Site, the records do not present a potential risk for environmental concern to the Site.
318 Cooper Street, approximately 200 m northeast of the Site (trans-gradient)	One (1) record for W Reynolds Construction (construction) was present from 2006 to 2012. Due to the trans-gradient location from the Site, the records do not present a potential risk for environmental concern to the Site.
325 Cooper Street, approximately 170 m northeast of the Site (trans-gradient)	One (1) record for a fuel oil tank for Benmore Apts was found. The tank was installed 1963. Due to the trans-gradient location from the Site, the records do not present a potential risk for environmental concern to the Site.
331 Cooper Street, approximately 155 m northeast of the Site (trans-gradient)	Two (2) records were found at this location, the records are summarized below: • Chemchamp (wire and wire products industries) was present in 2001; and • N C Sheet Metal Inc (Highway and Heavy Construction) was present in 2005. Due to the trans-gradient location from the Site, the records do not present a potential risk for environmental concern to the Site.
335 Cooper Street, approximately 135 m northeast of the Site (trans-gradient)	One (1) record for a fuel oil tank for Rideau Plumbing & Heating was found. The tank was installed in 1960 and had a capacity of 5000 gallons. Due to the trans-gradient location from the Site, the records do not present a potential risk for environmental concern to the Site.
355 Cooper Street, approximately 40 m east of the Site (trans-gradient)	Two (2) records were found at this location, the records are summarized below: • A fuel oil tank for Chalmers United Church was found. The tank was installed in 1955 and had a capacity of 3000 gallons; and • Christian Current Ottawa (publishing and printing industries) was present in 2005. Due to the trans-gradient location from the Site, the records do not present a potential risk for environmental concern to the Site.
356 Cooper Street, approximately 90 m east of the Site (trans-gradient)	One (1) record for Reid Dental Laboratory (manufactured products industries) was present from 1960 to 1980. Due to the trans-gradient location from the Site, the records do not present a potential risk for environmental concern to the Site.
375 Cooper Street, approximately 20 m east of the Site (trans-gradient)	Four (4) records were found at this location, the records are summarized below: • A gasoline UST for Bill's Battery Garage was found. The tank was installed in 1934; • A gasoline tank for J A MacDonald was found. The tank was installed in 1930; • Capital Auto Technical Services (record player, radio and television receiver industry) was present from 2001 to 2006; and • Bill's Auto Service (gasoline service station) was present in 1940.

Record Location	Details
	Due to the trans-gradient location from the Site, the records do not present a potential risk for environmental concern to the Site.
389 Cooper Street, adjacent to the Site on the southern side (up-gradient)	One (1) record for The Ottawa Record Printing Company (commercial printing industries) was present from 1920 to 1922. Due to nature of the record as well as the up-gradient location from the Site, there is potential for environmental concern.
400 Cooper Street, approximately 150 m southwest of the Site (trans-gradient)	Five (5) records were found at this location, the records are summarized below: • A UST for a garage was found. No details regarding the tank are provided in the record; • Government of Canada RCMP (protective services) was present in 2000; • Centretown Community Health Centre (medical centre) was present in 2016; • Federal Public Works (public administration) was present from 2001 to 2012; and • Federal National Defence and the Canadian Forces (public administration) was present from 2001 to 2012. Due to the trans-gradient location from the Site, the records do not present a potential risk for environmental concern to the Site.
433 Cooper Street, approximately 140 m southwest of the Site (trans-gradient)	Three (3) records were found at this location, the records are summarized below: • A gasoline tank for Capital Glass Co was found. The tank was installed in 1932; • Capital Glass & Paint Co Limited (paint and varnish industry) was present from 1930 to 1950; and • Accunet Envelope Canada Limited (converted paper products industry) was present from 1964 to 1965. Due to the trans-gradient location from the Site, the records do not present a potential risk for environmental concern to the Site.
437 Cooper Street, approximately 155 m southwest of the Site (trans-gradient)	One (1) record for Union Engraving Company (jewellery stores and repair) was present from 1958 to 1965. Due to the trans-gradient location from the Site, the records do not present a potential risk for environmental concern to the Site.
453 Cooper Street, approximately 160 m southwest of the Site (trans-gradient)	Eight (8) records were found at this location, the records are summarized below: • A gasoline tank for Producers Dairy was installed in 1920; • A fuel oil tank for Producers Dairy located in a concrete enclosure. The tank was installed in 1947 and had a capacity of 19,000 gallons; • A bunker oil tank for Producers Dairy located in a sub-basement. The tank was installed in 1959 and had a capacity of 10,235 gallons; • Sealtest (dairy products industries) was present in 2004; • Producers Dairy Limited (dairy products industries) was present from 1920 to 1963; • Dominion Dairies Ltd (dairy products industries) was present in 1970;

Record Location	Details
	• John Labatt Brewing (brewers and bottlers) was present from 1901 to 1912; and • Maid Plus (service industries incidental to air transport) was present in 2005. Due to the trans-gradient location from the Site, the records do not present a potential risk for environmental concern to the Site.
258 Lisgar Street, approximately 150 m northeast of the Site (trans-gradient)	One (1) record for a fuel oil tank for Landman Apts was found. The tank was installed in 1961. Due to the trans-gradient location from the Site, the records do not present a potential risk for environmental concern to the Site.
300 Lisgar Street, located adjacent to the Site on the eastern side (trans-gradient)	Three (3) records were found at this location, the records are summarized below: • A fuel oil tank for Canadian Pittsburgh Industries - Ottawa Plumbing & Heating was found. The tank was installed in 1956 with a capacity of 2000 gallons. It is unclear if the tank is located at 300 Lisgar Street, or another address mentioned in the record (955 Somerset St W); • Canus Plastics Inc (plastic product manufacturers) was present from 1990 to 2006; and • Hobbs Glass Limited (glass and glass products industries) was present from 1930 to 1950. Due to the trans-gradient location from the Site, the records do not present a potential risk for environmental concern to the Site.
318 Lisgar Street, located adjacent to the Site on the western side (up-gradient)	Three (3) records were found at this location, the records are summarized below: • Pestroy Co (services to buildings and dwellings) was present in 1940; and • Centre Go (coin operated laundry) was present in 1990. Due to the nature of the records mentioned above, these records do not present potential environmental concerns to the Site. • Cleanaway Laundry and Dry Cleaners (laundries and cleaners) was present in 1998 Due to nature of the record as well as the up-gradient location from the Site, there is potential for environmental concern.
360 Lisgar Street, approximately 90 m southwest of the Site (trans-gradient)	Seventeen (17) records were found at this location, the records are summarized below: • Four (4) records for gasoline tanks and pumping equipment for W J Lillico were found. The tank was installed in 1922 and the pumping equipment was installed between 1947 and 1949; • Six (6) records for fuel oil tanks for Lillico Garage were found. No details regarding the tanks were provided in the records; • Miller Print Shoppe (commercial printing industries) was present from 1956 to 1960; • Central Vulcanizing Co (rubber products industries) was present from 1930 to 1940; • Lisgar St Garage (motor vehicle repair shops) was present from 1920 to 1963;

Record Location	Details
	• Carriere and Pilon (motor vehicle repair shops) was present in 1920; • Lilico Garage/Capital City Garage (motor vehicle repair shops) was present from 1922 to 1963; • Urbandale Corporation (residential building and development) was present in 2003; and • Bell Canada (information and cultural industries) was present in 2016. Due to the trans-gradient location from the Site, the records do not present a potential risk for environmental concern to the Site.
378 Lisgar Street, approximately 185 m southwest of the Site (trans-gradient)	One (1) record for a gasoline UST for Producers Dairy Ltd was found. The tank was installed in 1960. Due to the trans-gradient location from the Site, the records do not present a potential risk for environmental concern to the Site.
386 Lisgar Street, approximately 215 m southwest of the Site (trans-gradient)	One (1) record for a Supertest Petroleum Service Station (gasoline service station) was present in 1934. Due to the trans-gradient location from the Site, the records do not present a potential risk for environmental concern to the Site.
335 MacLaren Street, approximately 180 m southeast of the Site (trans-gradient)	One (1) record for Enertrak Inc (retail trade) was present in 2006. Due to the trans-gradient location from the Site, the records do not present a potential risk for environmental concern to the Site.
340 MacLaren Street, approximately 225 m southeast of the Site (trans-gradient)	One (1) record for WeTV Development Corporation (communication and electronic equipment industries) was present in 2001. Due to the trans-gradient location from the Site, the records do not present a potential risk for environmental concern to the Site.
356 MacLaren Street, approximately 225 m southeast of the Site (trans-gradient)	Two (2) records were found at this location, the records are summarized below: • Aubut & Nadeau Services Inc (camera and photographic supply stores) was present in 2000; and • Vrtucar - Members Only (administrative support, waste management and remediation services) was present in 2006. Due to the trans-gradient location from the Site, the records do not present a potential risk for environmental concern to the Site.
388 MacLaren Street, approximately 240 m south of the Site (trans-gradient)	Four (4) records were found at this location, the records are summarized below: • Sunshine Uniform Supply Limited (laundries and cleaners) was present in 1940; • Rockwell's Body Shop (motor vehicle repair shops) was present from 1901 to 1963; • Dunlop's Body Repairs Shop (motor vehicle repair shop) was present in 1963; and • Modern Motor Service (motor vehicle repair shops) was present from 1930 to 1940. Due to the trans-gradient location from the Site, the records do not present a potential risk for environmental concern to the Site.
415 MacLaren Street, approximately 195 south of the Site (trans-gradient)	One (1) record for Dominion Reinforcing Steel Co Limited (fabricated structural metal products) was present from 1930 to 1950. Due to the trans-gradient location from the Site, the records do not present a potential risk for environmental concern to the Site.

Record Location	Details
226 O'Connor Street, approximately 110 m east of the Site (trans-gradient)	One (1) record for Little TV Photography (platemaking, typesetting and bindery industry) was present in 1970. Due to the trans-gradient location from the Site, the records do not present a potential risk for environmental concern to the Site.
315 Somerset Street W, approximately 115 m southeast of the Site (trans-gradient)	One (1) record for Malak Photographs (platemaking, typesetting and bindery industry) was present from 1948 to 1970. Due to the trans-gradient location from the Site, the records do not present a potential risk for environmental concern to the Site.
323 Somerset Street W, approximately 110 m southeast of the Site (trans-gradient)	Two (2) records were found at this location, the records are summarized below: • Jonathan's Interiors and Antiques Inc (household furniture stores) was present from 2001 to 2006; and • Goldart Jewellery Studio Inc (jewellery manufacturing) was present in 1990. Due to the trans-gradient location from the Site, the records do not present a potential risk for environmental concern to the Site.
331 Somerset Street W, approximately 95 m southeast of the Site (trans-gradient)	One (1) record for Iva Dianne (women's clothing industries) was present from 2001 to 2006. Due to the trans-gradient location from the Site, the records do not present a potential risk for environmental concern to the Site.
338 Somerset Street W, approximately 140 m southeast of the Site (trans-gradient)	One (1) record for Howard Die Works (hardware, tool and cutlery industries) was present from 1958 to 1965. Due to the trans-gradient location from the Site, the records do not present a potential risk for environmental concern to the Site.
395 Somerset Street W, approximately 80 southwest of the Site (trans-gradient)	Eleven (11) records were found at this location, the records are summarized below: • A gasoline tank for Borden Co – Ottawa Dairy Division. The tank was installed in 1953; • A gasoline tank for H L Byles. The tank was installed in 1918; • Cole Butter & Cheese Co (dairy products industries) was present in 1900; • Borden Dairy Co (dairy products industries) was present from 1901 to 1963; • The Borden Company Ltd (dairy products industries) was present from 1940 to 1965; • Ottawa Dairy Co Ltd (dairy products industries) was present from 1910 to 1930; • Shine Dry Cleaners (laundries and cleaners) was present from 2012 to 2017; • Win's Jeweller (jewellery stores and repair) was present from 2001 to 2005; • Fa Jarman (furniture and fixture industries) was present in 1900; and • Draicchio Tailoring & Cleaning (laundries and cleaners) was present from 1960 to 2016. Due to the trans-gradient location from the Site, the records do not present a potential risk for environmental concern to the Site.

Record Location	Details
429 Somerset Street W, approximately 205 southwest of the Site (trans-gradient)	Twenty-four (24) records were found at this location, the records are summarized below: • Two (2) gasoline tanks for Mark Taza. The tanks were installed in 1983 for retail use; • Two (2) waste oil tanks for Sunoco Inc. A waste oil tank was removed and replaced in 1977; • Fifteen (15) records for gasoline tanks for Sun Oil / Sunoco Inc. Five (5) tanks were installed in 1933 and each were removed in 1938. One (1) tank was installed in 1937. Three (3) 2000-gallon tanks were installed in 1938 and removed in 1948. Two (2) tanks were installed in 1948, one was removed in 1968 due to a leak, and the other was removed in 1977. Two (2) 2000-gallon tanks were installed in 1957 and one (1) tank was installed in 1977; • Discount Car and Truck Rental (car and truck rental) was present in 1990; • Campbell Service Station (gasoline service station) was present from 1940 to 1980; • Ottawa Tire (motor vehicle repair shops) was present in 2006; • Brown John B (gasoline service stations) was present from 1940 to 1950; and • Sun Oil Co Service Station (gasoline service station) was present from 1940 to 1975. Due to the trans-gradient location from the Site, the records do not present a potential risk for environmental concern to the Site.

3.5.1.2 1988 Intera Report

Prior to the 2001 amalgamation, the City did not have a consolidated database of environmental concerns for City properties and typically referred all inquiries to the *1988 Mapping and Assessment of Former Industrial Sites, City of Ottawa*, prepared by Intera Technologies Ltd. (1988 Intera Report). This report describes an inventory and assessment study of former industrial sites in the former (prior to the 2001 amalgamation) City of Ottawa from 1850 to 1984 that likely produced or handle hazardous wastes and materials. LRL reviewed a physical copy of the 1988 Intera Report. There are no records of former industrial sites within a 300 m radius of the Site.

3.5.1.3 City of Ottawa Old Landfill Management Strategy Document, 2004

A report entitled *Old Landfill Management Strategy Phase 1 – Identification of Sites City of Ottawa, Ontario*, was prepared by Golder Associates for the City of Ottawa in 2004. This report identified old landfill site for potential environmental consideration within the boundary of the amalgamated City of Ottawa. LRL reviewed this report as part of the Phase One ESA desktop assessment for the Site and found one (1) record within a 1 km radius of the Site.

Ur-26 was identified approximately 800 m north (down-gradient) of the Site on the north side of Bank Street and Wellington Street intersection. The records retrieved indicated that the site name is “near Supreme Court building” and is owned by Government. The former facility accepted garbage prior to 1945 with an area of up to 1.5 ha and is adjacent to the Ottawa River. More specifically, earth filling occurred between approximately 1922 and 1944, garbage filling from the

late 1920's to the early 1930's, then completed with rock filling in the 1960's. No monitoring or sampling was identified for the former operation.

The former landfill site is located down-gradient of the Site, and therefore does not present a potential risk for environmental concern to the Site.

3.5.1.4 Ontario Ministry of Environment Conservation, and Parks Freedom of Information Act

The Ontario Ministry of the Environment, Conservation, and Parks (MECP) was contacted under the Freedom of Information Act (FOI) to obtain available information for the Site regarding:

- Certificates of Approvals or any permits relating to air emissions (including noise), water taking and discharging, waste disposal sites, septic systems, pesticides storage or other similar instruments.
- Incidents, orders, offences, spills, discharges of contaminants or inspections;
- Waste management records, including current and historical waste storage locations and waste generator and waste receiver information; and

Reports submitted to the MECP related to the environmental conditions of the property. Under the Freedom of Information Act, a freedom of Information Request was made to the MECP. A formal response was received from the MECP on May 12, 2025, and reviewed by LRL. The response indicates that no records could be located for the Site.

A copy of the correspondence is included in **Appendix F**.

3.5.2 Inventory of Coal Tar Industrial Sites in Ontario

The MECP has created an inventory of all known and historical coal gasification plants. It identifies industrial sites that produced and continue to produce or use coal tar or other related tars. The program was discontinued in 1988. A search of the databased revealed no records within a 300 m radius from the Site.

3.5.3 Technical Standards and Safety Authority

Fuel storage at commercial and industrial facilities is regulated by the Technical Standards and Safety Authority (TSSA). Records of aboveground storage tanks are maintained for bulk storage facilities only. Underground storage tanks are required to be registered with the TSSA. There are no requirements to register private underground and aboveground fuel oil storage tanks for heating or waste oil. Records of registered and licensed tanks have been maintained since 1990.

TSSA was contacted on April 11, 2025, regarding available information concerning the presence of petroleum storage tanks, fuel spill records, accidents or fuel-related incidents which may be registered on the Site or surrounding properties. The Public Information Agent has indicated that no record(s) were found for the Site or the surrounding properties.

A copy of the correspondence is included in **Appendix G**.

3.5.4 Ministry of Environment, Conservation, and Parks Water Well Records

The MECP well records database provides information of locations and characteristics of water wells throughout Canada in accordance with Ontario Regulation 903. Information of the stratigraphy, depth of bedrock and approximate depth of water table is also provided. A search of the water well record database was completed on April 11th, 2025. Records of 57 wells were identified within a 300 m radius of the Site. Each of the wells identified are located on neighbouring properties, and the details of representative wells are summarized below.

The results are summarized in the following summary table, **Table 8**, and a copy of the available records retrieved are included in **Appendix H**.

Table 8: Summary of Well Records Retrieved

Well Identification	Details
1503876	A domestic supply well installed in 1948 approximately 130 m northwest (down-gradient) from the Site. The subsurface materials encountered were documented as 8.5 m of silt over shale to 22.8 m below grade where the well was terminated.
1535586	An observation well installed in 2005 within the Somerset Street Right of Way, approximately 75 m south (up-gradient) from the Site. The subsurface conditions encountered included pavement structure to 0.8 m below grade, followed by sand with silt to 1.2 m below grade, over silty clay to 6.0 m below grade, where the well was terminated. Six (6) observation wells were installed as part of a cluster under the well tag reference number.
7046637	An observation well installed in 2007 at 338 Somerset Street, approximately 145 m south (up-gradient) from the Site. The subsurface conditions encountered included topsoil to 0.9 m below grade, followed by silt to 3.6 m below grade, over clay to 8.2 m below grade, where the well was terminated.
7121702	A test hole installed in 2008 at 150 Slater Street, approximately 300 m north (down-gradient) from the Site. The subsurface conditions encountered included asphaltic concrete and underlying gravel fill to 1.75 m below grade, followed by silty clay to and silty sand 7.3 m below grade, over shale to 30.7 m below grade where the well was terminated.
7130914	A monitoring well installed in 2009 at 154 O'Connor Street, approximately 155 m north (down-gradient) from the Site. The subsurface conditions encountered included asphalt surface over sand and gravel fill to 0.4 m below grade, followed by sand fill to 0.5 m below grade, sandy clay fill to 1.5 m below grade, silty clay to 4.8 m below grade and shale to 6.1 m below grade, where the well was terminated. The well record includes a cluster of six (6) monitoring wells. A well abandonment record was retrieved for these monitoring wells (well record 7137421), dated 2009.
7139448	A cluster of five (5) monitoring wells were installed at 154 O'Connor Street, in 2009, approximately 155 m north (down-gradient) from the Site. Sand fill was encountered to 1.2 m below grade, followed by silty clay to clay to 5.5 m below grade, over sandy clay to 6.0 m below grade, and shale to 11.3 m below grade, where the well was terminated.
7211110 / 7211111	These records are well abandonment records completed in 2013 at the northwest corner of the Somerset Street and O'Connor Street intersection, approximately 150 m southwest (trans-gradient) from the Site.
7212003	A monitoring well installed in 2013 at 384 McLaren Street, approximately 220 m southwest (trans-gradient) from the Site. The subsurface materials encountered included concrete to 0.3 m below grade, followed by sand to 2.1 m, and clay to 6.1 m below grade where the well was terminated.
7212004	A monitoring well installed in 2013 at 384 McLaren Street, approximately 220 m southwest (trans-gradient) from the Site. The subsurface materials encountered included concrete to 0.3 m below grade, followed by sand to 1.8 m, and clay to 4.5 m below grade where the well was terminated.
7218928	A monitoring well installed in 2013 at 356 McLaren Street, approximately 220 m south (up-gradient) from the Site. The subsurface materials encountered included concrete over crushed sand gravel to 0.5 m below grade, followed by sand to 1.5 m, and clay to 5.1 m below grade where the well was terminated.
7230965	An observation well installed in 2014 at 269 Laurier Avenue, approximately 255 m north (down-gradient) from the Site. The subsurface materials encountered included pavement structure to 0.6 m below grade, followed by sand to 4.2 m, over shale to 12.4 m below grade where the well was terminated.

Well Identification	Details
7233874	A monitoring well installed in 2014 at 429 McLaren Street, approximately 195 m southwest (trans-gradient) from the Site. The subsurface materials encountered included fill to 1.2 m below grade, followed by sand to 3.1 m, and clay to 6.1 m below grade where the well was terminated.
7233875	A monitoring well installed in 2014 at 429 McLaren Street, approximately 195 m southwest (trans-gradient) from the Site. The subsurface materials encountered included fill to 1.2 m below grade, followed by sand to 3.1 m, and clay to 6.1 m below grade where the well was terminated.
7233876	A monitoring well installed in 2014 at 429 McLaren Street, approximately 195 m southwest (trans-gradient) from the Site. The subsurface materials encountered included fill to 1.2 m below grade, followed by sand to 3.1 m, and clay to 6.1 m below grade where the well was terminated.
7236607	A monitoring well, according to the MECP WWIS, the well is located 250 m northeast (down-gradient) from the Site and installed in 2014. The subsurface conditions encountered included fill material to 1.3 m below grade, followed by clay to 7.5 m below grade, over glacial till to 13.7 m below grade, where the well was terminated.
7236609	A monitoring well, according to the MECP WWIS, the well is located 250 m northeast (down-gradient) from the Site and installed in 2014. The subsurface conditions encountered included fill material to 1.7 m below grade, followed by clay to 9.0 m below grade, where the well was terminated.
7246842	An observation well installed in 2015 at 296 Bank Street, approximately 170 m southwest (trans-gradient) from the Site. The subsurface materials encountered included concrete to 1.0 m below grade, followed by clay to 10.0 m, and till to 20 m below grade where the well was terminated.
7246843	An observation well installed in 2015 at 296 Bank Street, approximately 170 m southwest (trans-gradient) from the Site. The subsurface materials encountered included concrete to 1.0 m below grade, followed by clay to 10.0 m where the well was terminated.
7296899	A cluster of five (5) monitoring wells installed at 176 Nepean Street, and 293 – 309 Lisgar Street in 2017.
7305579 through 7305582	Four (4) observation well installed in 2018 at 355 Cooper Street, approximately 40 m east (trans-gradient) from the Site. The subsurface conditions encountered included fill to 3.1 m below grade, followed by clay to 7.6 m below grade, where the well was terminated.
7312995	An observation well installed in 2018 at 355 Cooper Street, approximately 40 m east (trans-gradient) from the Site. The subsurface conditions encountered included fill to 1.2 m below grade, followed by clay to 6.1 m below grade, where the well was terminated.
7312996	An observation well installed in 2018 at 315 Cooper Street, approximately 190 m east (trans-gradient) from the Site. The subsurface conditions encountered included topsoil to 1.0 m followed by sand to 10.0 m over clay to 20.0 m below grade.
7318397	An observation well installed in 2018 at 170 Metcalfe Street, approximately 280 m northeast (trans-gradient) from the Site. The subsurface condition encountered included sand with gravel to 7.0 m below grade, followed by clay to 20.0 m where the well was terminated.
7318398	An observation well installed in 2018 at 170 Metcalfe Street, approximately 280 m northeast (trans-gradient) from the Site. The subsurface condition encountered included concrete to 1.0 m below grade, followed by clay to 20.0 m where the well was terminated.
7319978	An observation well installed in 2018 at 170 Metcalfe Street, approximately 280 m northeast (trans-gradient) from the Site. The subsurface condition encountered included sand with gravel to 4.0 m below grade, followed by clay to 20.0 m where the well was terminated.
7334675	An observation well installed in 2018 at 259 Lisgar Street, approximately 90 m northeast (trans-gradient) from the Site. The subsurface conditions encountered included gravel to 1.0 m below grade, followed by sand to 2.0 m and clay to 14.0 m below grade, where the well was terminated.
7334763	An observation well installed in 2018 at 331 Cooper Street, approximately 150 m east (trans-gradient) of the Site. The subsurface conditions encountered included pavement structure to 1.0

Well Identification	Details
	m below grade, followed by sand to 6.0 m below grade, over clay to 18.0 m below grade, where the well was terminated.
7344656	An abandonment record for an installation located on Kent Street, in 2019. Kent Street is generally trans-gradient of the Site.
7354243	A test hole, completed in 2020 at 281 Kent Street, approximately 220 m southwest (trans-gradient) from the Site. The subsurface materials encountered included gravel to 0.3 m below grade, followed by clay to 4.0 m and silt to 7.13 m below grade, where the well was terminated.
7354244	A test hole, completed in 2020 at 281 Kent Street, approximately 220 m southwest (trans-gradient) from the Site. The subsurface materials encountered included gravel to 0.3 m below grade, followed by clay to 4.0 m and silt to 6.1 m below grade, where the well was terminated.
7354545	A test hole, completed in 2020 at 281 Kent Street, approximately 220 m southwest (trans-gradient) from the Site. The subsurface materials encountered included gravel to 0.3 m below grade, followed by clay to 4.0 m and silt to 6.1 m below grade, where the well was terminated.
7382782	A test hole, completed in 2021 at 311 Somerset Street West, approximately 130 m southeast (trans-gradient) from the Site. The subsurface materials encountered included gravel to 5.0 m below grade, followed by silt to 9.0 m and silt to 20.0 m below grade, where the well was terminated.
7382859	A test hole, completed in 2021 at 311 Somerset Street West, approximately 130 m southeast (trans-gradient) from the Site. The subsurface materials encountered included gravel to 4.0 m below grade, followed by silt to 10.0 m and silt to 22.5 m below grade, where the well was terminated.
7391112	A monitoring well installed in 2021 at 311 Somerset Street, approximately 130 m southeast (trans-gradient) from the Site. The subsurface conditions encountered include gravel and gravely sand to 2.74 m below grade followed by clay to 10.67 m below grade followed by silt to 13.1 m below grade, where the well was terminated.
7391113	A monitoring well installed in 2021 at 311 Somerset Street, approximately 130 m southeast (trans-gradient) from the Site. The subsurface conditions encountered include gravel to 0.3 m below grade, over sand to 2.4 m below grade, followed by clay to 11.28 m below grade followed by silt to 13.1 m below grade, where the well was terminated.
7391114	A monitoring well installed in 2021 at 311 Somerset Street, approximately 130 m southeast (trans-gradient) from the Site. The subsurface conditions encountered include gravel to 0.3 m below grade, over sand to 2.1 m below grade, followed by clay to 10.3 m below grade followed by silt to 14.3 m below grade, where the well was terminated.
7391115	A monitoring well installed in 2021 at 311 Somerset Street, approximately 130 m southeast (trans-gradient) from the Site. The subsurface conditions encountered include gravel to 0.3 m below grade, over sand to 2.4 m below grade, followed by clay to 11.28 m below grade followed by silt to 14.9 m below grade, where the well was terminated.
7391814	A cluster of three (3) monitoring wells installed in 2021 at 108 Nepean Street, approximately 142 m northeast (down-gradient) from the Site.
7439284	Completed in 2022. No additional details were provided.
7450257	Completed in 2023. No additional details were provided.
7450259	Completed in 2023. No additional details were provided.

3.5.5 Waste Disposal Site Inventory

The MECP's Waste Management branch maintains an inventory of known open (active or inactive) and closed disposal site in Ontario. A search of the database revealed no records within a 1 km radius from the Site.

3.6 Physical Setting Sources

The Site has an approximate elevation of 72 amsl and is generally flat. The topography of the Site and general area is presented in the topographic map included in **Appendix I**.

3.6.1 Aerial Photographs

Aerial photographs were obtained from GeoOttawa, and from the National Aerial Photograph Library. Review of the photographs was completed to develop a general history of the development of the Site and surrounding properties. Aerial photographs may be at a scale that limits a detailed review of the Site and surrounding properties.

Copies of select aerial photographs are included in **Appendix J**, and a summary is included in **Table 9**.

Table 9: Summary of Aerial Photographs

Year	Phase One Property (Site)	Phase One Study Area (Surrounding Area)
1932	The appears developed in the aerial photographs.	Lisgar Street is present along the north of the Site. The neighbouring lands in each direction are densely developed, generally comparable to the existing development layouts.
1950	No significant changes to the observations made in 1932 of the subject Site were encountered.	No significant changes to the observations made in 1932 of the Phase One Study Area were encountered.
1965 (AP1)	No significant changes to the observations made in 1950 of the subject Site were encountered.	No significant changes to the observations made in 1950 of the Phase One Study Area were encountered.
1976 (AP2)	No significant changes to the observations made in 1965 of the subject Site were encountered.	No significant changes to the observations made in 1965 of the Phase One Study Area were encountered.
1981	No significant changes to the observations made in 1976 of the subject Site were encountered.	No significant changes to the observations made in 1976 of the Phase One Study Area were encountered.
1991 (AP3)	No significant changes to the observations made in 1981 of the subject Site were encountered.	No significant changes to the observations made in 1981 of the Phase One Study Area were encountered.
2008 (AP4)	No significant changes to the observations made in 1991 of the subject Site were encountered.	No significant changes to the observations made in 1991 of the Phase One Study Area were encountered.
2015 (AP5)	No significant changes to the observations made in 2008 of the subject Site were encountered.	No significant changes to the observations made in 1991 of the Phase One Study Area were encountered with the exception of the adjacent property to the west which appears vacant.
2017 (AP6)	The Site is undeveloped in the 2017 aerial image. The previous structure appears to have bee removed from the Site.	No significant changes to the observations made in 2017 of the Phase One Study Area were encountered.
2023	No significant changes to the observations made in 2017 of the subject Site were encountered.	No significant changes to the observations made in 2017 of the Phase One Study Area were encountered.

3.6.2 Topography, Hydrology & Geology

An Ontario Base Map was retrieved by ERIS for the Phase One Subject Area and surrounding properties. A copy of the map is included in **Appendix I**. Furthermore, the City of Ottawa interactive mapping system, geoOttawa, provides additional topographic information such as contours.

Geological maps were reviewed to obtain information on regional geology, surficial soils and bedrock. These maps included the following:

- Harrison, J.E., 1976, Generalized Bedrock Geology, Ottawa-Hull, Ontario and Quebec, Geological Survey of Canada, Map 1508A, Scale 1:125,000; and
- St-Onge, D.A., (compilation), 2009, Surficial Geology, Lower Ottawa Valley, Ontario-Quebec, Geological Survey of Canada, Map 2140A, Scale 1:125,000.

A summary of Topographical, Physiographical, Hydrogeological and Geological Conditions are summarized on **Table 10**.

Table 10: Summary of Topographical, Physiographical, Hydrogeological and Geological Conditions

Parameter	Source	Description
Topography	Ontario Base Map (included in **Appendix I**), and geoOttawa	The Site and general area are considered to have a flat topography. The Site has an approximate elevation of 72 m amsl.
Physiography	Not Applicable	A review of the Physiography of the Phase One ESA property, and Subject Area was not included as part of this ESA.
Hydrology	Toporama – The Atlas of Canada	The inferred groundwater flow direction is north towards the Ottawa River, located approximately 870 m north of the Site. According to the Atlas of Canada – Toporama, the Ottawa River flows in an easterly direction. The next nearest open water body is the Rideau Canal is located approximately 1,060 m east of the Site and flows north into the Ottawa River.
Geology	Geological Survey of Canada mapping, as referenced above at the beginning of this Section.	Generalized surficial geology is found to comprise of Offshore Marine Deposits: Clay and silty underlying erosional terraces; upper part of marine deposits removed to variable depths by fluvial erosions so in places clay is uniform blue-grey; unit includes lenses, bars, and channels-fills to sand and pockets of nonmarine silt that were formed during terrace (or channel) cuttings. Generalized bedrock geology is found to be the Ottawa Formation: limestone with some shaly partings: some sandstone in basal part. According to available MECP water well records, bedrock (shale) is found to be between approximate 6.0 and 8.5 m below grade. Various wells in the vicinity of the Site were advanced to 20.0 m, which no encounter of bedrock.

3.6.3 Fill Material

Based on our review of available historical information and aerial photographs, it has been revealed that the Phase One property was historically developed from between at least the early 1910's (1912) through to at least 2015, based on available aerial imagery. The structures are no

longer present. At the time of the proposed redevelopment, fill material should be tested should it be considered acceptable for re-use on the Site, or if it is intended to remain on the Site.

3.6.4 Water Bodies and Areas of Natural Significance

O. Reg. 153/04 identifies an Areas of Natural Significance through the following databases and criteria:

- The Site is not part of a provincial park or conservation area;
- The Site is not within any Areas of Natural and Scientific Interest (ANSI) identified by the Ministry of Natural Resources (MNR) as having provincial significance;
- The Site does not include any area identified as Provincial Significance Wetland (PSW) by MNR
- The Site does not include any area designated as environmentally significant in municipal official plans;
- The Site does not include any area designated as an escarpment natural area by Niagara Escarpment Plan;
- The Site does not include any area which is a habitat of endangered species;
- The Site does not include any Oak Ridges Moraine Conservation area; and,
- The Site does not include any area designated as a wilderness area.

Based on the above criteria, the Phase One ESA property is not considered to be within an Area of Natural Significance, as seen in the Ontario Base Map included in **Appendix I.**

3.7 Site Operating Records

Site operating records have not been provided in associated with this report.

4 INTERVIEWS

No interview was completed as part of this assessment.

5 SITE RECONNAISSANCE

A summary of the Site reconnaissance conducted as part of this Phase One ESA is included in the following **Table 11**.

Table 11: Summary of the Site Reconnaissance

Parameter	Information
Date	February 28th, 2025
Time	9:30 AM
Weather Conditions	Sunny, -12º C
Site Activity	Undeveloped – Vacant
Person conducting Site visit	Jessica Arthurs, Environmental Engineering Manager
Limitations to Site visit	Snow cover across ground surface.

Site Reconnaissance Details	The following observations were made of the Phase One ESA Property, 312 Lisgar Street, in Ottawa, Ontario: • The entirety of the Site in undeveloped, and vacant. Construction fencing surrounds the subject Site. Evidence of a former building foundation is present along the western portion of the Site. • The Site is generally flat with a slight slope to the north, towards Lisgar Street. • The adjacent lands include institutional, commercial and residential to the north and south, residential to the east, and the land to the west includes commercial, and a vacant parcel. • No visible signs of surface water features were observed. • Shrubs and young woody vegetation were observed along the southern portion of the Site.
Utilities	None observed on the Site, however, evidence of hydro-electricity, natural gas and municipal storm, water and sanitary services availability in the area of the Site were encountered.
Site Visit Photographs	Photographs from the Site visit is included in **Appendix K**.

It should be noted that to as the Site was covered with snow at the time of the February 28th, 2025, Site visit, LRL returned on April 22nd, 2025 (14:30 – 15:00), to conduct a subsequent visit during less limiting seasonal period. No changes to the observations made on February 28th, 2025, were encountered during the subsequent Site visit. Photographs of the Site visit are included in **Appendix K**.

5.1 Specific Observations of the Phase One ESA property

The specific observations encountered at the Phase One ESA property are summarized in the following **Table 12**.

Table 12: Specific Observations of the Phase One ESA property

Parameters	Information
Property Dimensions	Rectangle in shape, being approximately 10 m wide (east-west) by approximately 33 m deep (north-south).
Current Occupants/ Tenants	Undeveloped – Vacant
Structures/ Improvements	None.
Sewage Works	None.
Landscaped & Vegetated Areas	Young woody vegetation is present across the southern portion of the Site.
Pavement, Roads & Driveways:	Not observed.
Topography	Generally flat with a gentle slope north towards Lisgar Street.

Surface Drainage	Not observed.
Drainage Improvements	None observed.
Receives Drainage from Adjacent Lands:	None observed.
Watercourses, Ditches or Standing Water:	None observed.
Aboveground storage tanks (ASTs)	None observed.
Underground storage tanks (USTs)	None observed.
Fill Ports, Vent Pipes	None observed.
Storage Containers	None observed.
Hazardous Materials	None observed.
Unidentified Substances	None observed.
Odours	None observed.
Air Emissions	None observed.
Wells	None observed.
Sewage Disposal	None observed.
Pits and Lagoons, Wastewater or Solid Waste	None observed.
Stained Material and Stressed Vegetation	None observed.
Fill or previous fill activities	None observed.
Earth Moving Activities	None observed.
Railway Lines	None observed.
Other	None observed.
Potential Contaminating Activities (PCA)	None observed.
Unidentified Substances	None observed.

5.2 Adjacent Land Use

The current land uses of the adjoining properties were observed from the property limits and publicly accessible locations to assess potential impacts to the Site that may arise from off-Site operations. The properties surrounding the subject Site are as follows:

North:	Residential and Institutional / Commercial (The Bible Store).

	Past use from least the early 1920's (1922) included Residential, and Community (Bible Society) in the late 1940's through to the early 1960's. Historical land use prior to the early 1920's has not been confirmed.
South:	Residential and Commercial (Retail and Restaurant). Past use from at least the early 1920's (1922) through to at least the early 1960's (1963) included Residential with a Commercial development – printing shop in 1922. Historical land use prior to the early 1920's has not been confirmed.
East:	Residential. Past use from at least the early 1910's (1912) through at least the early 1920's (1922) included the Baggage Transfer Co. From at least 1922 to the mid 1950's (1955), the lands to the east included Residential followed by suspected industrial operations listed as Canada Pittsburgh Industries Co.; Hobbs MFG Glass Warehouse Works and glass warehouse space; and Pittsburgh Plate Glass Co (PPG Inc.). Historical land use prior to the early 1910's has not been confirmed.
West	Commercial (Retail) and Residential. Past use from at least the late 1890 to at least the early 1920's (1922) included a furniture retailer, lumber shed, wood turning facility, and a picture framing facility, followed by a restaurant and grocer. From at least the late 1940's through to at least the early 1960's, the property to the west of the Site included residential followed by a laundry facility, optician, residential and various commercial units.

5.3 Special Attention Items

Eleven chemical contaminants have been identified under the Occupational Health and Safety Act (OHSA) and regulations have been set in place to prohibit, regulate restrict, limit or control workers exposure to these substances. Other hazardous materials not included in the OHSA but under the Environmental Protection Act were also observed. The observations presented herein do not constitute a designated substance/hazardous material survey but are rather for information purposes only.

5.3.1 Designated Substances

Asbestos Containing Material (ACM) Since the late 1970's the manufacture and use of asbestos containing building materials started to decrease. It is commonly presumed that buildings constructed prior to 1980 are more likely to contain both friable and non-friable forms of asbestos. General buildings constructed up to the mid 1980's are more likely to contain non-friable asbestos (flooring, joint compound). Not Appliable.
Lead Lead may be present in a variety of building materials including paint and water distributions pipes, however, lead based paints (LBP) are considered the most significant hazard. According to published information by Health Canada concerning LBP, buildings constructed before 1980 may contain lead-based interior and exterior paints. Not Applicable.
Mercury

Minor amounts of mercury are commonly found in a variety of building material including mercury vapour lamps, fluorescent light tubing and thermostats and other electrically control switches.

Not Applicable.

Others
No other designated substances were identified (i.e. arsenic, ethylene oxide, vinyl chloride, benzene, coke oven emissions, acrylonitrile or isocyanates).

5.3.2 Other Hazardous Building Materials/Items

Microbial Contamination and Mould:
Not Applicable.

Ozone-Depleting Substances (ODS):
ODS such as chlorofluorocarbons (CFC) and hydrochlorofluorocarbon (HCFC) are typically found in refrigeration equipment, air conditioners, aerosols, cleaning solvents and fire extinguishers. Federal regulations required the elimination of production and import of CFC and a freeze on the production and import of HCFC by January 1, 1996. The regulations govern only the production and import therefore these materials are stilled used as long as a supply is in place.

Not Applicable.

Polychlorinated Biphenyls (PCB):

The Federal Chlorobiphenyls Regulation, SOR/91-152 prohibits PCBs from being used in products, equipment, machinery, electrical transformers and capacitors which were manufactured or imported into the country after July 1, 1980. However, older equipment in use after this date may still contain PCBs if the equipment fluid has not been replaced. PCB-containing equipment can also include fluorescent, mercury, transformers and sodium vapour light ballasts.

Not Applicable.

Urea Formaldehyde Foam Insulation (UFFI):
UFFI was widely used as an insulating material until December 1980 when a ban was enacted under the Hazardous Products Act. UFFI was commonly injected through walls by drilling injections holes in roof structures, ceilings and overhangs.

Not Applicable.

Radon:
Radon gas is a product of the decay series of uranium that is commonly found in geological units that contain black shale, sandstone or granite. Radon can percolate up through the soil where it may accumulate in basement of buildings with cracks or joints in the foundation. Because the existence of radon is dependent upon geological factors, it is more a regional concern than site specific. Due to the location of the Site, any radon levels would be considered low risk.

Electric and Magnetic Fields:

Electromagnetic fields are generally associated with high frequency power lines. No high voltage power lines were noted within 300 m of the Site.

Noise and Vibration:
Noise and vibration are typical of an urban environment (i.e. traffic).

Methane:

Methane gas is a colourless and odourless gas commonly formed by the decomposition of organic material. The Site is not close to any active or closed waste disposal sites, marshes, swamps or peat deposits therefore methane is not a concern.
Others:
No other designated substances were identified (i.e. arsenic, ethylene oxide, vinyl chloride, benzene, coke oven emissions, acrylonitrile or isocyanates).

6 REVIEW AND EVALUATION OF INFORMATION

6.1 Enhanced Investigation Property

As defined in O. Reg. 153/04, as amended, an Enhanced Investigation Property "*means a property that is being used or has been used, in whole or in part, in a manner described in clause 32 (1) (b) to which subsection 32 (2) does not apply"*. Those property include the following:

- Industrial use which involves assembling, fabricating, manufacturing, processing, producing, storing, warehousing, or distributing goods or raw materials;
- a garage;
- bulk liquid dispensing facility; or
- dry-cleaning operation.

Based on the records retrieved and reviewed as part of this assessment, the Phase One ESA Property was, at one point, not used for the above-mentioned uses, therefore the Site is not considered an enhance investigation property.

6.2 Phase One ESA – Investigation Details

LRL completed a Site reconnaissance of the subject property, as outlined above in Section 5. The Site reconnaissance included a detailed walkthrough of the Phase One ESA Property, to allow for a review of its current condition, as well as to evaluate the likely impacts from past uses and neighbouring properties. Some limitations were encountered during the Site reconnaissance, including snow cover during the initial walkthrough of the Site, although the subsequent Site visit confirmed the Site conditions at a time of no limitations. The Site reconnaissance included the following:

- A thorough walkthrough of the Phase One Property, with a focus on:
    - The presence of structures or other features of construction;
    - The surface cover type and areas of fill, or debris;
    - Areas of staining, stressed vegetation or anomalous condition;
    - Presence of unidentifiable substances; and
    - The presence, or former evidence, of underground/ buried features or structures, including storage tanks and utility corridors;
- A perimeter walk-around, noting the condition and general characteristics of the Phase One Property limits;
- Visually observations of the neighbouring lands from the Phase One Property extents, to locate and document the following:

- Potentially contaminating activities;
- Water bodies; and
- Possible storage tanks and areas of natural significance.

A summary of the observations encountered are included in **Figure 2**.

6.3 Phase One ESA Site Reconnaissance Findings

Based on the findings of the Site Reconnaissance, the following PCAs have been identified, which are summarized in the subsequent **Table 13**.

Table 14: Site Reconnaissance Findings Corresponding to Areas of Potential Environmental Concern.

O. Reg 153/04 Schedule D PCA	Location of PCA	Description and Source Information	Contribution to an APEC
None – No Areas of Potential Environmental Concern have been identified at the time of the Site Reconnaissance.	n/a	n/a	n/a

7 Review and Evaluation of Information

7.1 Current and Past Uses

Below is a summary of the current and past uses of 312 Lisgar Street, Ottawa, Ontario PIN#04115-0279 (LT). **Table 14** represents the current and past uses for 312 Lisgar Street.

As discussed above in Section 3.1.3, from between 1895 through 1912, the Site was part of 316 Lisgar Street, and was also found to include 314 Lisgar Street.

According to the available 1880 County Map of Ontario, the Site and surrounding lands were inferred to be agricultural.

Table 15: 312 Lisgar Street, Ottawa – Current and Past Uses

Year	Owner	Description of Property Use	Property Use	Other Observations from Aerial Photographs, Fire Insurance Plans, etc.
1980/1891 – 1912	See Chain of Title	Unknown – included single individual listings	Unknown	City Directories
1912 – 1922	Unknown	Institutional – Gospel Hall	Institutional	City Directories and Fire Insurance Plans
1922 – 1931	Unknown	Unknown	Unknown	No detailed records were retrieved.
1931 – 1963	Uknown	Institutional – Chinese Mission	Institutional	City Directories and Fire Insurance Plans

1963 – 1971	Unknown	Unknown	Unknown	No detailed records were retrieved.
1971 – 1982	Unknown	Institutional – Ottawa Chinese United Church	Institutional	City Directories and Fire Insurance Plans
1982 – 1993	Unknown	Unknown	Unknown	No detailed records were retrieved.
1993 – 1998	Canus Plastics Ltd.	Commercial and Residential - Stone Angel Institute	Commercial and Residential	City Directories and Chain of Title
1998 – 2002	Jouali Lahcen	Commercial	Commercial	Chain of Title, Previous Phase I ESA report.
2002 – 2015	Islam Care Centre	Commercial – Office Space	Commercial	Chain of Title, Previous Phase I ESA report.
2015 – Present	Islam Care Centre	Undeveloped	Undeveloped	Site Reconnaissance, Chain of Title.

7.2 Potential Contaminating Activity (PCA) & Areas of Potential Environmental Concern (APEC)

A potentially contaminating activity is a use or activity set out in Table 2 of Schedule D of the O. Reg. 153/04. These activities are summarized in the Table included in **Appendix L**.

The Site is currently undeveloped, and vacant, set within a commercial, institutional and residential area of the City of Ottawa. Based on the records retrieved, the Site appears to have been developed since at least the late 1890 through to approximately 2015. The activities on adjacent lands within 300 m from at least the early 1930's to present was primarily residential and commercial (retail). Presently, the area includes multi-unit residential, institutional (place of worship) and commercial (retail).

Based on the results of the Phase One Environmental Site Assessment, the following areas of potential environmental concern were identified and are presented in **Figure 3**:

O. Reg 153/04 Schedule D PCA	Location of PCA	Description and Source Information	Contribution to an APEC
PCA 31: Ink Manufacturing, Processing and Bulk Storage	396 Cooper Street/263 Bank Street, approximately 50 m up-gradient of the Site.	Ecolog Eris search of manufacturing facilities in the vicinity of the Site returned the Ottawa Xpress, a Newspaper Publisher established in 1992, Communications Voir, a Newspaper Publisher established in 1992, and City of Ottawa's HLUI results show Andre's Printing SVC a commercial printing service established in 2005.	The PCA is located immediately south of the Site, up-gradient of the Site with respect to the inferred groundwater flow direction. Due to its up-gradient position from the Site, this record presents a potential environmental concern to the Site.
PCA 31: Ink Manufacturing, Processing and Bulk Storage	271/273 Bank Street, approximately 80 m south	Ecolog Eris search of manufacturing facilities in the vicinity of the Site returned the Biz Point Inc., was established in 2004 and is a digital printing facility. From the City of Ottawa	The PCA is located immediately south of the Site, up-gradient of the Site with respect to the inferred groundwater flow direction. Due to its up-gradient position from the Site, this record presents a

O. Reg 153/04 Schedule D PCA	Location of PCA	Description and Source Information	Contribution to an APEC
	(up-gradient) of the Site.	HLUI results, Caxton Press (commercial printing industries) was present from 1900 to 1950;	potential environmental concern to the Site.
PCA 31: Ink Manufacturing, Processing and Bulk Storage	297 Bank Street, approximately 160 m southeast of the Site (up-gradient)	From the City of Ottawa HLUI results, Capital Stamp and Stationary Co (commercial printing industries) was present in 1948 and Nicholas Press Limited (commercial printing industries) was present in 1948 to 1956.	The PCA is located immediately south of the Site, up-gradient of the Site with respect to the inferred groundwater flow direction. Due to its up-gradient position from the Site, this record presents a potential environmental concern to the Site.
PCA 31: Ink Manufacturing, Processing and Bulk Storage	389 Cooper Street, adjacent to the Site on the southern side (up-gradient)	From the City of Ottawa HLUI results, The Ottawa Record Printing Company (commercial printing industries) was present from 1920 to 1922.	The PCA is located immediately south of the Site, up-gradient of the Site with respect to the inferred groundwater flow direction. Due to its up-gradient position from the Site, this record presents a potential environmental concern to the Site.
PCA 34: Metal Fabrication	396 Cooper Street/263 Bank Street, approximately 50 m up-gradient of the Site.	Ecolog Eris search of manufacturing facilities in the vicinity of the Site returned the Imagnan Corp. is an Industrial Machinery Manufacturer established in 1995.	The PCA is located immediately south of the Site, up-gradient of the Site with respect to the inferred groundwater flow direction. Due to its up-gradient position from the Site, this record presents a potential environmental concern to the Site.
PCA 30: Importation of Fill Material of Unknown Quality	Across the entirety of the Site.	Based on the City Directories, Fire Insurance Plans and Aerial Imagery, the Site was formerly developed from at least the late 1890's through to approximately 2015. Although no visual evidence of fill material was encountered, it is possible.	The PCA is on Site, therefore it presents a possible risk for environmental concern to the Site.
PCA 28: Gasoline and Associated Products Storage in Fixed Tanks	Within former building footprint on the Site.	From between at least the 1940's through 1960, the Site included a heating oil fired forced warm system, with heating oil stored in a 900 L tank, located in the former building.	The PCA is on Site, therefore it presents a possible risk for environmental concern.
PCA 28: Gasoline and Associated Products Storage in Fixed Tanks	251 Bank Street, approximately 15 m south of the Site (up-gradient)	From the City of Ottawa HLUI results, a fuel oil tank for Brouse Holdings Store & Office Building. The tank was installed in 1956 with a capacity of 3000 gal.	The PCA is located immediately south of the Site, up-gradient of the Site with respect to the inferred groundwater flow direction. Due to its up-gradient position from the Site, this record presents a potential environmental concern to the Site.

O. Reg 153/04 Schedule D PCA	Location of PCA	Description and Source Information	Contribution to an APEC
PCA 28: Gasoline and Associated Products Storage in Fixed Tanks	271/273 Bank Street, approximately 80 m south (up-gradient) of the Site.	From the City of Ottawa HLUI results, three (3) gasoline USTs for Ottawa Taxi Holdings Ltd. The tanks were installed in 1956 and 1975.	The PCA is located immediately south of the Site, up-gradient of the Site with respect to the inferred groundwater flow direction. Due to its up-gradient position from the Site, this record presents a potential environmental concern to the Site.
PCA 28: Gasoline and Associated Products Storage in Fixed Tanks	311 Bank Street, approximately 225 m southeast of the Site (up-gradient)	From the City of Ottawa HLUI results, four (4) records for gasoline USTs for Independent Taxi / New Empire Taxi were found. The tanks were installed between 1948 and 1975, and removed between 1965 and 1991.	The PCA is located south of the Site, up-gradient of the Site with respect to the inferred groundwater flow direction. Due to its up-gradient position from the Site, this record presents a potential environmental concern to the Site.
PCA 37: Operation of Dry-Cleaning Equipment	271/273 Bank Street, approximately 80 m south (up-gradient) of the Site.	From the City of Ottawa HLUI results, Parker Cleaners and Dryers Limited (laundries and cleaners) was present from 1960 to 1970.	The PCA is located immediately south of the Site, up-gradient of the Site with respect to the inferred groundwater flow direction. Due to its up-gradient position from the Site, this record presents a potential environmental concern to the Site.
PCA 37: Operation of Dry-Cleaning Equipment	301 Bank Street, approximately 175 m southeast of the Site (up-gradient)	From the City of Ottawa HLUI results, Spic & Span Cleaners and Dyers (laundries and cleaners) was present in 1960.	The PCA is located south of the Site, up-gradient of the Site with respect to the inferred groundwater flow direction. Due to its up-gradient position from the Site, this record presents a potential environmental concern to the Site.
PCA 37: Operation of Dry-Cleaning Equipment	318 Lisgar Street, located adjacent to the Site on the western side (up-gradient)	From the City of Ottawa HLUI results, Cleanaway Laundry and Dry Cleaners (laundries and cleaners) was present in 1998.	The PCA is located immediately south of the Site, up-gradient of the Site with respect to the inferred groundwater flow direction. Due to its up-gradient position from the Site, this record presents a potential environmental concern to the Site.
PCA 33: Metal Treatment, Coating, Plating and Finishing	271/273 Bank Street, approximately 80 m south (up-gradient) of the Site.	From the City of Ottawa HLUI results, a tinsmith (stamped, pressed, and coated metal products industries) was present from 1900 to 1922.	The PCA is located immediately south of the Site, up-gradient of the Site with respect to the inferred groundwater flow direction. Due to its up-gradient position from the Site, this record presents a potential environmental concern to the Site.
PCA 8: Chemical Manufacturing, Processing, and Bulk Storage	297 Bank Street, approximately 160 m southeast of the Site (up-gradient)	From the City of Ottawa HLUI results, Dixol Products Co (chemical products; germicides, disinfectants, polish) was present in 1930 to 1950.	The PCA is located south of the Site, up-gradient of the Site with respect to the inferred groundwater flow direction. Due to its up-gradient position from the Site, this record presents a

O. Reg 153/04 Schedule D PCA	Location of PCA	Description and Source Information	Contribution to an APEC
			potential environmental concern to the Site.
PCA 10: Commercial Autobody Shops	301 Bank Street, approximately 175 m southeast of the Site (up-gradient)	From the City of Ottawa HLUI results, Motor Sales (motor vehicle repair shop) was present from 1920 to 1930, Central Motor Sales (motor vehicle repair shop) was present in 1930, and Emmerson Motor Sales (motor vehicle repair shop) was present in 1920.	The PCA is located south of the Site, up-gradient of the Site with respect to the inferred groundwater flow direction. Due to its up-gradient position from the Site, this record presents a potential environmental concern to the Site.
PCA 10: Commercial Autobody Shops	317 Bank Street, approximately 245 m southeast of the Site (up-gradient)	From the City of Ottawa HLUI results, Midas (motor vehicle repair shop) was present in 2006.	The PCA is located south of the Site, up-gradient of the Site with respect to the inferred groundwater flow direction. Due to its up-gradient position from the Site, this record presents a potential environmental concern to the Site.
PCA 59: Wood Treating and Preservative Facility and Bulk Storage	317 Bank Street, approximately 245 m southeast of the Site (up-gradient)	From the City of Ottawa HLUI results, a lumber yard (wholesale lumber and building materials) was present from 1900 to 1950.	The PCA is located south of the Site, up-gradient of the Site with respect to the inferred groundwater flow direction. Due to its up-gradient position from the Site, this record presents a potential environmental concern to the Site.
PCA Other: Photo Processing Wastes	396 Cooper Street/263 Bank Street, approximately 50 m up-gradient of the Site.	From the City of Ottawa HLUI results, Henry's (camera and photographic supply stores) was present in 2005.	The PCA is located immediately south of the Site, up-gradient of the Site with respect to the inferred groundwater flow direction. Due to its up-gradient position from the Site, this record presents a potential environmental concern to the Site.
PCA Other: Photo Processing Wastes	271/273 Bank Street, approximately 80 m south (up-gradient) of the Site.	From the City of Ottawa HLUI results, GPC Labworks Ltd (film development services) was present from 2006 to 2012.	The PCA is located immediately south of the Site, up-gradient of the Site with respect to the inferred groundwater flow direction. Due to its up-gradient position from the Site, this record presents a potential environmental concern to the Site.

7.3 Areas of Potential Environmental Concern

Based on the PCAs noted in Section 6.2 above, the following APECs on the subject Site were identified and are presented in **Figure 4**:

Table 16: Areas of Potential Environmental Concern (APEC)

PEC	Location	Comments	Contaminants of Potential Concern	Media Potentially Impacted
APEC 1	Across the general eastern portion of the Site.	The Site was formerly developed from at least the late 1890's through to approximately 2015. Although it is likely that the debris associated with the former building have since been removed from the Site, there is the risk for potentially deposited fill material during the initial development of the Site, and during recent demolition activities.	Metals, PAH, PHC, VOC, General Inorganics.	Soil and Groundwater
APEC 2	Southern extent of the Site	Biz Point Inc., was established in 2004 and is a digital printing facility and Caxton Press (commercial printing industries) was present from 1900 to 1950, was listed as operating at 273 Bank Street, approximately 80 m south (up-gradient) of the Site.	VOC, PHC, Metals, PAH	Soil and Groundwater
APEC 3	Southern extent of the Site	The Ottawa Xpress is a Newspaper Publisher established in 1992. Communications Voir is a Newspaper Publisher established in 1992. Andre's Printing SVC a commercial printing service established in 2005. Listed to have operated at 396 Cooper Street, approximately 50 m up-gradient of the Site.	VOC, PHC, Metals, PAH	Soil and Groundwater
APEC 4	Southern extent of the Site	Imagnan Corp. is an Industrial Machinery Manufacturer established in 1995 and was listed to have operated at 396 Cooper Street, approximately 50 m up-gradient of the Site.	VOC, PHC, Metals, PAH	Soil and Groundwater
APEC 5	On Site, within former building footprint	Former heating oil storage tank, present from between at least 1940 through 1960.	PHC, VOC, PAH Metals	Soil and Groundwater.
APEC 6	Southern extent of the Site	Capital Stamp and Stationary Co (commercial printing industries) was present in 1948 and Nicholas Press Limited (commercial printing industries) was present in 1948 to 1956 at 297 Bank Street, approximately 160 m southeast of the Site (up-gradient)	VOC, PHC, Metals, PAH	Soil and Groundwater.
APEC 7	Southern extent of the Site	The Ottawa Record Printing Company (commercial printing industries) was present from 1920 to 1922 at 389 Cooper Street, adjacent to the Site on the southern side (up-gradient)	VOC, PHC, Metals, PAH	Soil and Groundwater.
APEC 8	Southern extent of the Site	Former heating fuel oil tank for Brouse Holdings Store & Office Building was installed in 1956 at 251 Bank Street, approximately 15 m south of the Site (up-gradient)	PHC, VOC, PAH Metals	Soil and Groundwater.
APEC 9	Southern extent of the Site	Former gasoline USTs for Ottawa Taxi Holdings Ltd installed in 1956 and 1975 at 271/273 Bank Street, approximately 80 m south (up-gradient) of the Site.	PHC, VOC, PAH Metals	Soil and Groundwater.

APEC 10	Southern extent of the Site	Former gasoline USTs for Independent Taxi / New Empire Taxi installed between 1948 and 1975 at 311 Bank Street, approximately 225 m southeast of the Site (up-gradient)	PHC, VOC, PAH Metals	Soil and Groundwater.
APEC 11	Southern extent of the Site	Parker Cleaners and Dryers Limited (laundries and cleaners) was present from 1960 to 1970 at 271/273 Bank Street, approximately 80 m south (up-gradient) of the Site.	VOC, PAH Metals	Soil and Groundwater.
APEC 12	Southern extent of the Site	Spic & Span Cleaners and Dyers (laundries and cleaners) was present in 1960 at 301 Bank Street, approximately 175 m southeast of the Site (up-gradient).	VOC, PAH Metals	Soil and Groundwater.
APEC 13	Western extent of the Site	Cleanaway Laundry and Dry Cleaners (laundries and cleaners) was present in 1998 at 318 Lisgar Street, located adjacent to the Site on the western side (up-gradient)	VOC, PAH Metals	Soil and Groundwater.
APEC 14	Southern extent of the Site	A tinsmith (stamped, pressed, and coated metal products industries) was present from 1900 to 1922 at 271/273 Bank Street, approximately 80 m south (up-gradient) of the Site.	VOC, PHC, Metals, PAH	Soil and Groundwater
APEC 15	Southern extent of the Site	Dixol Products Co (chemical products; germicides, disinfectants, polish) was present in 1930 to 1950 at 297 Bank Street, approximately 160 m southeast of the Site (up-gradient)	VOC, PAH Metals	Soil and Groundwater.
APEC 16	Southern extent of the Site	Motor Sales (motor vehicle repair shop) was present from 1920 to 1930, Central Motor Sales (motor vehicle repair shop) was present in 1930, and Emmerson Motor Sales (motor vehicle repair shop) was present in 1920. At 301 Bank Street, approximately 175 m southeast of the Site (up-gradient)	PHC, VOC, PAH Metals	Soil and Groundwater.
APEC 17	Southern extent of the Site	Midas (motor vehicle repair shop) was present in 2006 at 317 Bank Street, approximately 245 m southeast of the Site (up-gradient).	PHC, VOC, PAH Metals	Soil and Groundwater.
APEC 18	Southern extent of the Site	A lumber yard (wholesale lumber and building materials) was present from 1900 to 1950 at 317 Bank Street, approximately 245 m southeast of the Site (up-gradient)	PHC, VOC, PAH Metals	Soil and Groundwater.
APEC 19	Southern extent of the Site	Henry's (camera and photographic supply stores) was present in 2005 at 396 Cooper Street/263 Bank Street, approximately 50 m up-gradient of the Site.	VOC, PAH Metals	Soil and Groundwater.
APEC 20	Southern extent of the Site	GPC Labworks Ltd (film development services) was present from 2006 to 2012 at 271/273 Bank Street, approximately 80 m south (up-gradient) of the Site.	VOC, PAH Metals	Soil and Groundwater.

Notes: PEC – Potential Environmental Concern
PHC – Petroleum Hydrocarbons
VOC – Volatile Organic Compound
PAH – Polycyclic Aromatics

1 - Area of Potential Environmental Concern (APEC) means the area on, in, or under a Phase One Property where one or more contaminants are potentially present, as determined through the Phase One ESA, including through:

(a) Identification of past or present uses on, in, or under the Phase One Property and

(b) Identification of potentially contaminating activity.

2 - Potentially Contaminating Activity means a use or activity set out in Column A of Table 2 of Schedule D that is occurring or has occurred in a Phase One Study Area

3 - When completing this column, identify all contaminants of potential concern using the Method Groups as identified in the "Protocol for in the Assessment of Properties under Part XV.1 of the Environmental Protection Act, March 9, 2004, amended as of July 1, 2011,

4 - When submitting a record of site condition for filing, a copy of this table must be attached.

7.4 PCA Exclusion Rationale

As part of this Phase One ESA, additional PCAs were encountered in the vicinity of the Site through the records retrieved. However, select PCAs encountered have been excluded as actual PCAs to the Phase One ESA Property. Exclusion of a PCA is often related to the location of the PCA in relation to the Phase One Property, the direction of groundwater flow, and the results from previous environmental reports pertaining to the Phase One Property (if any). The records excluded are summarized above in previous sections, in addition to the general rationale for their respective exclusion.

Table 18: Potential Contaminating Activity (PCA) Exclusion Rationale

O. Reg 153/04 Schedule D PCA	Location of PCA	Description and Source Information	Rationale
PCA Other: Manufacturing Activities	300 Lisgar Street (trans-gradient).	Included manufacturing activities from at least 1924 (Baker Laundry Ltd., Canus Plastics and Canus Signs. As of 2021, the address included residential use (Desjardins Rehabilitation Management Services).	The PCA is located immediately east of the Site, trans-gradient of the Site with respect to the inferred groundwater flow direction. Based on the trans-gradient location from the Site, it is not considered a potential risk for environmental concern to the Site.
PCA 29: Glass Manufacturing	300 Lisgar Street (trans-gradient).	Manufacturing activities at the property have occurred since at least 1924, and has included Hobbs Manufacturing Co – Glass Manufacturing, Canadian Pittsburgh Industries Inc.,	The PCA is located immediately east of the Site, trans-gradient of the Site with respect to the inferred groundwater flow direction. Based on the trans-gradient location from the Site, it is not considered a potential risk for environmental concern to the Site.

O. Reg 153/04 Schedule D PCA	Location of PCA	Description and Source Information	Rationale
PCA 59: Wood Treating and Preservative Facility and Bulk Storage of Treated and Preserved Wood Products	318 Lisgar Street (trans-gradient).	From at least 1985 to 2021, the property included various commercial and industrial operations including Sproule, Downsley & Co. Cabinet makers; Ottawa Wood Turning Works; Esdale & Douglas Contr; a Workshop; Jarman Frank Storeroom; Pestroy Co Exterminators.	The PCA is located immediately west of the Site, trans-gradient of the Site with respect to the inferred groundwater flow direction. Based on the trans-gradient location from the Site, it is not considered a potential risk for environmental concern to the Site.
PCA 51: Solvent Manufacturing, Processing and Bulk Storage	318 Lisgar Street (trans-gradient).	Historically operated as the following laundry facilities: Centre Laundri-Maid self service laundry; Norge Laundry & Cleaning Village Coin Operated Laundry.	The PCA is located immediately west of the Site, trans-gradient of the Site with respect to the inferred groundwater flow direction. Based on the trans-gradient location from the Site, it is not considered a potential risk for environmental concern to the Site.
PCA Other: National Polluant Release Inventory	Within 300 m of the Site.	Two (2) records were retrieved in the National Pollutant Release Inventory -Historic were retrieved within a 300 m radius from the Site.	The PCA is located immediately west of the Site, trans-gradient of the Site with respect to the inferred groundwater flow direction. Based on the trans-gradient location from the Site, it is not considered a potential risk for environmental concern to the Site.
PCA Other: Certificate of Approval	Within 300 m of the Site.	15 records of Certificate of Approvals were retrieved within a 300 m radius from the Site were retrieved within a 300 m radius from the Site.	Due to the type of activities which the approval was issued for, as well as their respective locations down- or trans-gradient from the Site, the records retrieved do not present a potential risk for environmental concern.
PCA 40: Pesticides (including Herbicides, Fungicides and Anti-Fouling Agents) Manufacturing, Processing, Bulk Storage and Large-Scale Applications	Within 300 m of the Site.	15 records were found within the Pesticide Registry were retrieved within a 300 m radius from the Site.	Based on the trans- to down-gradient locations from the Site, the registered pesticide facilities do not present a potential risk for environmental concern.
PCA 45: Pulp, Paper and Paperboard Manufacturing and Processing	301 Laurier Avenue West, approximately 300 m down-gradient.	One (1) record was retrieved from the Canadian Pulp and Paper database. The Communications, Energy & Paperworkers Union of Canada	The facility is 300 m north (down-gradient) of the Site. Based on its down-gradient location from the Site, it does not present a potential risk for environmental concern.

O. Reg 153/04 Schedule D PCA	Location of PCA	Description and Source Information	Rationale
		were retrieved within a 300 m radius from the Site.	
PCA Other: Environmental Activity and Sector Registry	Within 300 m of the Site.	Four (4) records were found in the Environmental Activity and Sector Registry within a 300 m radius from the Site.	Due to the types of approvals issued, as well as their locations and distance from the Site, the records retrieved do not present a potential risk for environmental concern.
PCA 28: Gasoline and Associated Products Storage in Fixed Tanks	Within 300 m of the Site.	Seven (7) records of delisted fuel tanks were retrieved within a 300 m radius from the Site.	Due to the down- to trans-gradient locations of the identified expired facilities and equipment with respect to the Site, the records retrieved do not present a potential risk for environmental concern.
PCA 28: Gasoline and Associated Products Storage in Fixed Tanks	Within 300 m of the Site.	Six (6) records of expired fuels safety facilities were retrieved within a 300 m radius from the Site.	Due to the down- to trans-gradient locations of the identified expired facilities and equipment with respect to the Site, the records retrieved do not present a potential risk for environmental concern.
PCA Other: Waste Generator	Within 300 m of the Site.	318 records of waste generators were retrieved within a 300 m radius of the Site.	Of which, the majority were for facilities located down- or trans-gradient of the Site, and therefore are not considered a potential environmental concern to the Site. Two (2) records were retrieved from an up-gradient location, however, due to the type of waste generated (pathological waste) as well as the distance, and type of facility, these records do not present a potential risk for environmental concern to the Site.
PCA Other: Environmental Registry	Within 300 m of the Site.	Four (4) records were retrieved in the Environmental Registry from within 300 m from the Site.	Due to the down- gradient locations of the identified records from the Site, the records retrieved do not present a potential risk for environmental concern.
PCA 51: Solvent Manufacturing, Processing and Bulk Storage	Within 300 m of the Site.	Two (2) records of dry-cleaning facilities were retrieved within a 300 m radius from the Site.	As both records are located trans-gradient of the Site, they do not present a potential environmental concern to the Site.

O. Reg 153/04 Schedule D PCA	Location of PCA	Description and Source Information	Rationale
PCA Other: Spill	Within 300 m of the Site.	Two (2) records of fuel oil spills and leaks within 300 m of the Site.	One (1) records was located down to trans-gradient of the Site, and therefore is not considered a potential risk for environmental concern to the Site. The second record was for natural gas release, which based on the chemical attributes of natural gas, does not present a potential risk for impacts to the Site.
PCA 28: Gasoline and Associated Products Storage in Fixed Tanks	Within 300 m of the Site.	One (1) record was retrieved within 300 m of the Site from the Federal Identification Registry for Storage Tank Systems.	The property assigned to the record is located approximately 180 m north (down-gradient) of the Site, and therefore the storage tanks are not considered a potential environmental concern.
PCA 28: Gasoline and Associated Products Storage in Fixed Tanks	Within 300 m of the Site.	Three (3) records were found within a 300 m radius from the Site in the fuel storage tank – historic database.	Each of the records retrieved do not present a potential risk for environmental concern due to their down- to trans- gradient location from the Site.
PCA Other: PCB Storage	Within 300 m of the Site.	Five (5) records in the national PCB Inventory were retrieved within 300 m of the Site.	Due to the down- to trans-gradient locations of the identified PCB inventory properties, they do not present a potential risk for environmental concern to the Site.
PCA 28: Gasoline and Associated Products Storage in Fixed Tanks	Within 300 m of the Site.	Four (4) records of Private and Retail Fuel Storage Tanks were retrieved within a 300 m radius of the Site.	Due to the down- to trans-gradient locations of the identified expired facilities and equipment with respect to the Site, the records retrieved do not present a potential risk for environmental concern.
PCA Other: Contaminated Lands	Within 300 m of the Site.	One (1) contaminated sites of federal land records was retrieved within 300 m of the Site.	Due to the inferred down-gradient location from the Site, the records does not present a potential risk for environmental concern to the Site.
PCA Other: Manufacturing	Within 300 m of the Site.	44 records were retrieved within the Scott's Manufacturing Directory from within 300 m of the Site down or trans-gradient to the Site.	As the records were identified as being either trans- or down-gradient of the Site, and therefore are not considered a potential environmental concern to the Site.

O. Reg 153/04 Schedule D PCA	Location of PCA	Description and Source Information	Rationale
PCA Other: Spill	Within 300 m of the Site.	35 spills were recorded within a 300 m radius of the Site.	Based on the type of material released (i.e. natural gas) or the down – and trans-gradient locations of the remaining incidents reported, the reported spills do not present a potential risk for environmental concern to the Site.
PCA 28: Gasoline and Associated Products Storage in Fixed Tanks	Within 300 m of the Site.	One (1) record of variances for abandonment of underground storage tanks was retrieved within 300 m from the Site.	Due to the trans- gradient locations of the identified expired facilities and equipment with respect to the Site, the records retrieved do not present a potential risk for environmental concern.

7.5 Uncertainties or Absence of Information

All information was received.

7.6 Phase One Conceptual Site Model

7.6.1 Conceptual Site Model Drawing

The location of the Site is shown in the attached **Figure 1** and the current layout of the Site is shown in the attached **Figure 2**. PCAs and APECs are shown in the included **Figure 3**, and **Figure 4**, respectively.

7.6.2 Description and Assessment

The PCAs identified on the Phase One Property, as well as those identified within the Phase One Study Area, were recognized through the records review, interview, and Site reconnaissance. One (1) PCA was identified. They are further summarized below in **Table 15** as follows:

Table 15: Summary of Conceptual Site Model – PCAs

APEC No.	O. Reg 153/04 Schedule D PCA	Direction from Phase One Property	Approximate Distance from Phase One Property (m)	Source Information	Remarks	APEC	Rationale
APEC 1	**PCA 30:** Importation of Fill Material of Unknown Quality	n/a	On Site	Aerial Photographs, City Directories, Previous Phase One ESA	The Site was formerly developed from at least the late 1890's through to approximately 2015.	Entirety of the Site	Potential impact on soil and groundwater
APEC 2	**PCA 31**: Ink Manufacturing, Processing and Bulk Storage	South	273 Bank Street, approximately 80 m south (up-gradient) of the Site	Ecolog Eris Report	Biz Point Inc., was established in 2004 and is a digital printing facility.	Southern Extent of the Site	Potential impact on soil and groundwater

APEC No.	O. Reg 153/04 Schedule D PCA	Direction from Phase One Property	Approximate Distance from Phase One Property (m)	Source Information	Remarks	APEC	Rationale
APEC 3	**PCA 31:** Ink Manufacturing, Processing and Bulk Storage	South	396 Cooper Street, approximately 50 m up-gradient of the Site.	Ecolog Eris Report	The Ottawa Xpress is a Newspaper Publisher established in 1992. Communications Voir is a Newspaper Publisher established in 1992 which operated on the property.	Southern Extent of the Site	Potential impact on soil and groundwater
APEC 4	**PCA 34:** Metal Fabrication	South	396 Cooper Street, approximately 50 m up-gradient of the Site.	Ecolog Eris Report	Imagnan Corp. is an Industrial Machinery Manufacturer established in 1995 which operated on the property.	Southern Extent of the Site	Potential impact on soil and groundwater
APEC 5	**PCA 28:** Gasoline and Associated Products Storage in Fixed Tanks	n/a	On Site	Property Underwriters Report	From between at least the 1940's through 1960, the Site included a heating oil fired forced warm system, with heating oil stored in a 900 L tank, located in the former building.	Within former footprint of building on the Site.	Potential impact on soil and groundwater.
APEC 6	**PCA 31:** Ink Manufacturing, Processing and Bulk Storage	South	297 Bank Street, approximately 160 m southeast of the Site (up-gradient)	City of Ottawa HLUI	Capital Stamp and Stationary Co (commercial printing industries) was present in 1948 and Nicholas Press Limited (commercial printing industries) was present in 1948 to 1956.	Southern extent of the Site	Potential impact on soil and groundwater
APEC 7	**PCA 31:** Ink Manufacturing, Processing and Bulk Storage	South	389 Cooper Street, adjacent to the Site on the southern side (up-gradient)	City of Ottawa HLUI	The Ottawa Record Printing Company (commercial printing industries) was present from 1920 to 1922.	Southern extent of the Site	Potential impact on soil and groundwater
APEC 8	**PCA 28:** Gasoline and Associated Products Storage in Fixed Tanks	South	251 Bank Street, approximately 15 m south of the Site (up-gradient)	City of Ottawa HLUI	Former heating fuel oil tank for Brouse Holdings Store & Office Building was installed in 1956.	Southern extent of the Site	Potential impact on soil and groundwater.
APEC 9	**PCA 28:** Gasoline and Associated Products Storage in Fixed Tanks	South	271/273 Bank Street, approximately 80 m south (up-gradient) of the Site.	City of Ottawa HLUI	Former gasoline USTs for Ottawa Taxi Holdings Ltd installed in 1956 and 1975.	Southern extent of the Site	Potential impact on soil and groundwater
APEC 10	**PCA 28:** Gasoline and Associated Products Storage in Fixed Tanks	South	311 Bank Street, approximately 225 m southeast of the Site (up-gradient)	City of Ottawa HLUI	Former gasoline USTs for Independent Taxi / New Empire Taxi installed between 1948 and 1975.	Southern extent of the Site	Potential impact on soil and groundwater
APEC 11	**PCA 37:** Operation of Dry-Cleaning Equipment	South	271/273 Bank Street, approximately 80 m south (up-gradient) of the Site.	City of Ottawa HLUI	Parker Cleaners and Dryers Limited (laundries and cleaners) was present from 1960 to 1970	Southern extent of the Site	Potential impact on soil and groundwater.

APEC No.	O. Reg 153/04 Schedule D PCA	Direction from Phase One Property	Approximate Distance from Phase One Property (m)	Source Information	Remarks	APEC	Rationale
APEC 12	**PCA 37:** Operation of Dry-Cleaning Equipment	South	301 Bank Street, approximately 175 m southeast of the Site (up-gradient).	City of Ottawa HLUI	Spic & Span Cleaners and Dyers (laundries and cleaners) was present in 1960.	Southern extent of the Site	Potential impact on soil and groundwater
APEC 13	**PCA 37:** Operation of Dry-Cleaning Equipment	West	318 Lisgar Street, located adjacent to the Site on the western side (up-gradient)	City of Ottawa HLUI	Cleanaway Laundry and Dry Cleaners (laundries and cleaners) was present in 1998.	Western extent of the Site	Potential impact on soil and groundwater
APEC 14	**PCA 33:** Metal Treatment, Coating, Plating and Finishing	South	271/273 Bank Street, approximately 80 m south (up-gradient) of the Site.	City of Ottawa HLUI	A tinsmith (stamped, pressed, and coated metal products industries) was present from 1900 to 1922.	Southern extent of the Site	Potential impact on soil and groundwater.
APEC 15	**PCA 8:** Chemical Manufacturing, Processing, and Bulk Storage	South	297 Bank Street, approximately 160 m southeast of the Site (up-gradient)	City of Ottawa HLUI	Dixol Products Co (chemical products; germicides, disinfectants, polish) was present in 1930 to 1950.	Southern extent of the Site	Potential impact on soil and groundwater
APEC 16	**PCA 10:** Commercial Autobody Shops	South	301 Bank Street, approximately 175 m southeast of the Site (up-gradient)	City of Ottawa HLUI	Motor Sales (motor vehicle repair shop) was present from 1920 to 1930, Central Motor Sales (motor vehicle repair shop) was present in 1930, and Emmerson Motor Sales (motor vehicle repair shop) was present in 1920.	Southern extent of the Site	Potential impact on soil and groundwater
APEC 17	**PCA 10:** Commercial Autobody Shops	South	317 Bank Street, approximately 245 m southeast of the Site (up-gradient).	City of Ottawa HLUI	Midas (motor vehicle repair shop) was present in 2006.	Southern extent of the Site	Potential impact on soil and groundwater.
APEC 18	**PCA 59:** Wood Treating and Preservative Facility and Bulk Storage	South	317 Bank Street, approximately 245 m southeast of the Site (up-gradient)	City of Ottawa HLUI	A lumber yard (wholesale lumber and building materials) was present from 1900 to 1950.	Southern extent of the Site	Potential impact on soil and groundwater
APEC 19	**PCA Other**: Photo Processing Wastes	South	396 Cooper Street/263 Bank Street, approximately 50 m up-gradient of the Site.	City of Ottawa HLUI	Henry's (camera and photographic supply stores) was present in 2005.	Southern extent of the Site	Potential impact on soil and groundwater
APEC 20	**PCA Other**: Photo Processing Wastes	South	271/273 Bank Street, approximately 80 m south (up-gradient) of the Site.	City of Ottawa HLUI	GPC Labworks Ltd (film development services) was present from 2006 to 2012.	Southern extent of the Site	Potential impact on soil and groundwater.

7.6.3 Contaminants of Potential Concern

The contaminates of potential concern related to the identified PCAs are as follows:

- Petroleum Hydrocarbons (PHCs);
- Volatile Organic Compounds (VOCs);
- Heavy Metals and Inorganics; and
- Polycyclic Aromatics (PAH).

7.6.4 Potential for Underground Utilities to Influence the Transportation and Distribution of Contaminates

As described above in Section 0, the Site is undeveloped. However, it is possible that former buried utilities may have been present during the period which the Site was developed. Buried utility lines can contribute to potential pathways for contamination distribution. It is not anticipated for the Phase One ESA Site.

7.6.5 Available Regional or Site-Specific Geological or Hydrogeological Information

Generalized surficial geology is found to comprise of Offshore Marine Deposits: Clay and silty underlying erosional terraces; upper part of marine deposits removed to variable depths by fluvial erosions so in places clay is uniform blue-grey; unit includes lenses, bars, and channels-fills to sand and pockets of nonmarine silt that were formed during terrace (or channel) cuttings. Generalized bedrock geology is found to be the Ottawa Formation: limestone with some shaly partings: some sandstone in basal part.

The inferred groundwater flow direction is north towards the Ottawa River, located approximately 870 m north of the Site. According to the Atlas of Canada – Toporama, the Ottawa River flows in an easterly direction.

The next nearest open water body is the Rideau Canal is located approximately 1,060 m east of the Site and flows north into the Ottawa River.

8 CONCLUSIONS

The Conceptual Site Model shows two (2) PCA's on the property. Although additional potential contaminating activities were identified within 300 m radius from the Site, due to their down- or trans-gradient direction from the Site with respect to the inferred northerly groundwater flow direction, they do not present a potential risk for environmental concern to the Site.

- **APEC 1** was generated due to the presence of **PCA 30**: Importation of Fill Material of Unknown Quality which is associated with the presence of former buildings and structures on the property from at least between the late 1890's and mid 2010's (approximately 2015).
- **APEC 2** was generated due to the presence of **PCA 31**: Ink Manufacturing, Processing and Bulk Storage, due to the former digital printing facility which operated at 273 Bank Street, approximately 80 m south (up-gradient) of the Site.
- **APEC 3** was generated due to the presence of **PCA 31**: Ink Manufacturing, Processing and Bulk Storage, due to the former newspaper printing facility identified at 396 Cooper Street, approximately 50 m up-gradient of the Site.

- **APEC 4** was generated due to the presence of **PCA 34**: Metal Fabrication, due to the former Industrial Machinery Manufacturer identified at 396 Cooper Street, approximately 50 m up-gradient of the Site.
- **APEC 5** was generated due to the presence of **PCA 28:** Gasoline and Associated Products Storage in Fixed Tanks, due to the presence of a former heating oil storage tank on the Site from at least between 1940 and 1960.
- **APEC 6** was generated due to the presence of **PCA 31**: Ink Manufacturing, Processing and Bulk Storage, due to the former commercial printing facility which operated at 297 Bank Street, approximately 160 m southeast of the Site (up-gradient).
- **APEC 7** was generated due to the presence of **PCA 31**: Ink Manufacturing, Processing and Bulk Storage, due to the former commercial printing facility which operated at 389 Cooper Street, adjacent to the Site on the southern side (up-gradient).
- **APEC 8** was generated due to the presence of **PCA 28:** Gasoline and Associated Products Storage in Fixed Tanks, due to the presence of a former heating oil tank at 251 Bank Street, approximately 15 m south of the Site (up-gradient)
- **APEC 9** was generated due to the presence of **PCA 28:** Gasoline and Associated Products Storage in Fixed Tanks, due to the presence of former gasoline storage tanks at 271/273 Bank Street, approximately 80 m south (up-gradient) of the Site.
- **APEC 10** was generated due to the presence of **PCA 28:** Gasoline and Associated Products Storage in Fixed Tanks, due to the presence of former gasoline storage tanks at 311 Bank Street, approximately 225 m southeast of the Site (up-gradient).
- **APEC 11** was generated due to the presence of **PCA 37:** Operation of Dry-Cleaning Equipment, due to the presence of a former dry-cleaning facility at 271/273 Bank Street, approximately 80 m south (up-gradient) of the Site.
- **APEC 12** was generated due to the presence of **PCA 37:** Operation of Dry-Cleaning Equipment, due to the presence of a former dry-cleaning facility at 301 Bank Street, approximately 175 m southeast of the Site (up-gradient).
- **APEC 13** was generated due to the presence of **PCA 37:** Operation of Dry-Cleaning Equipment, due to the presence of a former dry-cleaning facility at 318 Lisgar Street, located adjacent to the Site on the western side (up-gradient).
- **APEC 14** was generated due to the presence of **PCA 33:** Metal Treatment, Coating, Plating and Finishing, due to the presence of a former tinsmith at 271/273 Bank Street, approximately 80 m south (up-gradient) of the Site.
- **APEC 15** was generated due to the presence **PCA 8:** Chemical Manufacturing, Processing, and Bulk Storage, due to the presence of a former chemical products manufacturing company at 297 Bank Street, approximately 160 m southeast of the Site (up-gradient).
- **APEC 16** was generated due to the presence **PCA 10:** Commercial Autobody Shops, due to the presence of a former motor vehicle repair shop at 301 Bank Street, approximately 175 m southeast of the Site (up-gradient).
- **APEC 17** was generated due to the presence **PCA 10:** Commercial Autobody Shops, due to the presence of a former motor vehicle repair shop at 317 Bank Street, approximately 245 m southeast of the Site (up-gradient).

- **APEC 18** was generated due to the presence **PCA 59:** Wood Treating and Preservative Facility and Bulk Storage, due to the presence of a former wholesale lumber yard at 317 Bank Street, approximately 245 m southeast of the Site (up-gradient).
- **APEC 19** was generated due to the presence **PCA Other**: Photo Processing Wastes, due to the presence of a former camera and photographic supply store at 396 Cooper Street/263 Bank Street, approximately 50 m up-gradient of the Site.
- **APEC 20** was generated due to the presence **PCA Other**: Photo Processing Wastes, due to the presence of a former film development services company at 271/273 Bank Street, approximately 80 m south (up-gradient) of the Site.

The general extent of the APEC's is shown in **Figure 4.**

At the time of the Site re-development, the limits of the excavation shall be verified to confirm the presence of potential impacted subsurface conditions. Soils or overburden being removed from the Site should be analysed prior to off-Site disposal, for parameters of concern, to confirm the appropriate handling and disposal procedures.

9 RECOMMENDATIONS

A RSC application cannot be submitted for this site as the Phase One ESA cannot be used as a standalone submission. A Phase Two ESA is recommended to access the PCAs and APECs encountered on the property.

10 LIMITATIONS AND USE OF REPORT

The results of this Phase One ESA should not be considered a warranty that the subject property is free from all contaminants from former and current practices other than those noted in this report, nor that all compliance issues have been addressed.

The findings contained in this report are based on data and information collected during the Phase One ESA of the subject property conducted by LRL Engineering. The conclusions and recommendations are based solely on-Site conditions encountered at the time of our inspection on February 28th and April 22nd, 2025, supplemented by historical information and data obtained as described in this report. No assurance is made regarding changes in conditions subsequent to the time of this investigation. If additional information is discovered or obtained, LRL Engineering should be requested to re-evaluate the conclusions presented in this report and to provide amendments as required.

In evaluating the subject property, LRL Engineering has relied in good faith on information provided by individuals, as noted in this report. We assume that the information provided is factual and accurate. We accept no responsibility for any deficiencies, misstatements or inaccuracies contained in this report as a result of omissions, misinterpretation or fraudulent acts of the persons contacted.

This report is intended for the sole use of Islam Care Centre and their authorized agents. LRL Engineering will not be responsible for any use of the information contained within this report by any third party.

In addition, LRL Engineering will not be responsible for the real or perceived decrease in the property value, its saleability or ability to gain financing, through the reporting of information.

Yours truly,
LRL Engineering

Jessica Arthurs
Environmental Engineering Manager

John (Gianni) Lametti, P. Eng. QP_{ESA}
Senior Environmental Engineer

11 REFERENCES

1988 Mapping and Assessment of Former Industrial Sites, City of Ottawa, by Intera Technologies Ltd. (1988 Intera Report).

Canadian Standards Association, Z768-01 Phase I Environmental Site Assessment, November 2001.

City of Ottawa Interactive Map accessed through: http://maps.ottawa.ca/geoottawa/

Harrison, J.E., 1976, Generalized Bedrock Geology, Ottawa-Hull, Ontario and Quebec, Geological Survey of Canada, Map 1508A, Scale 1:125,000.

LRL Associates Ltd., Phase I Environmental Site Assessment, 312 Lisgar Street, Ottawa, Ontario, April 4, 2011 (LRL Reference Number 110170).

Ministry of Environment, Conservations and Parks, Ontario Regulation 153/04: Records of Site Condition – Part XV.1 of the Environmental Protection Act, as amended.

Ministry of Environment and Energy, Coal Tar Site Investigations 1986 – 1995, January 1997.

Ontario Well Records Map accessed though: https://www.ontario.ca/environment-and-energy/map-well-records

Ontario Regulation 153/04, amended to O. Reg. 269/11 made under the Environmental Protection Act, *Record of Site Conditions – Part X.1 of the Environmental Protection Act*, Jul 1, 2011.

Ontario Ministry of the Environment, Soil, Groundwater and Sediment Standards for Use Under Part XV.1 of the Environmental Protection Act, April 15, 2011.

St-Onge, D.A., (compilation), 2009, Surficial Geology, Lower Ottawa Valley, Ontario-Quebec, Geological Survey of Canada, Map 2140A, Scale 1:125,000.

The Canadian County Atlas Digital Project accessed through: In Search of Your Canadian Past: The Canadian County Atlas Digital Project (mcgill.ca)

The Government of Canada, Natural Resources Canada, The Atlas of Canada – Tooporama through : https://atlas.gc.ca/toporama/en/index.html

Waste Management Branch, Ontario Ministry of the Environment, Waste Disposal Site Inventory, June 19, 1991.

FIGURES

LRL
ENGINEERING I INGÉNIERIE
5430 Canotek Road I Ottawa, ON, K1J 9G2
www.lrl.ca I (613) 842-3434

PROJECT

PHASE ONE
ENVIRONMENTAL SITE ASSESSMENT
312 LISGAR STREET
OTTAWA, ONTARIO

DRAWING TITLE

SITE LOCATION
(NOT TO SCALE)
SOURCE: GEOOTTAWA

CLIENT	DATE	PROJECT	
ISLAM CARE CENTRE	OCTOBER 2025	250080	FIGURE1

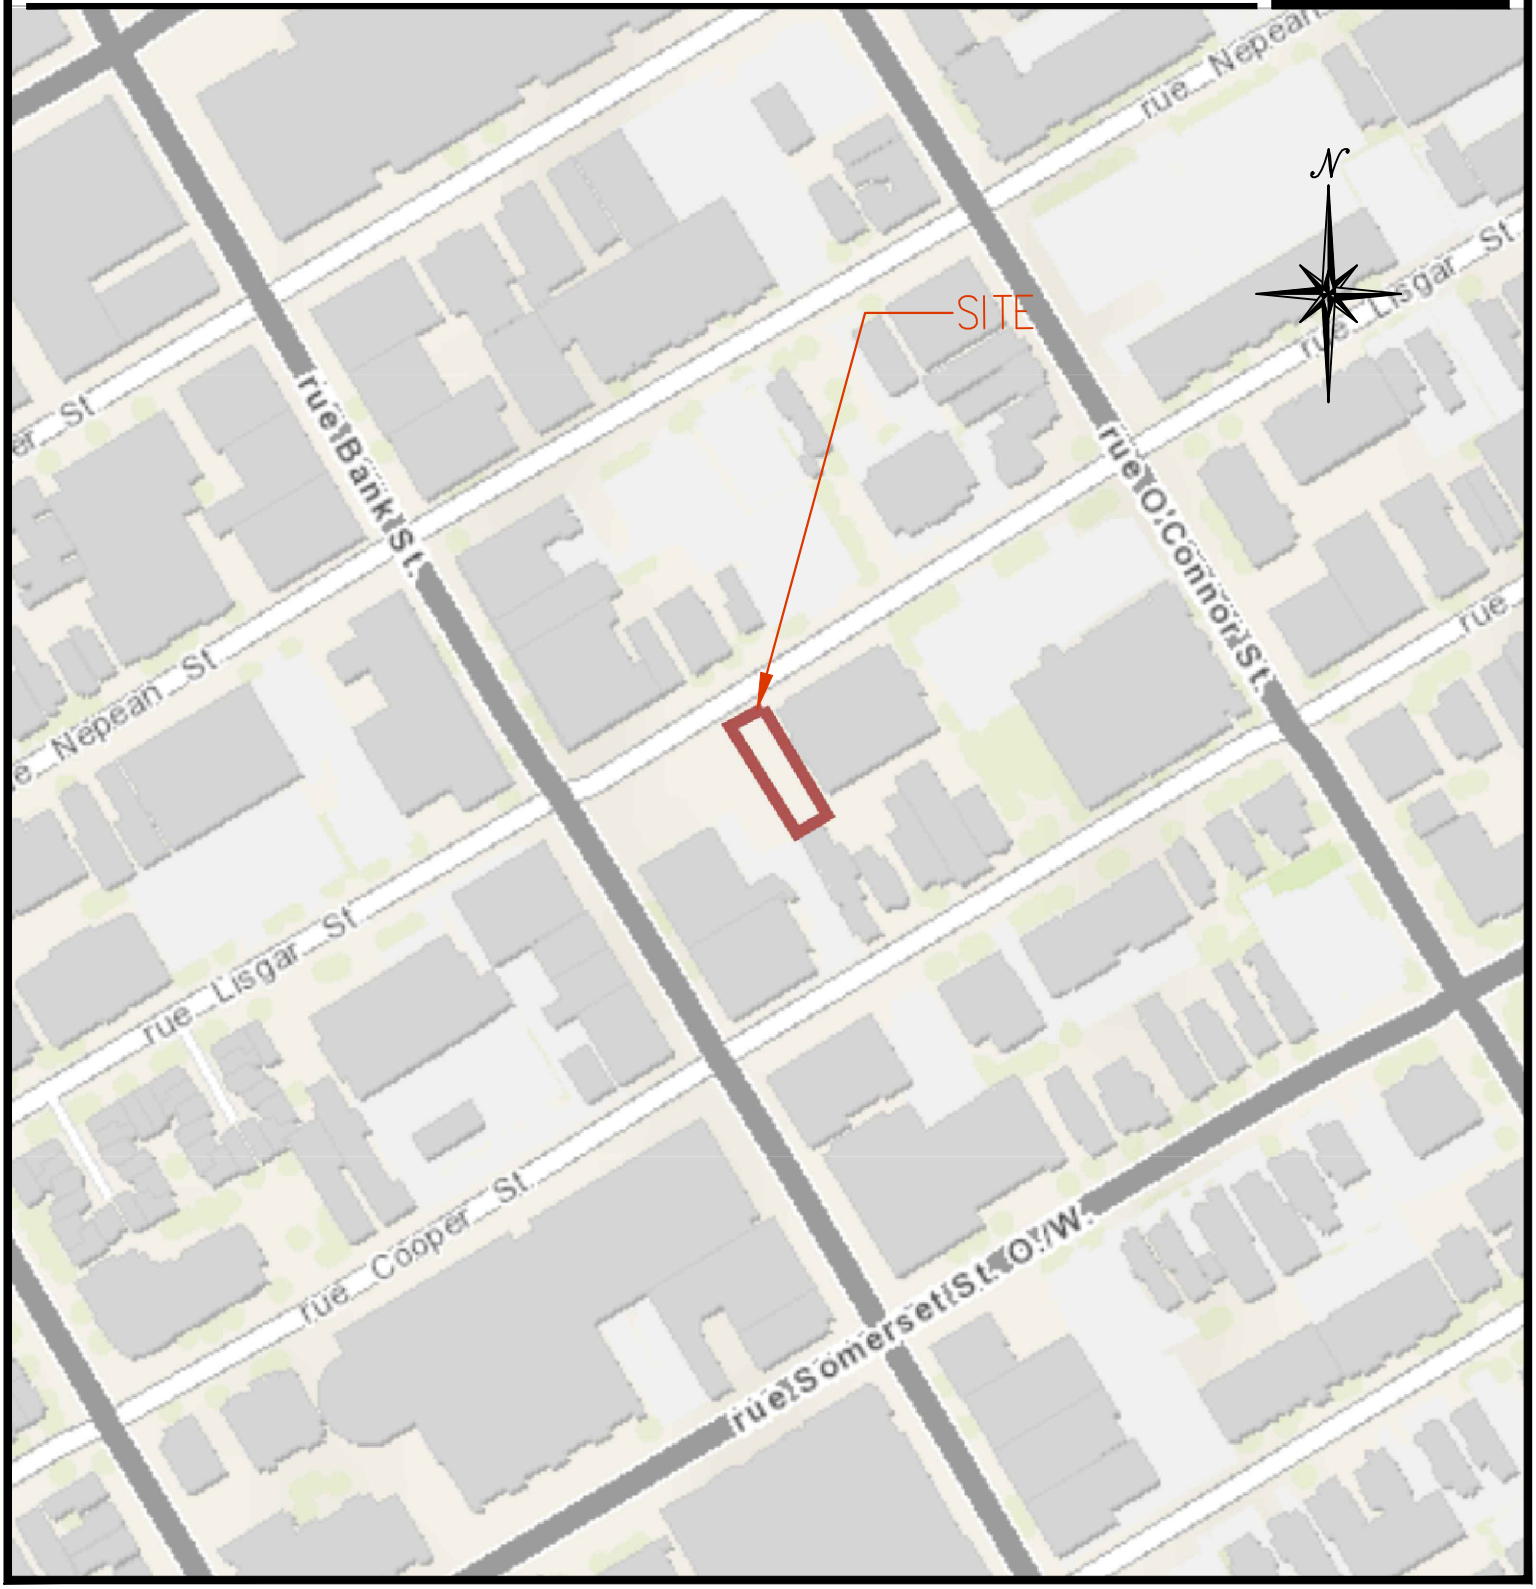

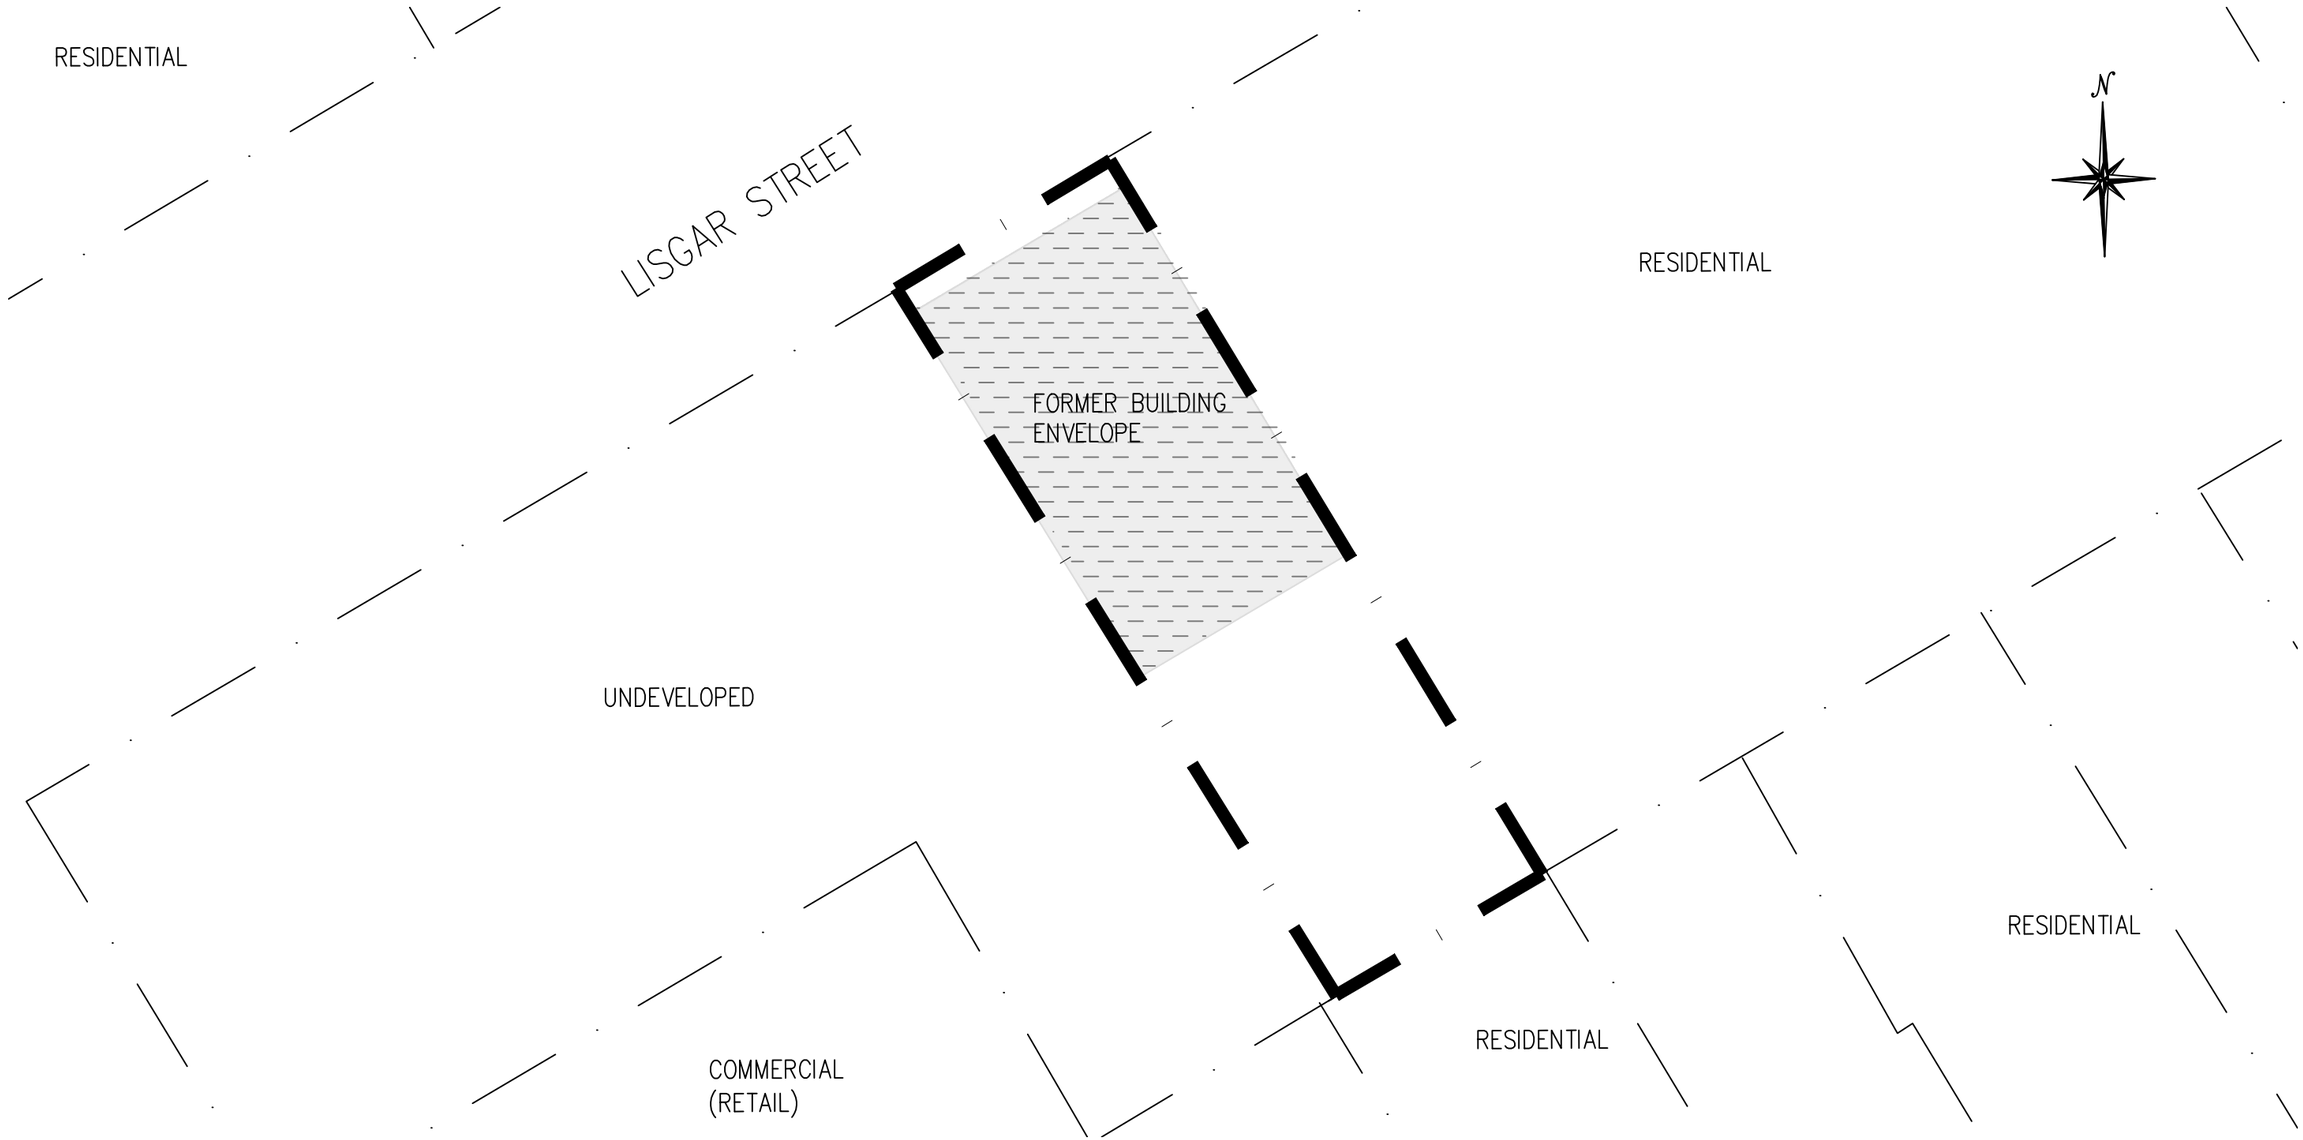

Legend

Subject Sites

Former Building Envelope

5m 0 5 10m

SCALE: 1:250

No.	REVISIONS	BY	DATE
01	ISSUED FOR REVIEW	J.A.	10/08/2025

LRL
ENGINEERING | INGÉNIERIE
5430 Canotek Road | Ottawa, ON, K1J 9G2
www.lrl.ca | (613) 842-3434

CLIENT

ISLAM CARE CENTRE

DESIGNED BY:	DRAWN BY:	APPROVED BY:
J.A.	J.A.	J.L.

PROJECT

PHASE ONE
ENVIRONMENTAL SITE ASSESSMENT
312 LISGAR STREET
OTTAWA, ONTARIO

DRAWING TITLE

SITE PLAN

PROJECT NO.
250080

DATE
OCTOBER 2025

FIGURE2

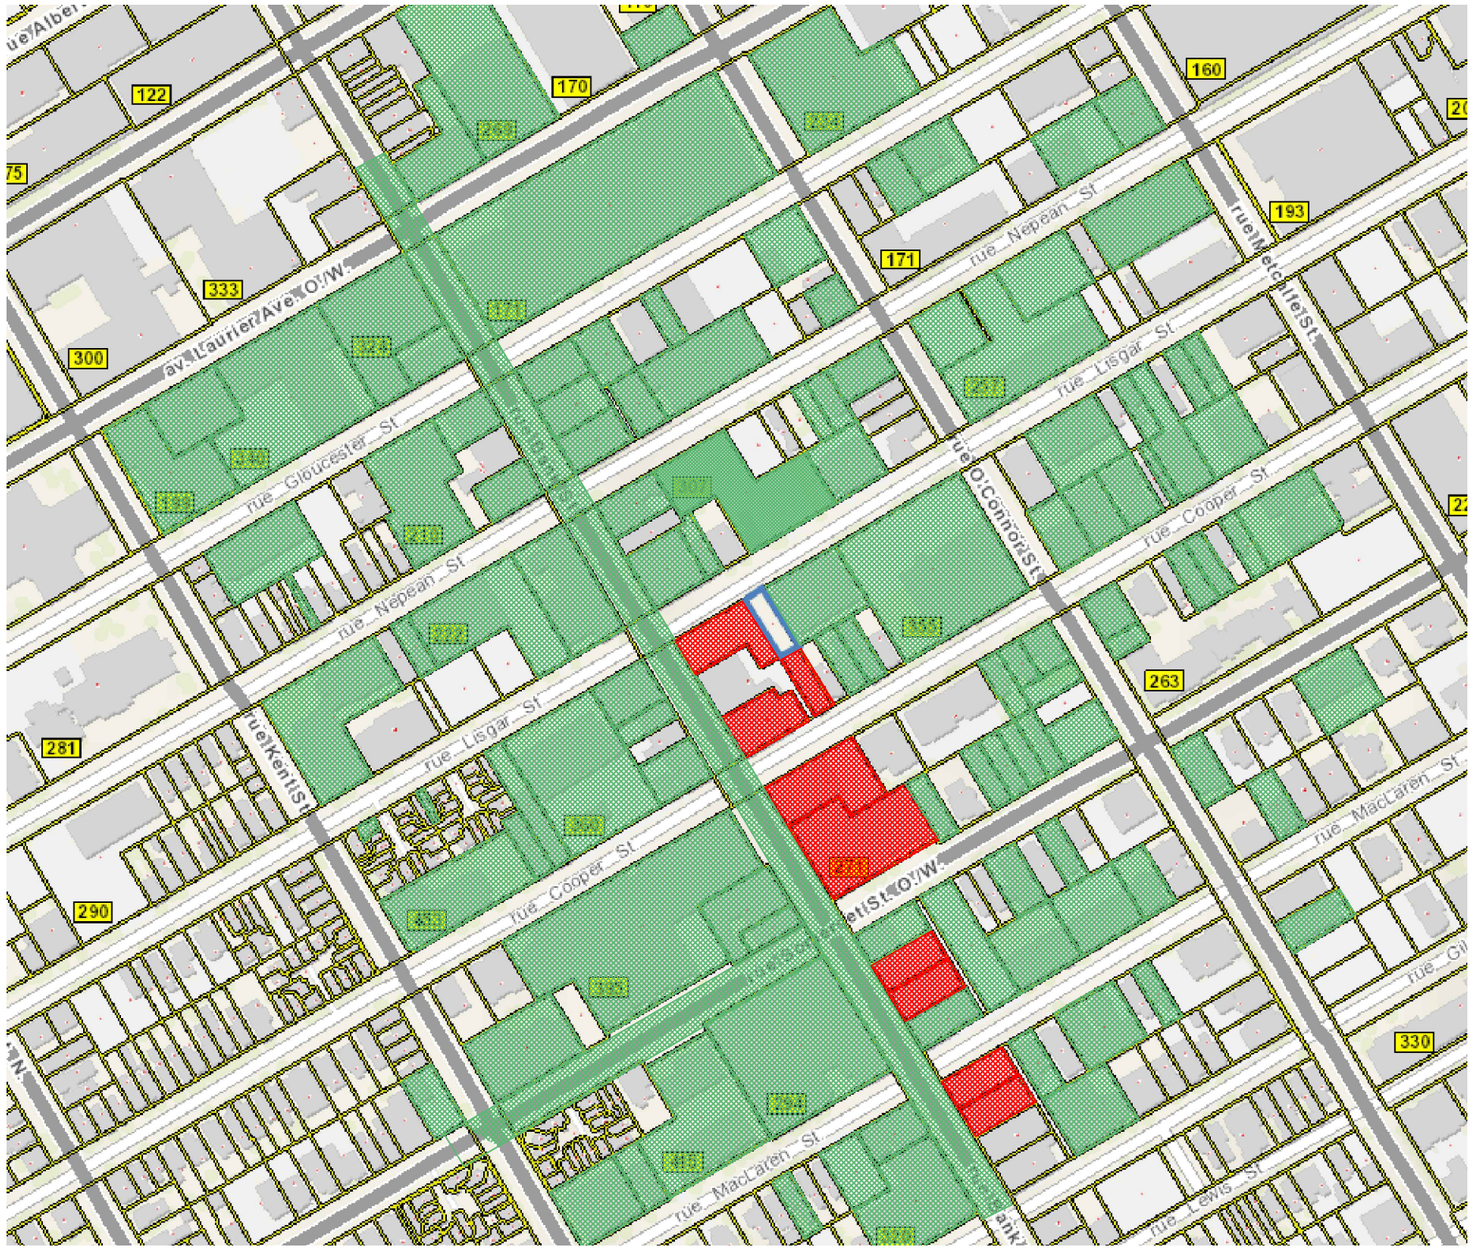

Legend

- Potentially Contaminating Activity (PCA) – Not a Concern to the Site
- Potentially Contaminating Activity (PCA) – Poses a Risk for Environmental Concern to the Site
- Subject Site
- 300 M Radius From the Site Extents

30m 15 0 30 60m

SCALE: 1:1750

No.	REVISIONS	BY	DATE
01	ISSUED FOR REVIEW	J.A.	10/08/2025

LRL
ENGINEERING | INGÉNIERIE
5430 Canotek Road | Ottawa, ON, K1J 9G2
www.lrl.ca | (613) 842-3434

CLIENT
ISLAM CARE CENTRE

DESIGNED BY:	DRAWN BY:	APPROVED BY:
J.A.	J.A.	J.L.

PROJECT
PHASE ONE
ENVIRONMENTAL SITE ASSESSMENT
312 LISGAR STREET
OTTAWA, ONTARIO

DRAWING TITLE
POTENTIAL CONTAMINATING ACTIVITIES WITHIN 300 M OF THE SITE

PROJECT NO.
250080

DATE
OCTOBER 2025

FIGURE 3

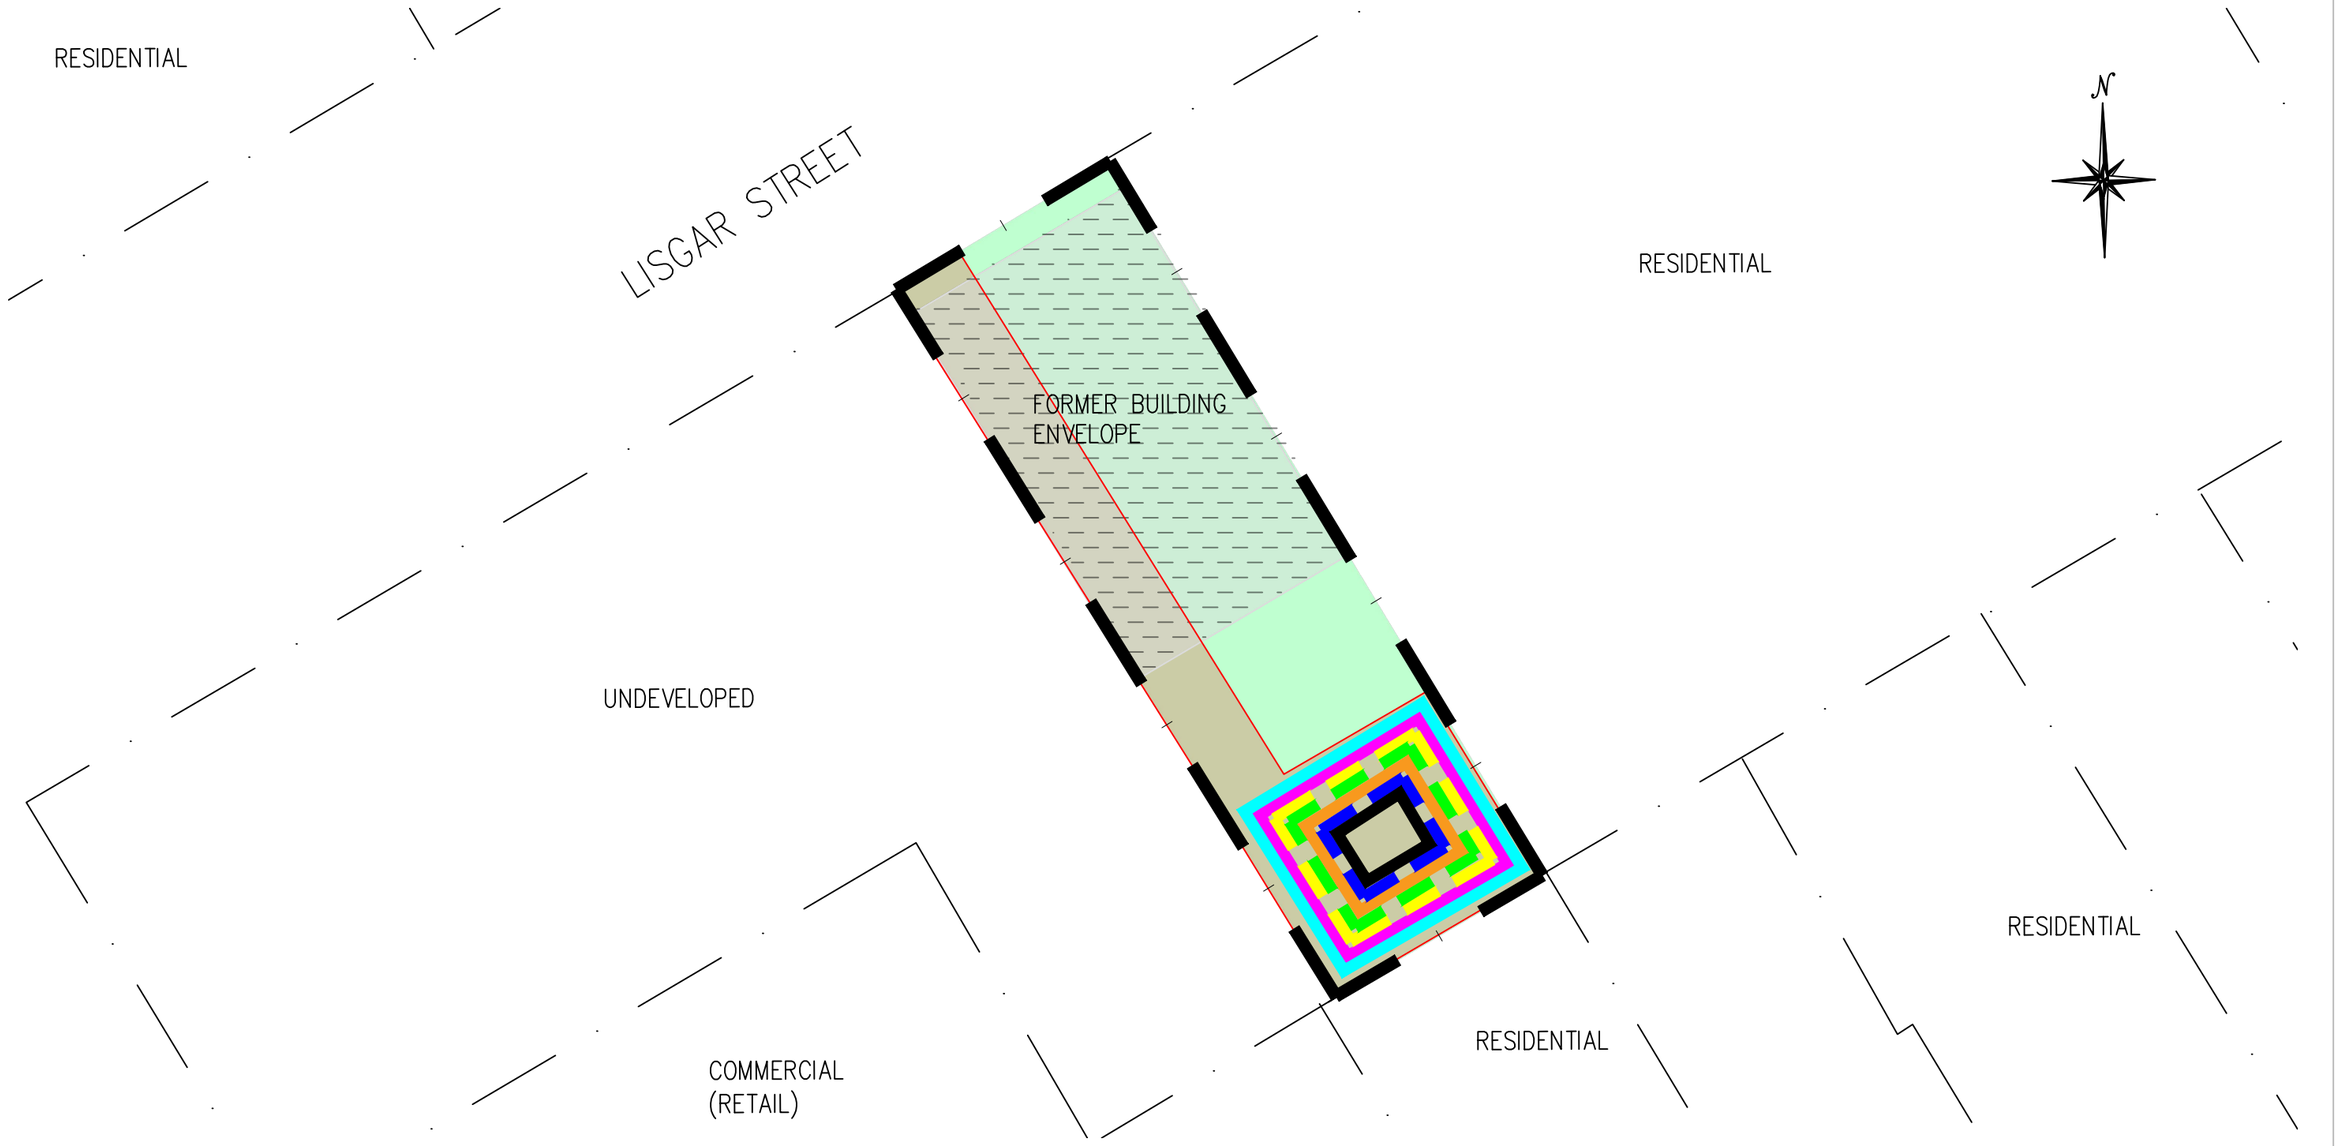

Legend

- Subject Sites
- Former Building Envelope
- APEC 1 (PCA 30 On Site)
- APEC 2, 3, 6 & 7 (PCA 31 Up-Gradient)
- APEC 4 & 14 (PCA 33/34 Up-Gradient)
- APEC 5 (PCA 28 On Site)
- APEC 8, 9 & 10 (PCA 28 Up-Gradient)
- APEC 11, 12 & 13 (PCA 37 Up-Gradient)
- APEC 15 (PCA 8 Up-Gradient)
- APEC 16 & 17 (PCA 10 Up-Gradient)
- APEC 18 (PCA 59 Up-Gradient)
- APEC 19 & 20 (PCA Other: Photo-Processing Wastes Up-Gradient)

5m 0 5 10m

SCALE: 1:250

No.	REVISIONS	BY	DATE
01	ISSUED FOR REVIEW	J.A.	10/08/2025

LRL
ENGINEERING | INGÉNIERIE
5430 Canotek Road | Ottawa, ON, K1J 9G2
www.lrl.ca | (613) 842-3434

CLIENT
ISLAM CARE CENTRE

DESIGNED BY:	DRAWN BY:	APPROVED BY:
J.A.	J.A.	J.L.

PROJECT
PHASE ONE
ENVIRONMENTAL SITE ASSESSMENT
312 LISGAR STREET
OTTAWA, ONTARIO

DRAWING TITLE
AREAS OF POTENTIAL ENVIRONMENTAL CONCERN

PROJECT NO.
250080

DATE
OCTOBER 2025

FIGURE4

APPENDIX A

Fire Insurance Plans

Enviroscan Report

Site address:	312 Lisgar Street, Ottawa, ON
Project #:	25020500995
P.O. #:	155355
Requested by:	Eleanor Goolab
Date Completed:	2/19/2025 5:58:42 PM

CONFIDENTIAL

Project #: 25020500995 | P.O. #: 250080
Requested by: Eleanor Goolab | Date Completed: 02/19/2025 17:58:42

Search Area: 312 Lisgar Street, Ottawa, ON

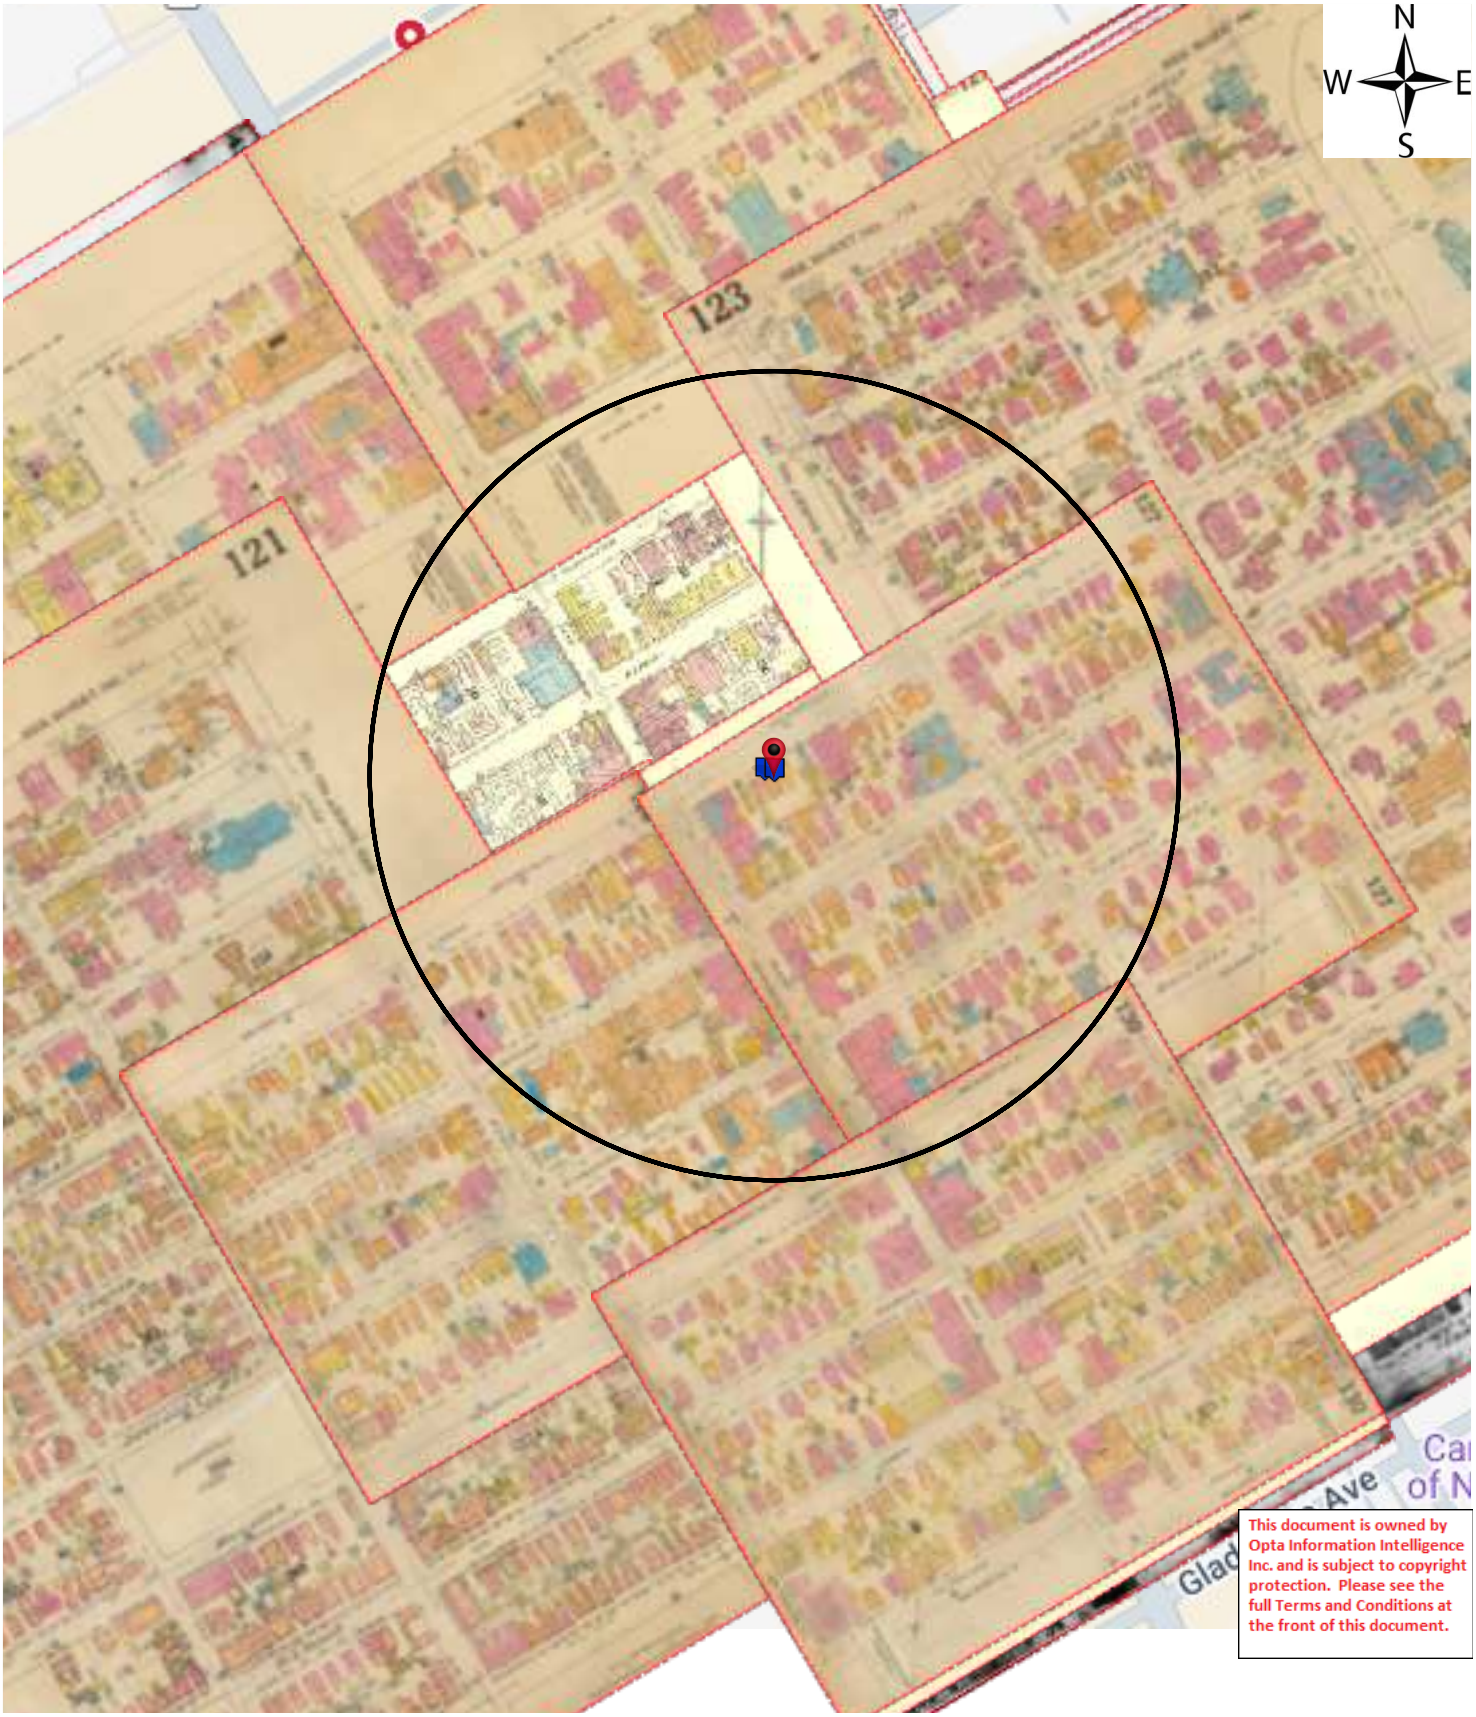

This document is owned by Opta Information Intelligence Inc. and is subject to copyright protection. Please see the full Terms and Conditions at the front of this document.

Project #: 25020500995 | P.O. #: 250080
Requested by: Eleanor Goolab | Date Completed: 02/19/2025 17:58:42

Historical Environmental Services Enviroscan Terms and Conditions

Terms and Conditions

Report

The documents (hereinafter referred to as the "Documents") to be released as part of the report (hereinafter referred to as the "Report") to be delivered to the purchaser as set out above are documents in Verisk's records relating to the described property (hereinafter referred to as the "Property"). Verisk makes no representations or warranties respecting the Documents whatsoever, including, without limitation, with respect to the completeness, accuracy or usefulness of the Documents, and does not represent or warrant that these are the only plans and reports prepared in association with the Property or in Verisk's possession at the time of Report delivery to the purchaser. The Documents are current as of the date(s) indicated on them. Interpretation of the Documents, if any, is by inference based upon the information which is apparent and obvious on the face of the Documents only. Verisk does not represent, warrant or guarantee that interpretations other than those referred to do not exist from other sources. The Report will be prepared for use by the purchaser of the services as shown above hereof only.

Disclaimer

Verisk disclaims responsibility for any losses or damages of any kind whatsoever, whether consequential or other, however caused, incurred or suffered, arising directly or indirectly as a result of the services (which services include, but are not limited to, the preparation of the Report provided hereunder), including but not limited to, any losses or damages arising directly or indirectly from any breach of contract, fundamental or otherwise, from reliance on Verisk Reports or from any tortious acts or omissions of Verisk's agents, employees or representatives.

Entire Agreement

The parties hereto acknowledge and agree to be bound by the terms and conditions hereof. The request form constitutes the entire agreement between the parties pertaining to the subject matter hereof and supersedes all prior and contemporaneous agreements, negotiations and discussions, whether oral or written, and there are no representations or warranties, or other agreements between the parties in connection with the subject matter hereof except as specifically set forth herein. No supplement, modification, waiver, or termination of the request shall be binding, unless confirmed in writing by the parties hereto.

Governing Document

In the event of any conflicts or inconsistencies between the provisions hereof and the Reports, the rights and obligations of the parties shall be deemed to be governed by the request form, which shall be the paramount document.

Law

This agreement shall be governed by and construed in accordance with the laws of the Province of Ontario and the laws of Canada applicable therein.

Project #: 25020500995 | P.O. #: 250080
Requested by: Eleanor Goolab | Date Completed: 02/19/2025 17:58:42

1948 Volume: Ottawa Firemap: 130
Ottawa Plan: 2991 (1925) | Sheet: 130 (1948)

Page	Report Title
6	(1878) Volume: Ottawa Volume 1 Firemap: 36
8	(1878) Volume: Ottawa Volume 1 Firemap: 37
10	(1878) Volume: Ottawa Volume 1 Firemap: 38
12	(1878) Volume: Ottawa Volume 1 Firemap: 41
14	(1878) Volume: Ottawa Volume 1 Firemap: 42
16	(1895) Volume: Ottawa Volume 1 Firemap: 36
18	(1895) Volume: Ottawa Volume 1 Firemap: 37
20	(1895) Volume: Ottawa Volume 1 Firemap: 38
22	(1895) Volume: Ottawa Volume 1 Firemap: 41
24	(1895) Volume: Ottawa Volume 1 Firemap: 42
26	(1895) Volume: Ottawa Volume 1 Firemap: 53
28	(1895) Volume: Ottawa Volume 1 Firemap: 55
30	(1895) Volume: Ottawa Volume 1 Firemap: 56
32	(1901) Volume: Ottawa Volume 1 Firemap: 36
34	(1901) Volume: Ottawa Volume 1 Firemap: 37
36	(1901) Volume: Ottawa Volume 1 Firemap: 38
38	(1901) Volume: Ottawa Volume 1 Firemap: 41
40	(1901) Volume: Ottawa Volume 1 Firemap: 42
42	(1901) Volume: Ottawa Volume 1 Firemap: 53
44	(1901) Volume: Ottawa Volume 1 Firemap: 55
46	(1901) Volume: Ottawa Volume 1 Firemap: 56
48	(1912) Volume: Ottawa Volume 1 Firemap: 36
50	(1915) Volume: Ottawa Volume 1 Firemap: 36
52	(1915) Volume: Ottawa Volume 1 Firemap: 37
54	(1912) Volume: Ottawa Volume 1 Firemap: 37
56	(1912) Volume: Ottawa Volume 1 Firemap: 38
58	(1912) Volume: Ottawa Volume 1 Firemap: 41
60	(1912) Volume: Ottawa Volume 1 Firemap: 42
62	(1915) Volume: Ottawa Volume 1 Firemap: 42
64	(1915) Volume: Ottawa Volume 1 Firemap: 53
66	(1912) Volume: Ottawa Volume 1 Firemap: 53
68	(1912) Volume: Ottawa Volume 1 Firemap: 54
70	(1915) Volume: Ottawa Volume 1 Firemap: 54
72	(1915) Volume: Ottawa Volume 1 Firemap: 55
74	(1912) Volume: Ottawa Volume 1 Firemap: 55
76	(1912) Volume: Ottawa Volume 1 Firemap: 56
78	(1915) Volume: Ottawa Volume 1 Firemap: 56
80	(1922) Volume: Ottawa Volume 1 Firemap: 36
82	(1922) Volume: Ottawa Volume 1 Firemap: 37
84	(1922) Volume: Ottawa Volume 1 Firemap: 38
86	(1922) Volume: Ottawa Volume 1 Firemap: 41
88	(1922) Volume: Ottawa Volume 1 Firemap: 42
90	(1922) Volume: Ottawa Volume 1 Firemap: 53
92	(1922) Volume: Ottawa Volume 1 Firemap: 54
94	(1922) Volume: Ottawa Volume 1 Firemap: 55
96	(1922) Volume: Ottawa Volume 1 Firemap: 56
98	(1955) Volume: Ottawa Volume 1 Firemap: 2
100	(1955) Volume: Ottawa Volume 1 Firemap: 3
102	(1955) Volume: Ottawa Volume 1 Firemap: 4
104	(1955) Volume: Ottawa Volume 1 Firemap: 7
106	(1955) Volume: Ottawa Volume 1 Firemap: 8
108	(1955) Volume: Ottawa Volume 1 Firemap: 10
110	(1955) Volume: Ottawa Volume 1 Firemap: 13
112	(1955) Volume: Ottawa Volume 1 Firemap: 15
114	(1955) Volume: Ottawa Volume 1 Firemap: 16

Project #: 25020500995 | P.O. #: 250080
Requested by: Eleanor Goolab | Date Completed: 02/19/2025 17:58:42

1878 Volume: Ottawa 1 Firemap: 36
Ottawa Volume 1 Plan: 1420 (1878) | Sheet: 36 (1878)

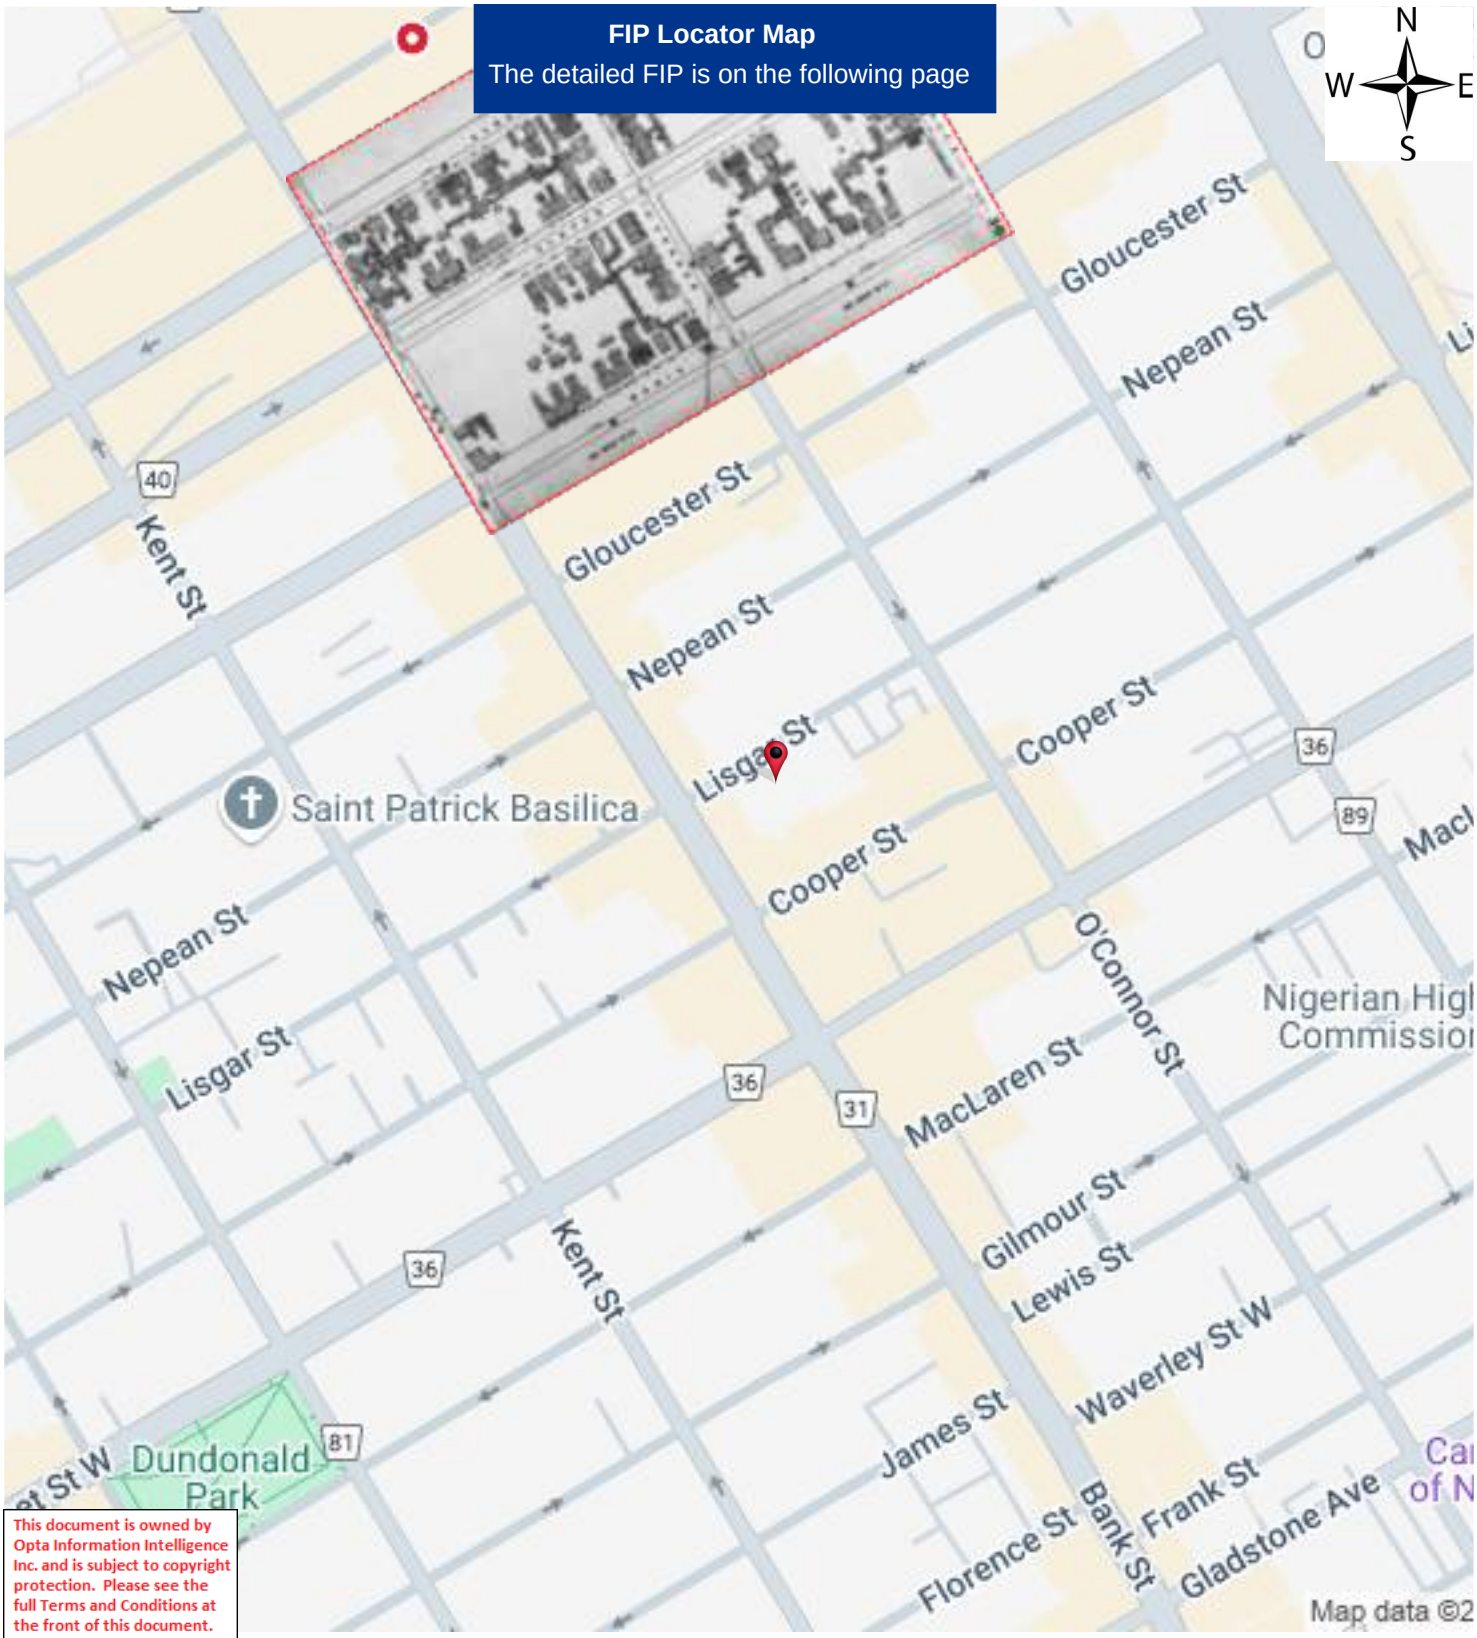

This document is owned by Opta Information Intelligence Inc. and is subject to copyright protection. Please see the full Terms and Conditions at the front of this document.

Project #: 25020500995 | P.O. #: 250080
Requested by: Eleanor Goolab | Date Completed: 02/19/2025 17:58:42

1878 Volume: Ottawa 1 Firemap: 36
~~Ottawa Volume 1 Plan: 1420 (1878) | Sheet: 36 (1878)~~

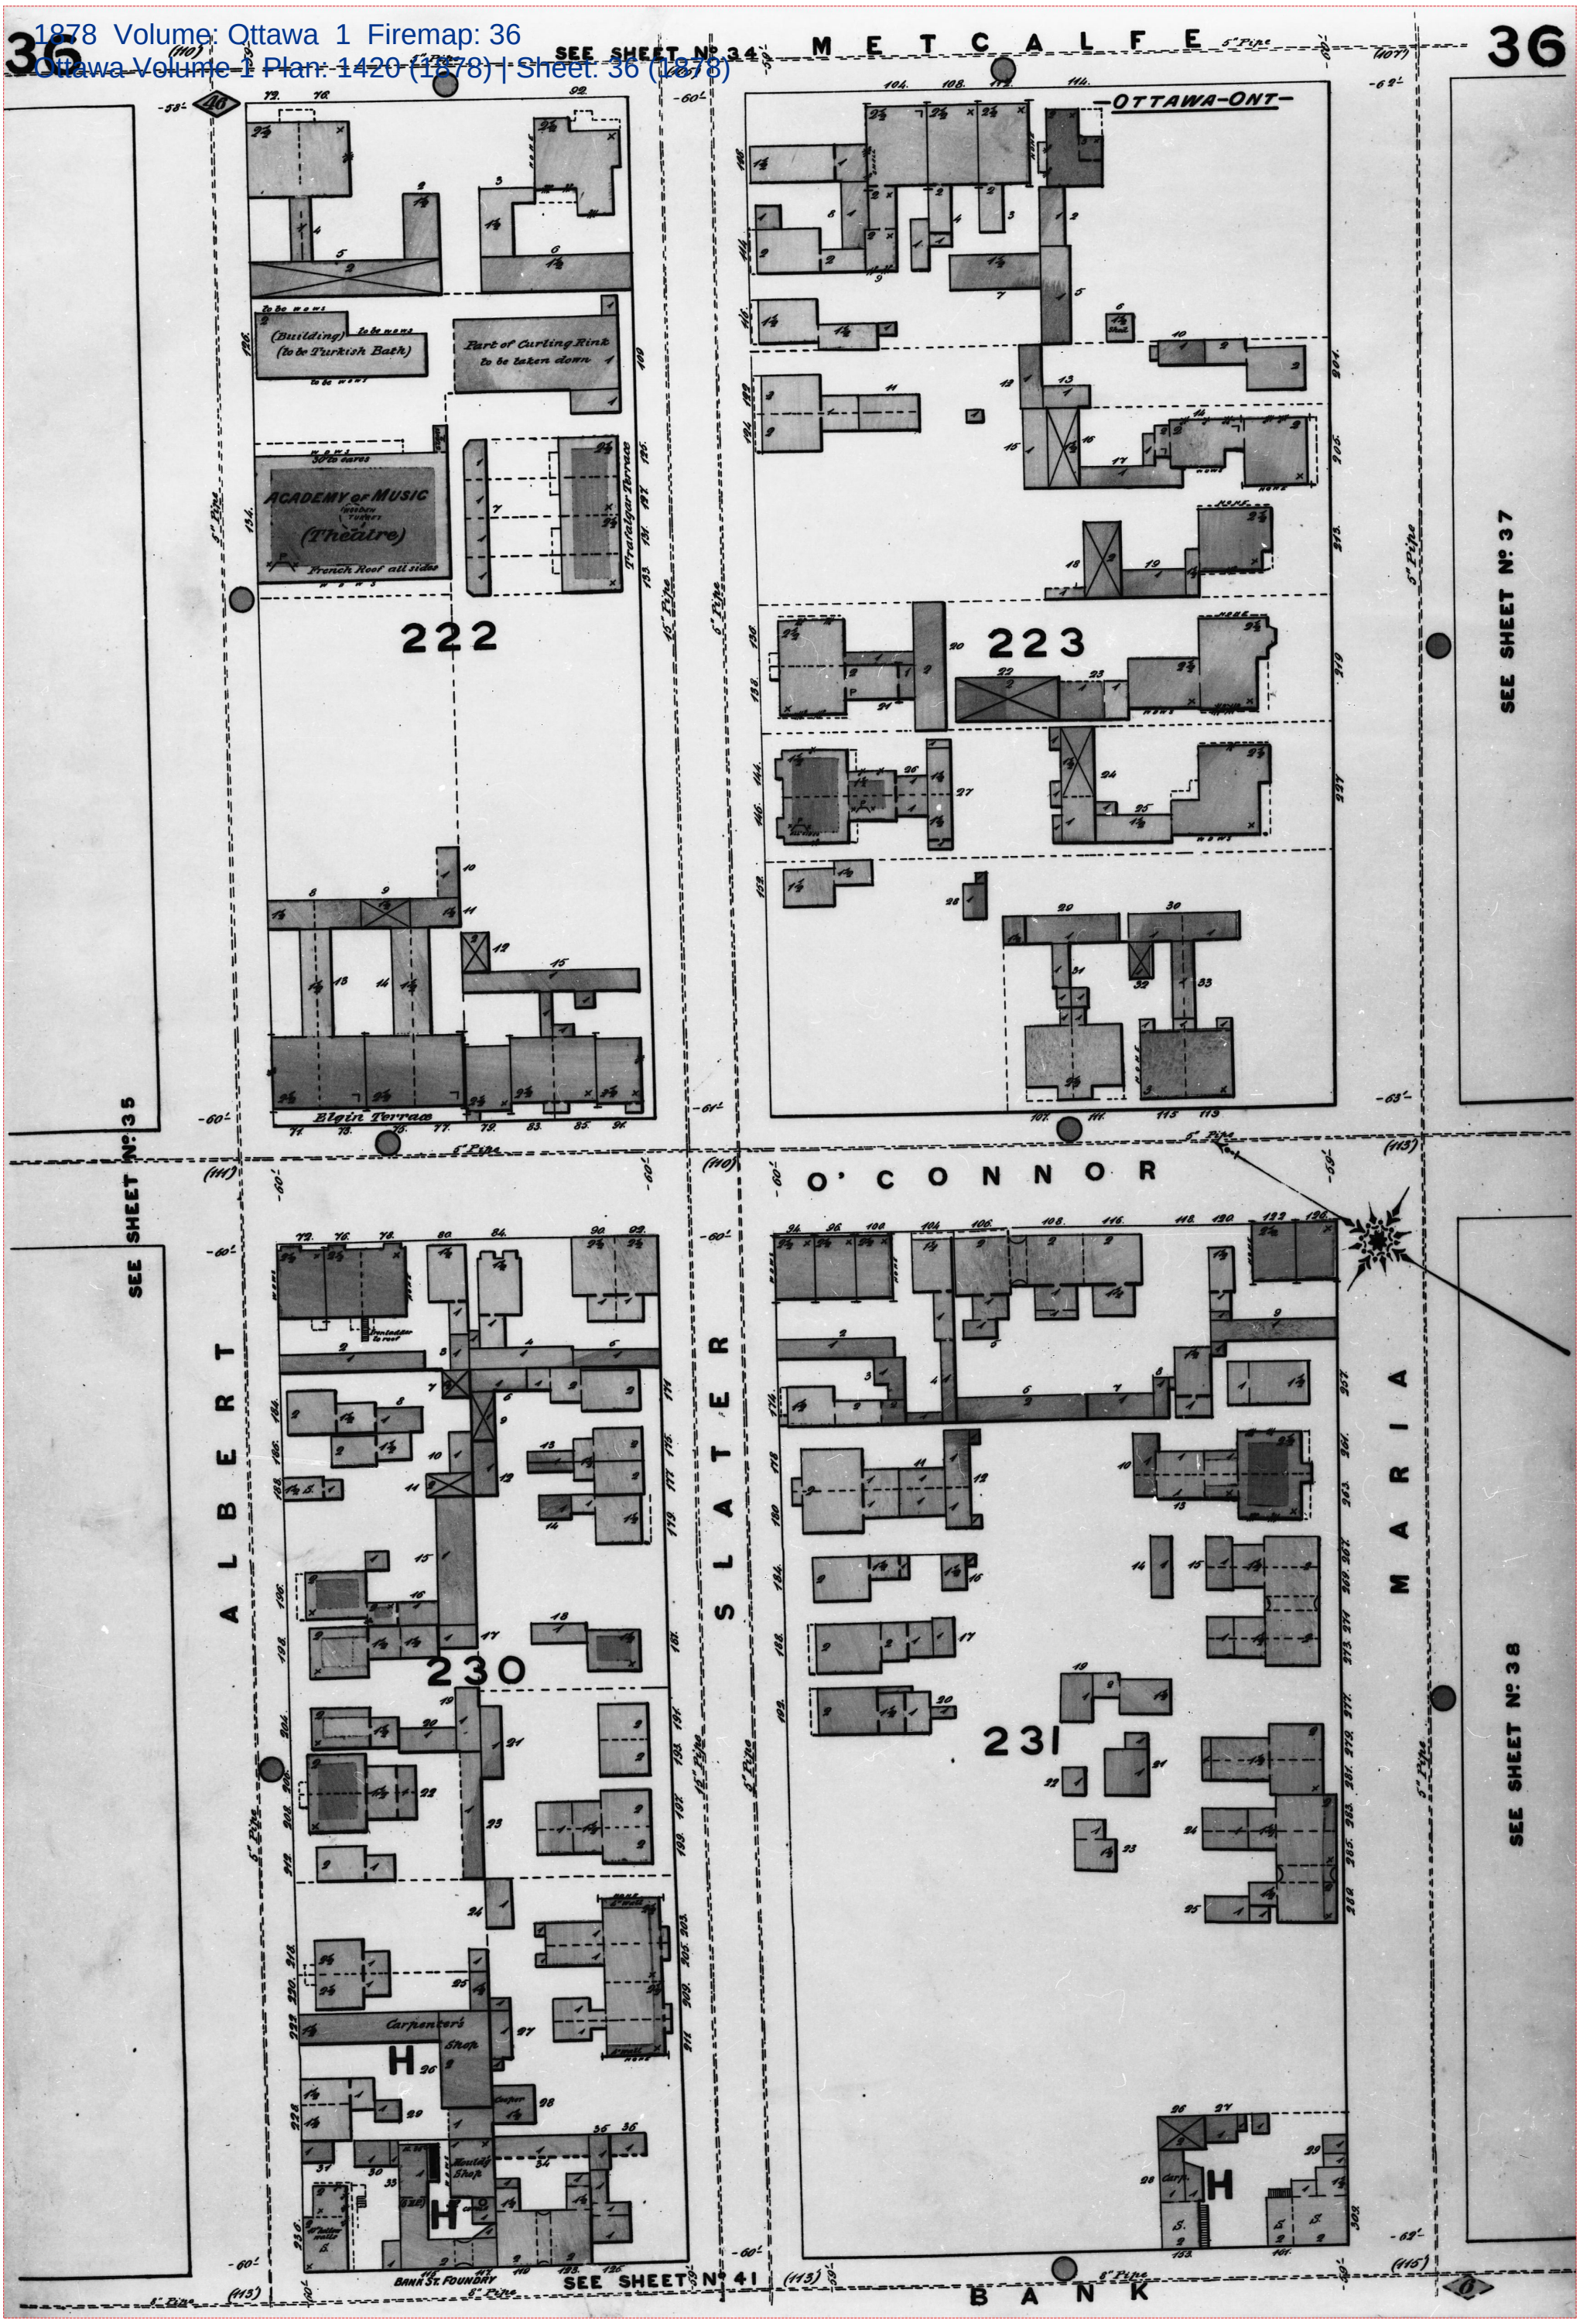

Project #: 25020500995 | P.O. #: 250080
Requested by: Eleanor Goolab | Date Completed: 02/19/2025 17:58:42

1878 Volume: Ottawa 1 Firemap: 37
Ottawa Volume 1 Plan: 1420 (1878) | Sheet: 37 (1878)

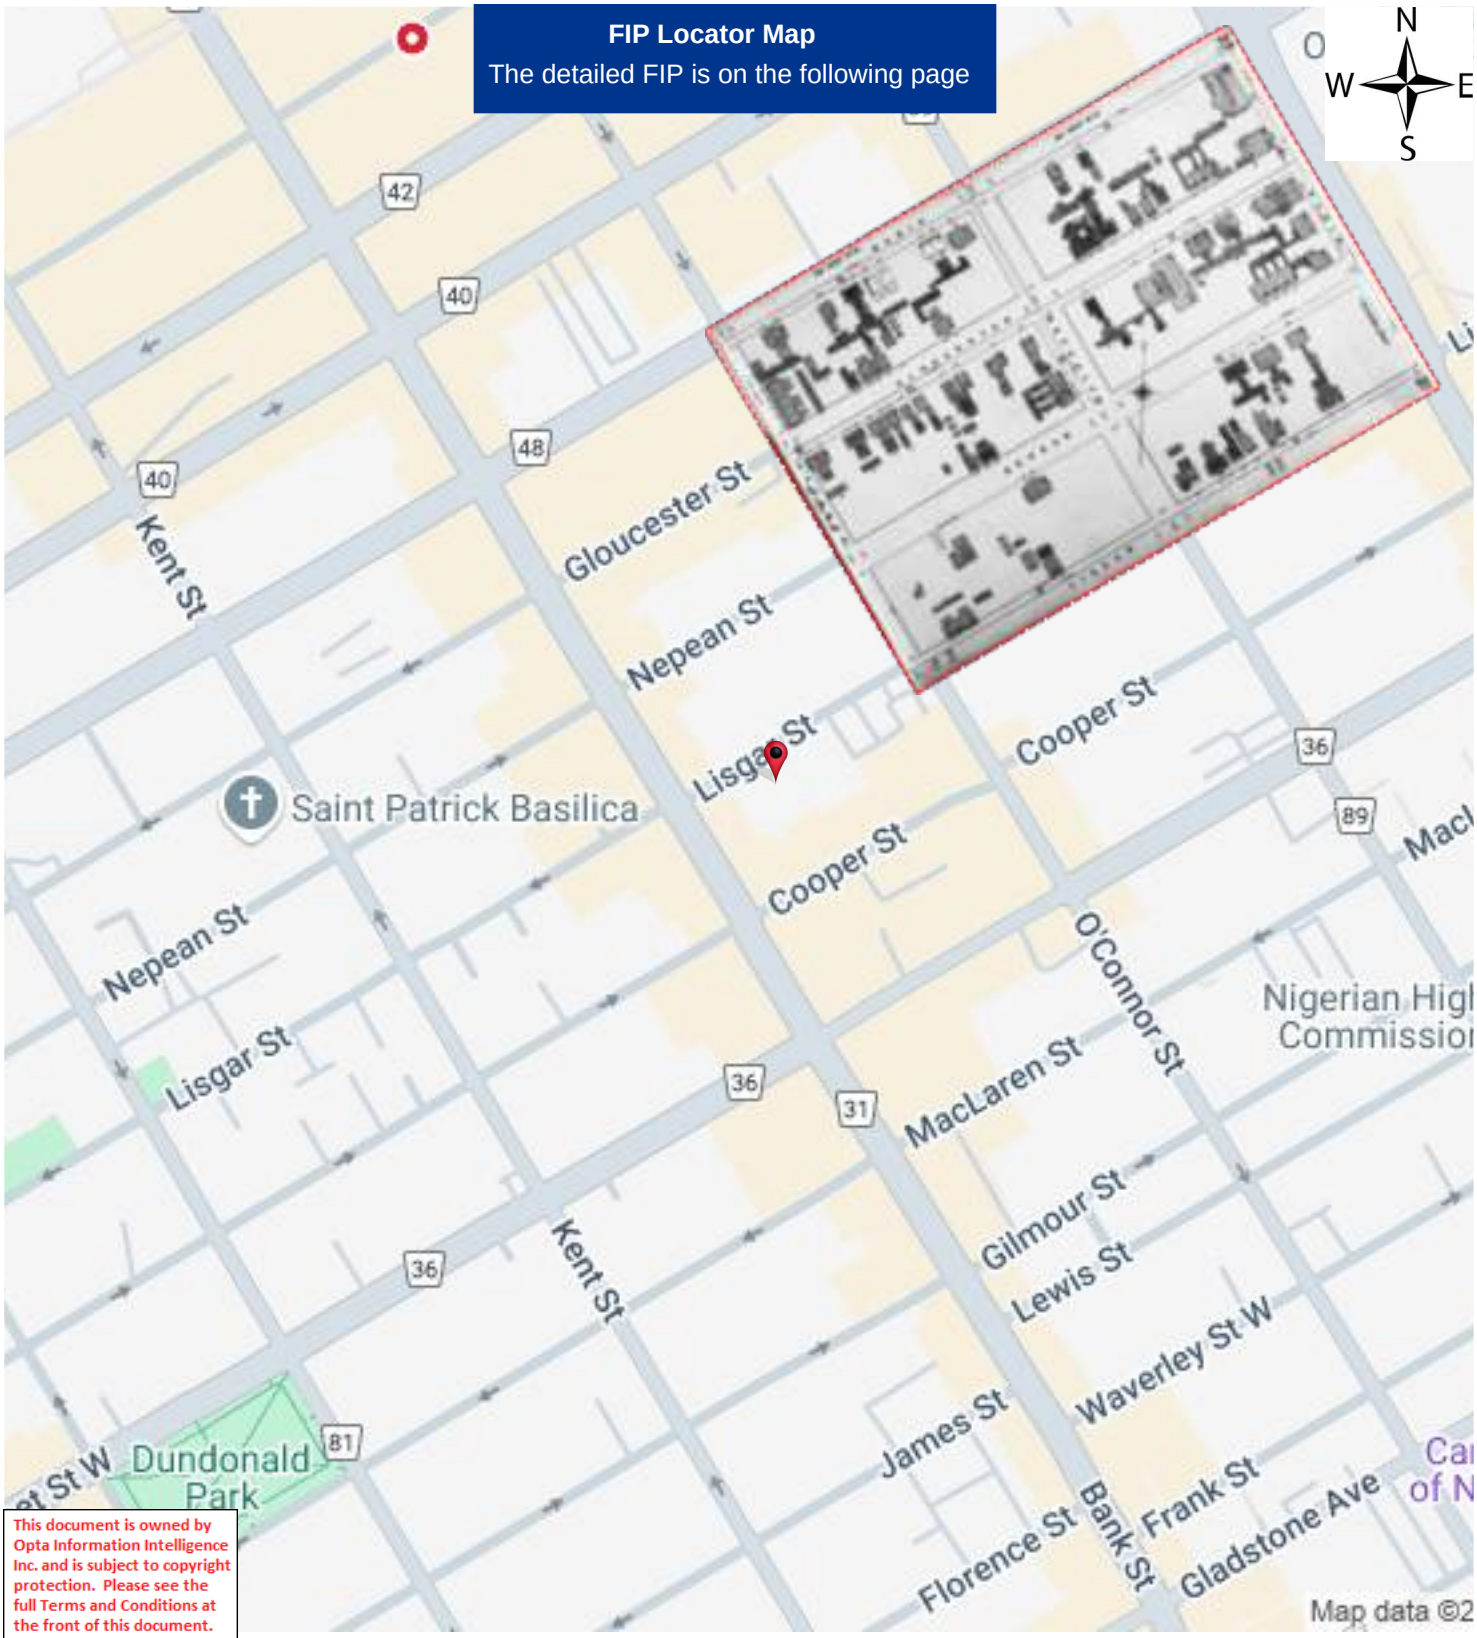

This document is owned by Opta Information Intelligence Inc. and is subject to copyright protection. Please see the full Terms and Conditions at the front of this document.

Project #: 25020500995 | P.O. #: 250080
Requested by: Eleanor Goolab | Date Completed: 02/19/2025 17:58:42

1878 Volume: Ottawa 1 Firemap: 37
Ottawa Volume 1 Plan: 1420 (1878) | Sheet: 37 (1878)

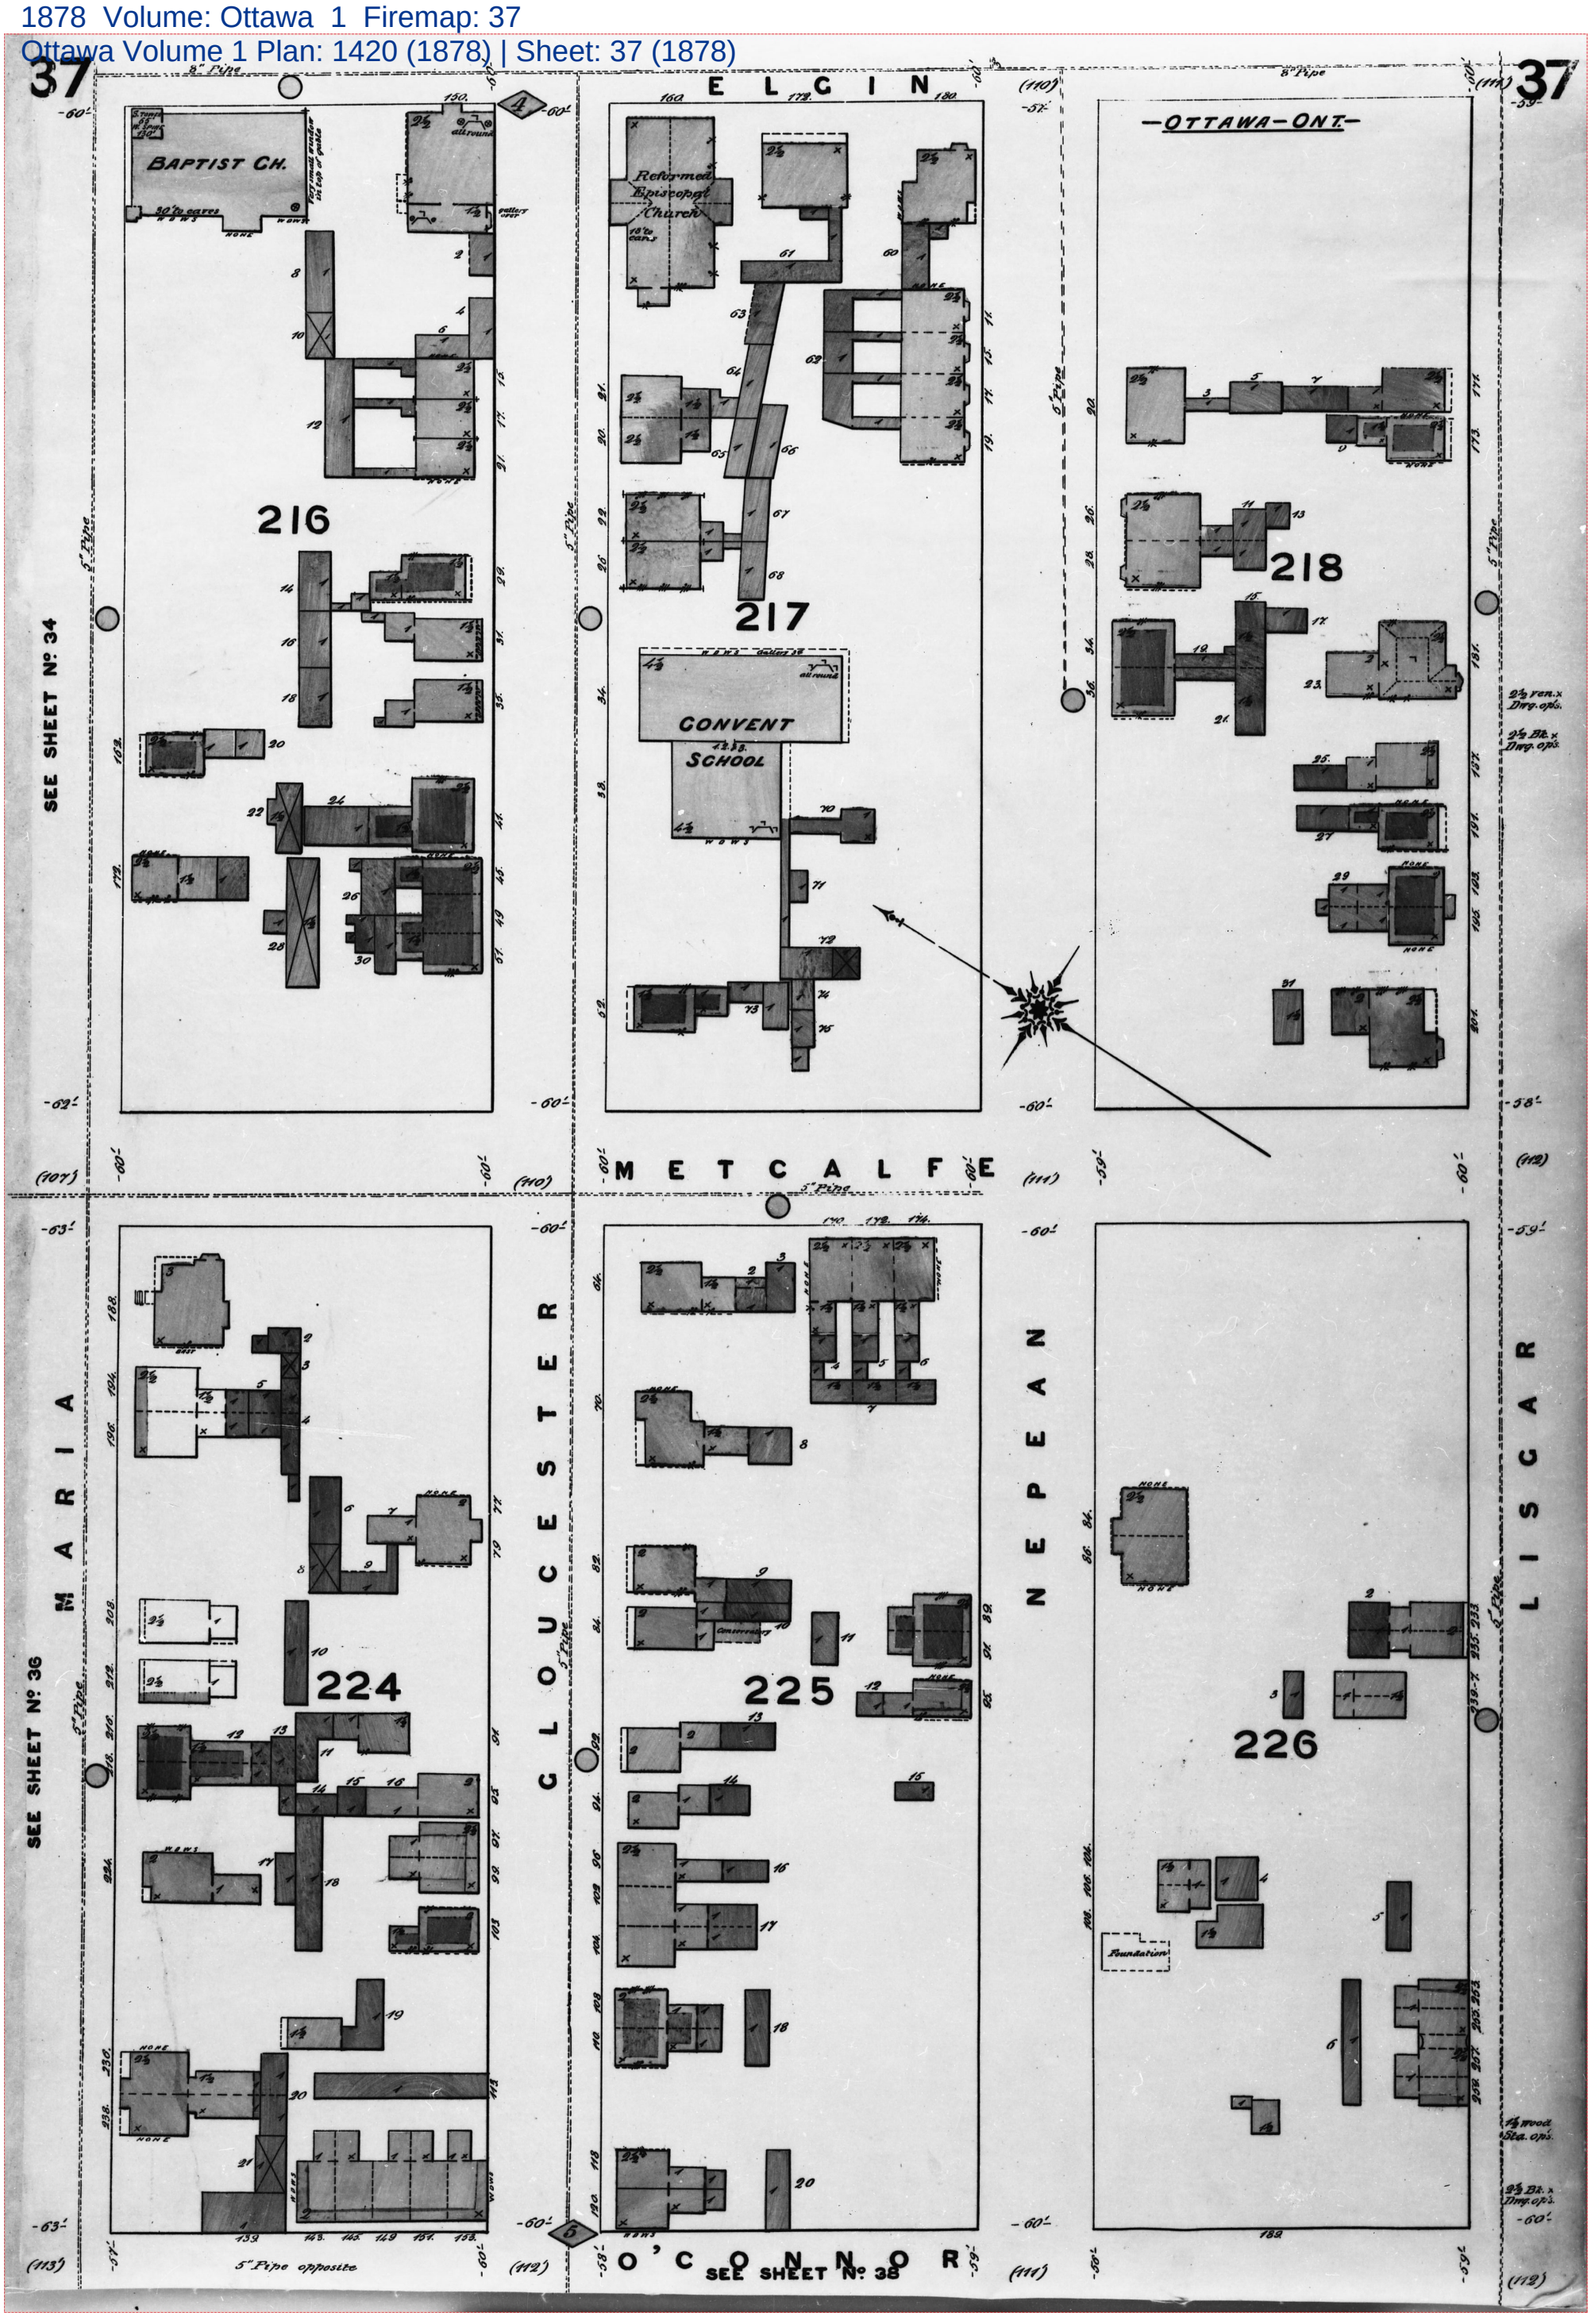

Project #: 25020500995 | P.O. #: 250080
Requested by: Eleanor Goolab | Date Completed: 02/19/2025 17:58:42

1878 Volume: Ottawa 1 Firemap: 38
Ottawa Volume 1 Plan: 1420 (1878) | Sheet: 38 (1878)

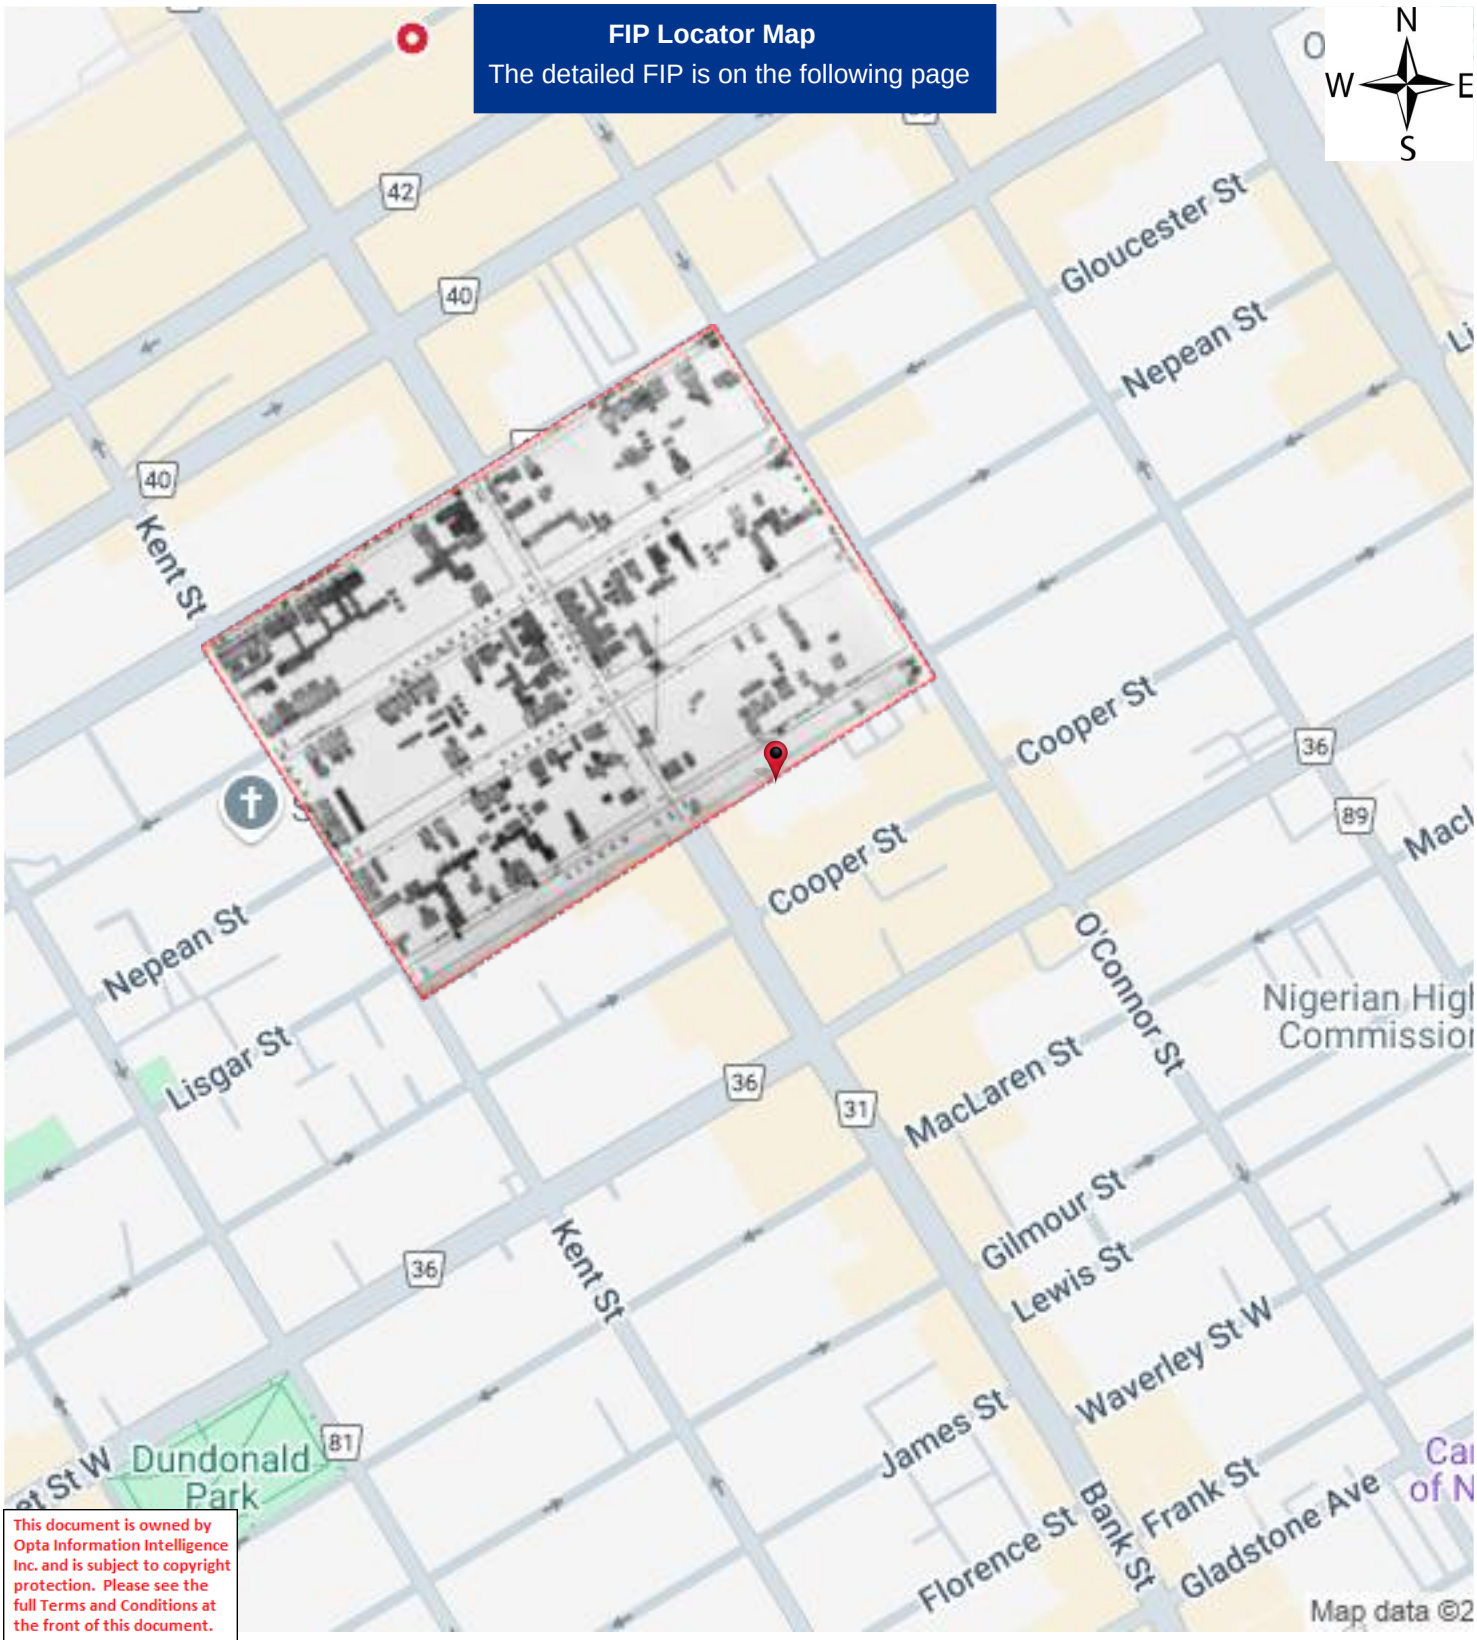

This document is owned by Opta Information Intelligence Inc. and is subject to copyright protection. Please see the full Terms and Conditions at the front of this document.

Project #: 25020500995 | P.O. #: 250080
Requested by: Eleanor Goolab | Date Completed: 02/19/2025 17:58:42

1878 Volume: Ottawa 1 Firemap: 38
Ottawa Volume 1 Plan: 1420 (1878) | Sheet: 38 (1878)

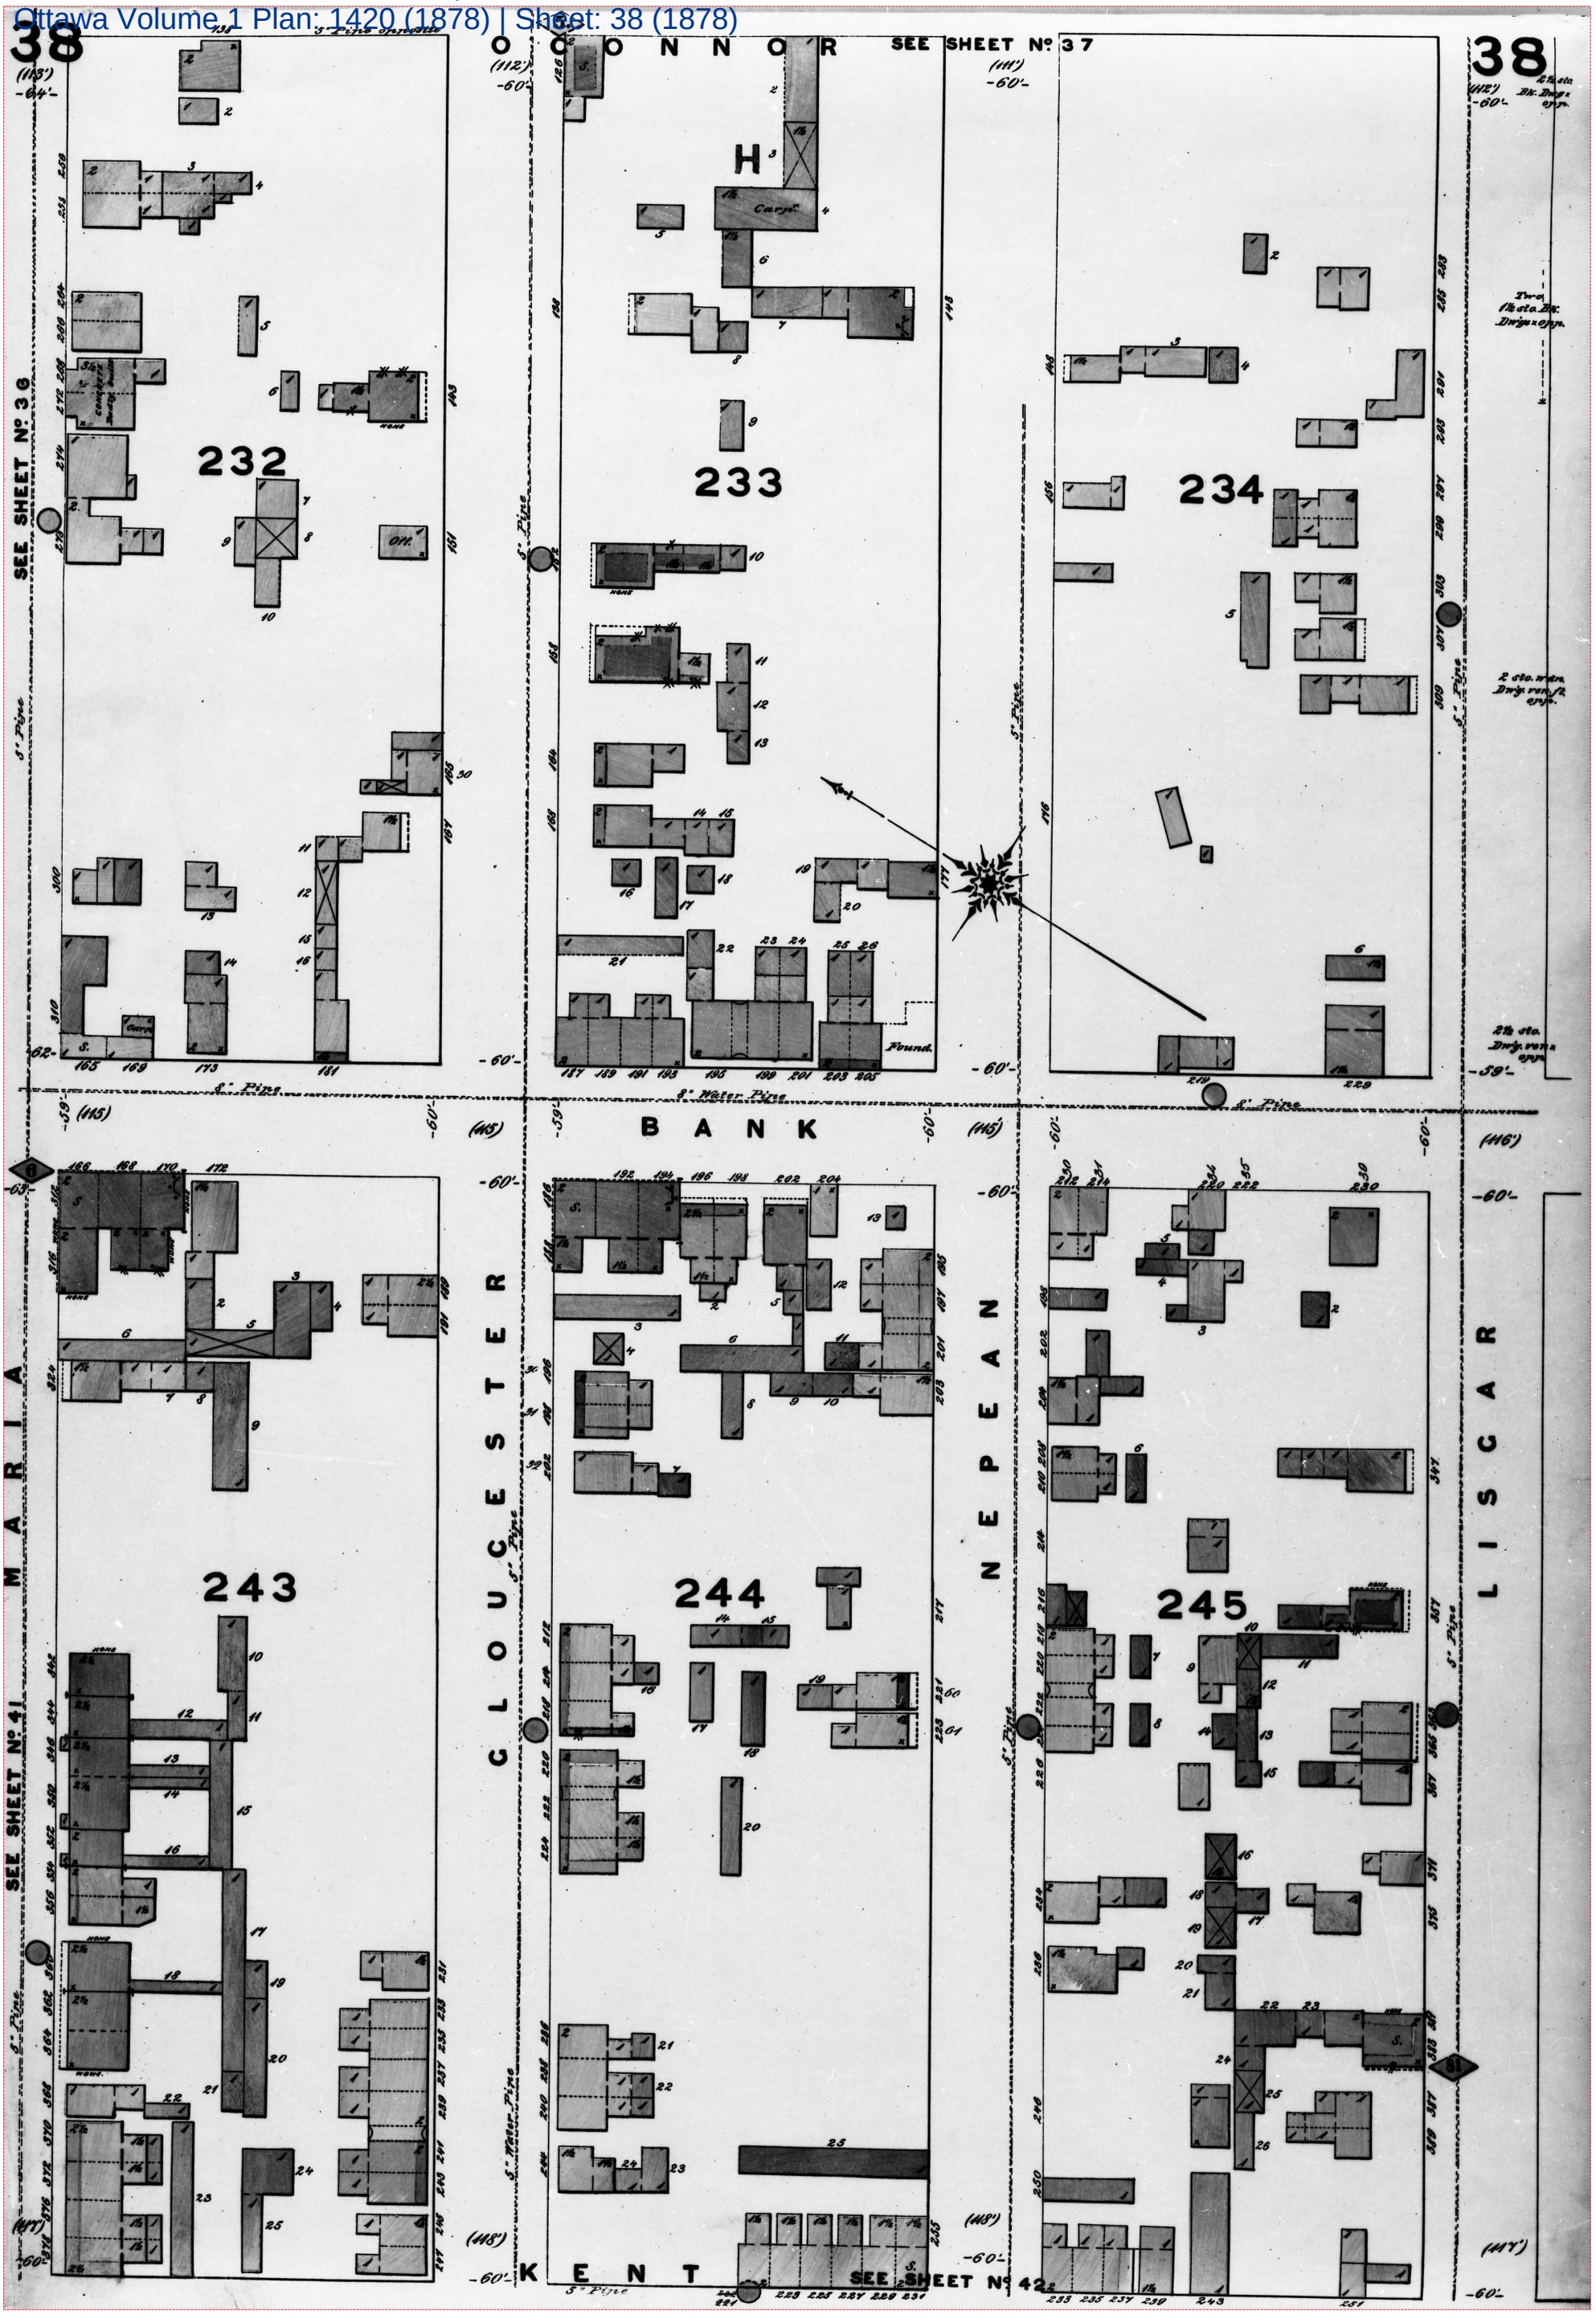

Project #: 25020500995 | P.O. #: 250080
Requested by: Eleanor Goolab | Date Completed: 02/19/2025 17:58:42

1878 Volume: Ottawa 1 Firemap: 41
Ottawa Volume 1 Plan: 1420 (1878) | Sheet: 41 (1878)

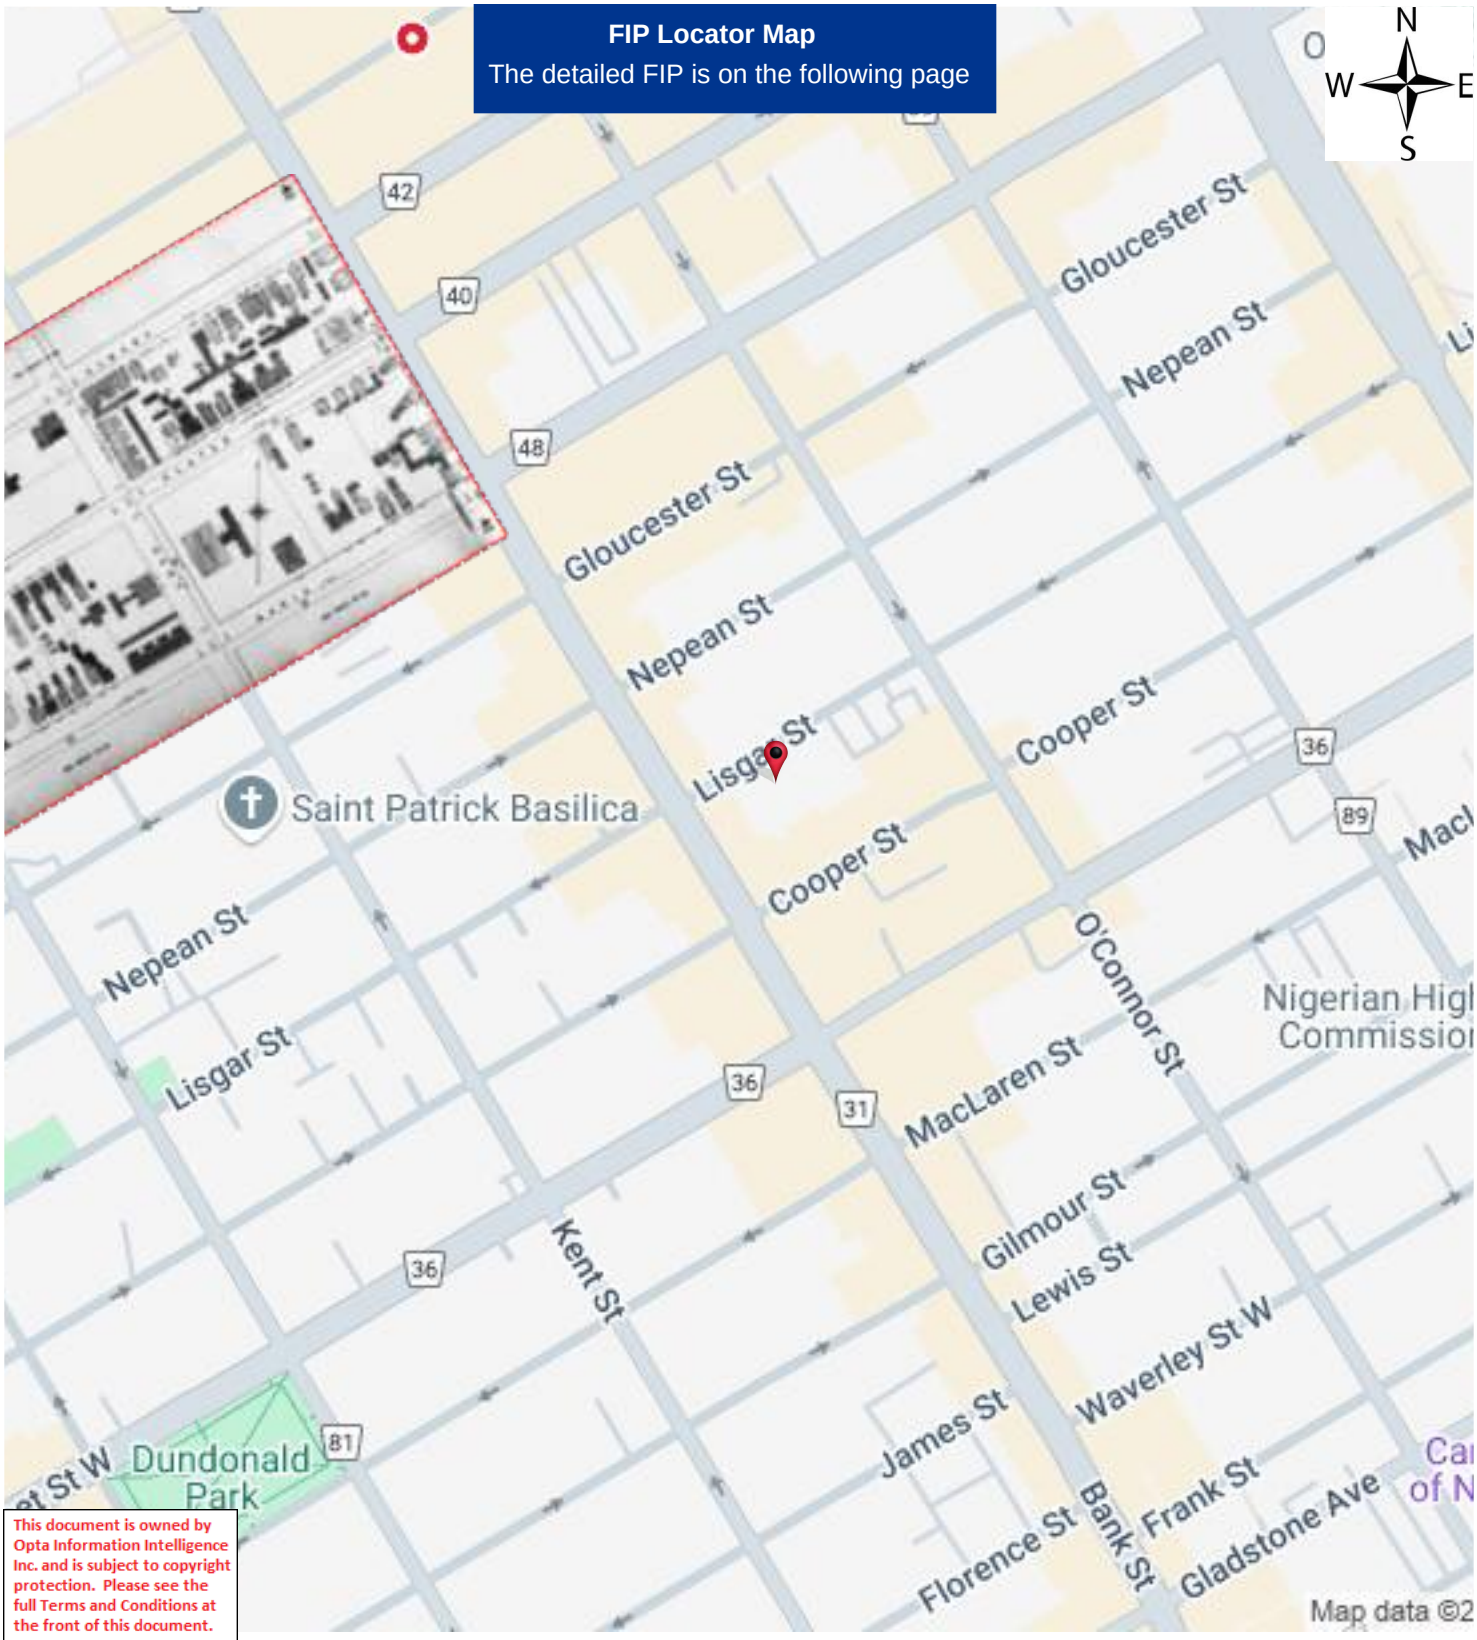

This document is owned by Opta Information Intelligence Inc. and is subject to copyright protection. Please see the full Terms and Conditions at the front of this document.

Project #: 25020500995 | P.O. #: 250080
Requested by: Eleanor Goolab | Date Completed: 02/19/2025 17:58:42

1878 Volume: Ottawa 1 Firemap: 41

Ottawa Volume 1 Plate: 1420 (1878) | Sheet: 41 (1878)

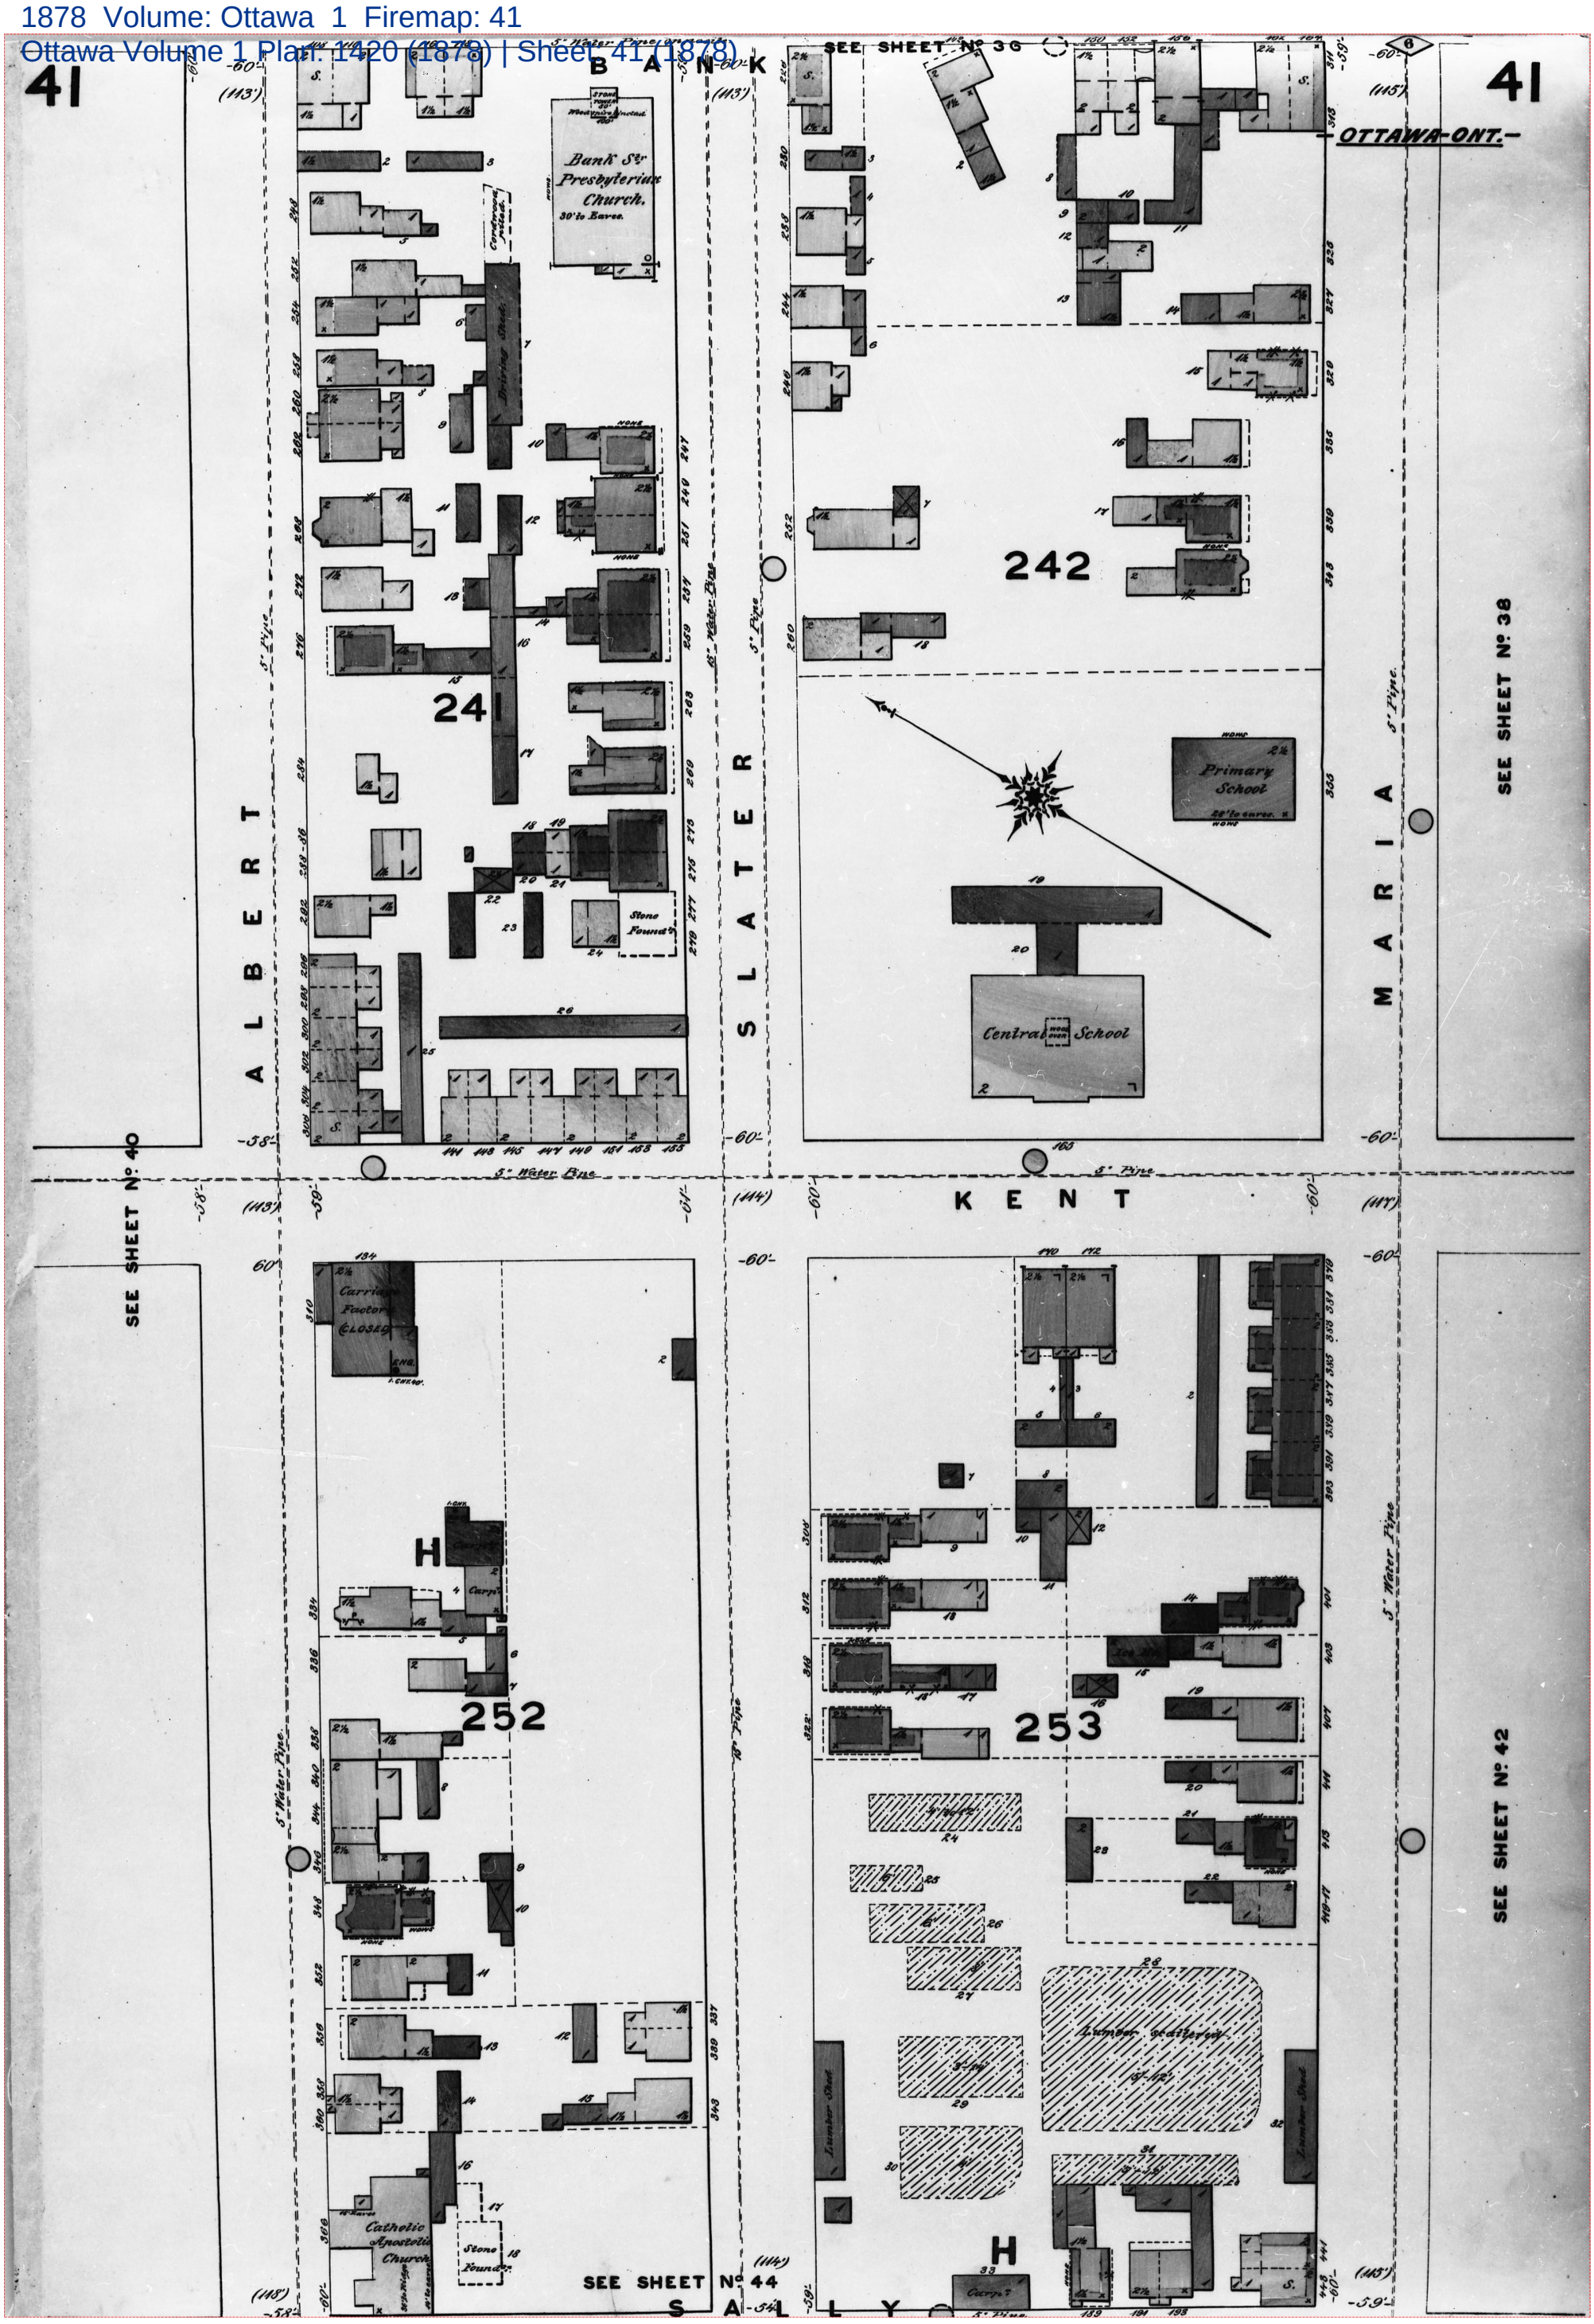

Project #: 25020500995 | P.O. #: 250080
Requested by: Eleanor Goolab | Date Completed: 02/19/2025 17:58:42

1878 Volume: Ottawa 1 Firemap: 42
Ottawa Volume 1 Plan: 1420 (1878) | Sheet: 42 (1878)

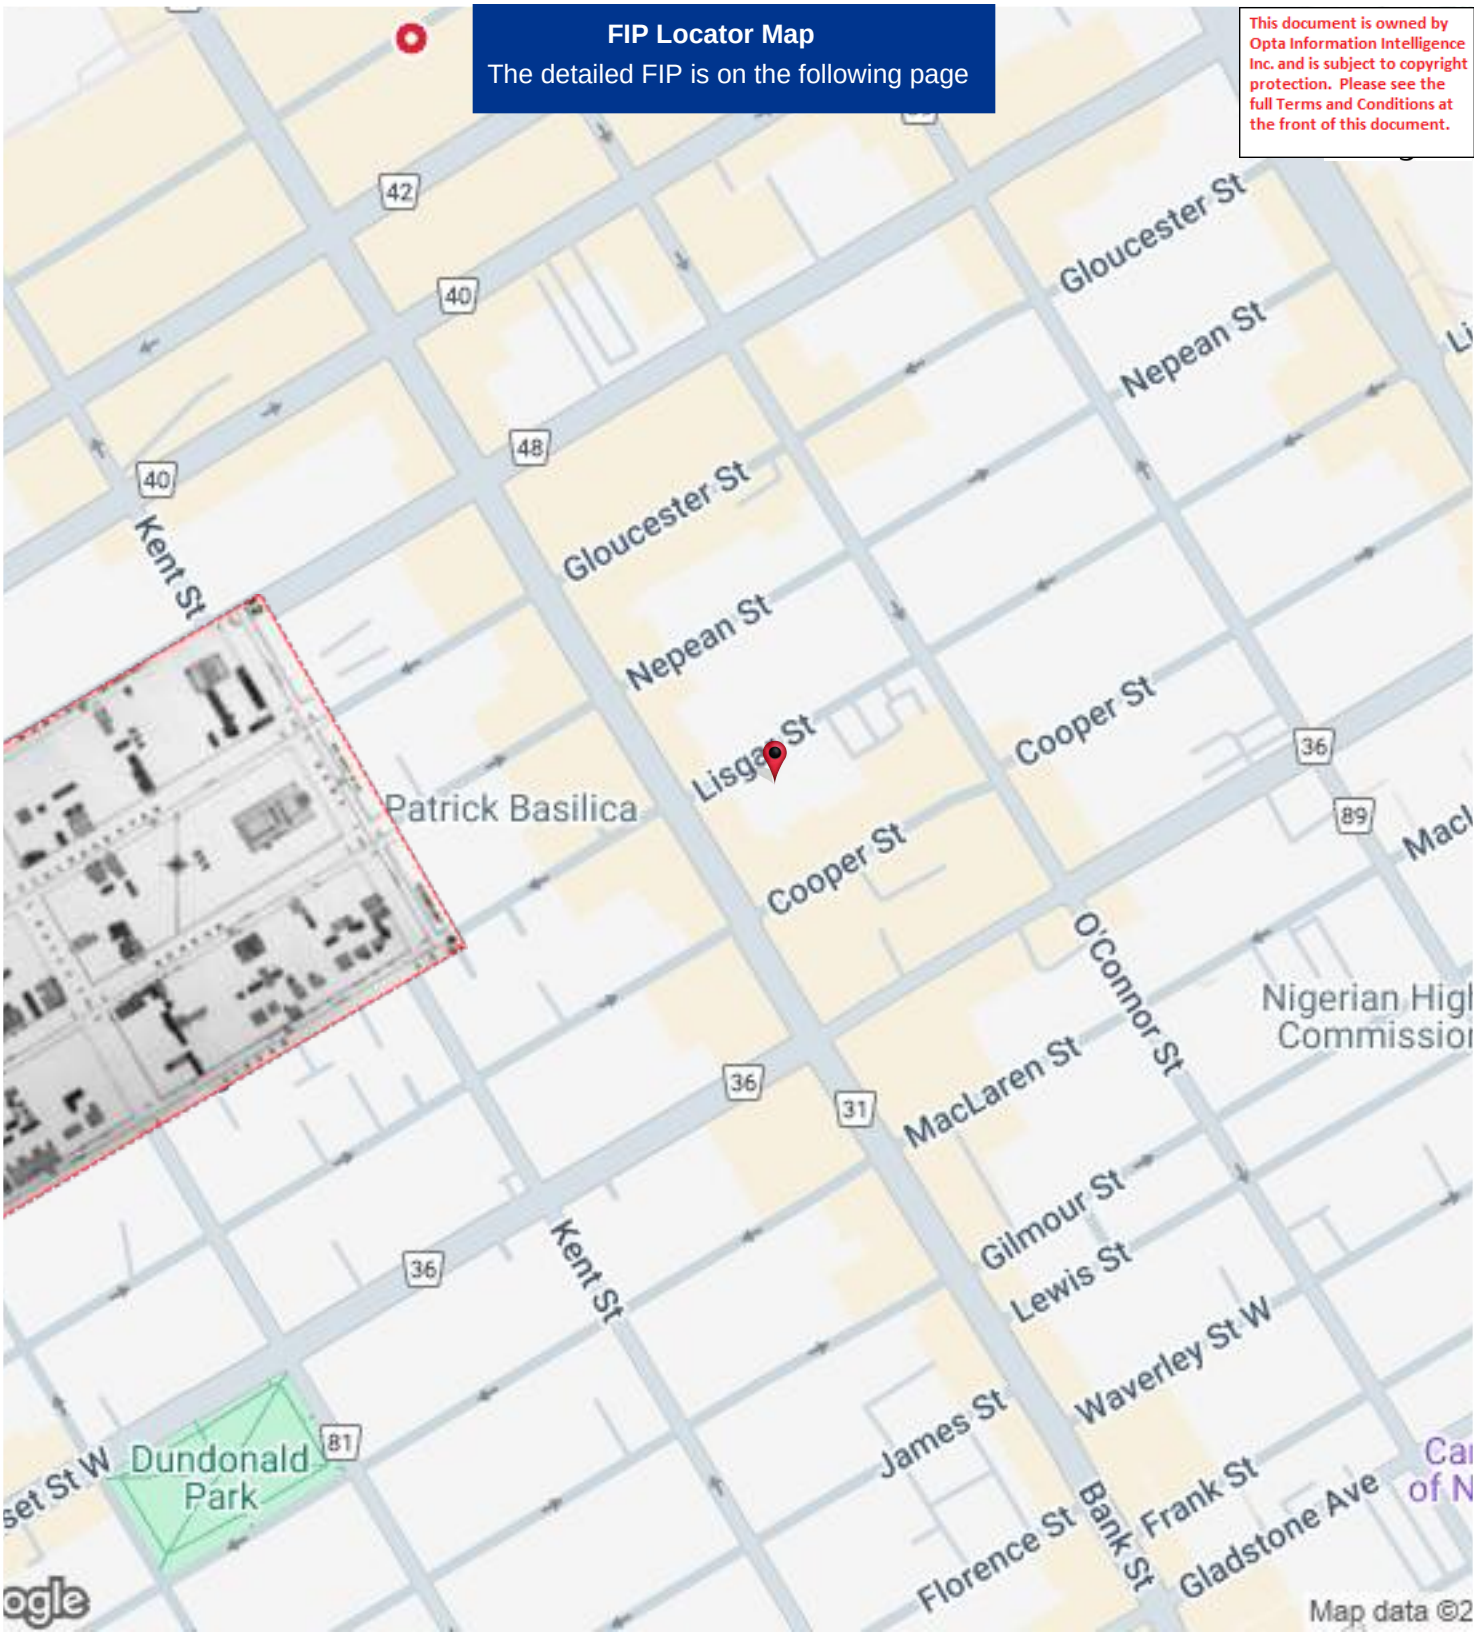

Project #: 25020500995 | P.O. #: 250080
Requested by: Eleanor Goolab | Date Completed: 02/19/2025 17:58:42

1878 Volume: Ottawa 1 Firemap: 42
Ottawa Volume 1 Plan: 1420 (1878) | Sheet: 42 (1878)

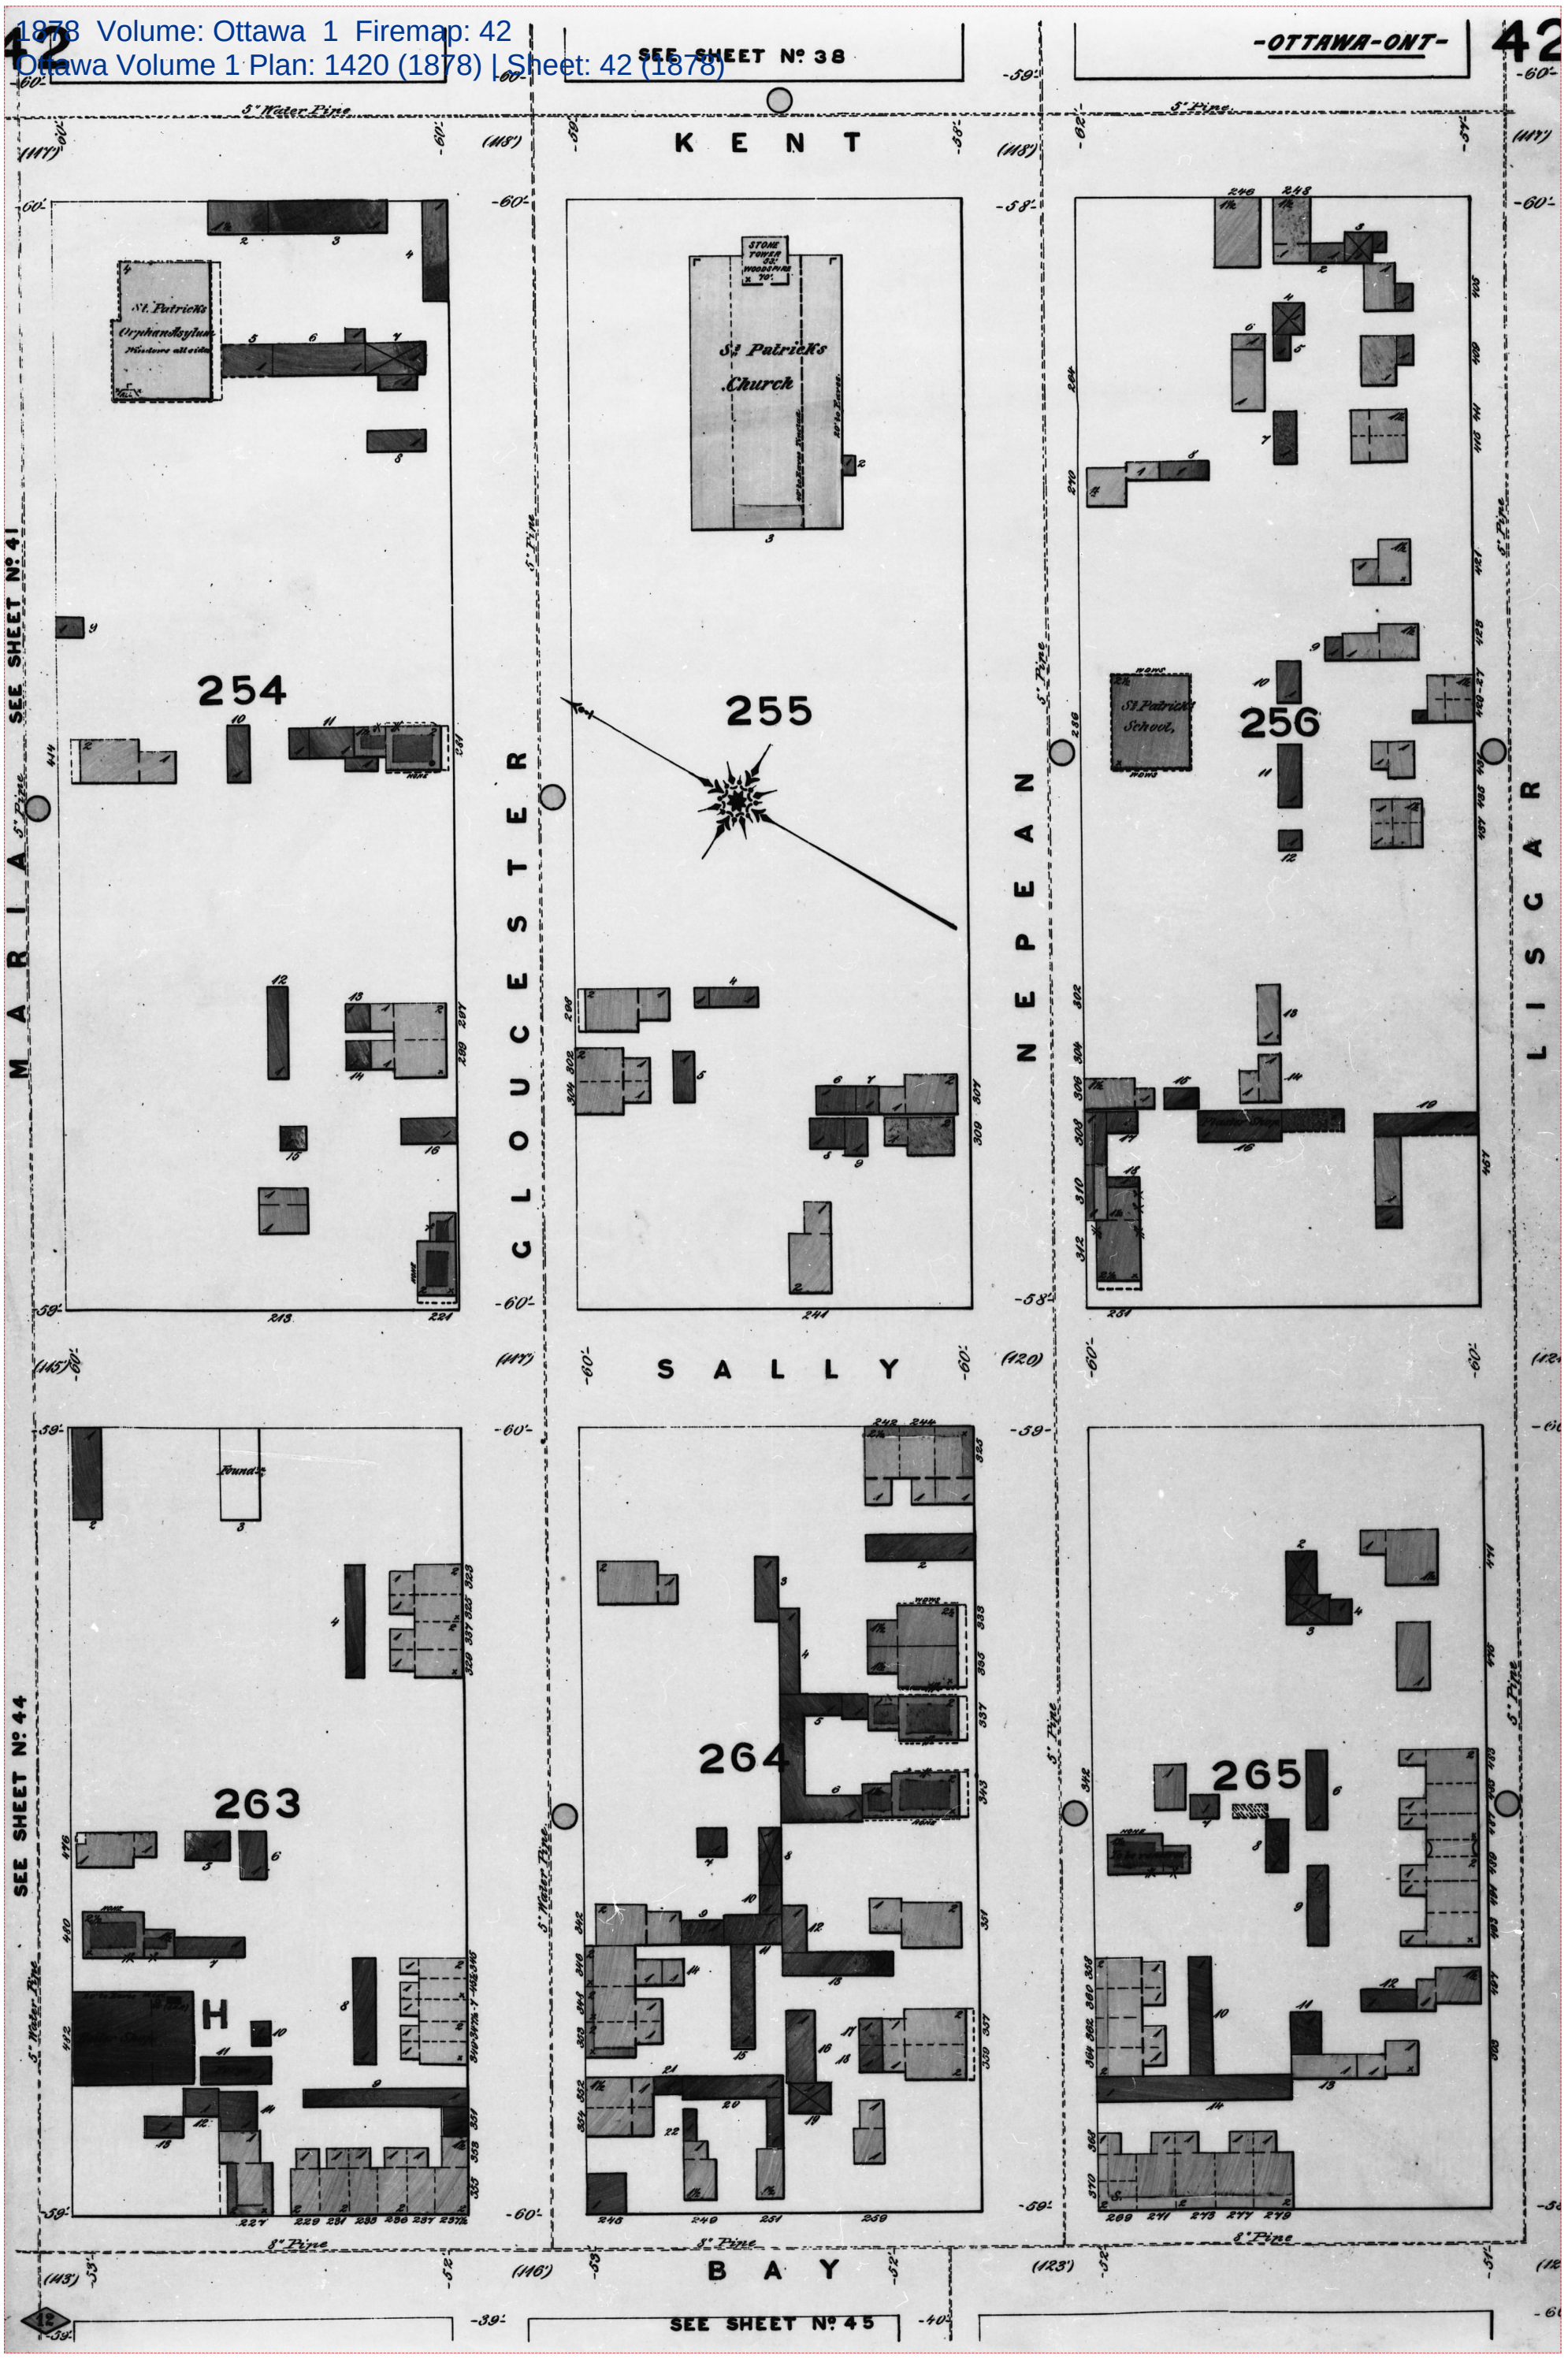

Project #: 25020500995 | P.O. #: 250080
Requested by: Eleanor Goolab | Date Completed: 02/19/2025 17:58:42

1895 Volume: Ottawa 1 Firemap: 36
Ottawa Volume 1 Plan: 1422 (1888) | Sheet: 36 (1895)

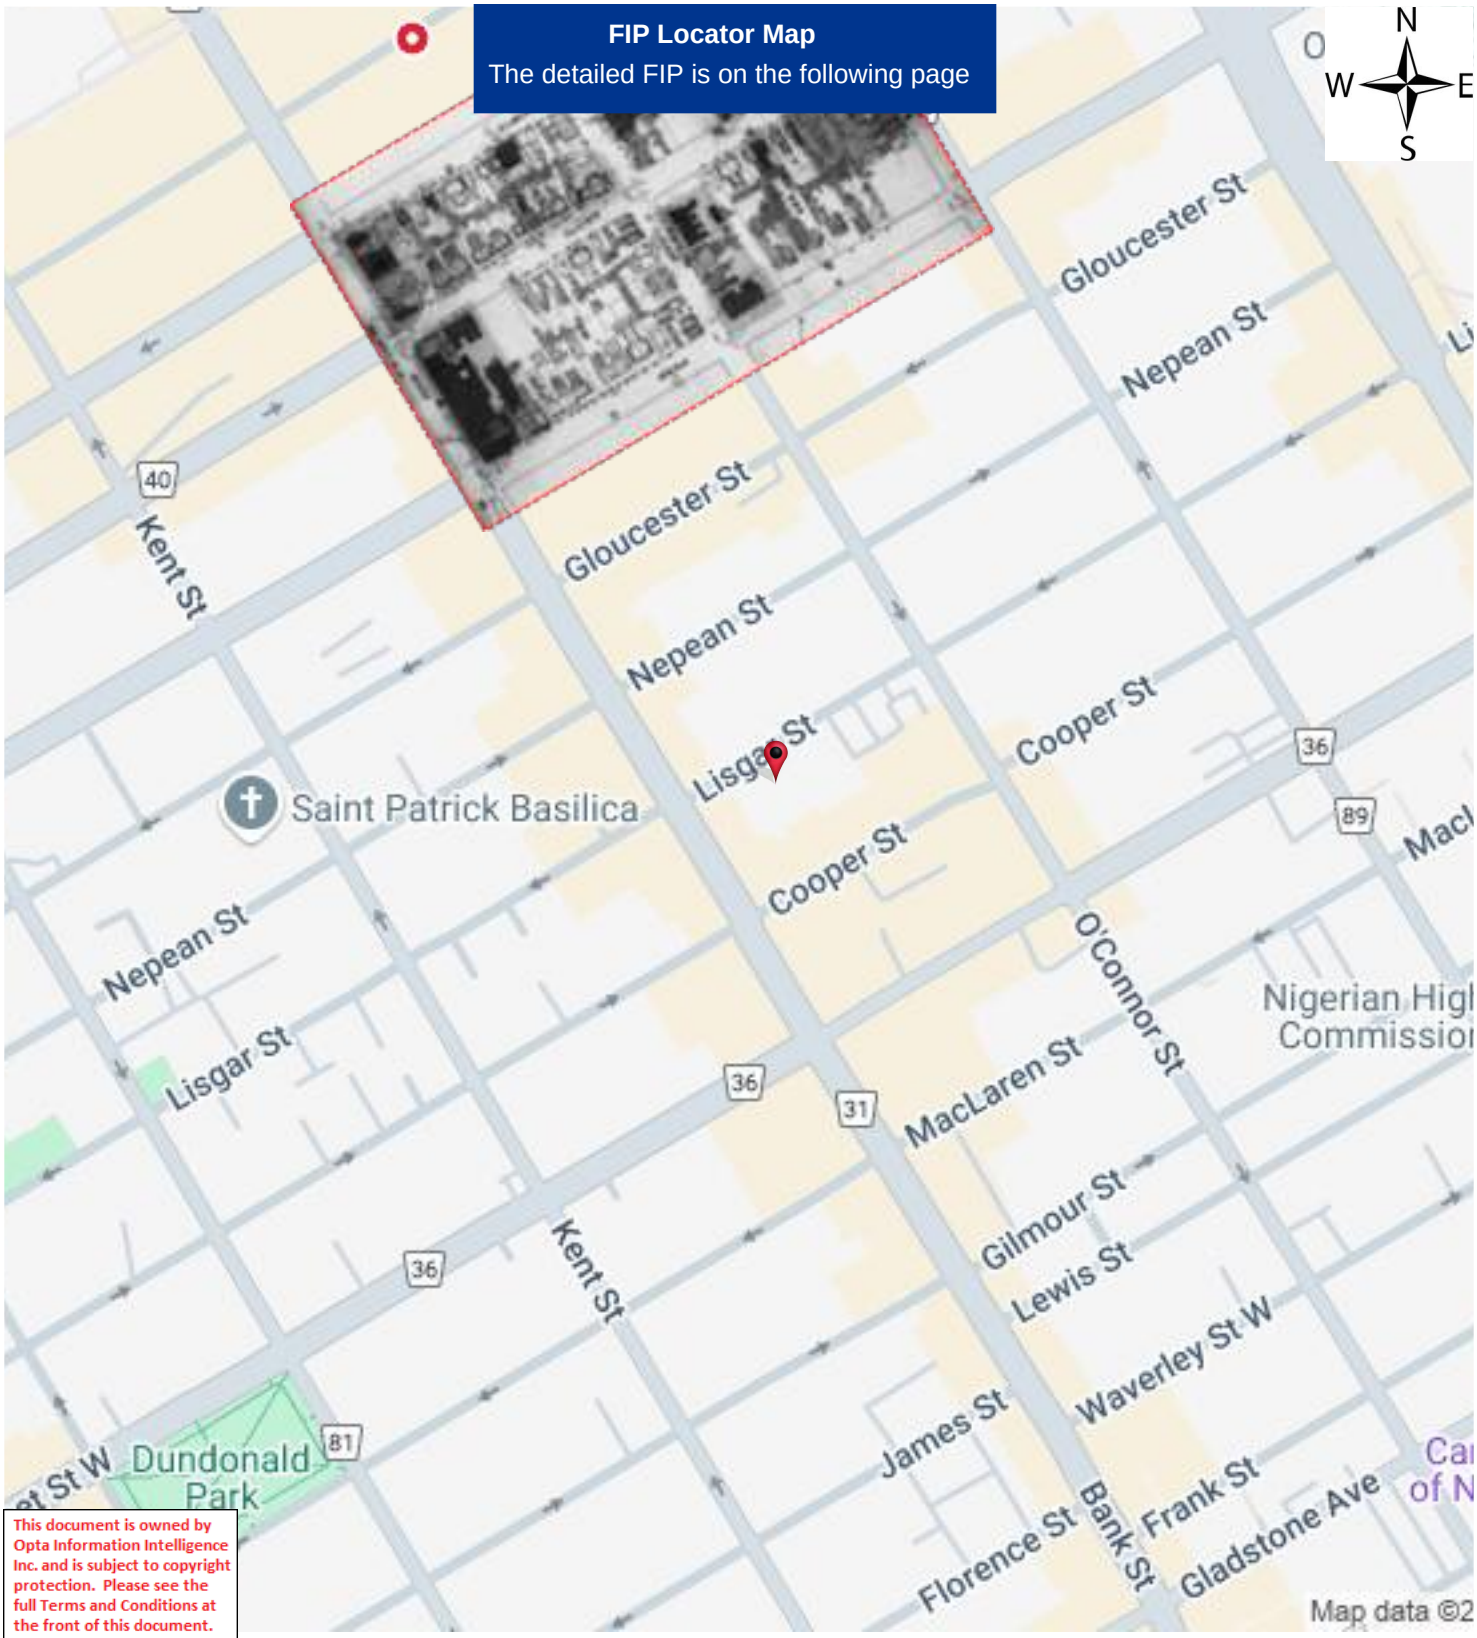

This document is owned by Opta Information Intelligence Inc. and is subject to copyright protection. Please see the full Terms and Conditions at the front of this document.

Project #: 25020500995 | P.O. #: 250080
Requested by: Eleanor Goolab | Date Completed: 02/19/2025 17:58:42

1895 Volume: Ottawa 1 Firemap: 36
Ottawa Volume 1 Plan: 1422 (1888) | Sheet: 36 (1895)

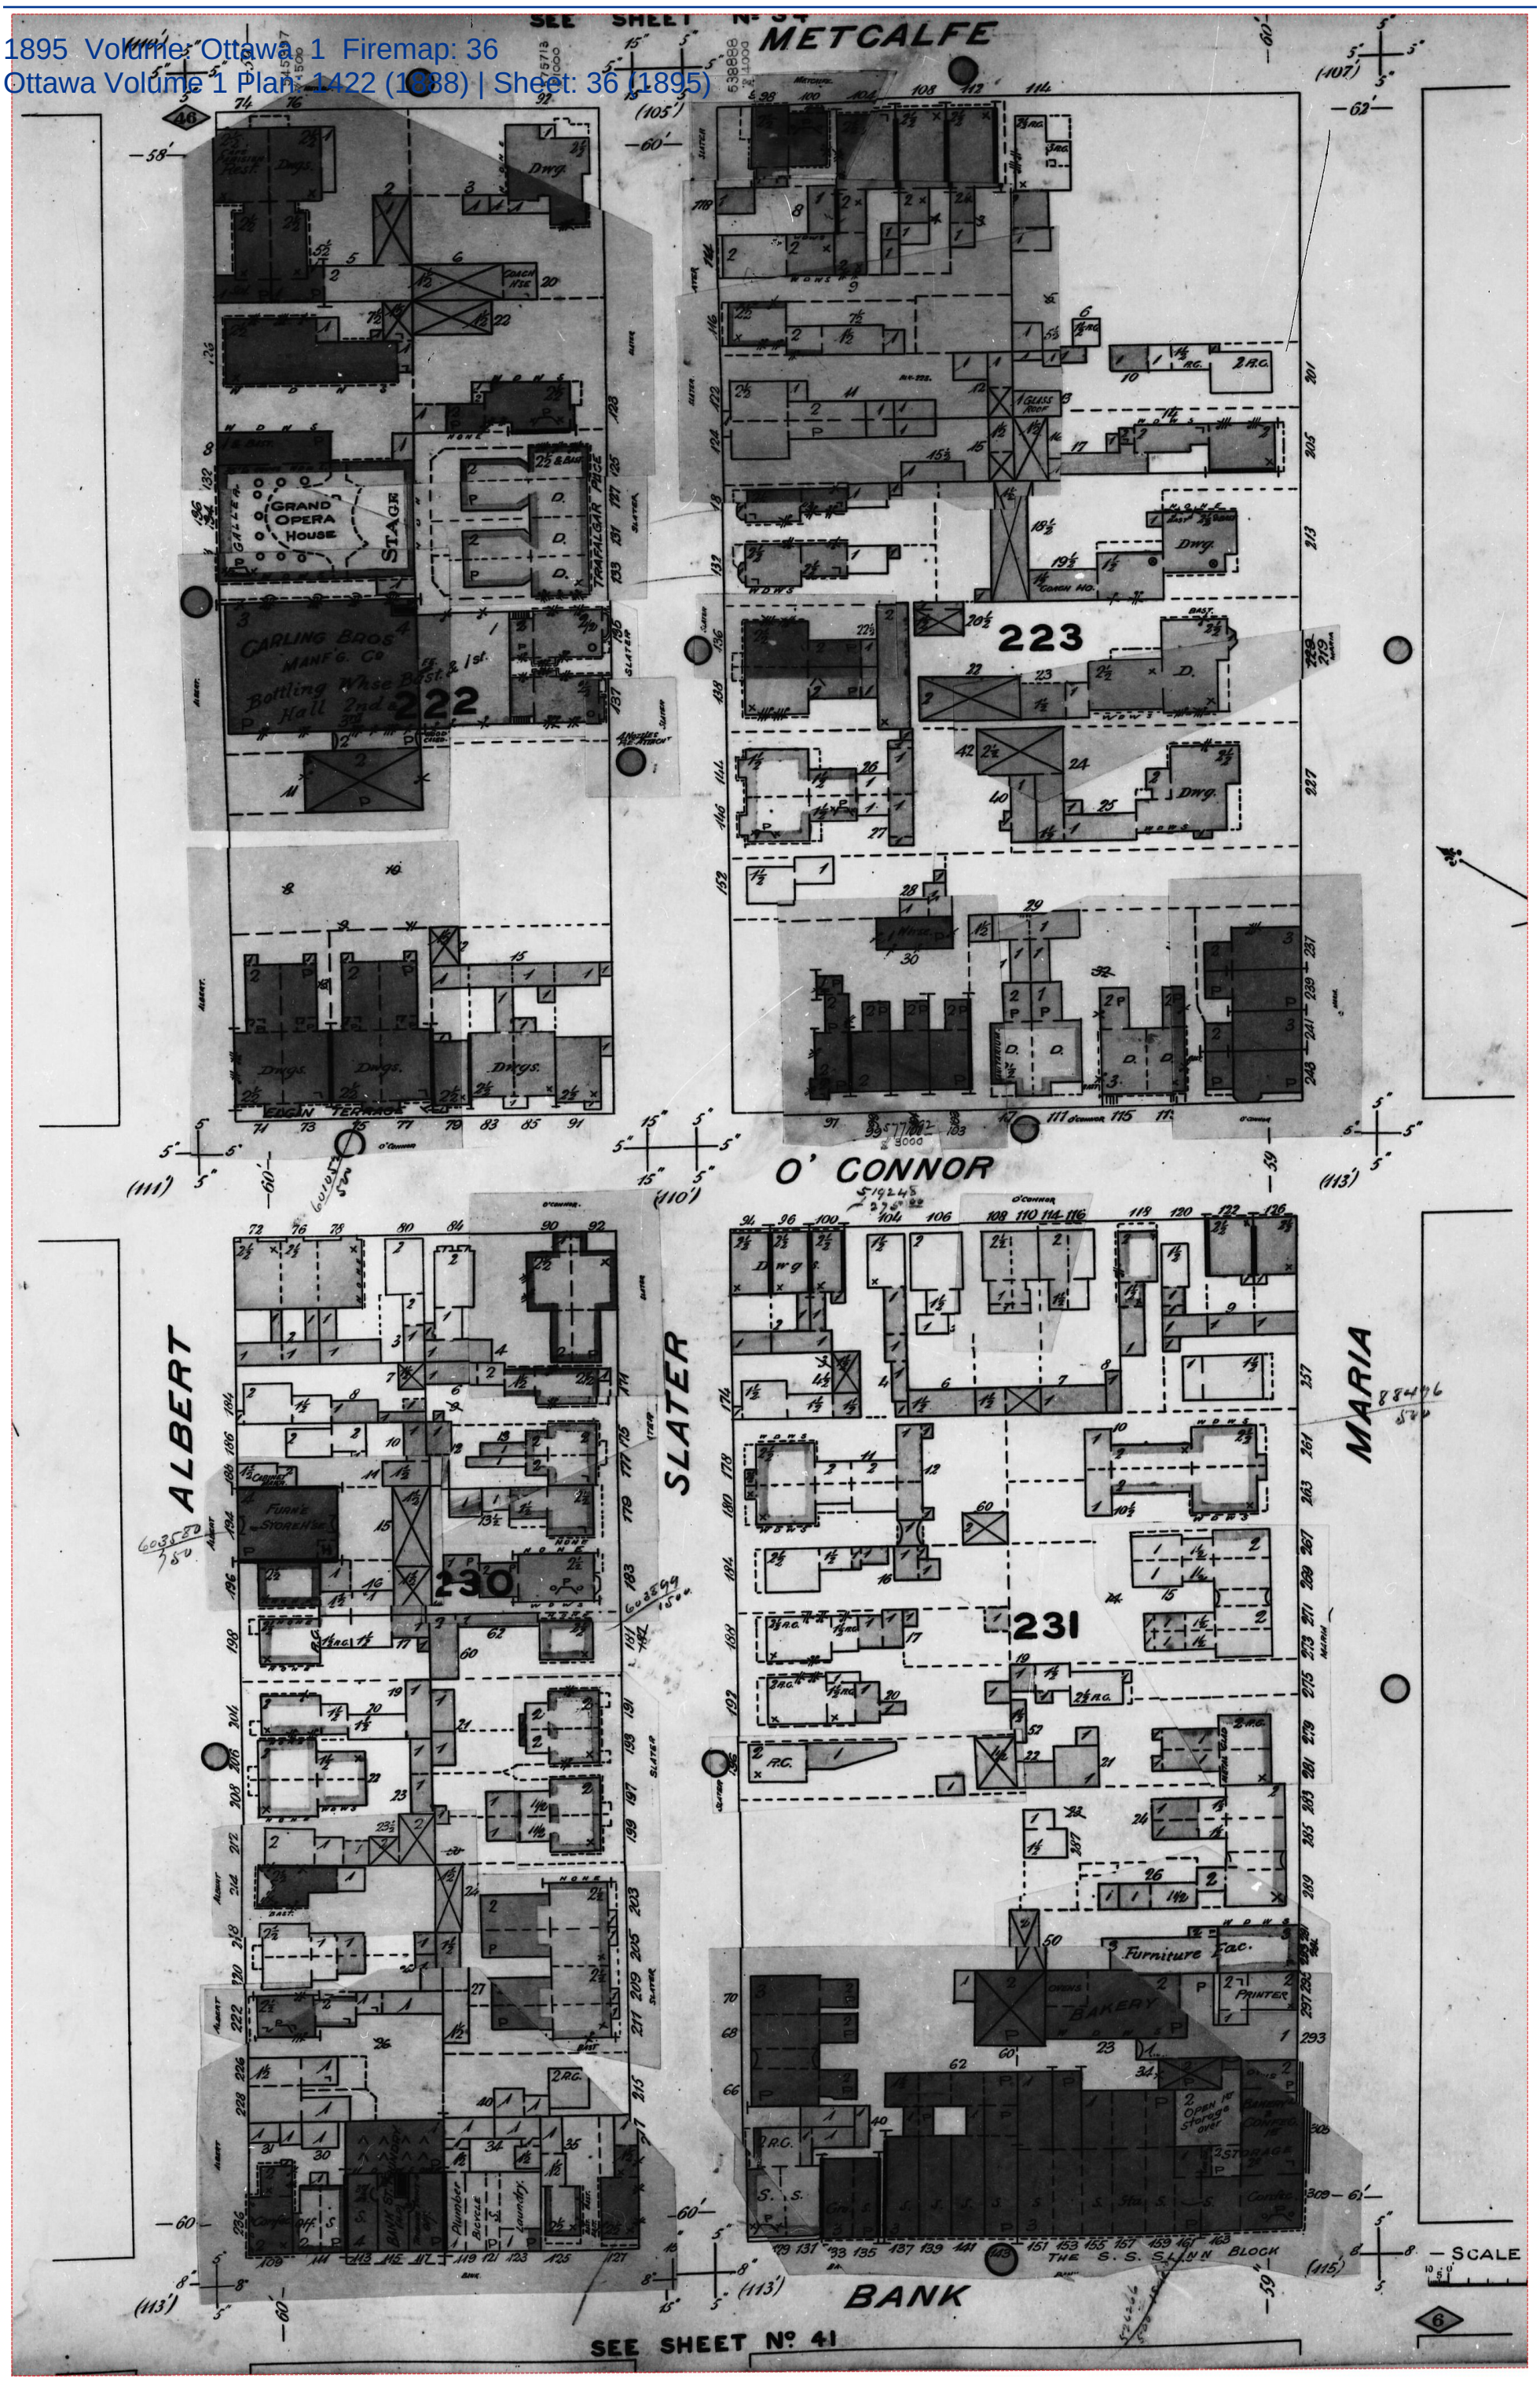

Project #: 25020500995 | P.O. #: 250080
Requested by: Eleanor Goolab | Date Completed: 02/19/2025 17:58:42

1895 Volume: Ottawa 1 Firemap: 37
Ottawa Volume 1 Plan: 1422 (1888) | Sheet: 37 (1895)

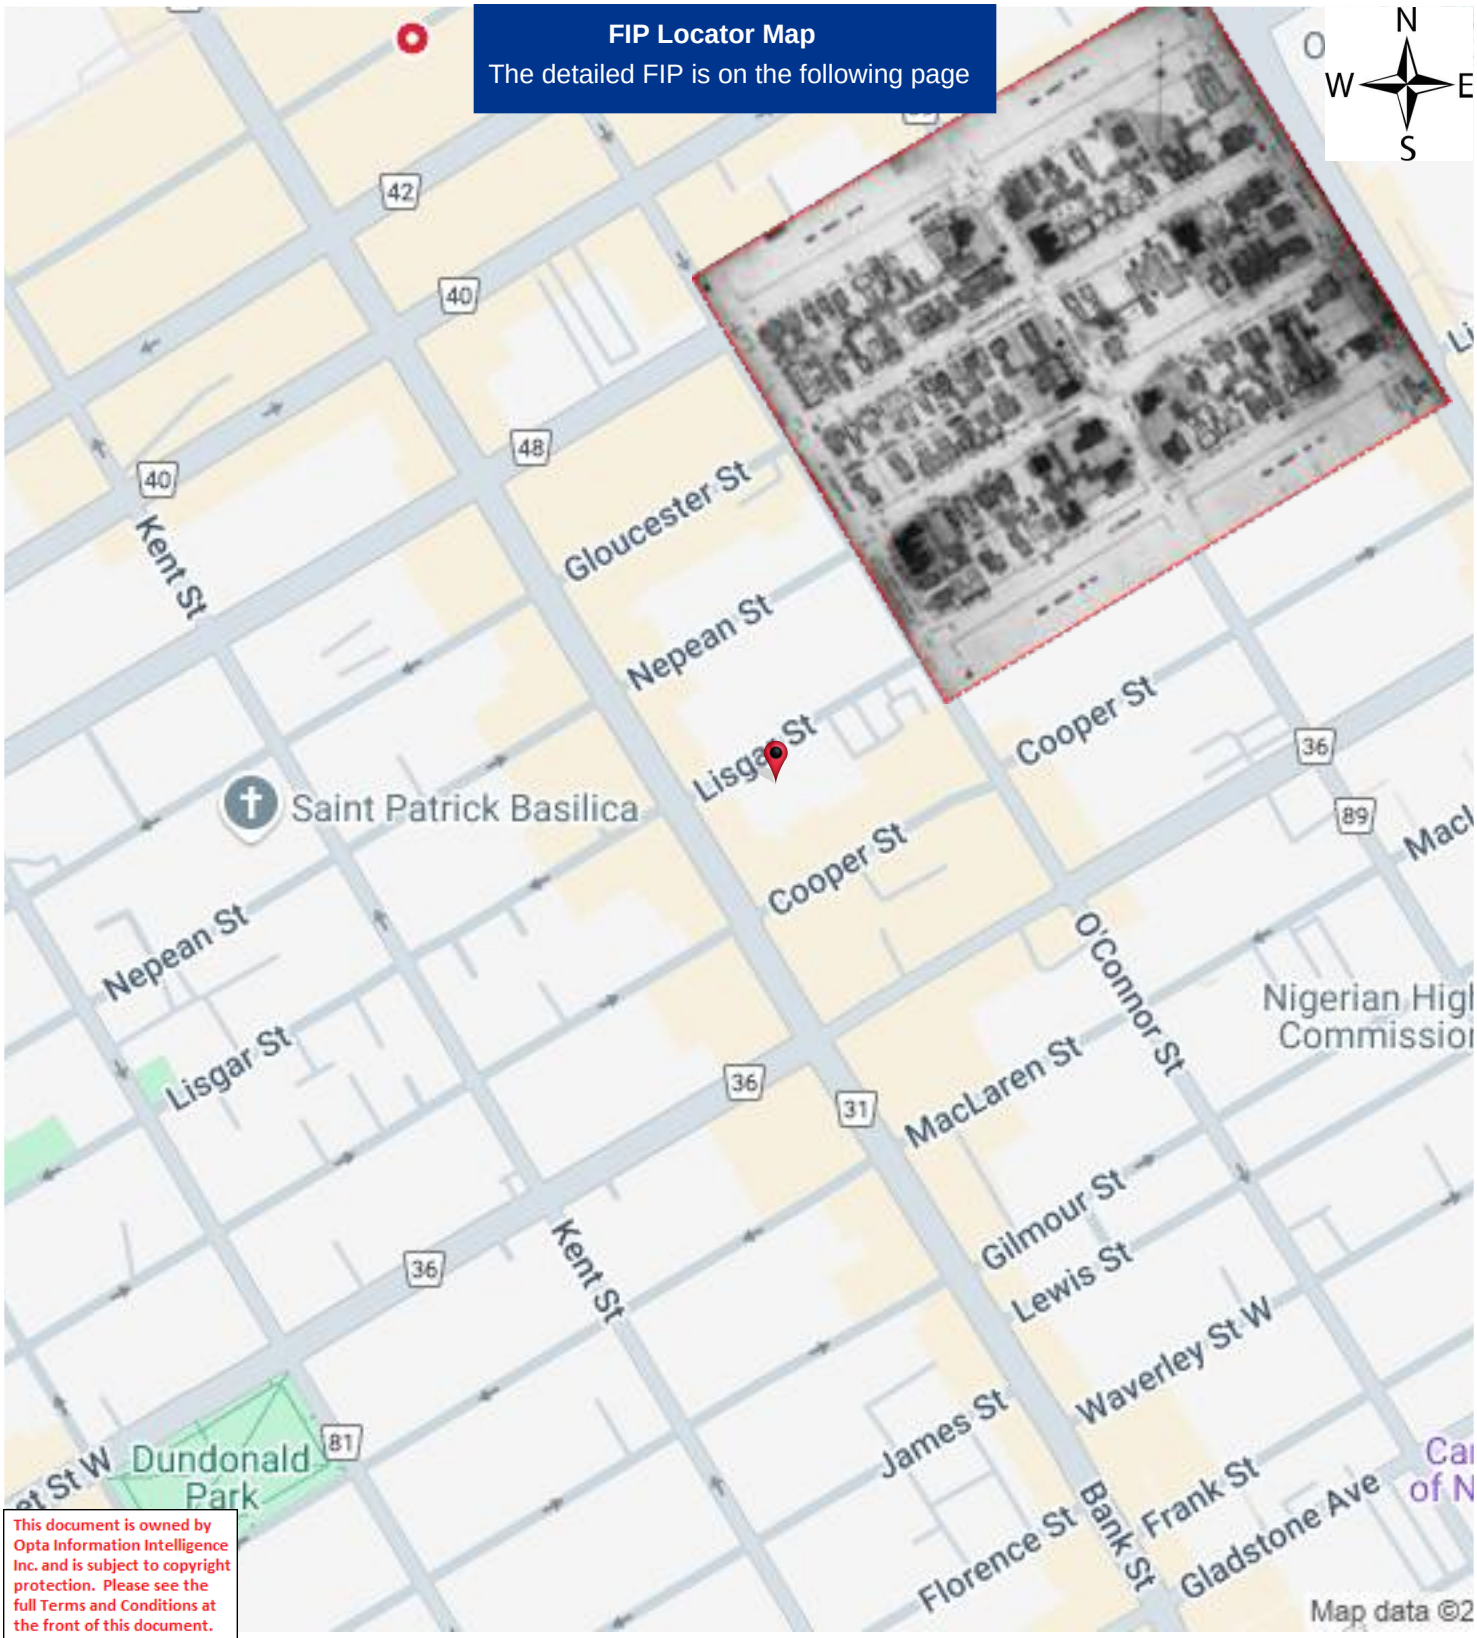

This document is owned by Opta Information Intelligence Inc. and is subject to copyright protection. Please see the full Terms and Conditions at the front of this document.

Project #: 25020500995 | P.O. #: 250080
Requested by: Eleanor Goolab | Date Completed: 02/19/2025 17:58:42

1895 Volume: Ottawa 1 Firemap: 37
Ottawa Volume 1 Plan: 1422 (1888) | Sheet: 37 (1895)

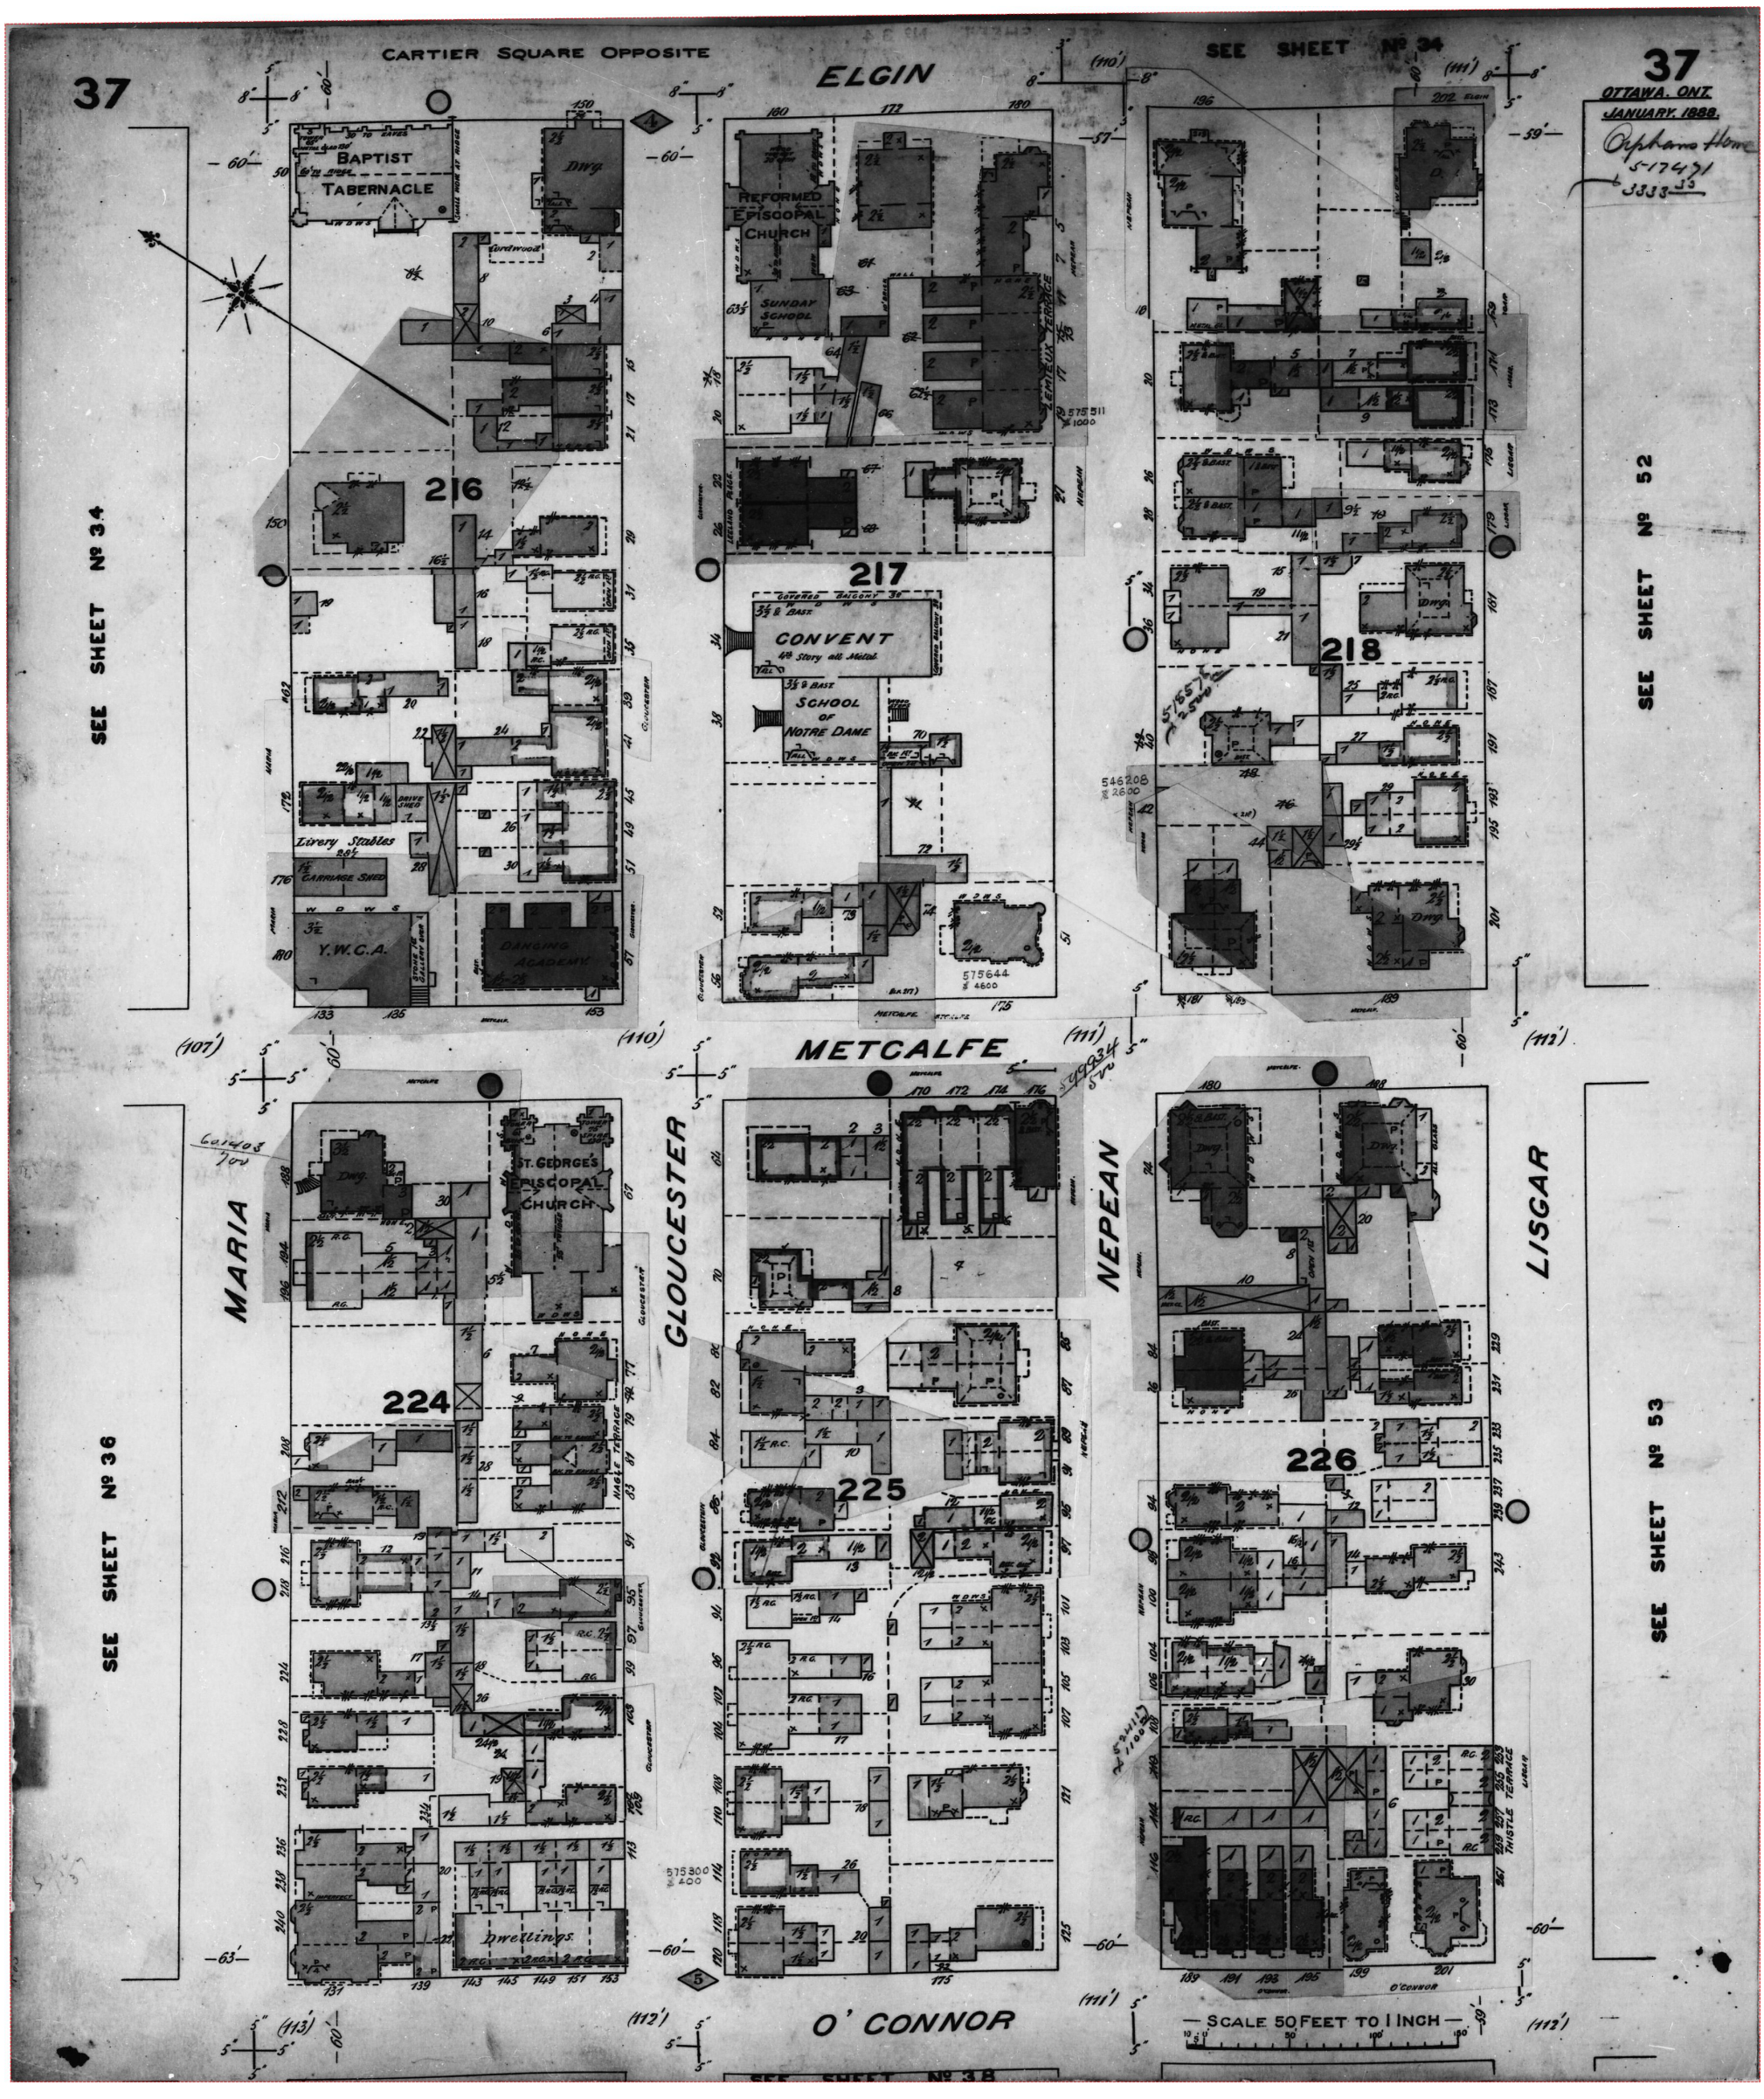

Project #: 25020500995 | P.O. #: 250080
Requested by: Eleanor Goolab | Date Completed: 02/19/2025 17:58:42

1895 Volume: Ottawa 1 Firemap: 38
Ottawa Volume 1 Plan: 1422 (1888) | Sheet: 38 (1895)

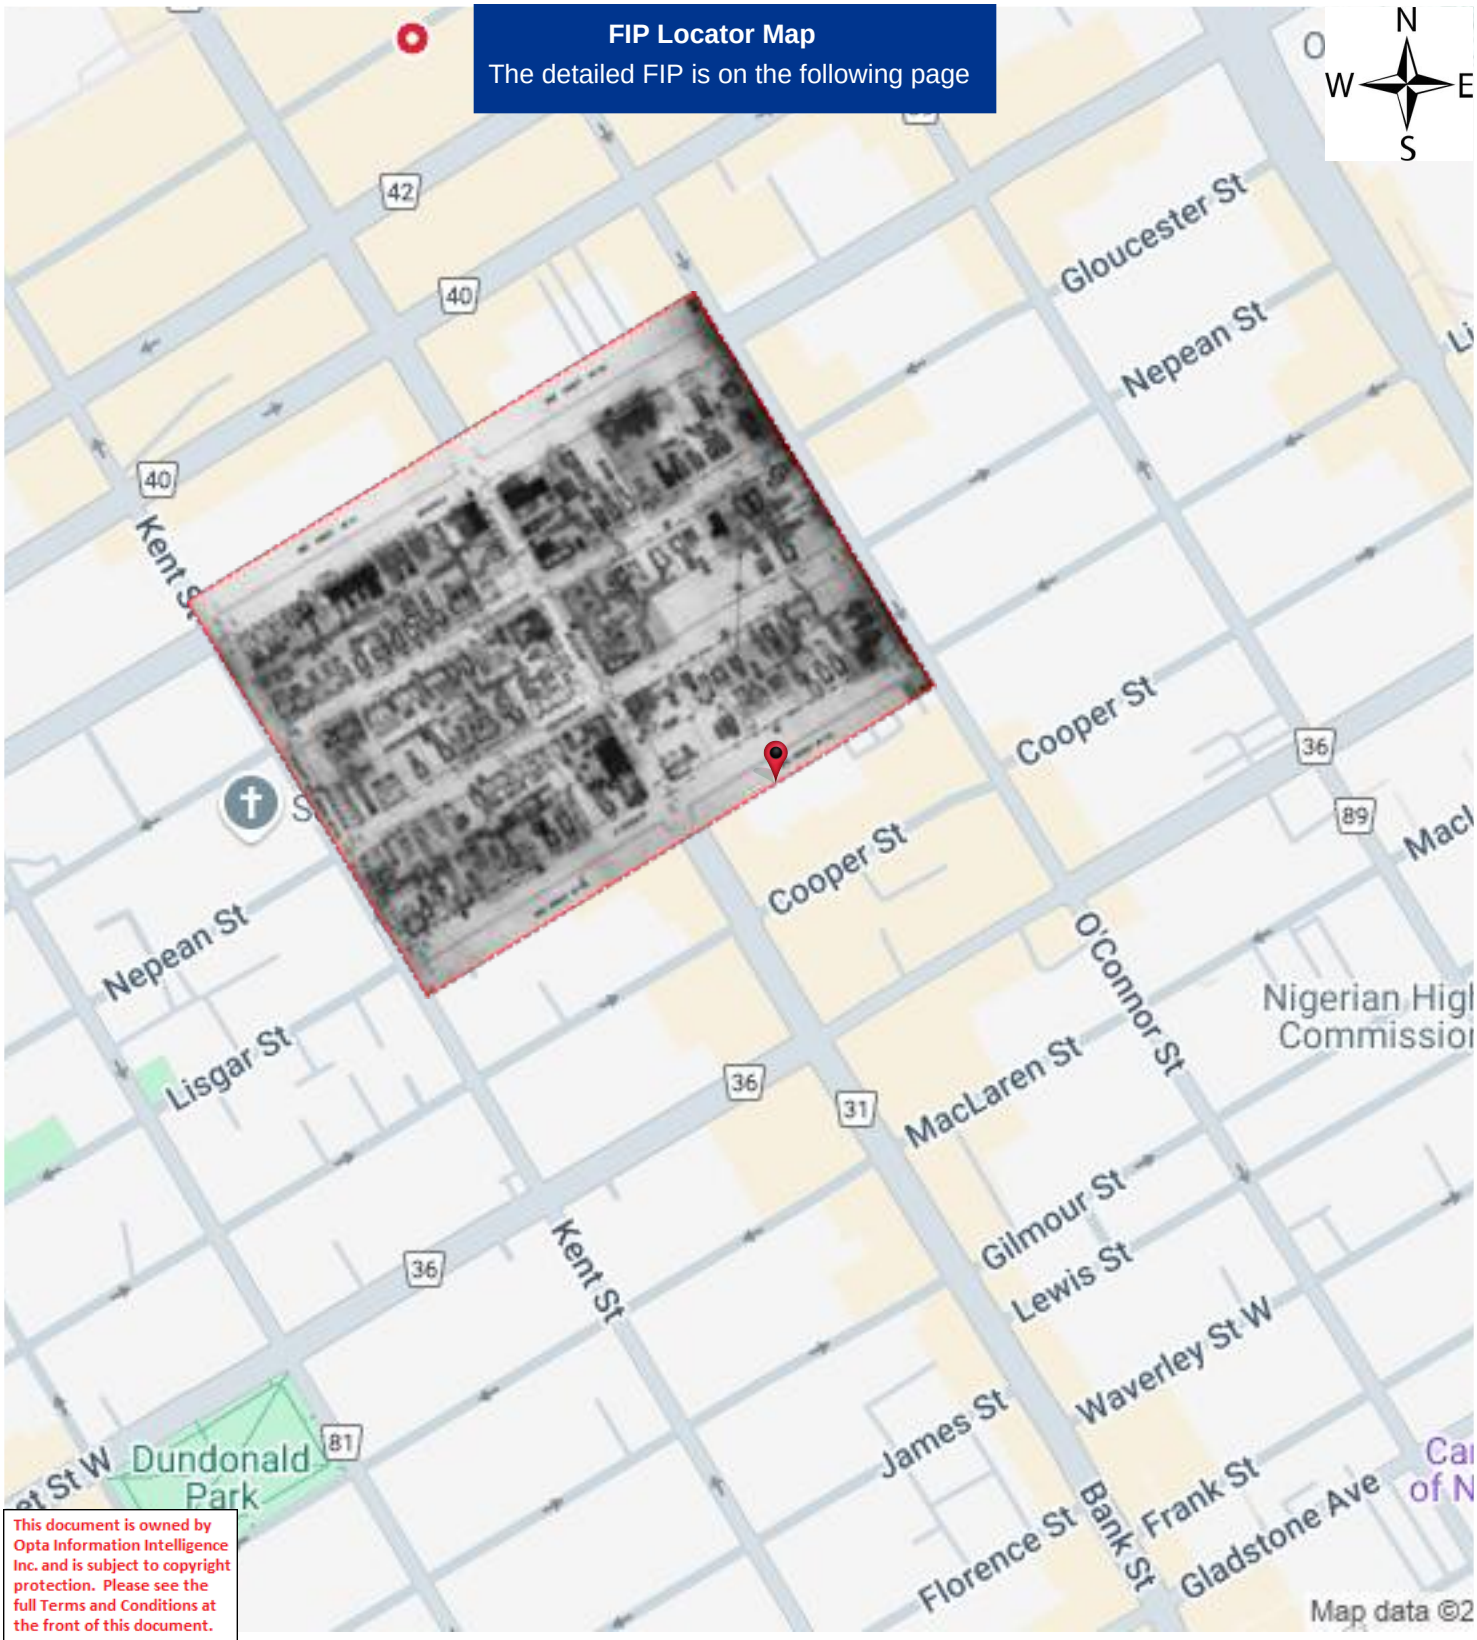

This document is owned by Opta Information Intelligence Inc. and is subject to copyright protection. Please see the full Terms and Conditions at the front of this document.

Project #: 25020500995 | P.O. #: 250080
Requested by: Eleanor Goolab | Date Completed: 02/19/2025 17:58:42

1895 Volume: Ottawa 1 Firemap: 38
Ottawa Volume 1 Plan: 1422 (1888) | Sheet: 38 (1895)

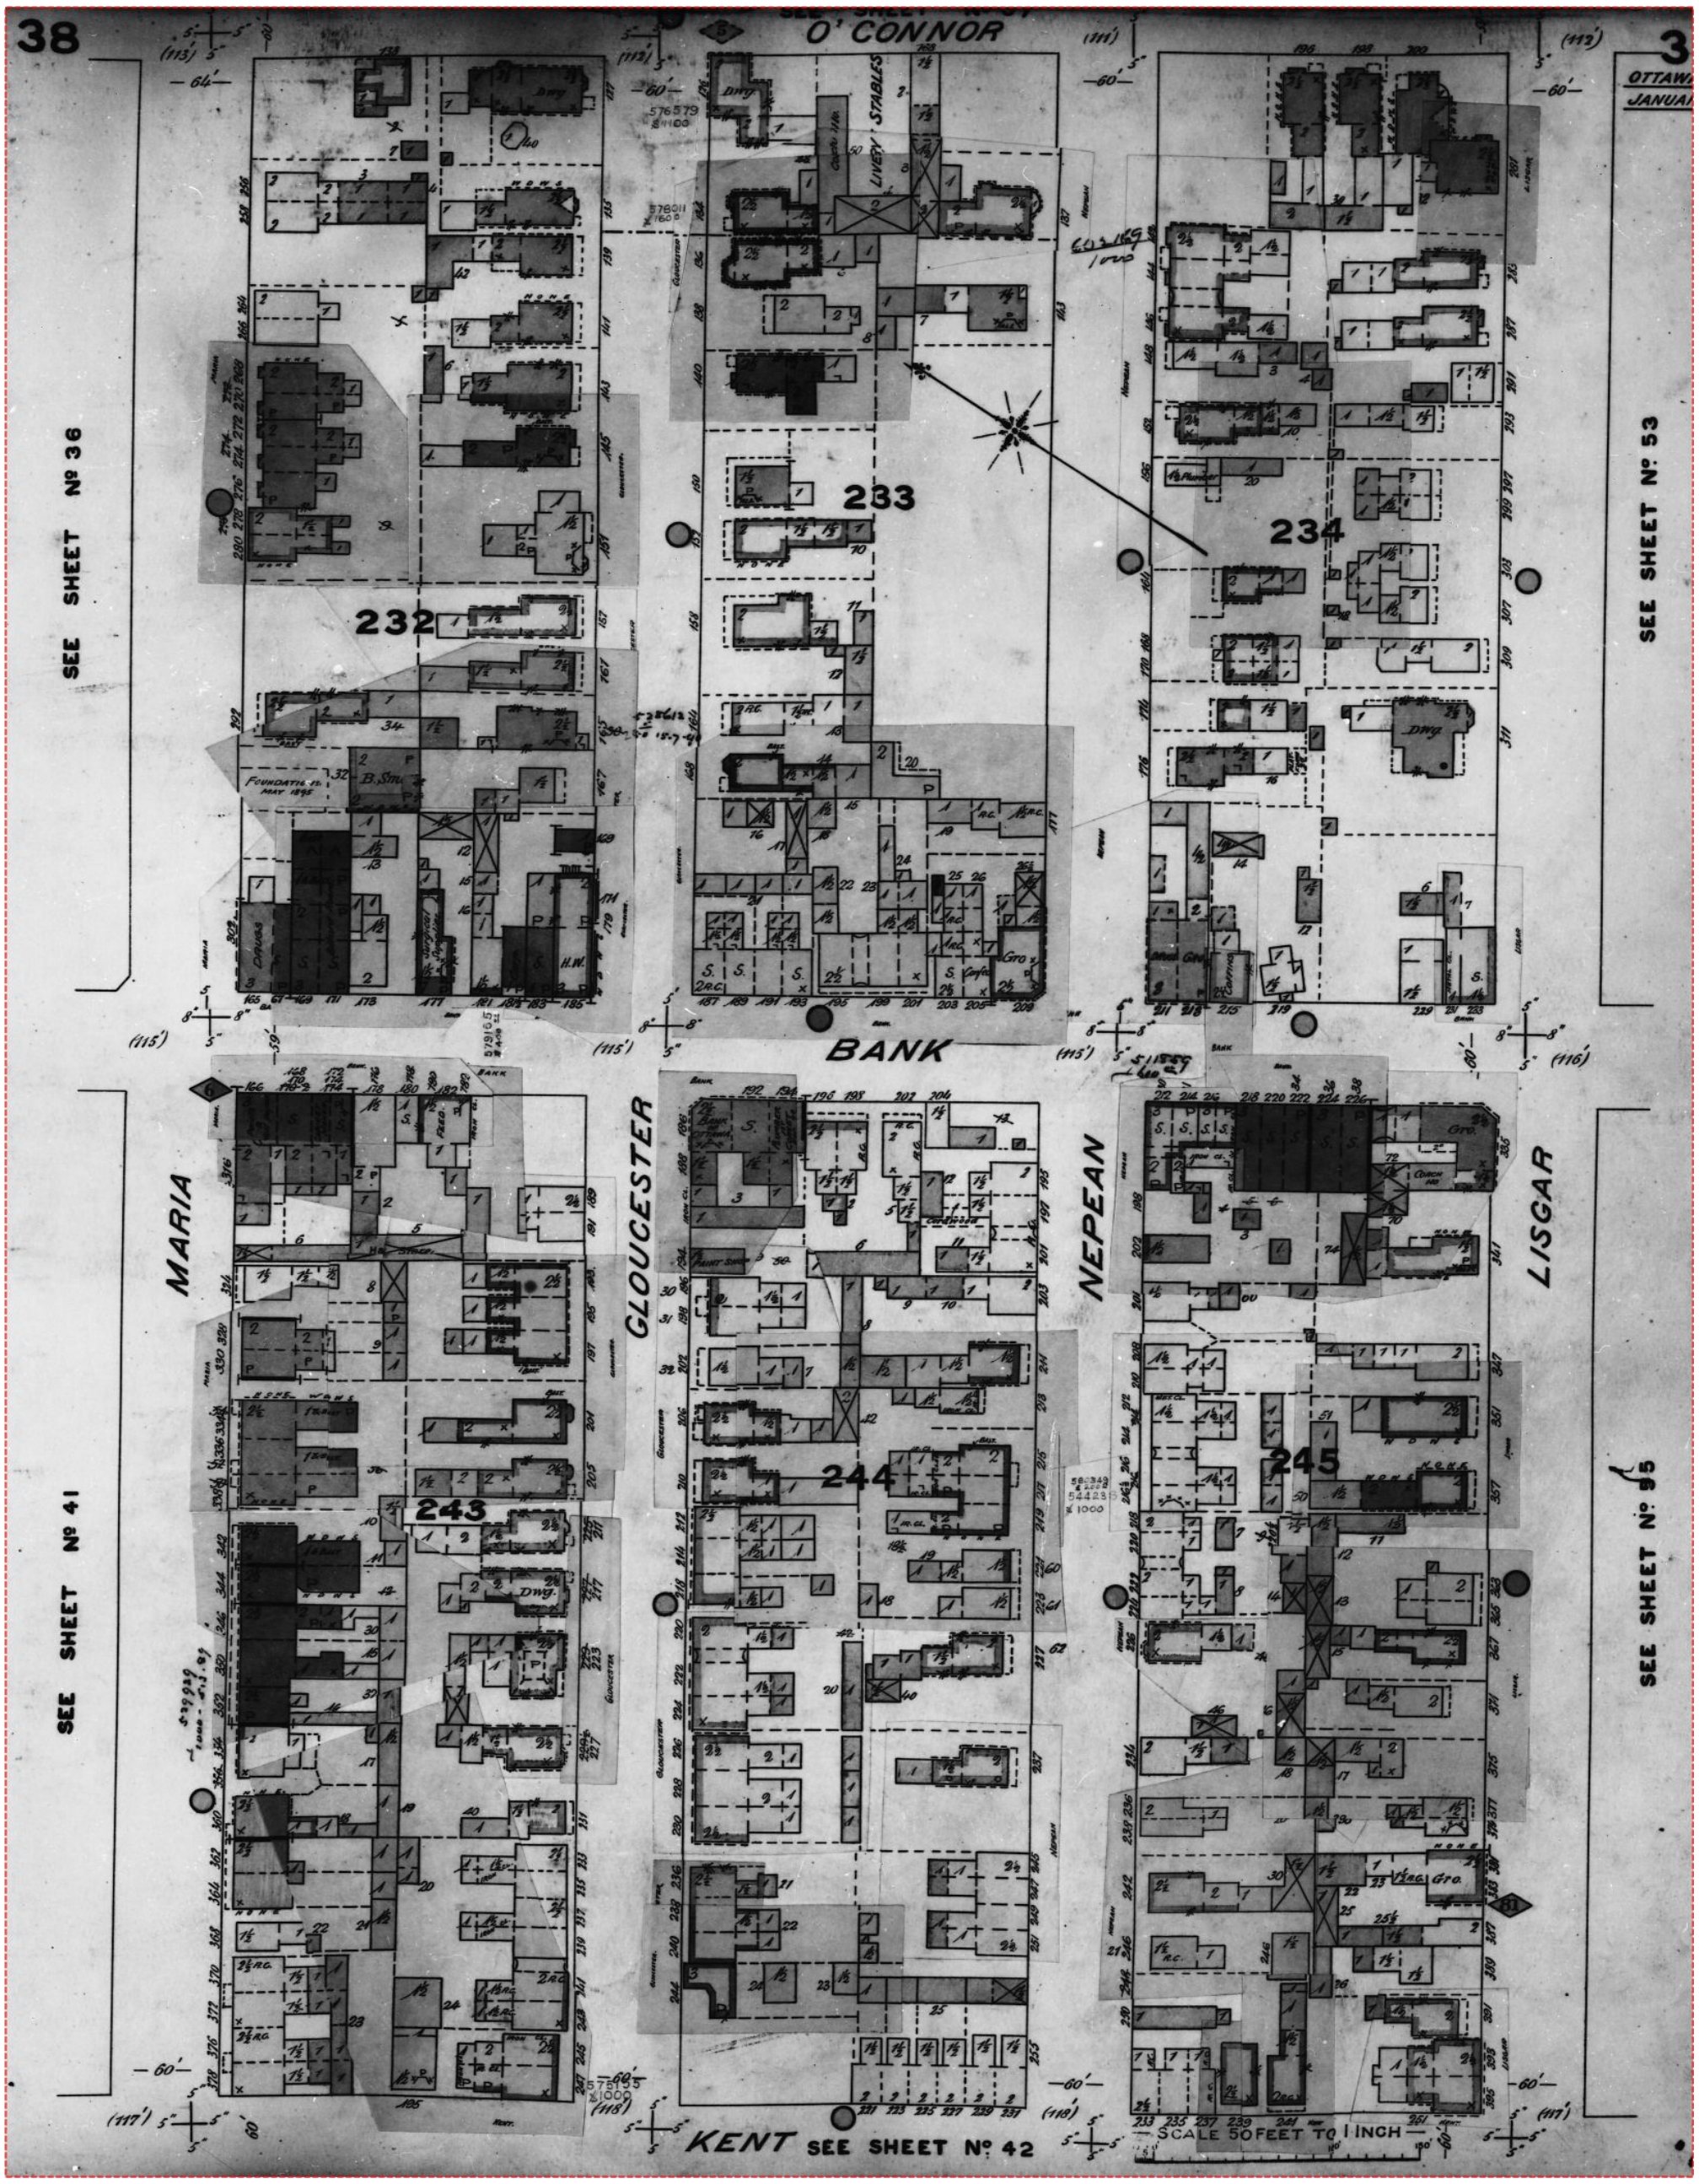

Project #: 25020500995 | P.O. #: 250080
Requested by: Eleanor Goolab | Date Completed: 02/19/2025 17:58:42

1895 Volume: Ottawa 1 Firemap: 41
Ottawa Volume 1 Plan: 1422 (1888) | Sheet: 41 (1895)

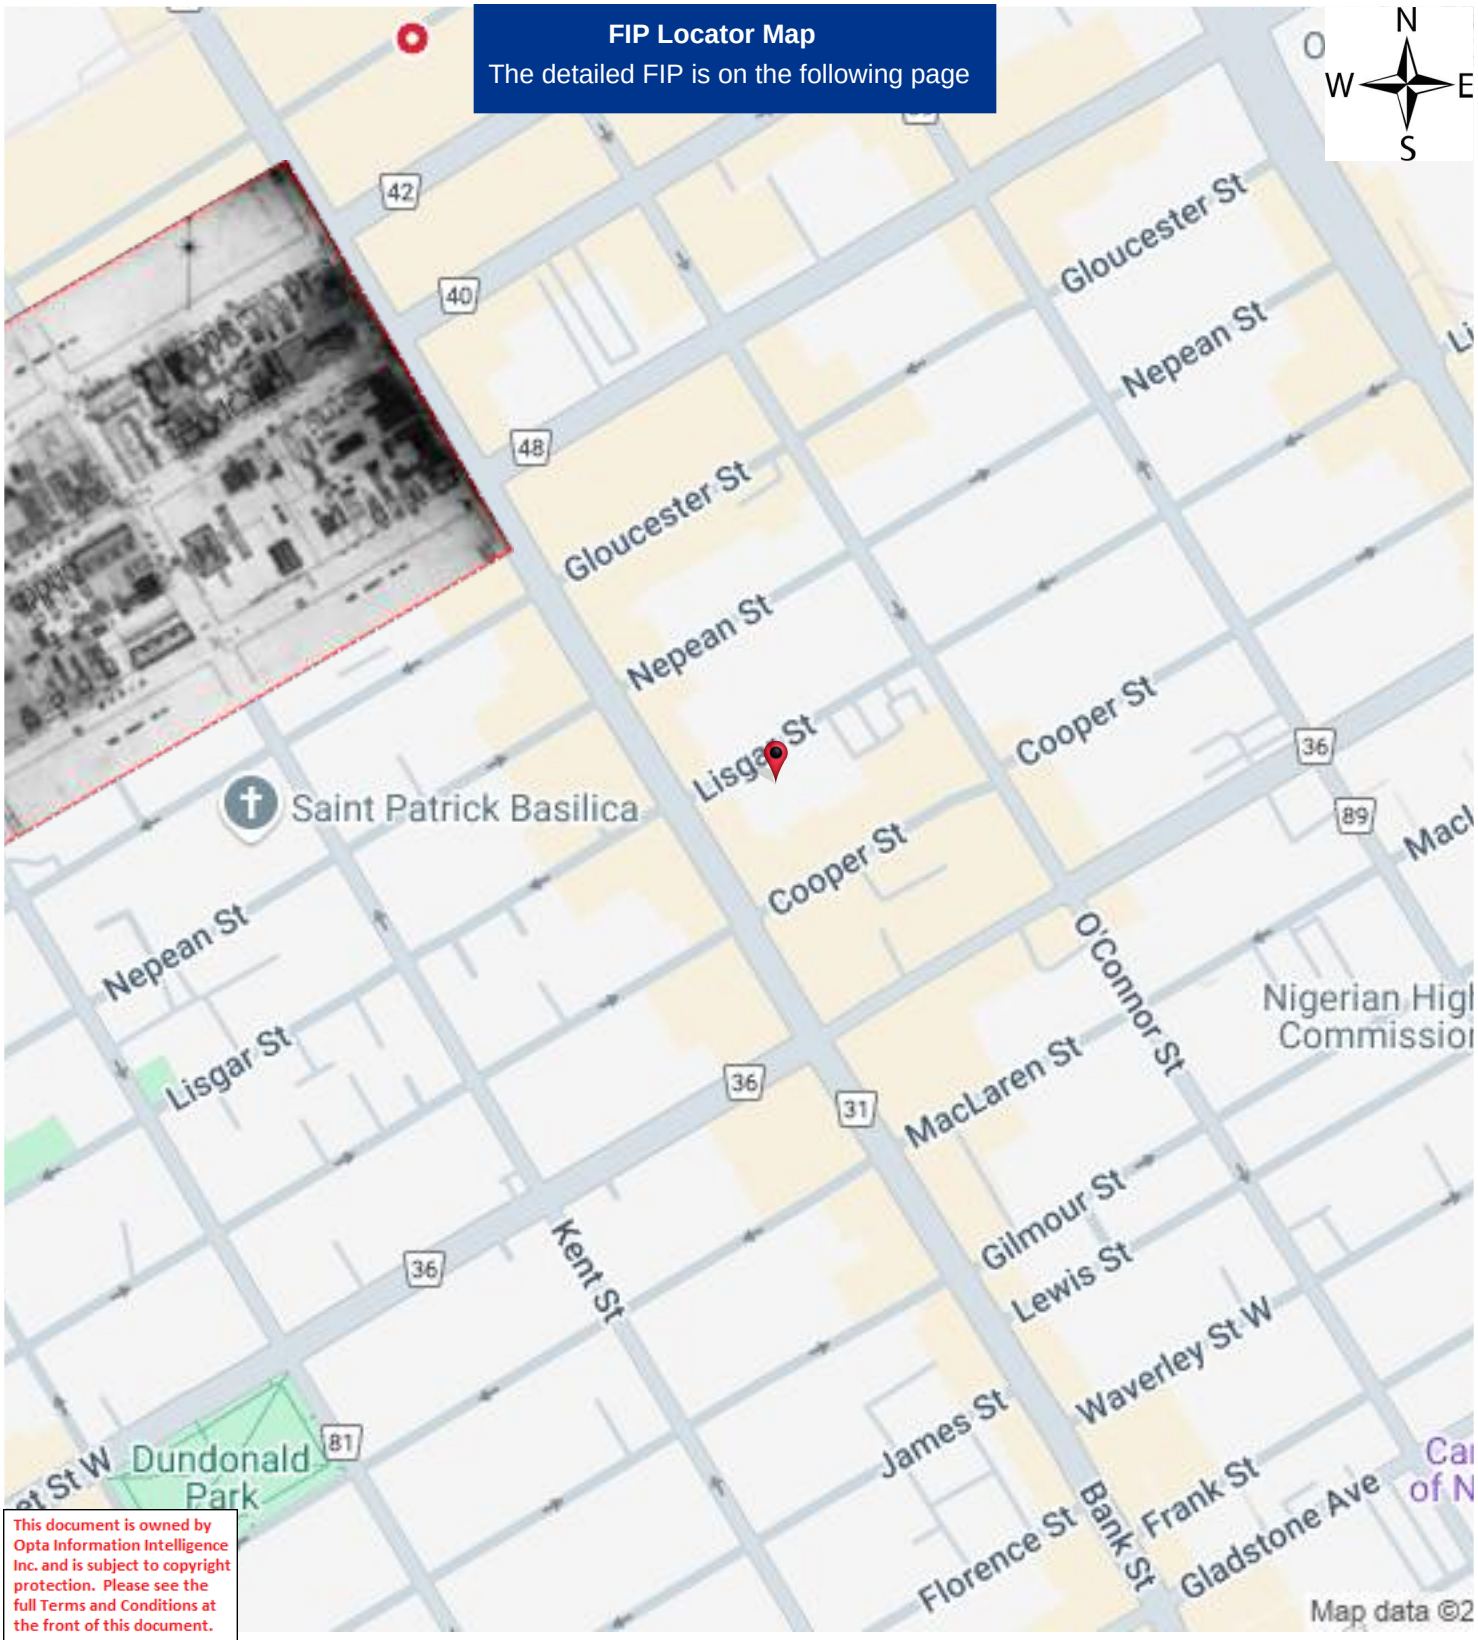

This document is owned by Opta Information Intelligence Inc. and is subject to copyright protection. Please see the full Terms and Conditions at the front of this document.

Project #: 25020500995 | P.O. #: 250080
Requested by: Eleanor Goolab | Date Completed: 02/19/2025 17:58:42

1895 Volume: Ottawa 1 Firemap: 41
Ottawa Volume 1 Plan: 1422 (1888) | Sheet: 41 (1895)

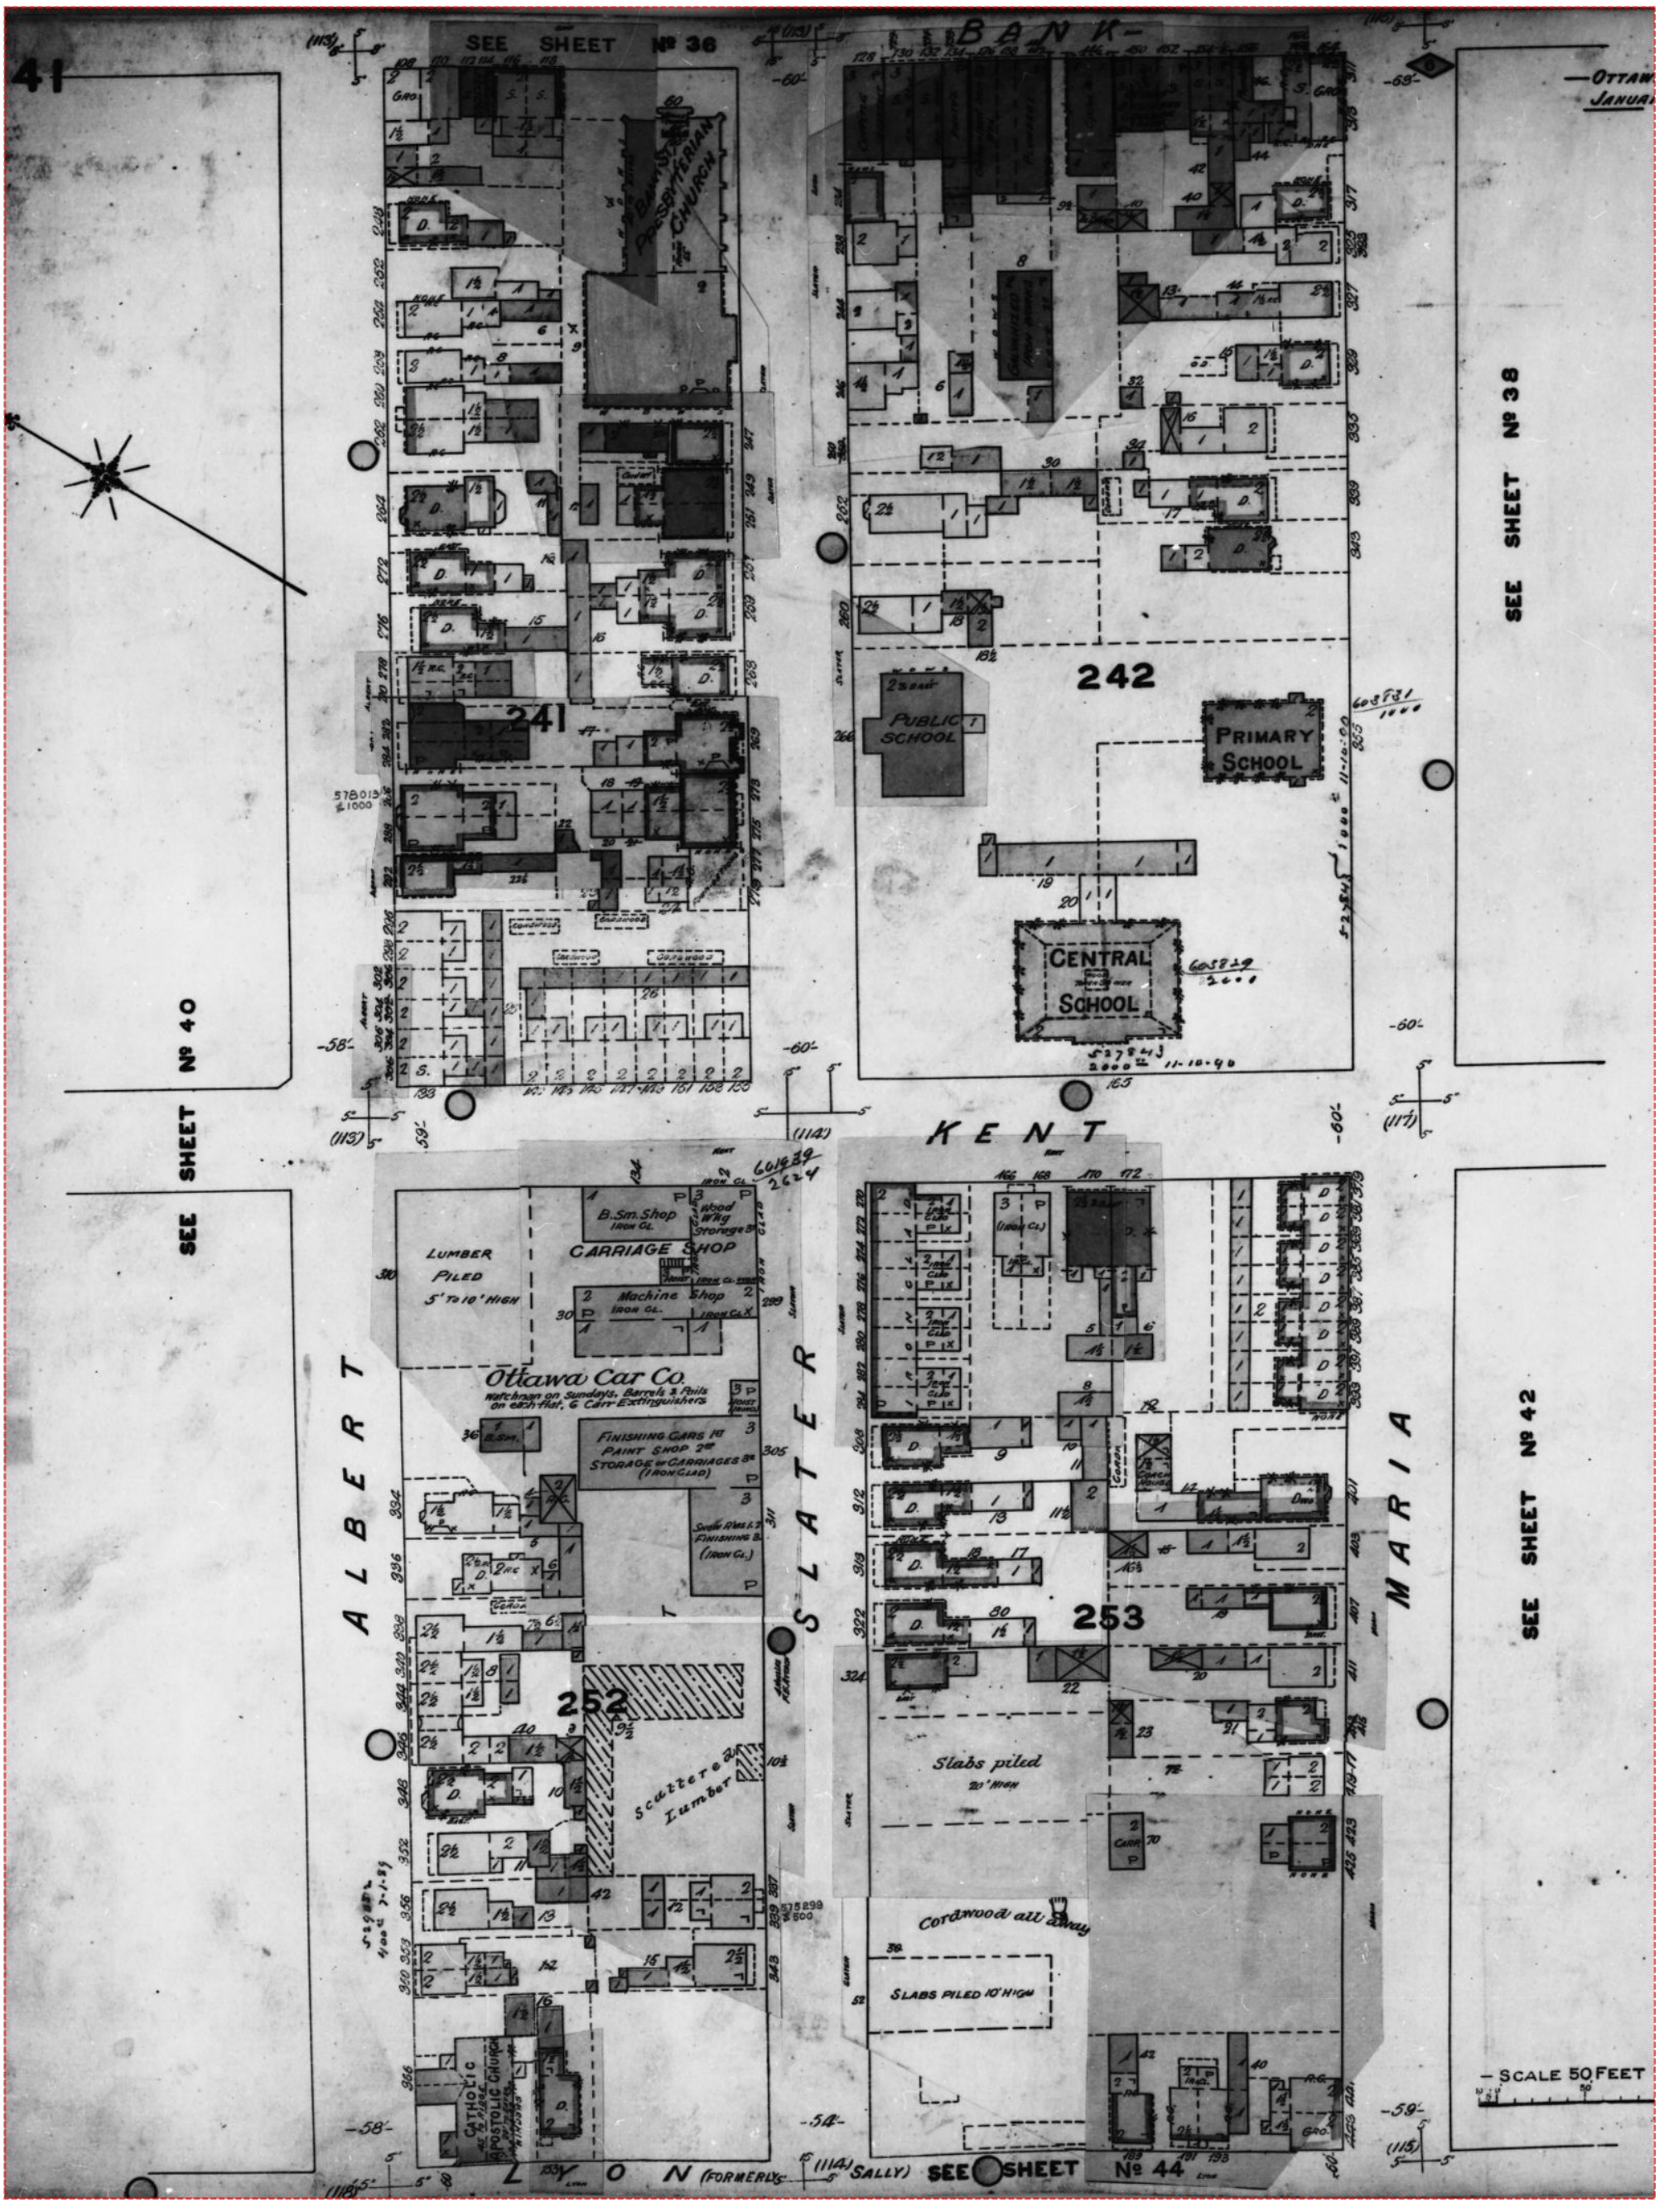

Project #: 25020500995 | P.O. #: 250080
Requested by: Eleanor Goolab | Date Completed: 02/19/2025 17:58:42

1895 Volume: Ottawa 1 Firemap: 42
Ottawa Volume 1 Plan: 1422 (1888) | Sheet: 42 (1895)

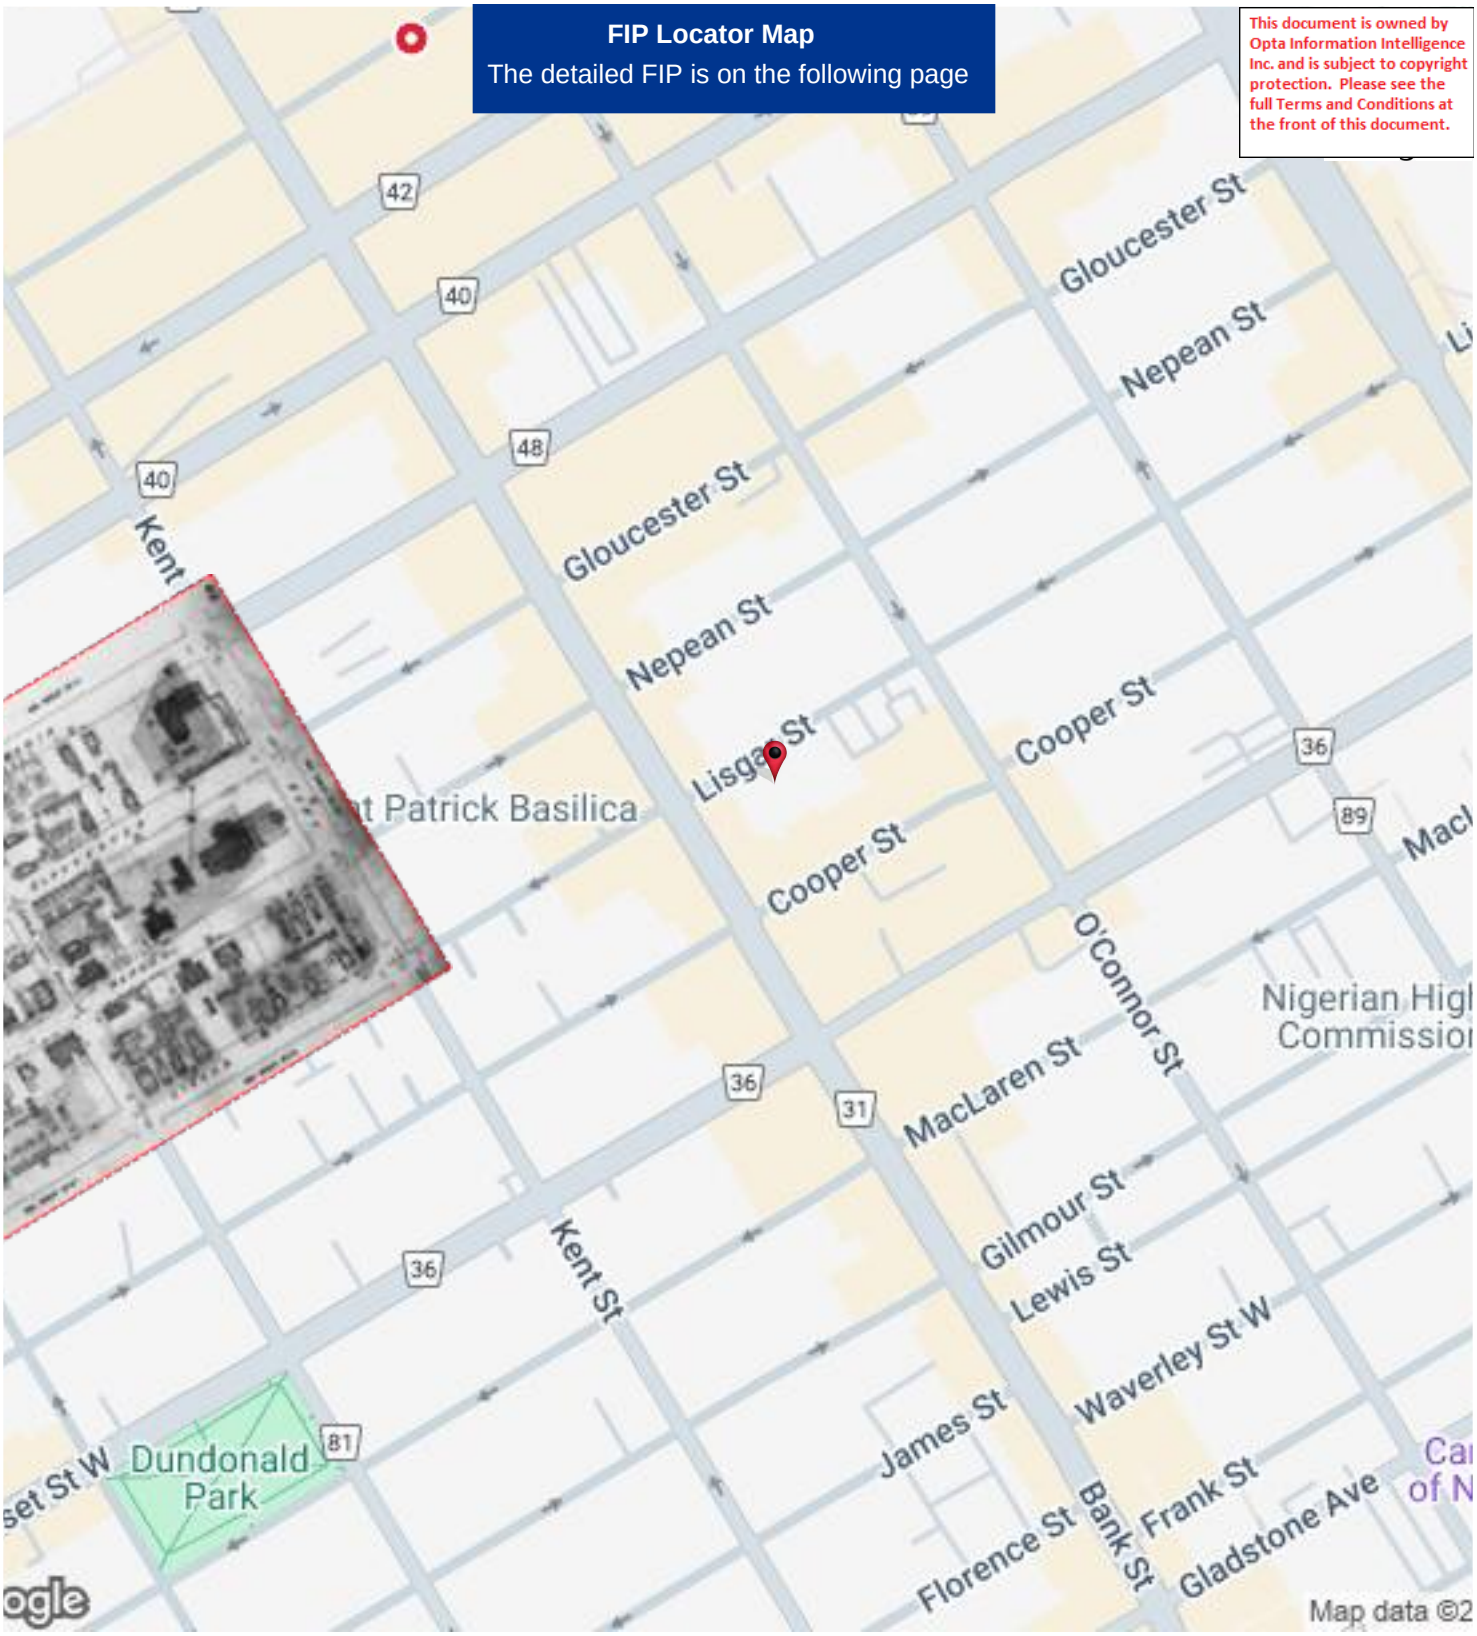

Project #: 25020500995 | P.O. #: 250080
Requested by: Eleanor Goolab | Date Completed: 02/19/2025 17:58:42

1895 Volume: Ottawa 1 Firemap: 42
Ottawa Volume 1 Plan: 1422 (1888) | Sheet: 42 (1895)

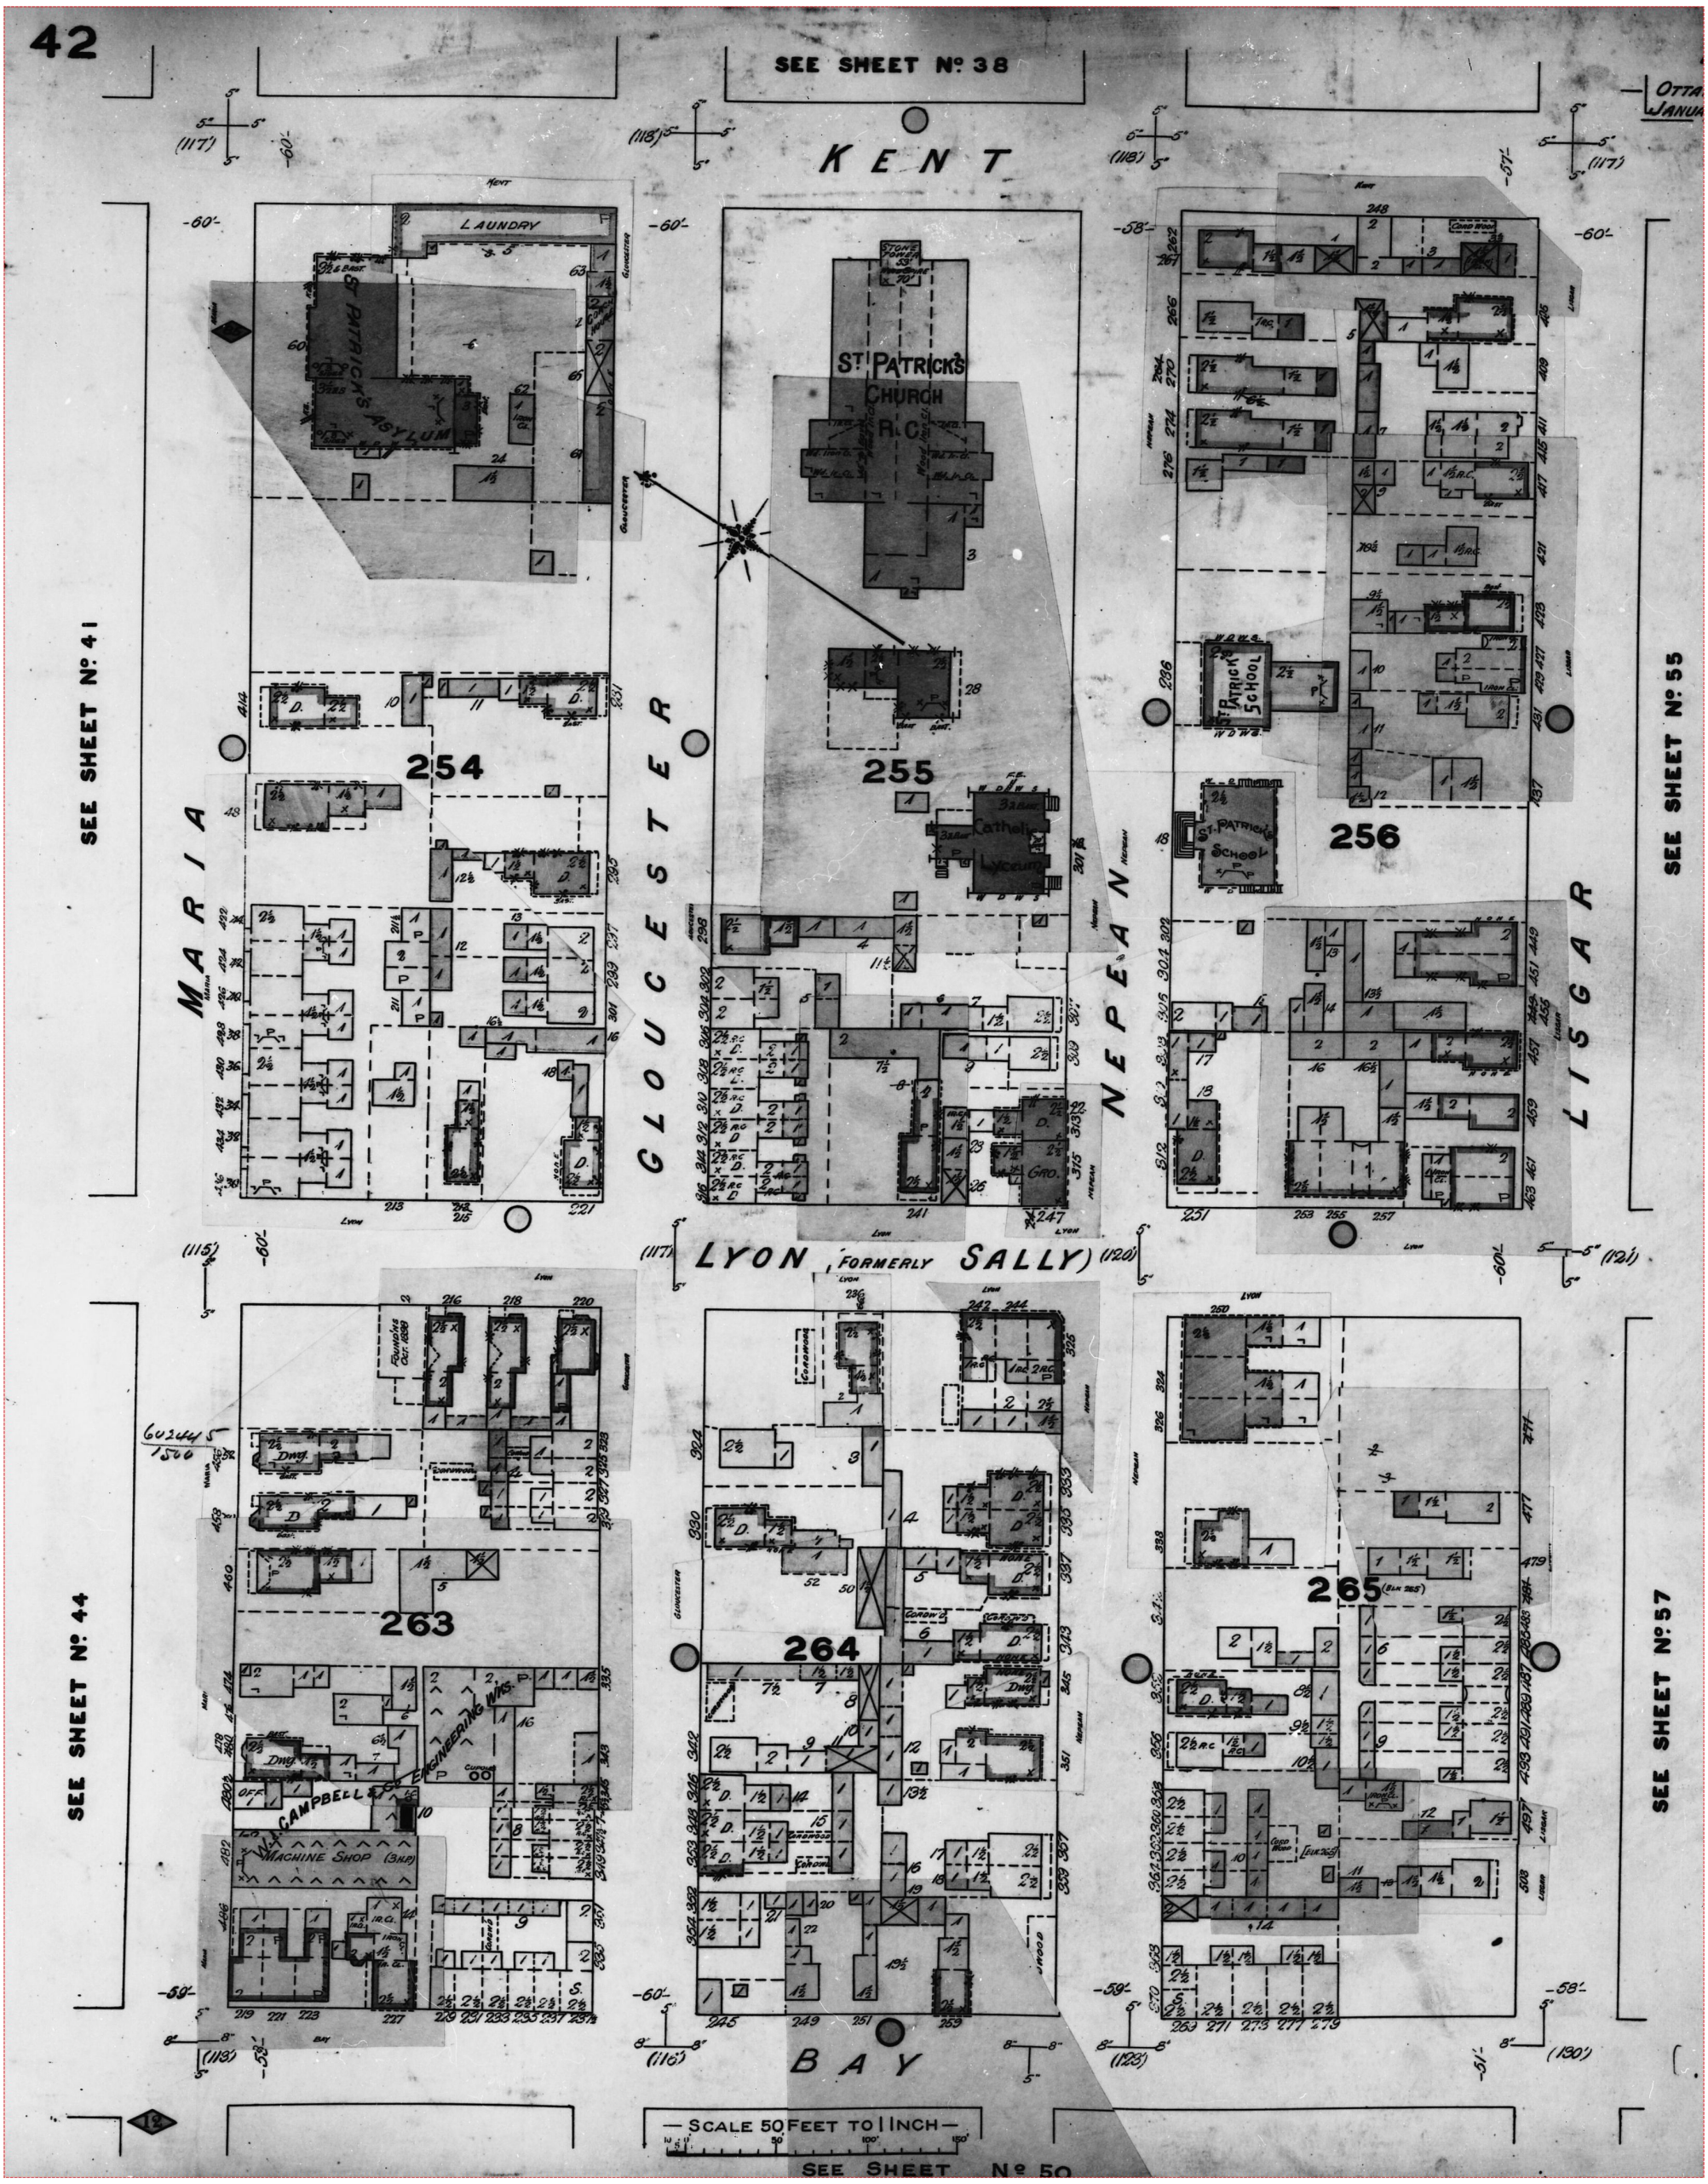

Project #: 25020500995 | P.O. #: 250080
Requested by: Eleanor Goolab | Date Completed: 02/19/2025 17:58:42

1895 Volume: Ottawa 1 Firemap: 53
Ottawa Volume 1 Plan: 1422 (1888) | Sheet: 53 (1895)

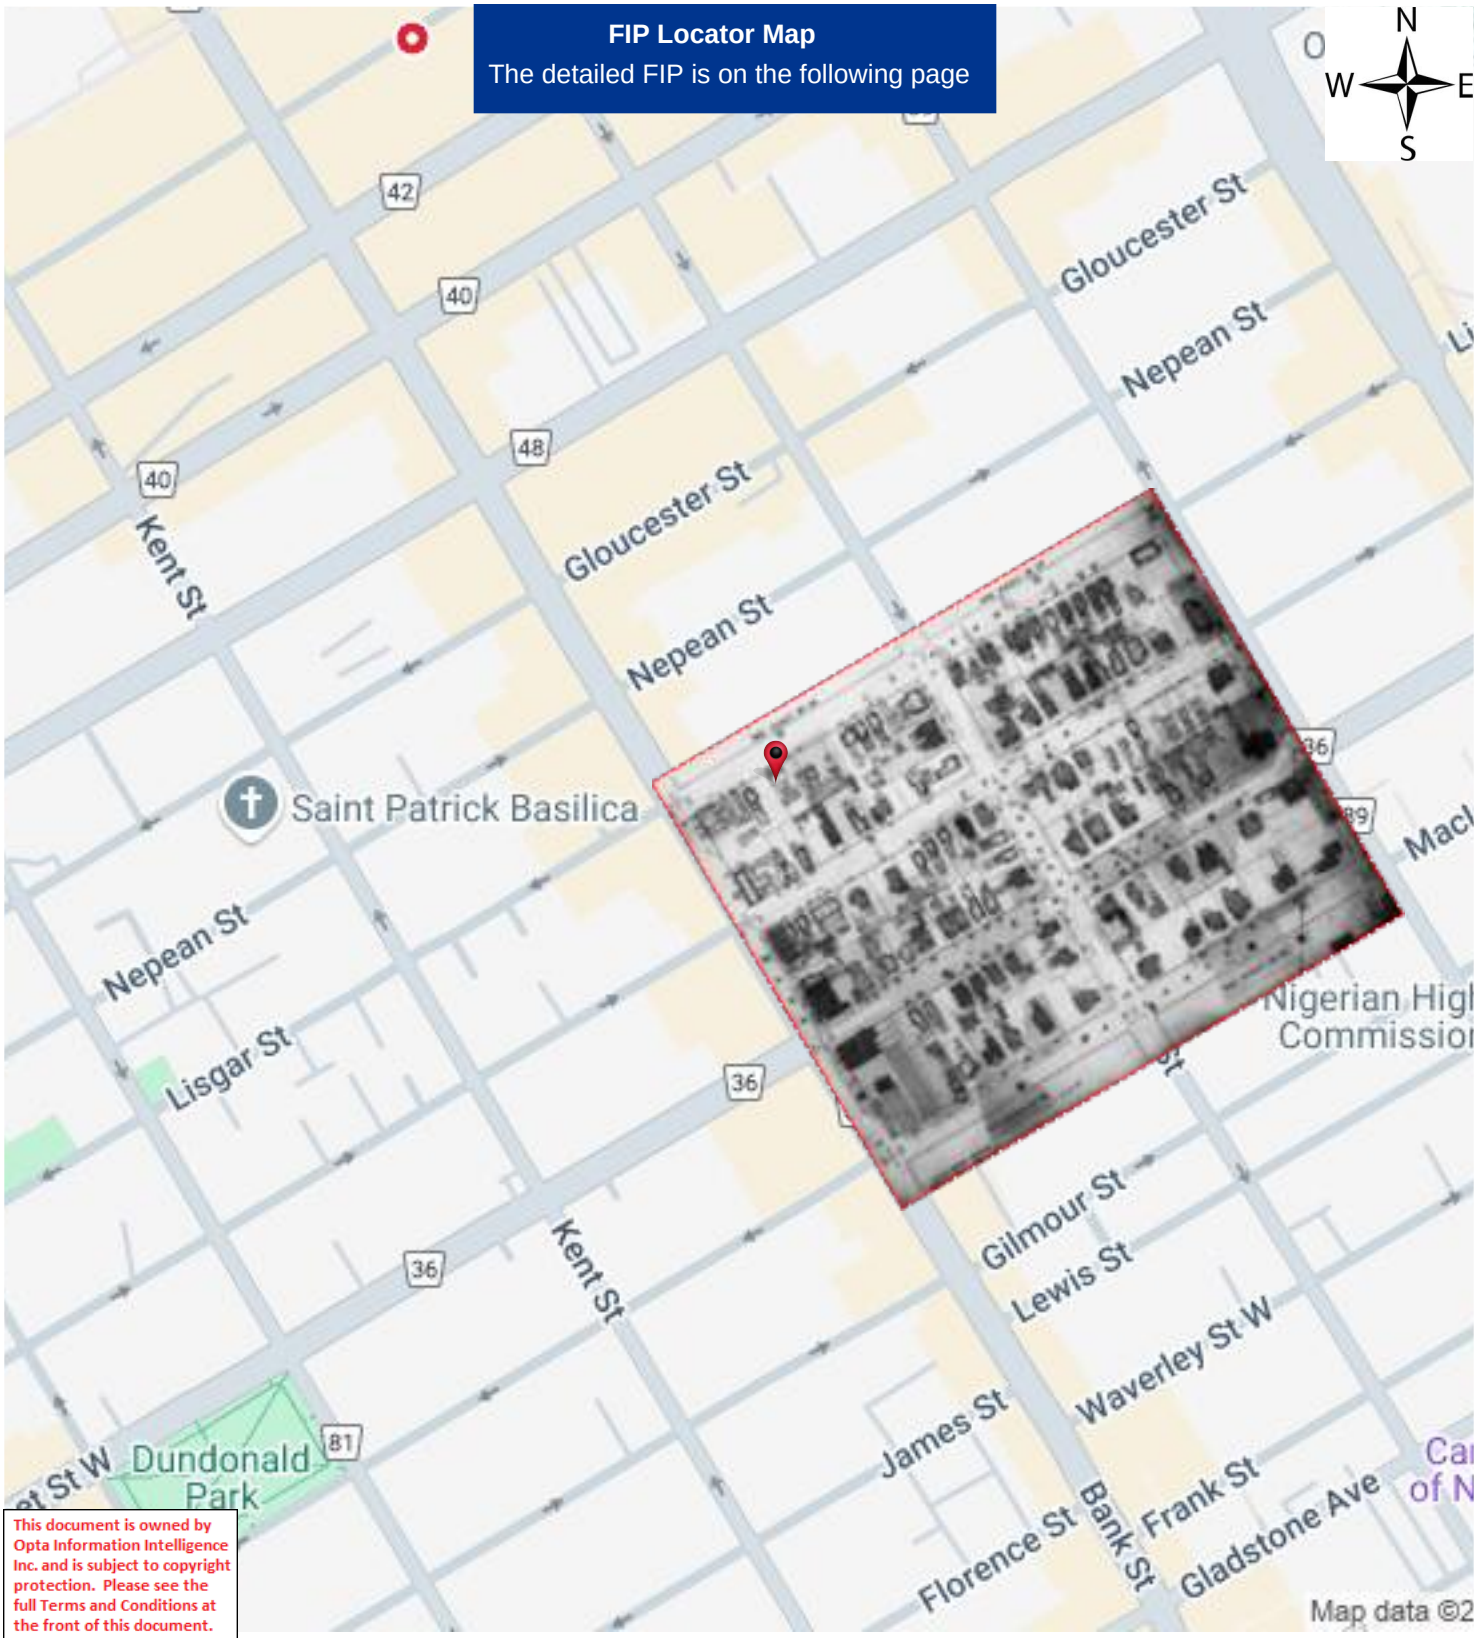

This document is owned by Opta Information Intelligence Inc. and is subject to copyright protection. Please see the full Terms and Conditions at the front of this document.

Project #: 25020500995 | P.O. #: 250080
Requested by: Eleanor Goolab | Date Completed: 02/19/2025 17:58:42

1895 Volume: Ottawa 1 Firemap: 53
Ottawa Volume 1 Plan: 1422 (1888) | Sheet: 53 (1895)

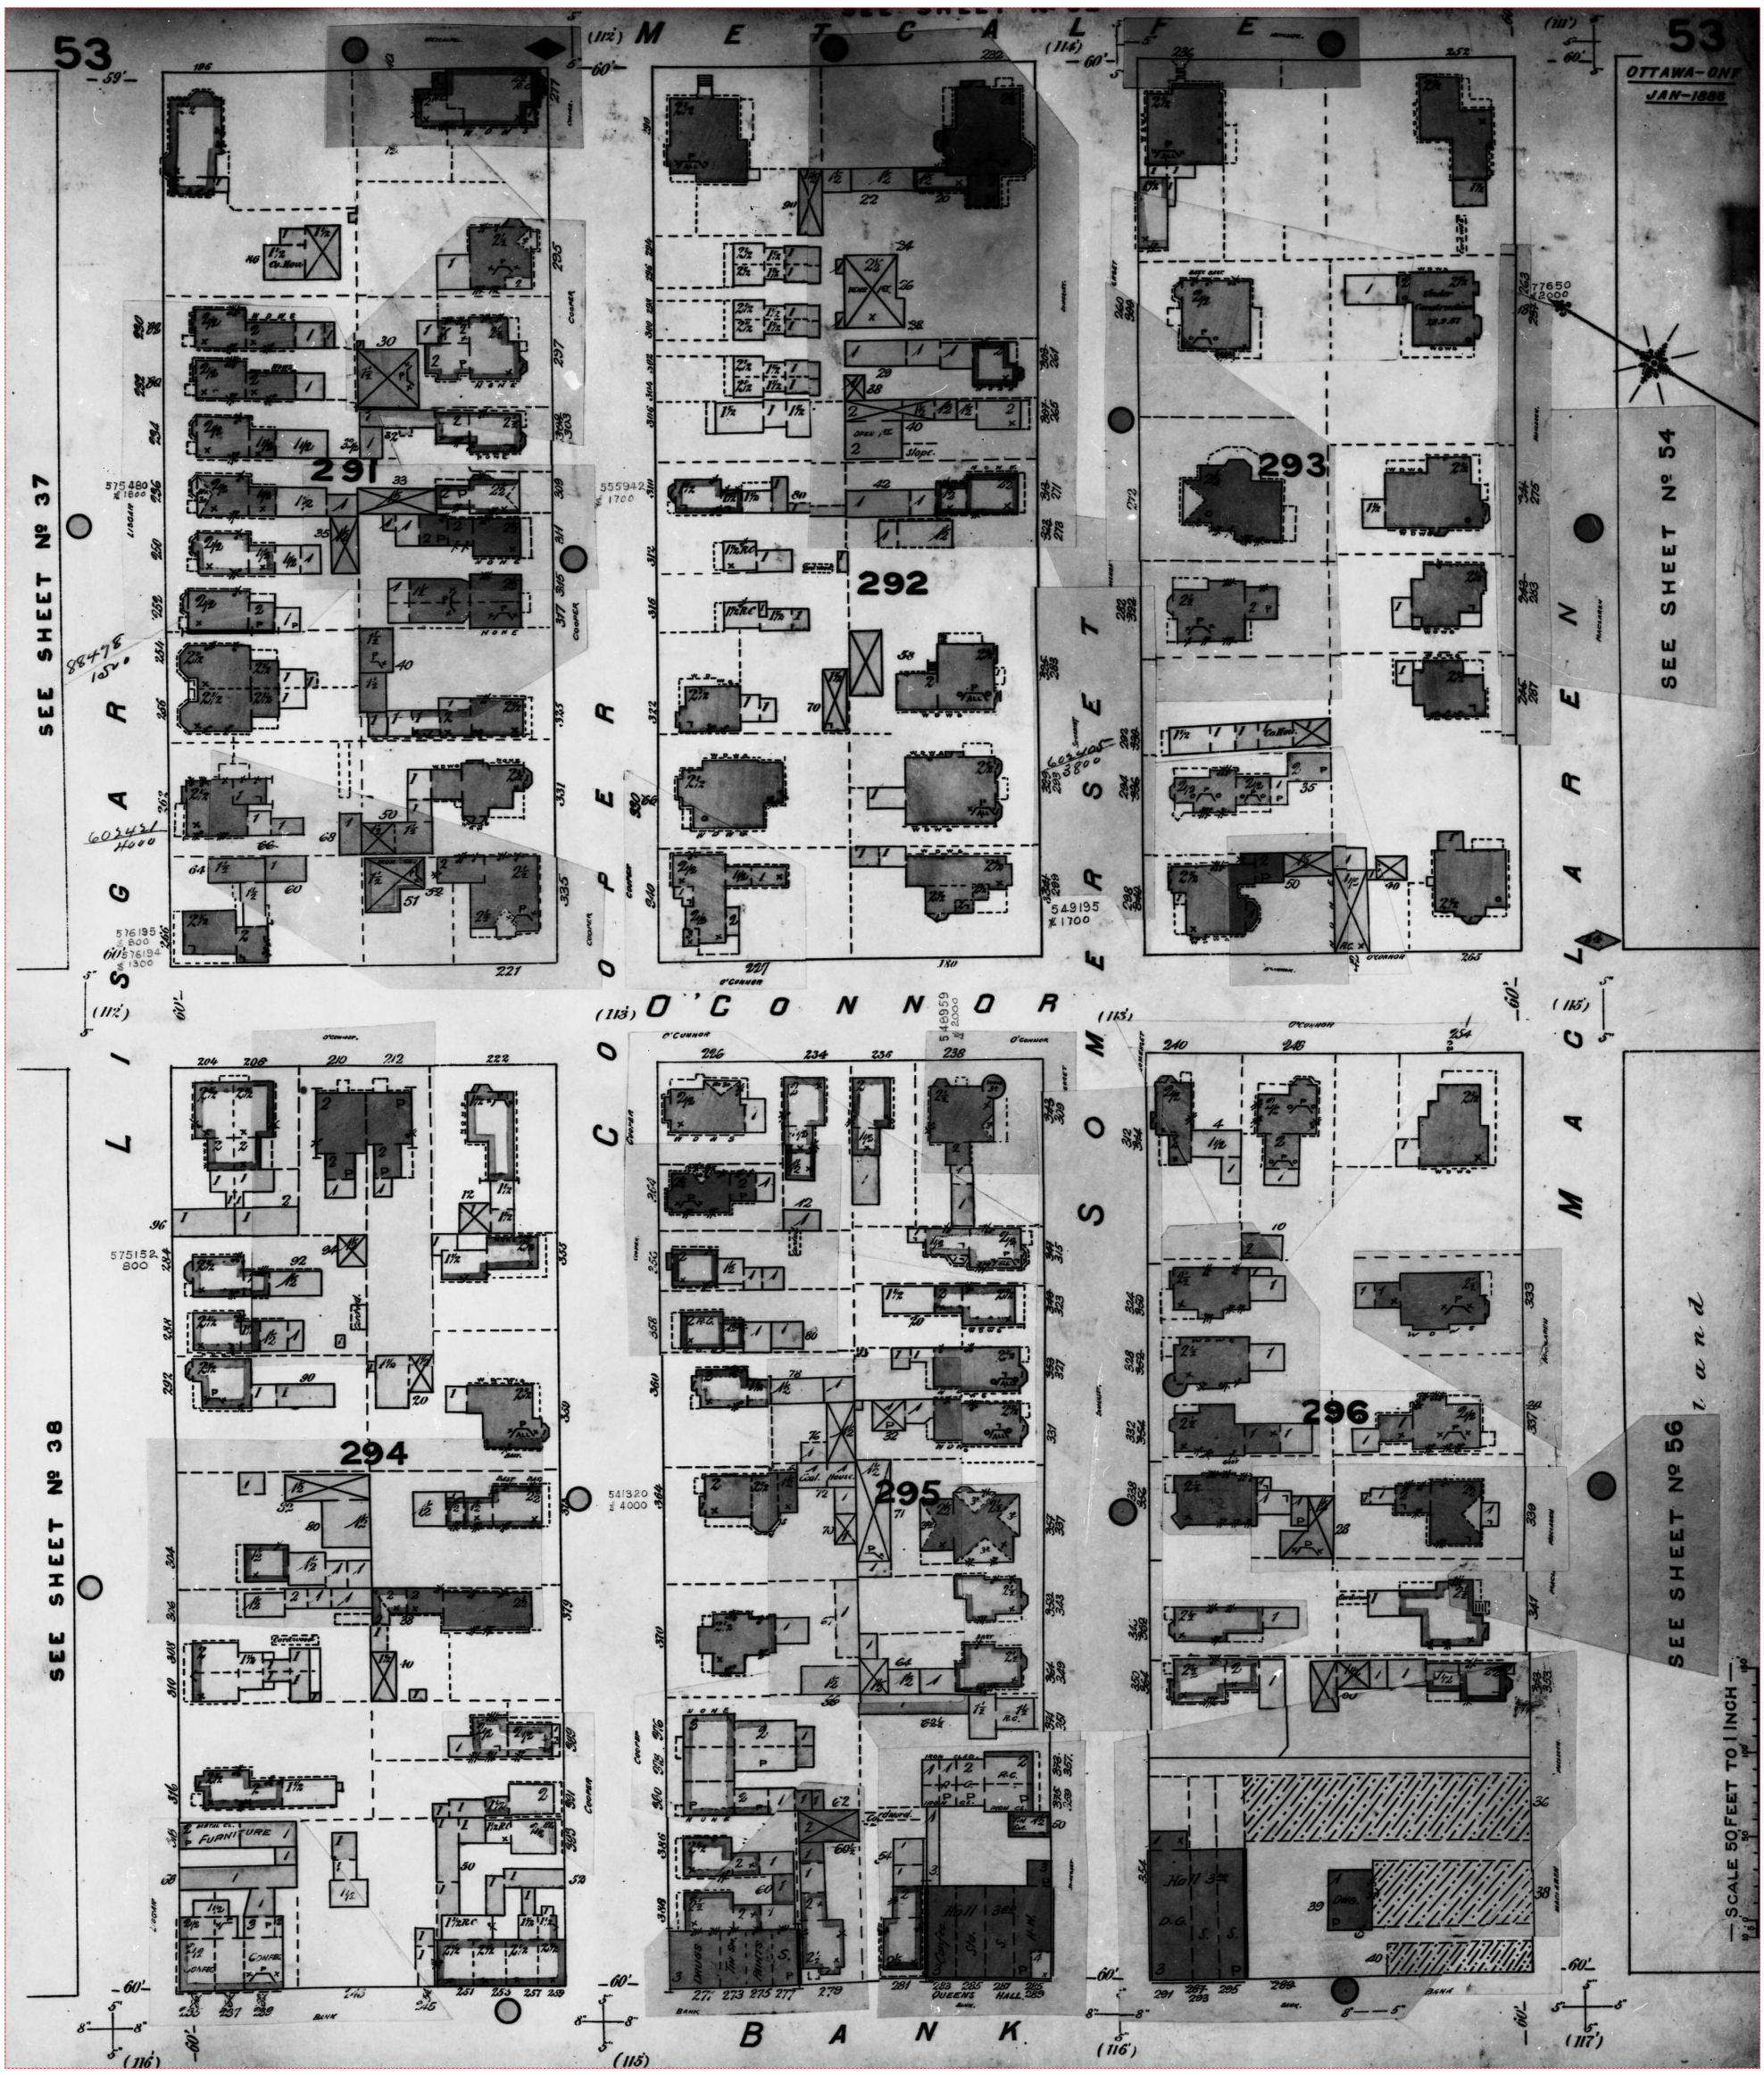

Project #: 25020500995 | P.O. #: 250080
Requested by: Eleanor Goolab | Date Completed: 02/19/2025 17:58:42

1895 Volume: Ottawa 1 Firemap: 55
Ottawa Volume 1 Plan: 1422 (1888) | Sheet: 55 (1895)

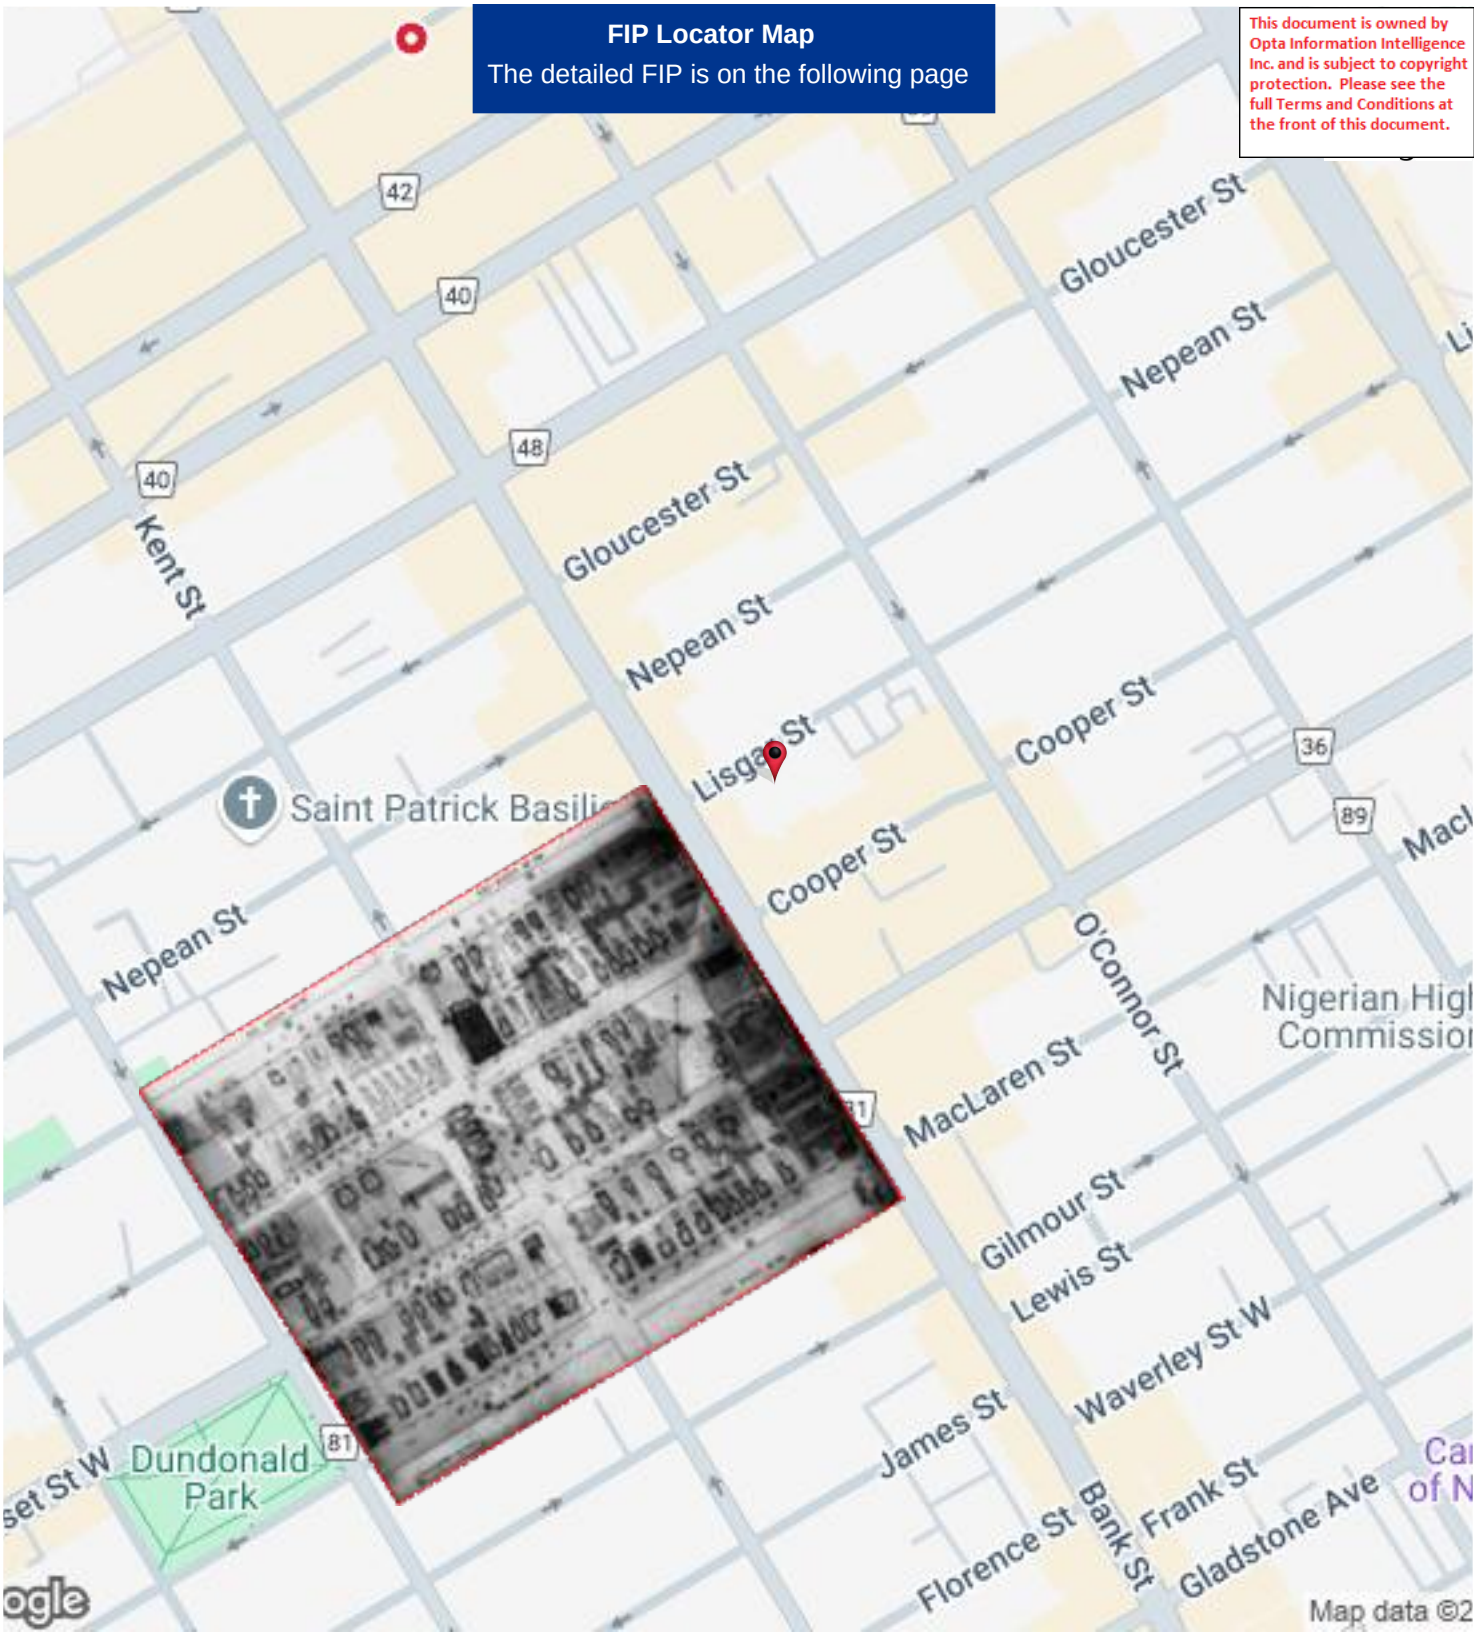

Project #: 25020500995 | P.O. #: 250080
Requested by: Eleanor Goolab | Date Completed: 02/19/2025 17:58:42

1895 Volume: Ottawa 1 Firemap: 55
Ottawa Volume 1 Plan: 1422 (1888) | Sheet: 55 (1895)

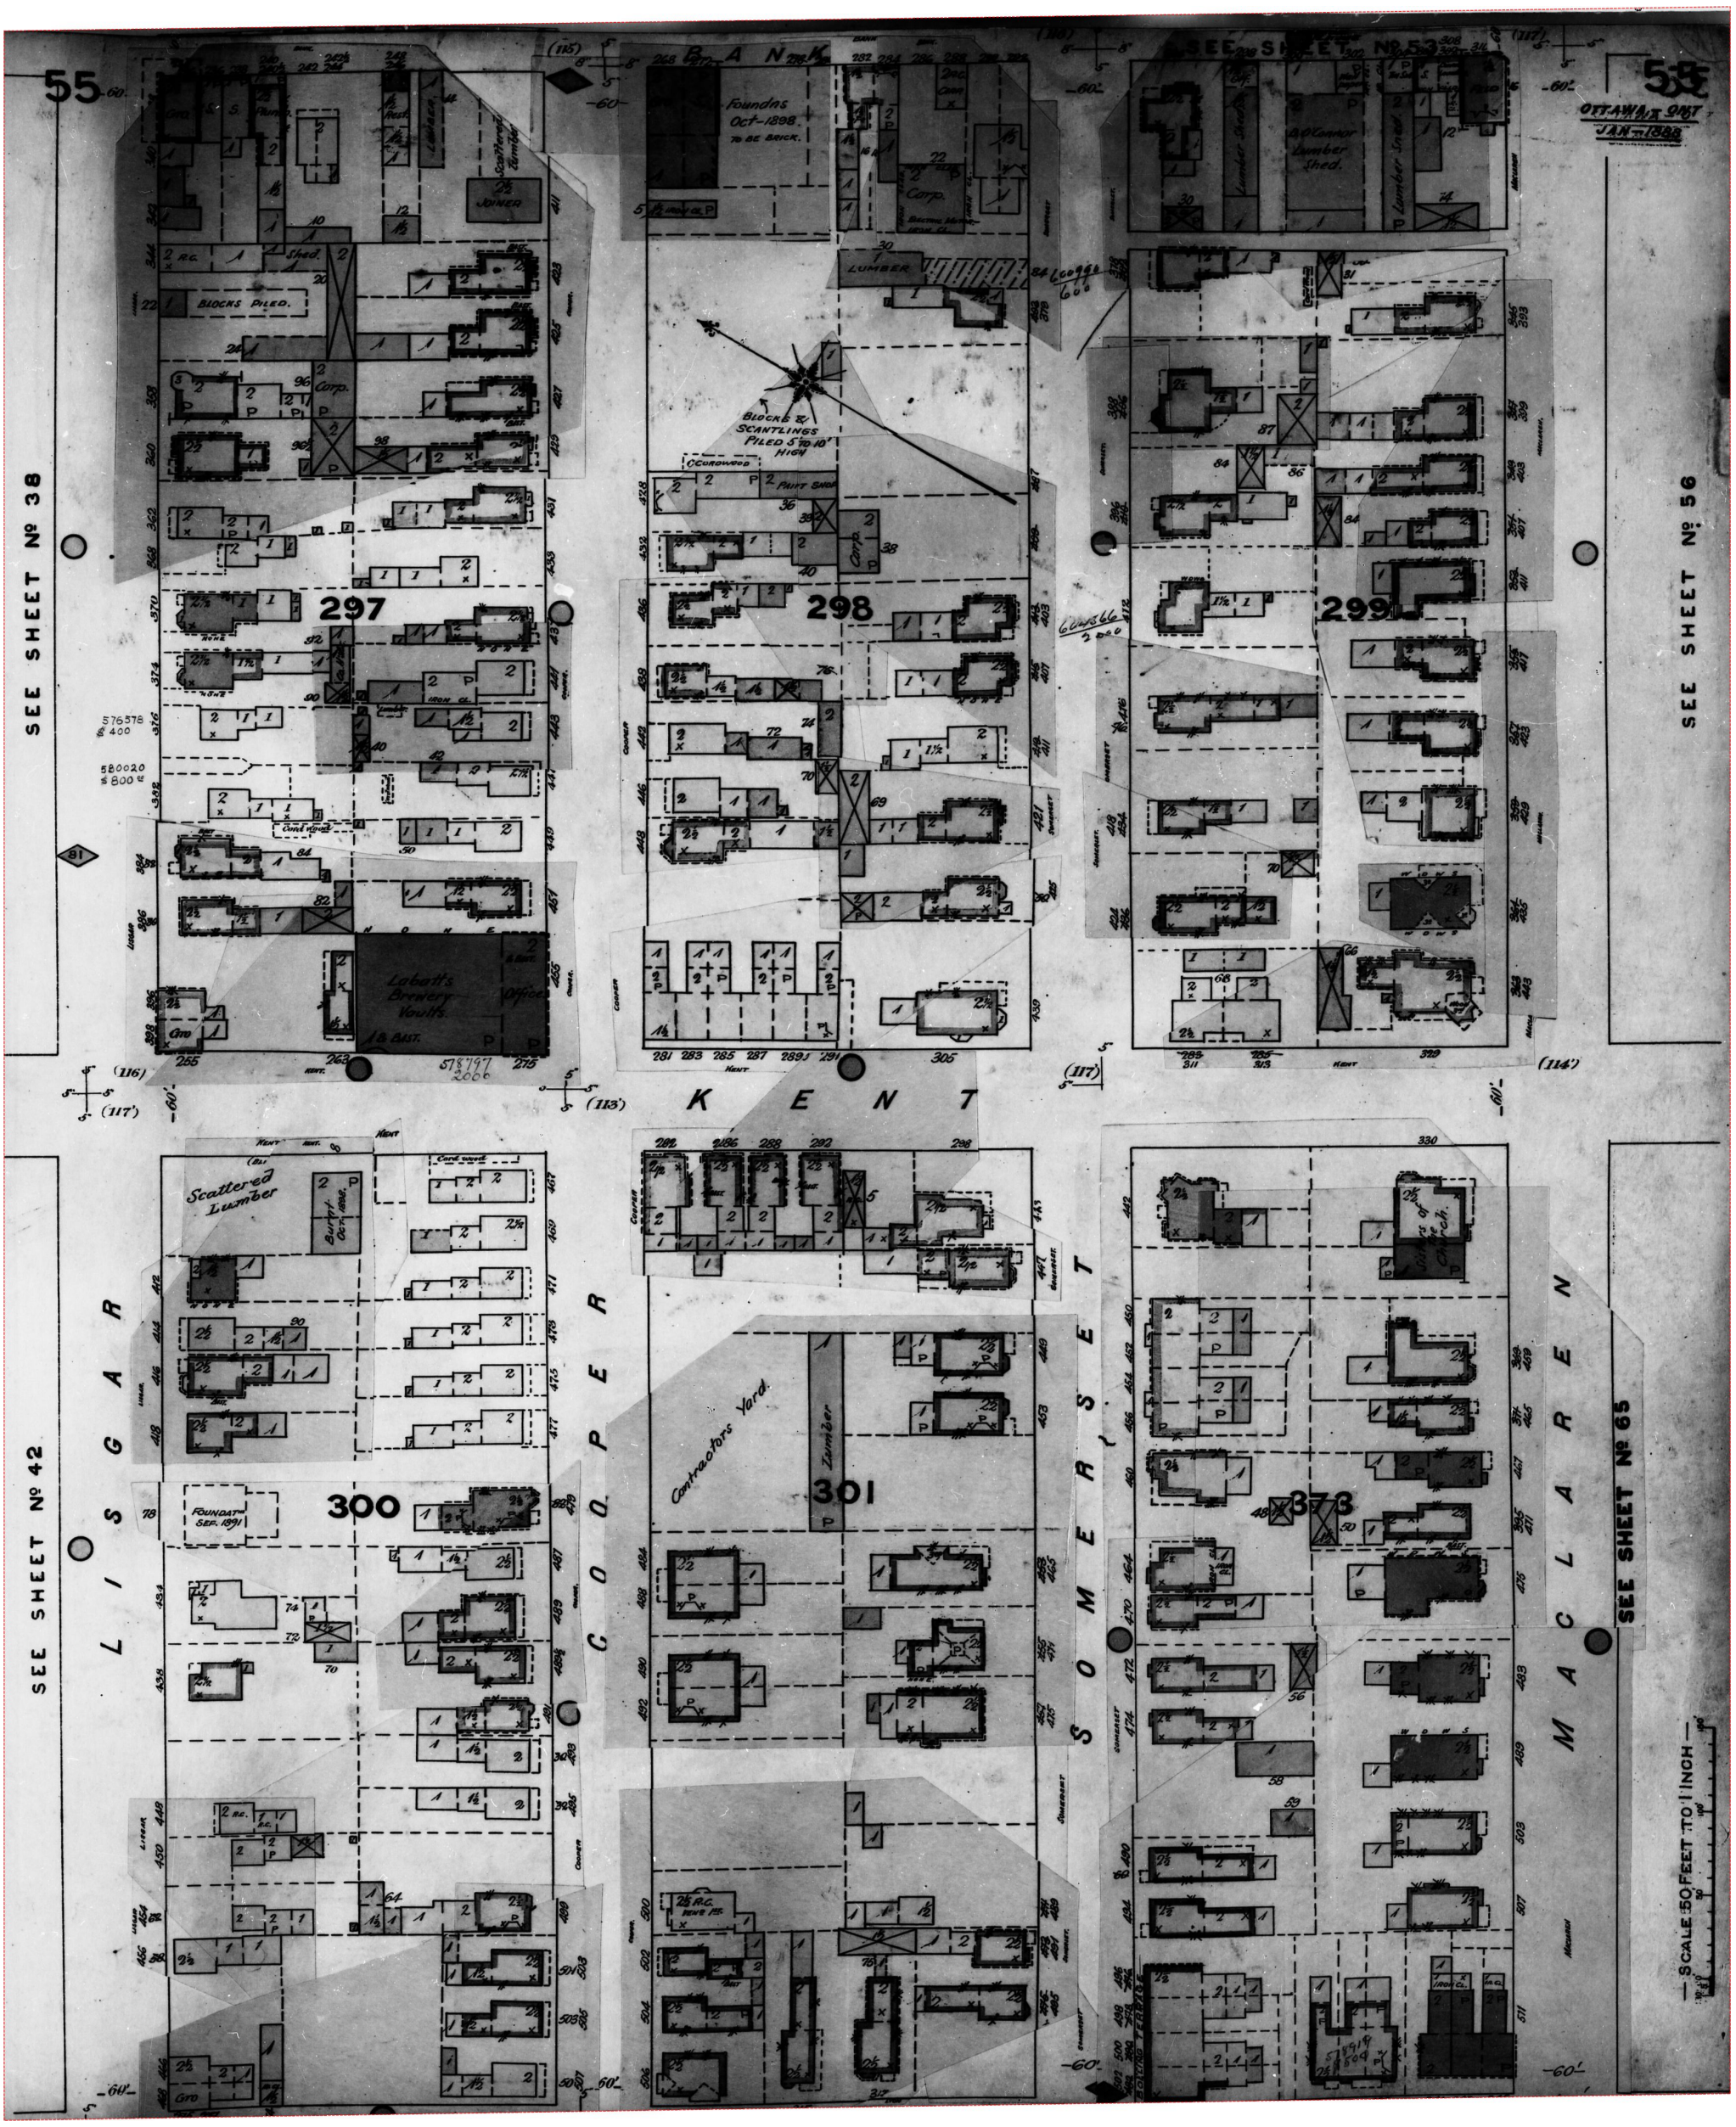

Project #: 25020500995 | P.O. #: 250080
Requested by: Eleanor Goolab | Date Completed: 02/19/2025 17:58:42

1895 Volume: Ottawa 1 Firemap: 56
Ottawa Volume 1 Plan: 1422 (1888) | Sheet: 56 (1895)

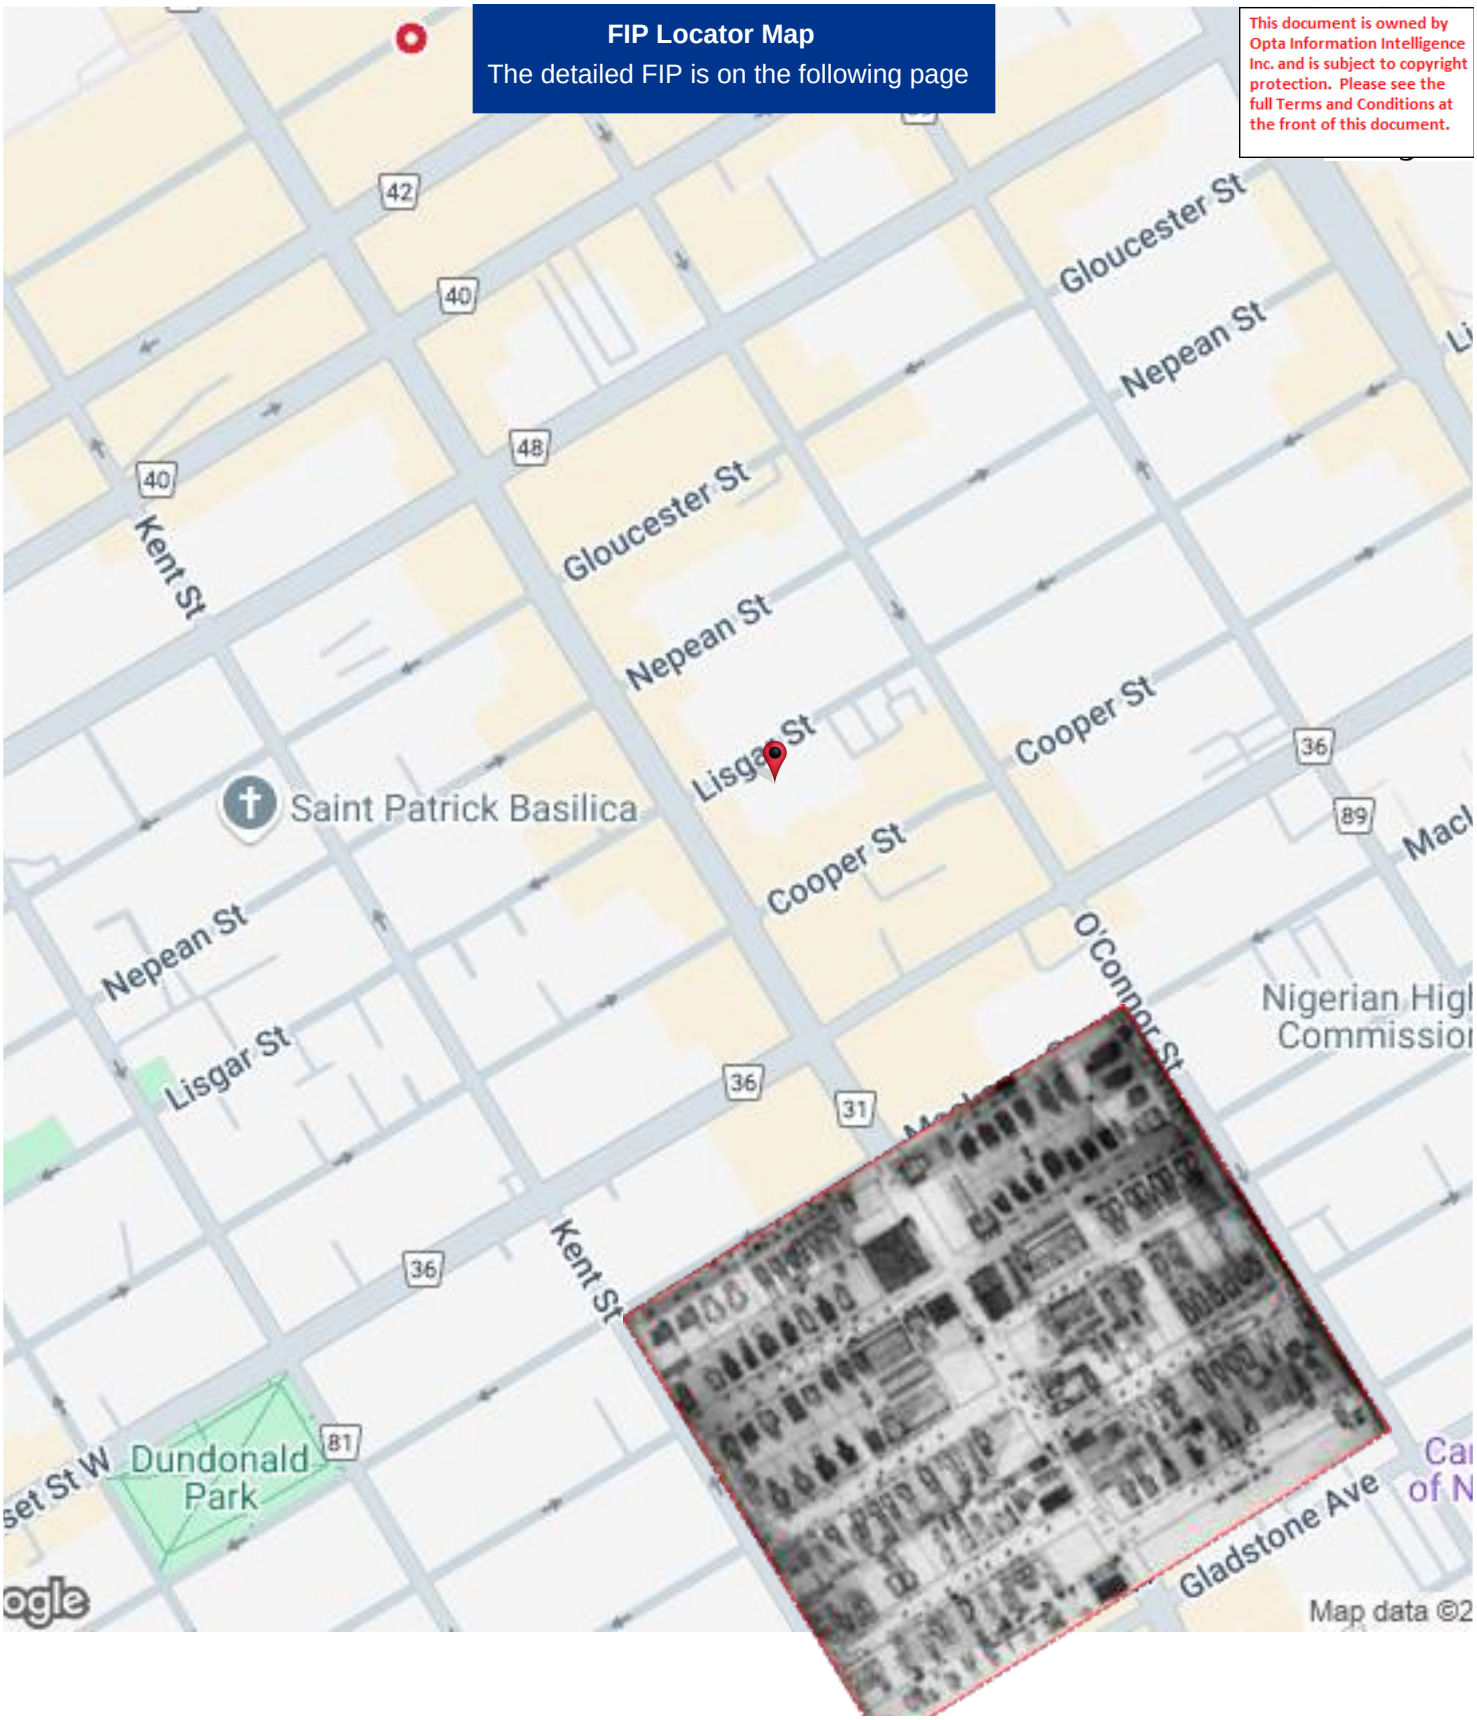

Project #: 25020500995 | P.O. #: 250080
Requested by: Eleanor Goolab | Date Completed: 02/19/2025 17:58:42

1895 Volume: Ottawa 1 Firemap: 56
Ottawa Volume 1 Plan: 1422 (1888) | Sheet: 56 (1895)

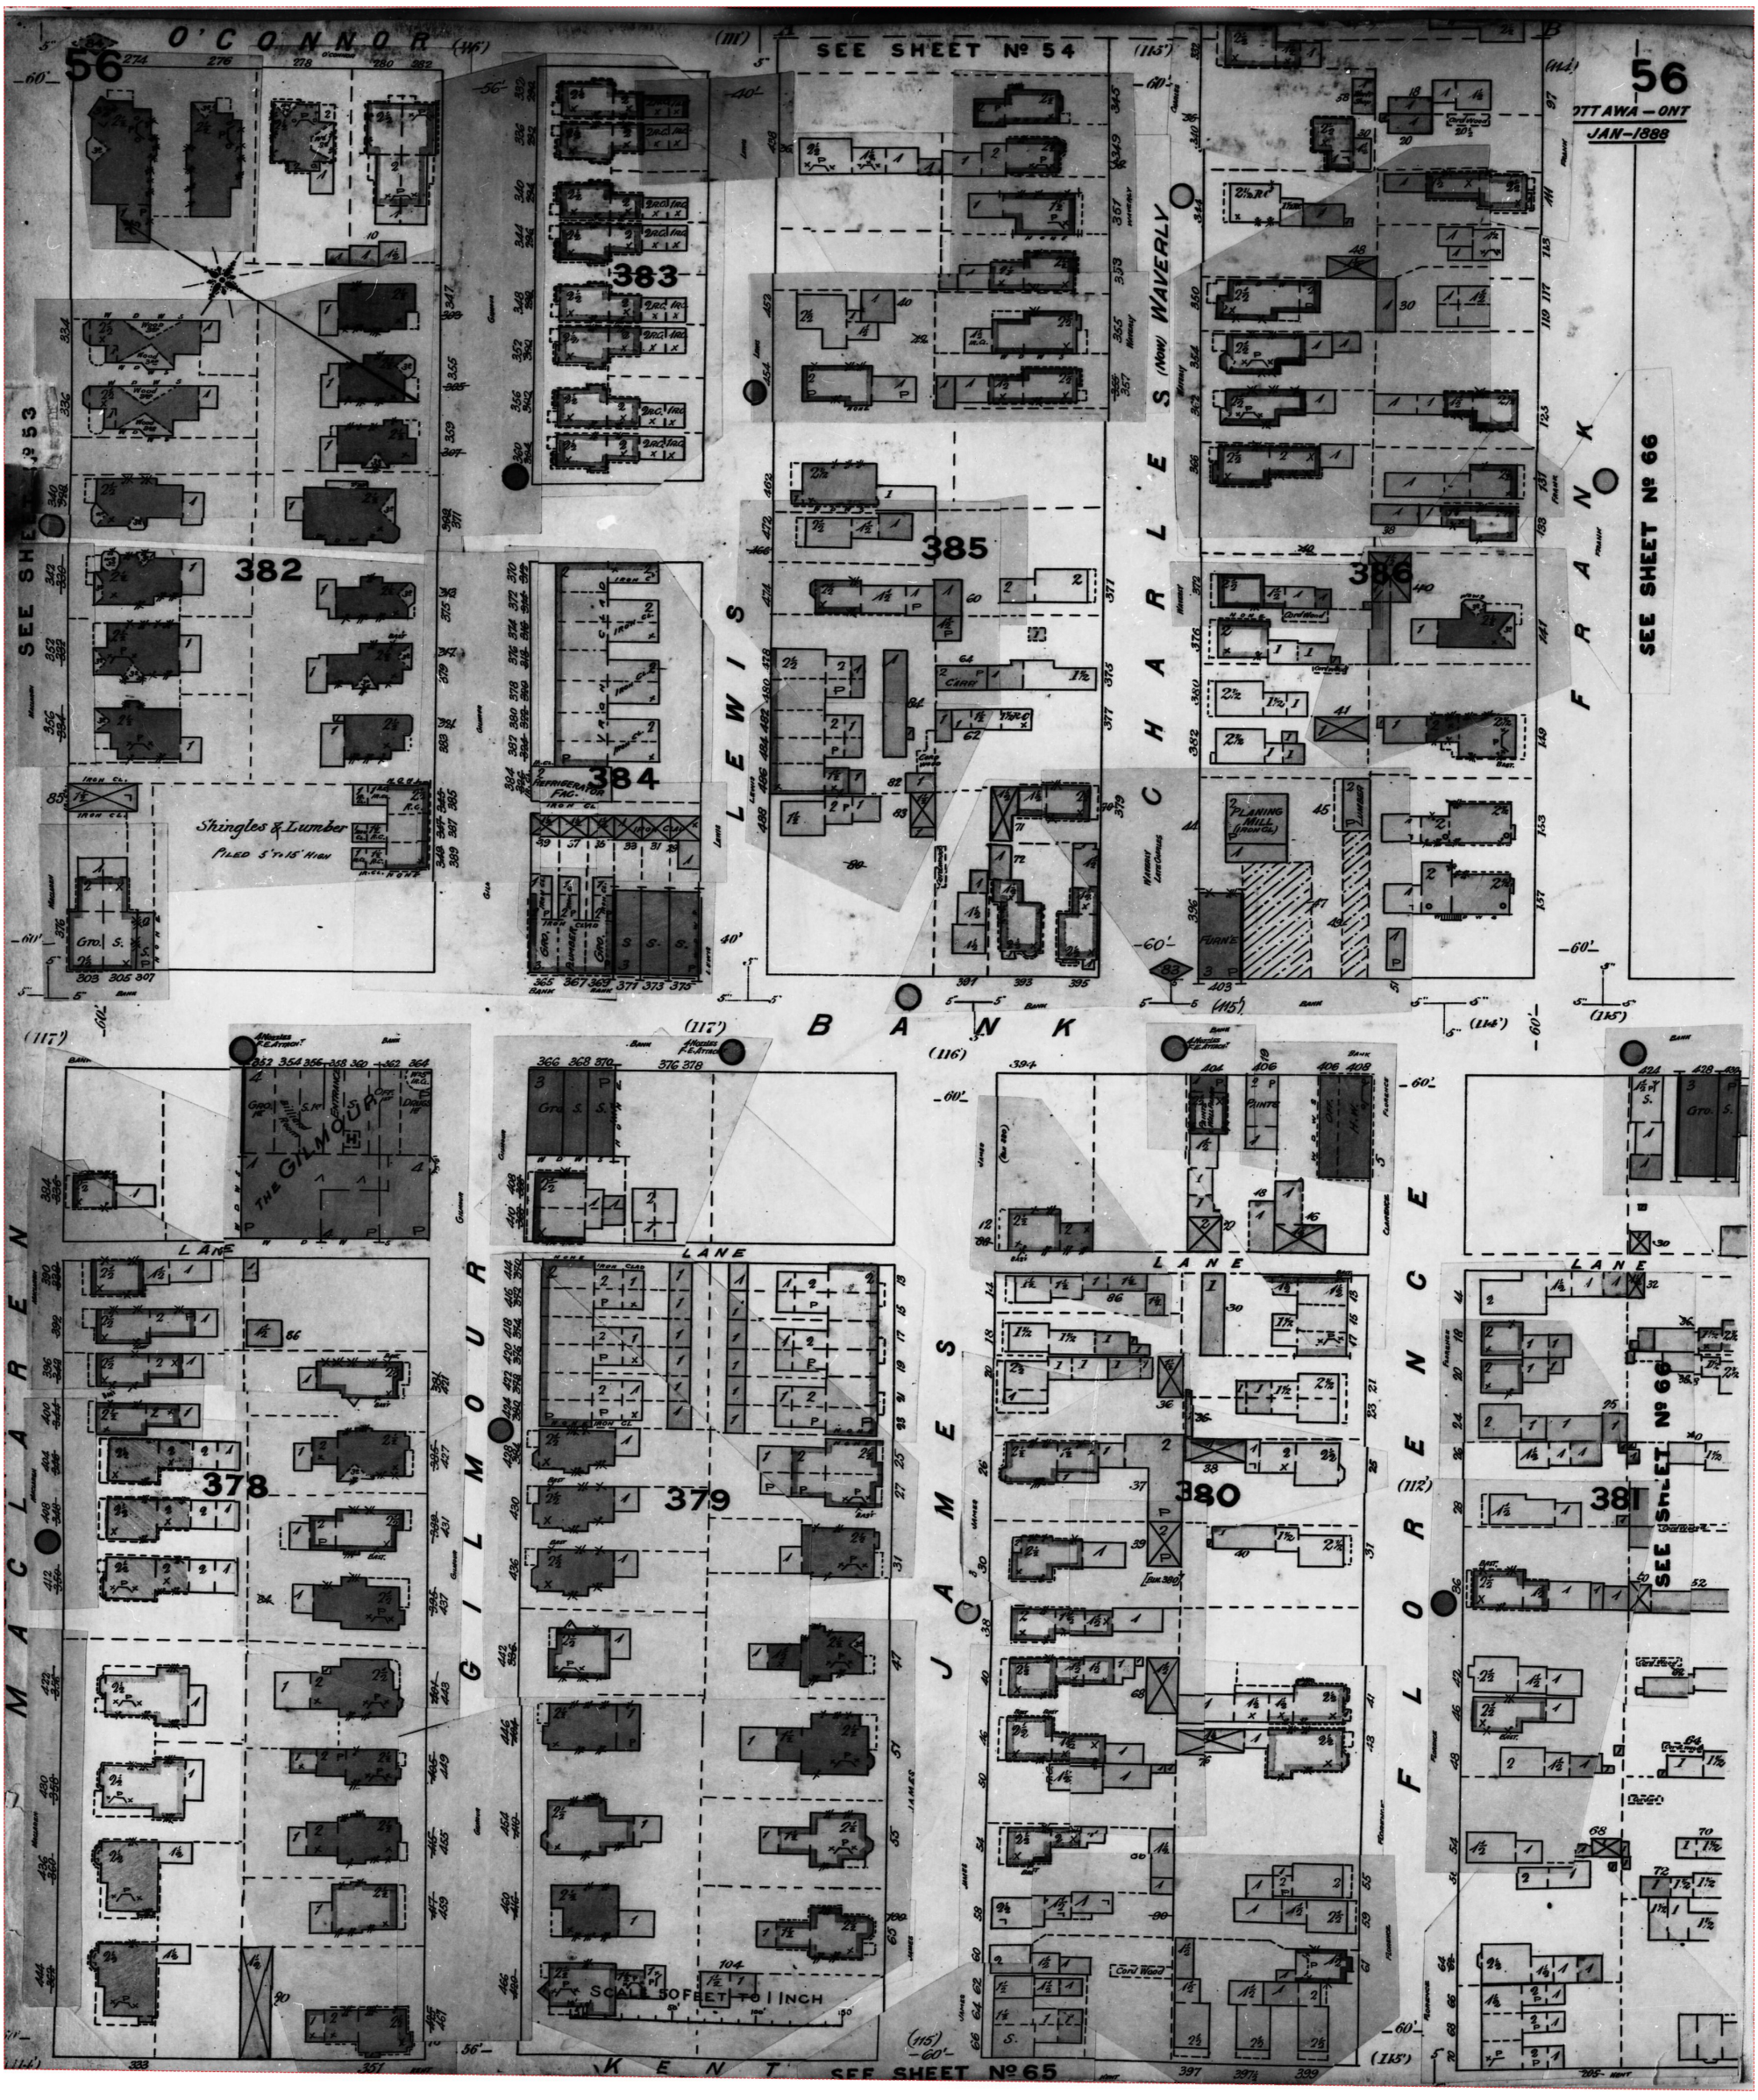

Project #: 25020500995 | P.O. #: 250080
Requested by: Eleanor Goolab | Date Completed: 02/19/2025 17:58:42

1901 Volume: Ottawa 1 Firemap: 36
Ottawa Volume 1 Plan: 1423 (1888) | Sheet: 36 (1901)

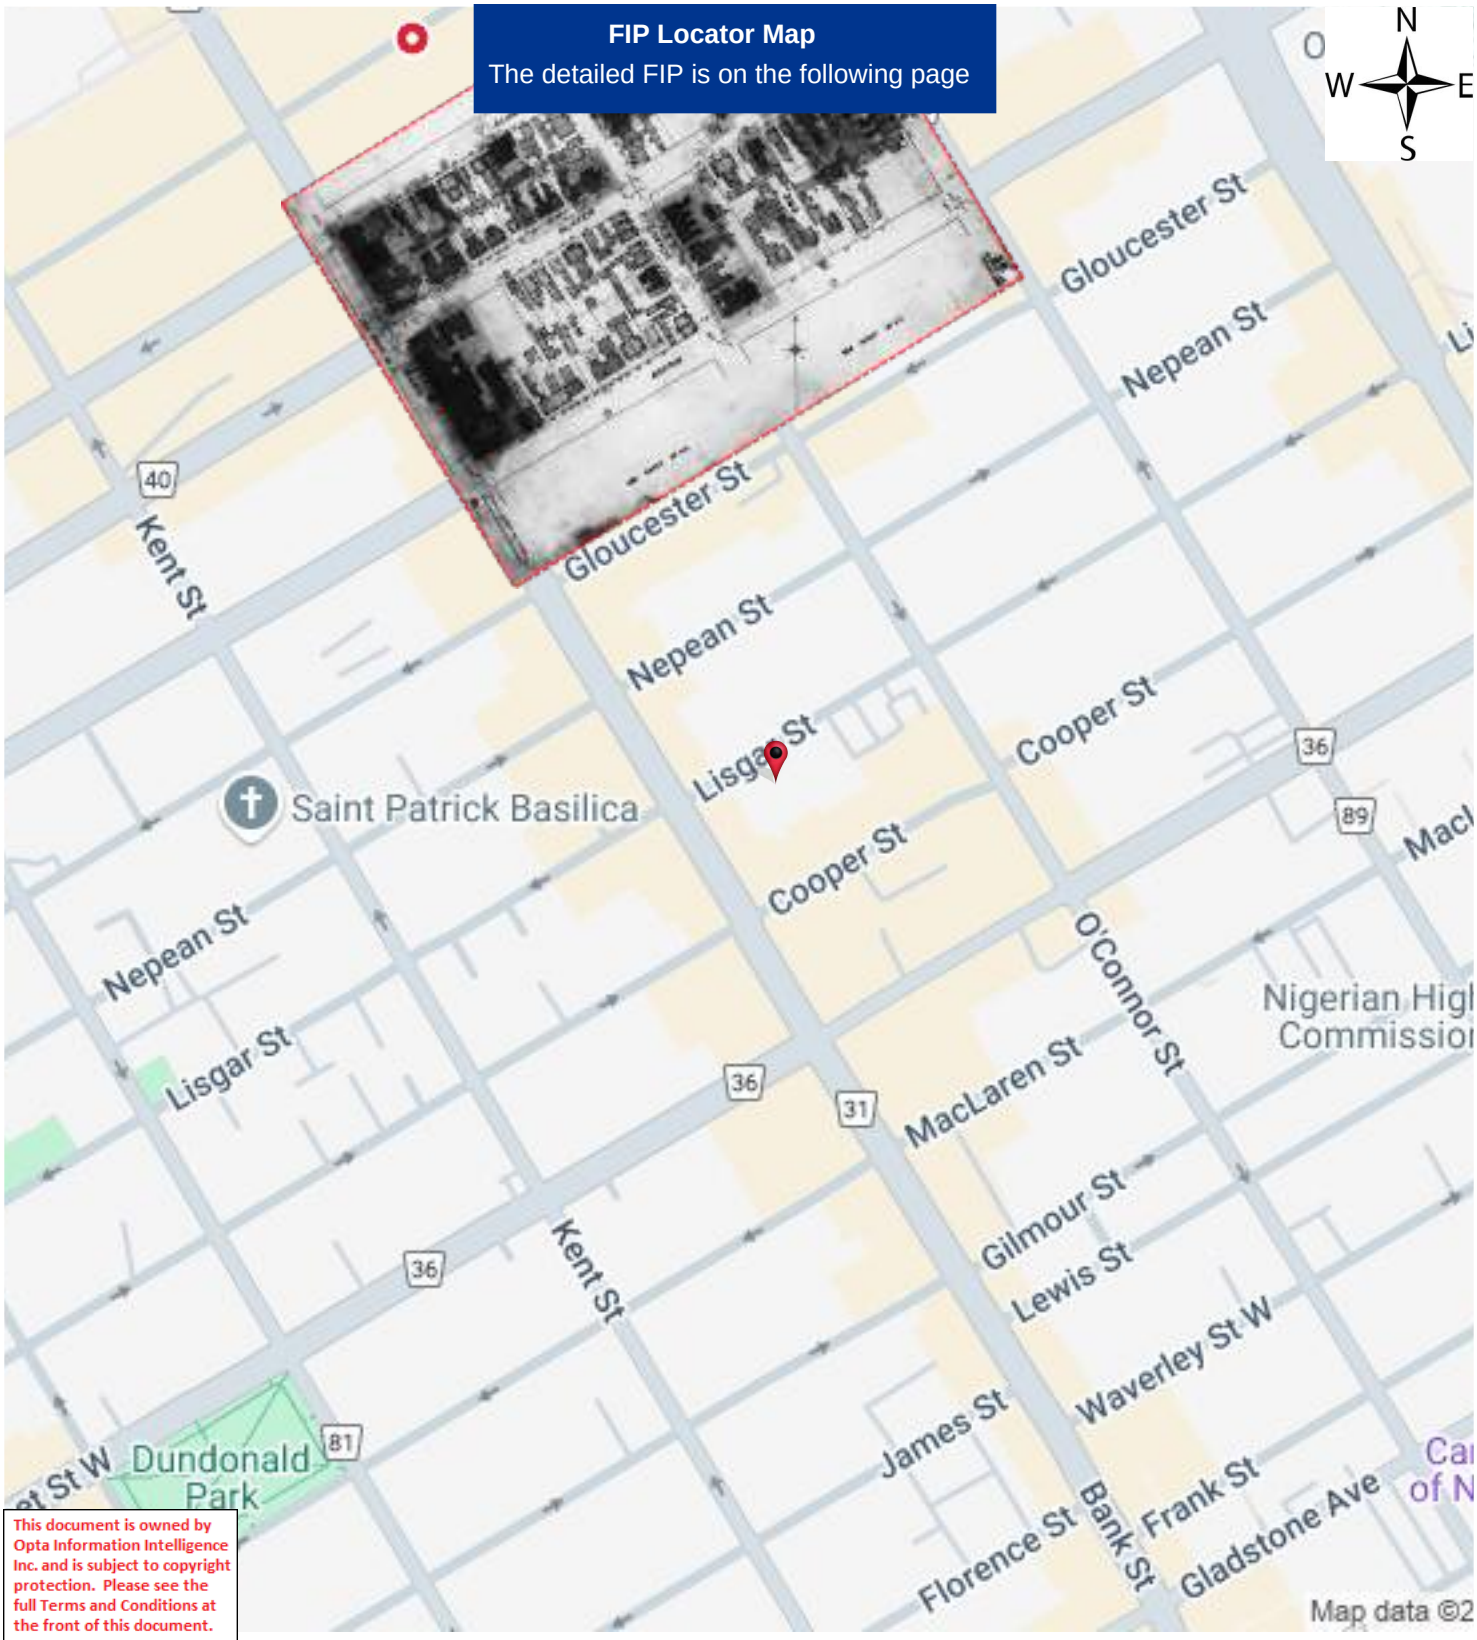

This document is owned by Opta Information Intelligence Inc. and is subject to copyright protection. Please see the full Terms and Conditions at the front of this document.

Project #: 25020500995 | P.O. #: 250080
Requested by: Eleanor Goolab | Date Completed: 02/19/2025 17:58:42

1901 Volume: Ottawa 1 Firemap: 36
Ottawa Volume 1 Plan: 1423 (1888) | Sheet: 36 (1901)

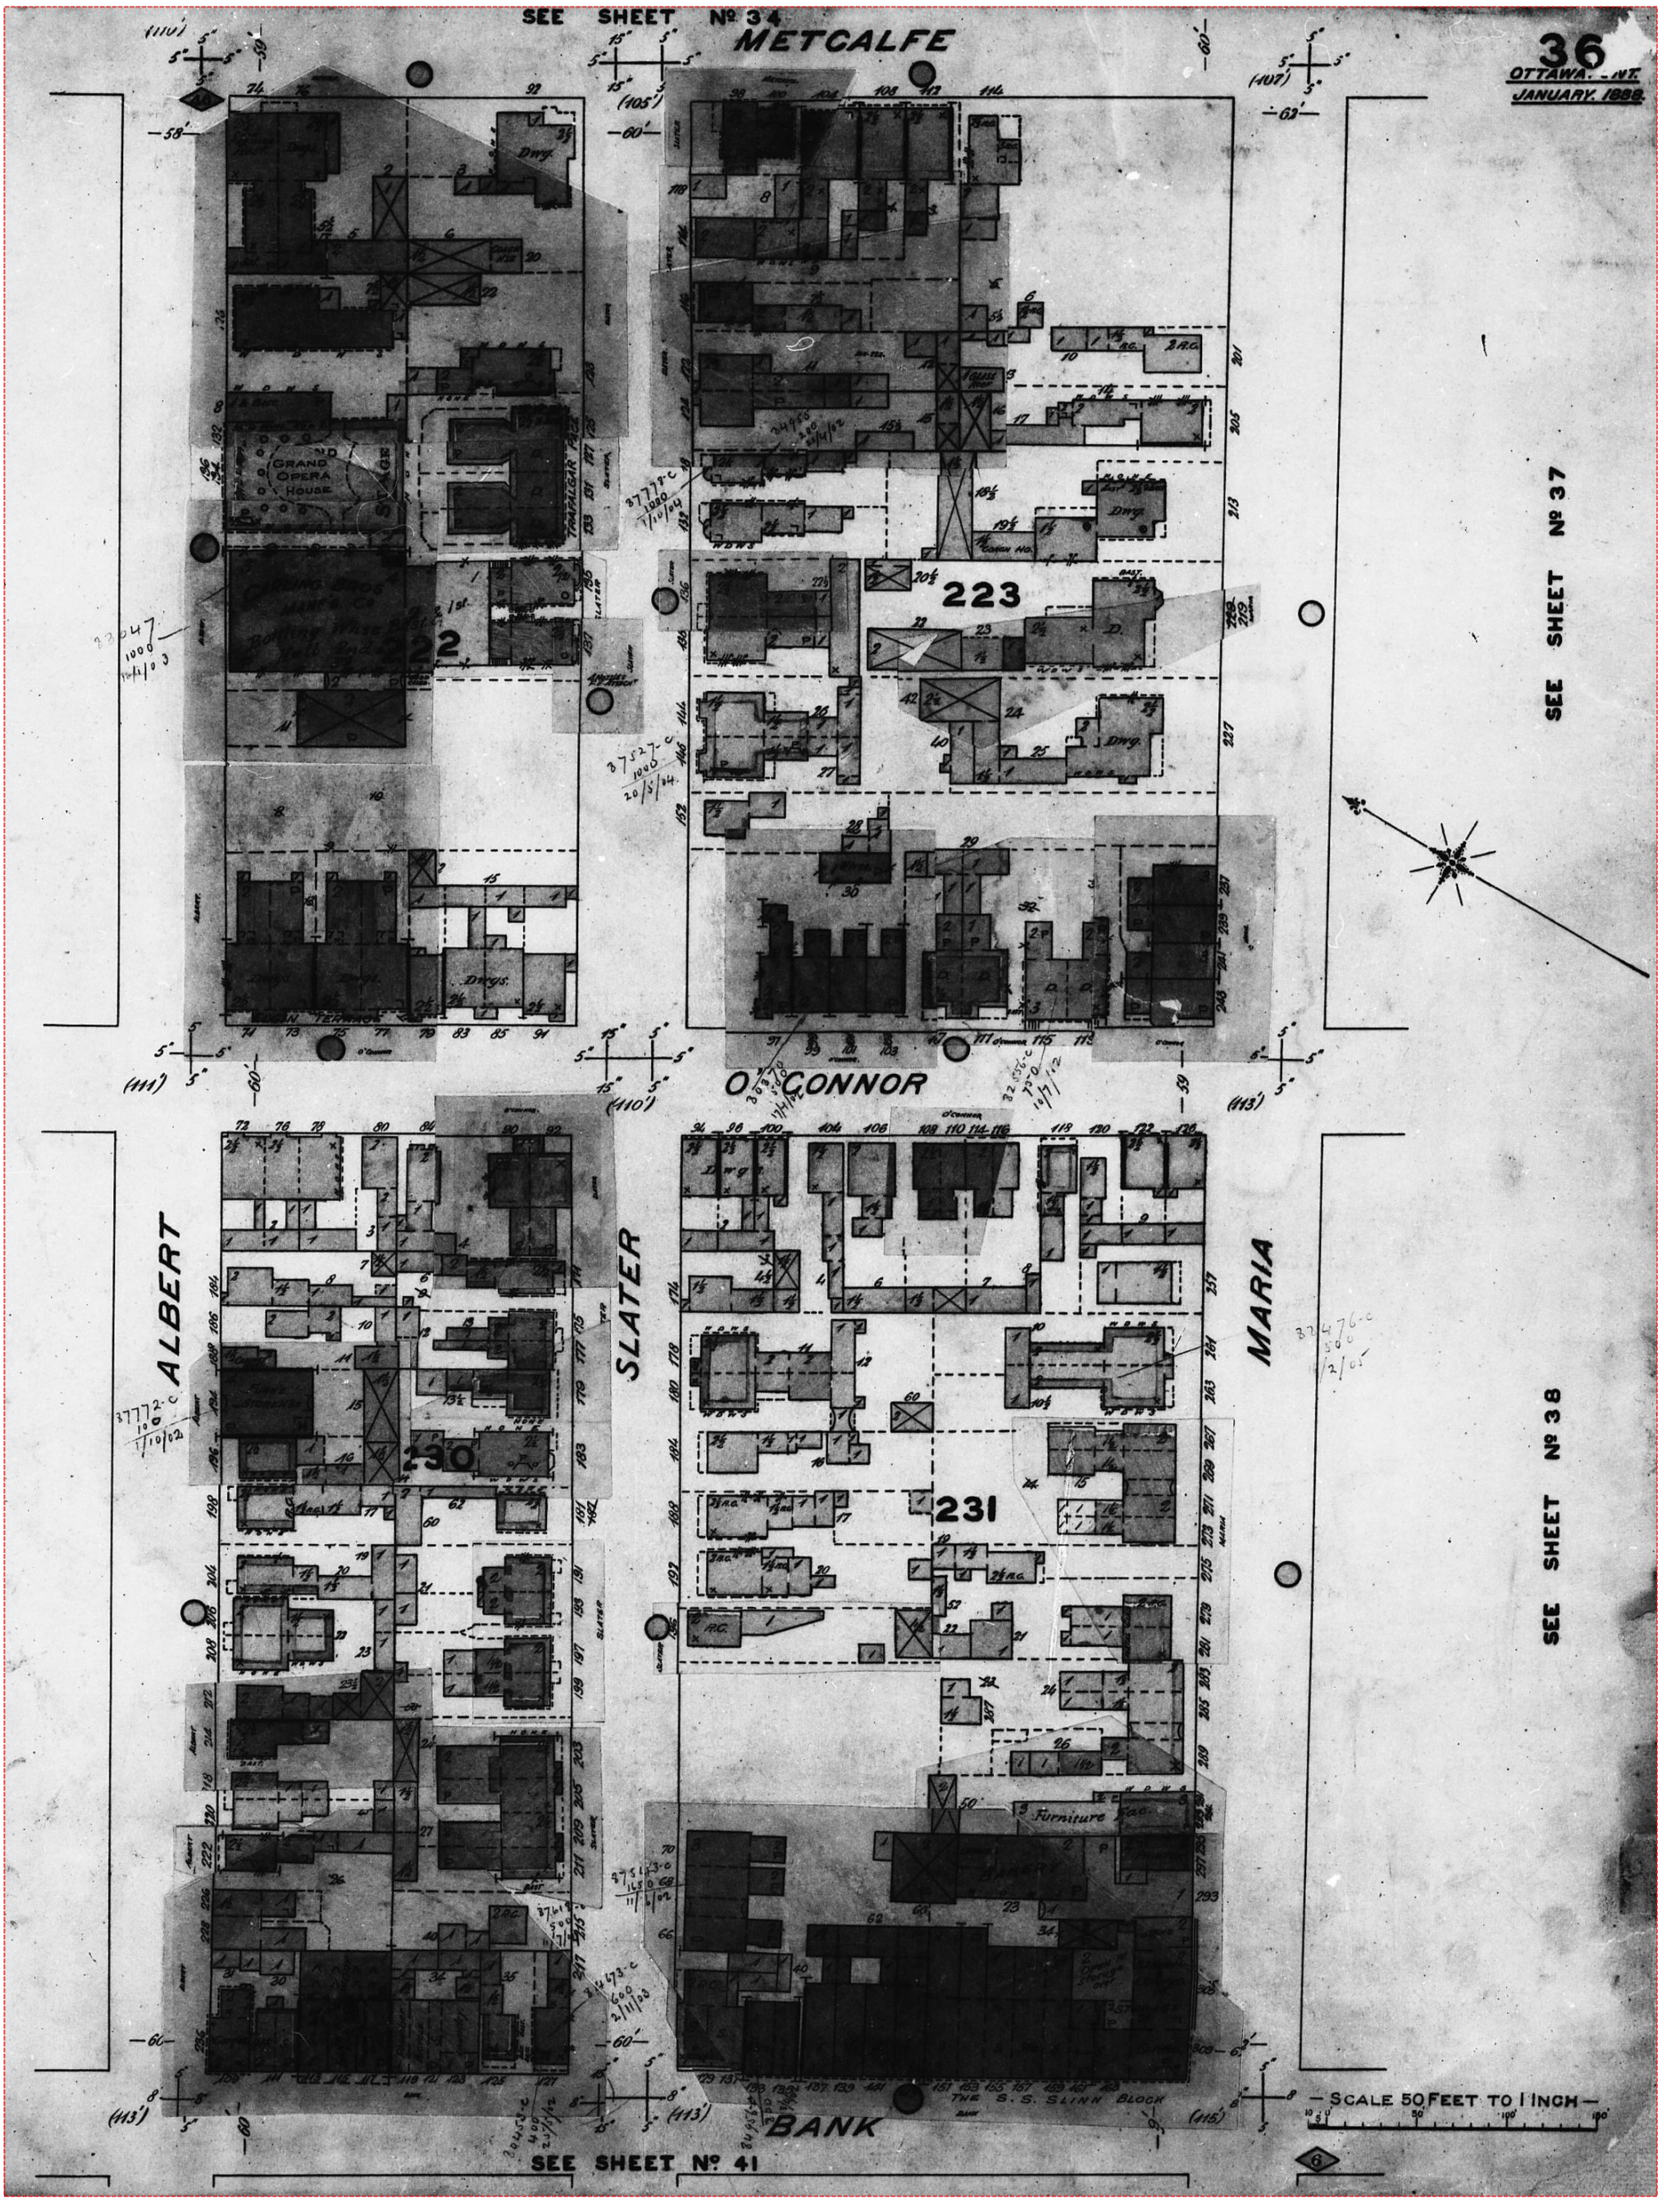

Project #: 25020500995 | P.O. #: 250080
Requested by: Eleanor Goolab | Date Completed: 02/19/2025 17:58:42

1901 Volume: Ottawa 1 Firemap: 37
Ottawa Volume 1 Plan: 1423 (1888) | Sheet: 37 (1901)

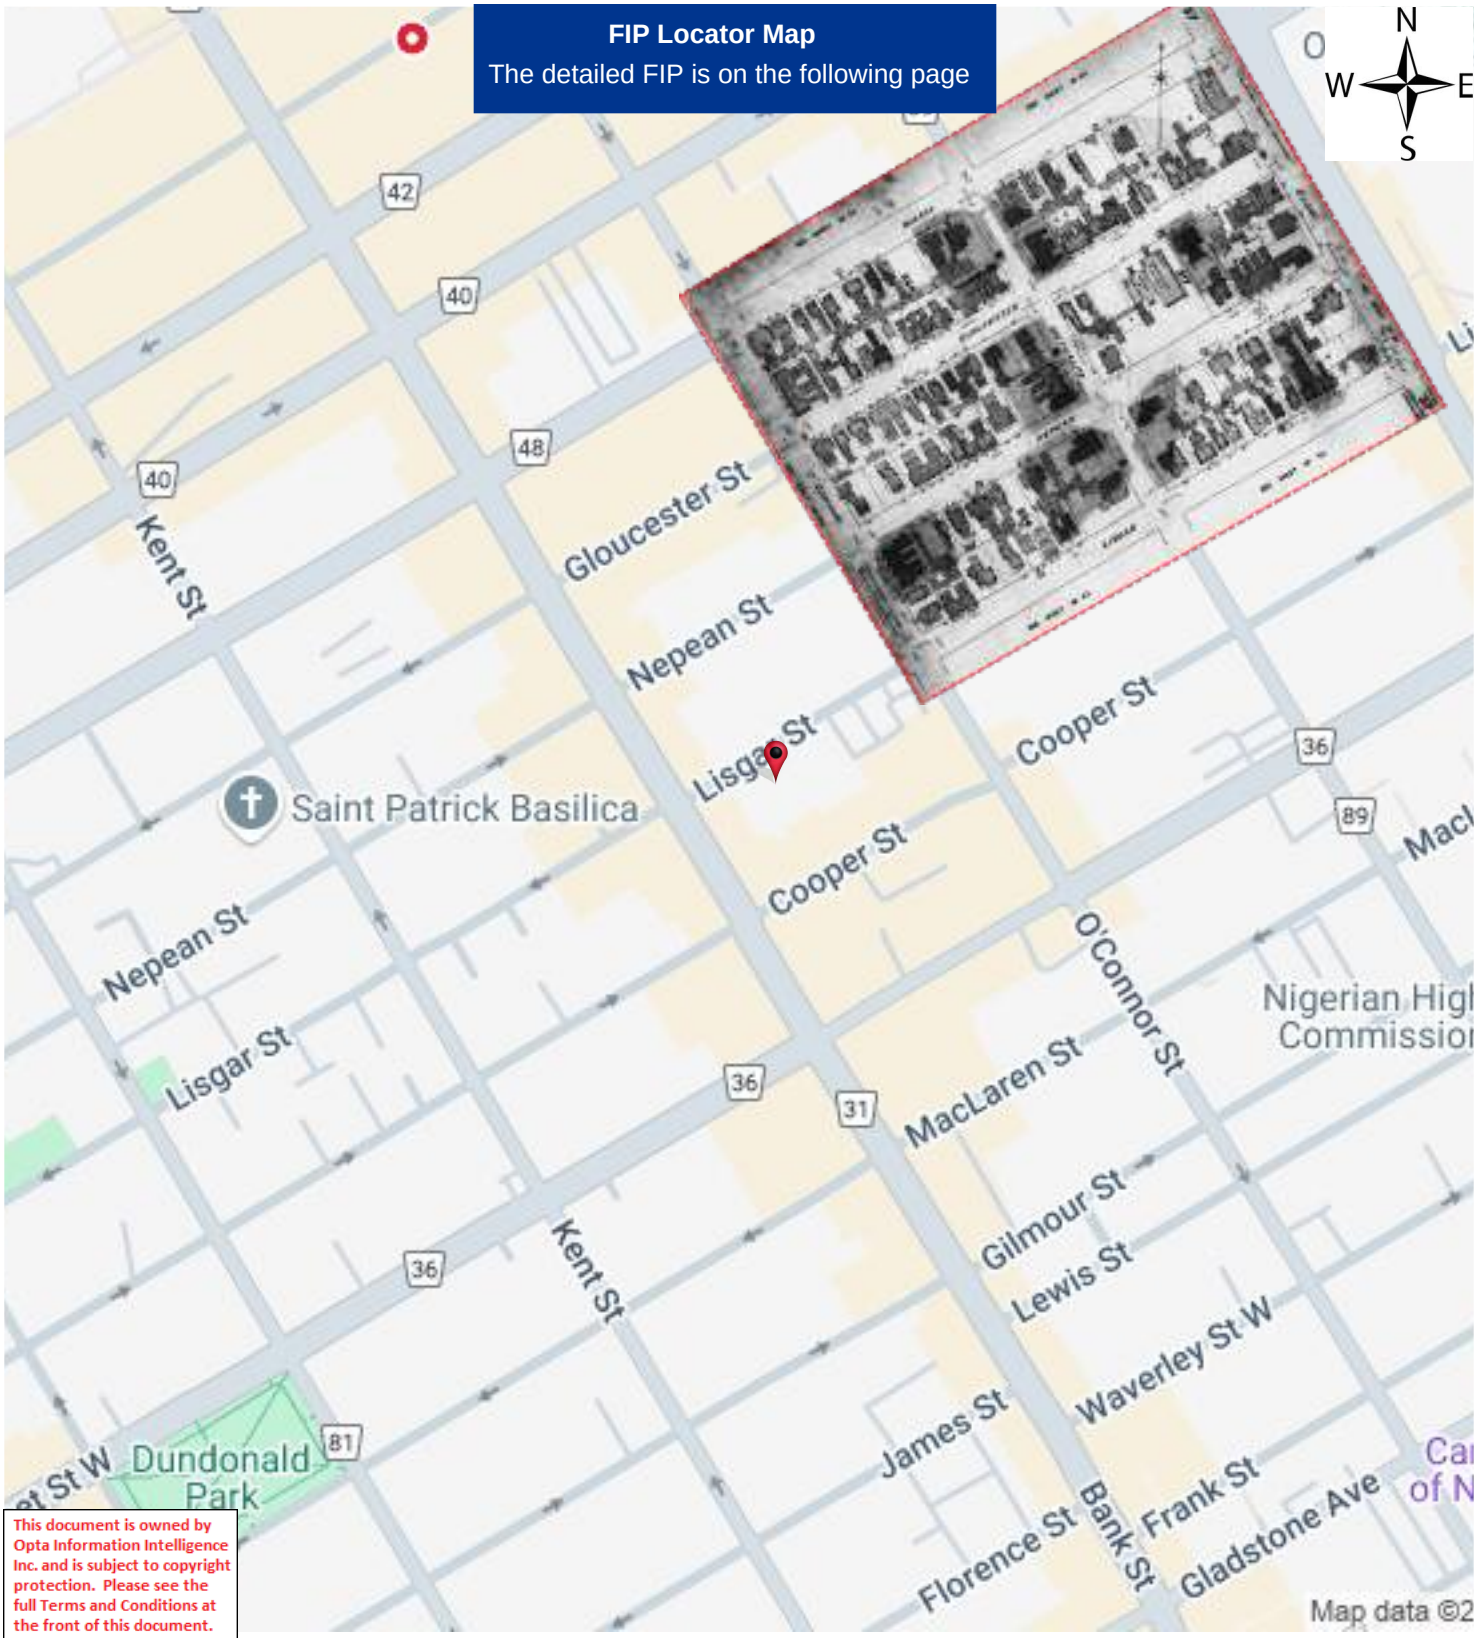

This document is owned by Opta Information Intelligence Inc. and is subject to copyright protection. Please see the full Terms and Conditions at the front of this document.

Project #: 25020500995 | P.O. #: 250080
Requested by: Eleanor Goolab | Date Completed: 02/19/2025 17:58:42

1901 Volume: Ottawa 1 Firemap: 37
Ottawa Volume 1 Plan: 1423 (1888) | Sheet: 37 (1901)

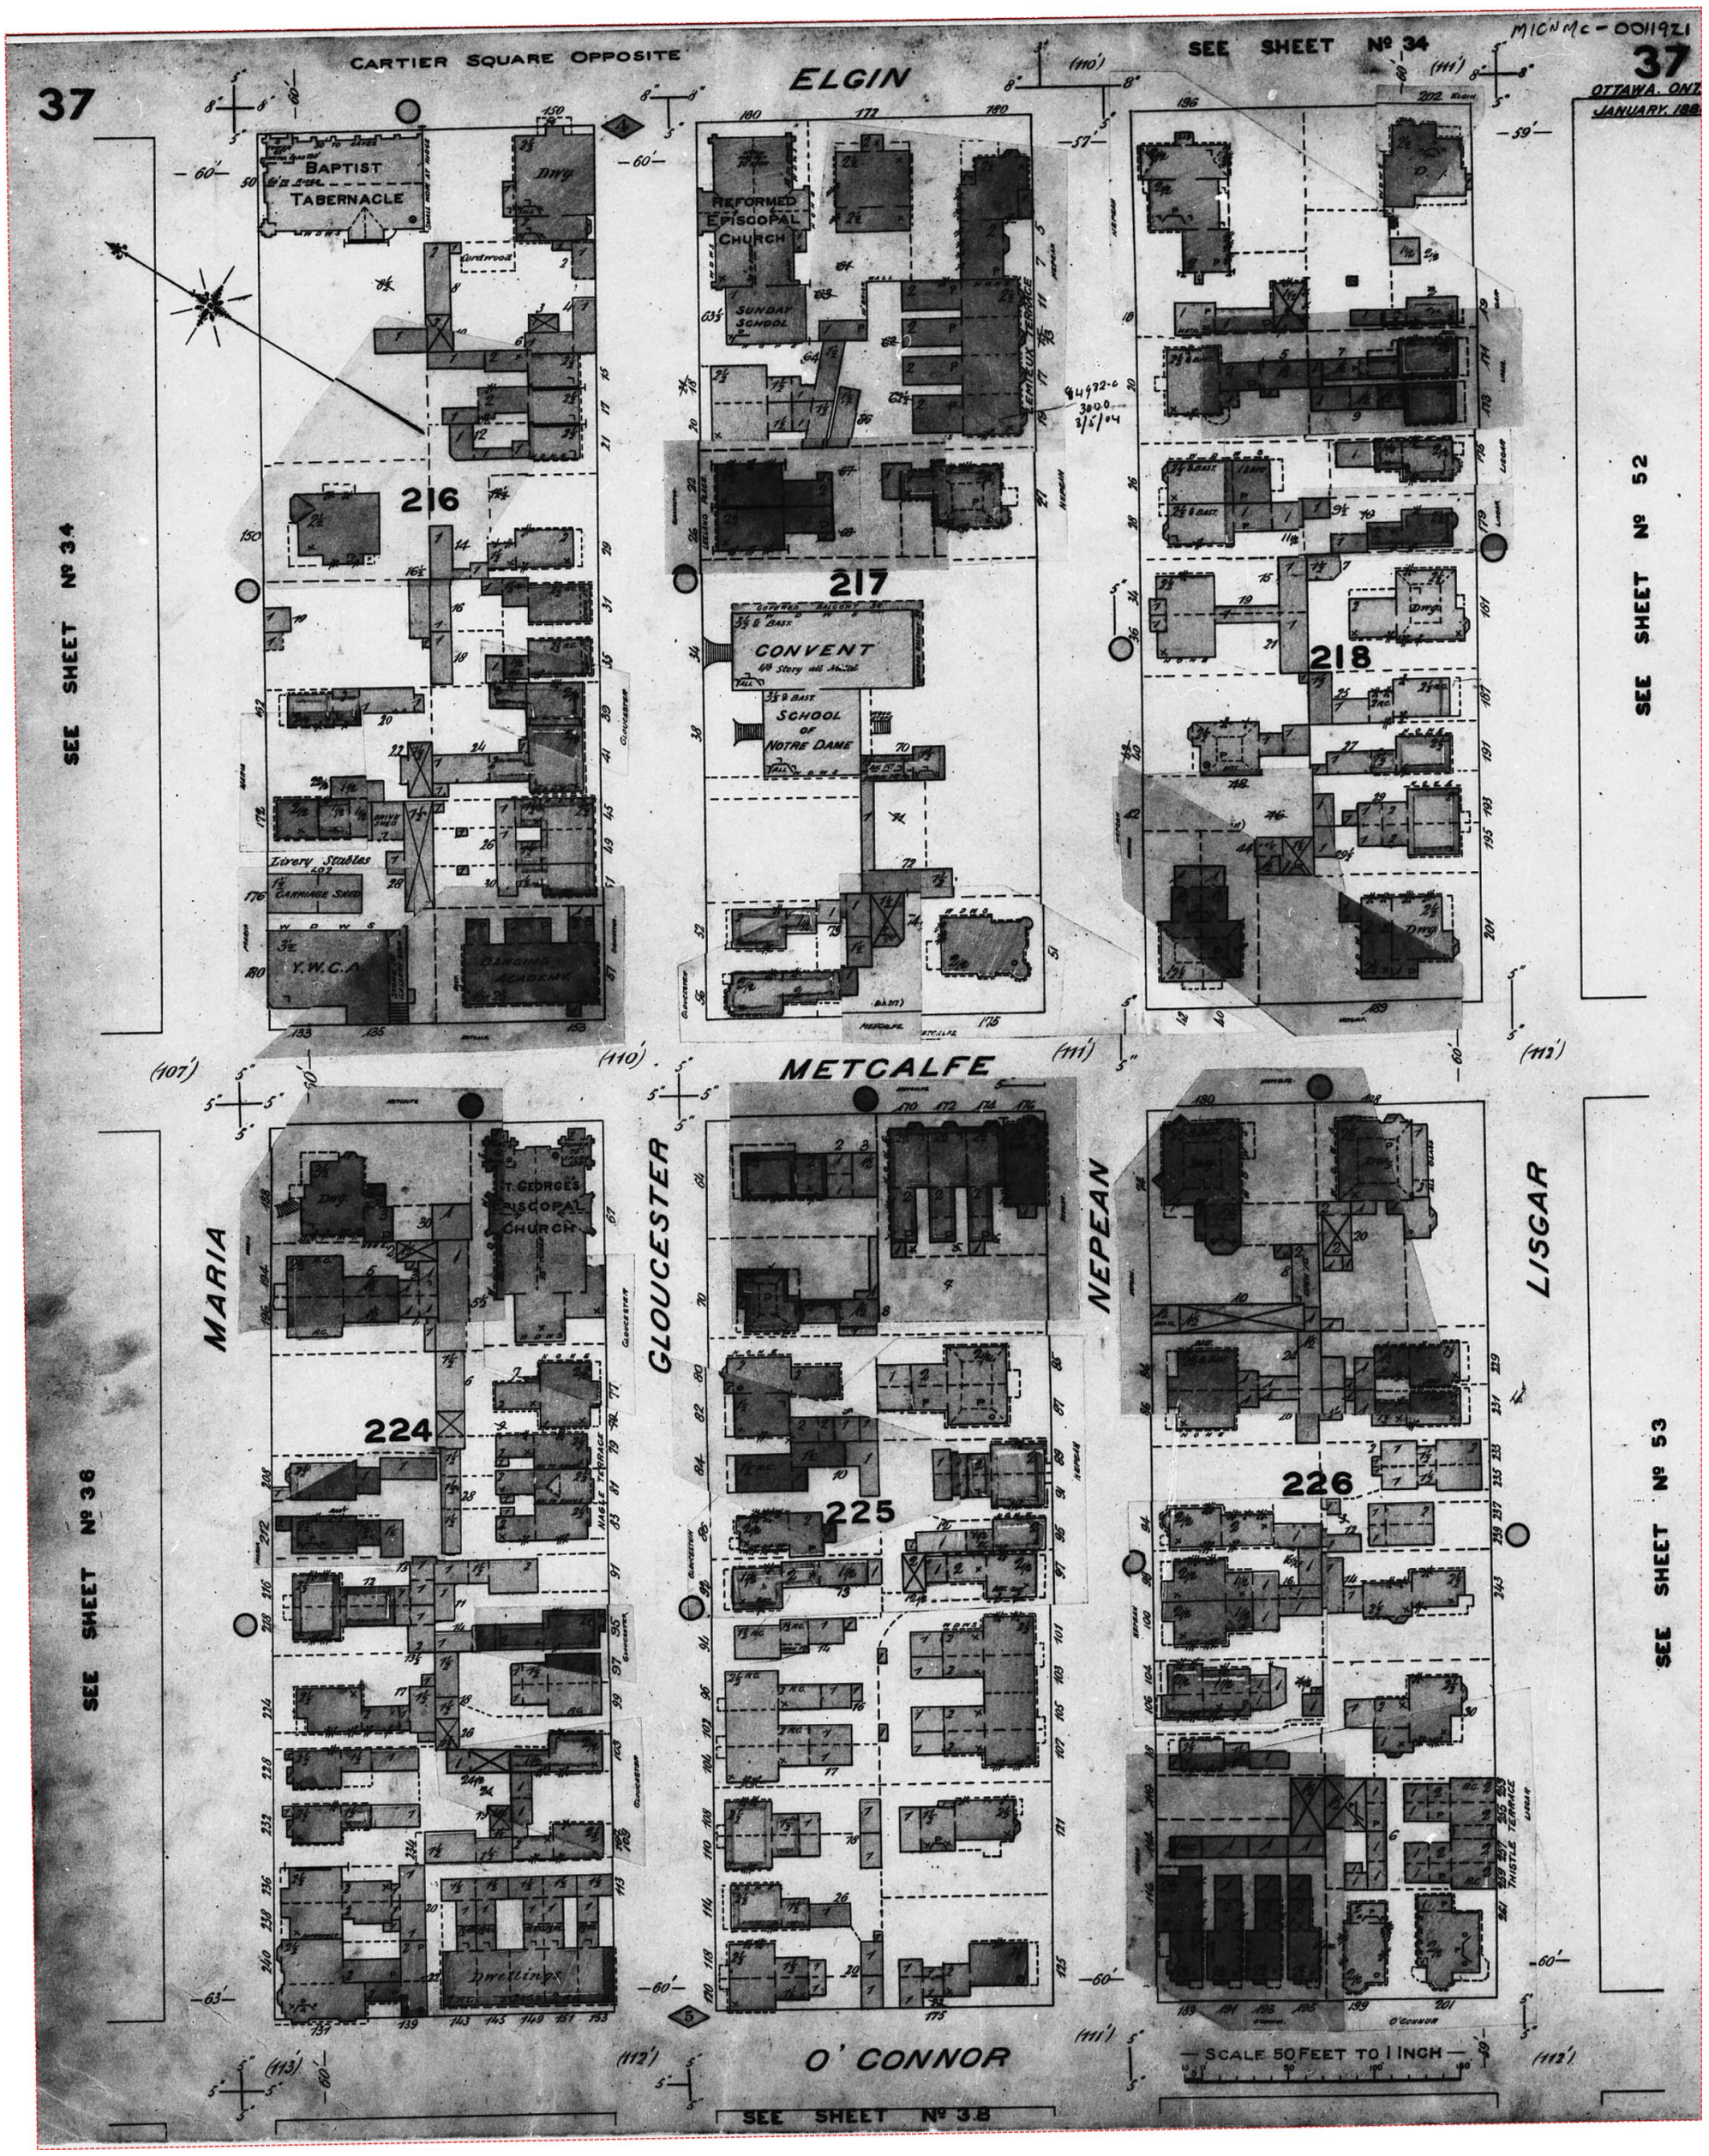

Project #: 25020500995 | P.O. #: 250080
Requested by: Eleanor Goolab | Date Completed: 02/19/2025 17:58:42

1901 Volume: Ottawa 1 Firemap: 38
Ottawa Volume 1 Plan: 1423 (1888) | Sheet: 38 (1901)

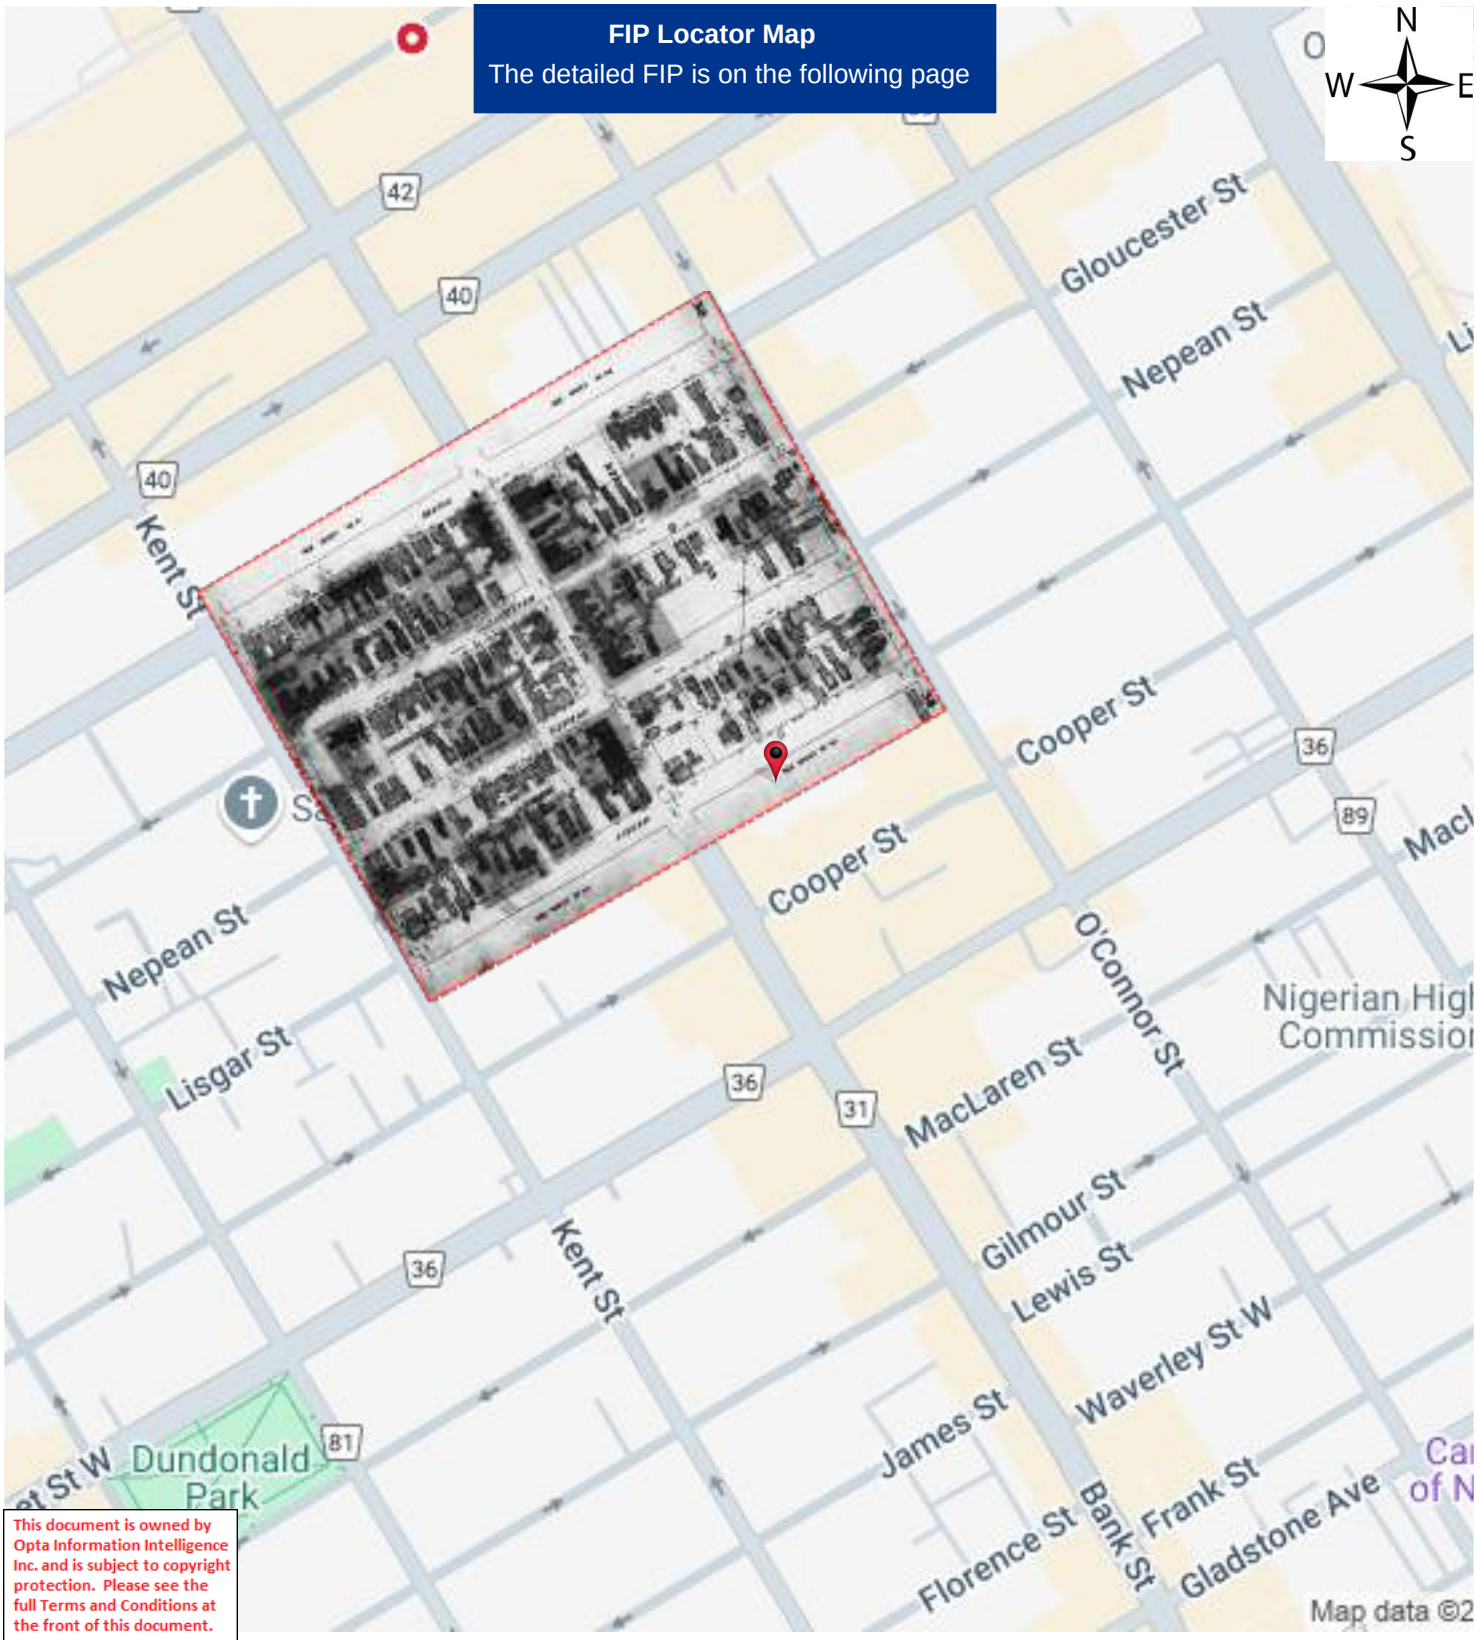

This document is owned by Opta Information Intelligence Inc. and is subject to copyright protection. Please see the full Terms and Conditions at the front of this document.

Project #: 25020500995 | P.O. #: 250080
Requested by: Eleanor Goolab | Date Completed: 02/19/2025 17:58:42

1901 Volume: Ottawa 1 Firemap: 38
Ottawa Volume 1 Plan: 1423 (1888) | Sheet: 38 (1901)

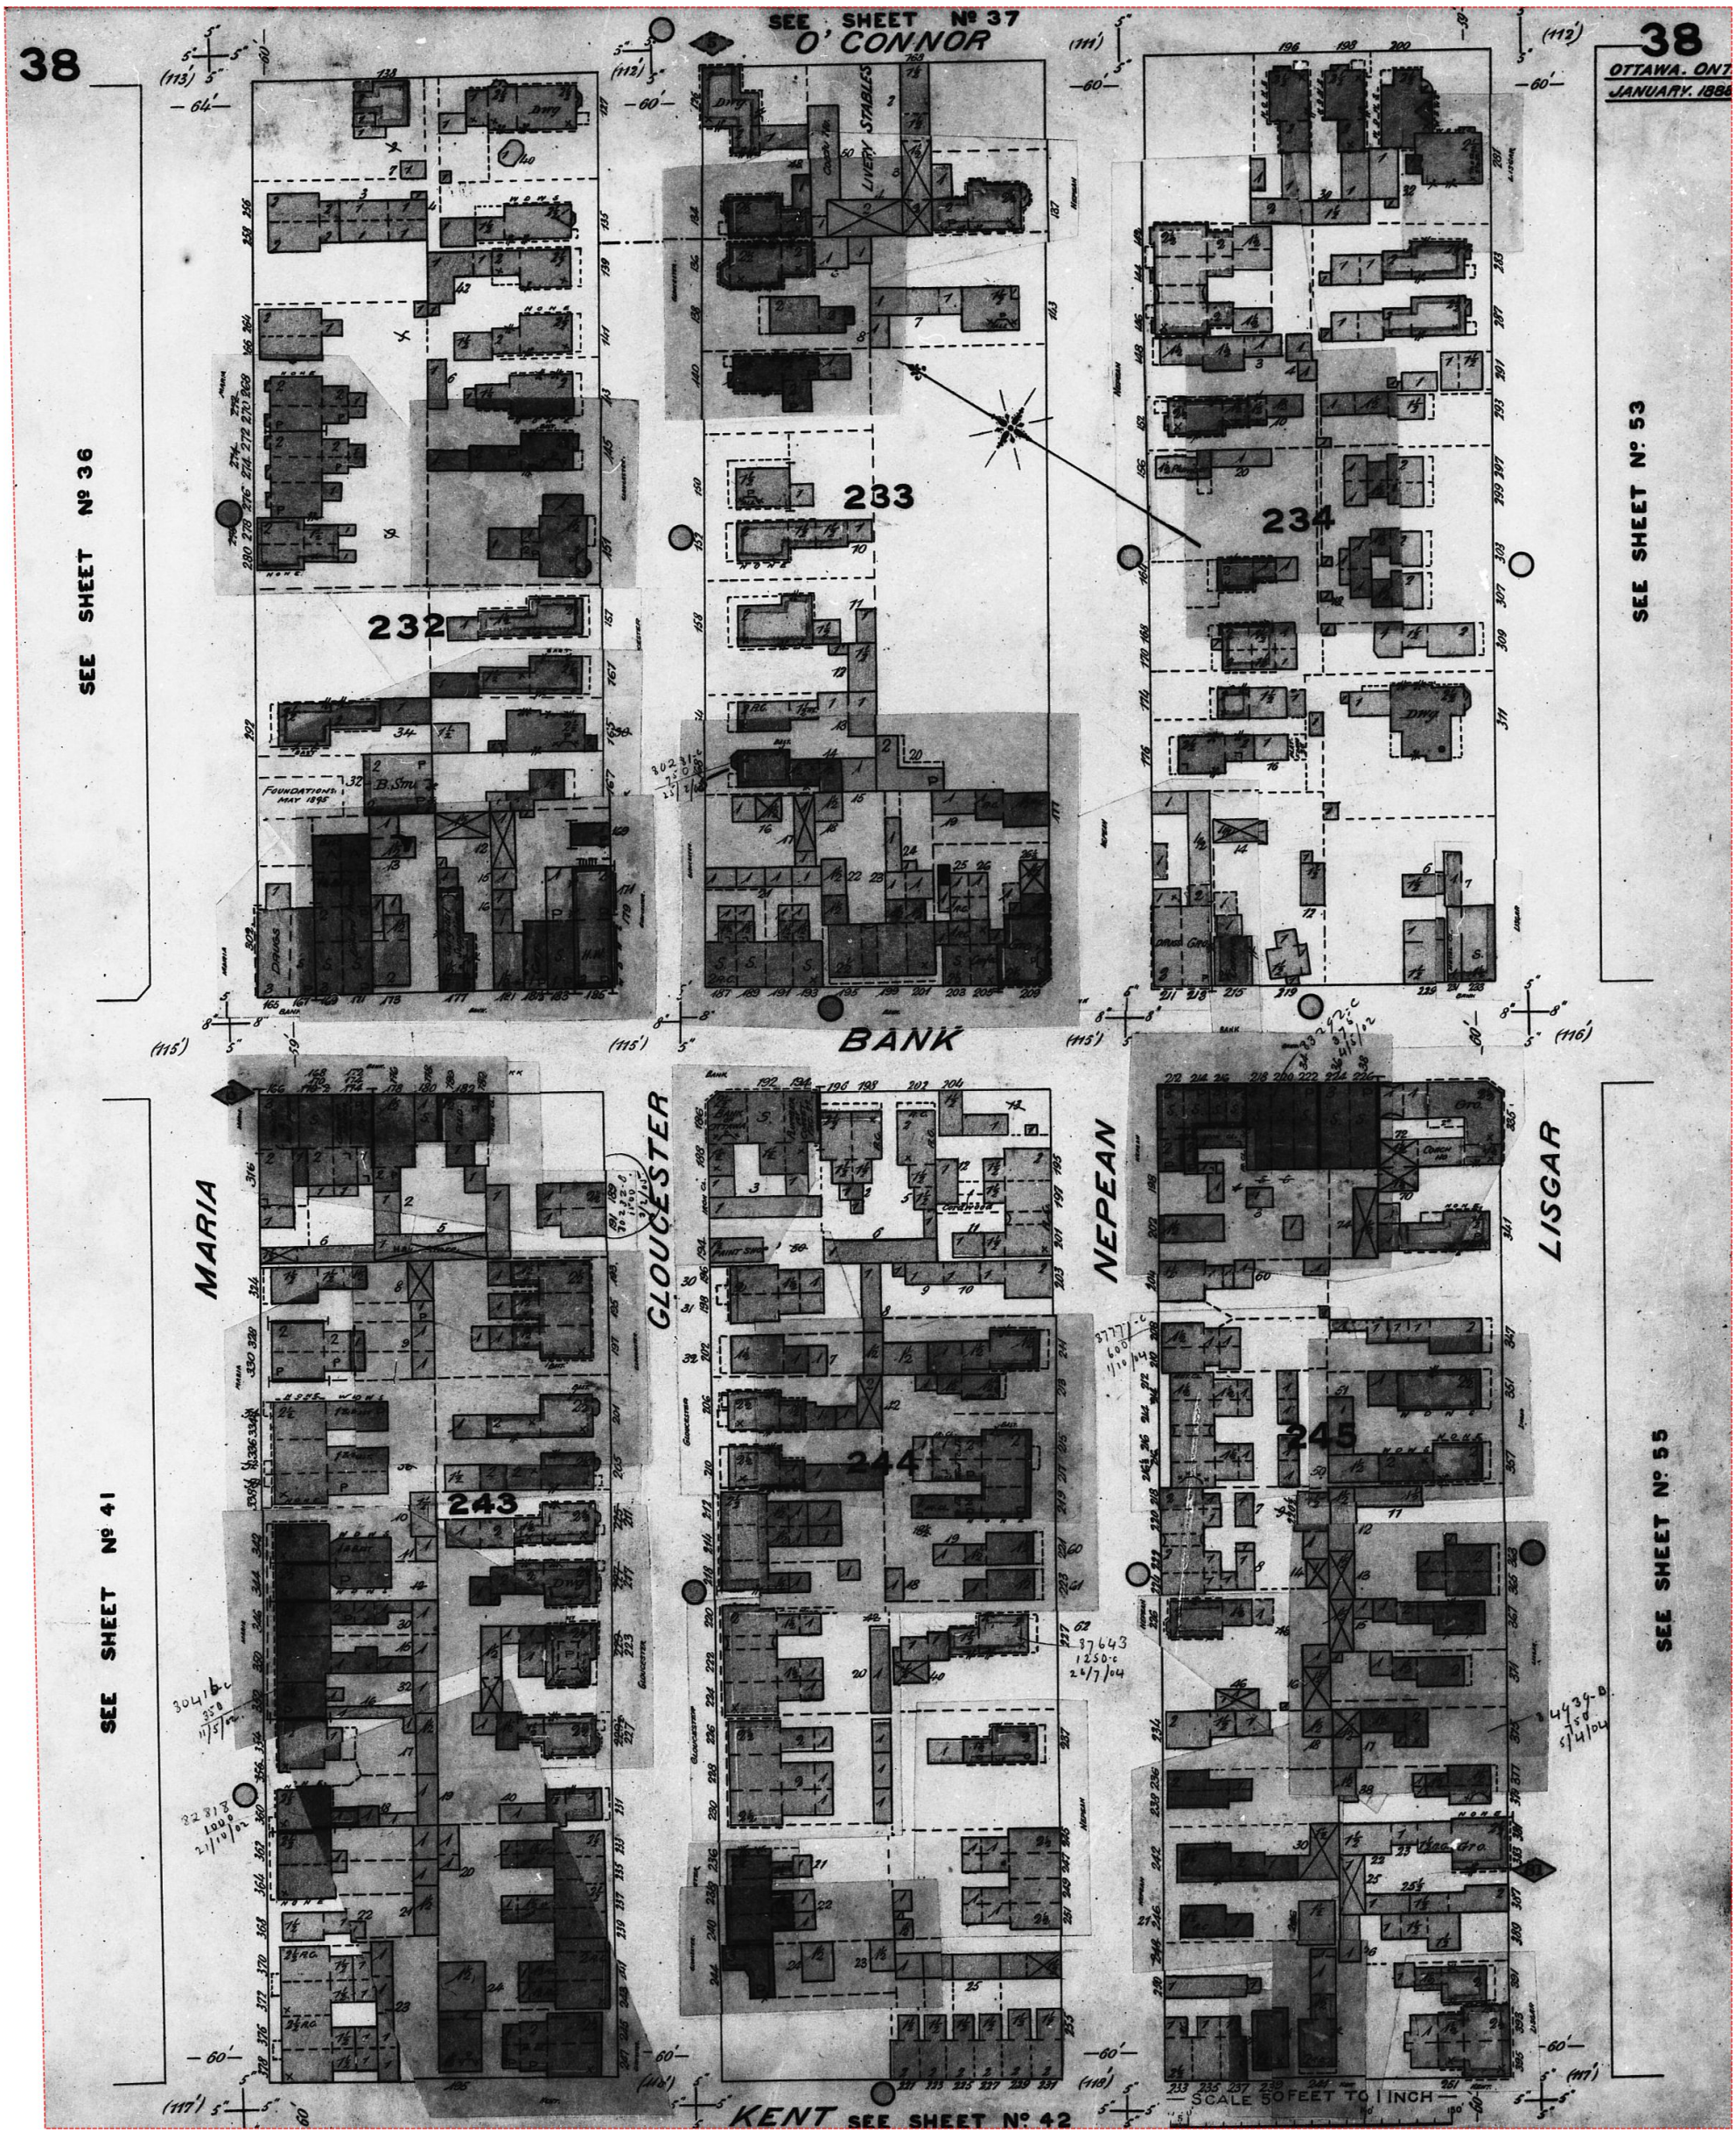

Project #: 25020500995 | P.O. #: 250080
Requested by: Eleanor Goolab | Date Completed: 02/19/2025 17:58:42

1901 Volume: Ottawa 1 Firemap: 41
Ottawa Volume 1 Plan: 1423 (1888) | Sheet: 41 (1901)

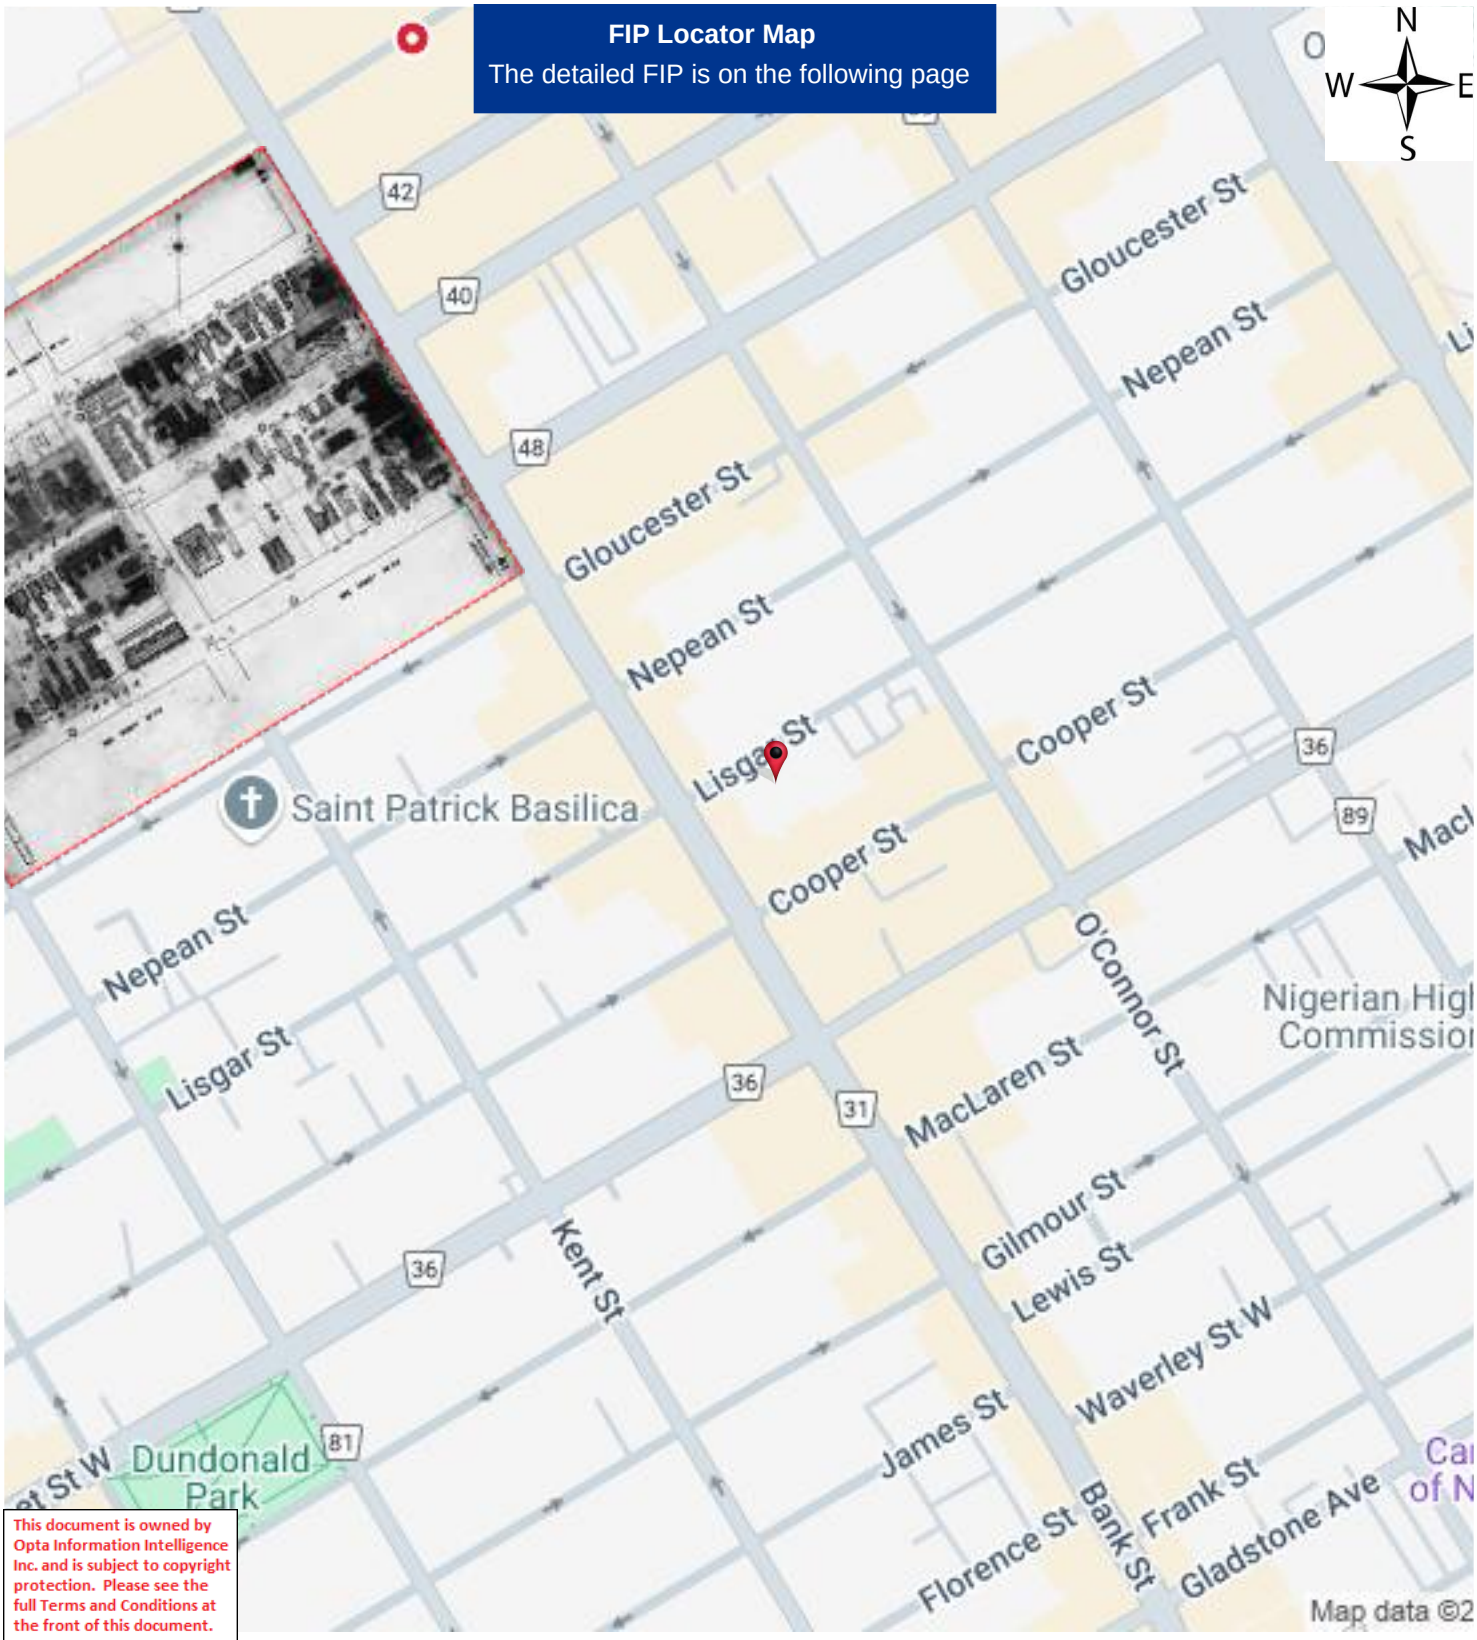

This document is owned by Opta Information Intelligence Inc. and is subject to copyright protection. Please see the full Terms and Conditions at the front of this document.

Project #: 25020500995 | P.O. #: 250080
Requested by: Eleanor Goolab | Date Completed: 02/19/2025 17:58:42

1901 Volume: Ottawa 1 Firemap: 41
Ottawa Volume 1 Plan: 1423 (1888) | Sheet: 41 (1901)

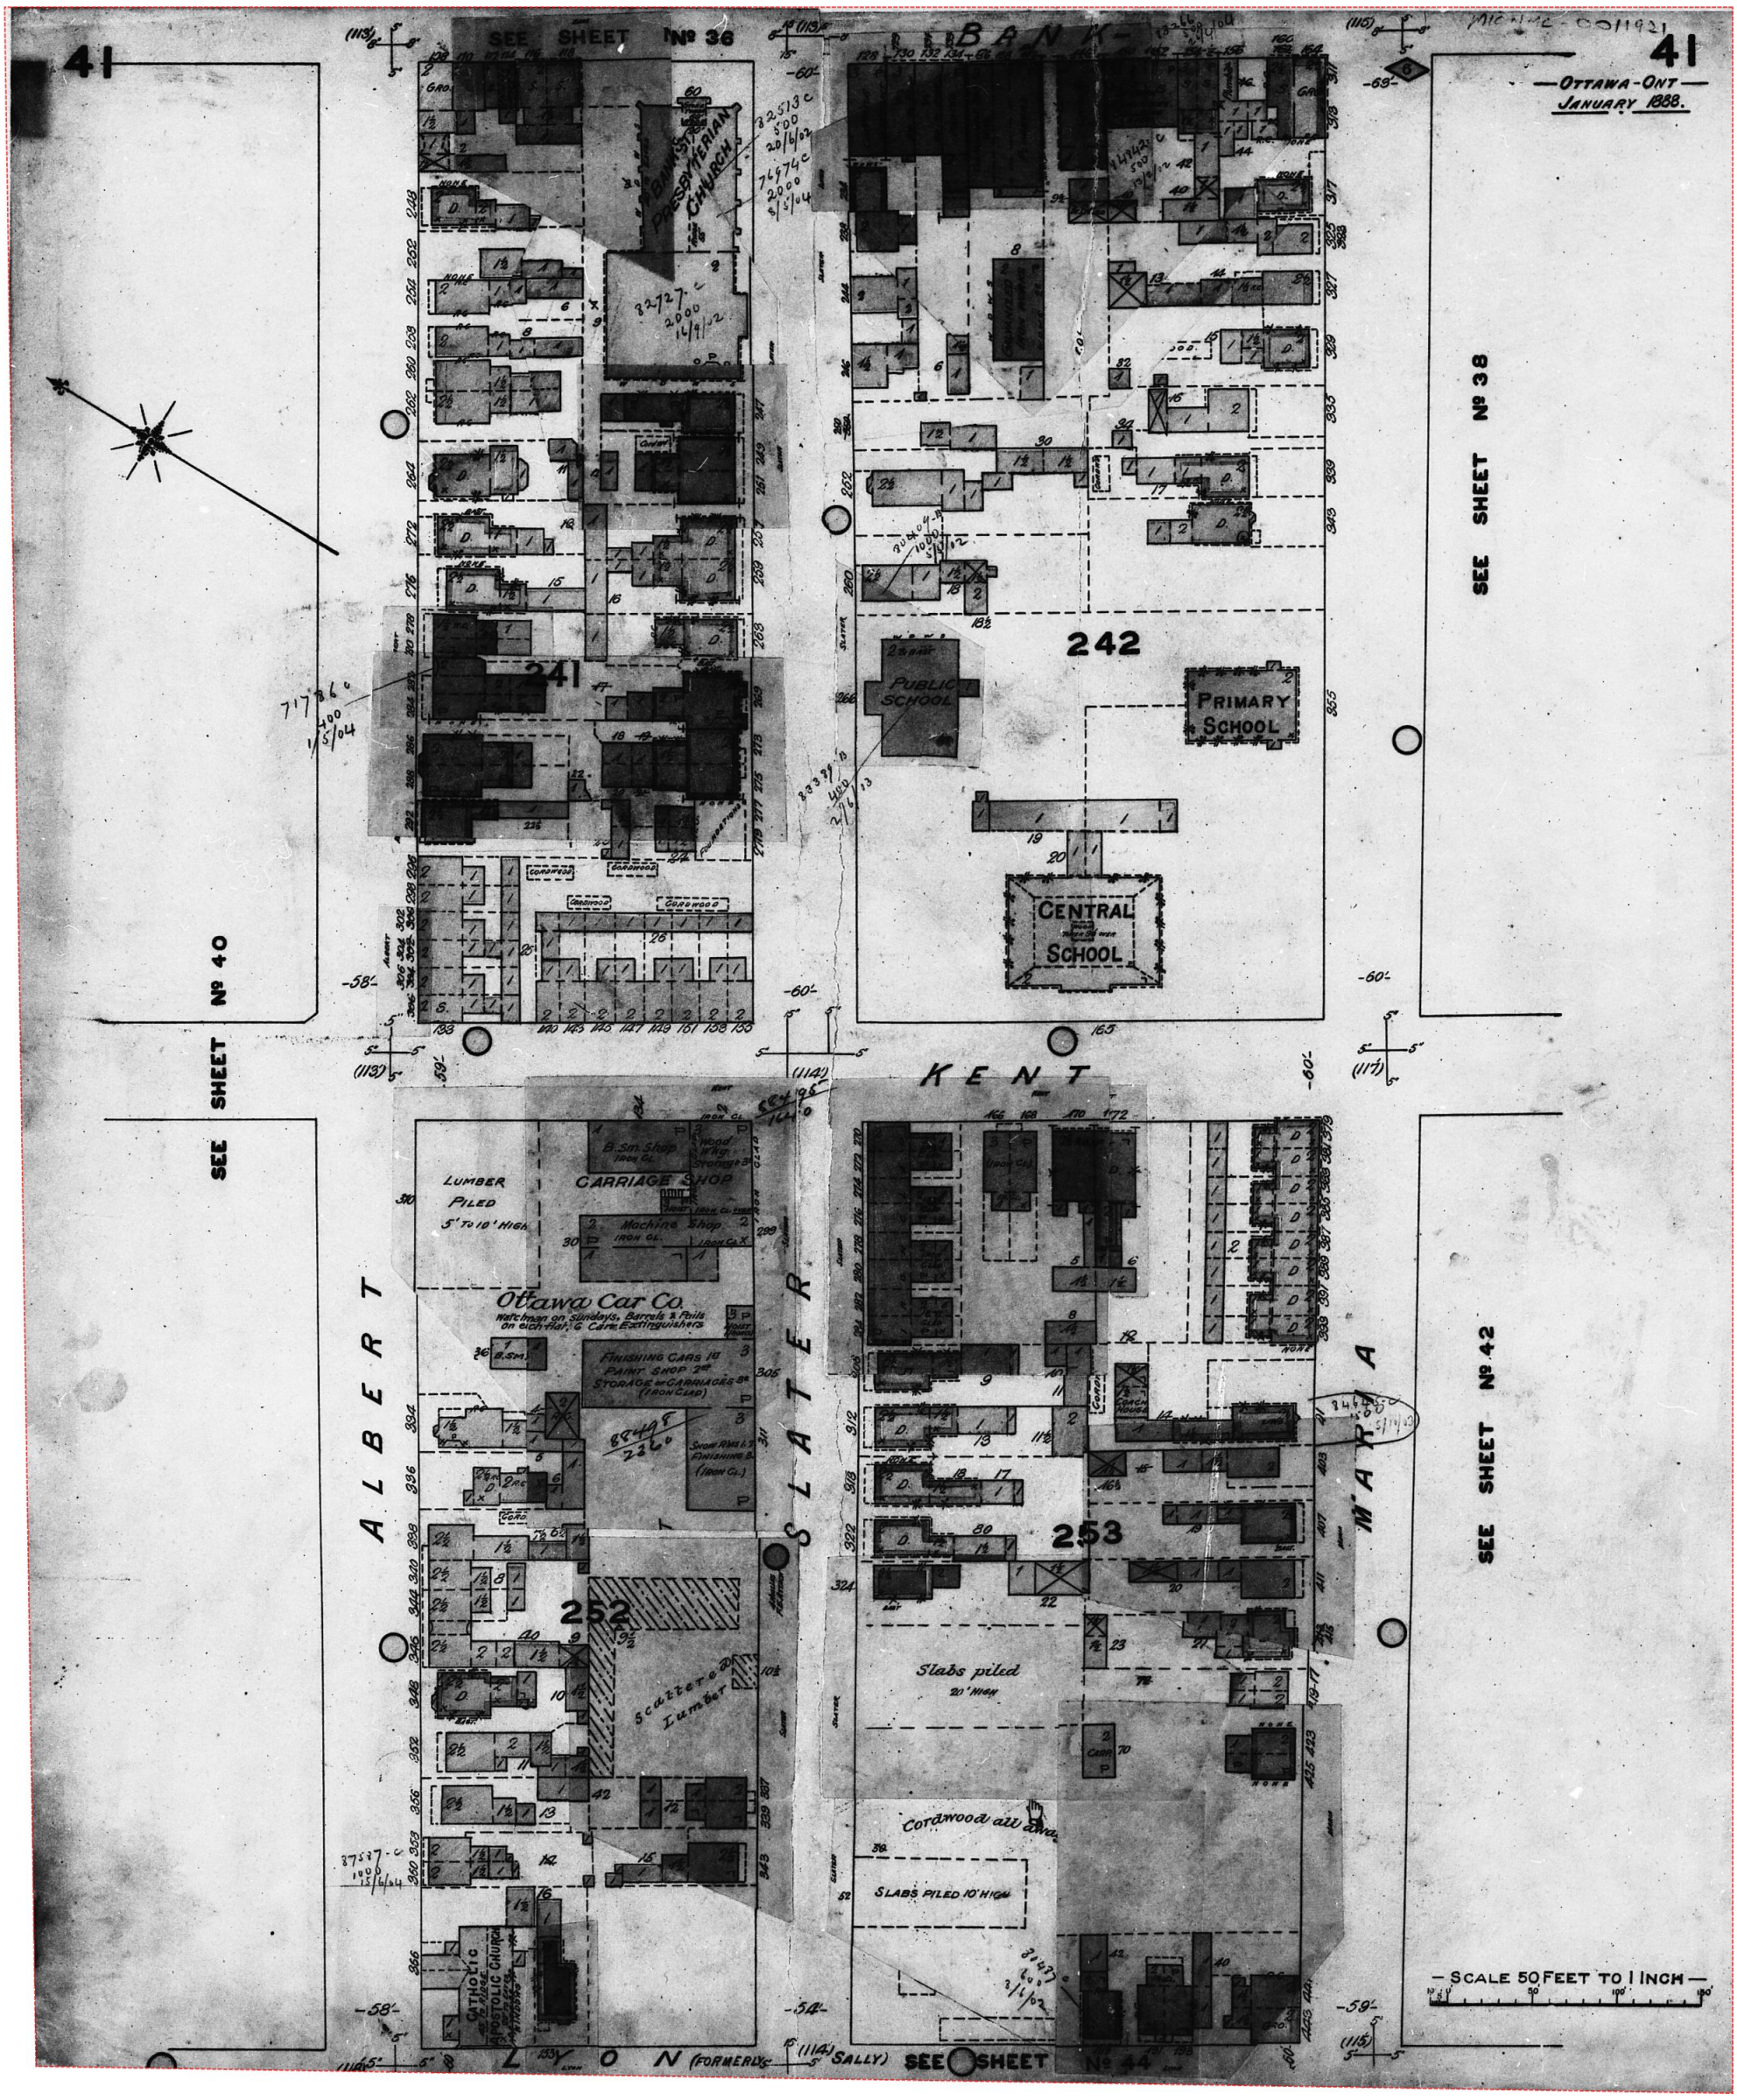

Project #: 25020500995 | P.O. #: 250080
Requested by: Eleanor Goolab | Date Completed: 02/19/2025 17:58:42

1901 Volume: Ottawa 1 Firemap: 42
Ottawa Volume 1 Plan: 1423 (1888) | Sheet: 42 (1901)

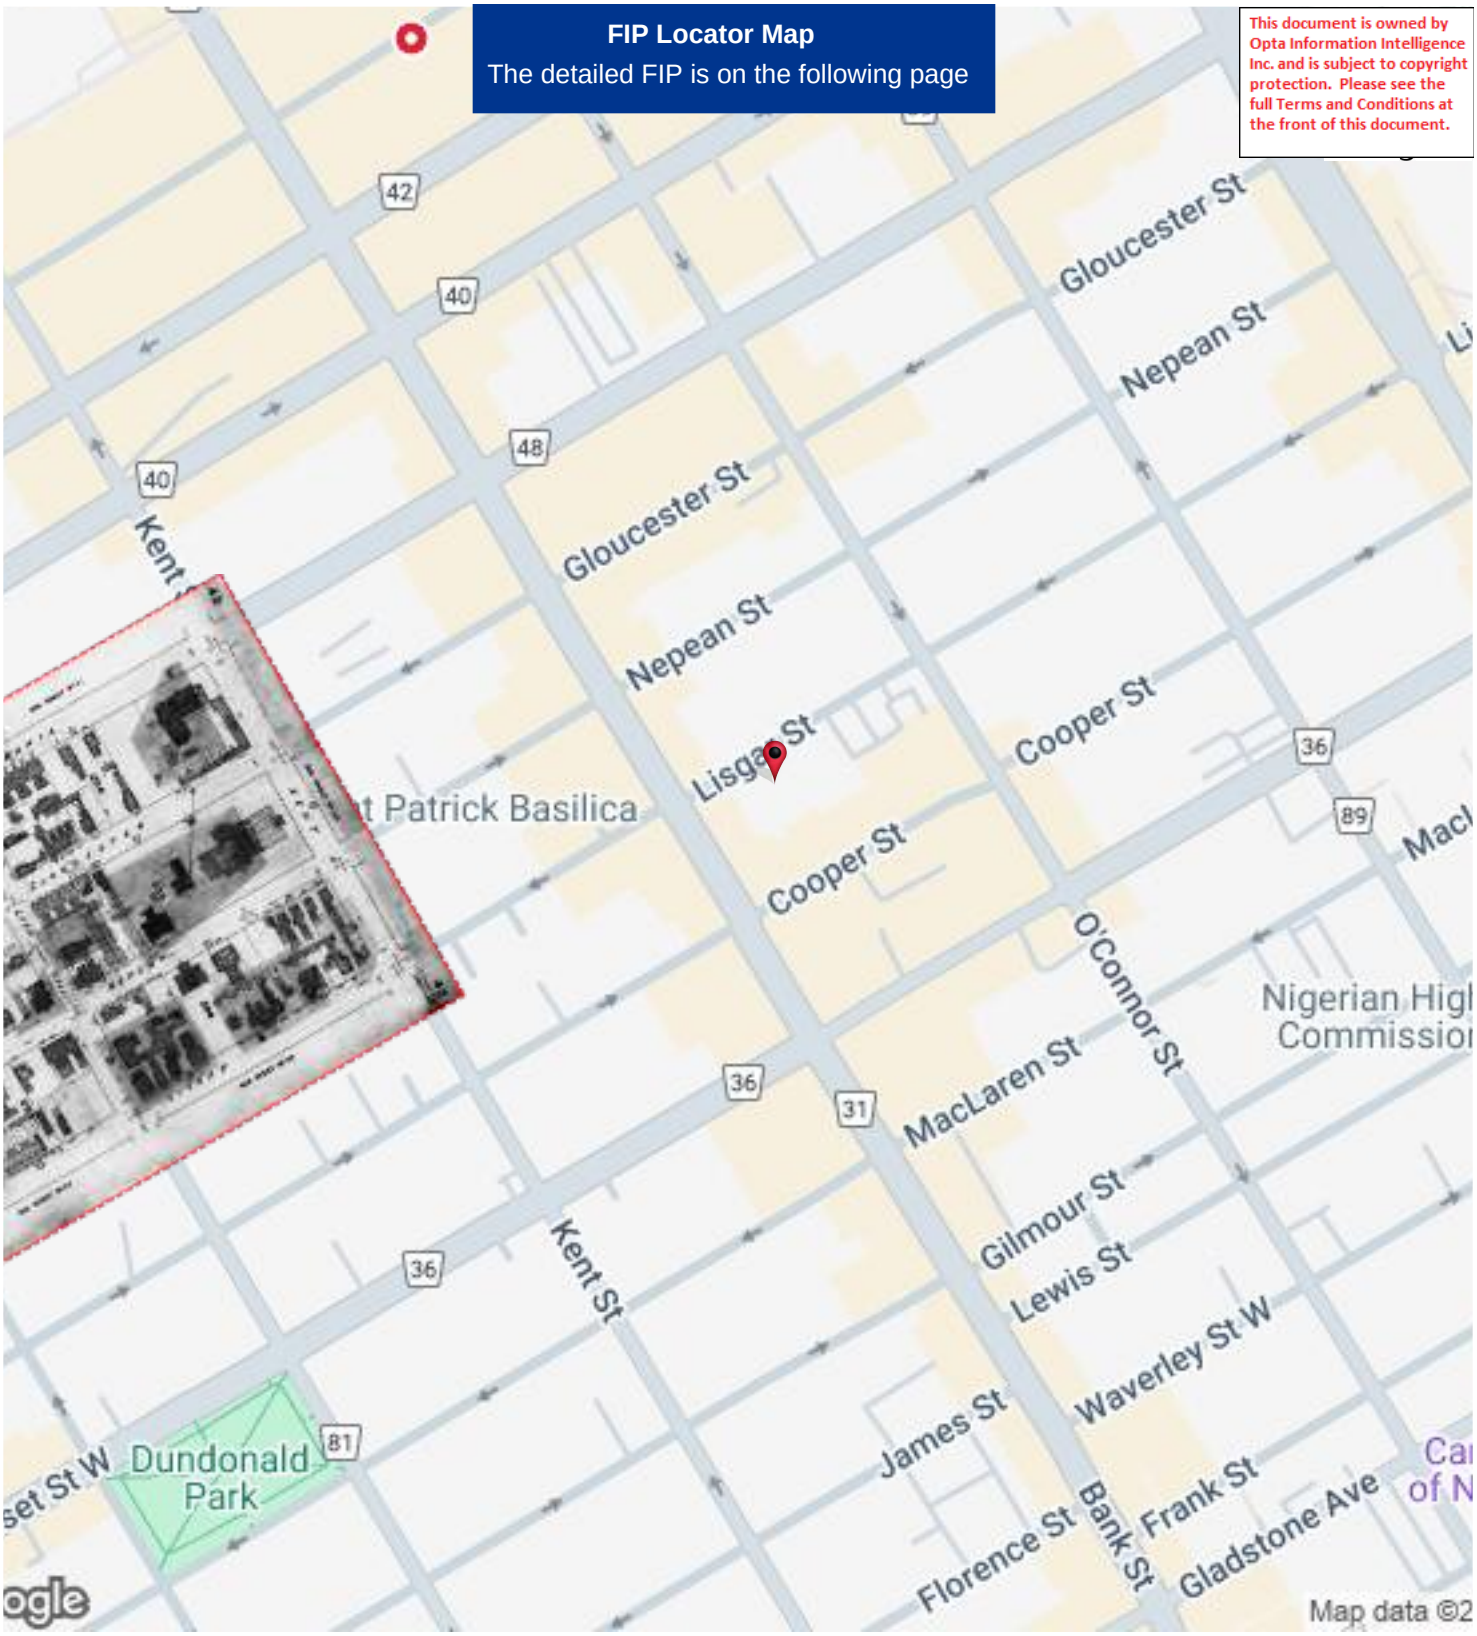

Project #: 25020500995 | P.O. #: 250080
Requested by: Eleanor Goolab | Date Completed: 02/19/2025 17:58:42

1901 Volume: Ottawa 1 Firemap: 42
Ottawa Volume 1 Plan: 1423 (1888) | Sheet: 42 (1901)

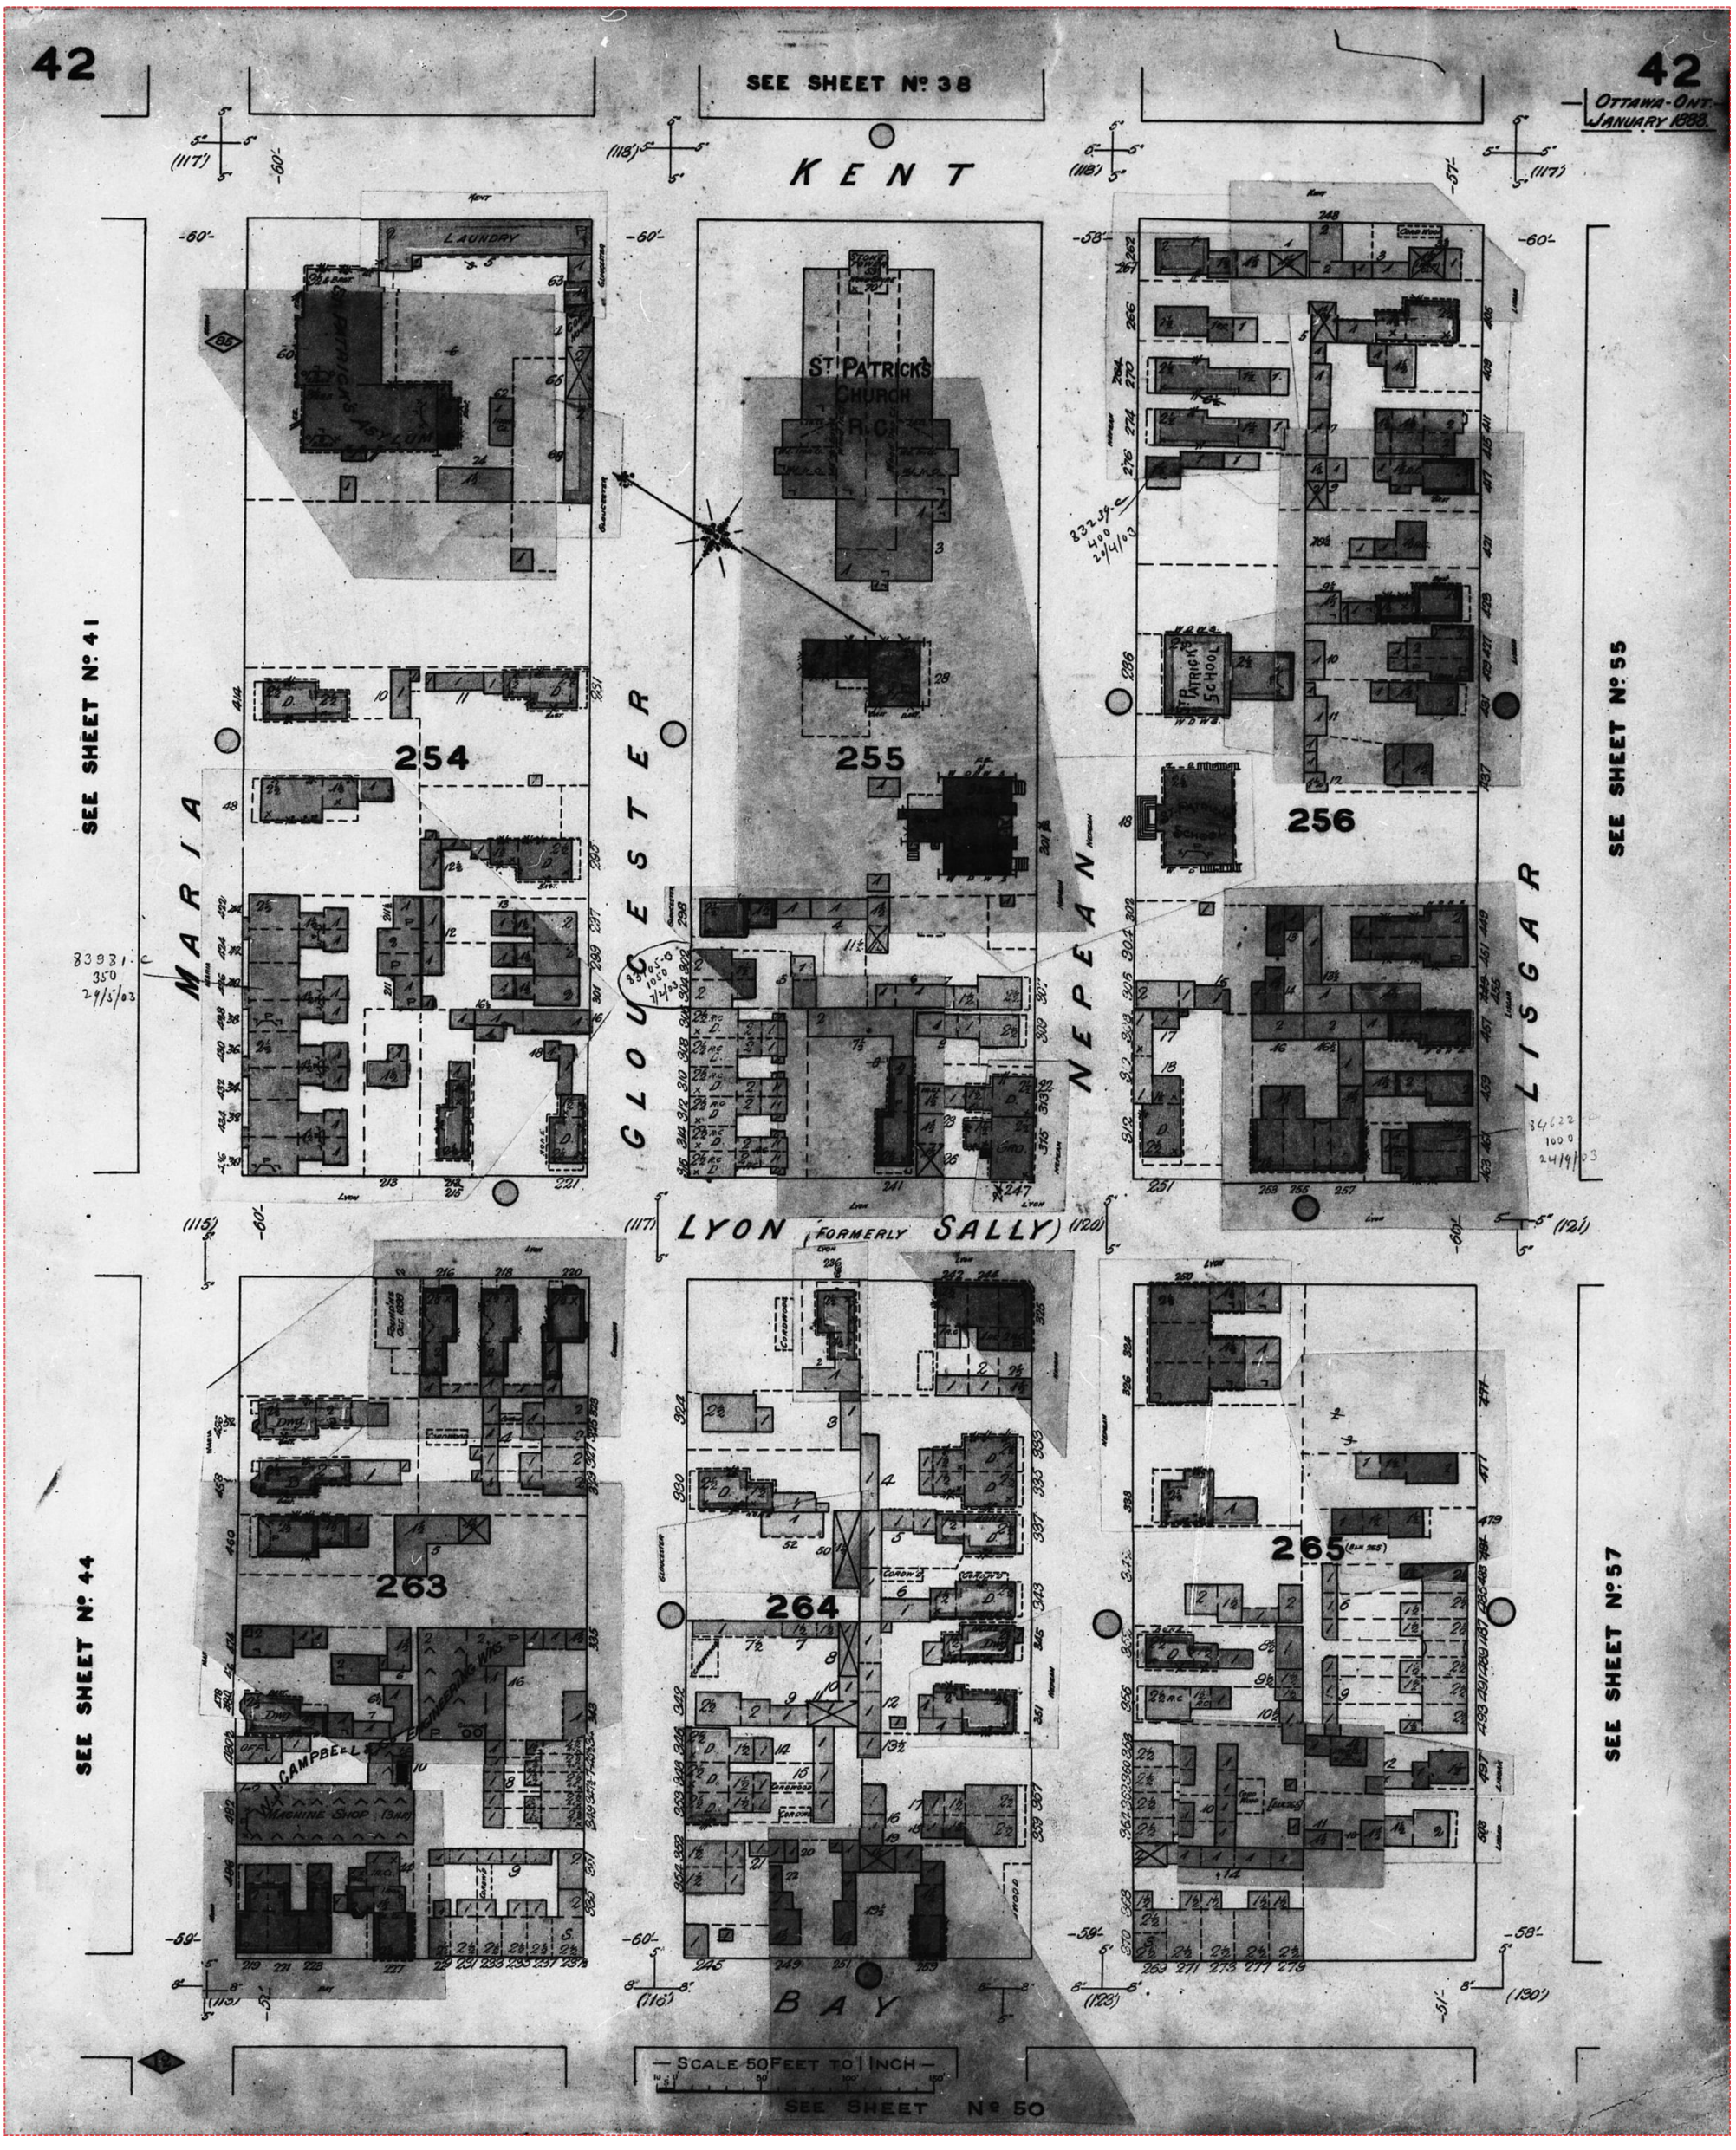

Project #: 25020500995 | P.O. #: 250080
Requested by: Eleanor Goolab | Date Completed: 02/19/2025 17:58:42

1901 Volume: Ottawa 1 Firemap: 53
Ottawa Volume 1 Plan: 1423 (1888) | Sheet: 53 (1901)

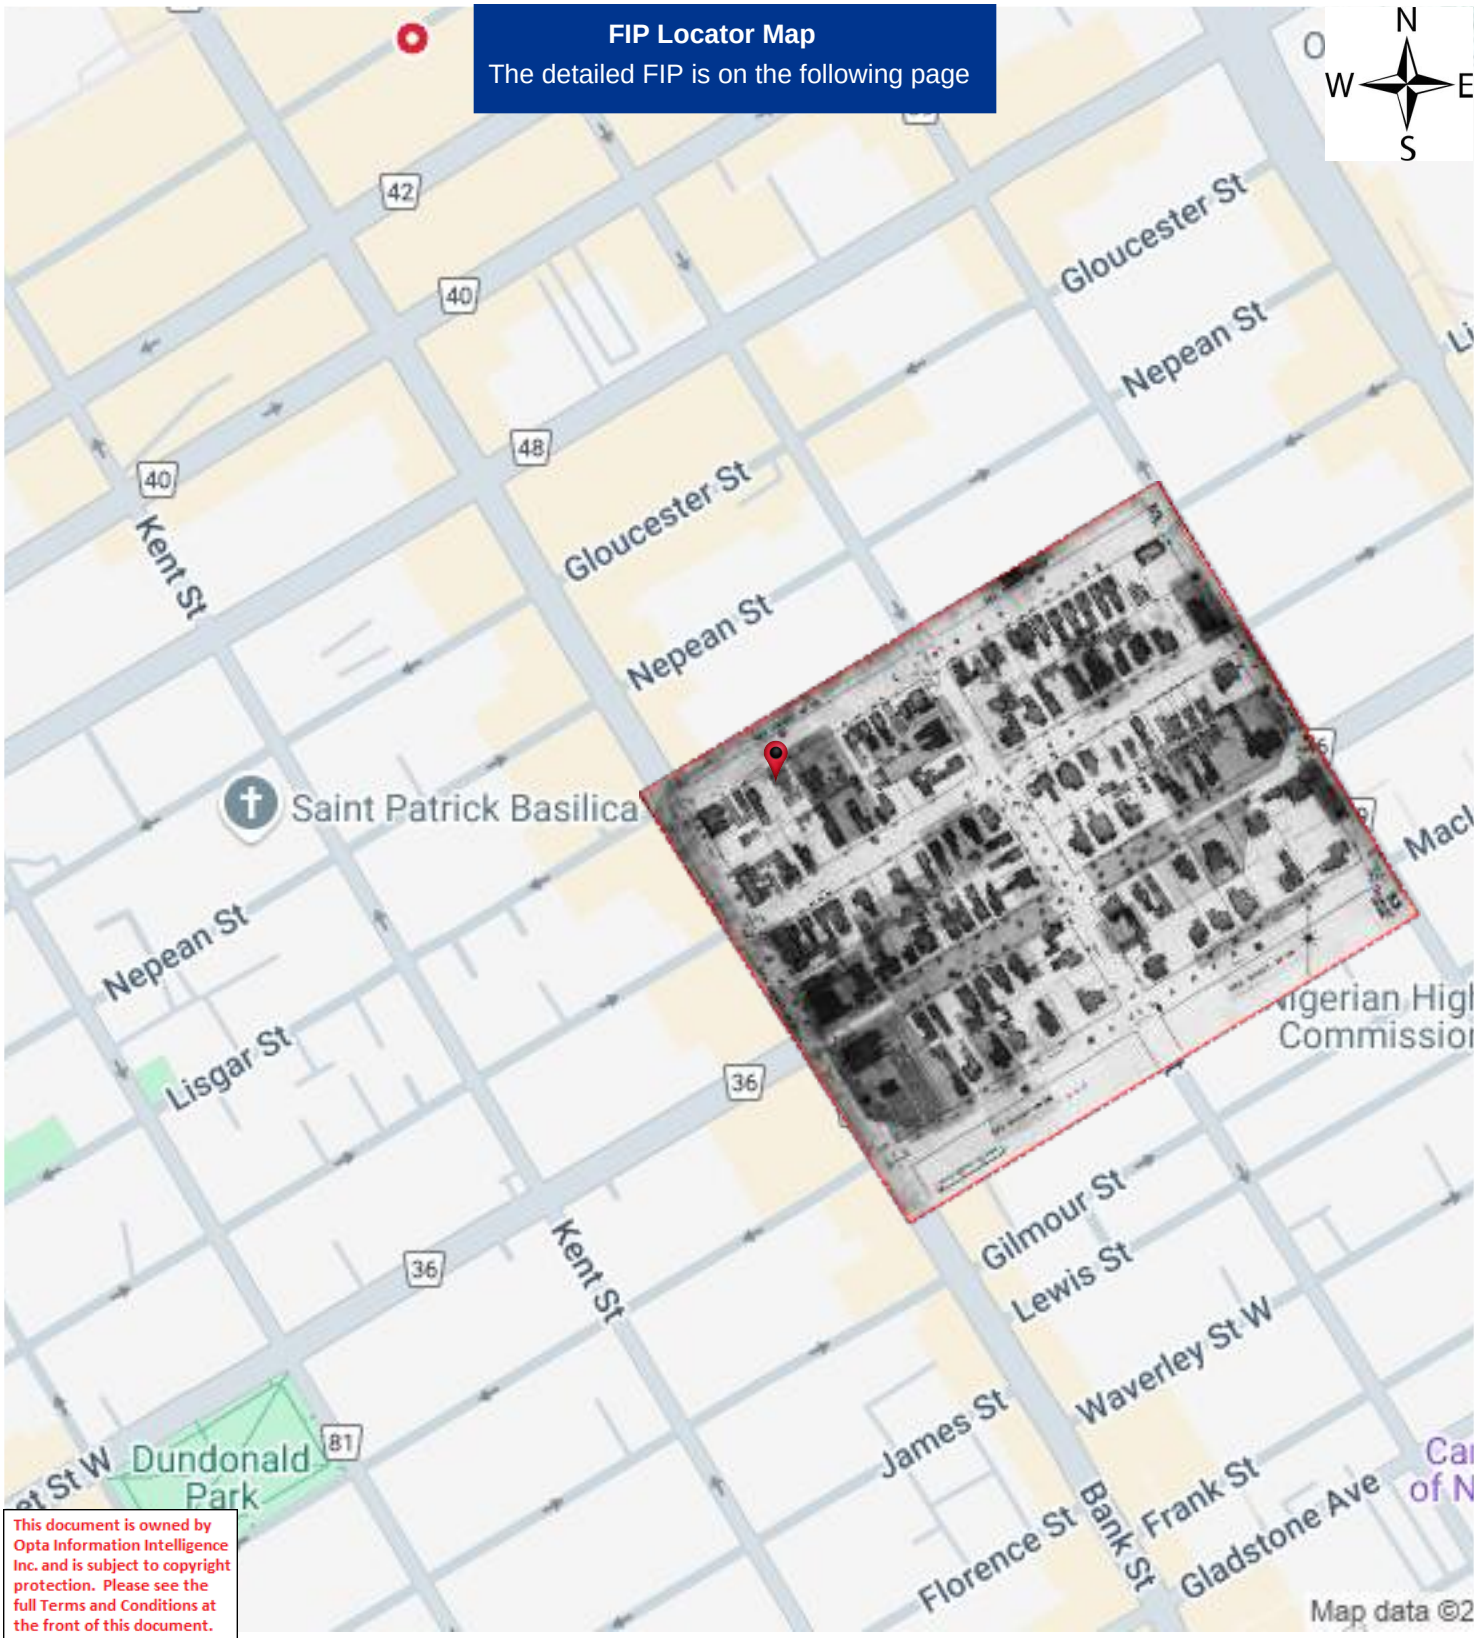

This document is owned by Opta Information Intelligence Inc. and is subject to copyright protection. Please see the full Terms and Conditions at the front of this document.

Project #: 25020500995 | P.O. #: 250080
Requested by: Eleanor Goolab | Date Completed: 02/19/2025 17:58:42

1901 Volume: Ottawa 1 Firemap: 53
Ottawa Volume 1 Plan: 1423 (1888) | Sheet: 53 (1901)

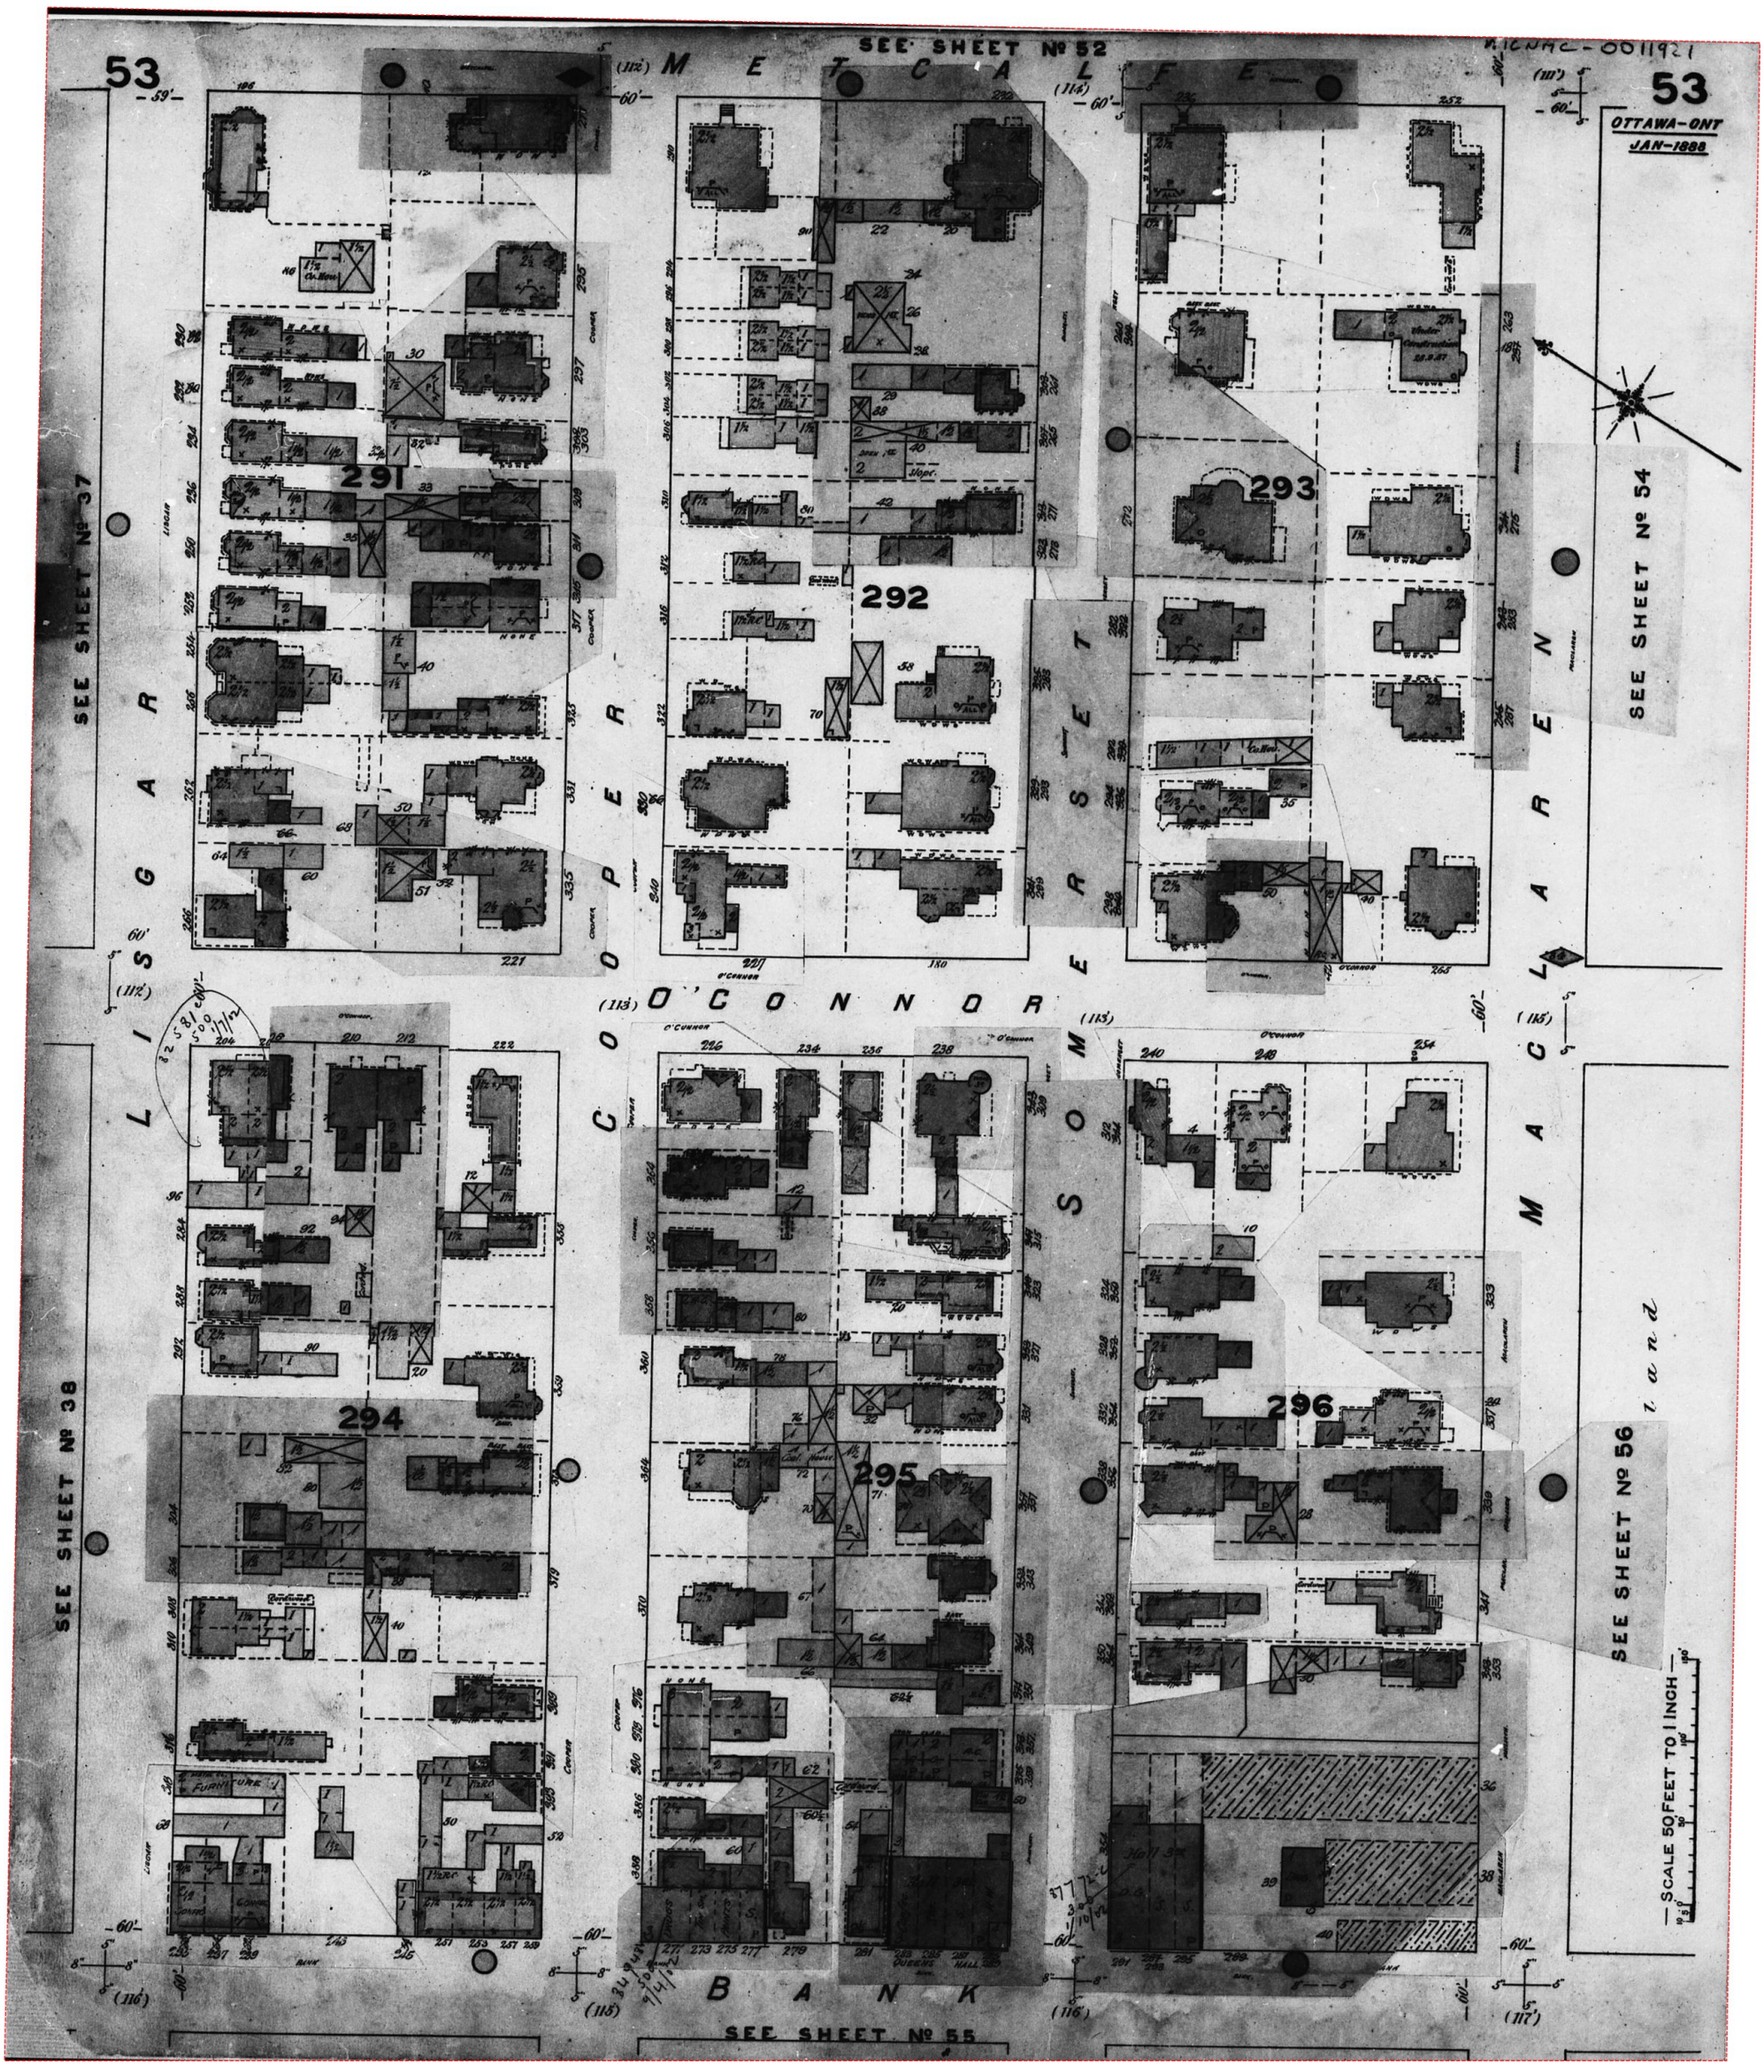

Project #: 25020500995 | P.O. #: 250080
Requested by: Eleanor Goolab | Date Completed: 02/19/2025 17:58:42

1901 Volume: Ottawa 1 Firemap: 55
Ottawa Volume 1 Plan: 1423 (1888) | Sheet: 55 (1901)

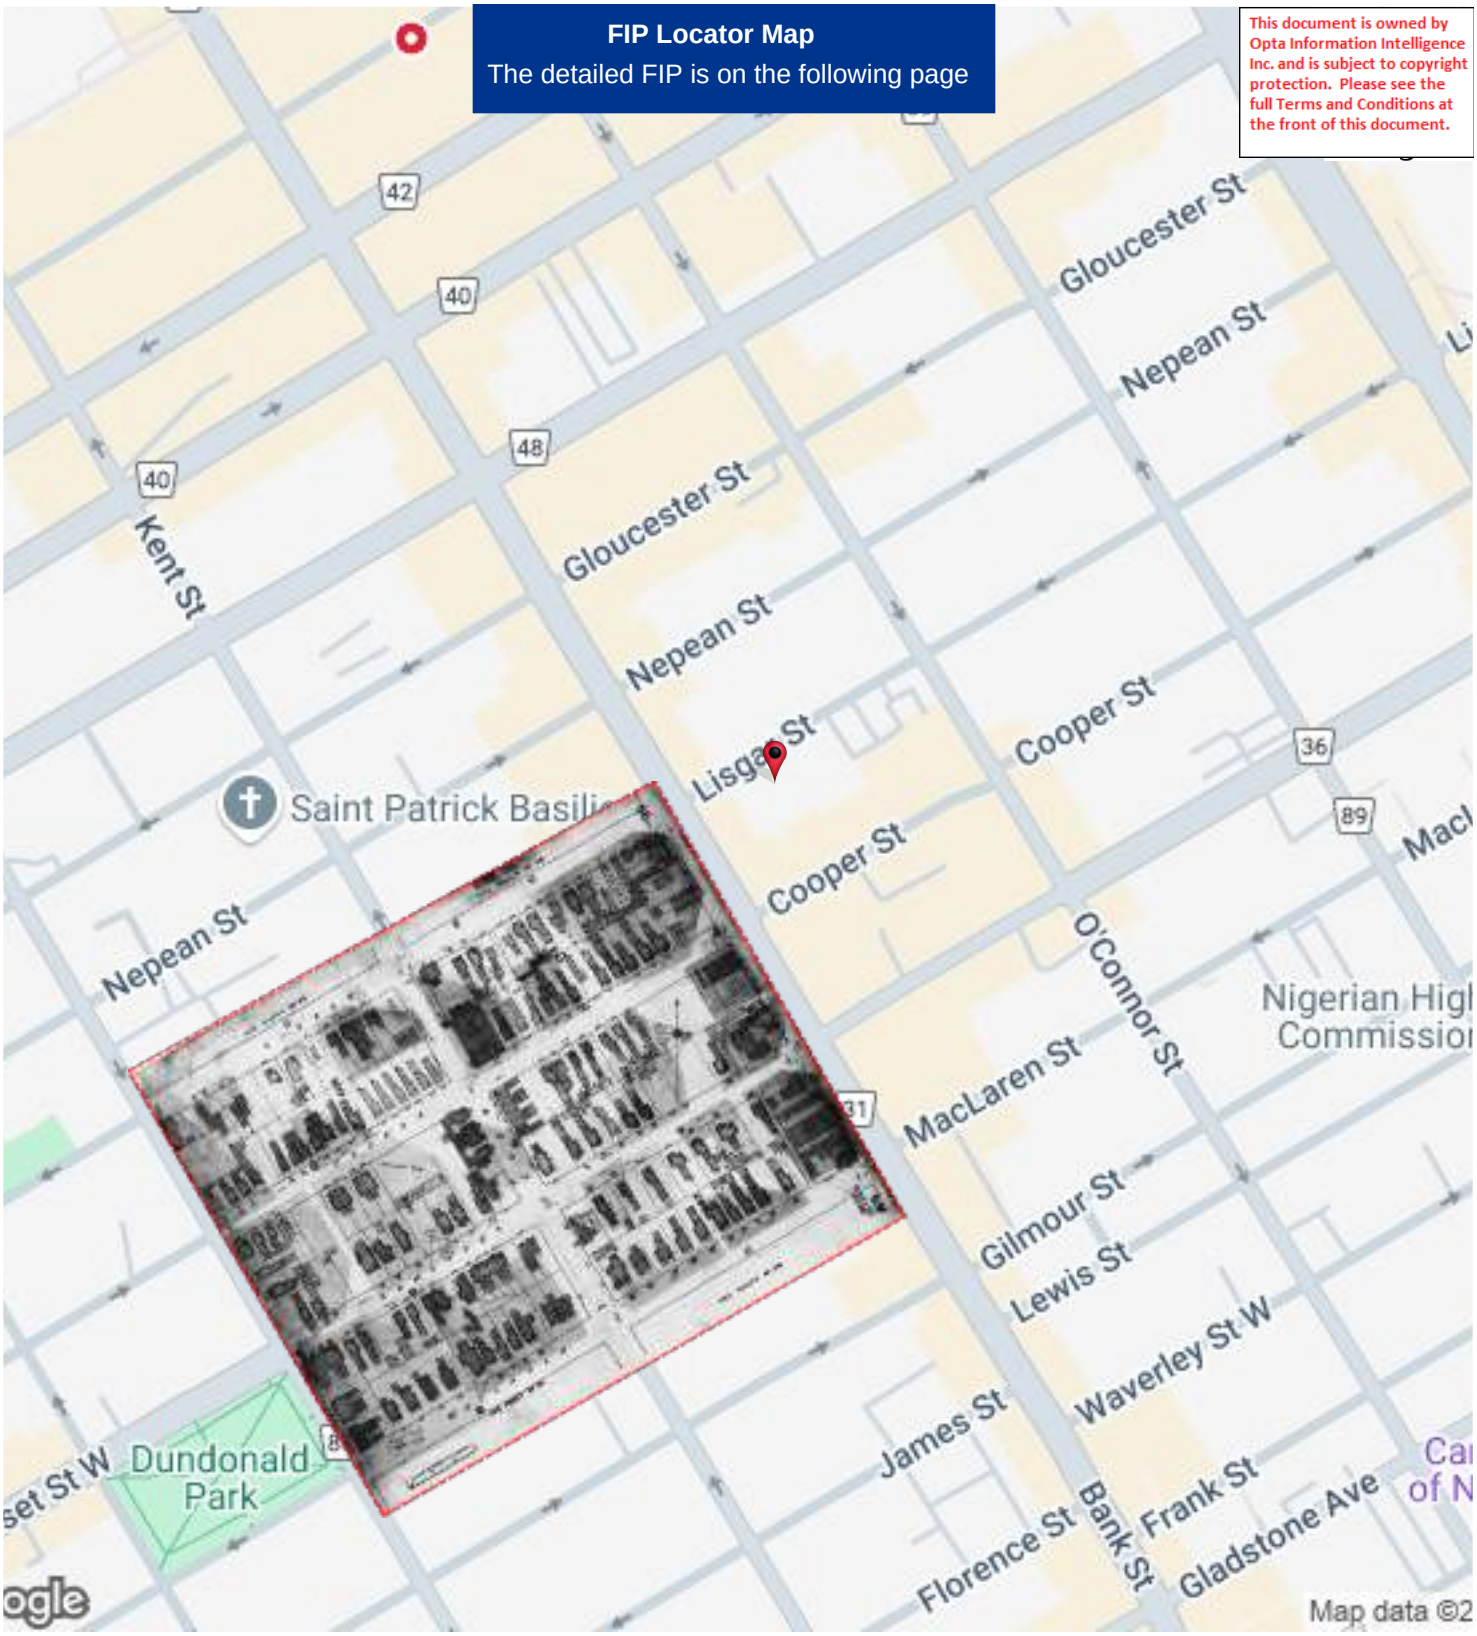

Project #: 25020500995 | P.O. #: 250080
Requested by: Eleanor Goolab | Date Completed: 02/19/2025 17:58:42

1901 Volume: Ottawa 1 Firemap: 55
Ottawa Volume 1 Plan: 1423 (1888) | Sheet: 55 (1901)

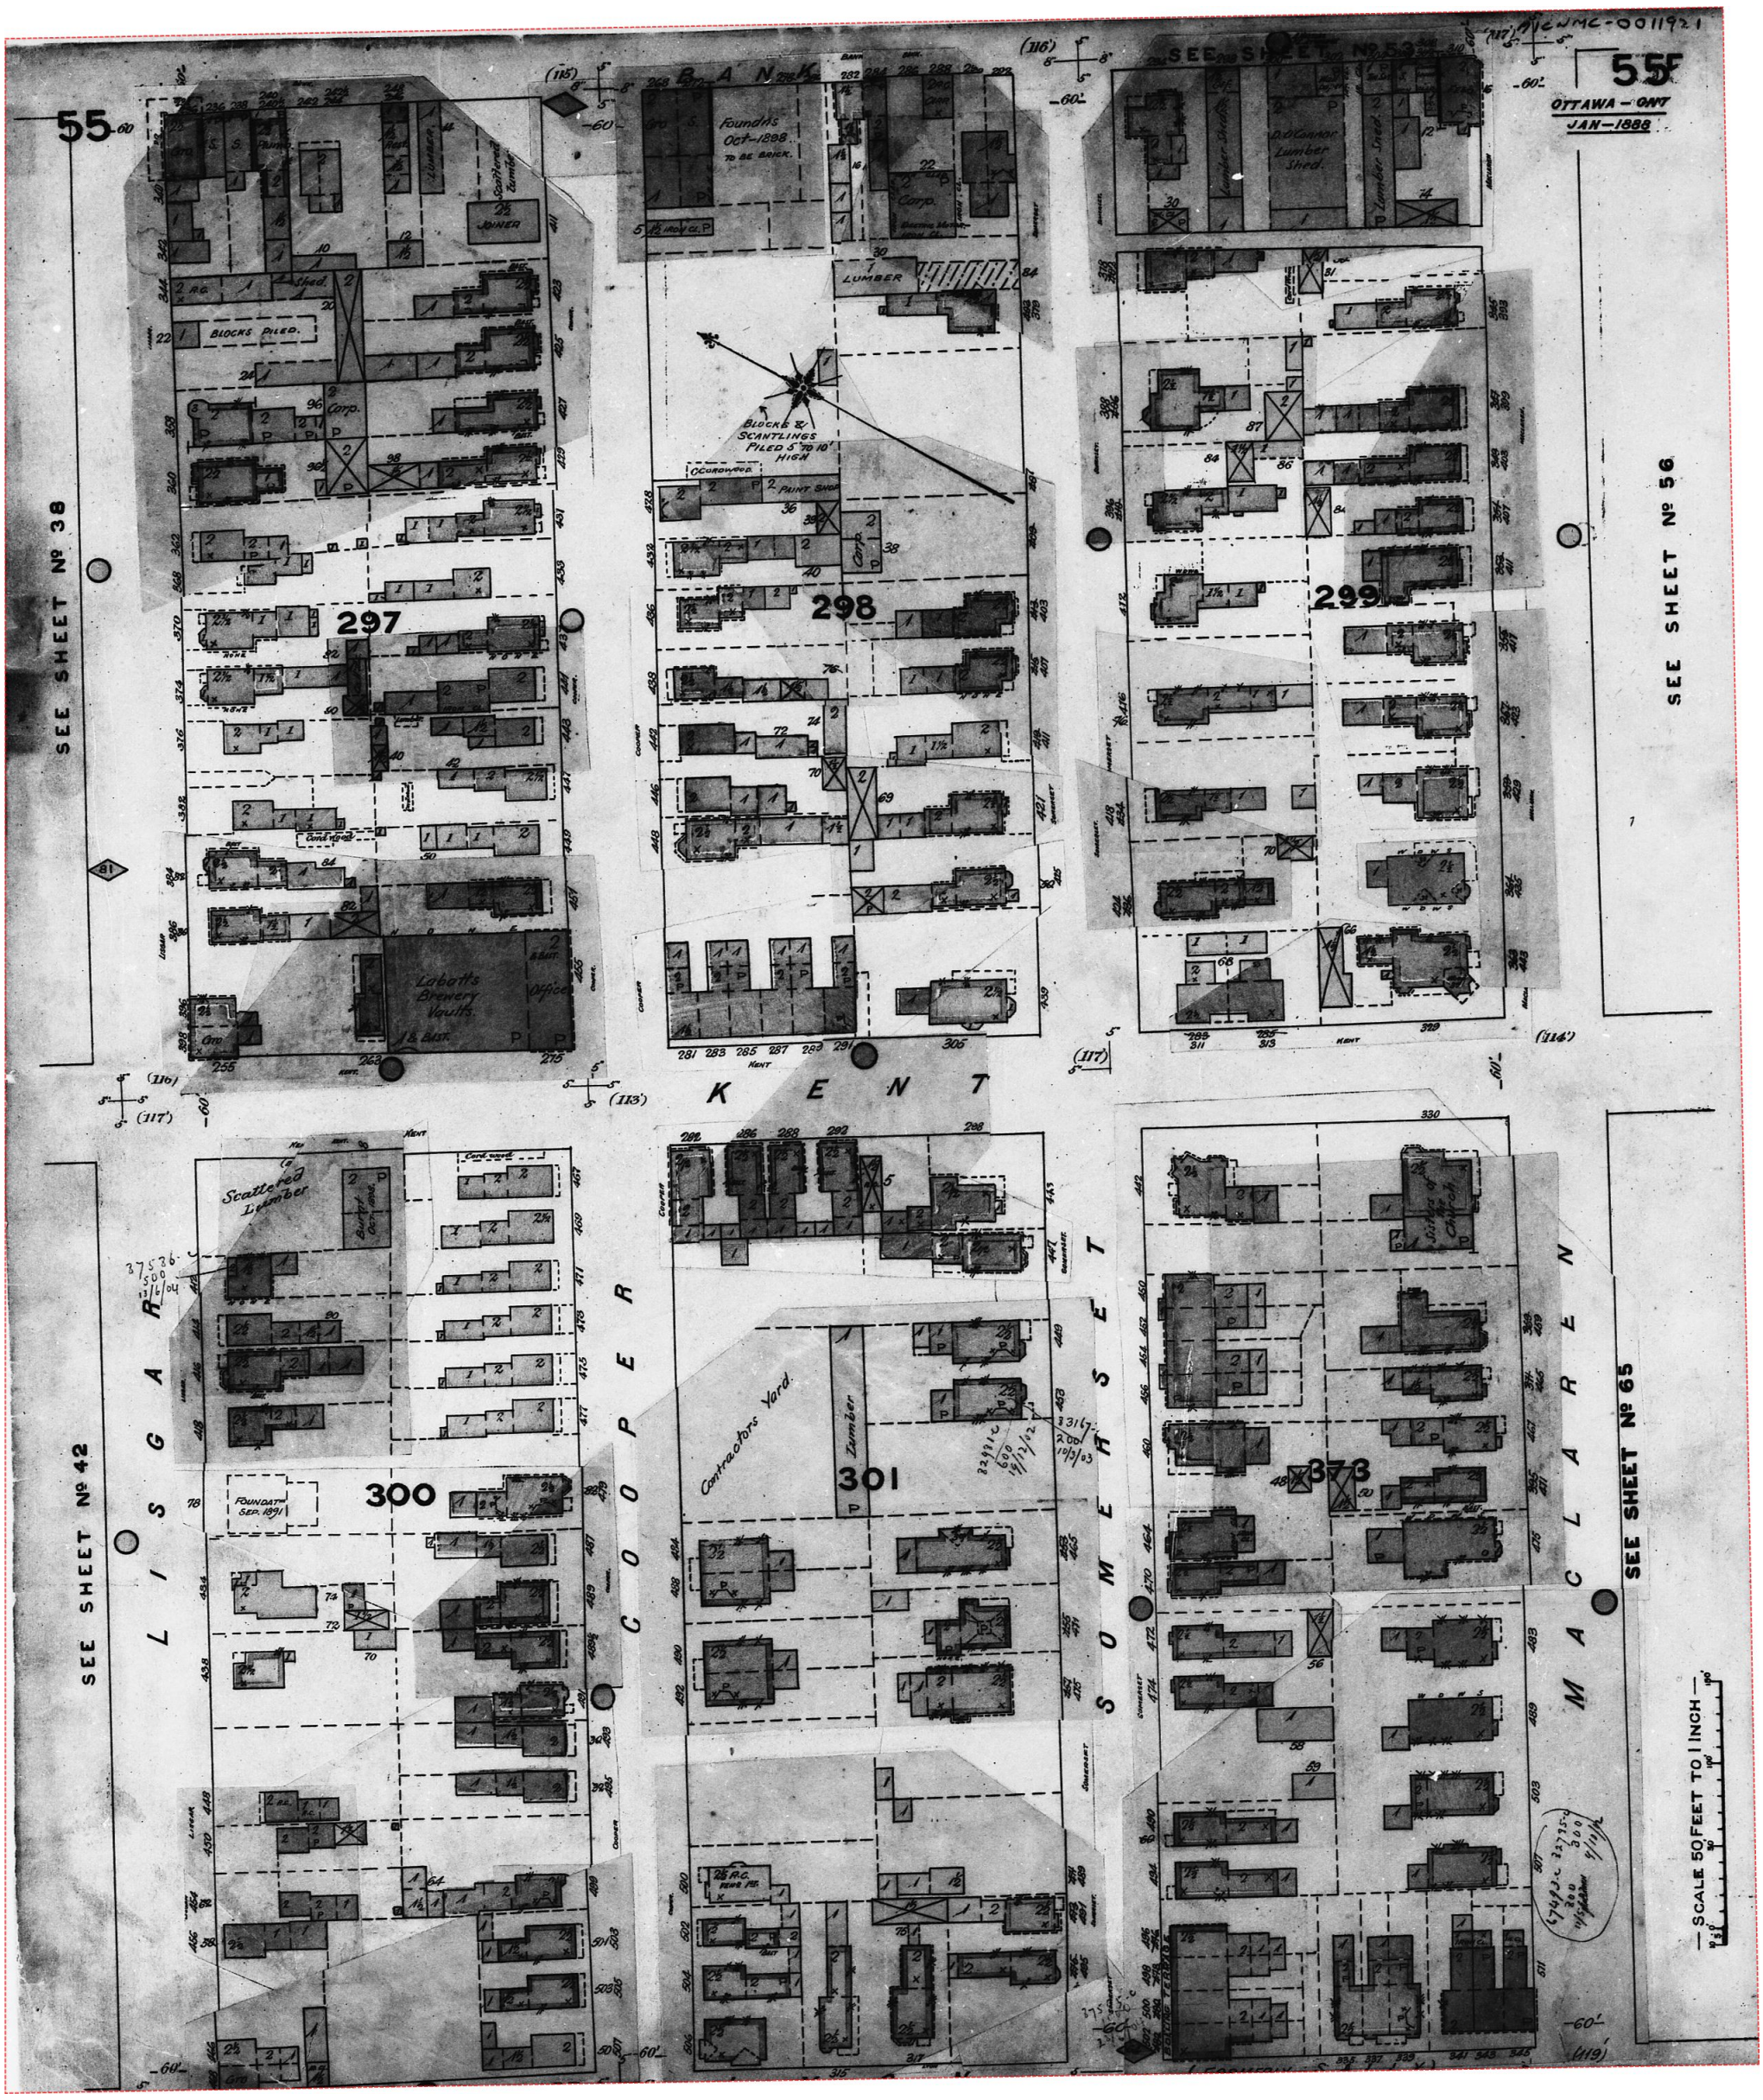

Project #: 25020500995 | P.O. #: 250080
Requested by: Eleanor Goolab | Date Completed: 02/19/2025 17:58:42

1901 Volume: Ottawa 1 Firemap: 56
Ottawa Volume 1 Plan: 1423 (1888) | Sheet: 56 (1901)

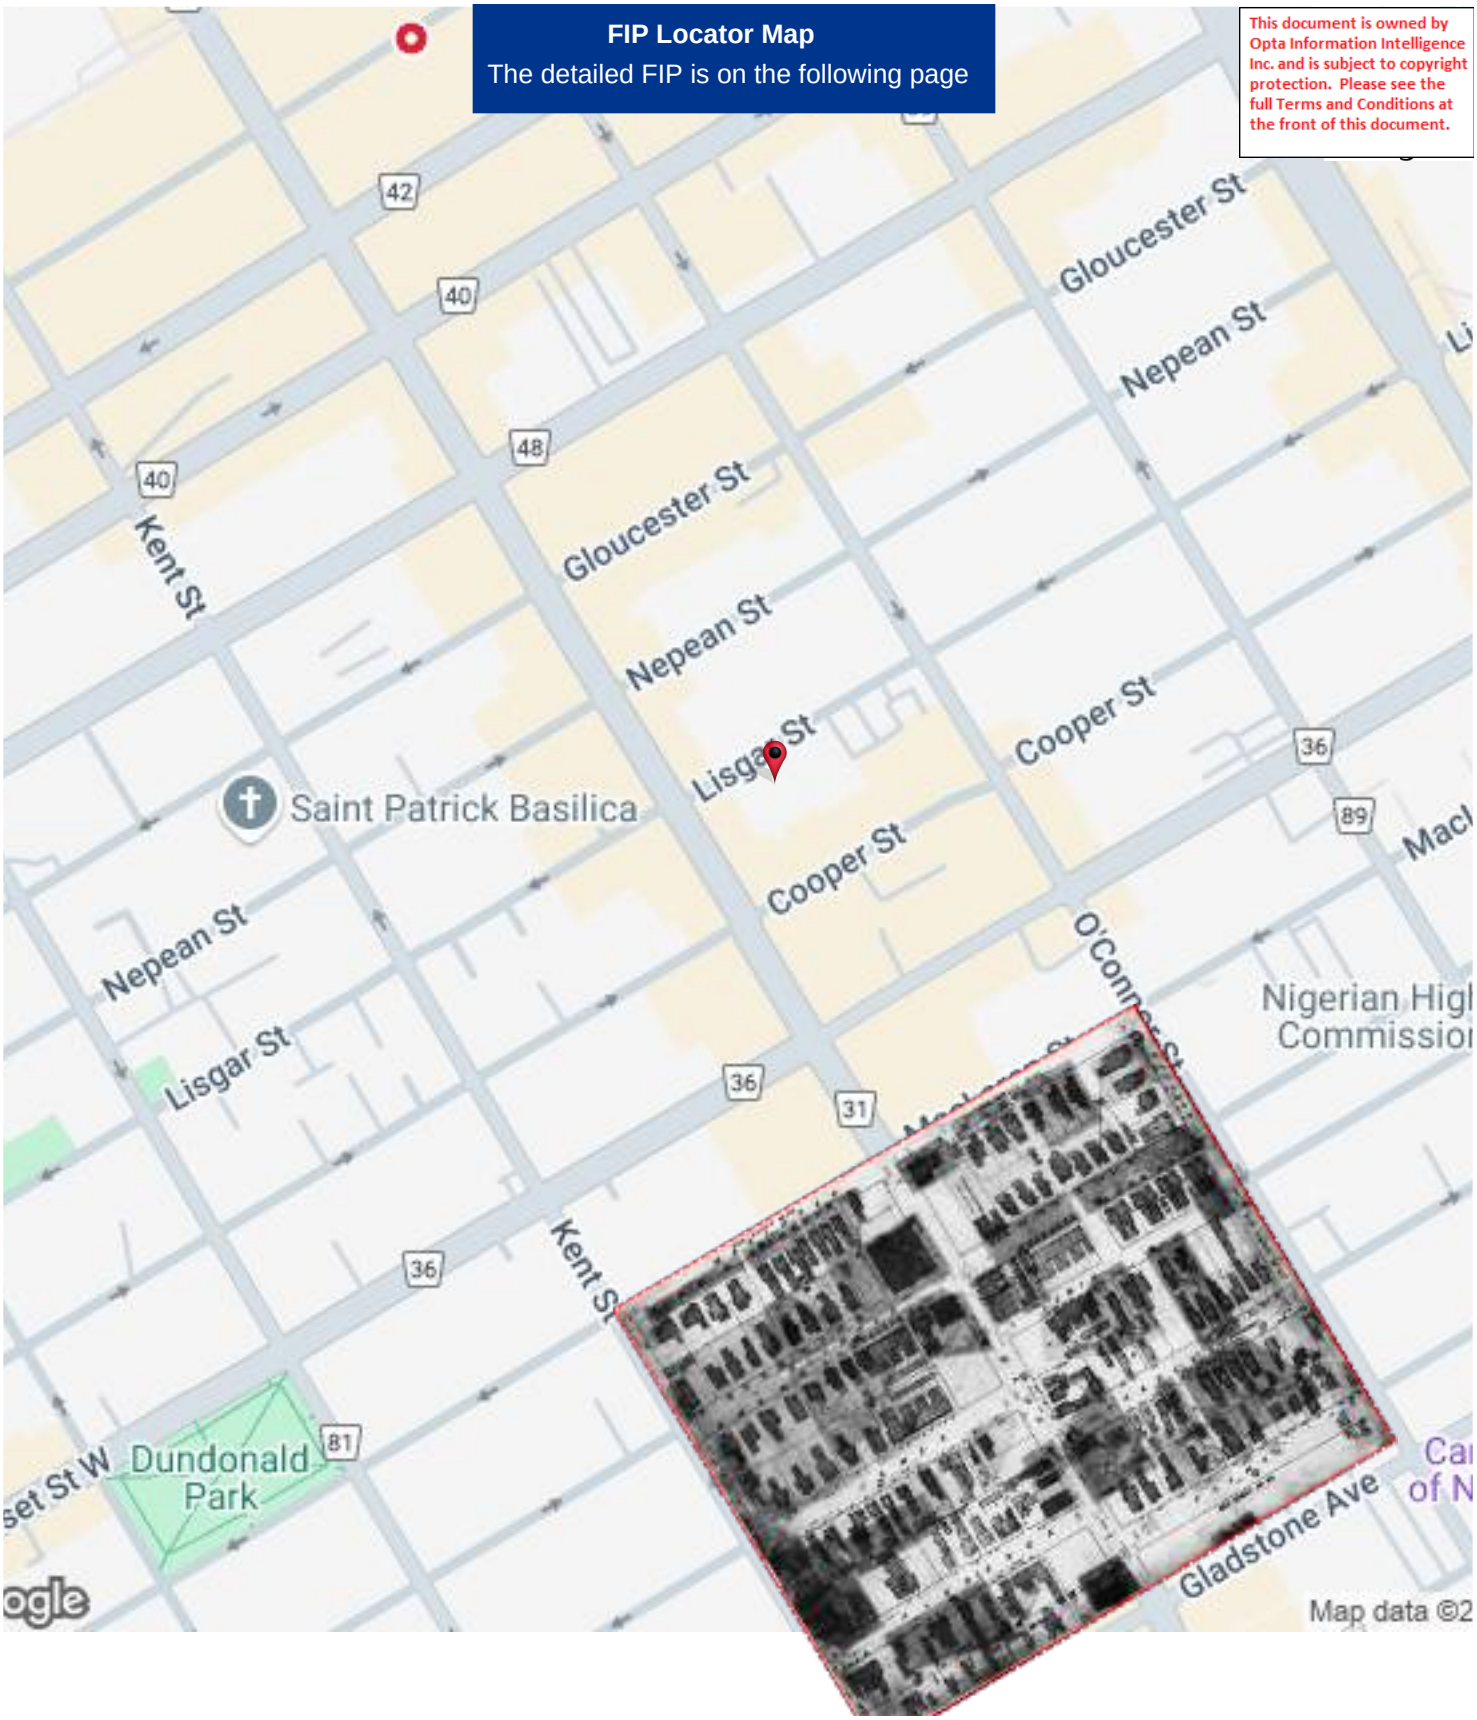

Project #: 25020500995 | P.O. #: 250080
Requested by: Eleanor Goolab | Date Completed: 02/19/2025 17:58:42

1901 Volume: Ottawa 1 Firemap: 56
Ottawa Volume 1 Plan: 1423 (1888) | Sheet: 56 (1901)

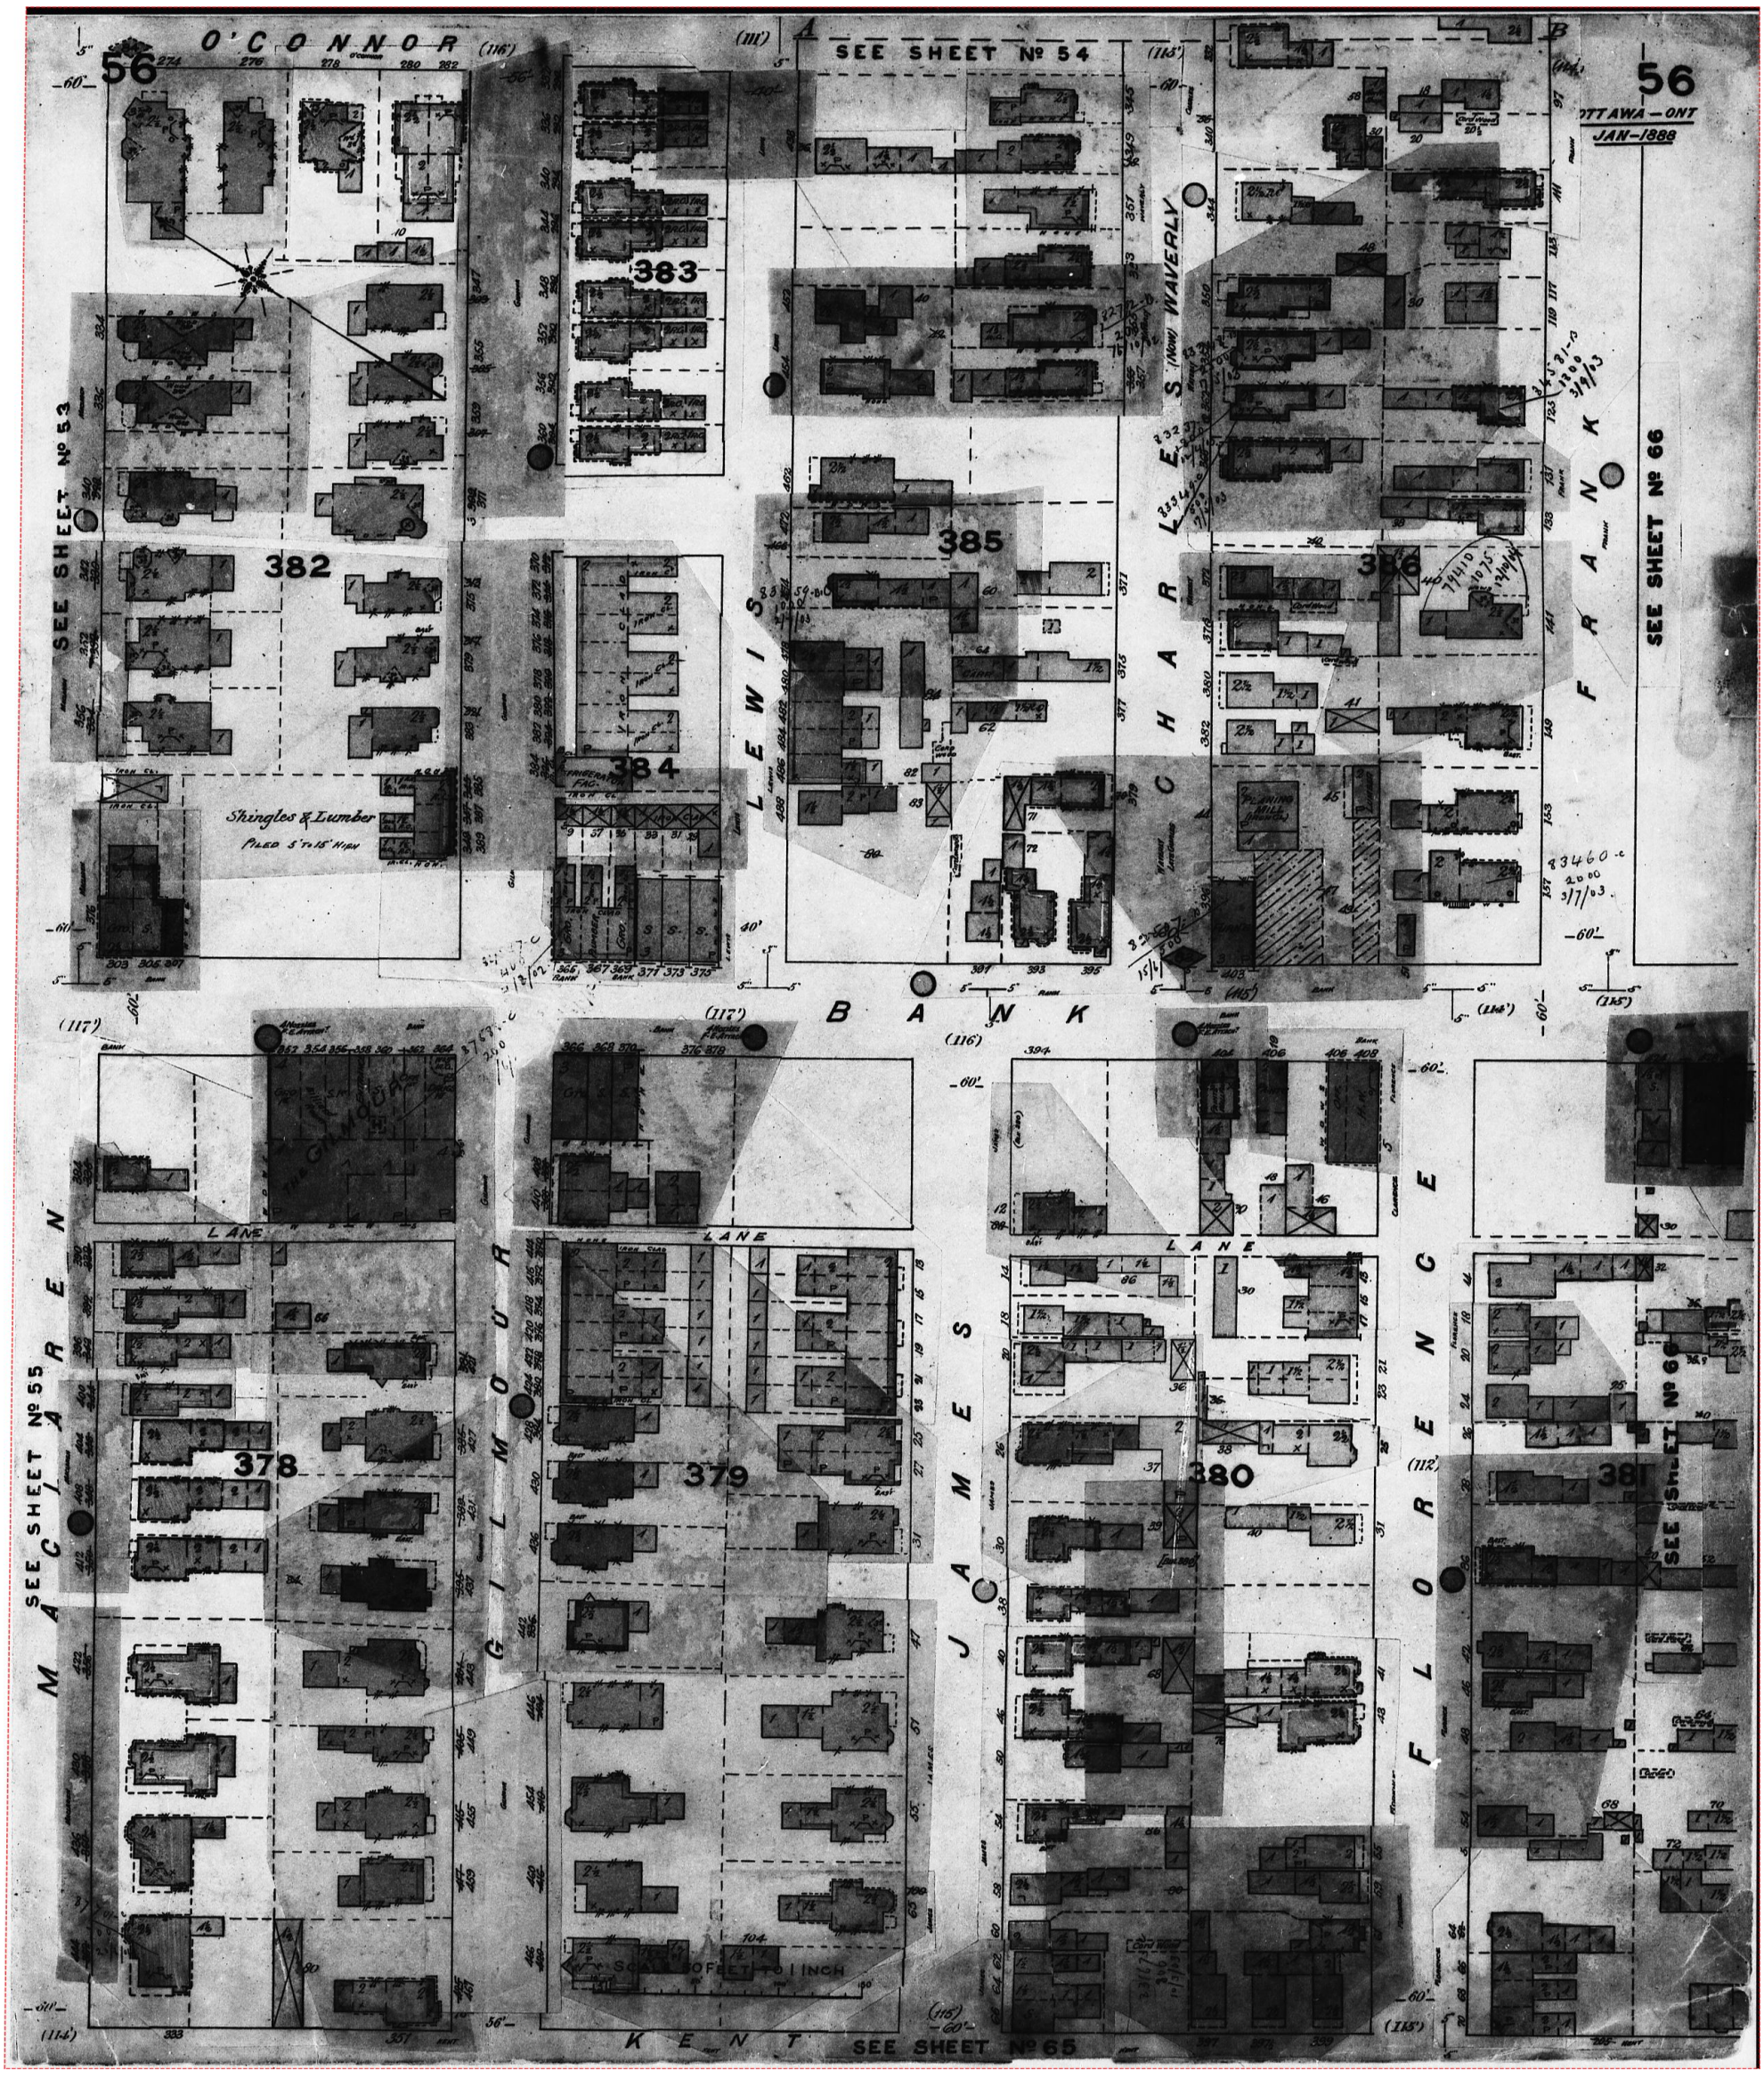

Project #: 25020500995 | P.O. #: 250080
Requested by: Eleanor Goolab | Date Completed: 02/19/2025 17:58:42

1912 Volume: Ottawa 1 Firemap: 36
Ottawa Volume 1 Plan: 1432 (1902) | Sheet: 36 (1912)

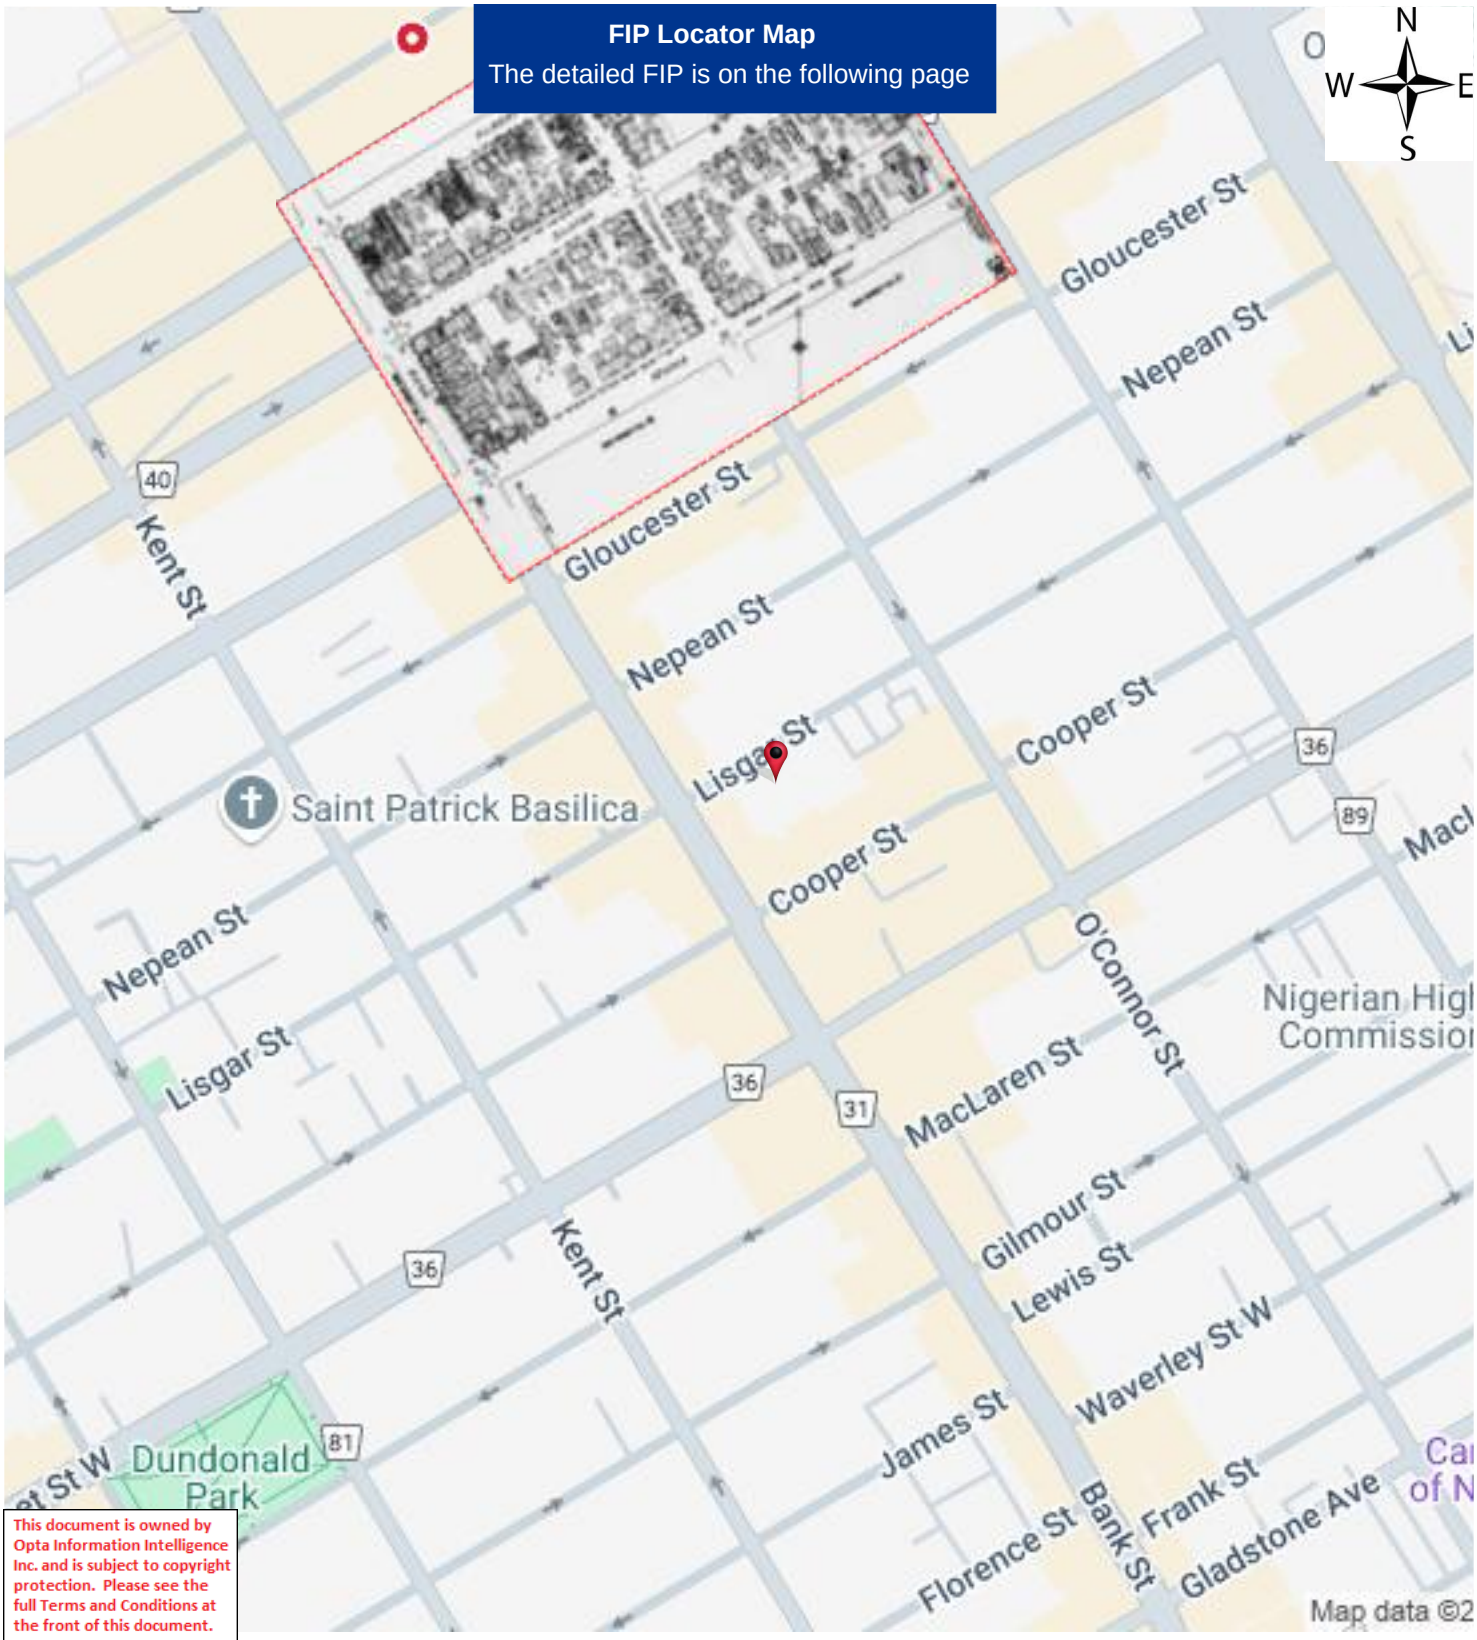

This document is owned by Opta Information Intelligence Inc. and is subject to copyright protection. Please see the full Terms and Conditions at the front of this document.

Project #: 25020500995 | P.O. #: 250080
Requested by: Eleanor Goolab | Date Completed: 02/19/2025 17:58:42

1912 Volume: Ottawa 1 Firemap: 36
Ottawa Volume 1 Plan: 1432 (1902) | Sheet: 36 (1912)

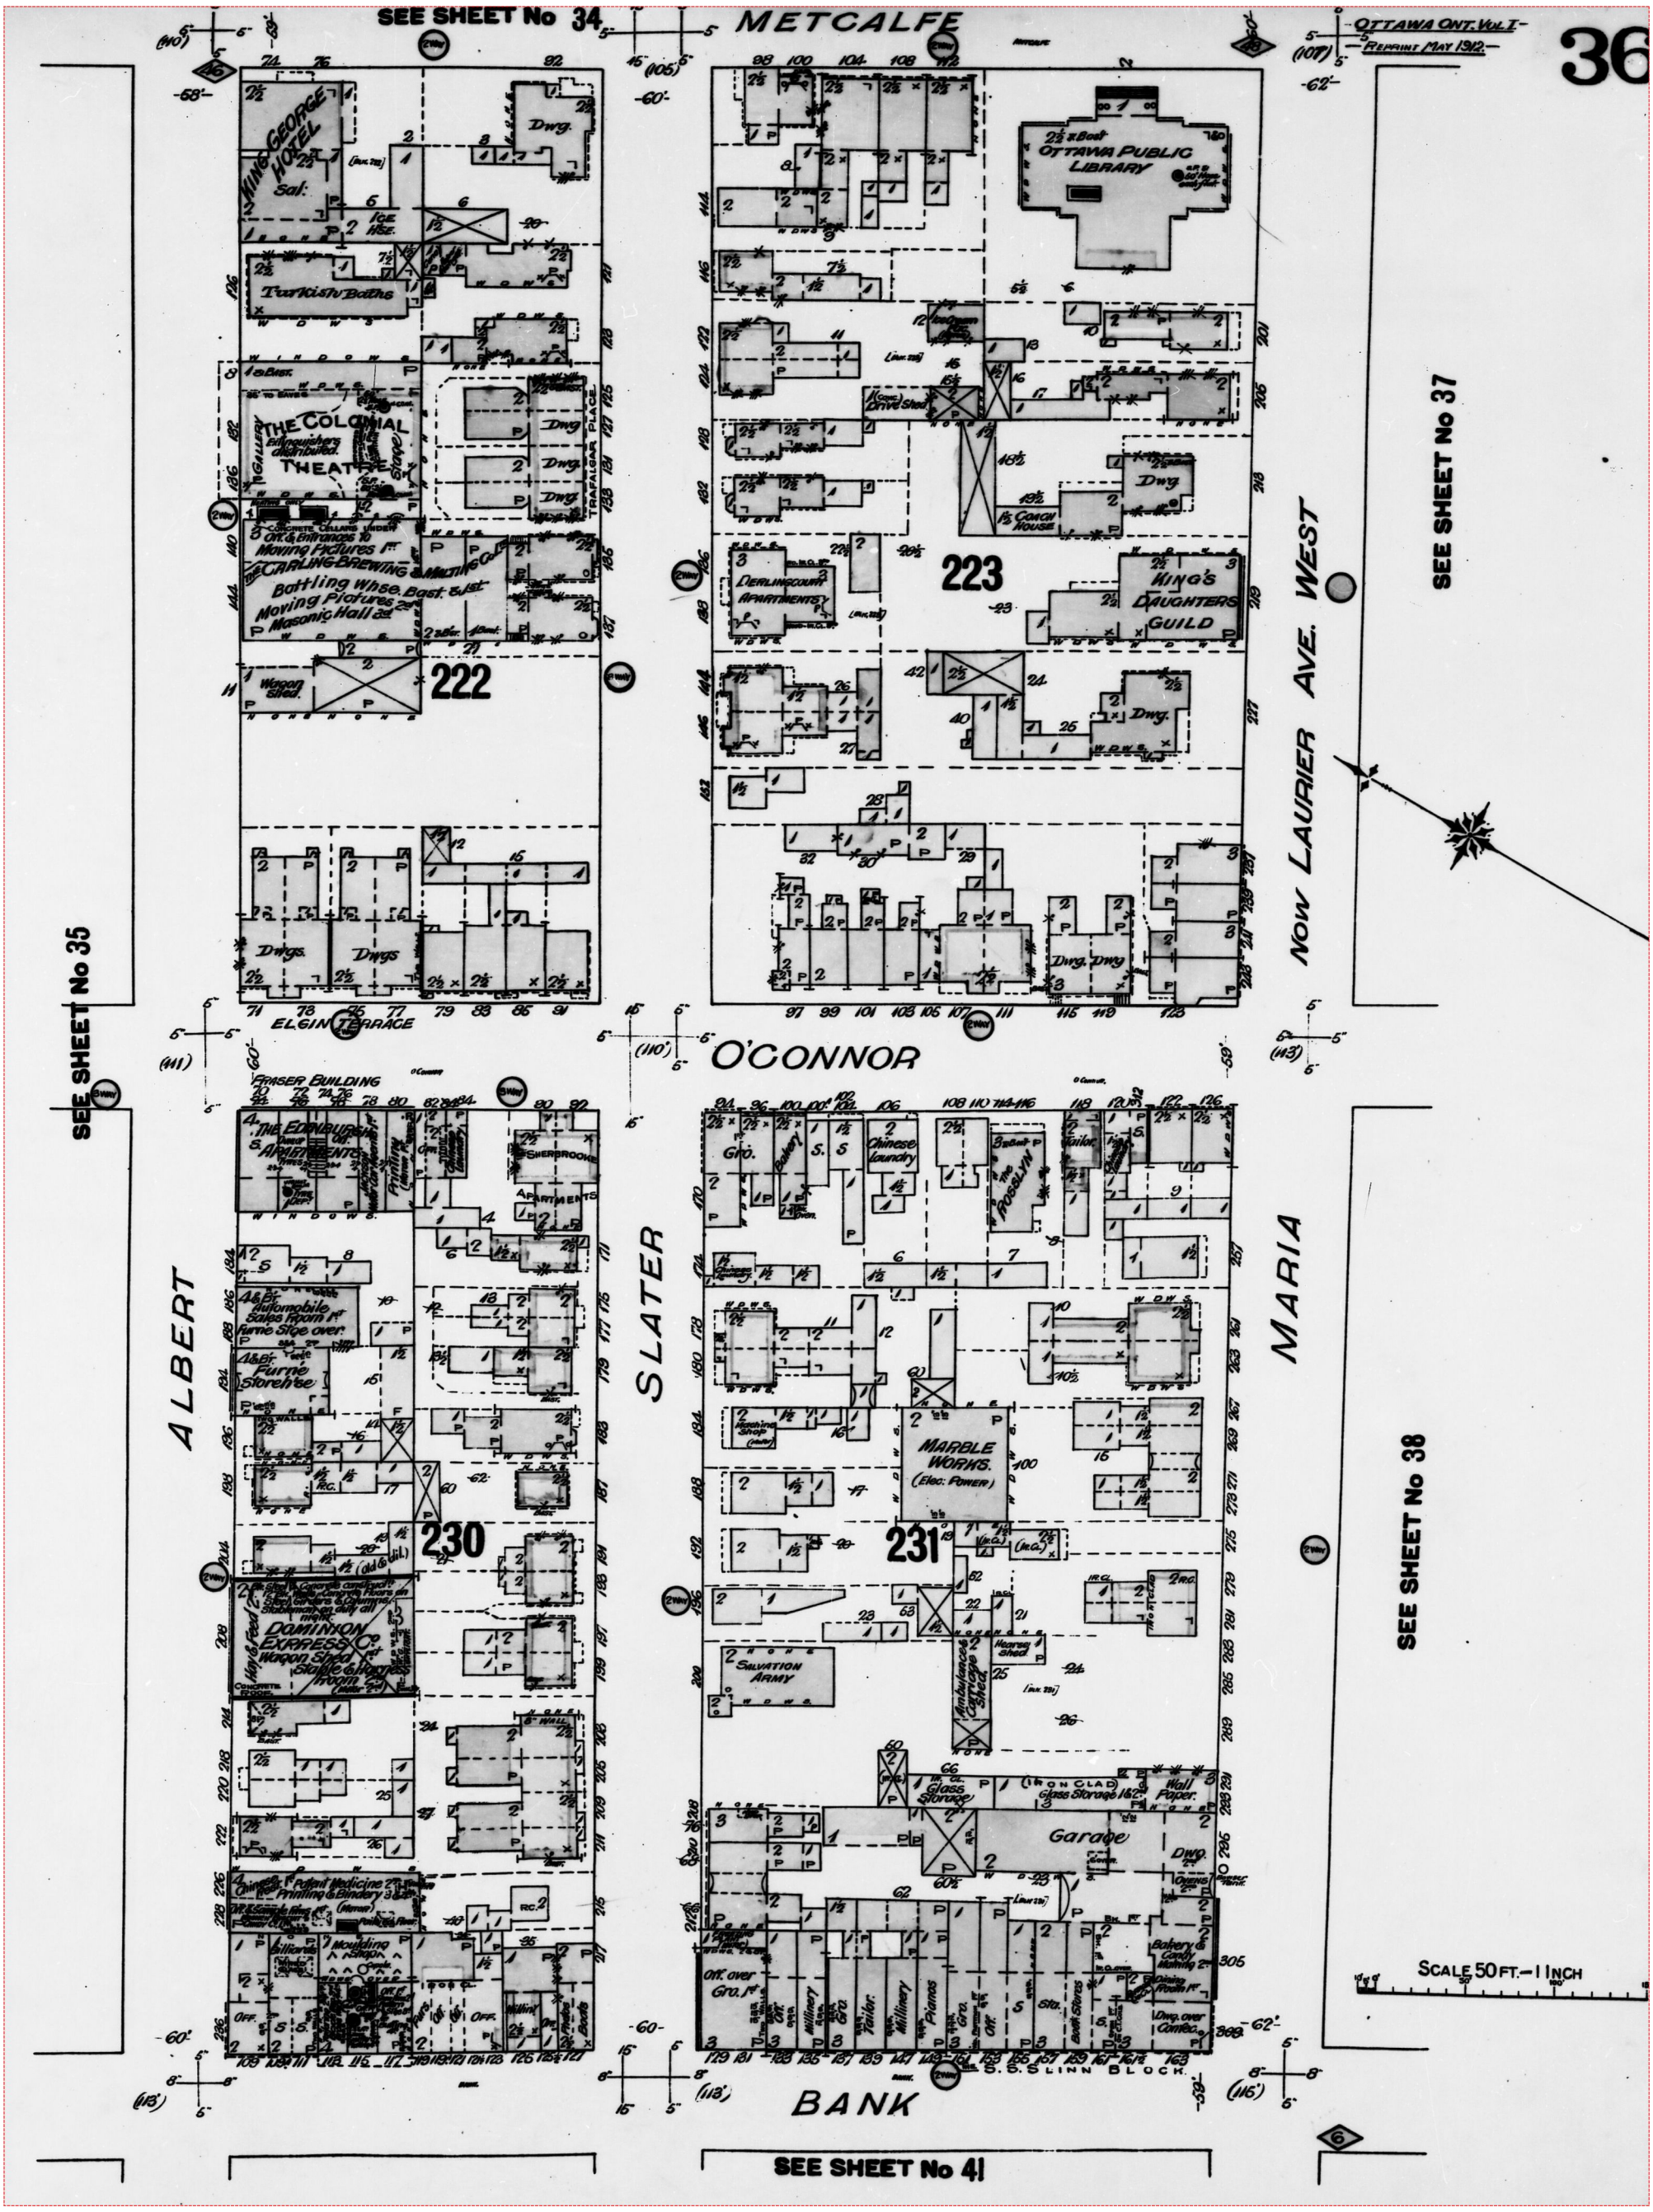

Project #: 25020500995 | P.O. #: 250080
Requested by: Eleanor Goolab | Date Completed: 02/19/2025 17:58:42

1915 Volume: Ottawa 1 Firemap: 36
Ottawa Volume 1 Plan: 1432 (1902) | Sheet: 36 (1915)

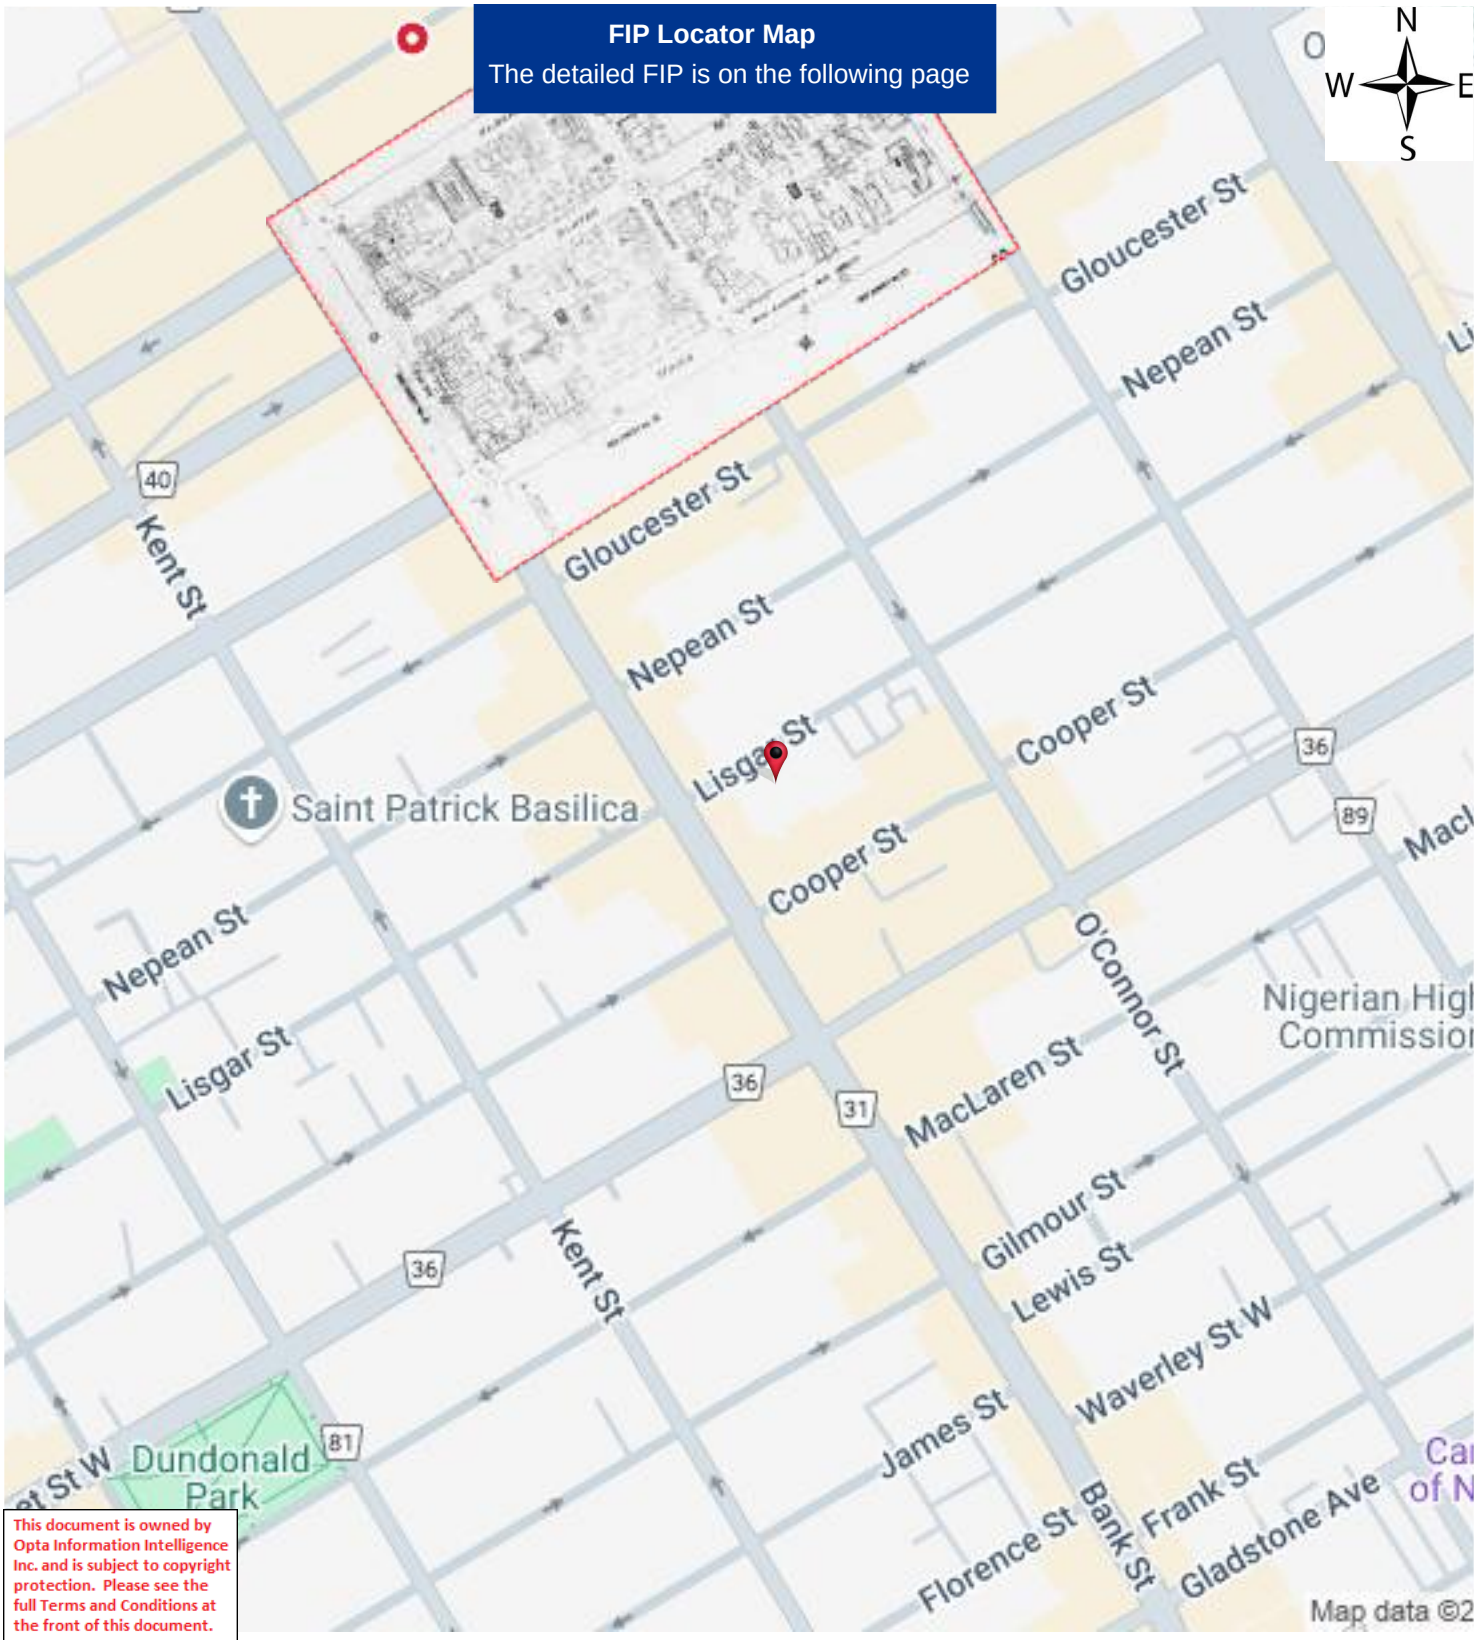

This document is owned by Opta Information Intelligence Inc. and is subject to copyright protection. Please see the full Terms and Conditions at the front of this document.

Project #: 25020500995 | P.O. #: 250080
Requested by: Eleanor Goolab | Date Completed: 02/19/2025 17:58:42

1915 Volume: Ottawa 1 Firemap: 36
Ottawa Volume 1 Plan: 14 SEE 1902 | Sheet: 36 (1915)

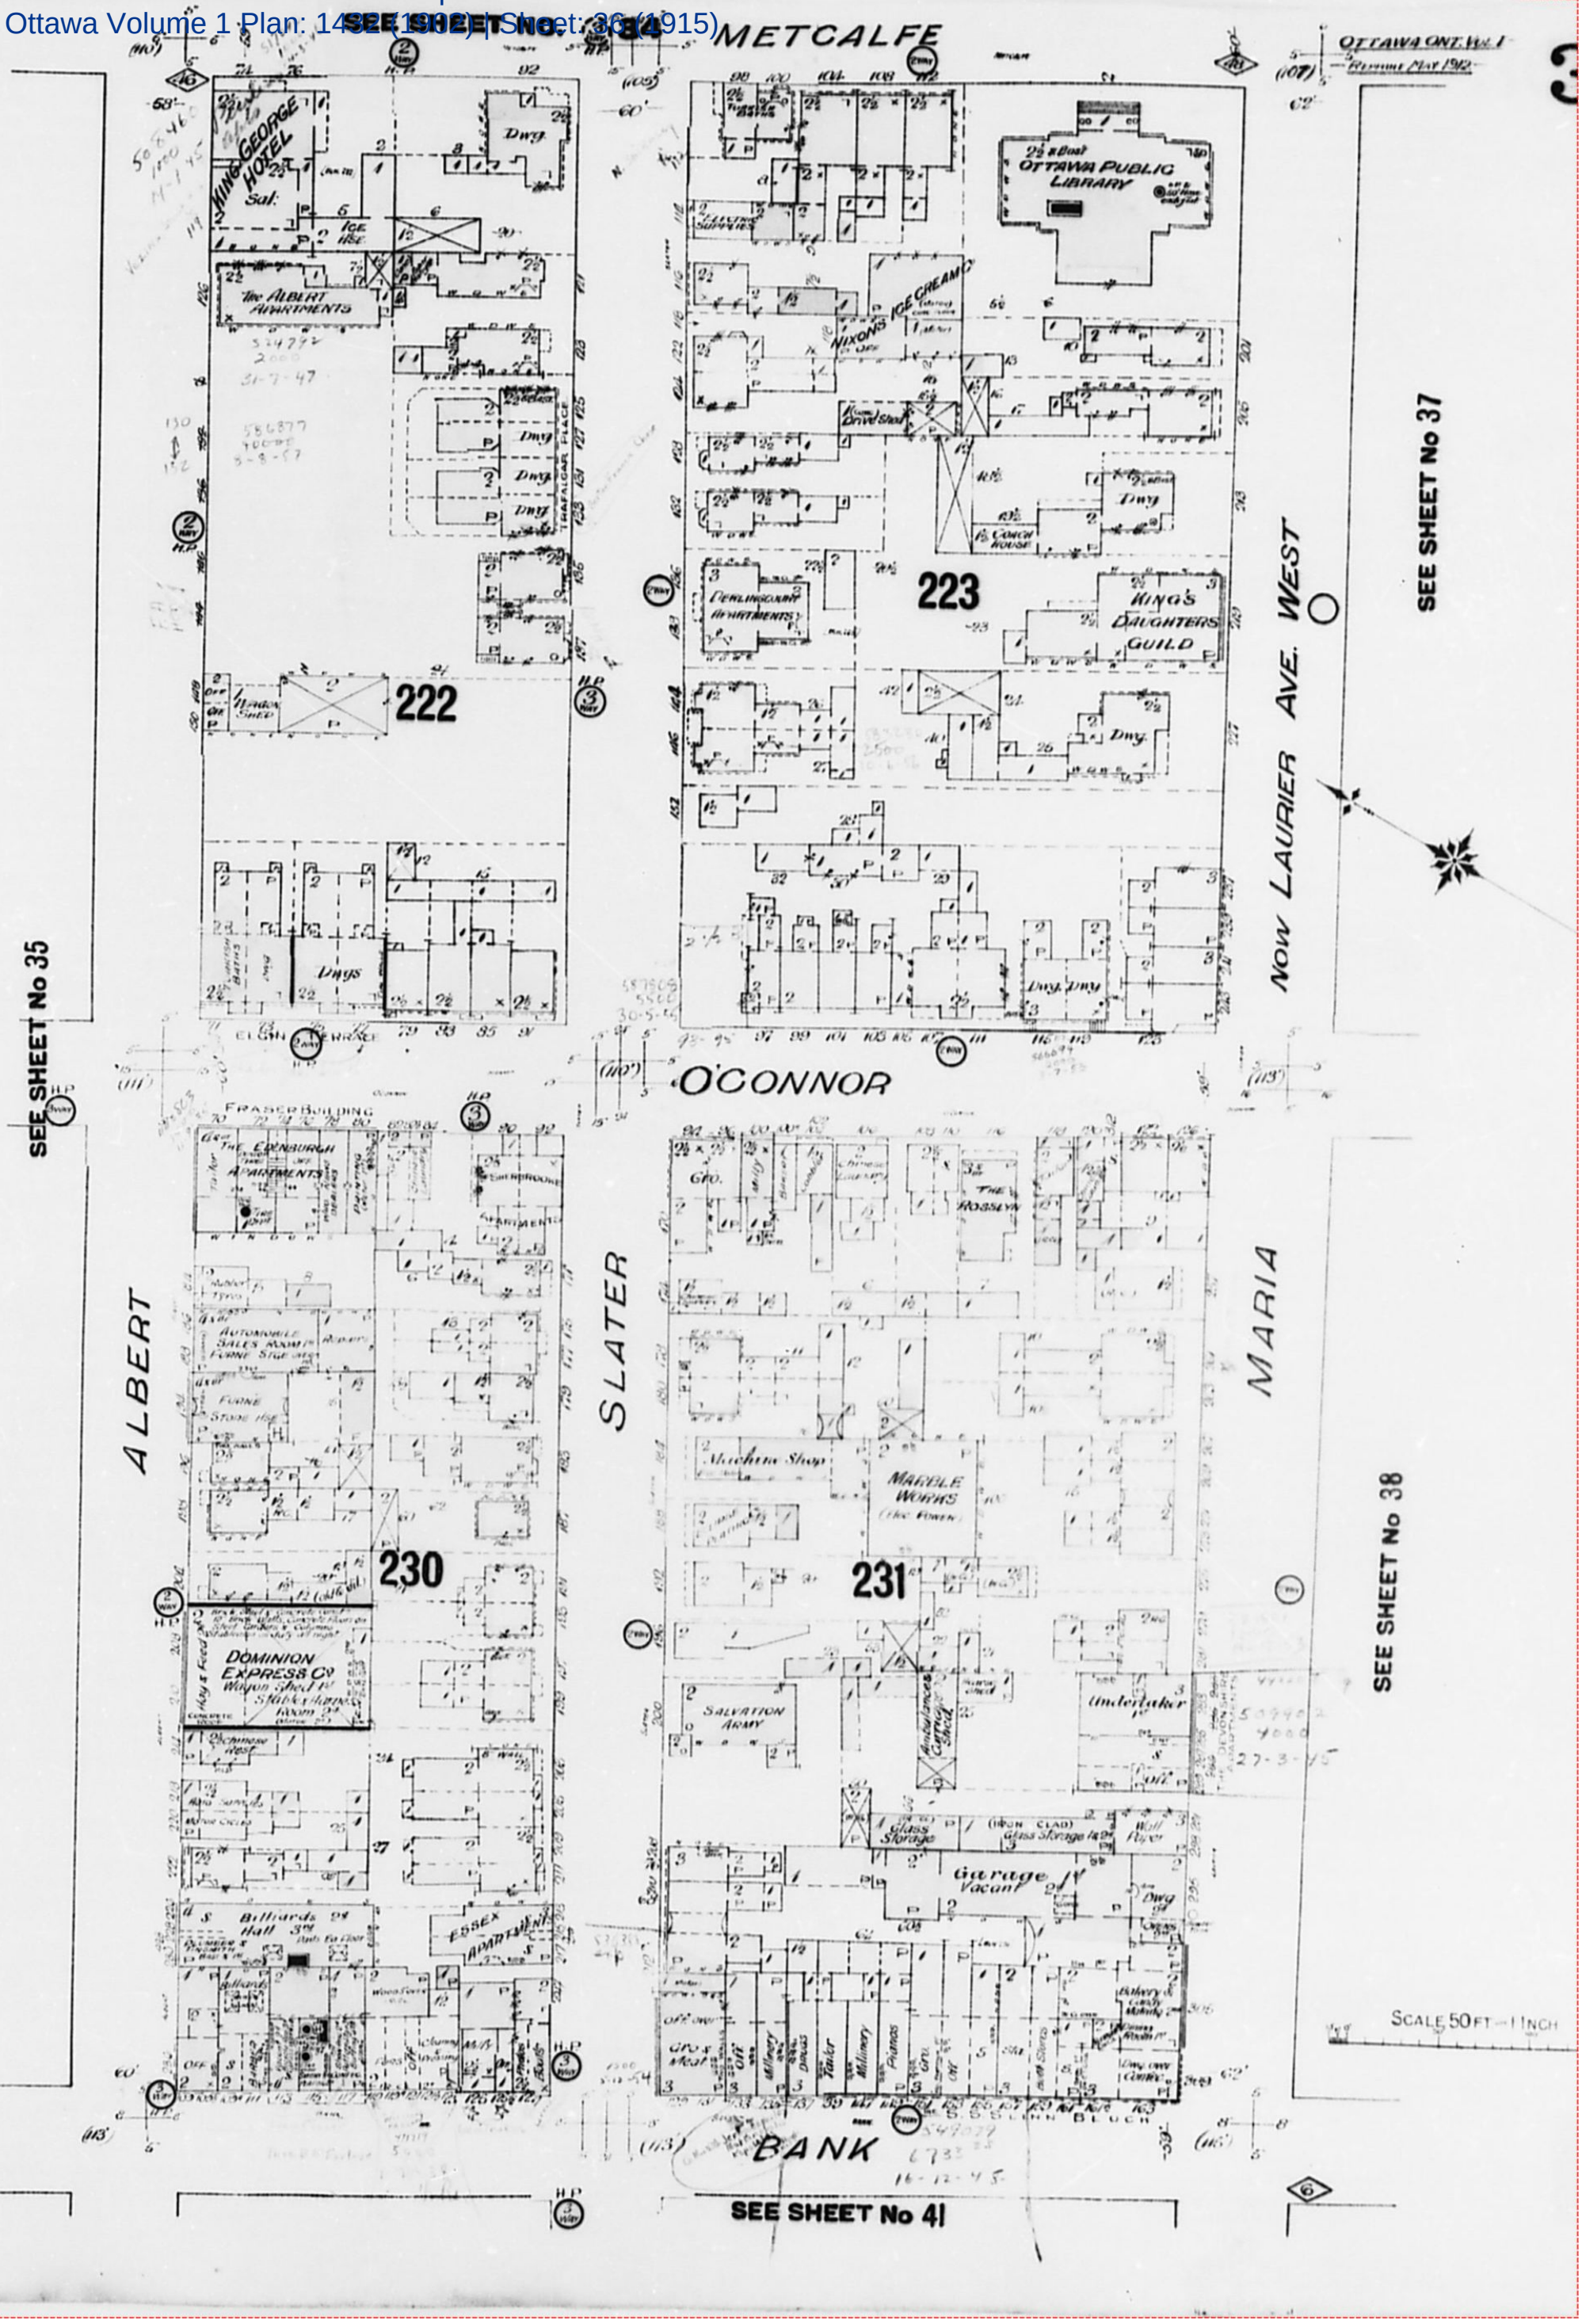
METCALFE
KING GEORGE HOTEL
The ALBERT APARTMENTS
Dwg
Dwgs
ICE HSE
THAMES PLACE
222
OTTAWA PUBLIC LIBRARY
NIXON'S ICE CREAM
Coach House
Dwg
Dwg. Dwg
PENLINGCOURT APARTMENTS
223
KING'S DAUGHTERS GUILD
Dwg
Dwg
Dwg

Project #: 25020500995 | P.O. #: 250080
Requested by: Eleanor Goolab | Date Completed: 02/19/2025 17:58:42

1915 Volume: Ottawa 1 Firemap: 37
Ottawa Volume 1 Plan: 1432 (1902) | Sheet: 37 (1915)

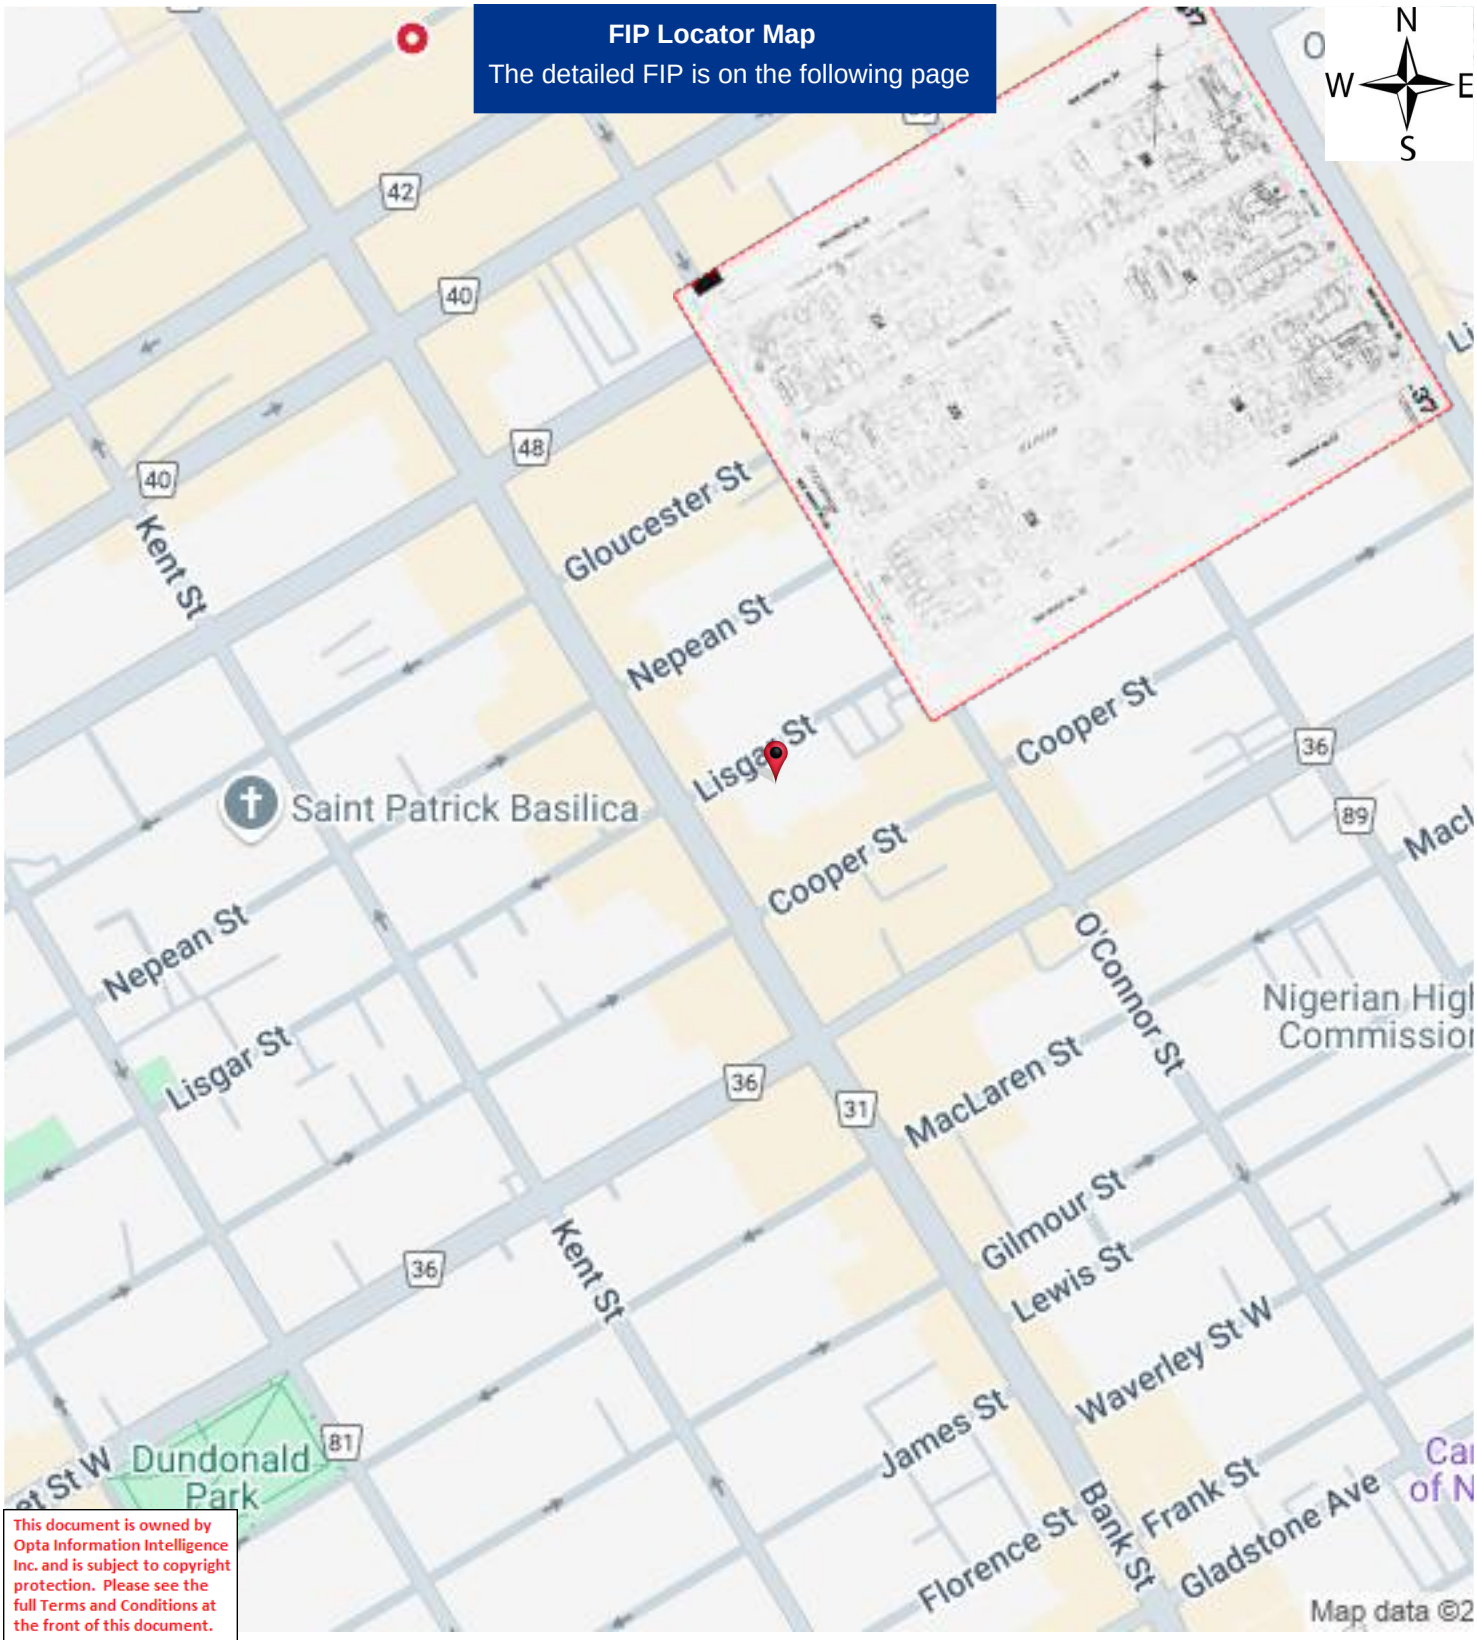

This document is owned by Opta Information Intelligence Inc. and is subject to copyright protection. Please see the full Terms and Conditions at the front of this document.

Project #: 25020500995 | P.O. #: 250080
Requested by: Eleanor Goolab | Date Completed: 02/19/2025 17:58:42

1915 Volume: Ottawa 1 Firemap: 37
Ottawa Volume 1 Plan: 1432 (1902) | Sheet: 37 (1915)

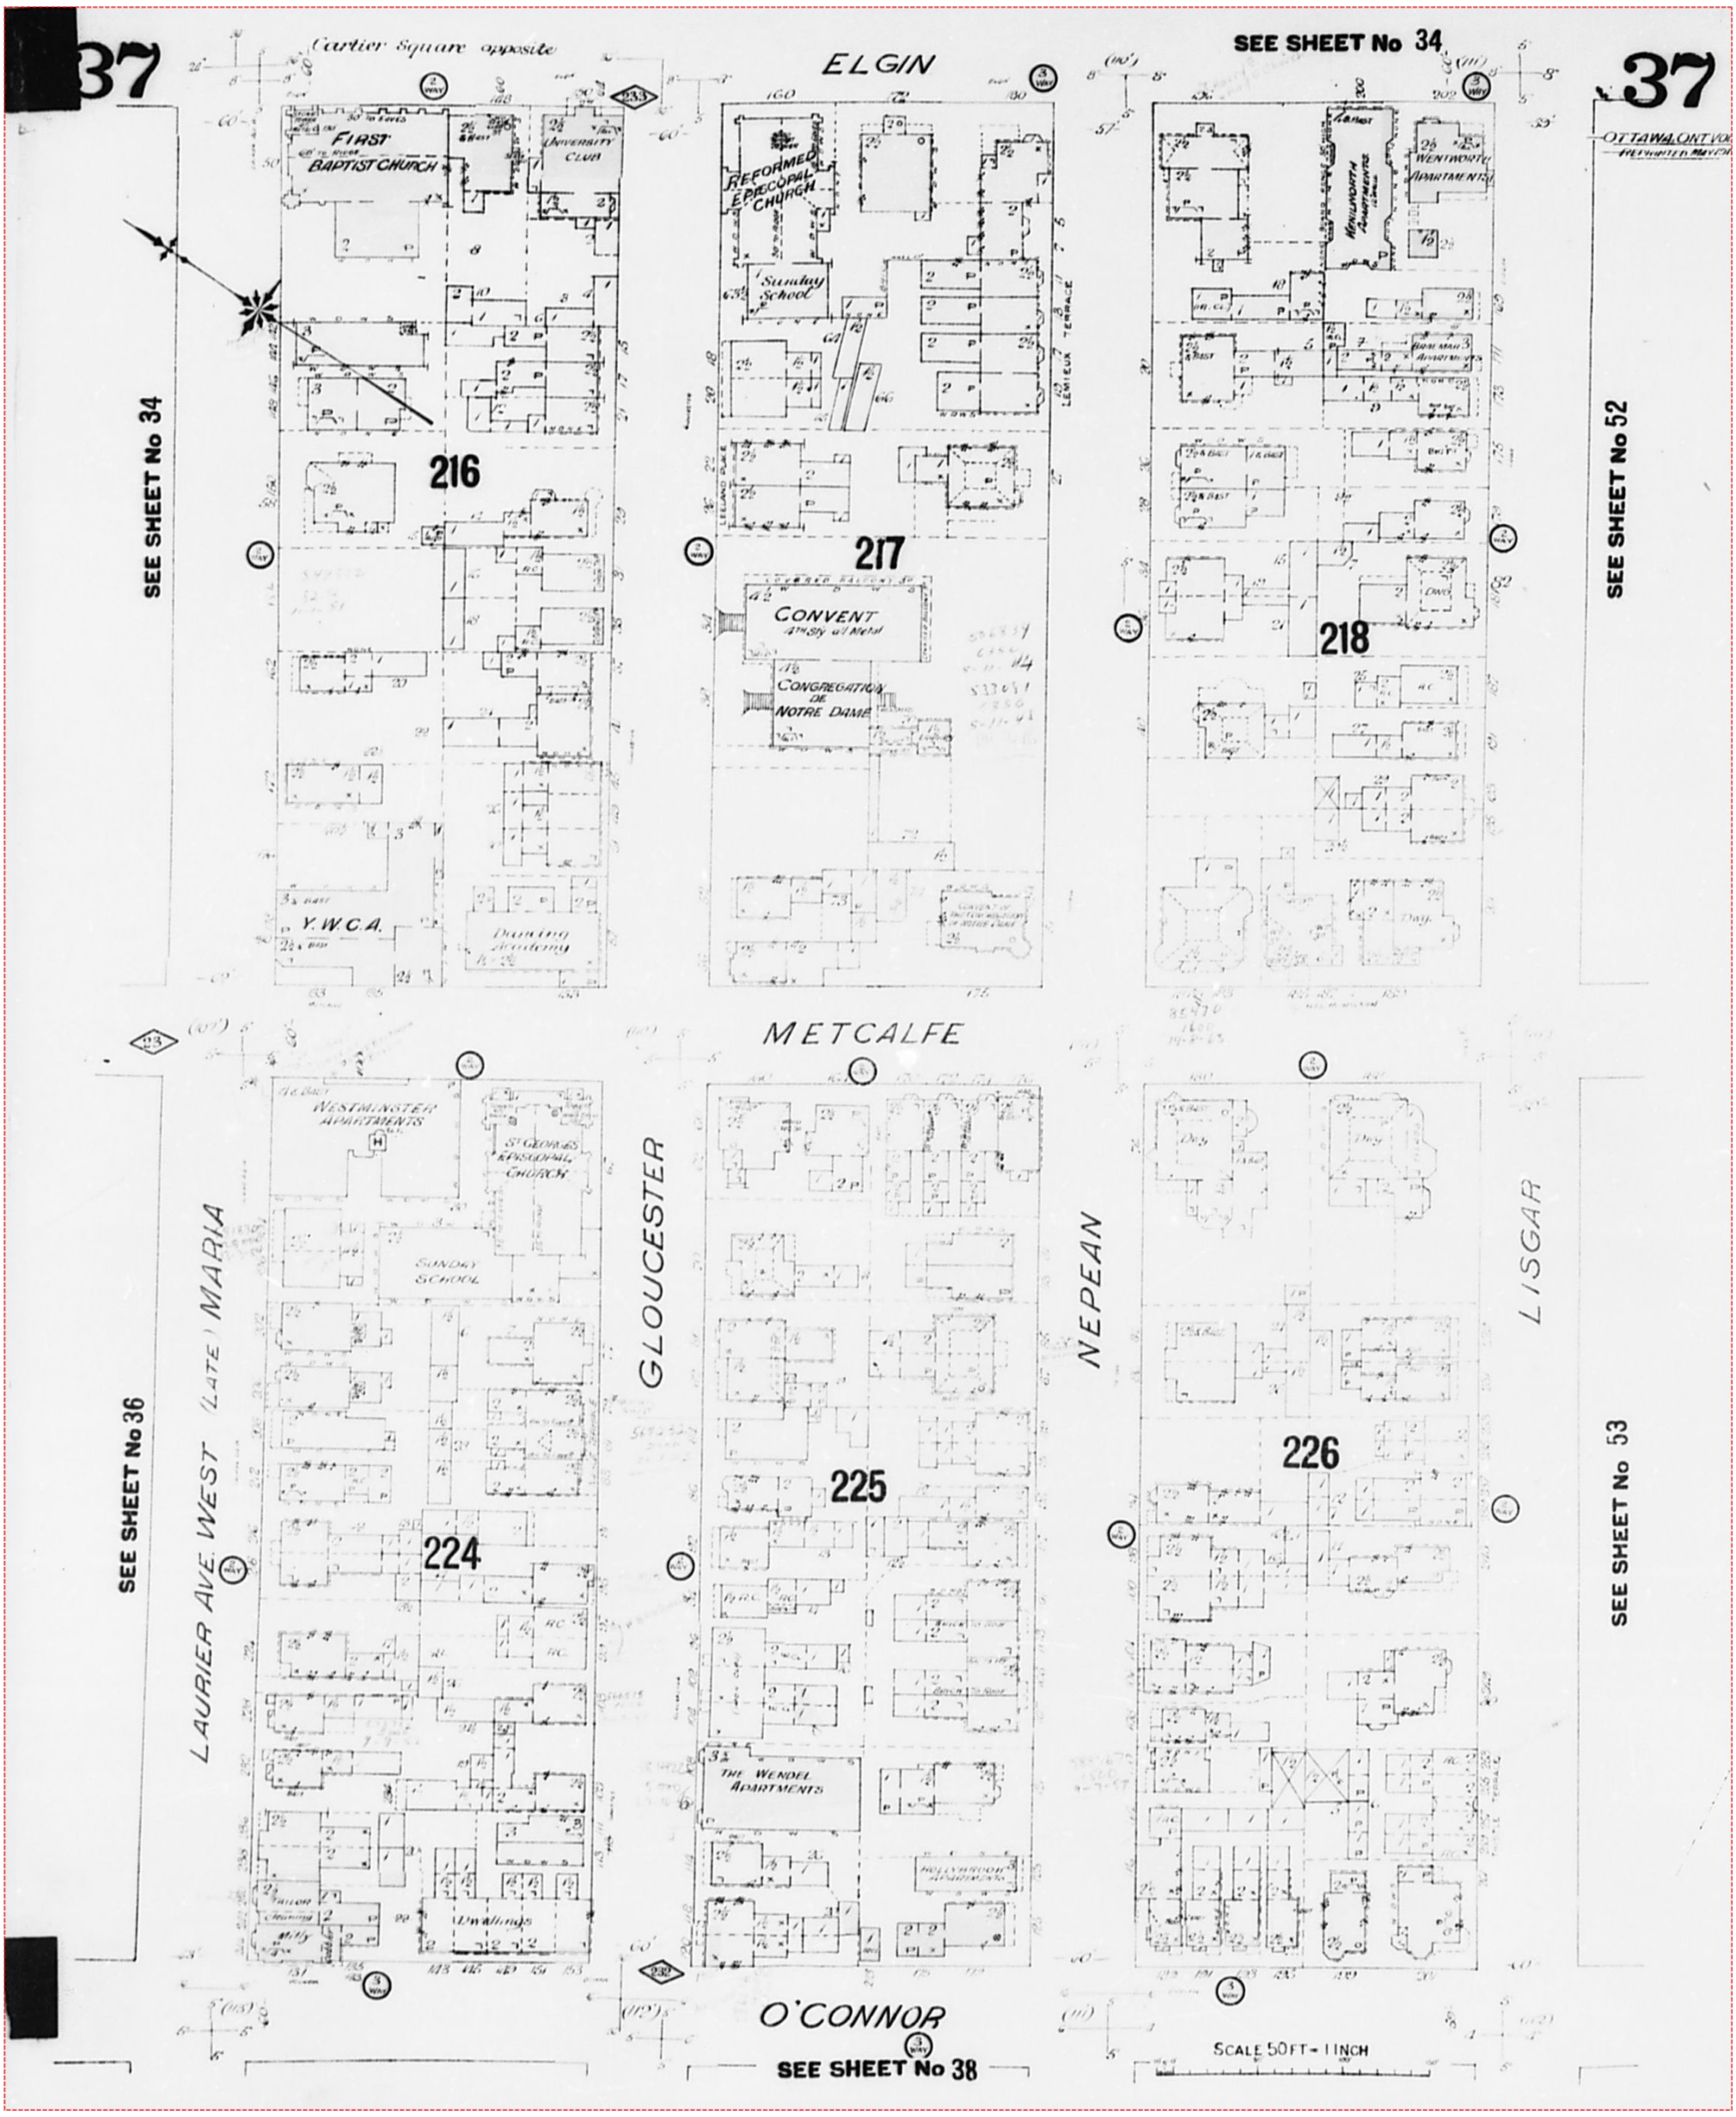

Project #: 25020500995 | P.O. #: 250080
Requested by: Eleanor Goolab | Date Completed: 02/19/2025 17:58:42

1912 Volume: Ottawa 1 Firemap: 37
Ottawa Volume 1 Plan: 1432 (1902) | Sheet: 37 (1912)

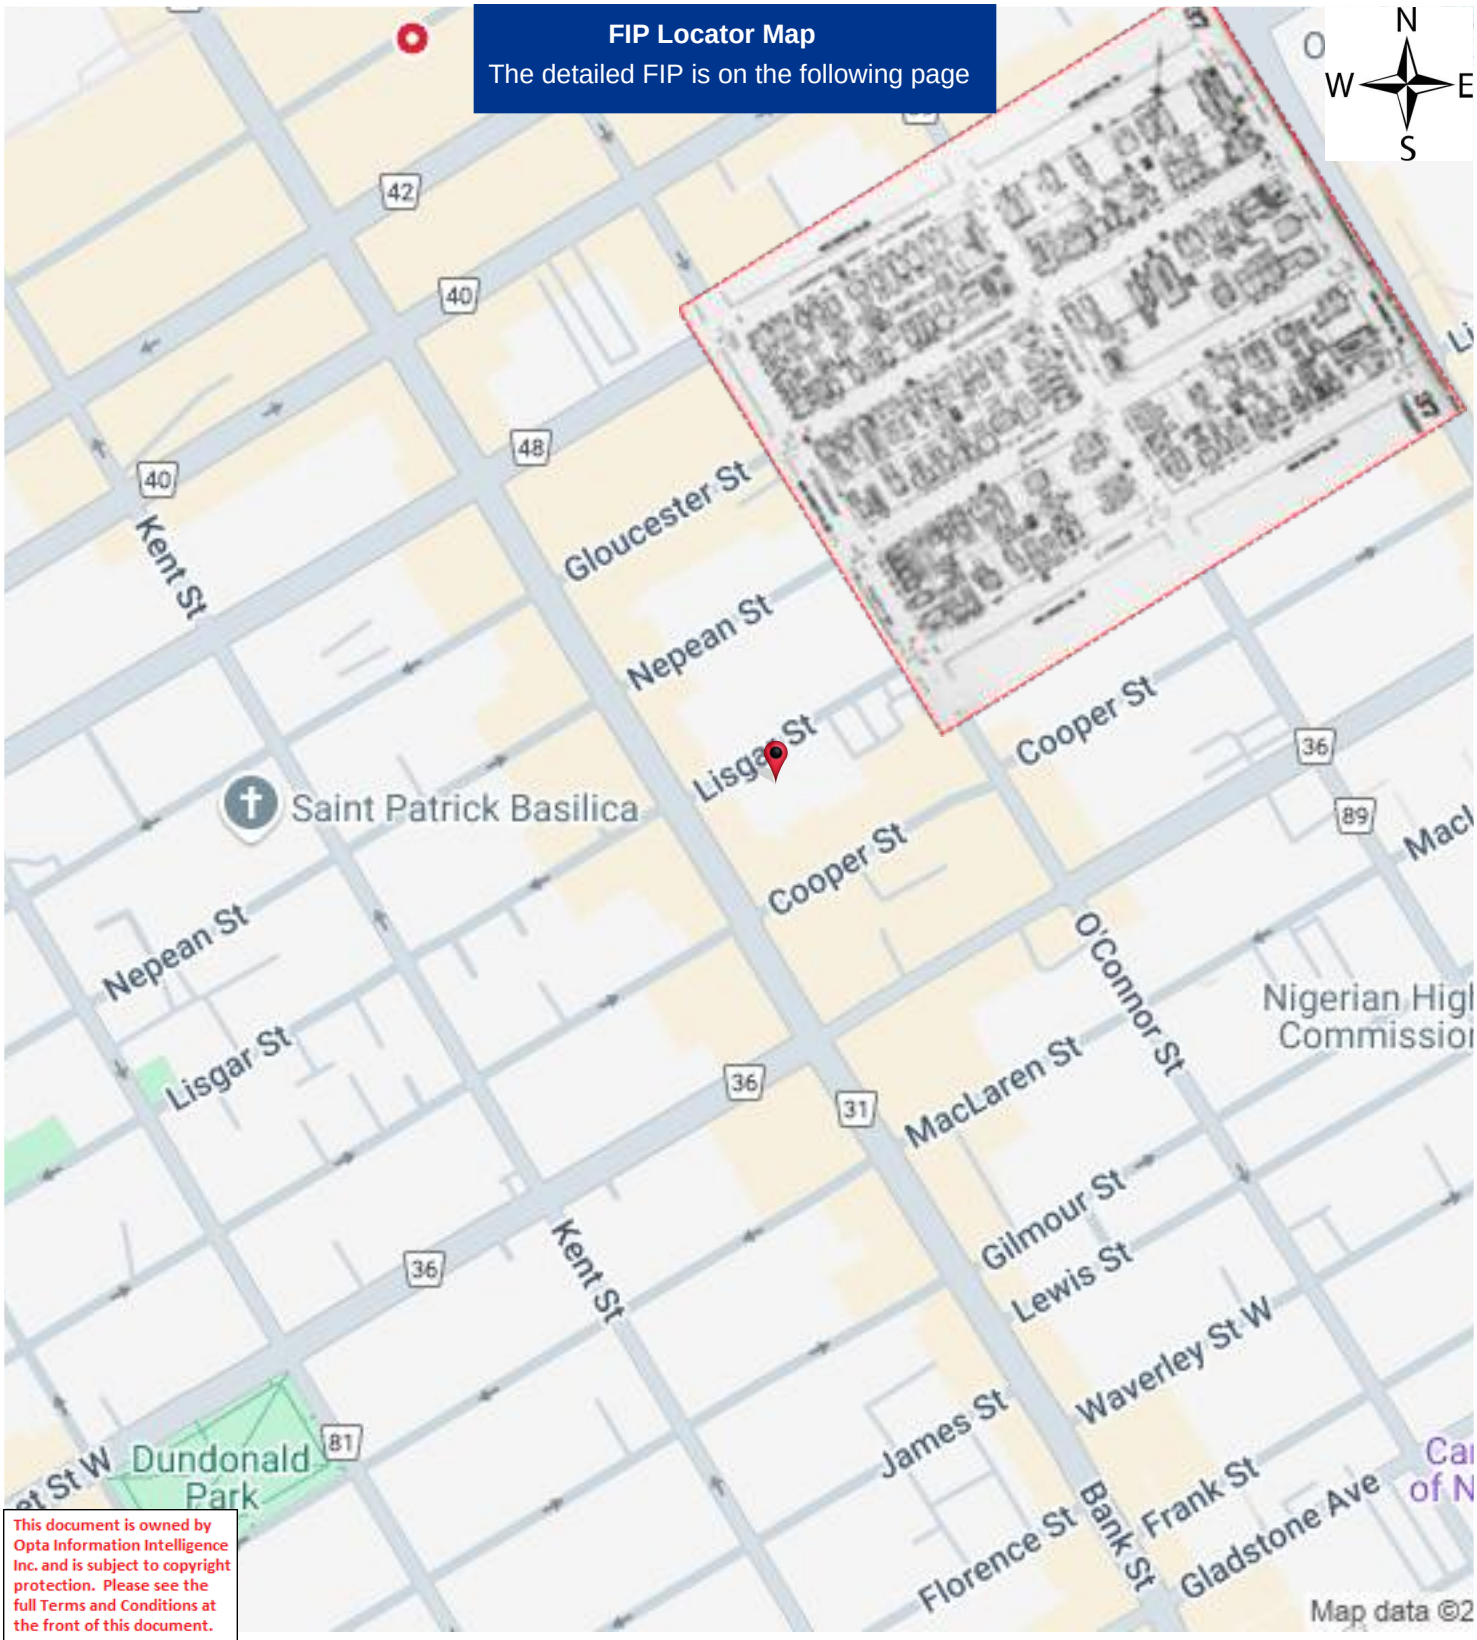

This document is owned by Opta Information Intelligence Inc. and is subject to copyright protection. Please see the full Terms and Conditions at the front of this document.

Project #: 25020500995 | P.O. #: 250080
Requested by: Eleanor Goolab | Date Completed: 02/19/2025 17:58:42

1912 Volume: Ottawa 1 Firemap: 37
Ottawa Volume 1 Plan: 1432 (1902) | Sheet: 37 (1912)

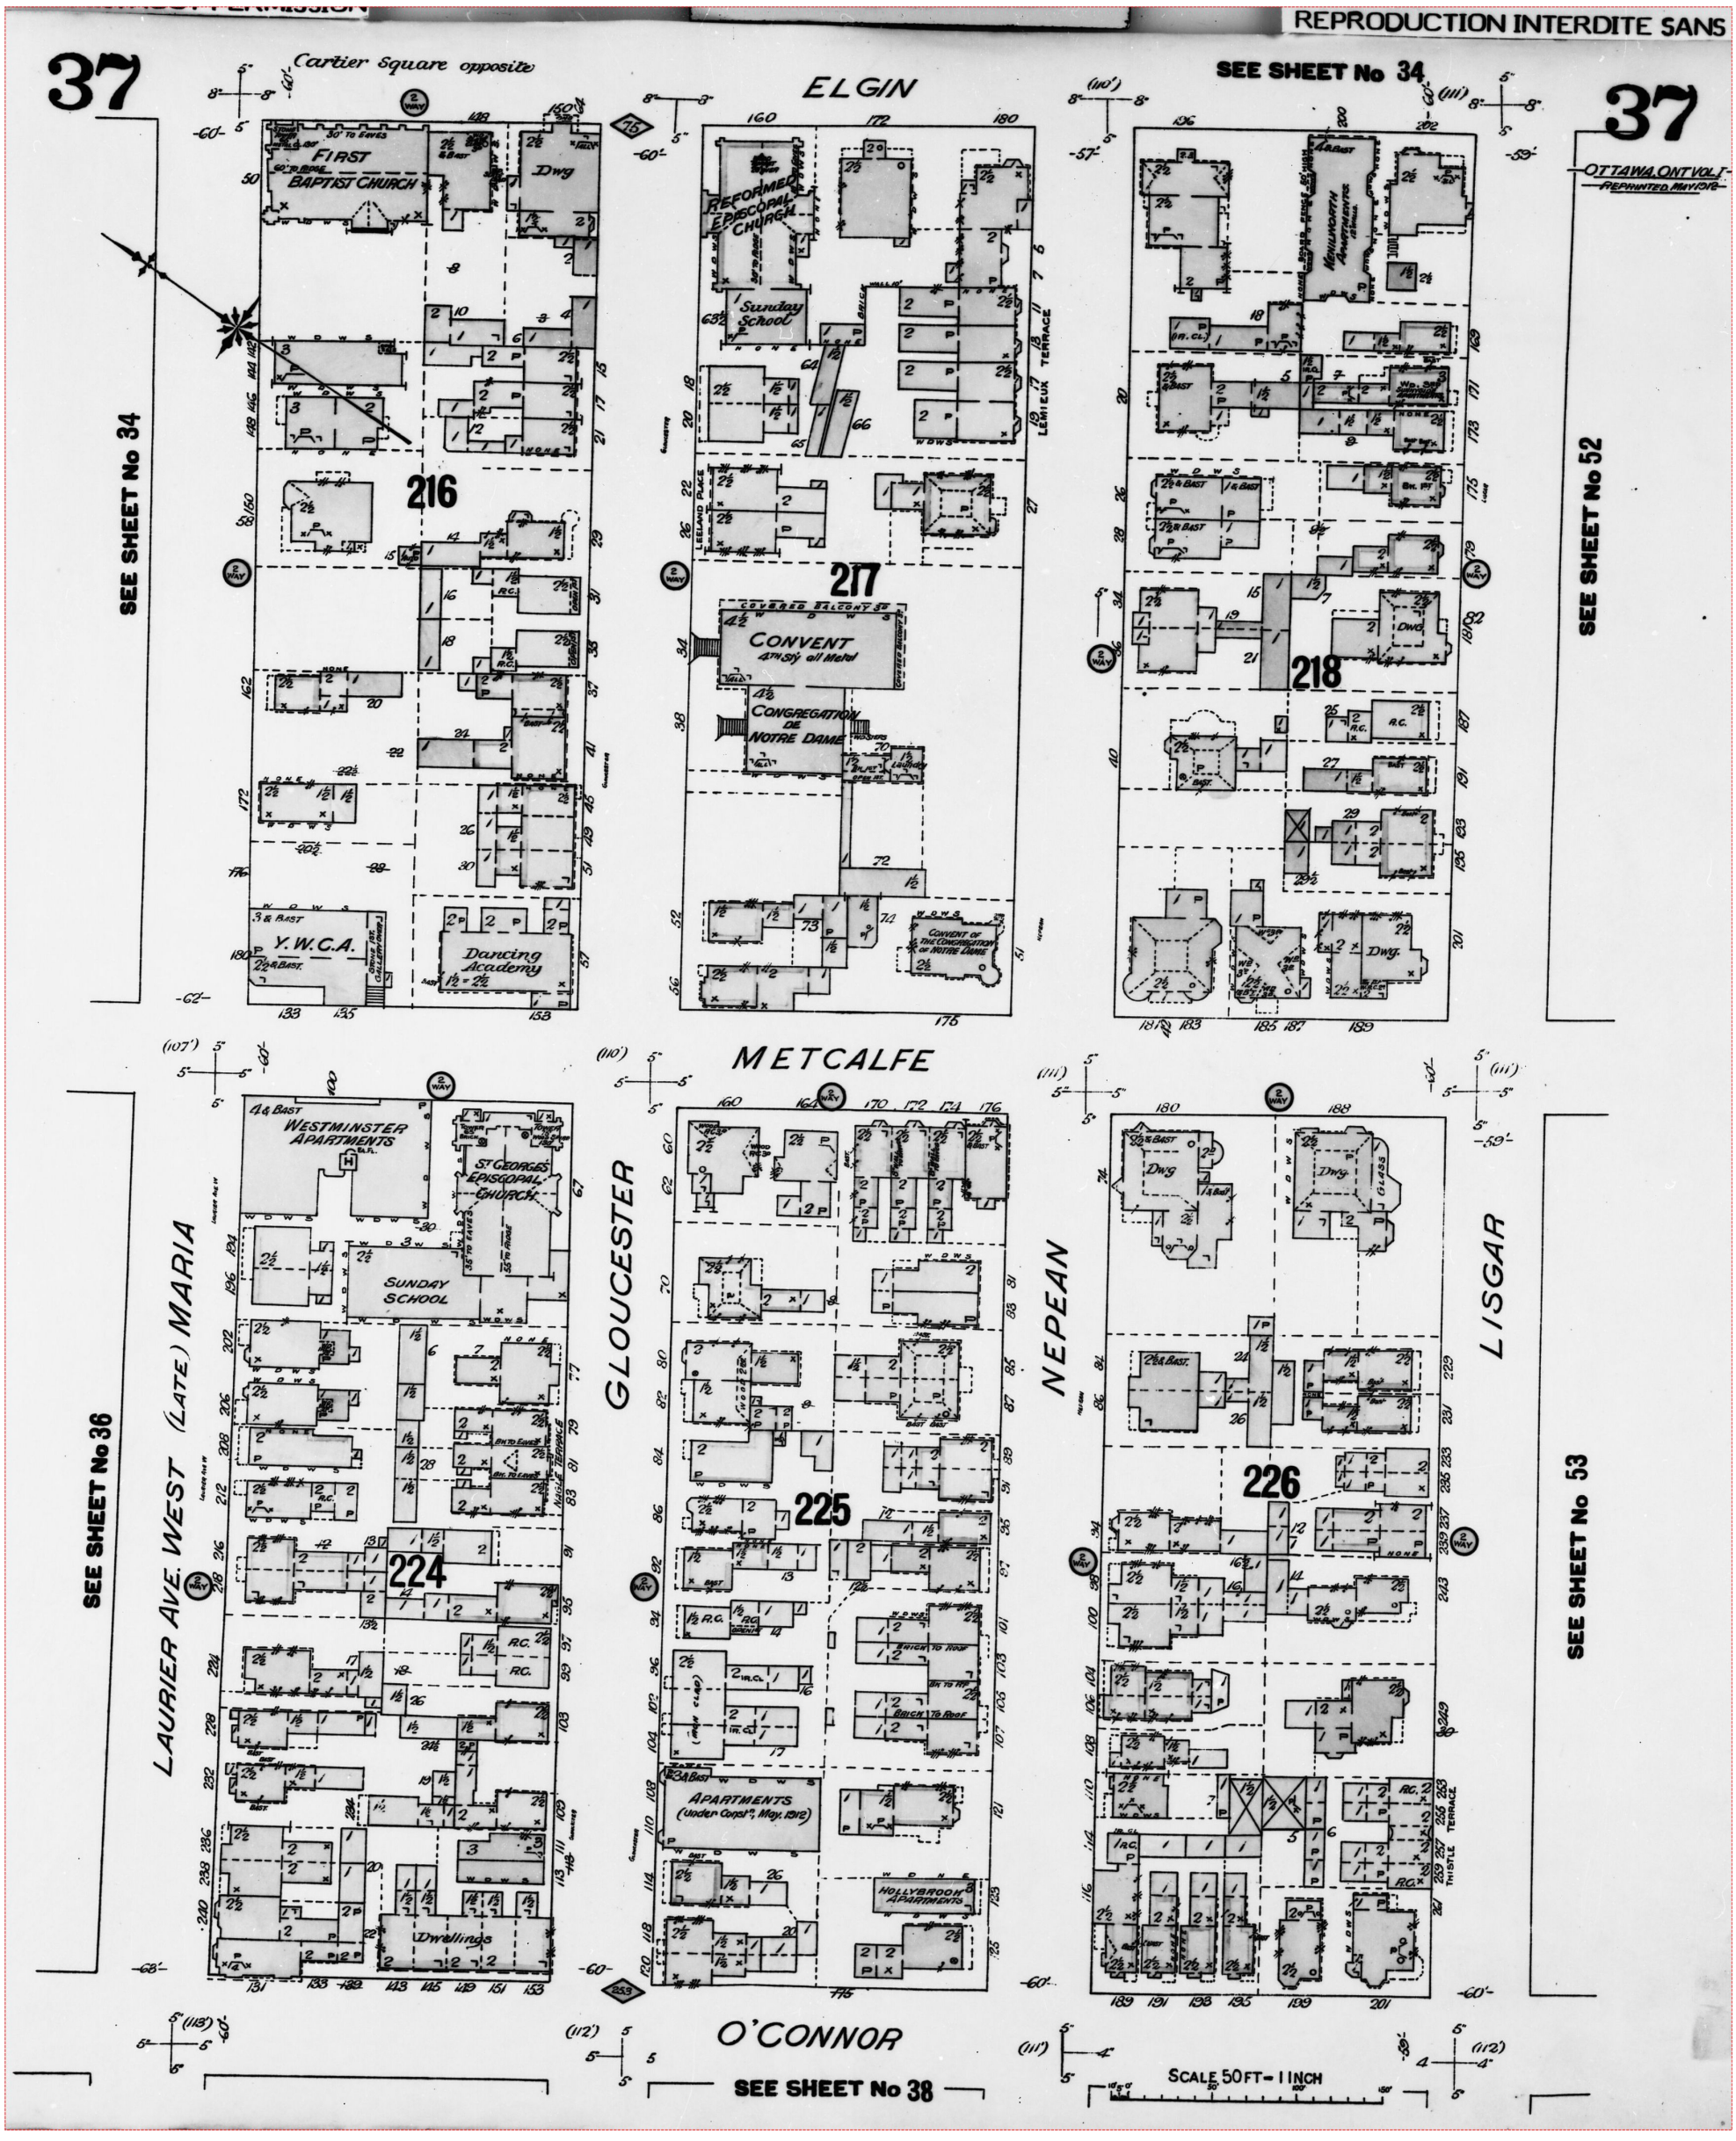

Project #: 25020500995 | P.O. #: 250080
Requested by: Eleanor Goolab | Date Completed: 02/19/2025 17:58:42

1912 Volume: Ottawa 1 Firemap: 38
Ottawa Volume 1 Plan: 1432 (1902) | Sheet: 38 (1912)

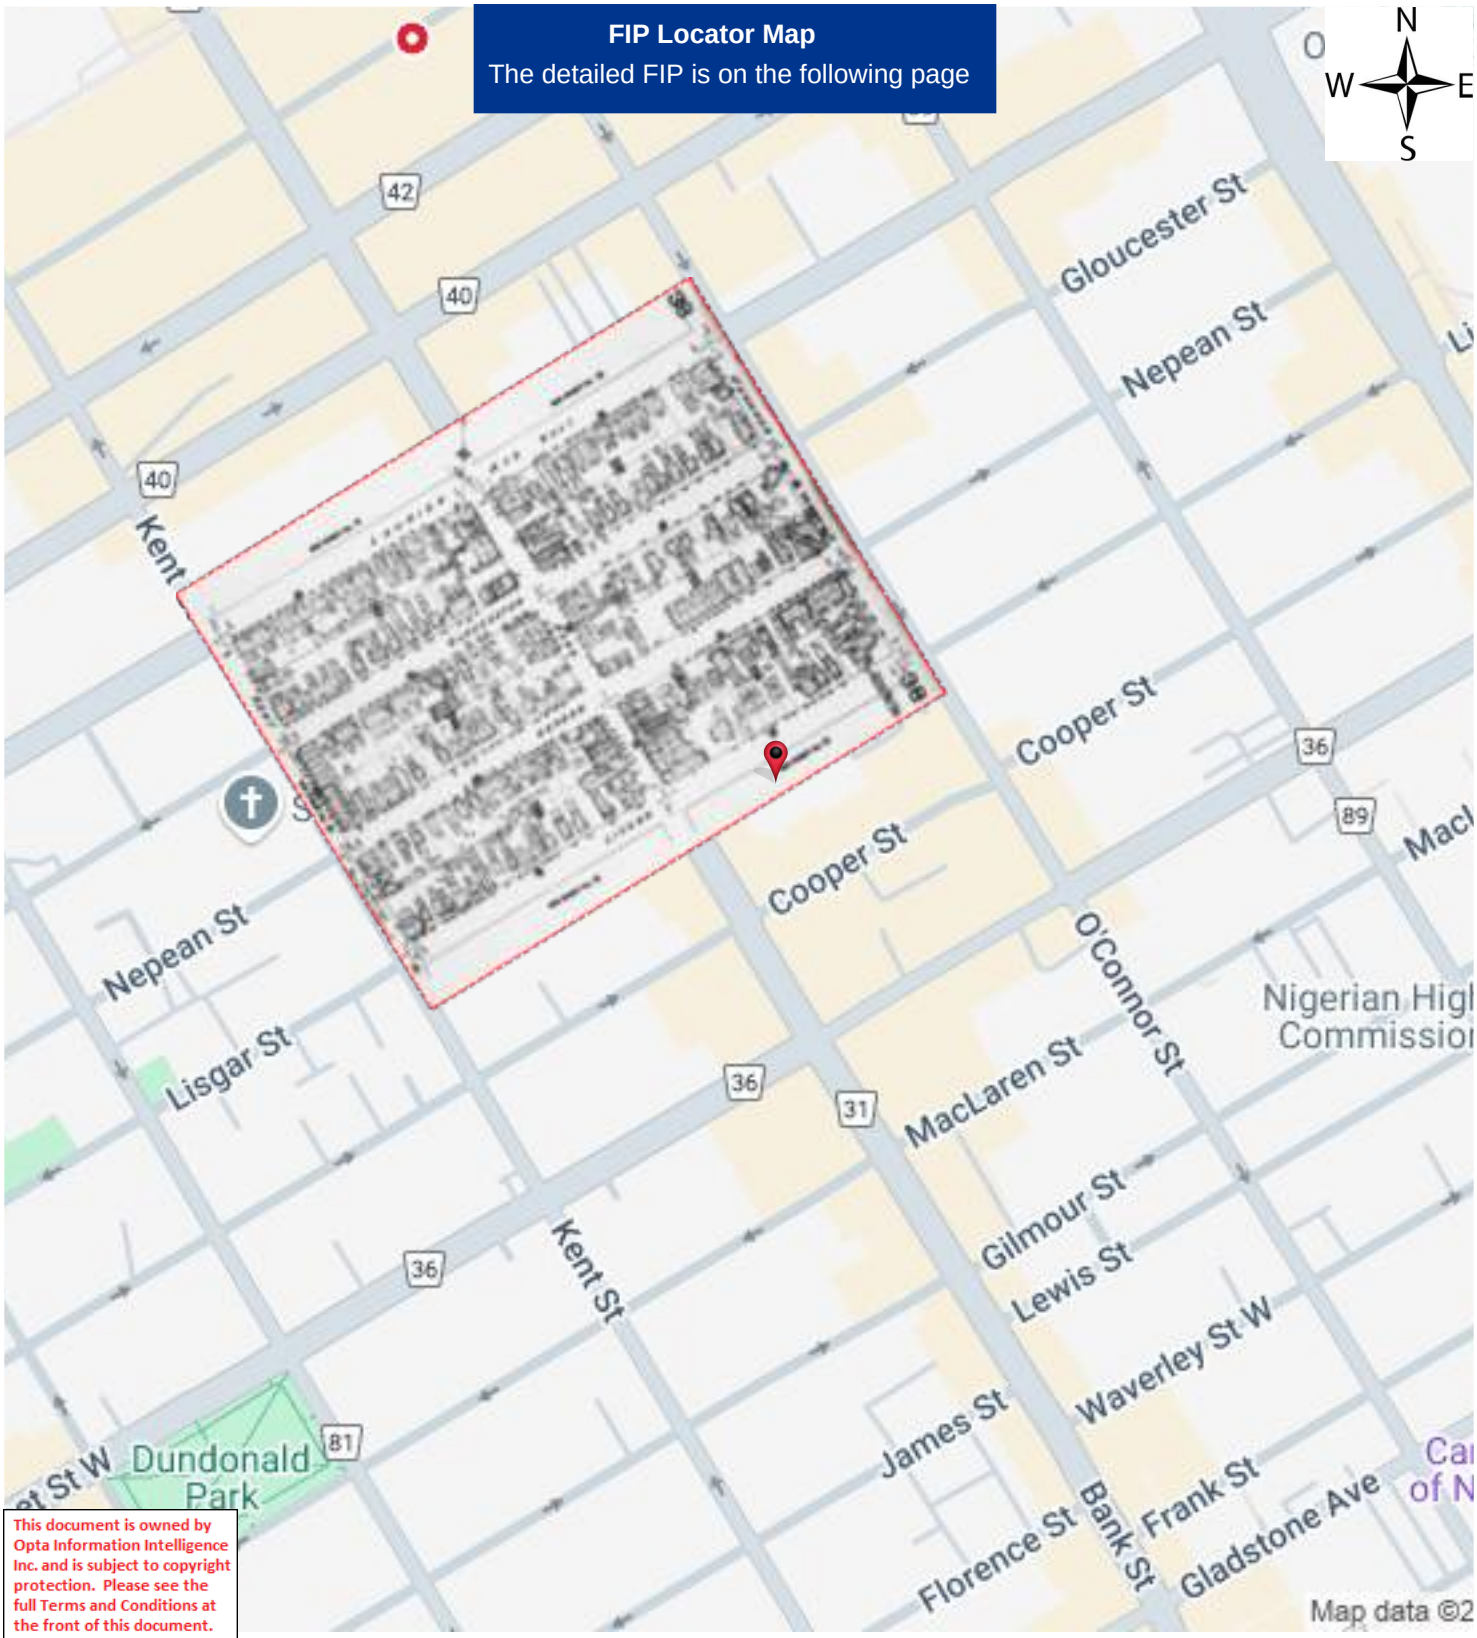

This document is owned by Opta Information Intelligence Inc. and is subject to copyright protection. Please see the full Terms and Conditions at the front of this document.

Project #: 25020500995 | P.O. #: 250080
Requested by: Eleanor Goolab | Date Completed: 02/19/2025 17:58:42

1912 Volume: Ottawa 1 Firemap: 38
Ottawa Volume 1 Plan: 1432 (1902) | Sheet: 38 (1912)

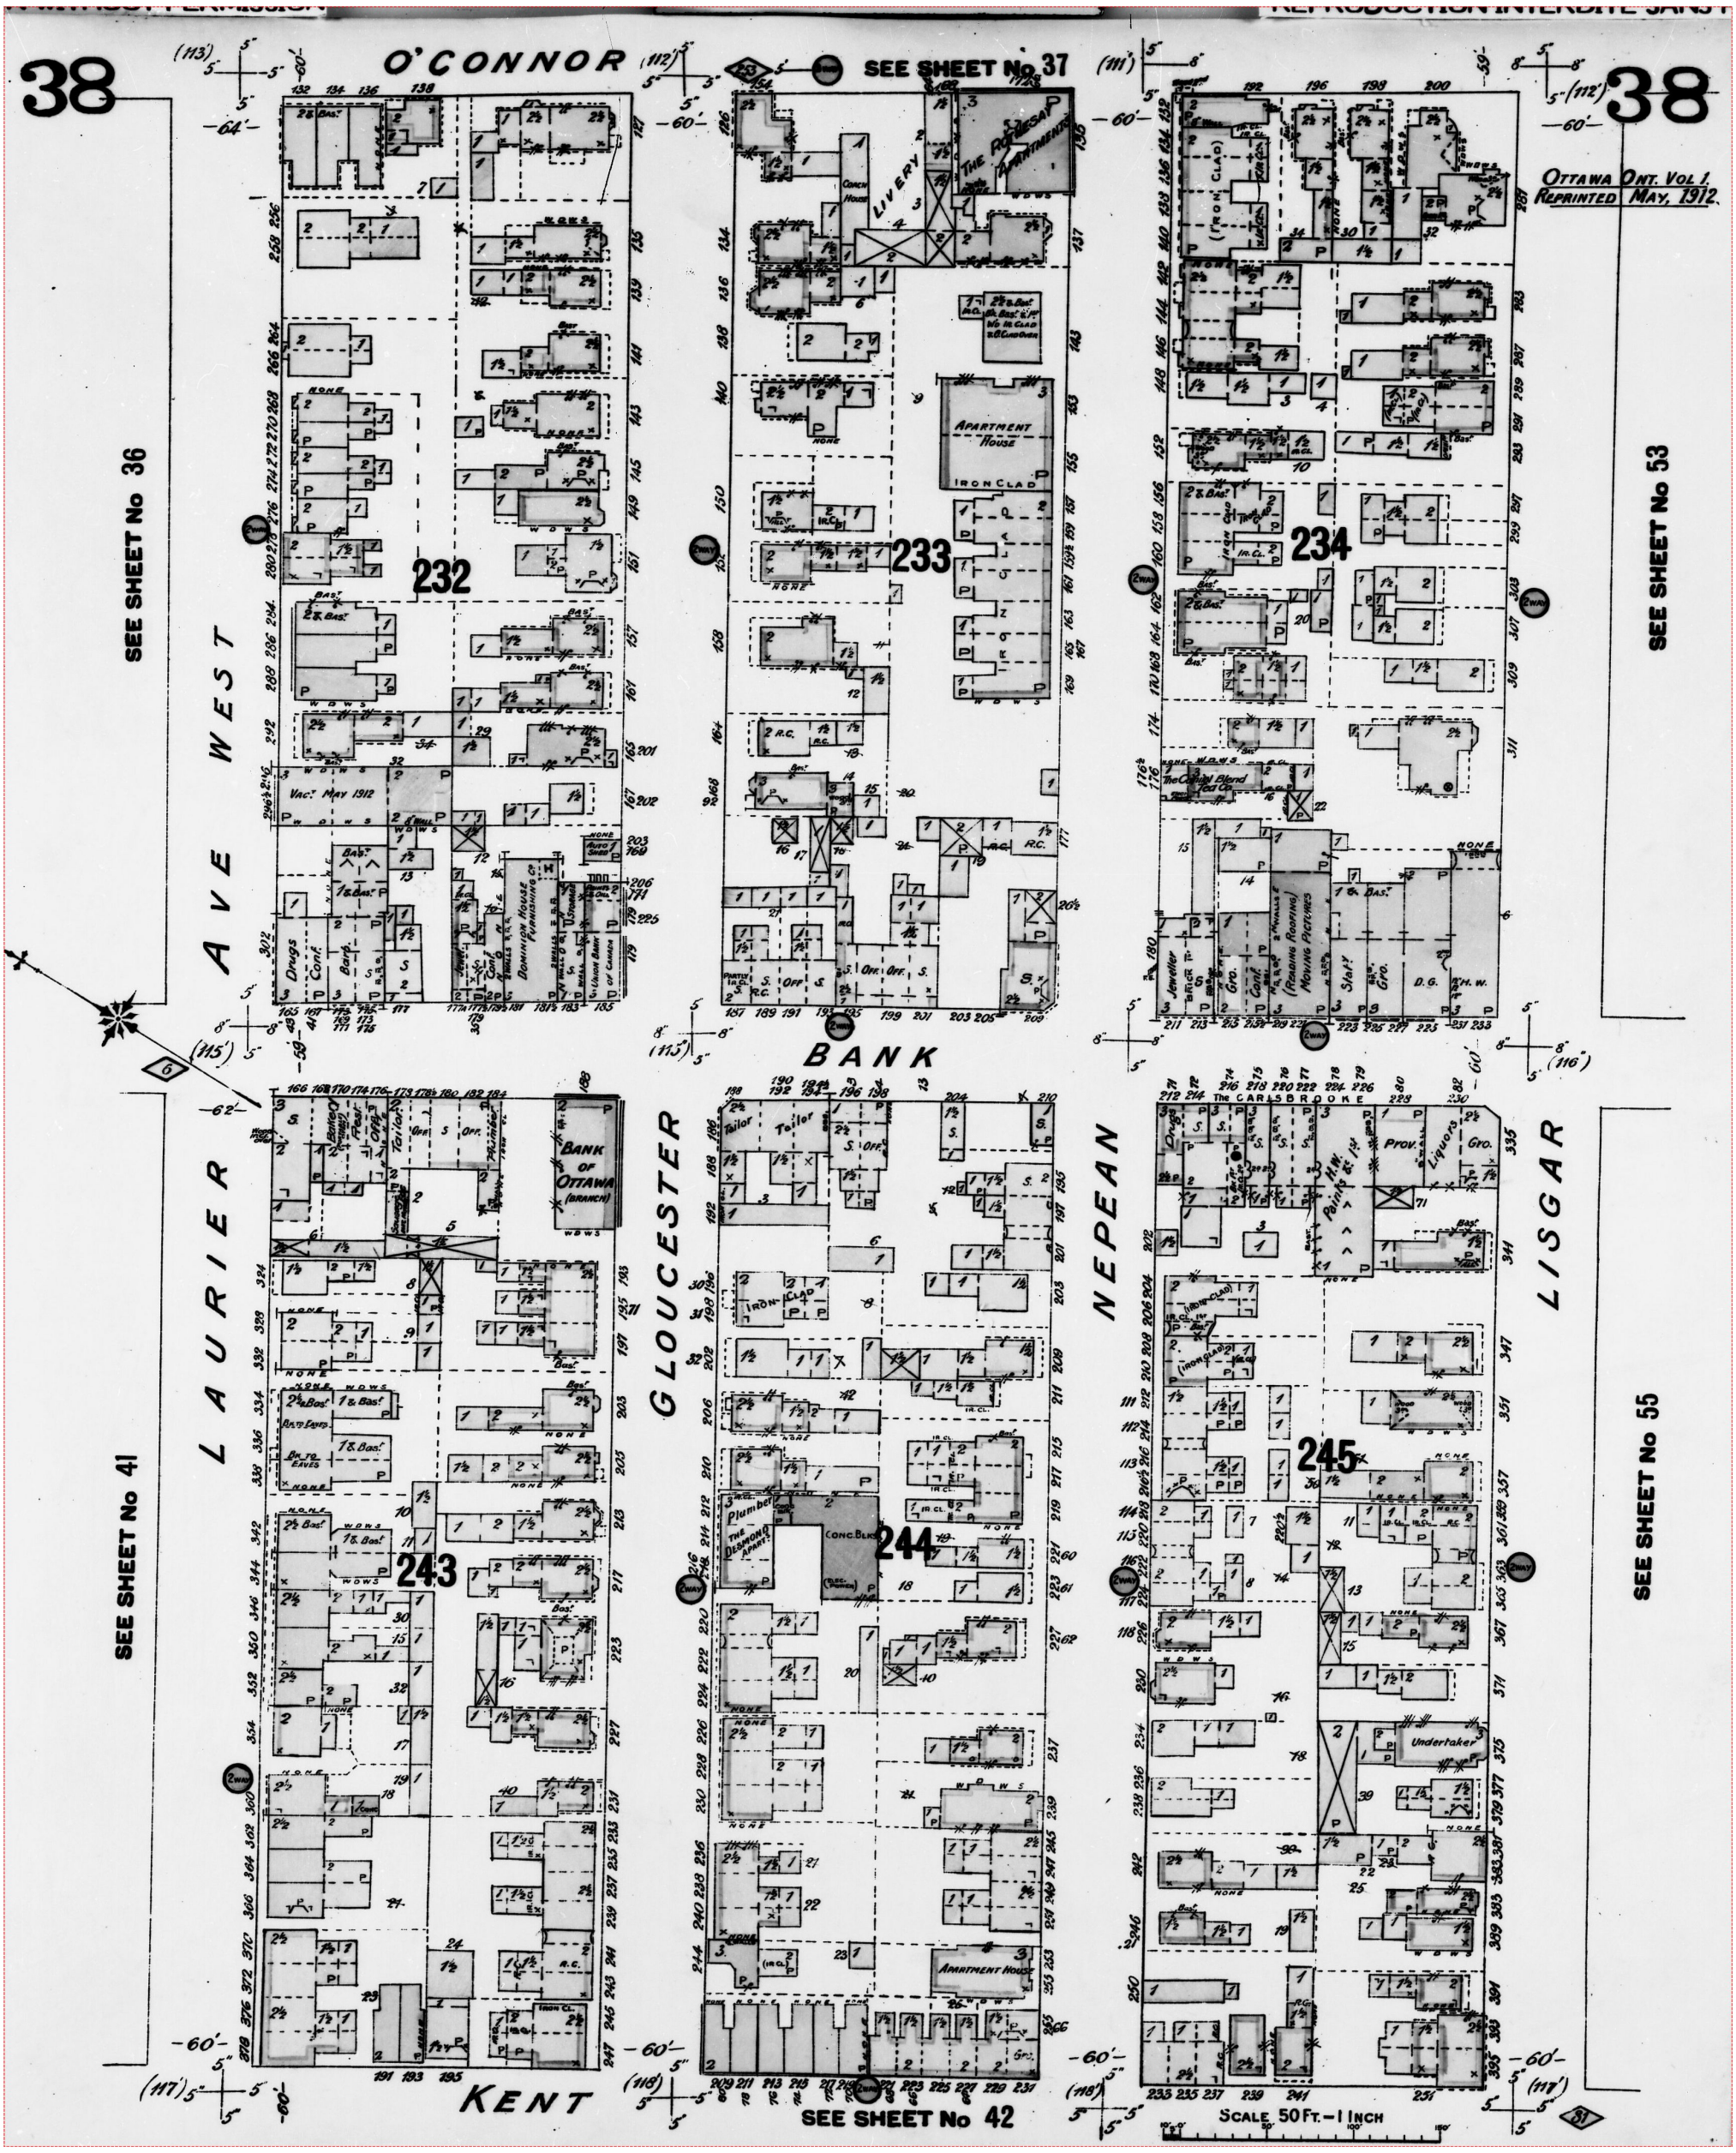

Project #: 25020500995 | P.O. #: 250080
Requested by: Eleanor Goolab | Date Completed: 02/19/2025 17:58:42

1912 Volume: Ottawa 1 Firemap: 41
Ottawa Volume 1 Plan: 1432 (1902) | Sheet: 41 (1912)

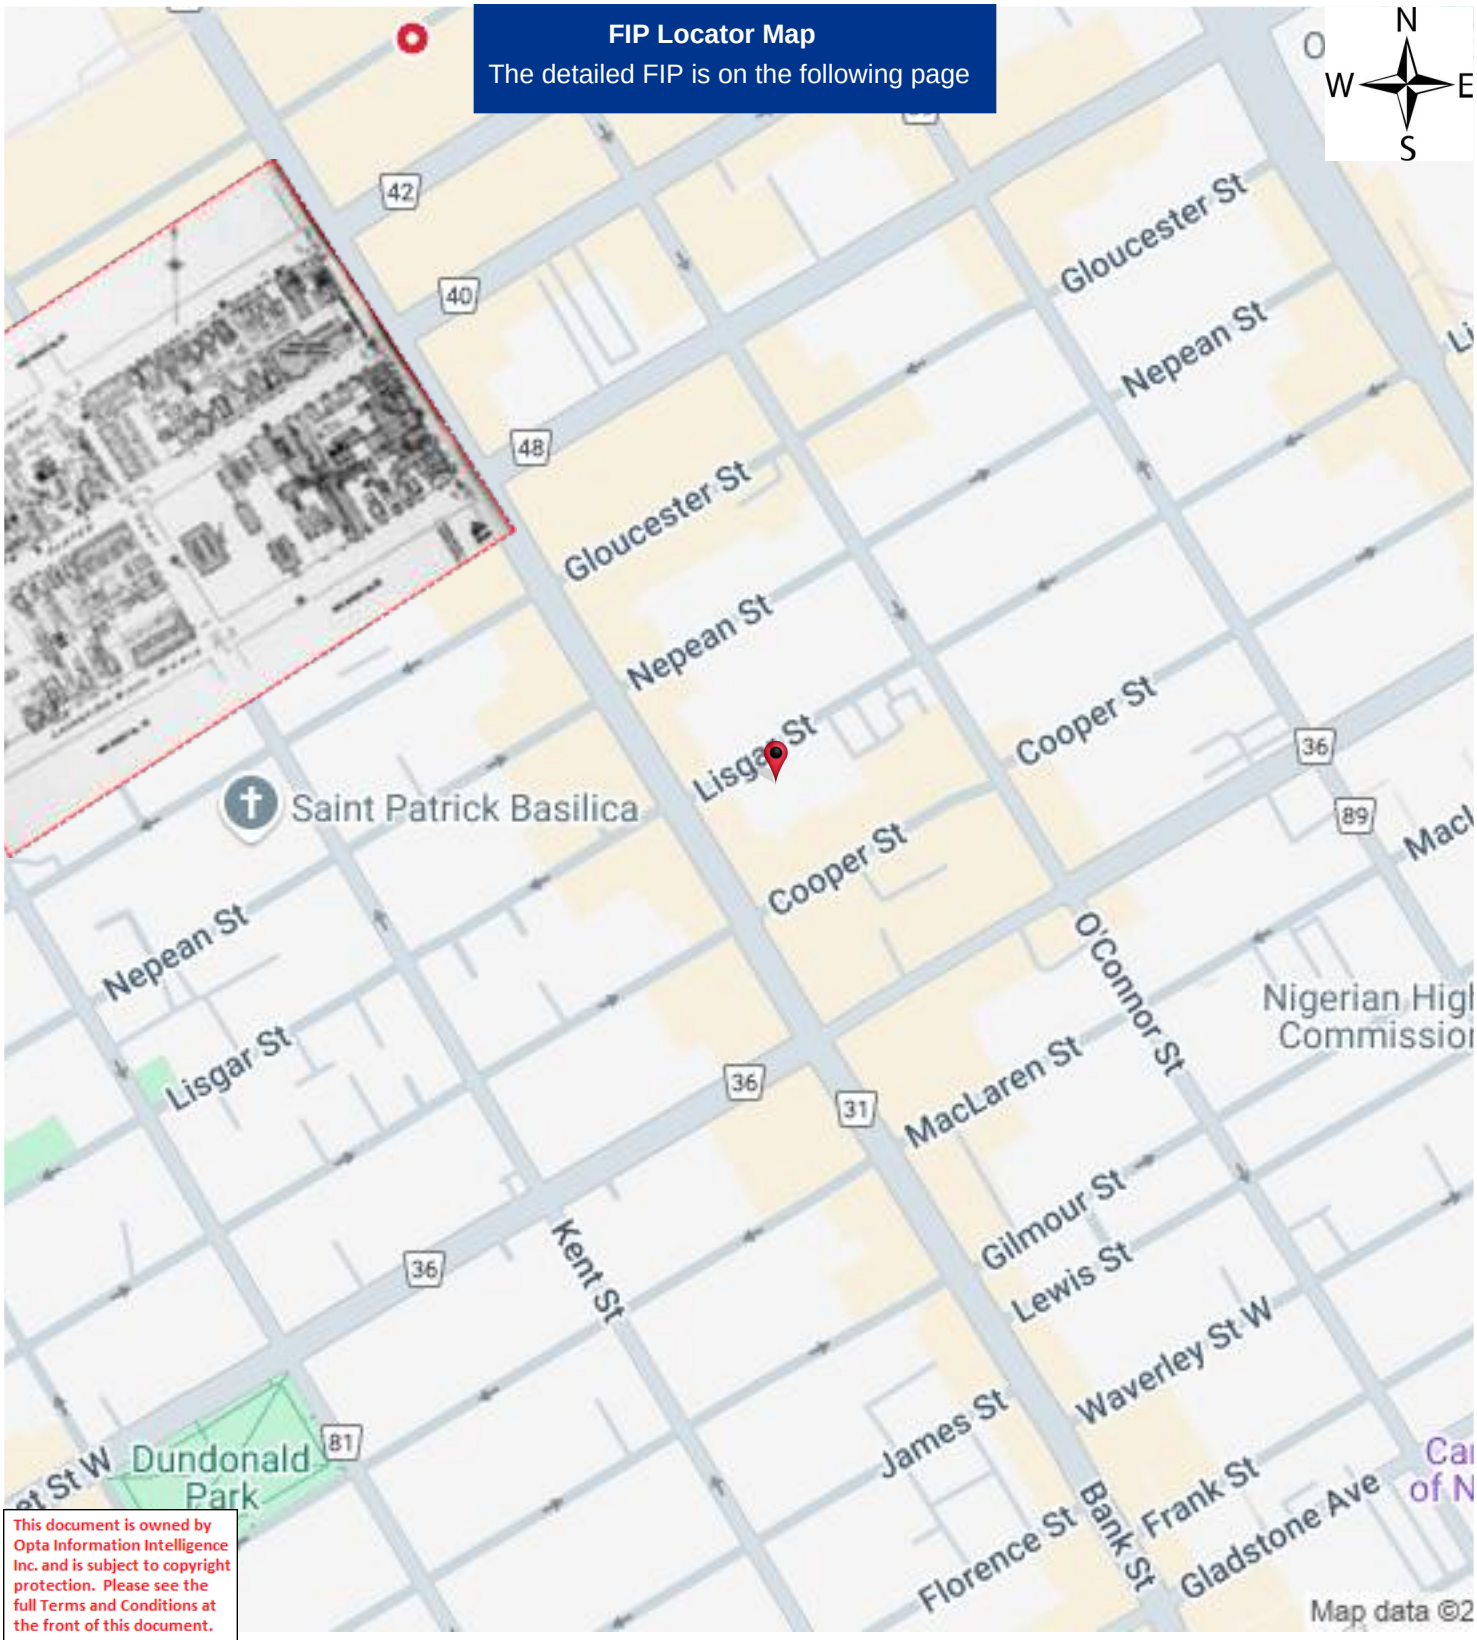

This document is owned by Opta Information Intelligence Inc. and is subject to copyright protection. Please see the full Terms and Conditions at the front of this document.

Project #: 25020500995 | P.O. #: 250080
Requested by: Eleanor Goolab | Date Completed: 02/19/2025 17:58:42

1912 Volume: Ottawa 1 Firemap: 41
Ottawa Volume 1 Plan: 1432 (1902) | Sheet: 41 (1912)

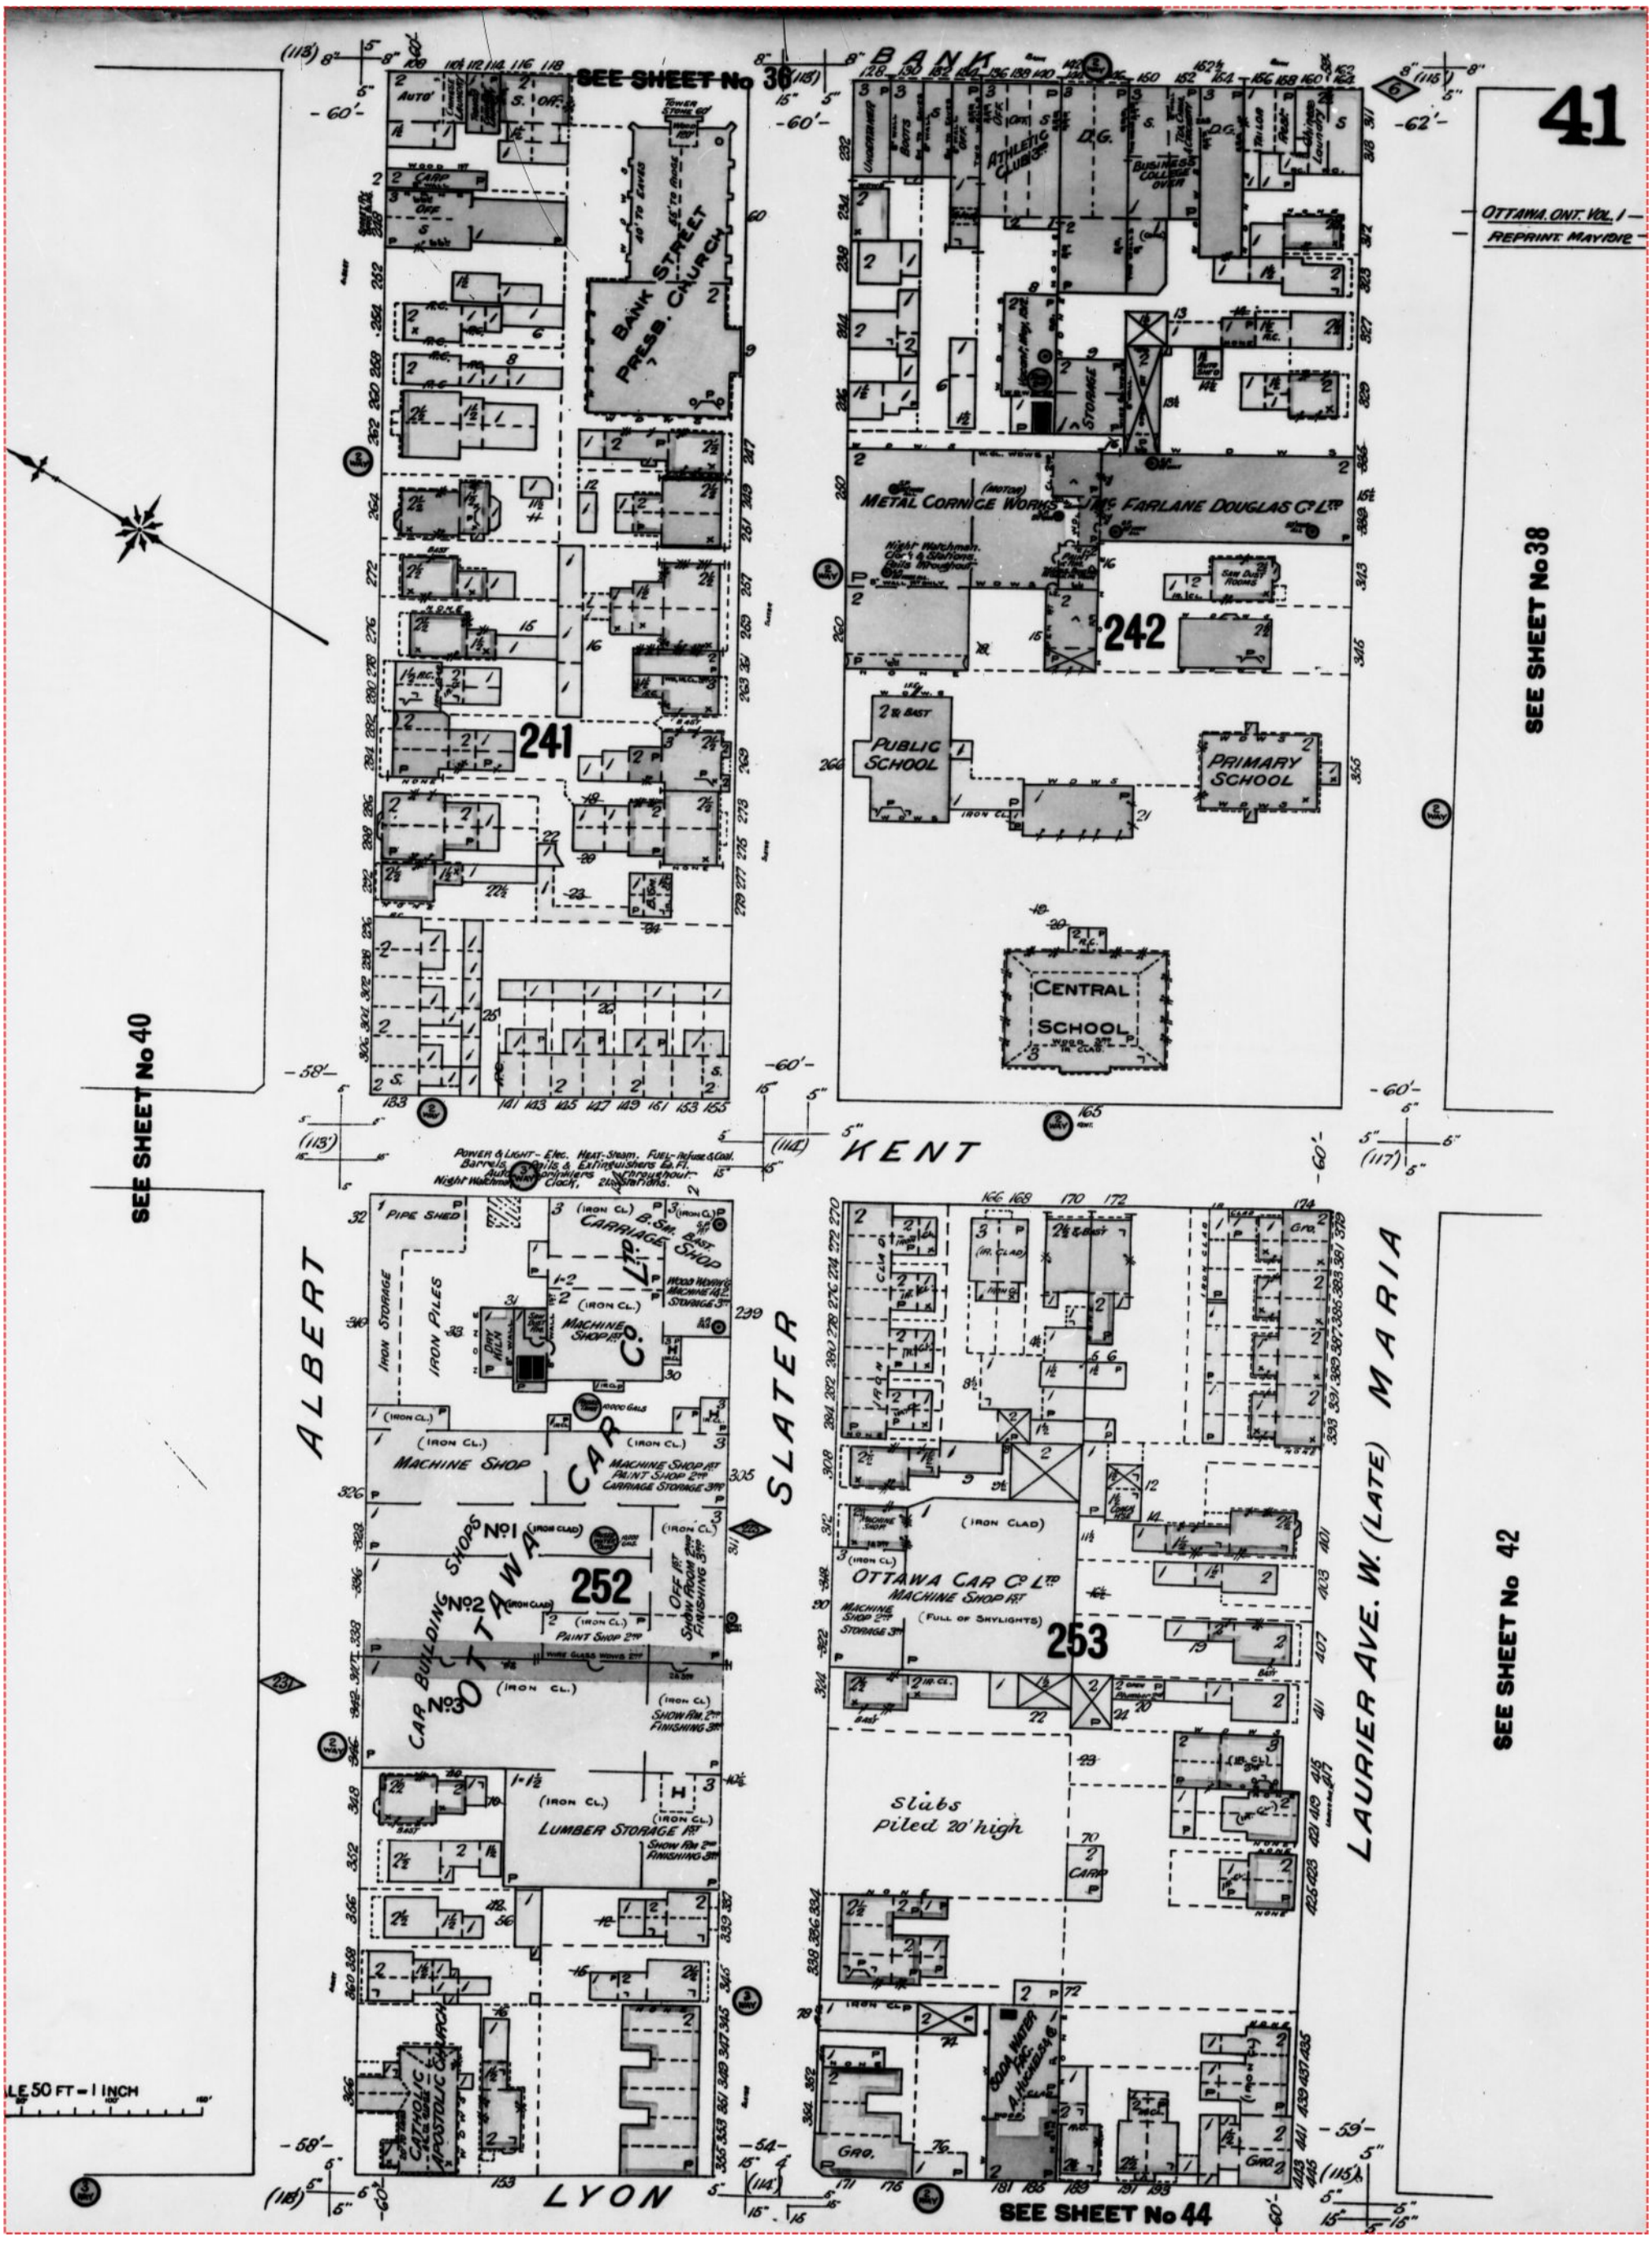

Project #: 25020500995 | P.O. #: 250080
Requested by: Eleanor Goolab | Date Completed: 02/19/2025 17:58:42

1912 Volume: Ottawa 1 Firemap: 42
Ottawa Volume 1 Plan: 1432 (1902) | Sheet: 42 (1912)

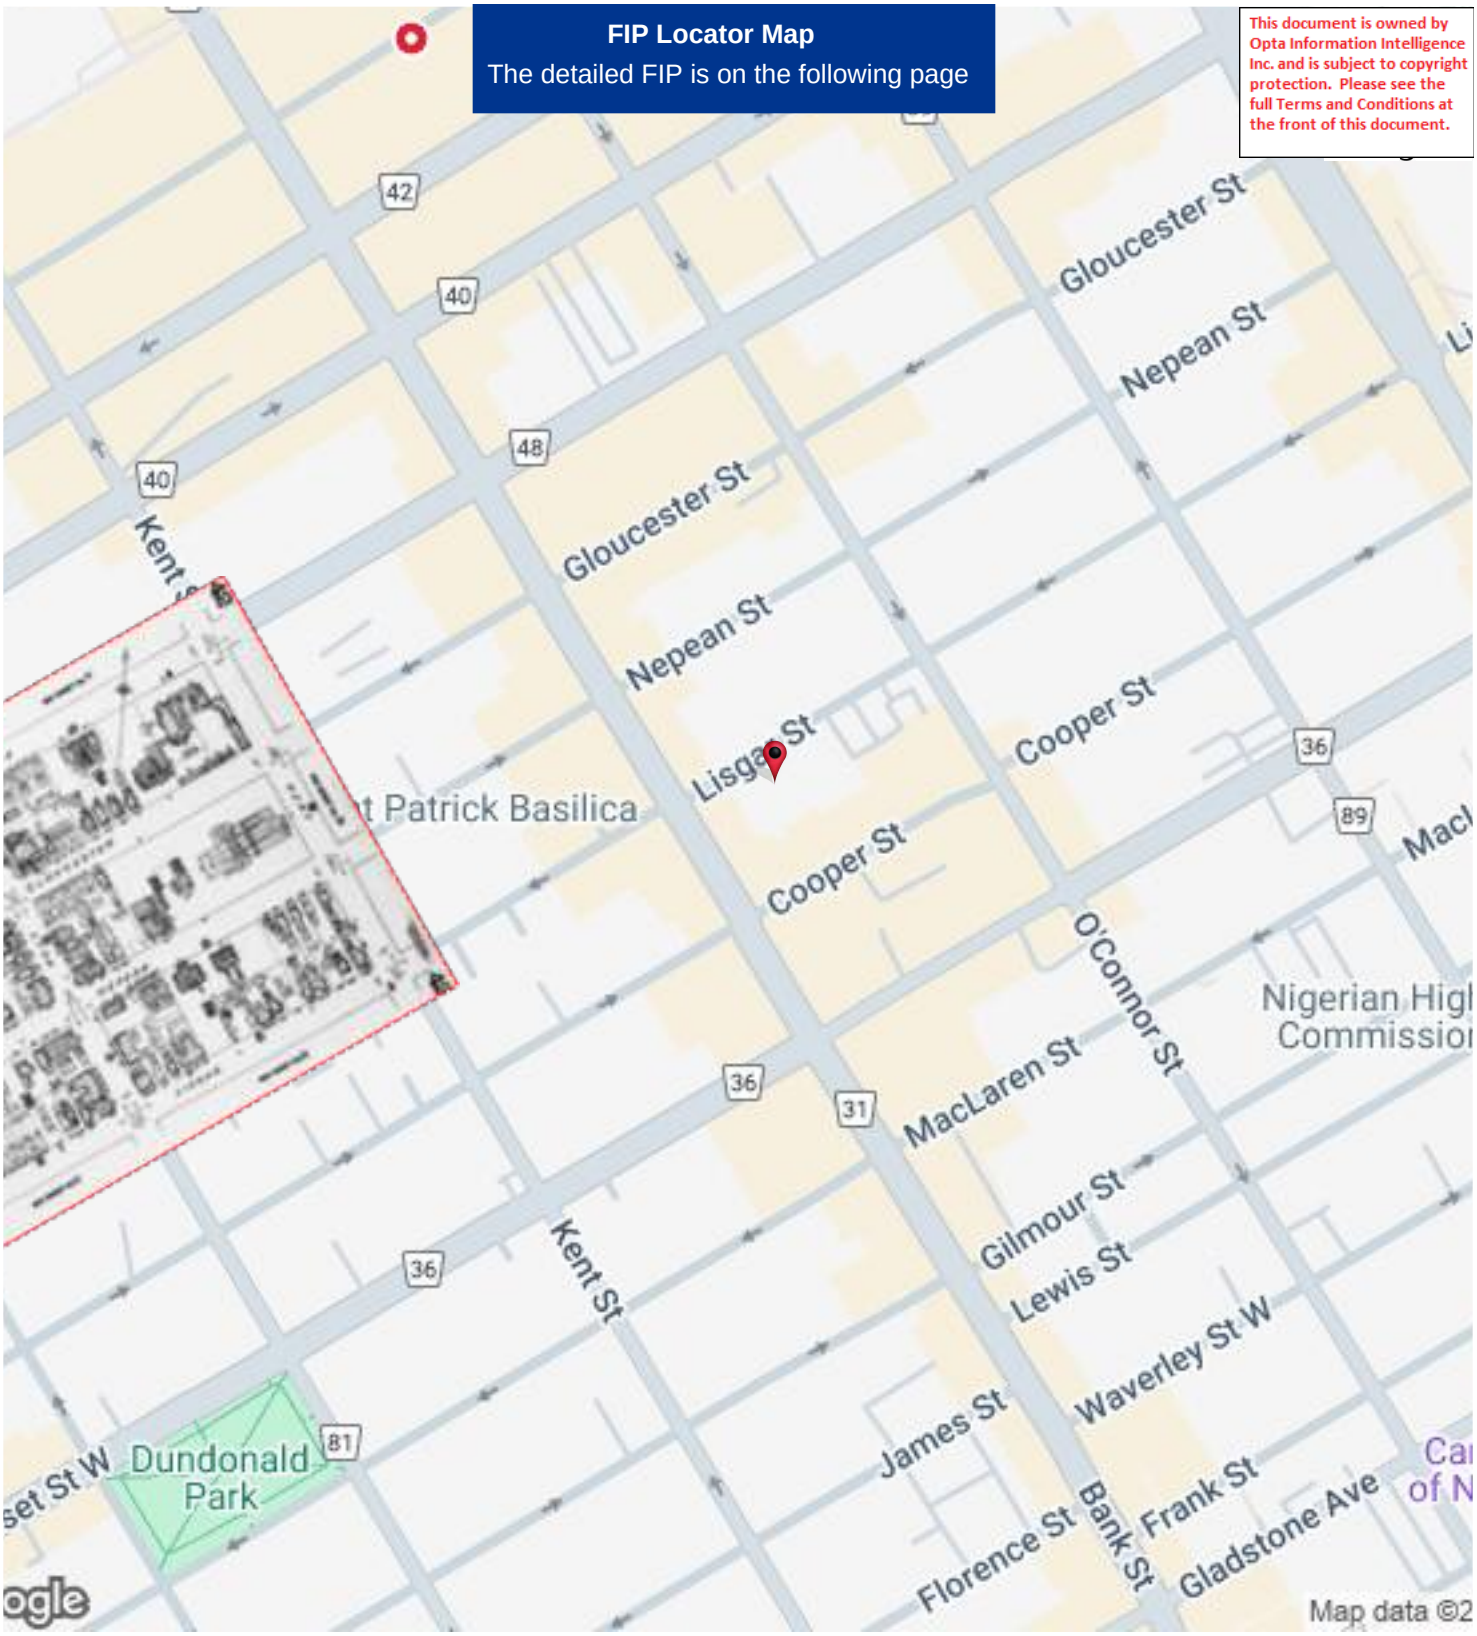

Project #: 25020500995 | P.O. #: 250080
Requested by: Eleanor Goolab | Date Completed: 02/19/2025 17:58:42

1912 Volume: Ottawa 1 Firemap: 42
Ottawa Volume 1 Plan: 1432 (1902) | Sheet: 42 (1912)

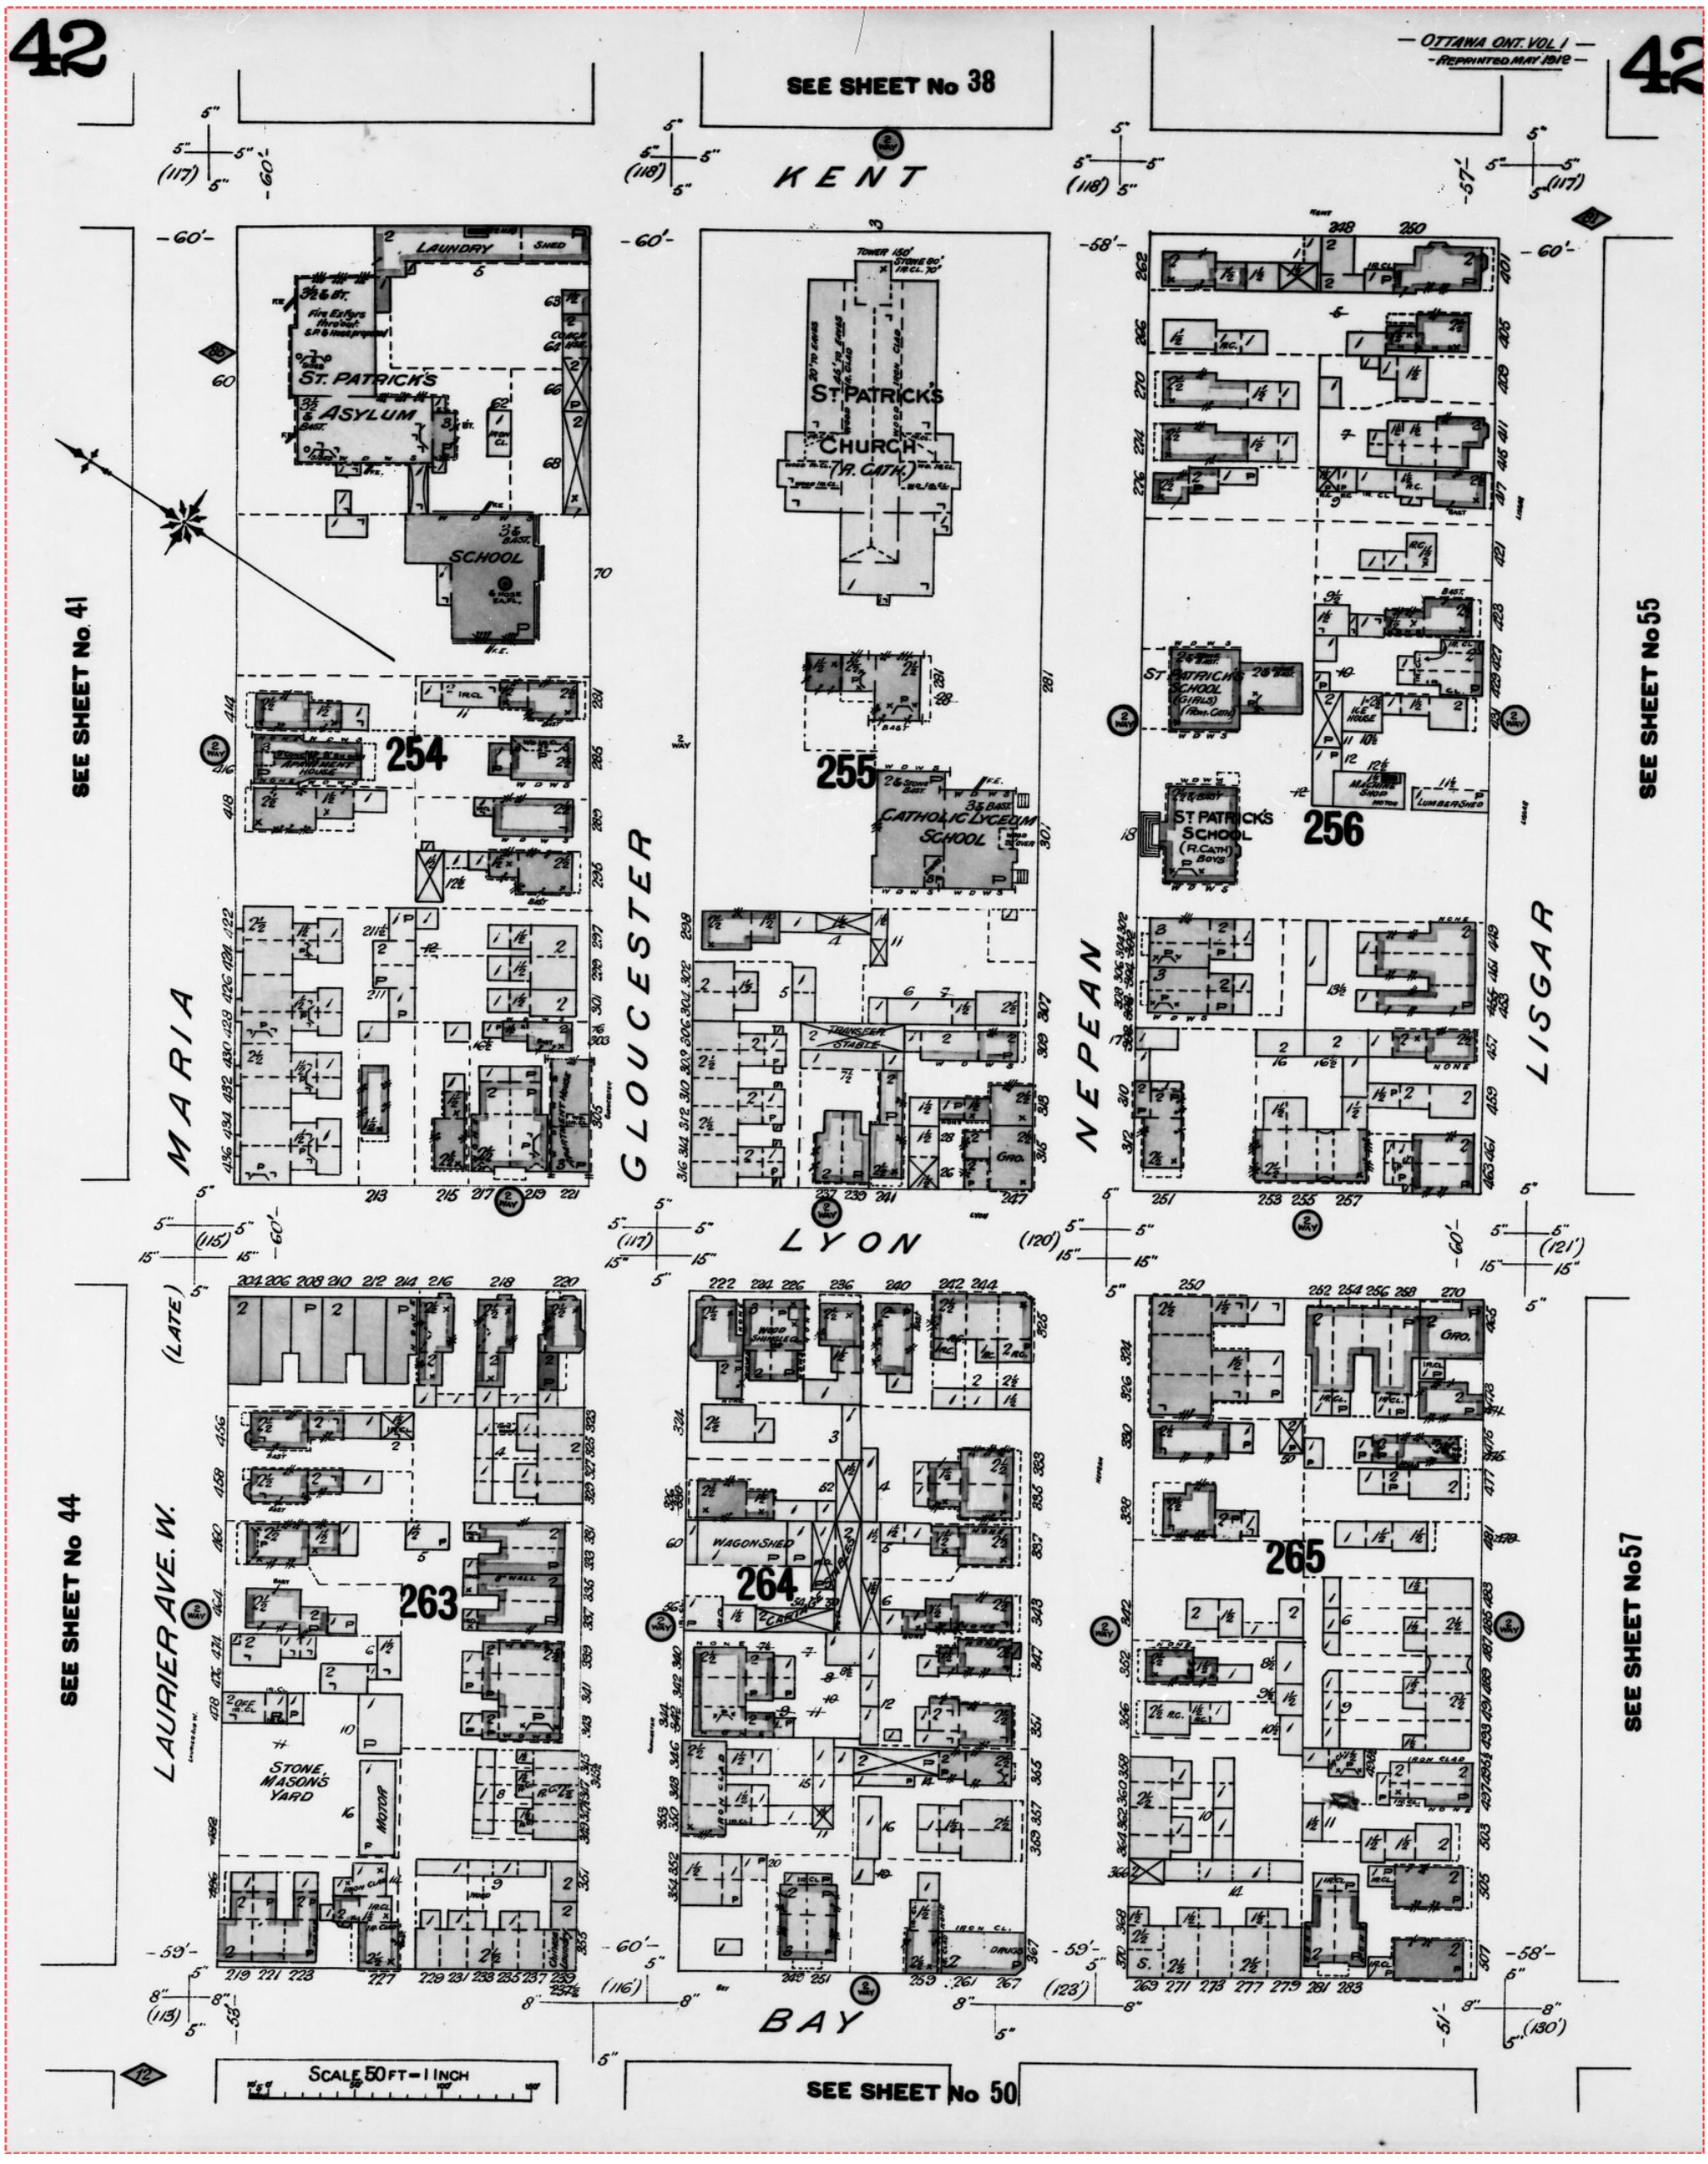

Project #: 25020500995 | P.O. #: 250080
Requested by: Eleanor Goolab | Date Completed: 02/19/2025 17:58:42

1915 Volume: Ottawa 1 Firemap: 42
Ottawa Volume 1 Plan: 1432 (1902) | Sheet: 42 (1915)

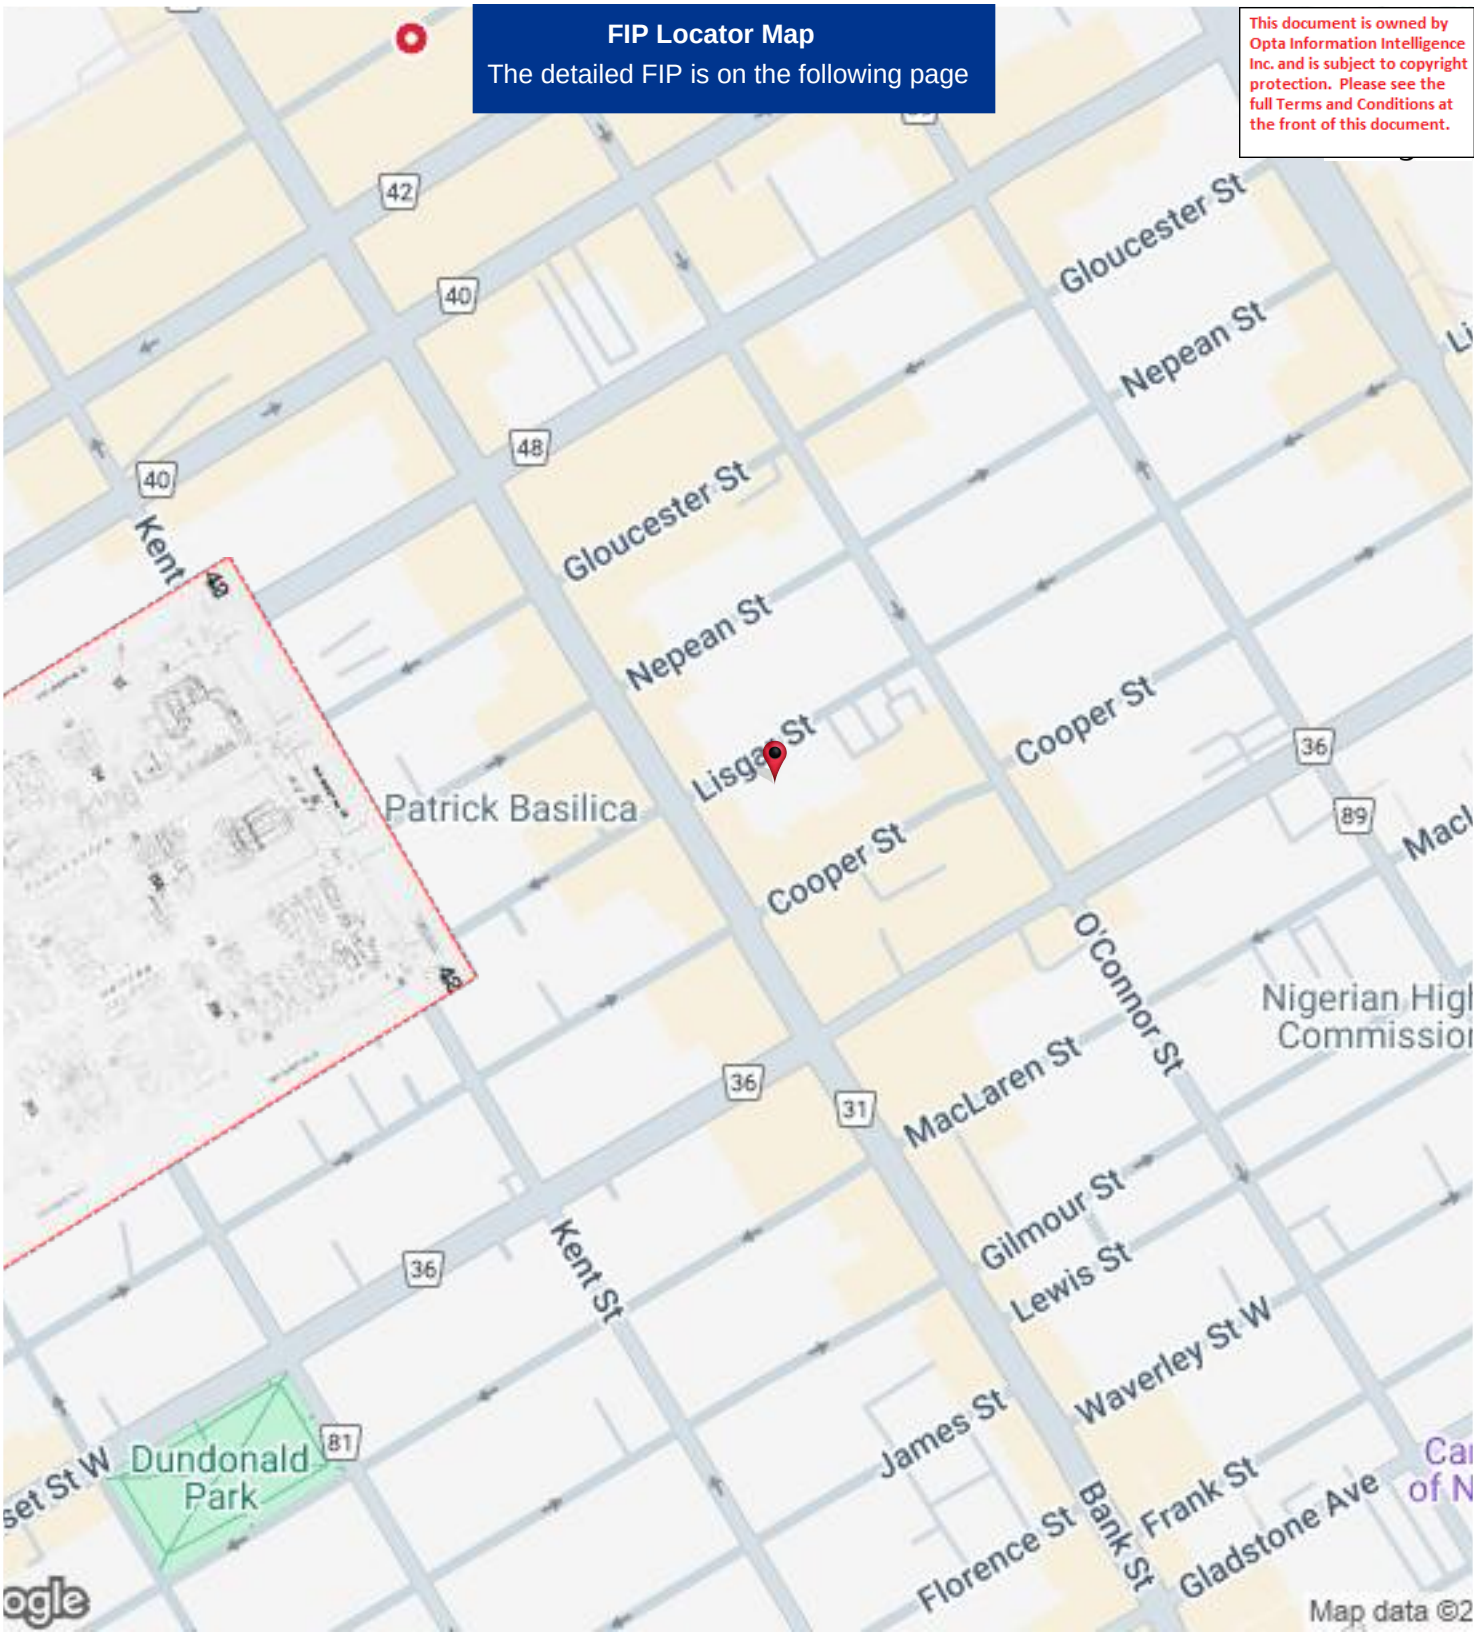

Project #: 25020500995 | P.O. #: 250080
Requested by: Eleanor Goolab | Date Completed: 02/19/2025 17:58:42

1915 Volume: Ottawa 1 Firemap: 42
Ottawa Volume 1 Plan: 1432 (1902) | Sheet: 42 (1915)

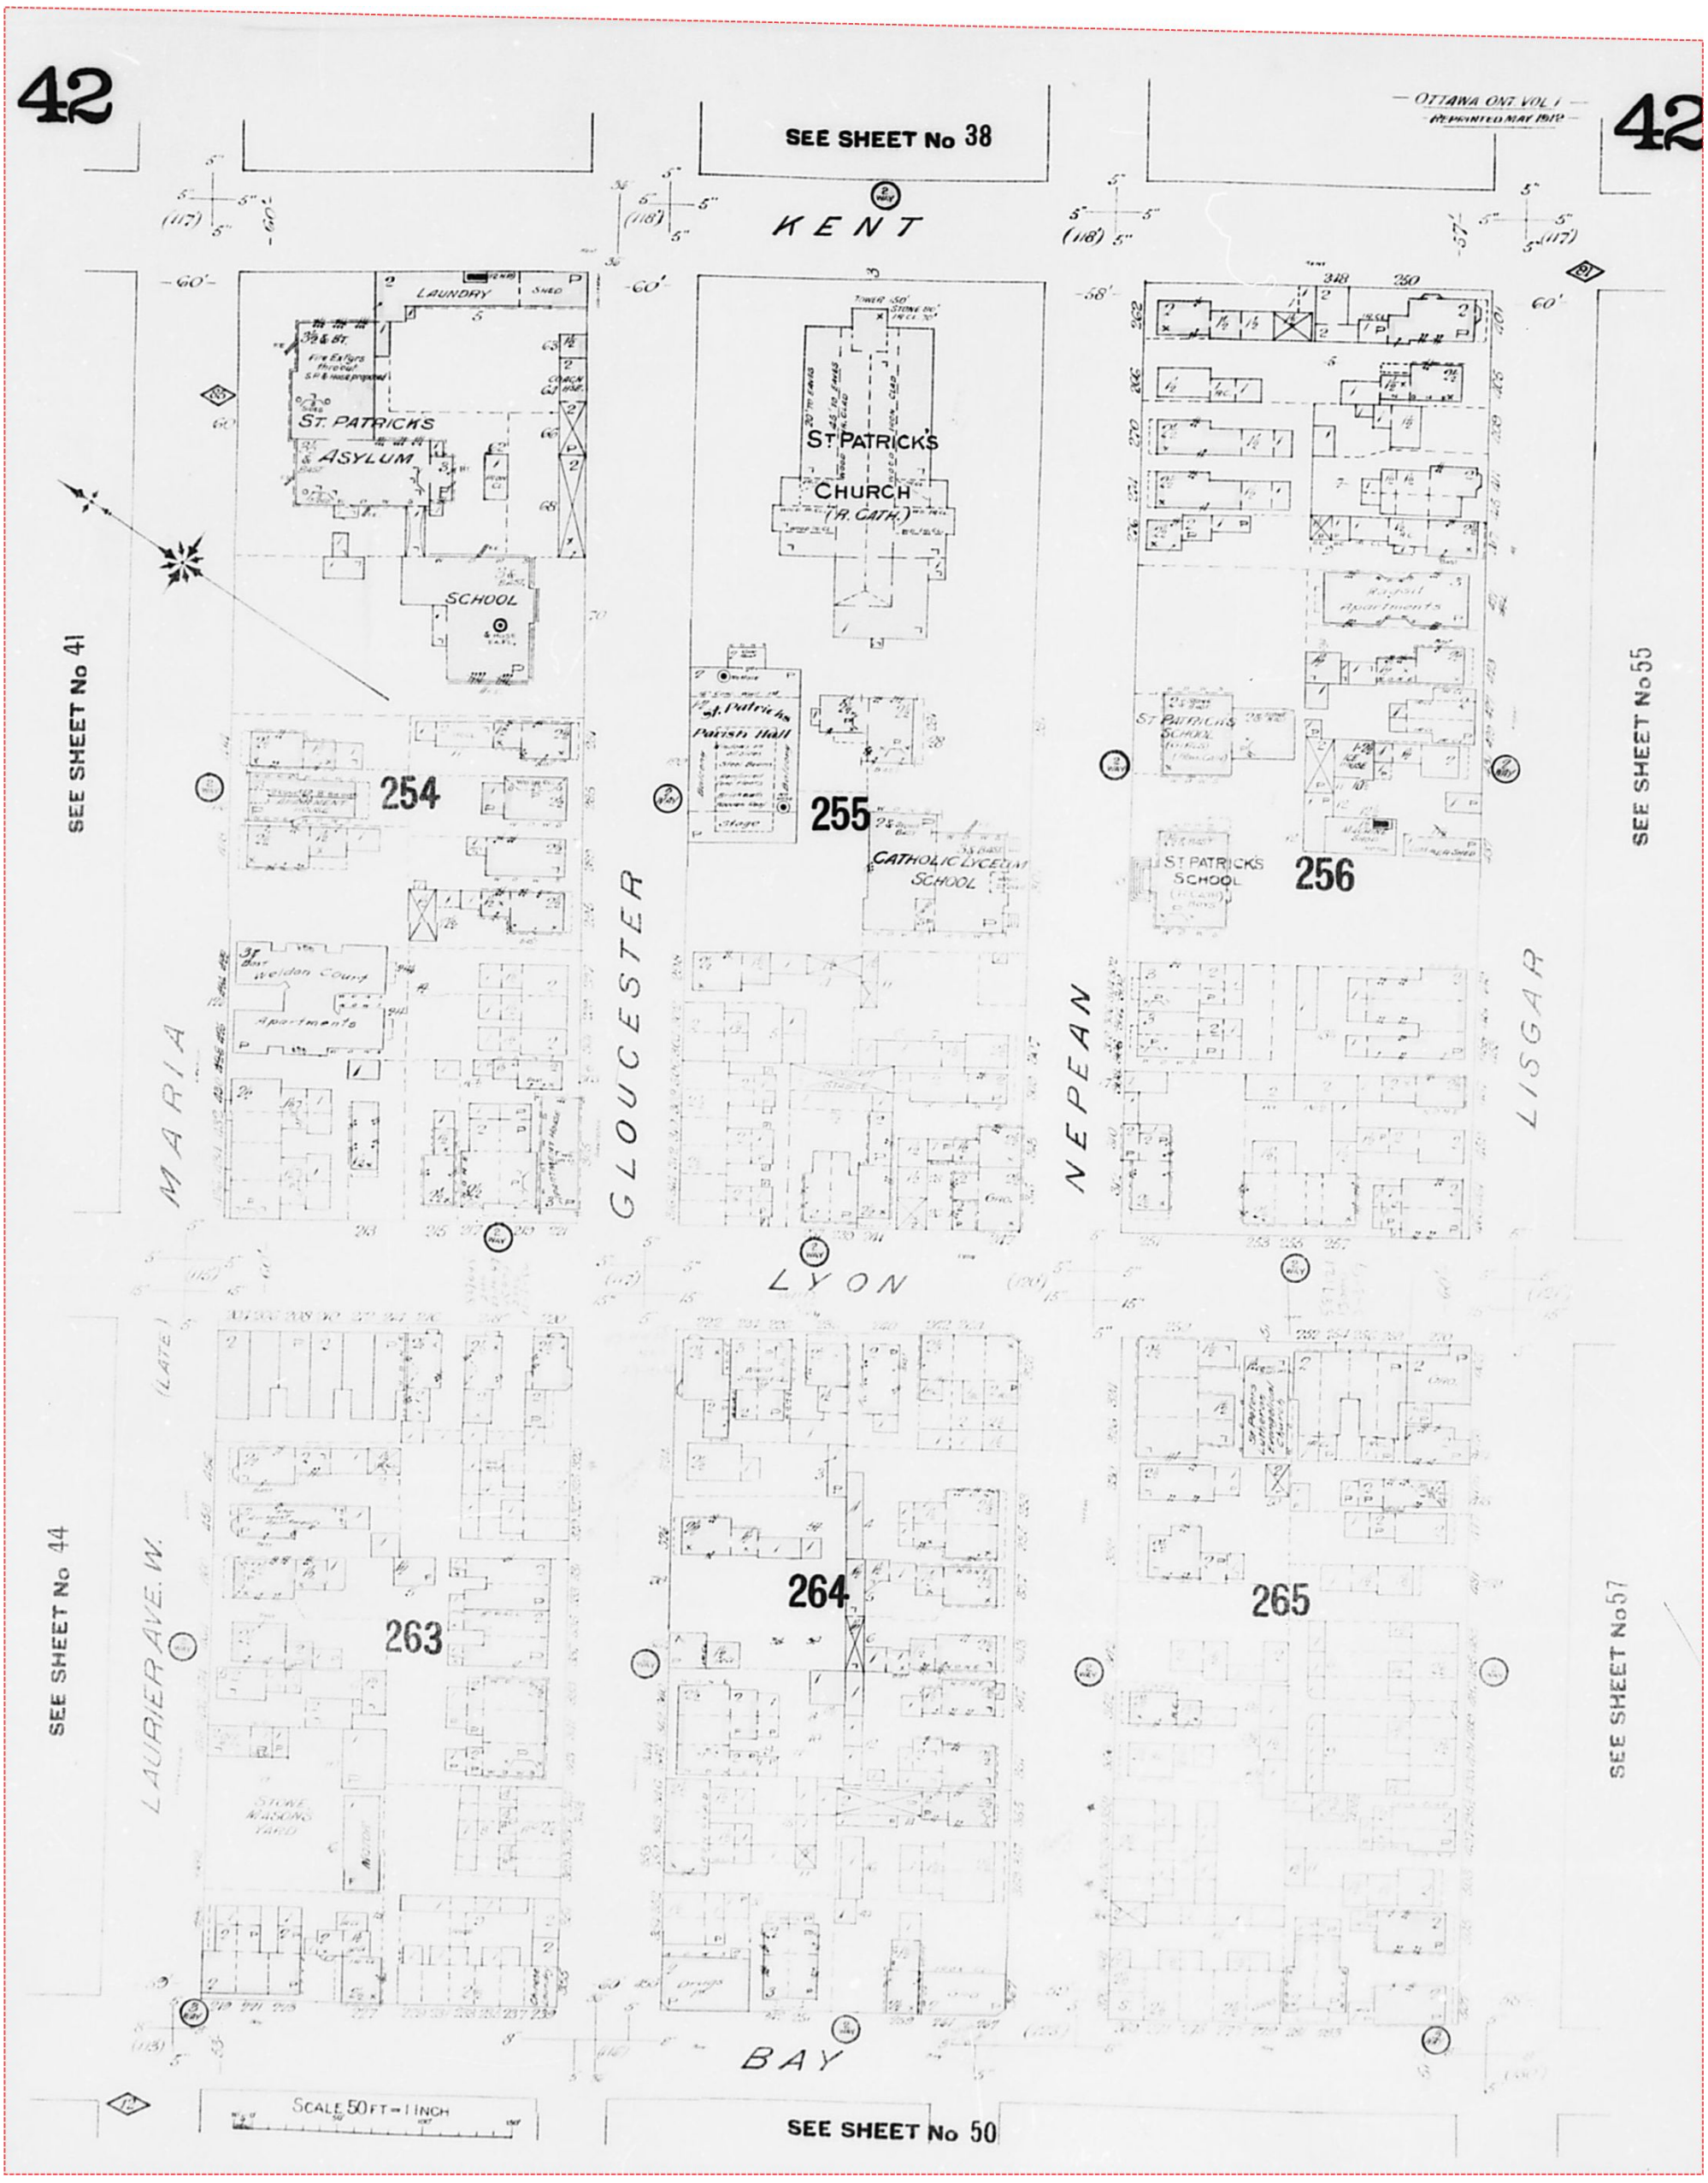

Project #: 25020500995 | P.O. #: 250080
Requested by: Eleanor Goolab | Date Completed: 02/19/2025 17:58:42

1915 Volume: Ottawa 1 Firemap: 53
Ottawa Volume 1 Plan: 1432 (1902) | Sheet: 53 (1915)

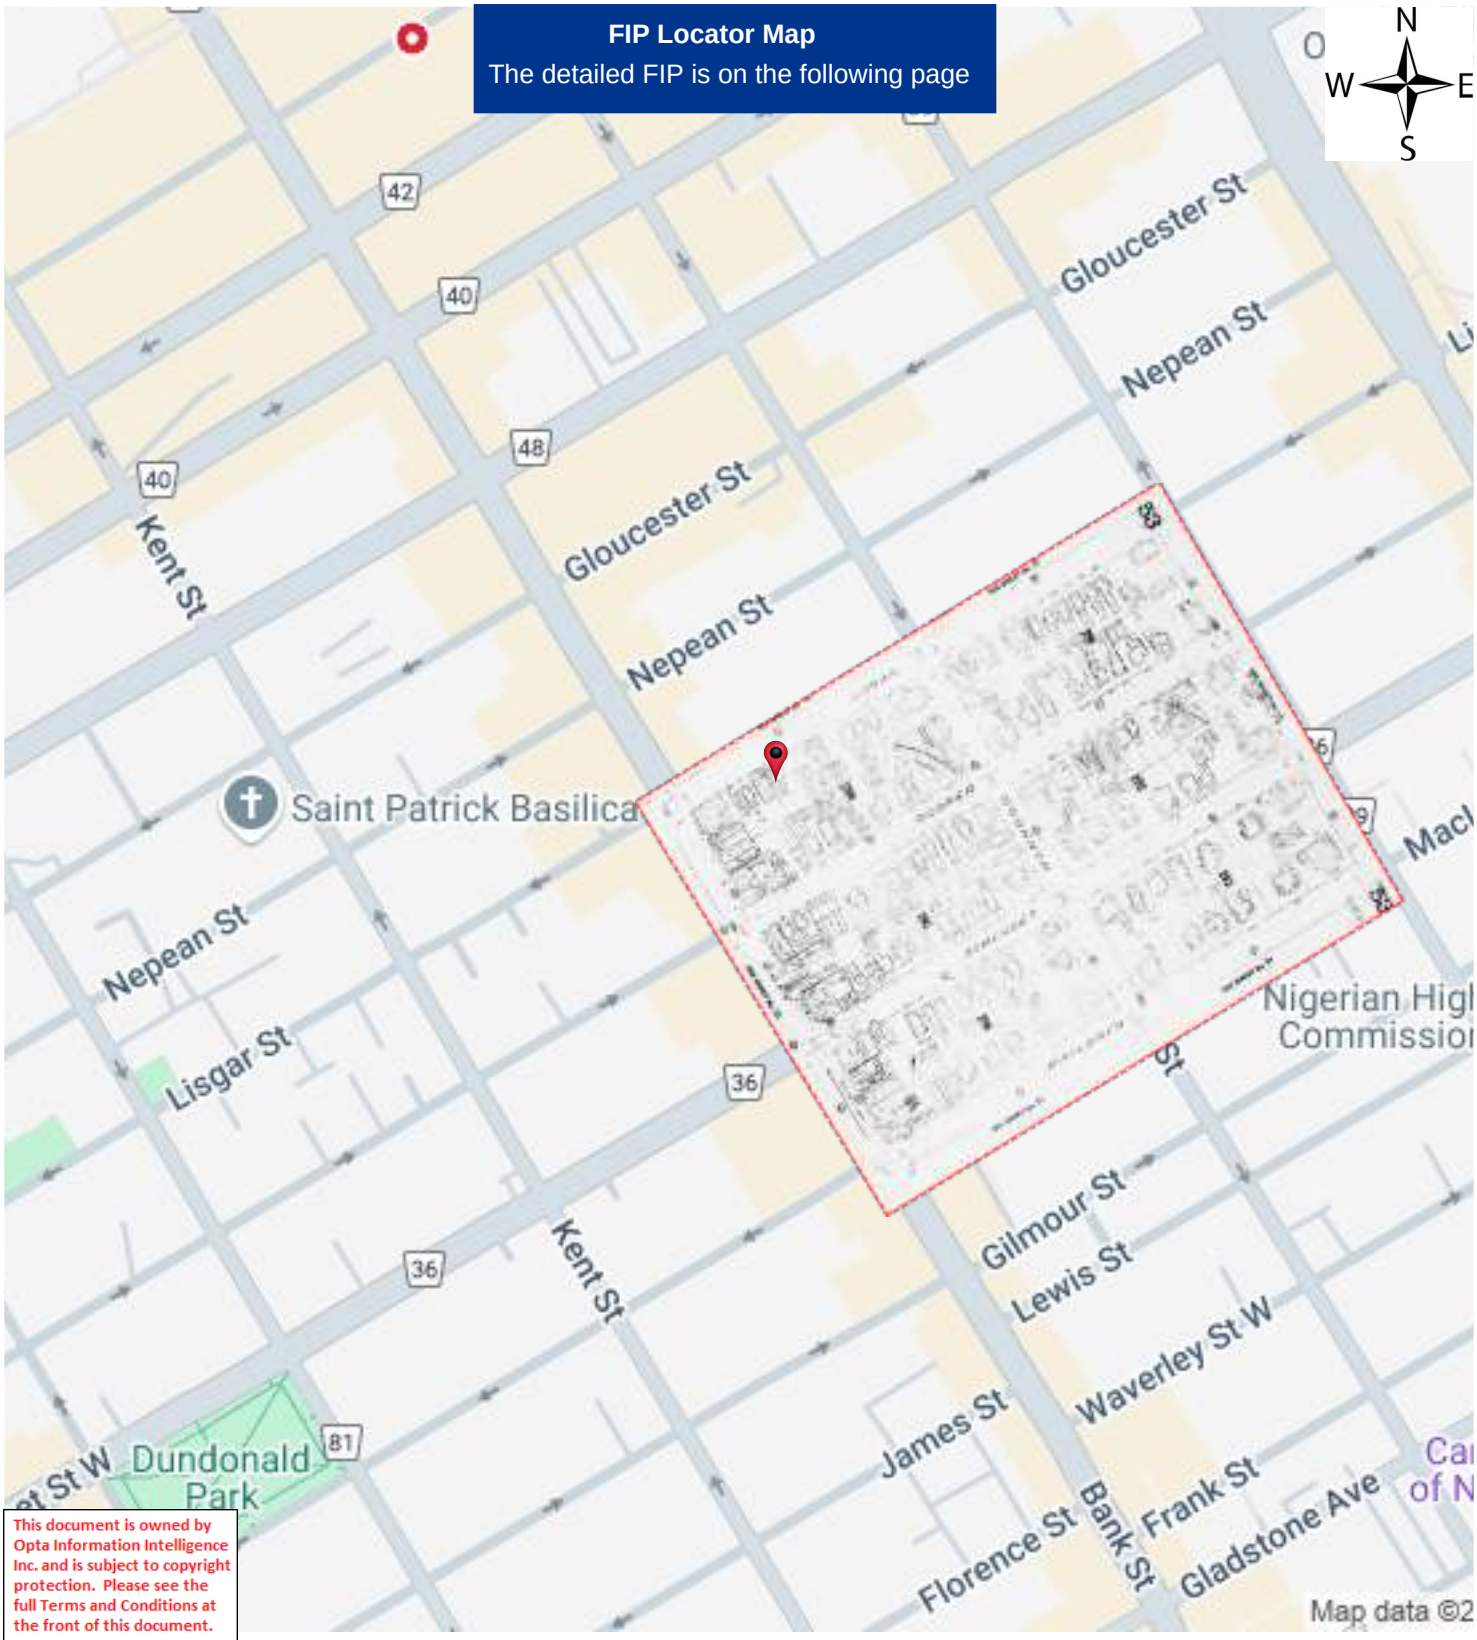

This document is owned by Opta Information Intelligence Inc. and is subject to copyright protection. Please see the full Terms and Conditions at the front of this document.

Project #: 25020500995 | P.O. #: 250080
Requested by: Eleanor Goolab | Date Completed: 02/19/2025 17:58:42

1915 Volume: Ottawa 1 Firemap: 53
Ottawa Volume 1 Plan: 1432 (1902) | Sheet: 53 (1915)

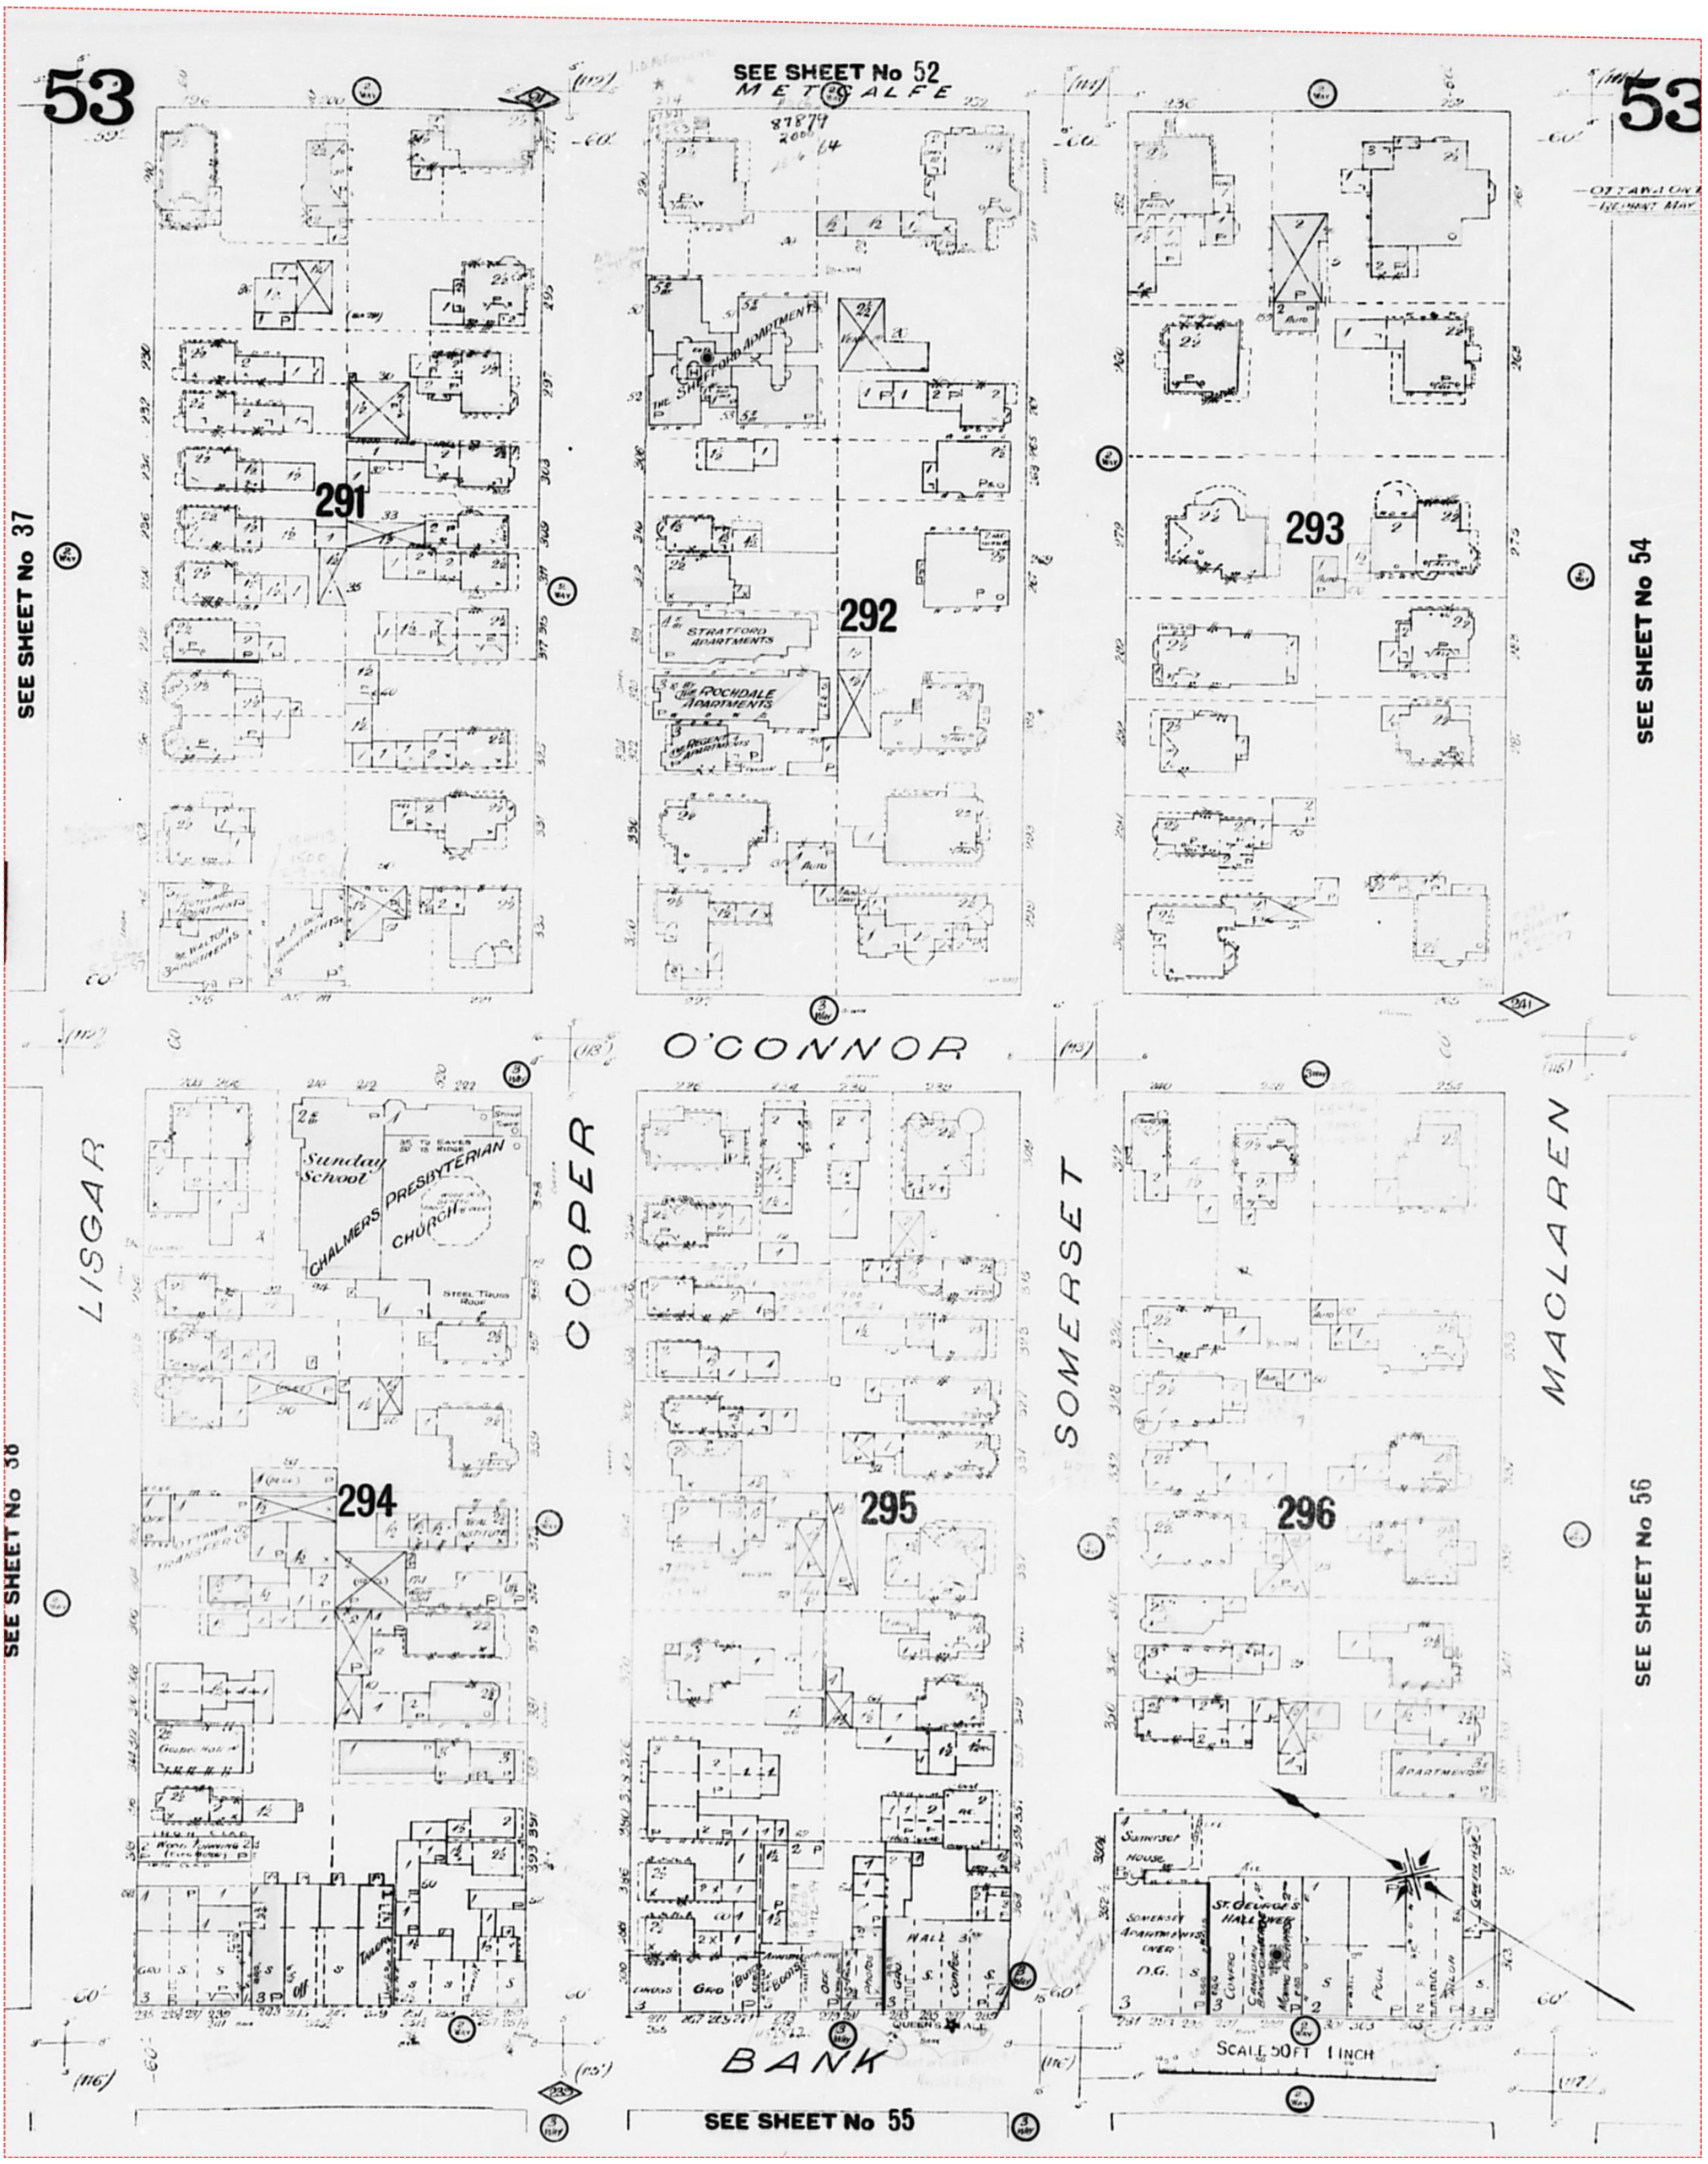

Project #: 25020500995 | P.O. #: 250080
Requested by: Eleanor Goolab | Date Completed: 02/19/2025 17:58:42

1912 Volume: Ottawa 1 Firemap: 53
Ottawa Volume 1 Plan: 1432 (1902) | Sheet: 53 (1912)

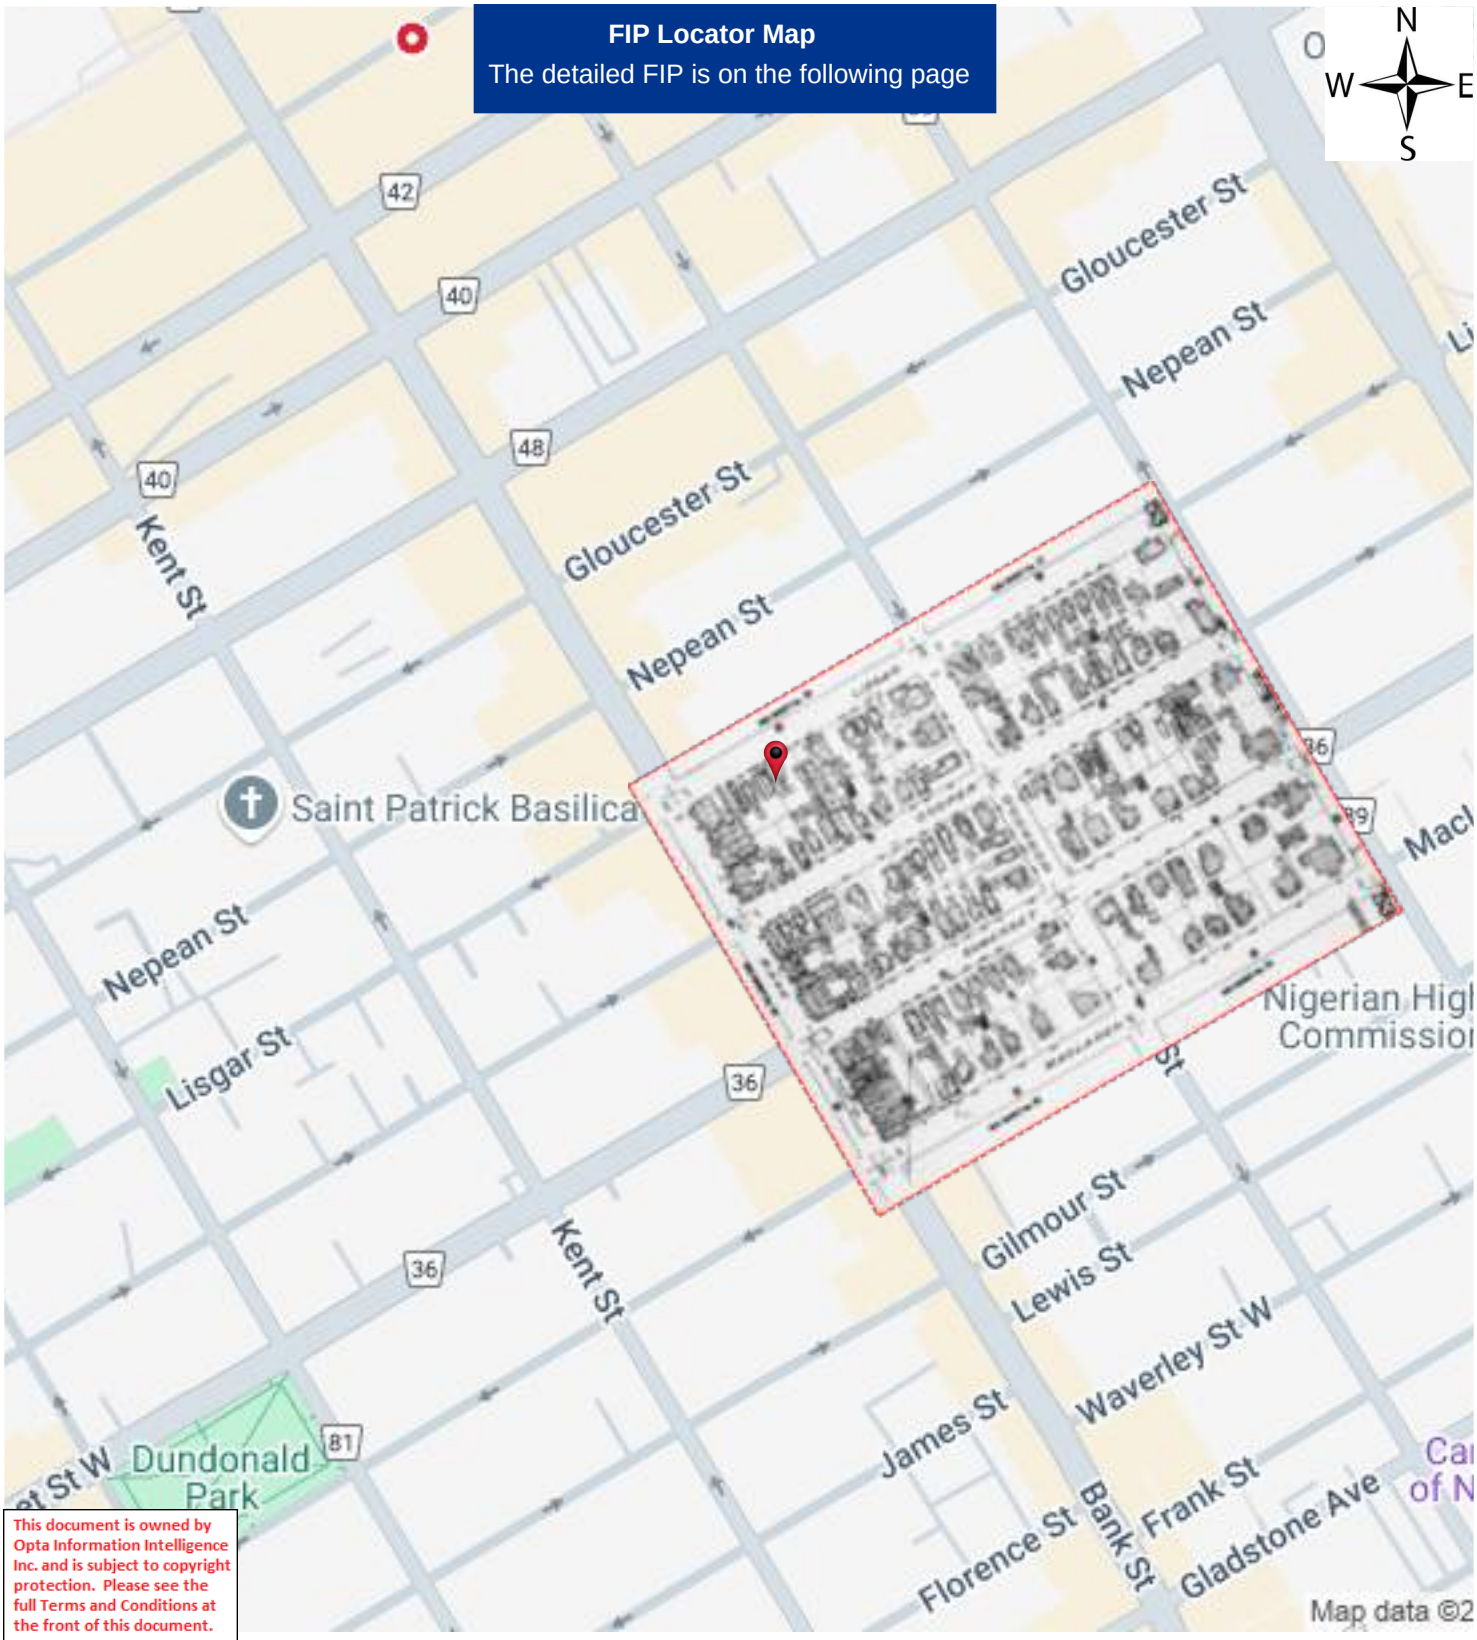

This document is owned by Opta Information Intelligence Inc. and is subject to copyright protection. Please see the full Terms and Conditions at the front of this document.

Project #: 25020500995 | P.O. #: 250080
Requested by: Eleanor Goolab | Date Completed: 02/19/2025 17:58:42

1912 Volume: Ottawa 1 Firemap: 53
Ottawa Volume 1 Plan: 1432 (1902) | Sheet: 53 (1912)

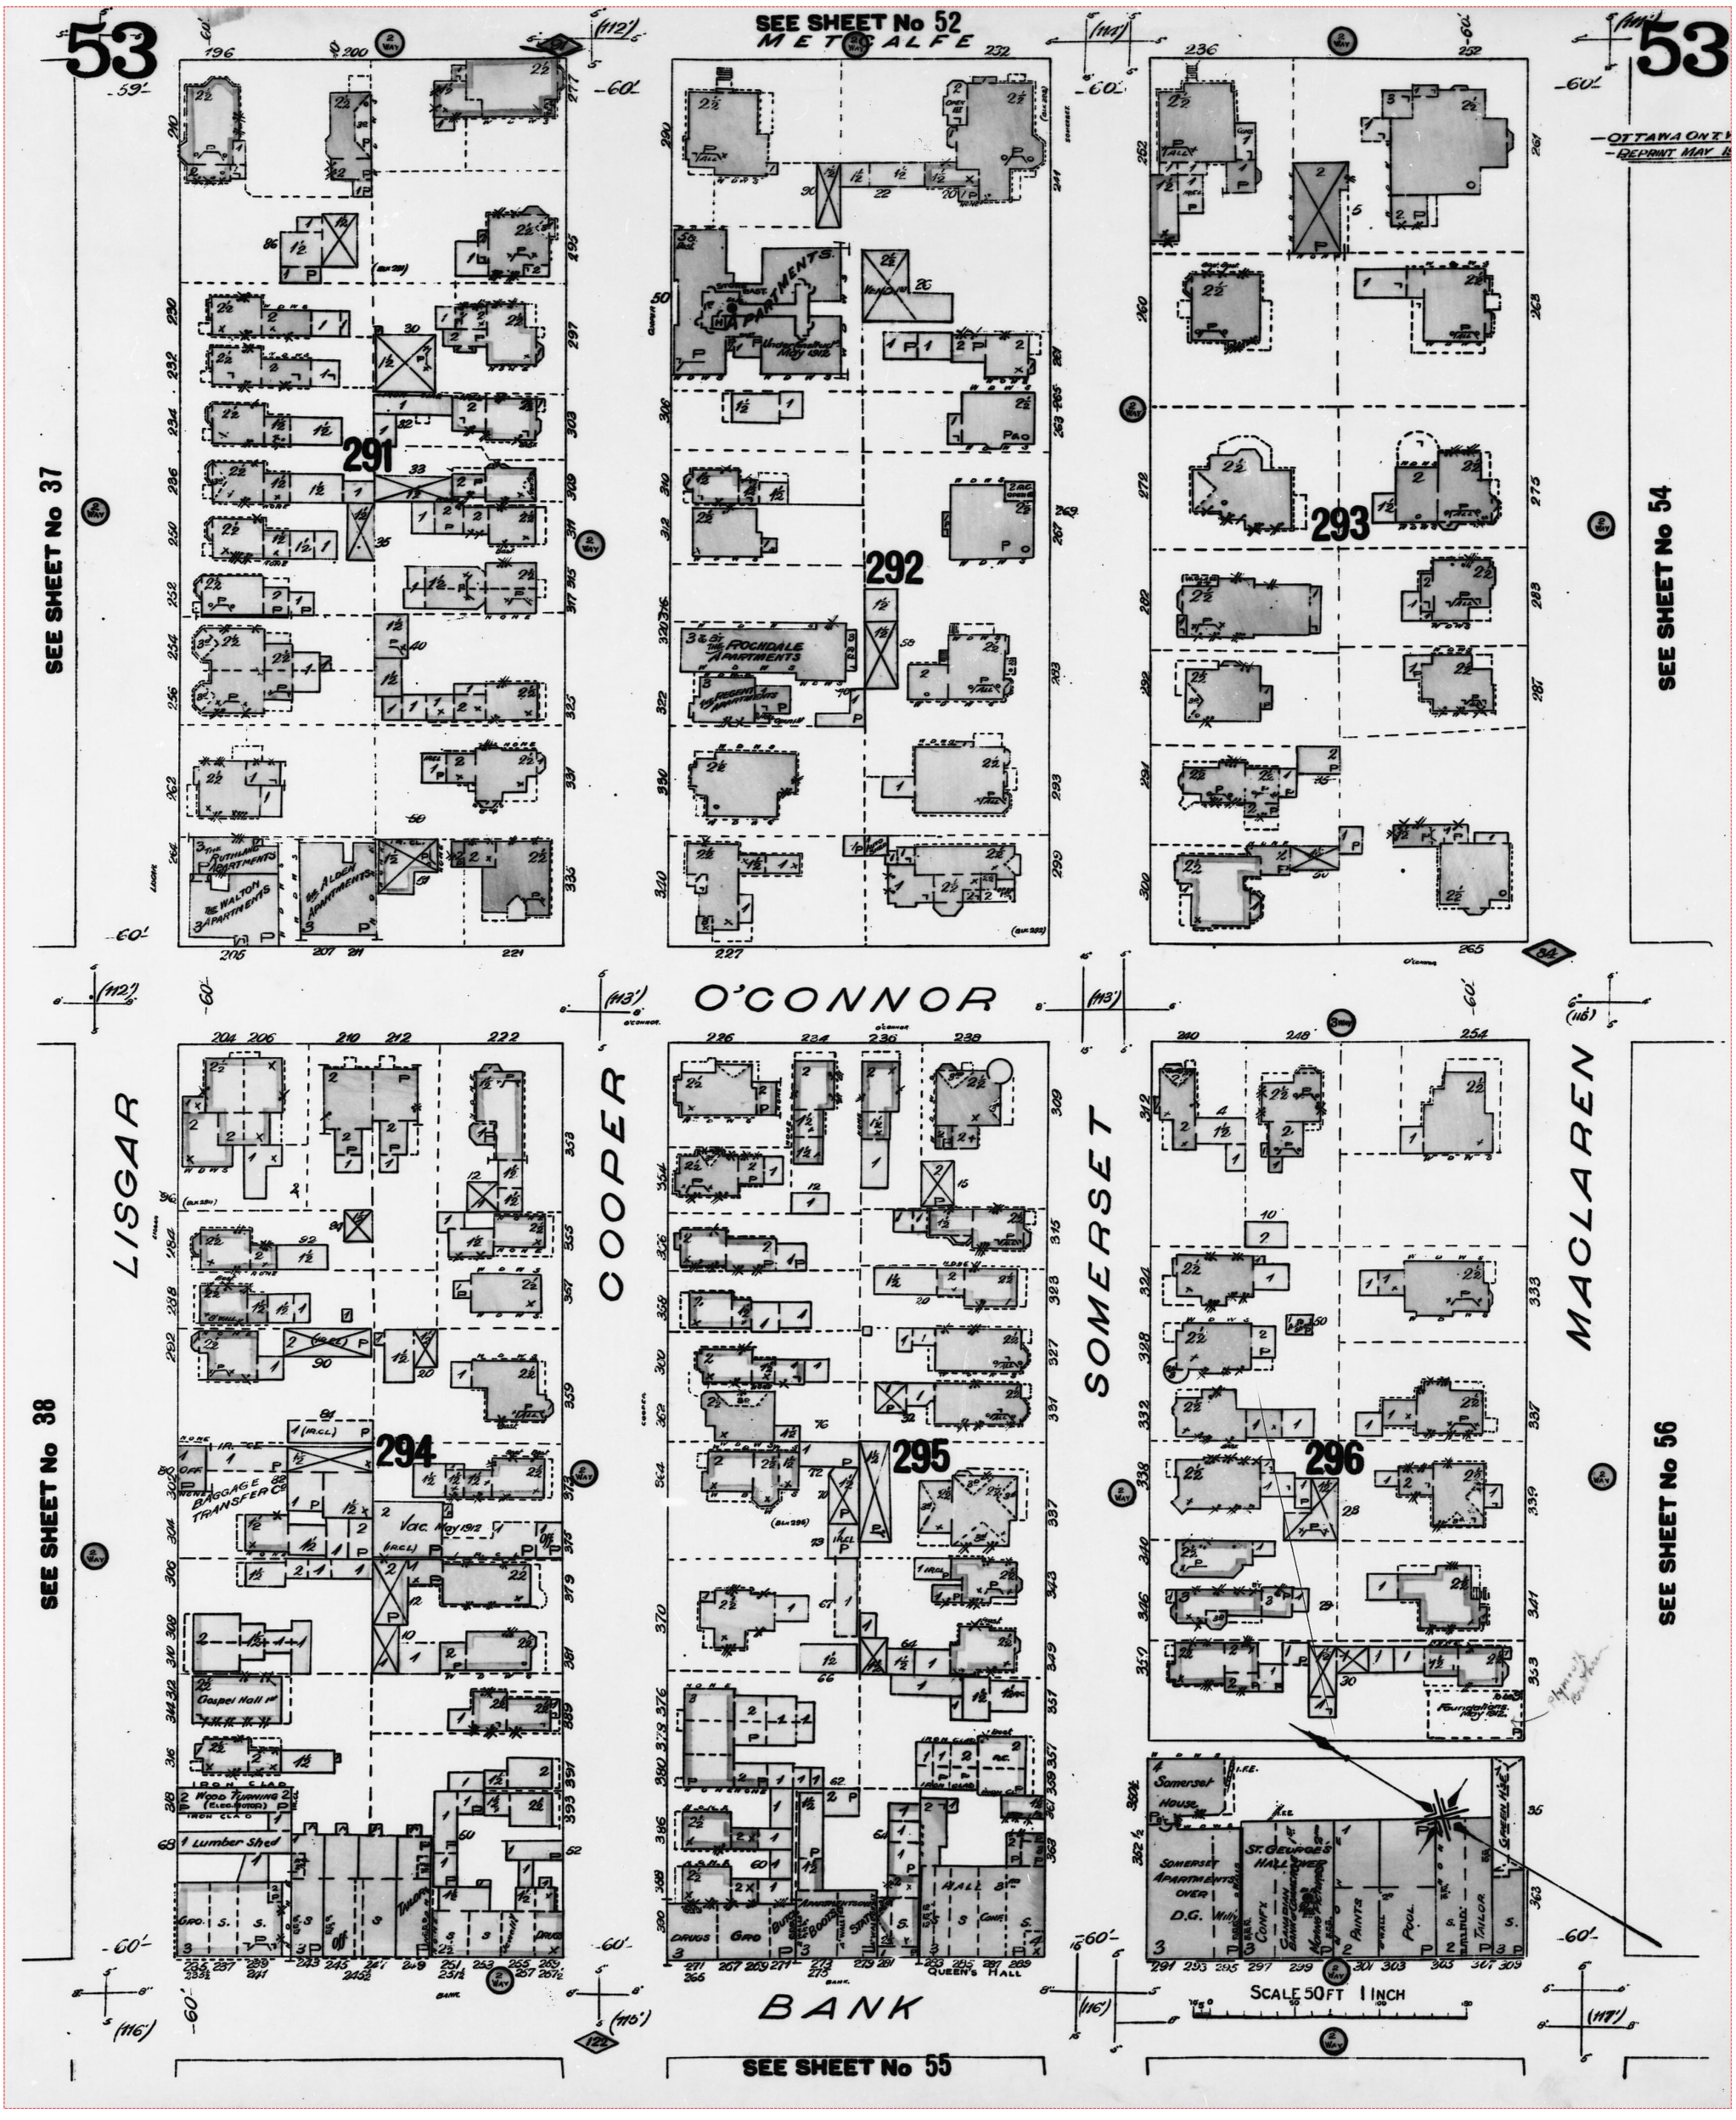

Project #: 25020500995 | P.O. #: 250080
Requested by: Eleanor Goolab | Date Completed: 02/19/2025 17:58:42

1912 Volume: Ottawa 1 Firemap: 54
Ottawa Volume 1 Plan: 1432 (1902) | Sheet: 54 (1912)

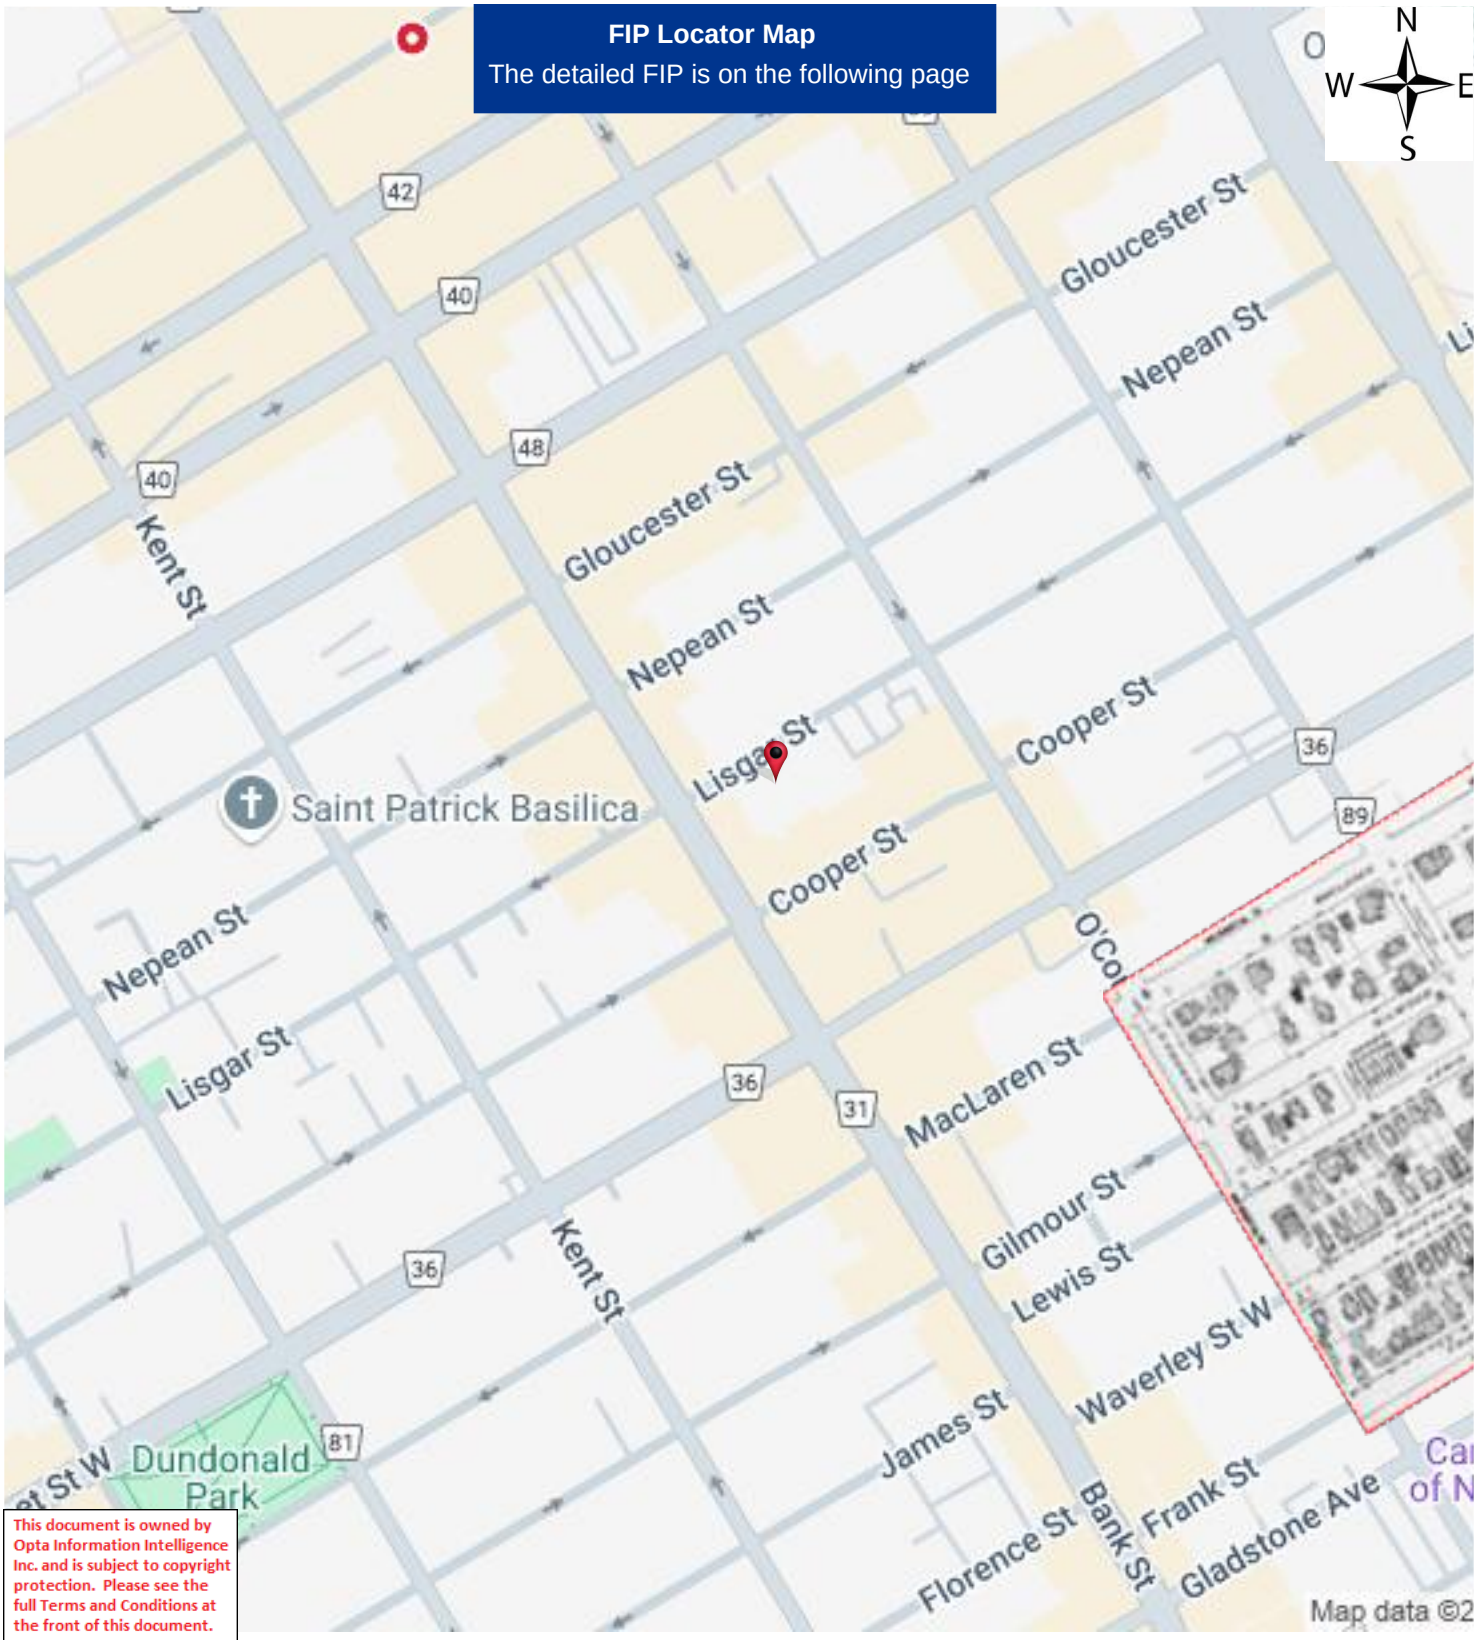

This document is owned by Opta Information Intelligence Inc. and is subject to copyright protection. Please see the full Terms and Conditions at the front of this document.

Project #: 25020500995 | P.O. #: 250080
Requested by: Eleanor Goolab | Date Completed: 02/19/2025 17:58:42

1912 Volume: Ottawa 1 Firemap: 54
Ottawa Volume 1 Plan: 1432 (1902) | Sheet: 54 (1912)

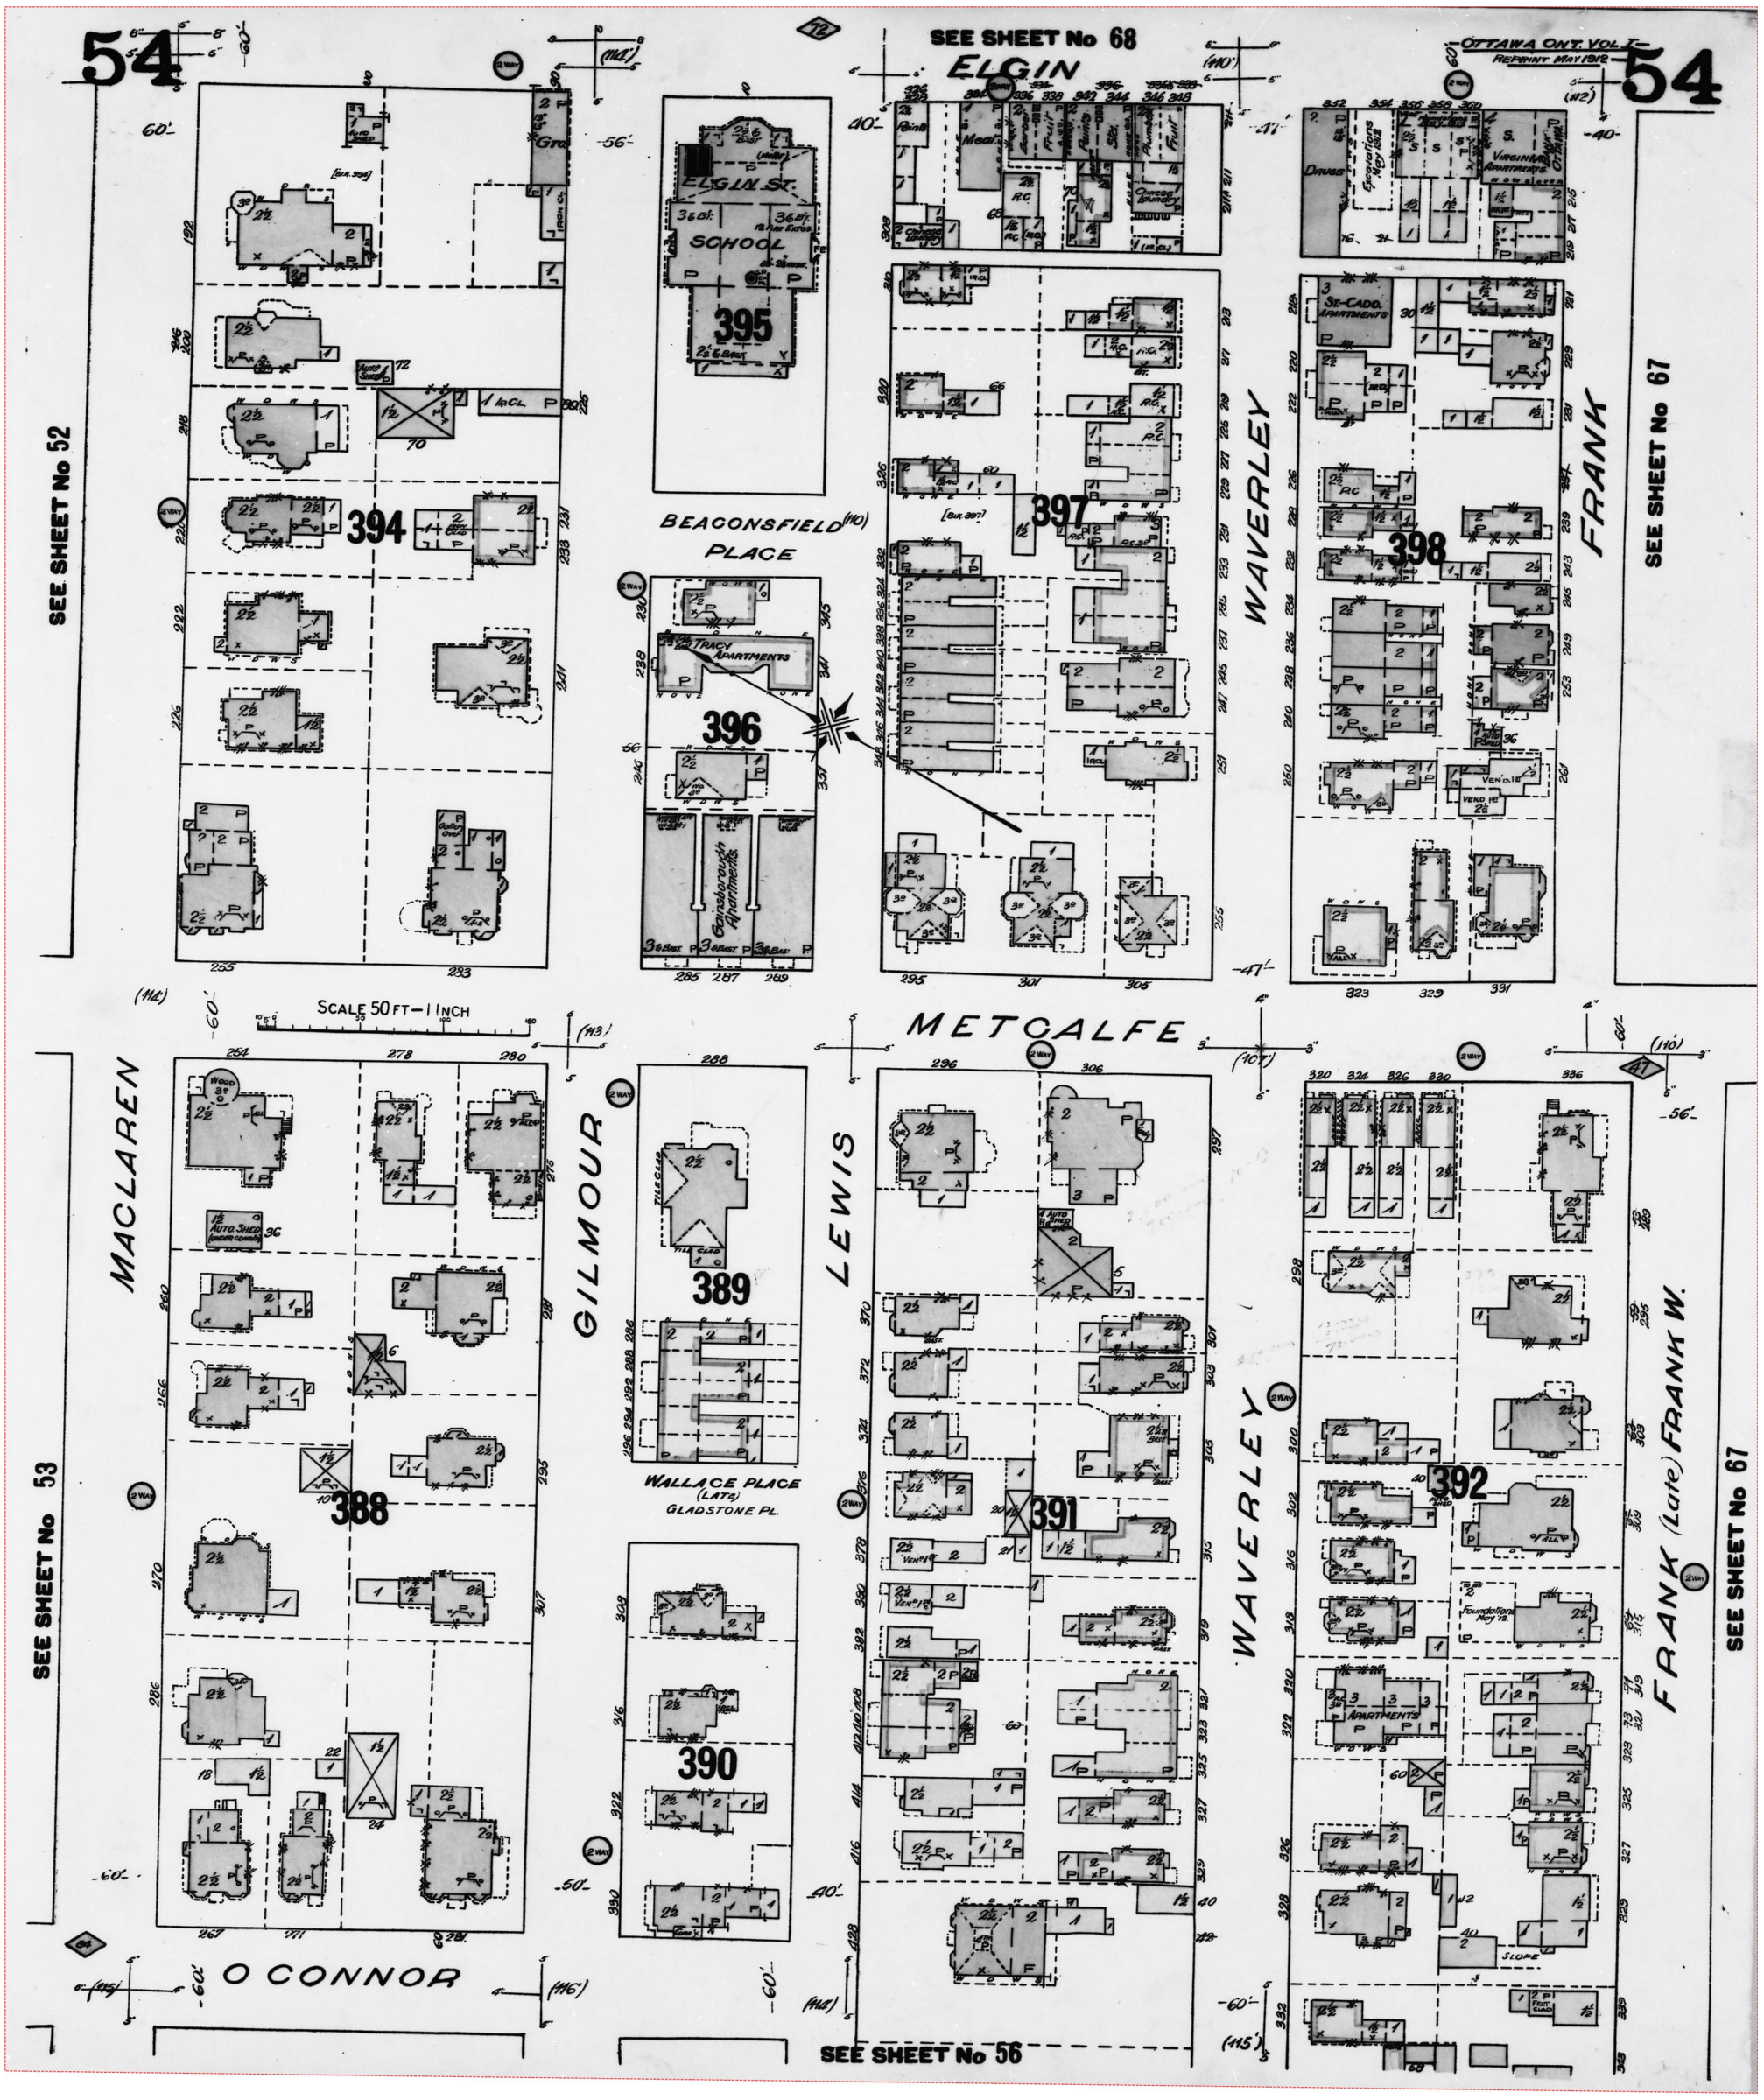

Project #: 25020500995 | P.O. #: 250080
Requested by: Eleanor Goolab | Date Completed: 02/19/2025 17:58:42

1915 Volume: Ottawa 1 Firemap: 54
Ottawa Volume 1 Plan: 1432 (1902) | Sheet: 54 (1915)

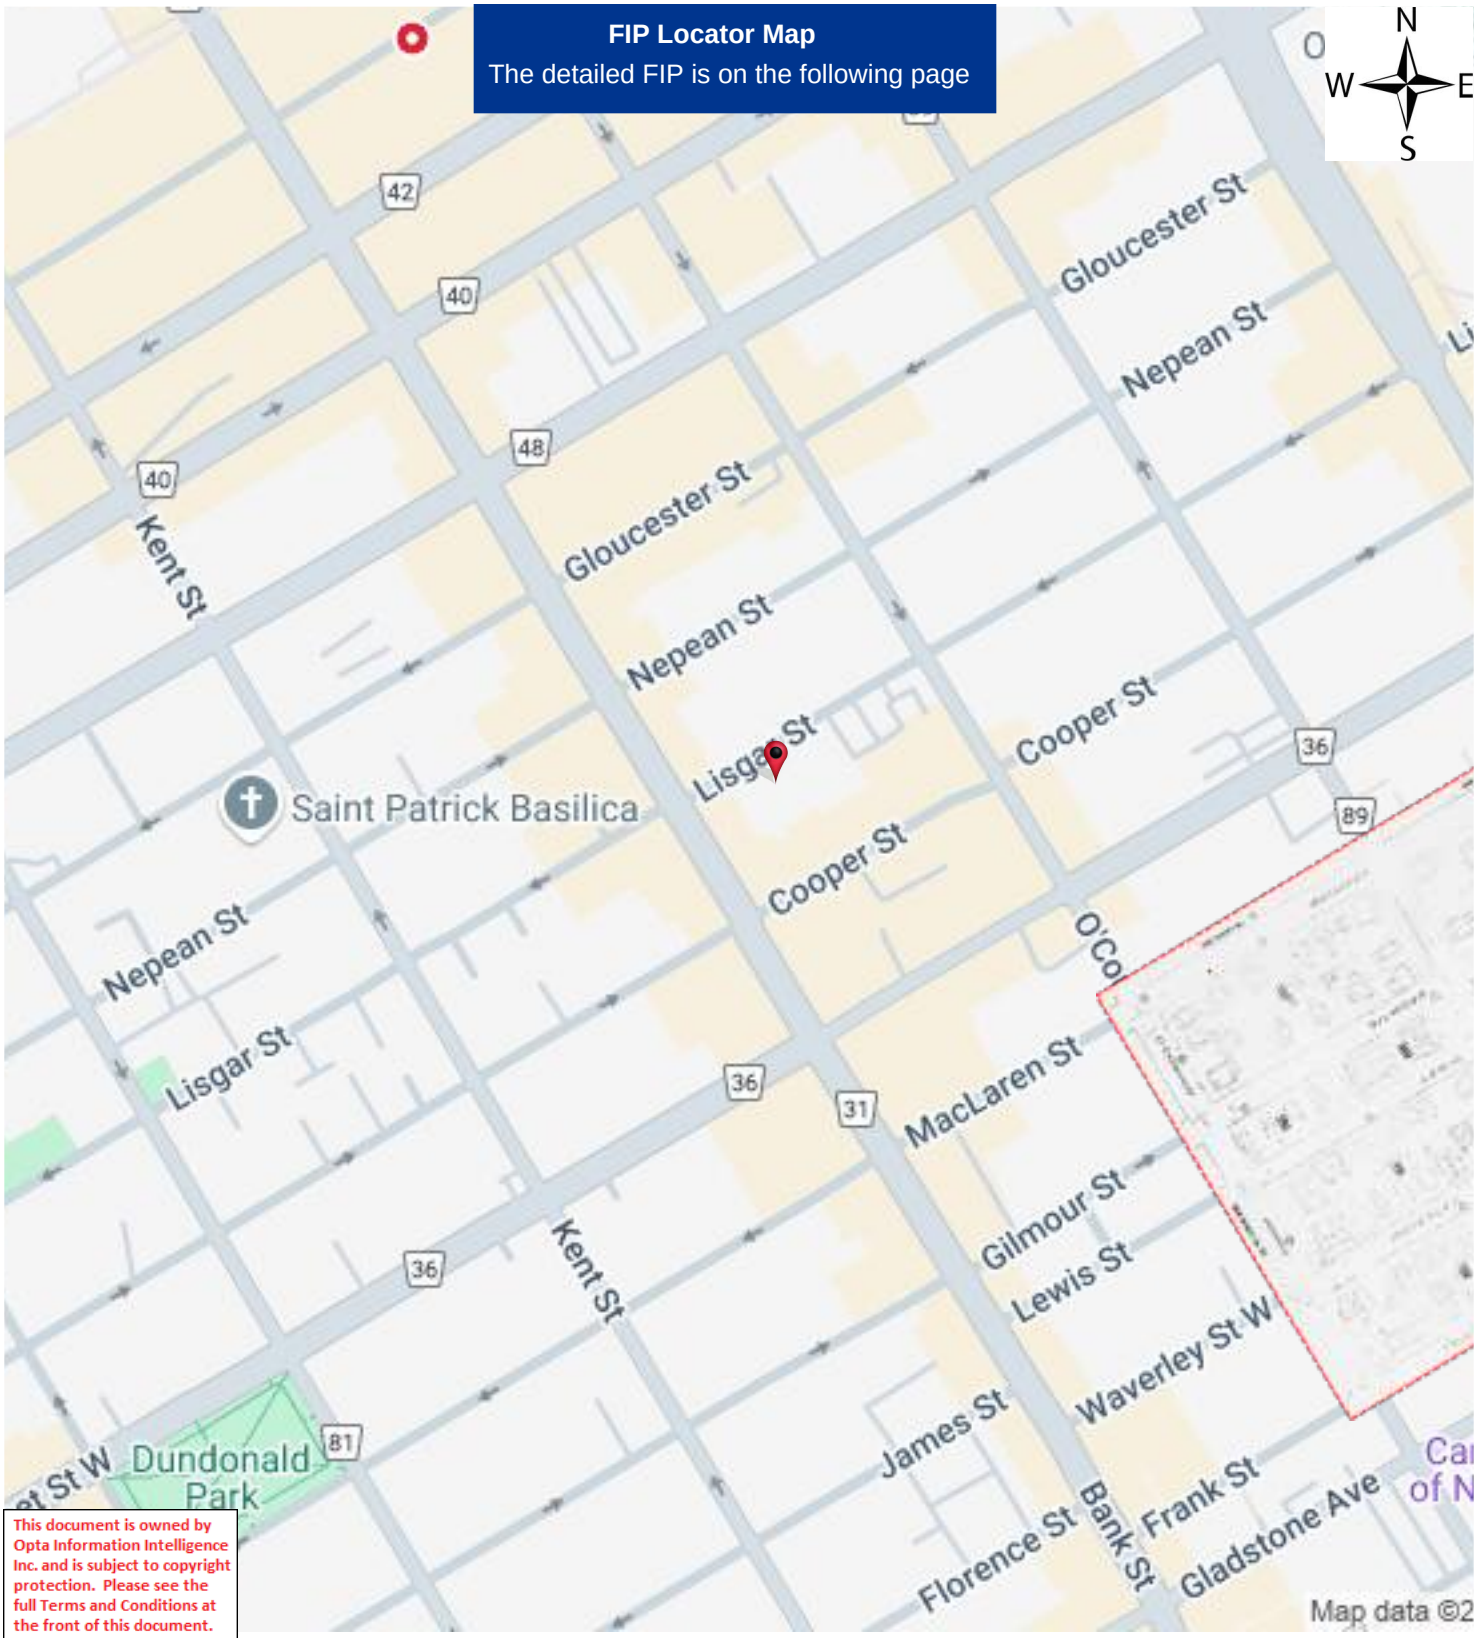

This document is owned by Opta Information Intelligence Inc. and is subject to copyright protection. Please see the full Terms and Conditions at the front of this document.

Project #: 25020500995 | P.O. #: 250080
Requested by: Eleanor Goolab | Date Completed: 02/19/2025 17:58:42

1915 Volume: Ottawa 1 Firemap: 54
Ottawa Volume 1 Plan: 1432 (1902) | Sheet: 54 (1915)

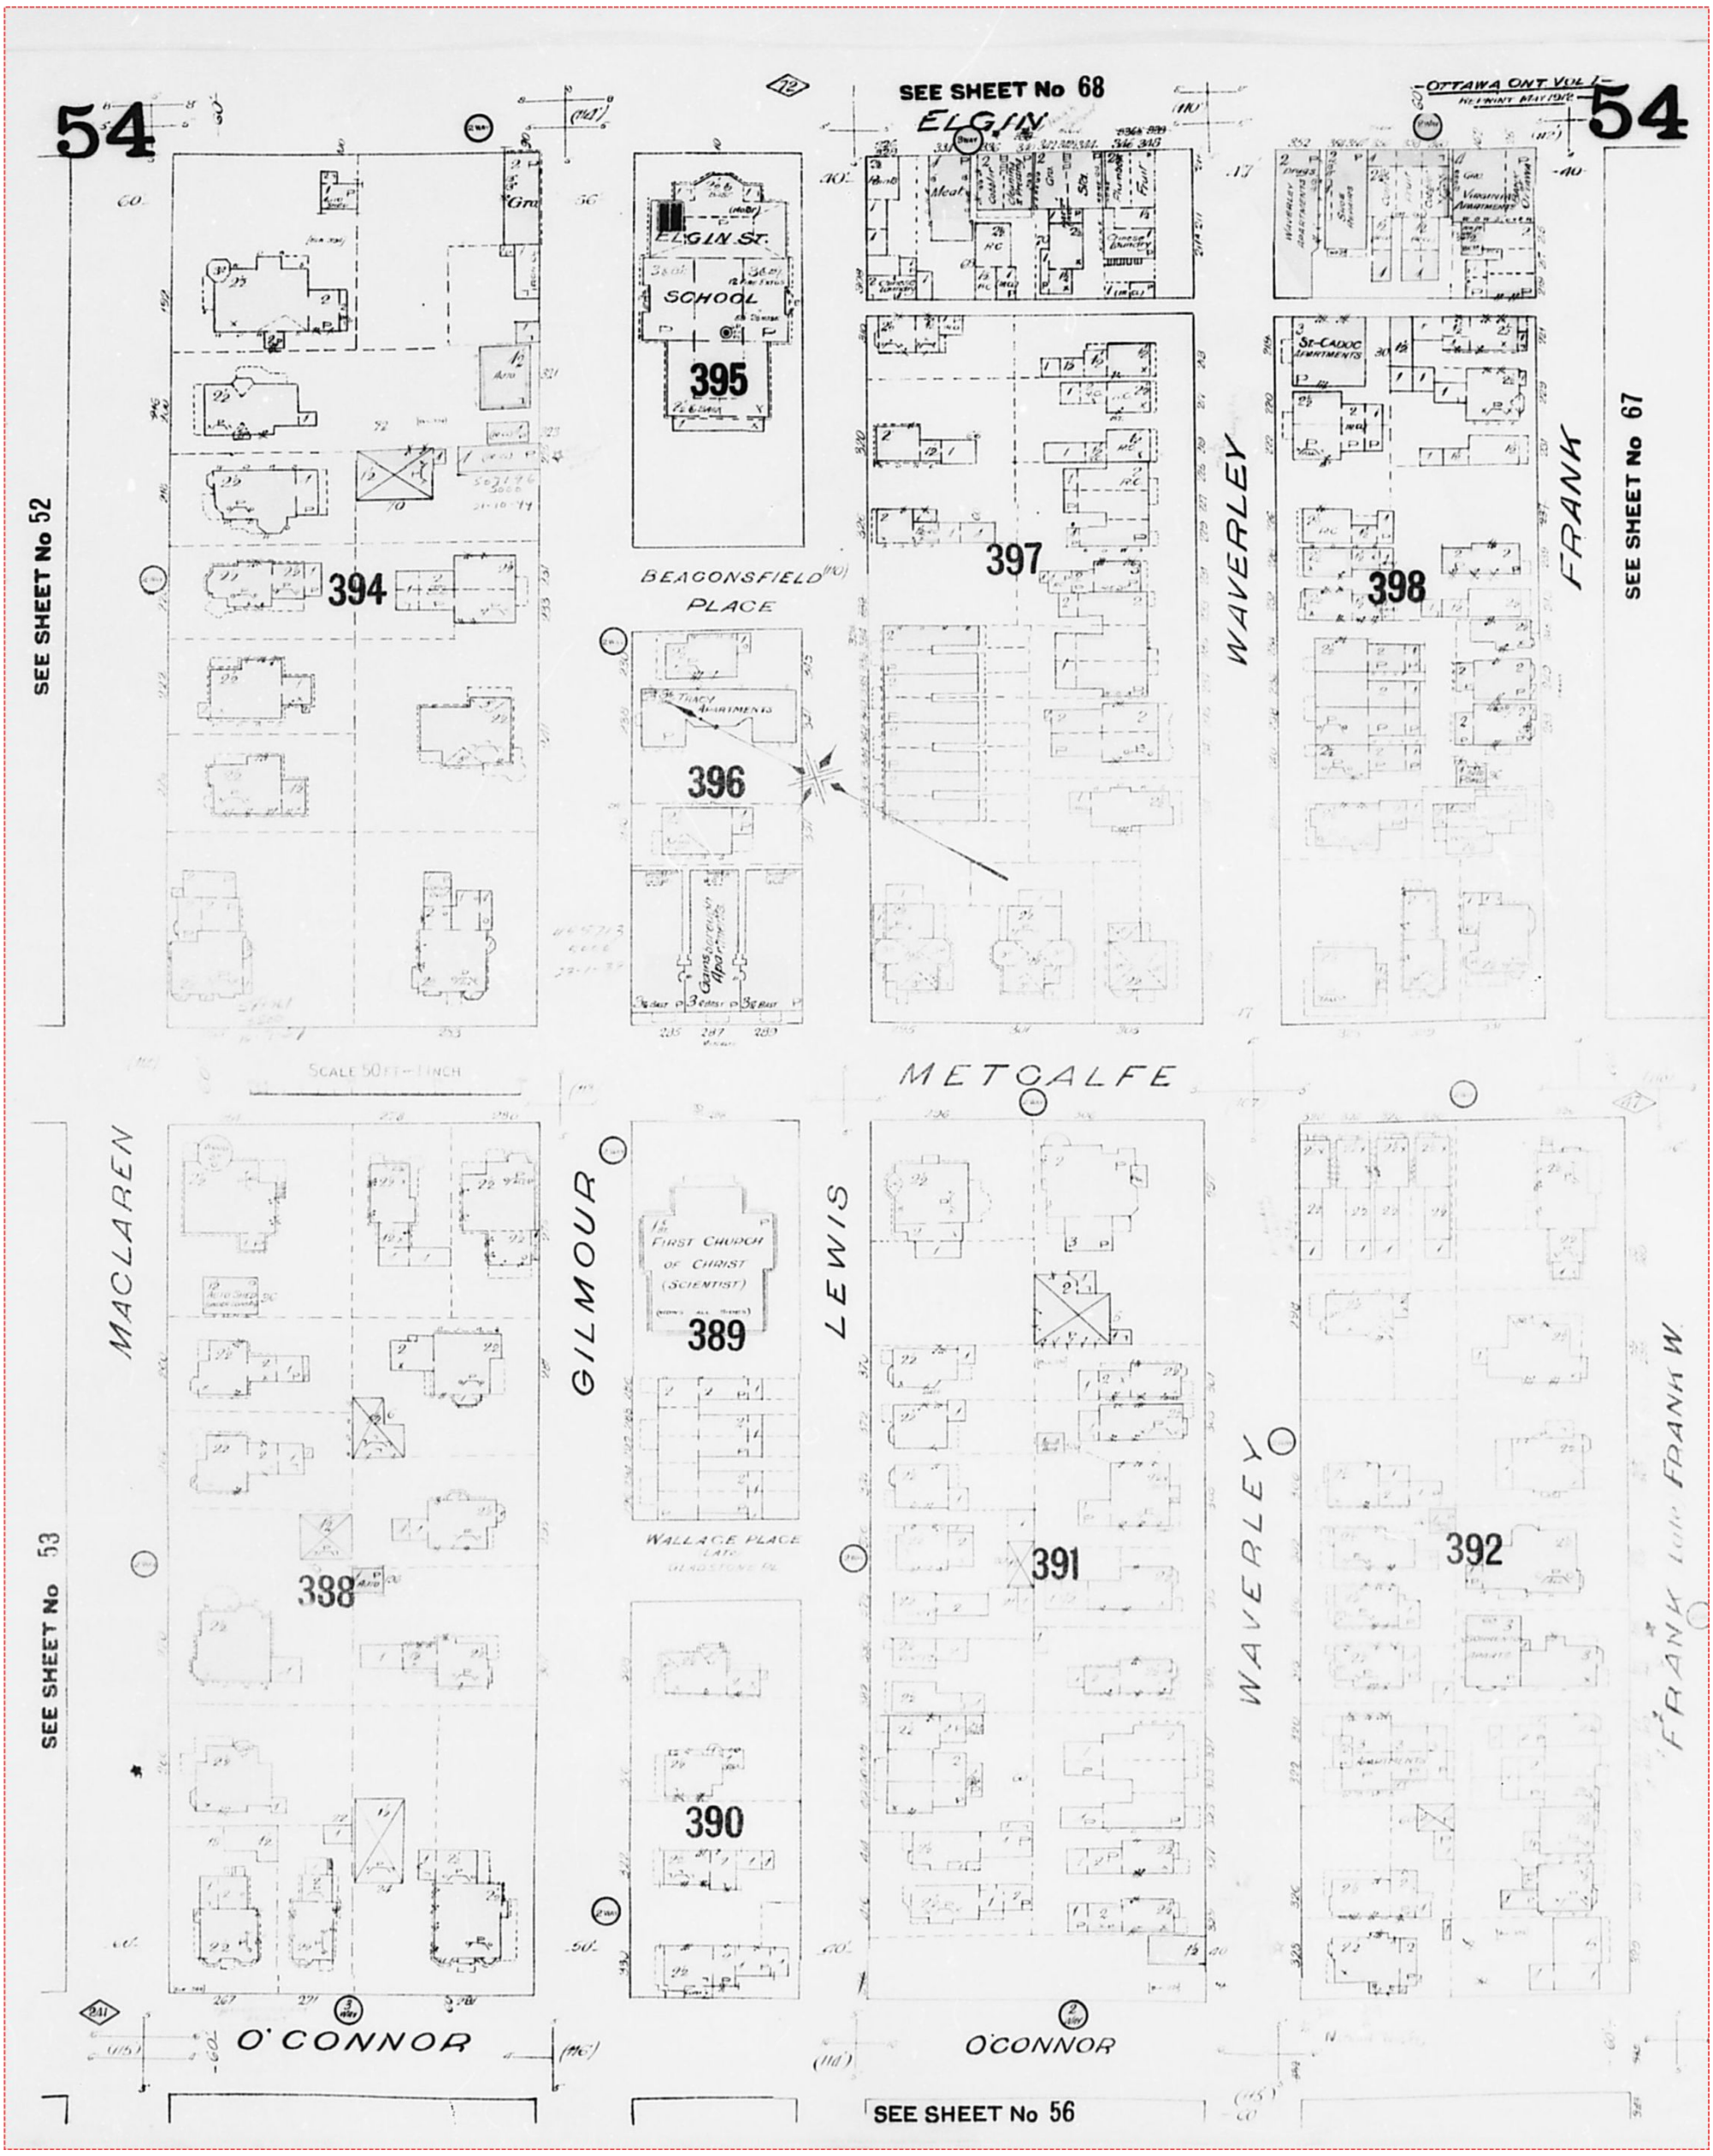

Project #: 25020500995 | P.O. #: 250080
Requested by: Eleanor Goolab | Date Completed: 02/19/2025 17:58:42

1915 Volume: Ottawa 1 Firemap: 55
Ottawa Volume 1 Plan: 1432 (1902) | Sheet: 55 (1915)

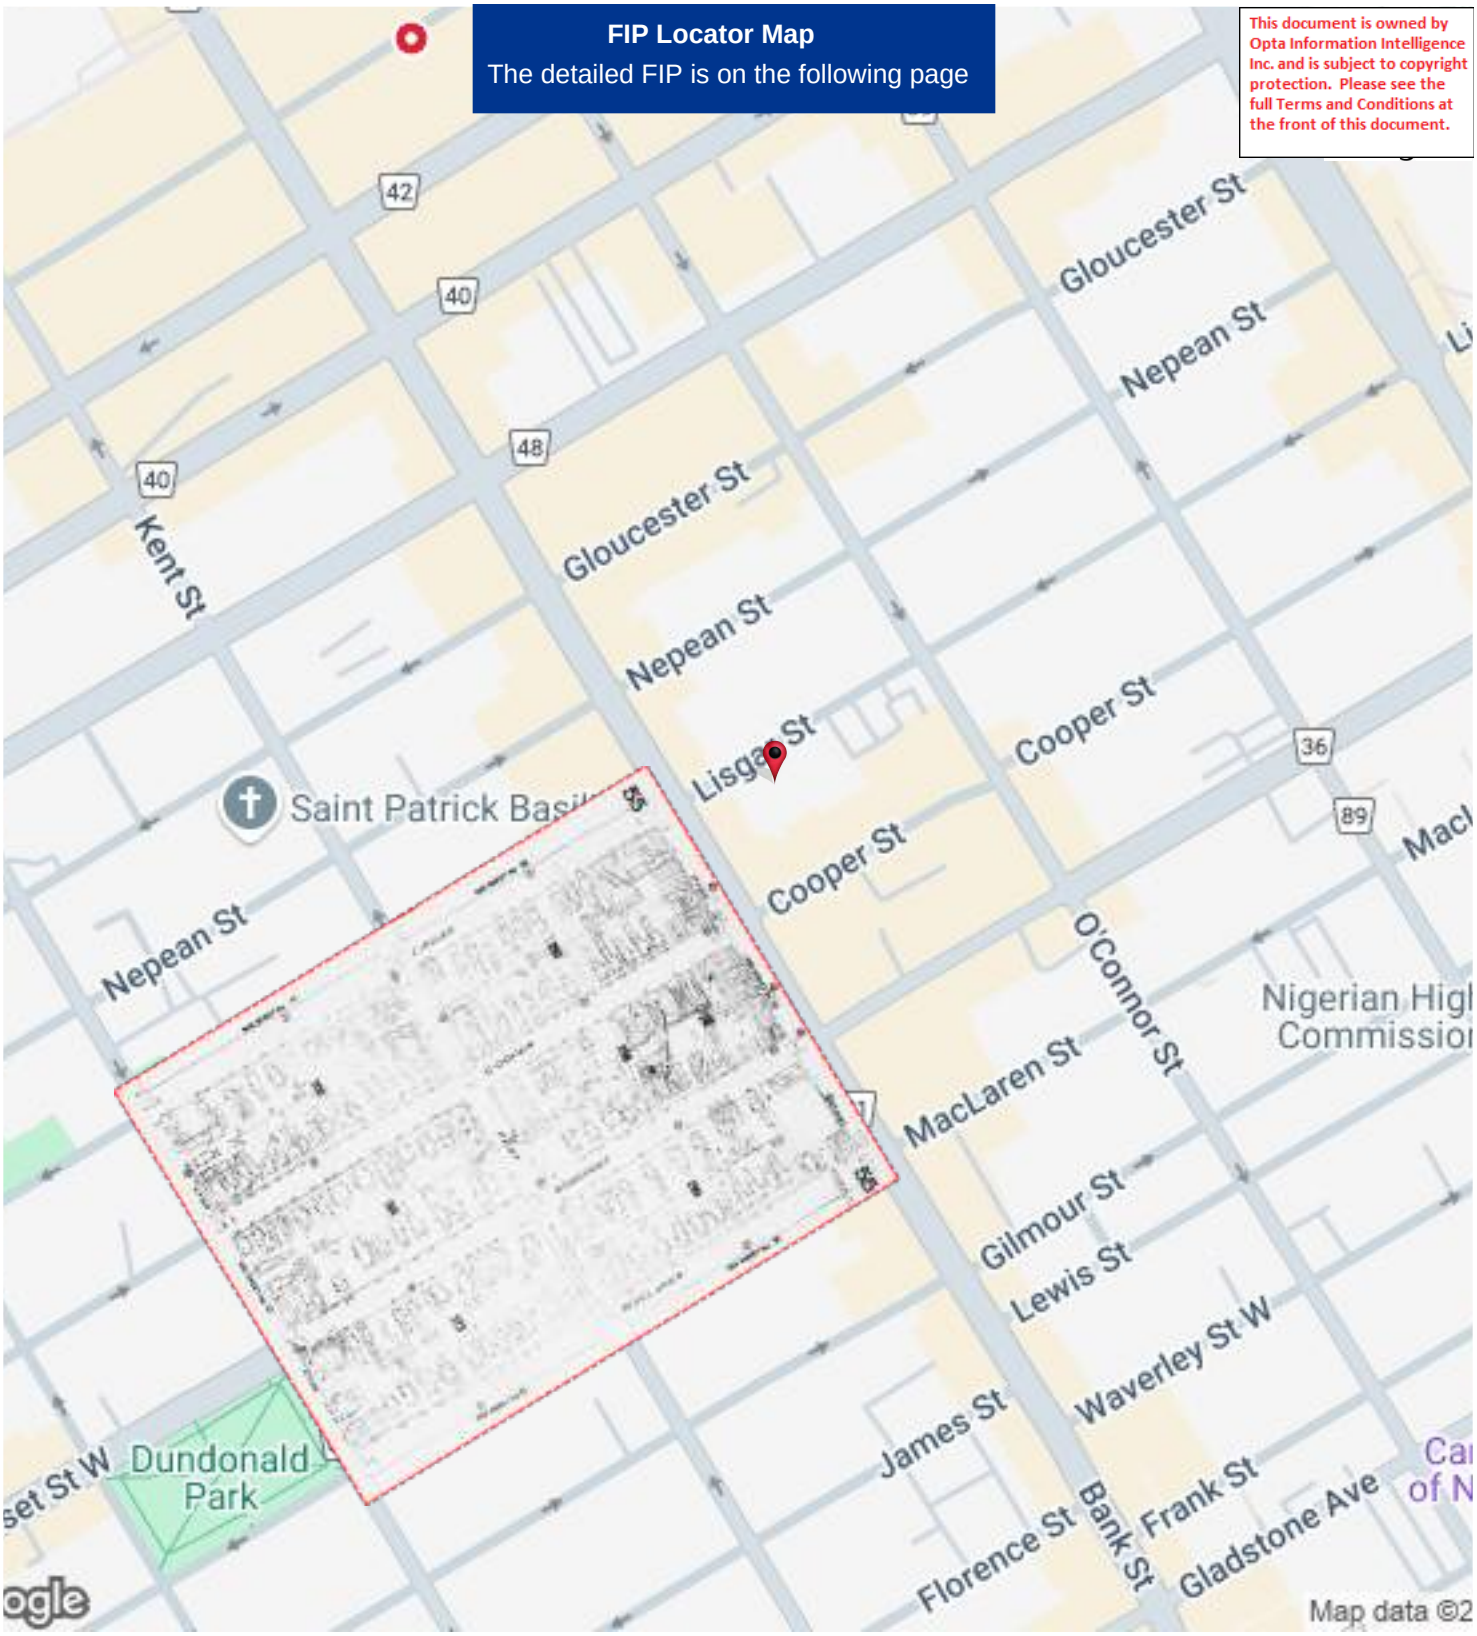

Project #: 25020500995 | P.O. #: 250080
Requested by: Eleanor Goolab | Date Completed: 02/19/2025 17:58:42

1915 Volume: Ottawa 1 Firemap: 55
Ottawa Volume 1 Plan: 1432 (1902) | Sheet: 55 (1915)

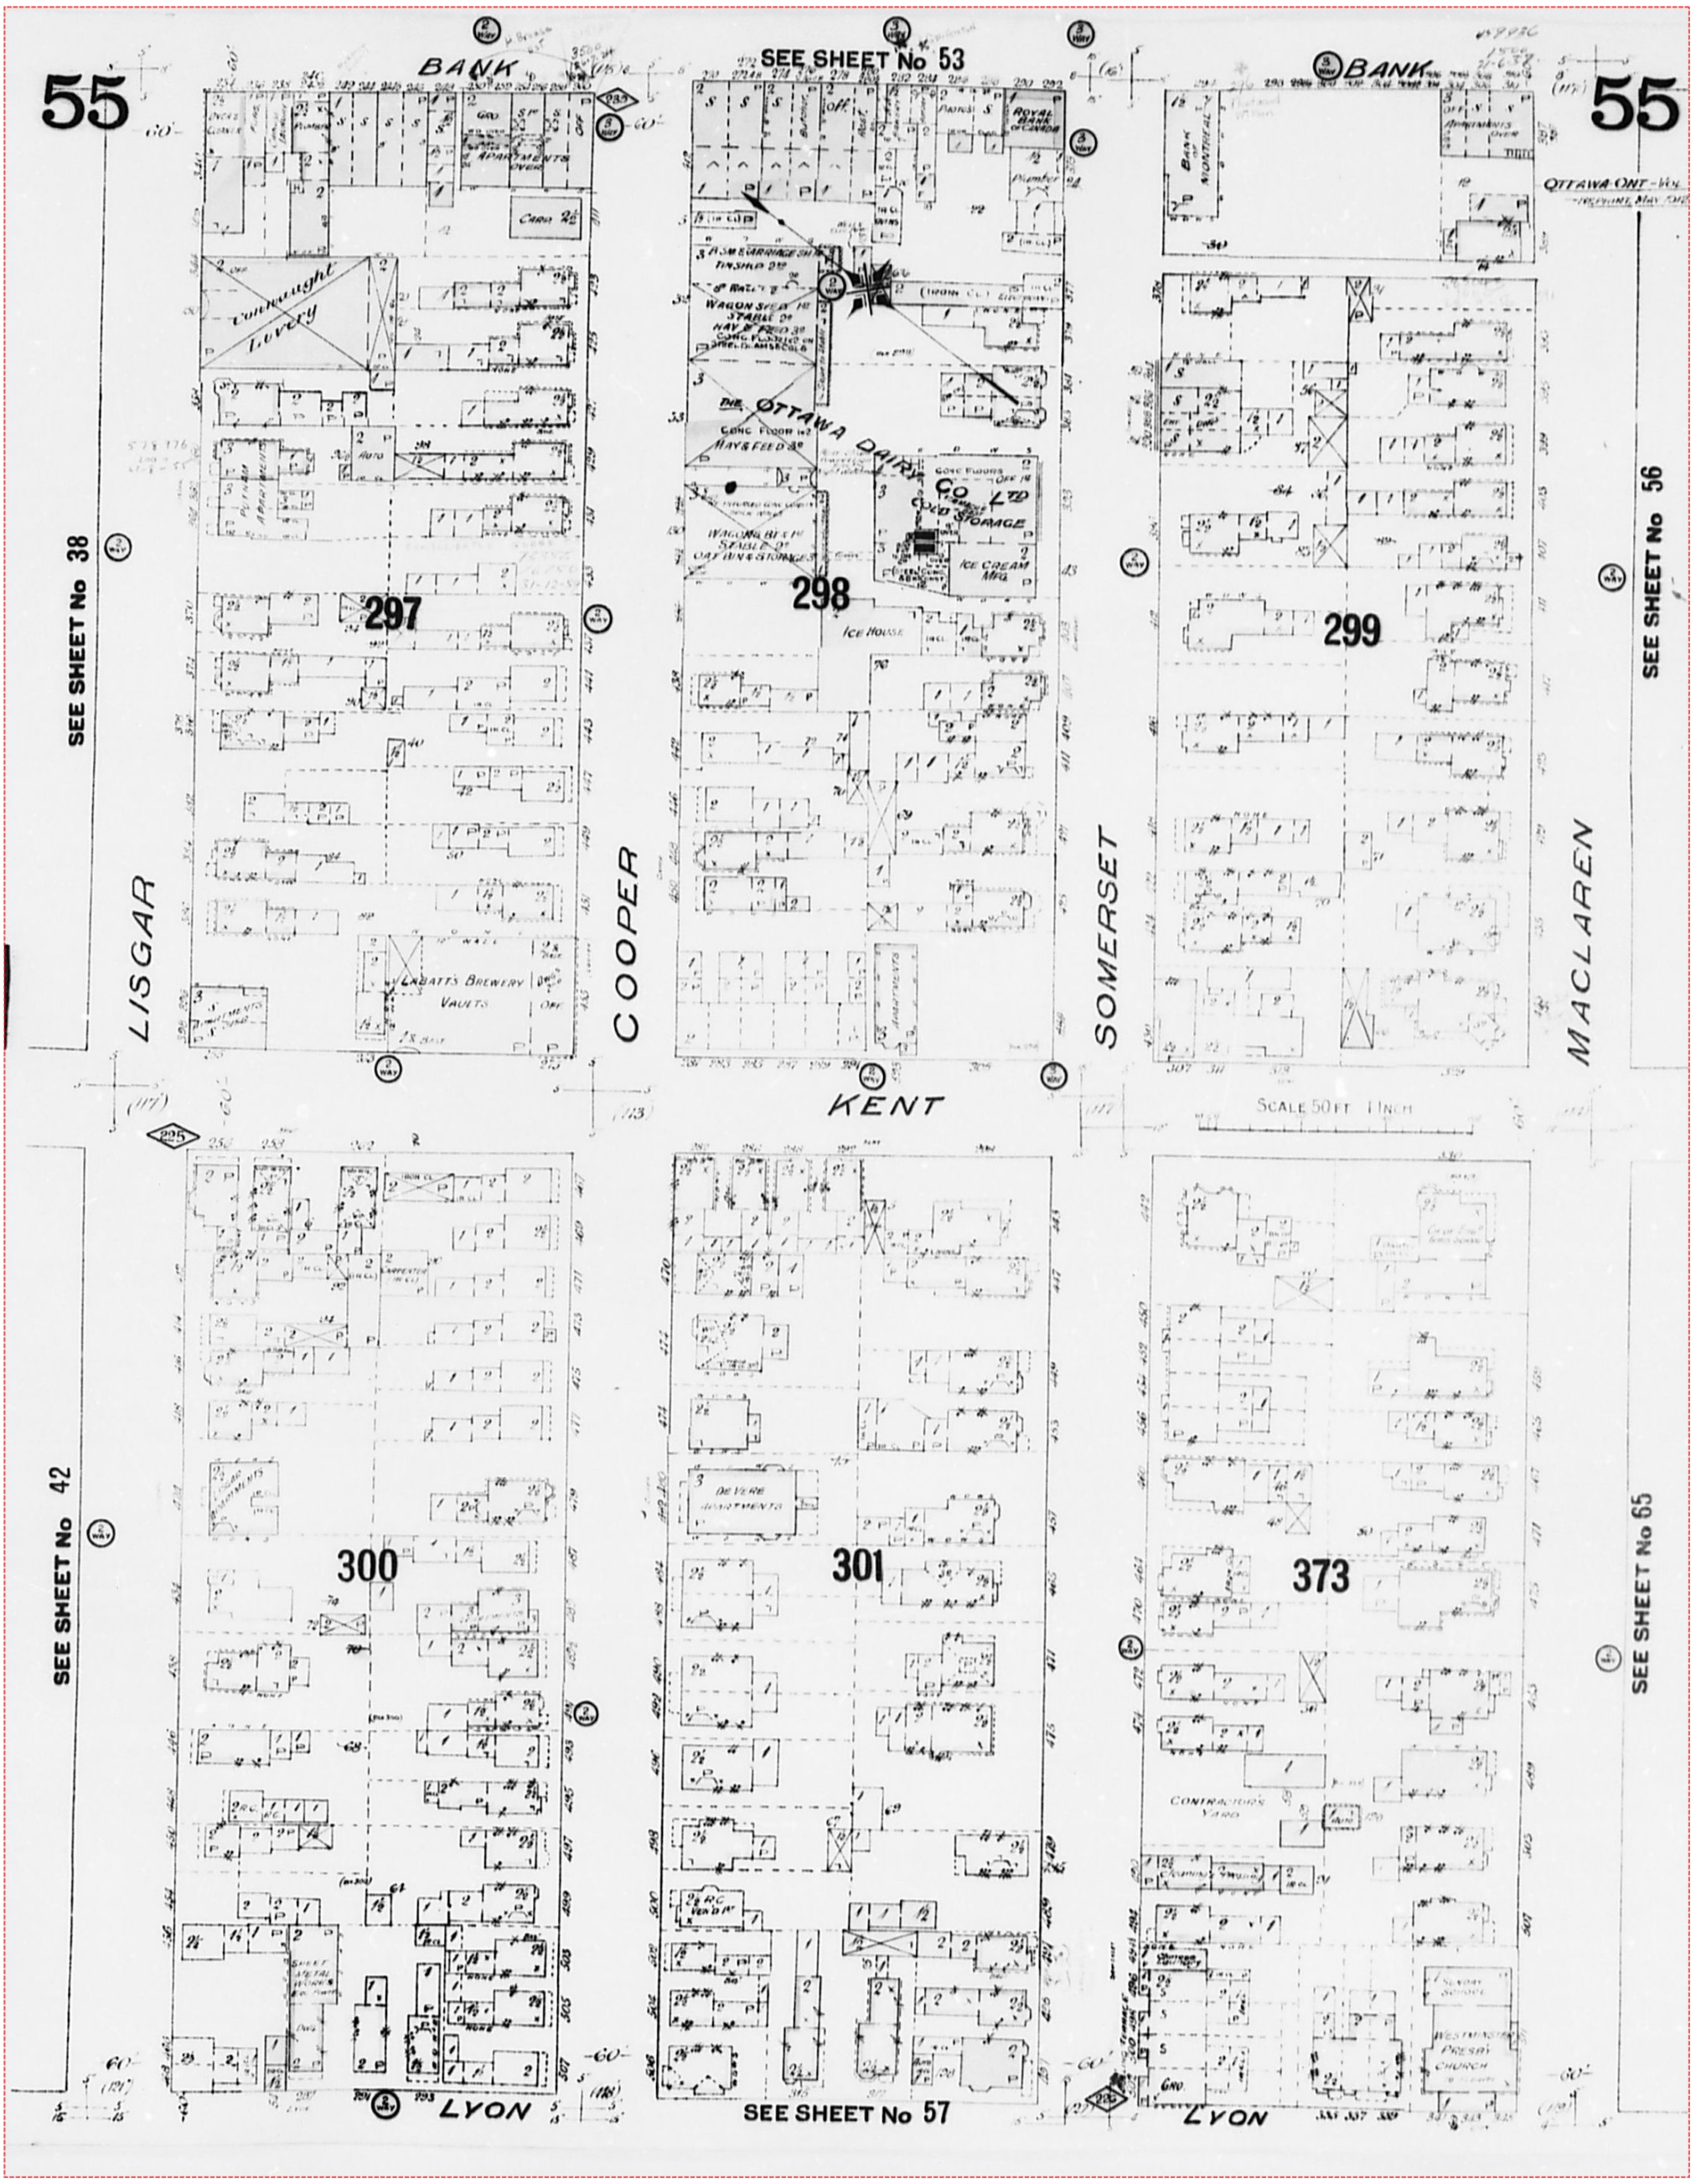

Project #: 25020500995 | P.O. #: 250080
Requested by: Eleanor Goolab | Date Completed: 02/19/2025 17:58:42

1912 Volume: Ottawa 1 Firemap: 55
Ottawa Volume 1 Plan: 1432 (1902) | Sheet: 55 (1912)

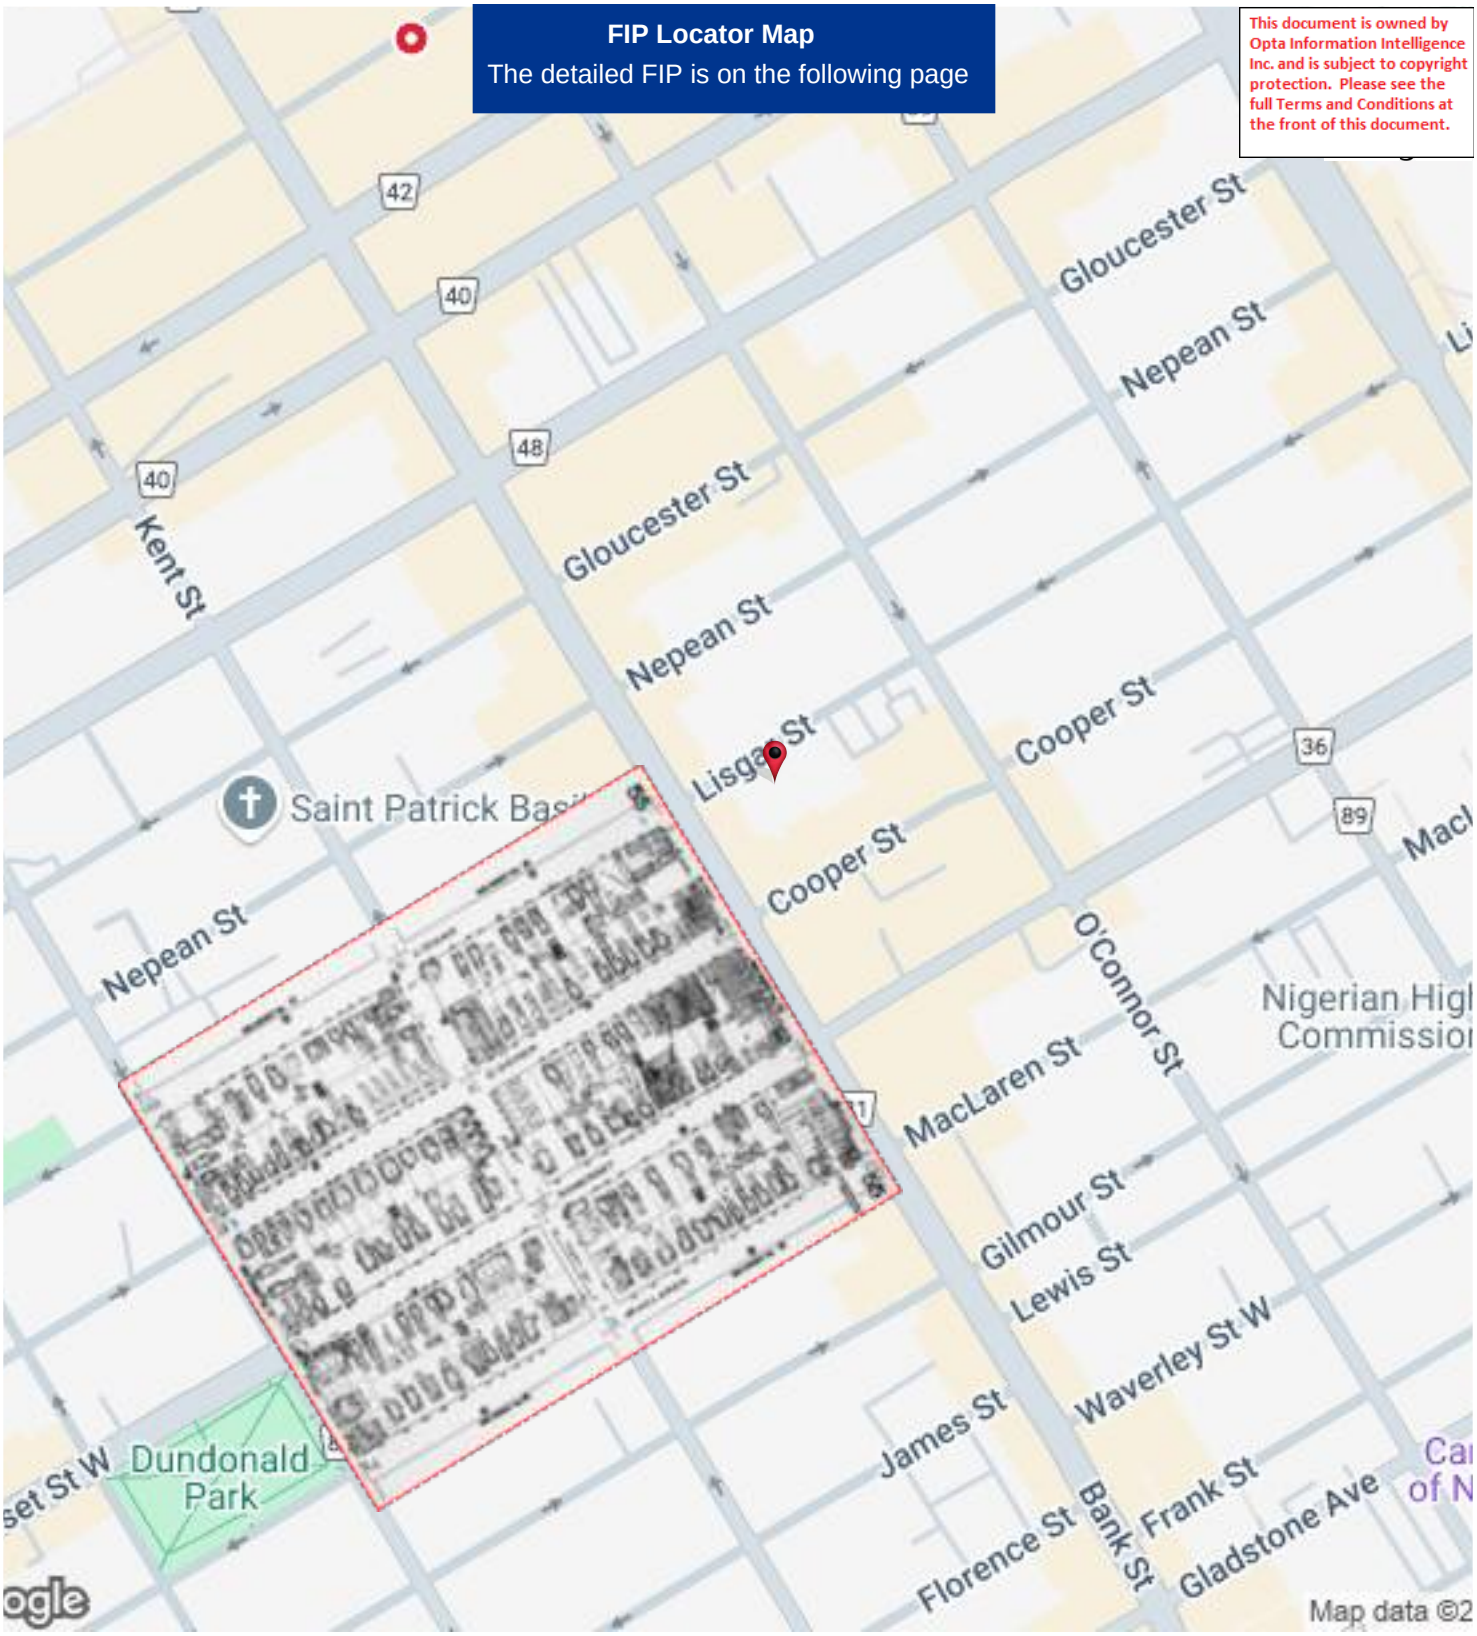

Project #: 25020500995 | P.O. #: 250080
Requested by: Eleanor Goolab | Date Completed: 02/19/2025 17:58:42

1912 Volume: Ottawa 1 Firemap: 55
Ottawa Volume 1 Plan: 1432 (1902) | Sheet: 55 (1912)

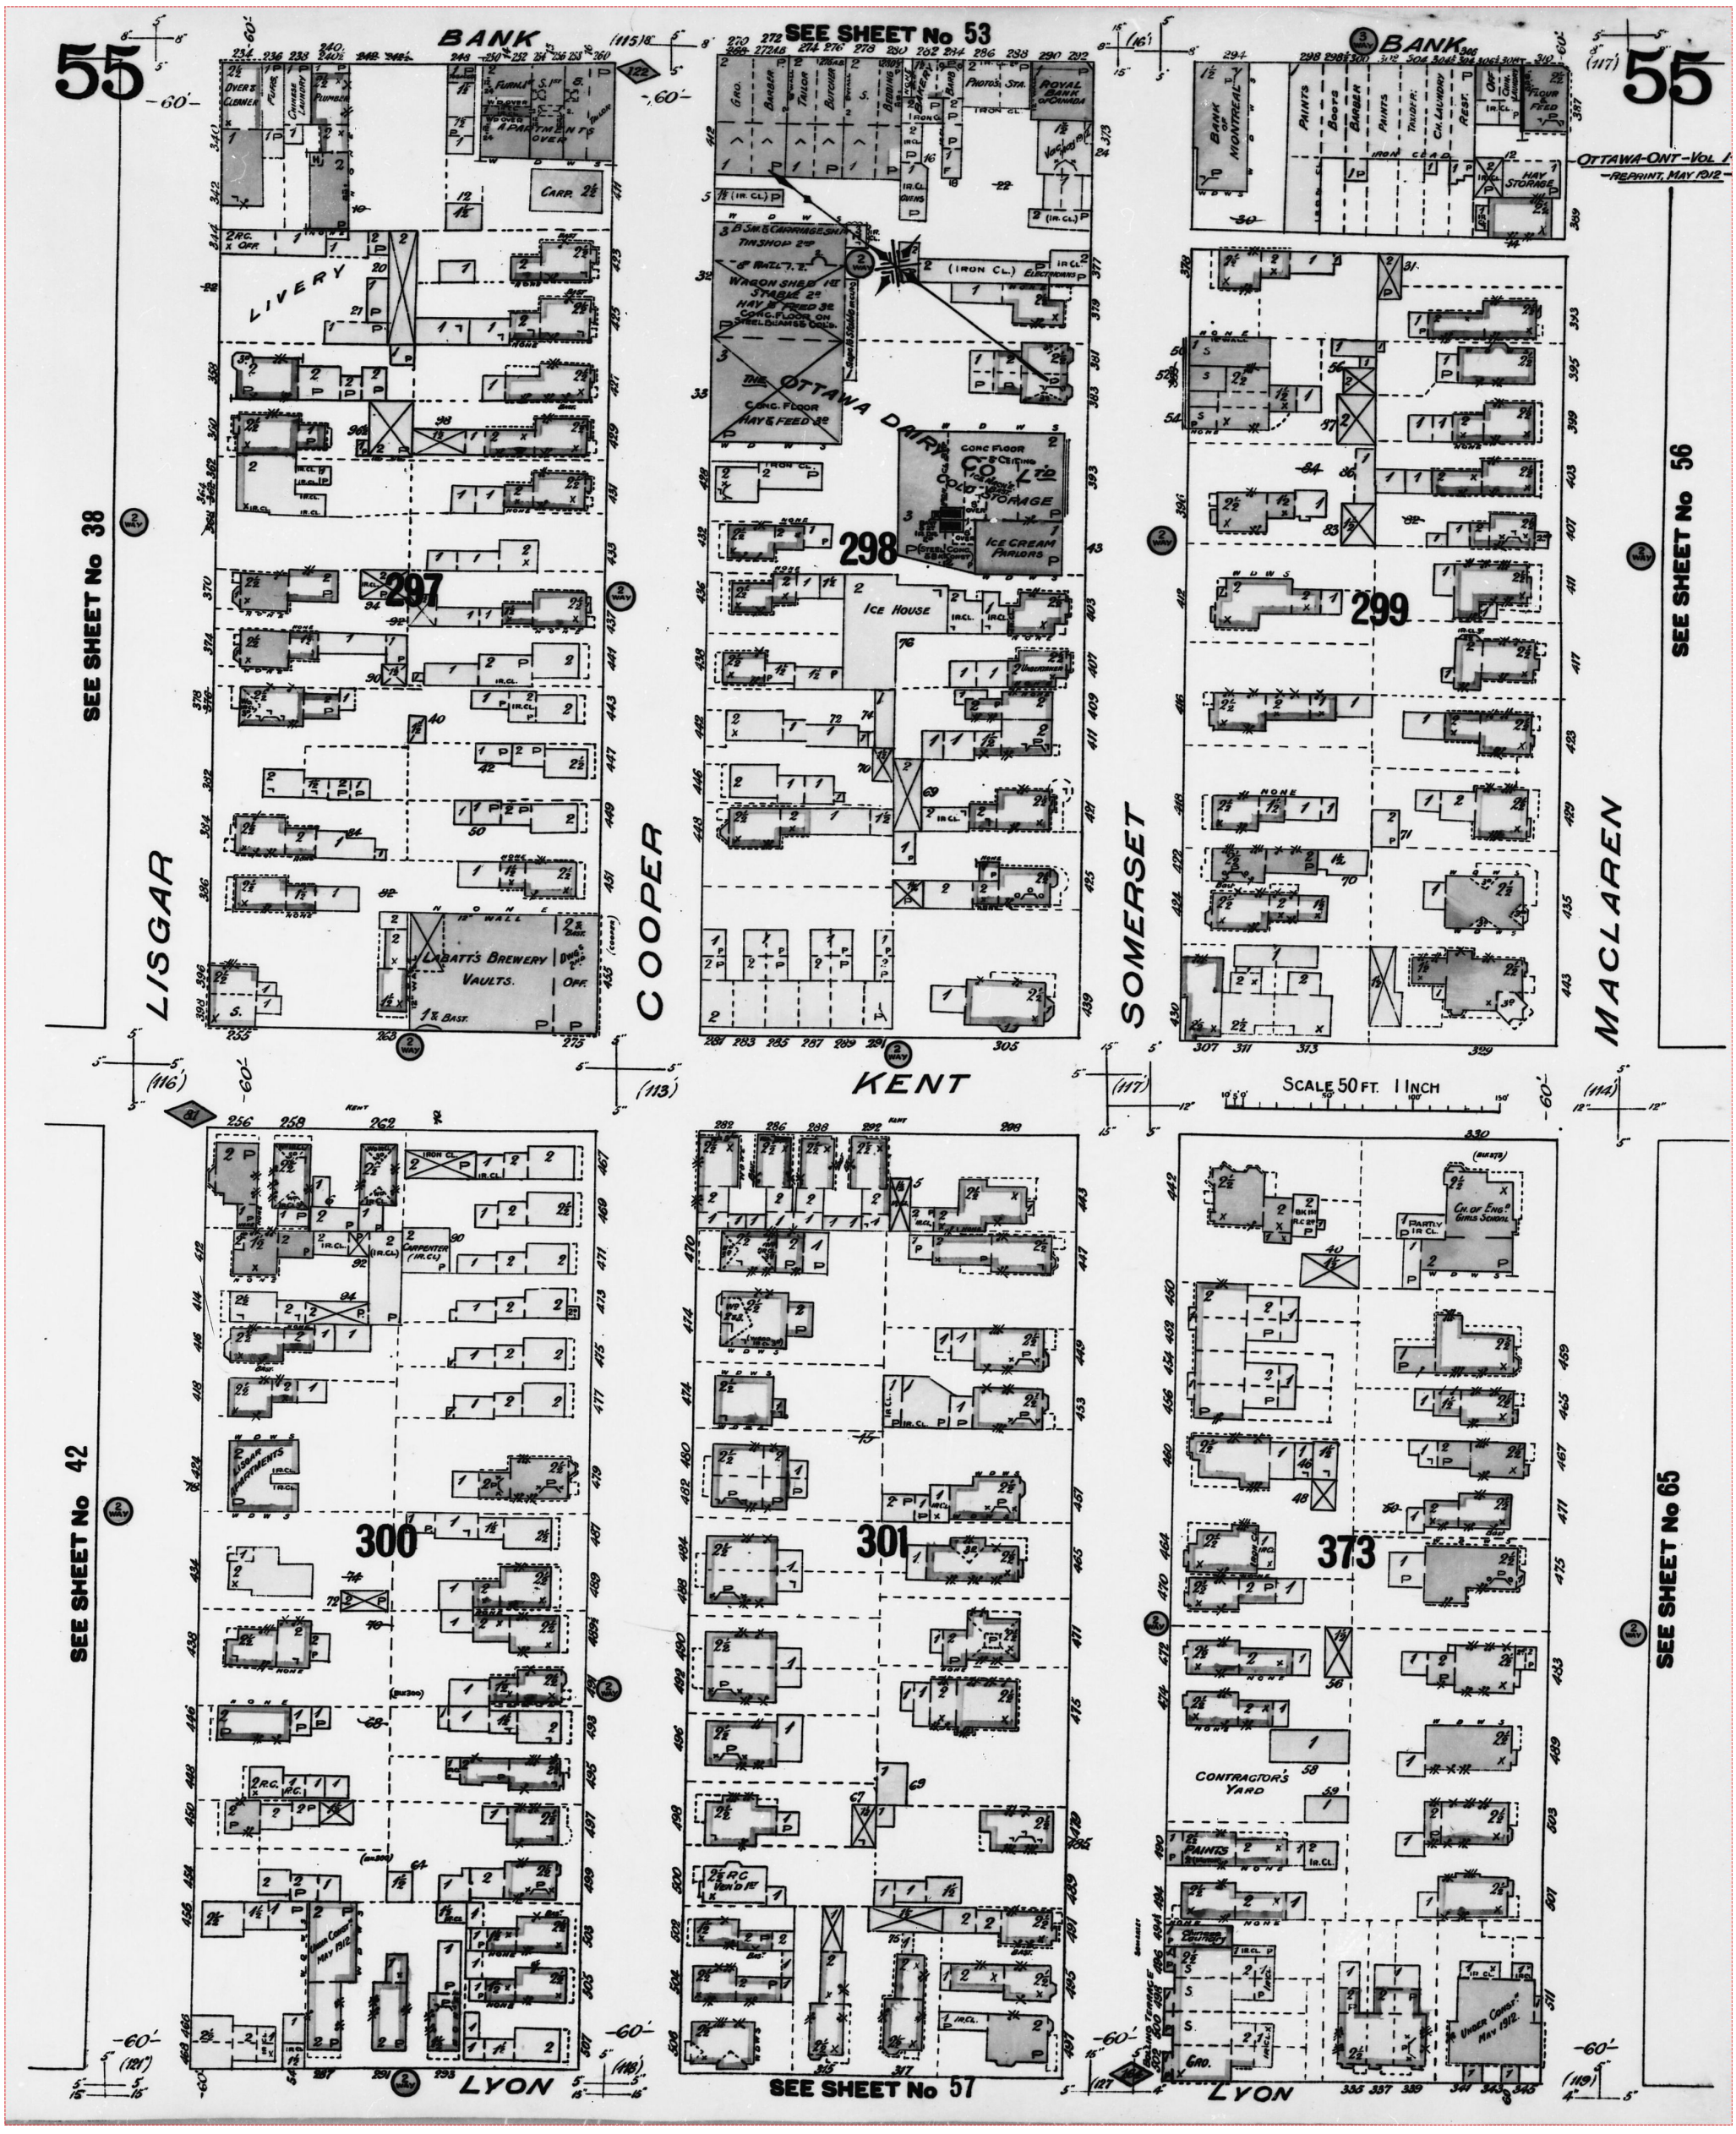

Project #: 25020500995 | P.O. #: 250080
Requested by: Eleanor Goolab | Date Completed: 02/19/2025 17:58:42

1912 Volume: Ottawa 1 Firemap: 56
Ottawa Volume 1 Plan: 1432 (1902) | Sheet: 56 (1912)

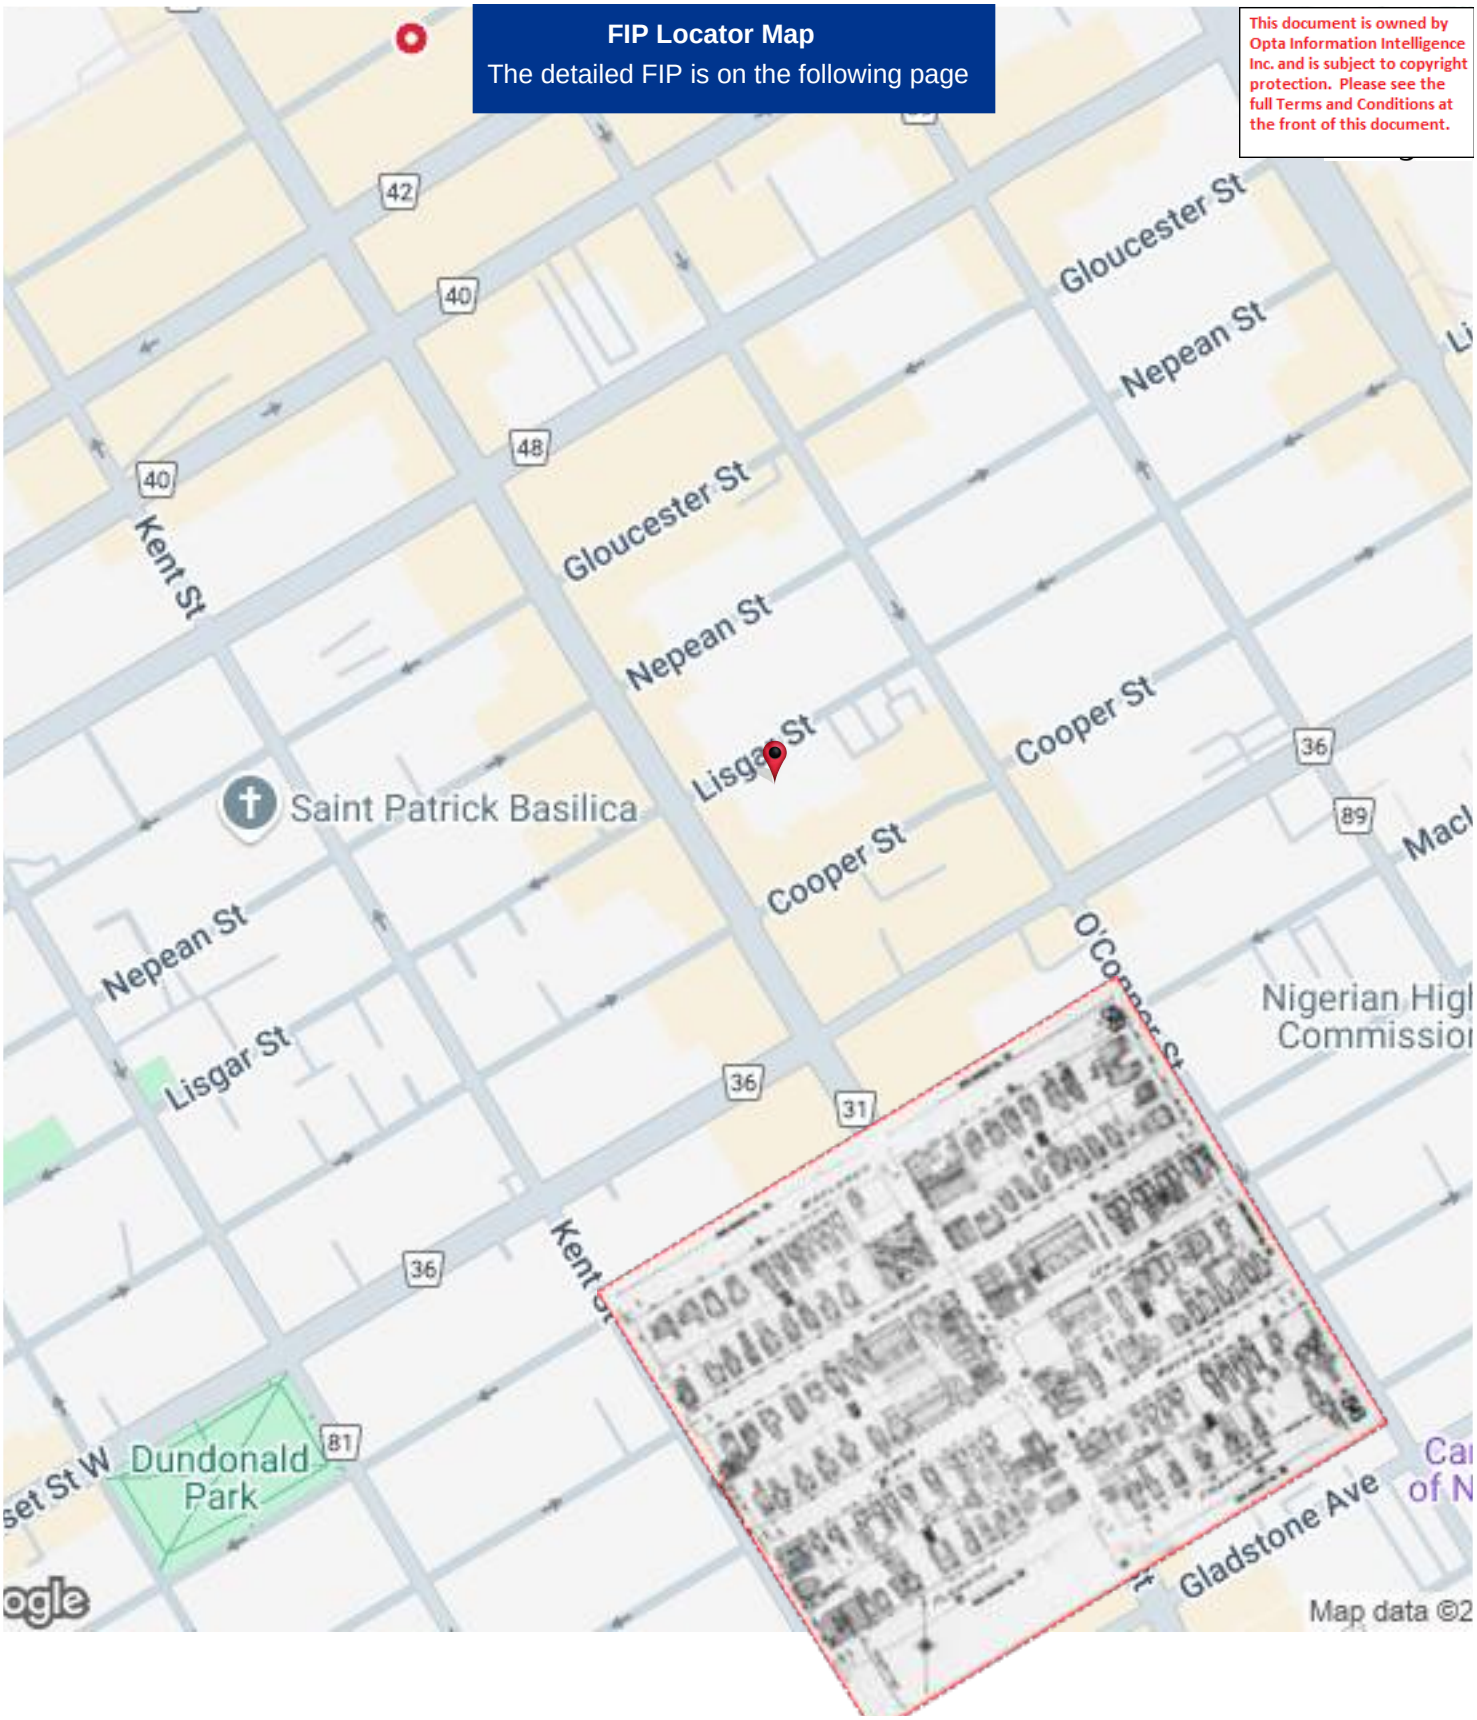

Project #: 25020500995 | P.O. #: 250080
Requested by: Eleanor Goolab | Date Completed: 02/19/2025 17:58:42

1912 Volume: Ottawa 1 Firemap: 56
Ottawa Volume 1 Plan: 1432 (1902) | Sheet: 56 (1912)

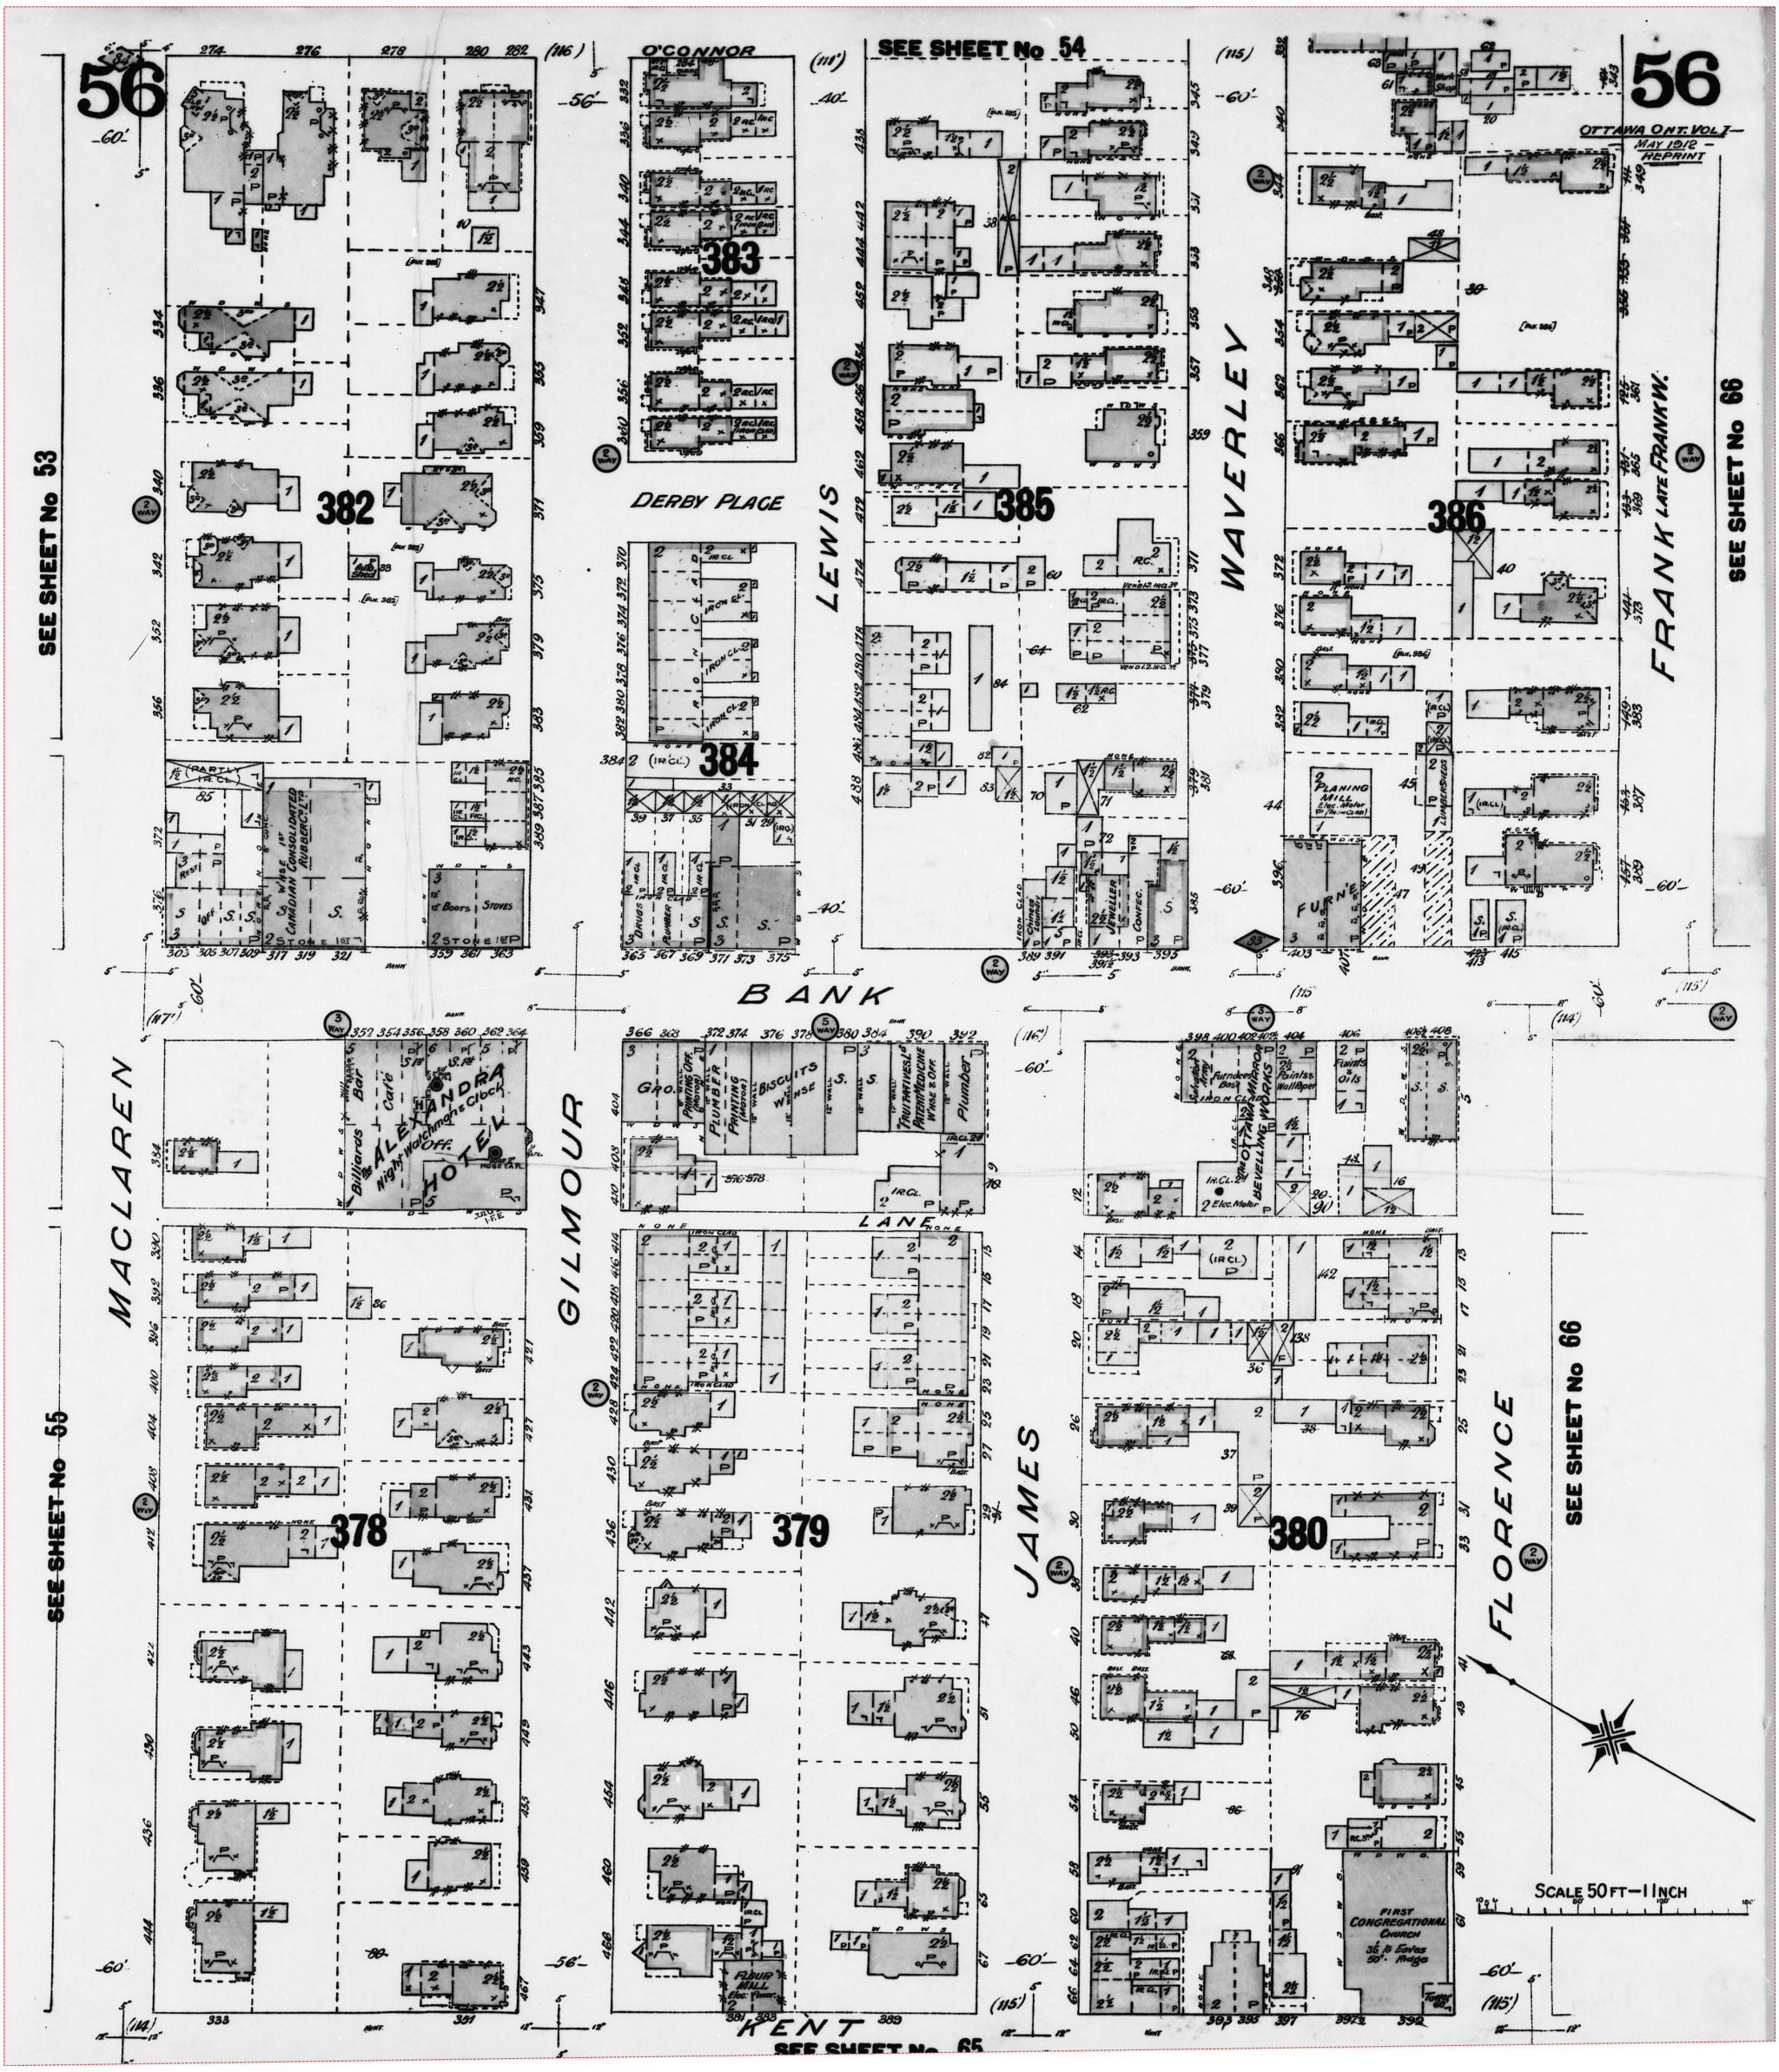

Project #: 25020500995 | P.O. #: 250080
Requested by: Eleanor Goolab | Date Completed: 02/19/2025 17:58:42

1915 Volume: Ottawa 1 Firemap: 56
Ottawa Volume 1 Plan: 1432 (1902) | Sheet: 56 (1915)

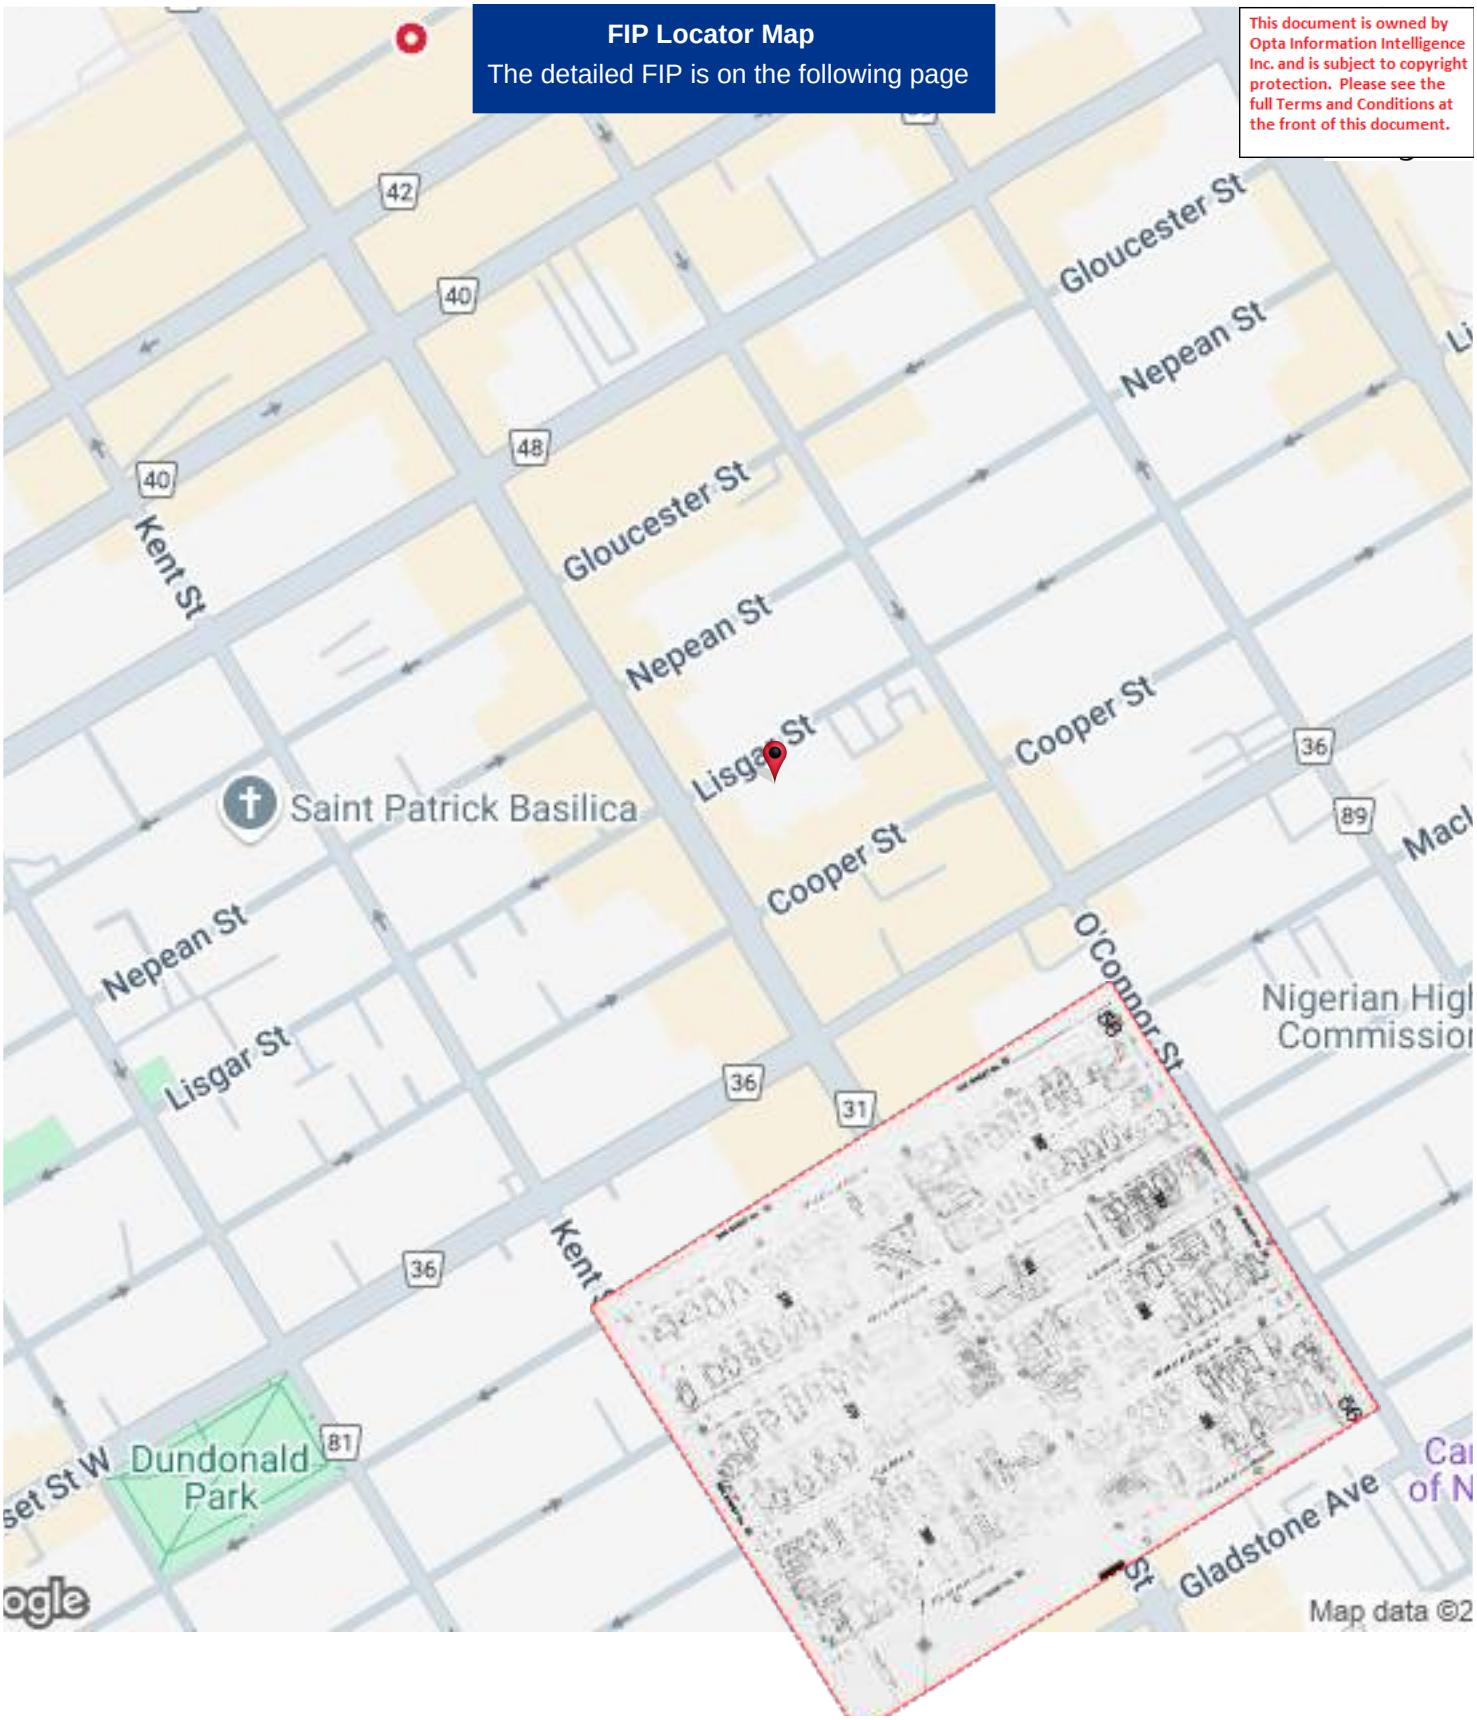

Project #: 25020500995 | P.O. #: 250080
Requested by: Eleanor Goolab | Date Completed: 02/19/2025 17:58:42

1915 Volume: Ottawa 1 Firemap: 56
Ottawa Volume 1 Plan: 1432 (1902) | Sheet: 56 (1915)

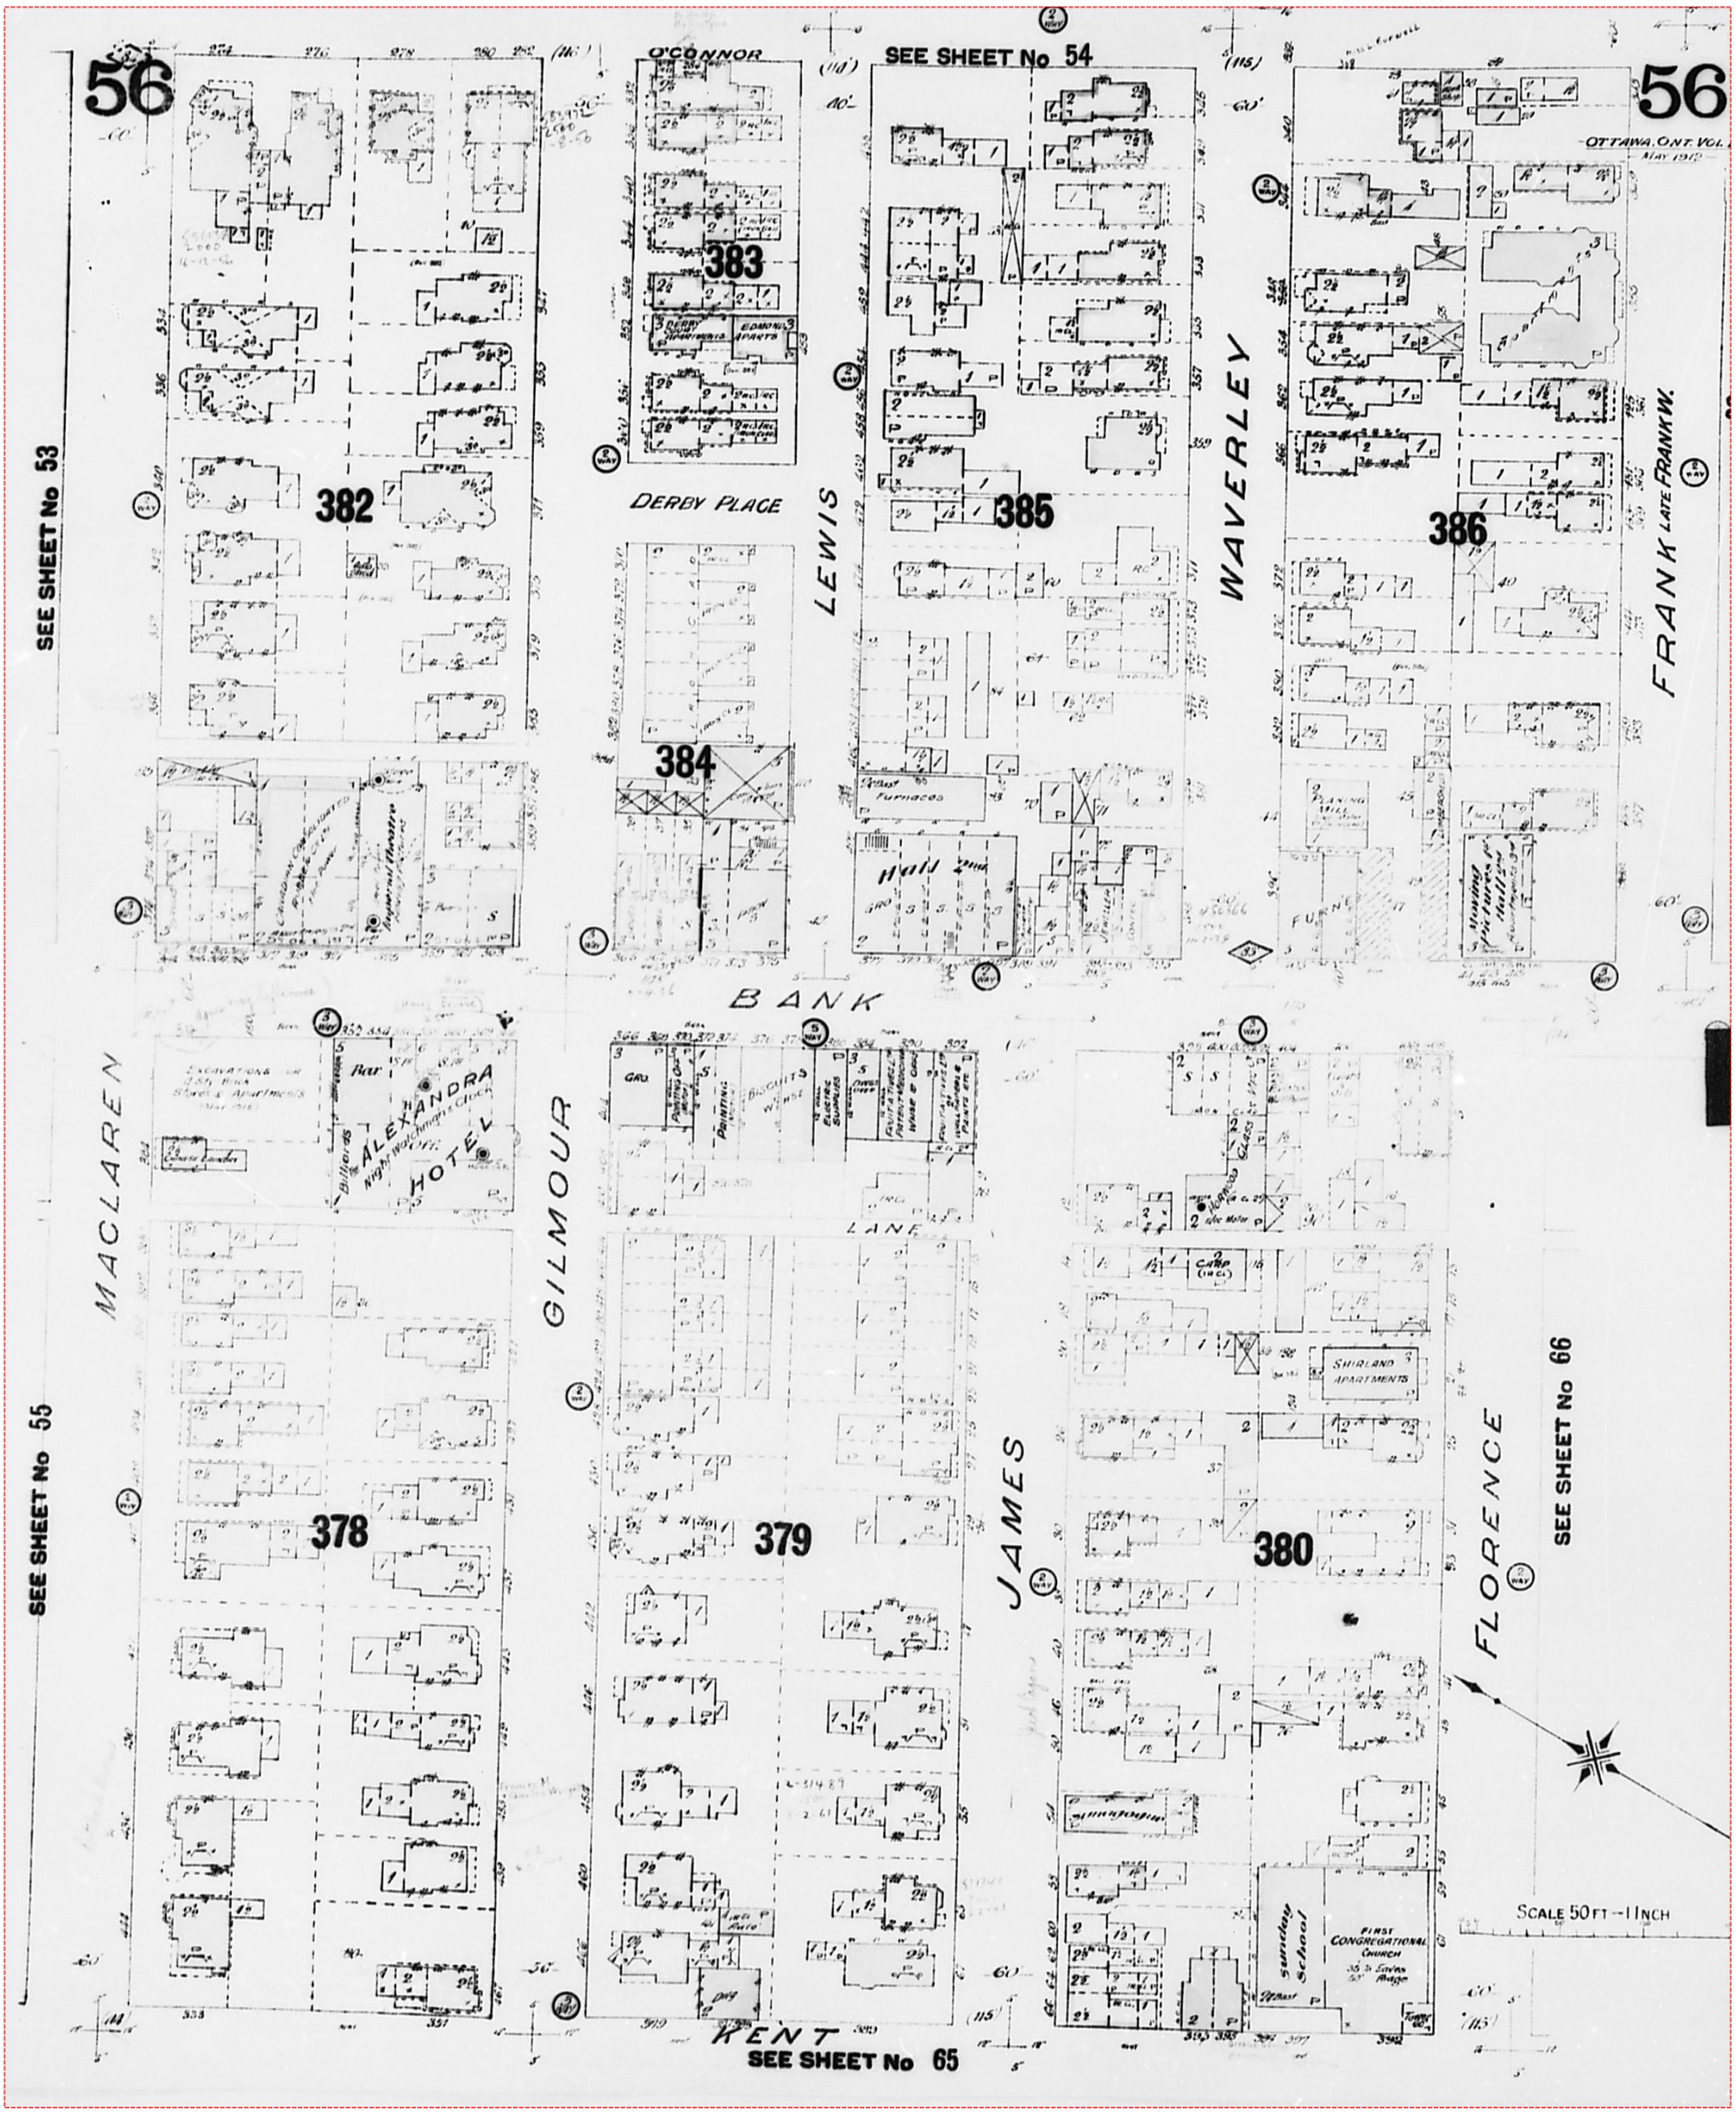

Project #: 25020500995 | P.O. #: 250080
Requested by: Eleanor Goolab | Date Completed: 02/19/2025 17:58:42

1922 Volume: Ottawa 1 Firemap: 36
Ottawa Volume 1 Plan: 1434 (1902) | Sheet: 36 (1922)

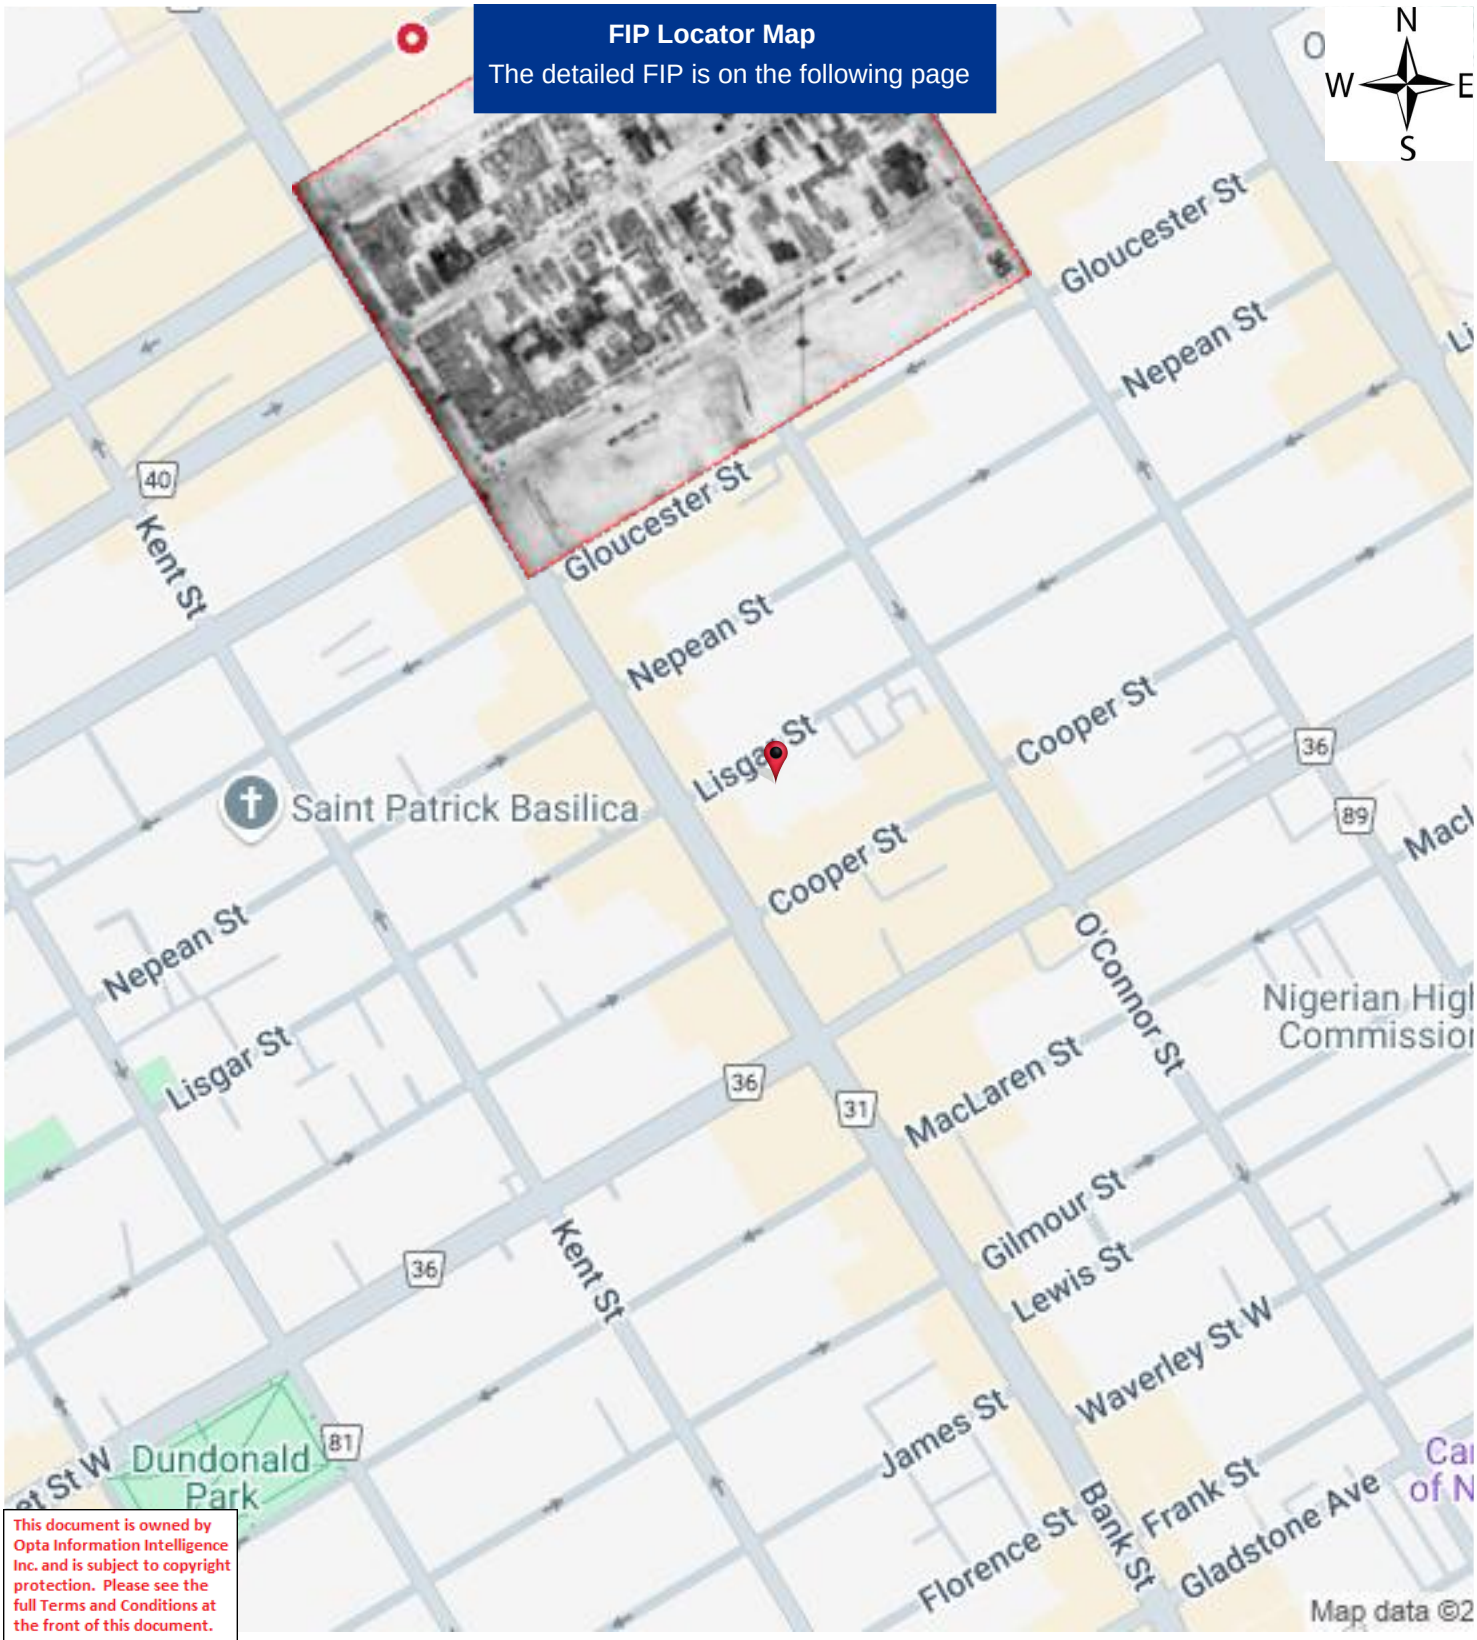

This document is owned by Opta Information Intelligence Inc. and is subject to copyright protection. Please see the full Terms and Conditions at the front of this document.

Project #: 25020500995 | P.O. #: 250080
Requested by: Eleanor Goolab | Date Completed: 02/19/2025 17:58:42

1922 Volume: Ottawa 1 Firemap: 36
Ottawa Volume 1 Plan: 1434 (1902) | Sheet: 36 (1922)

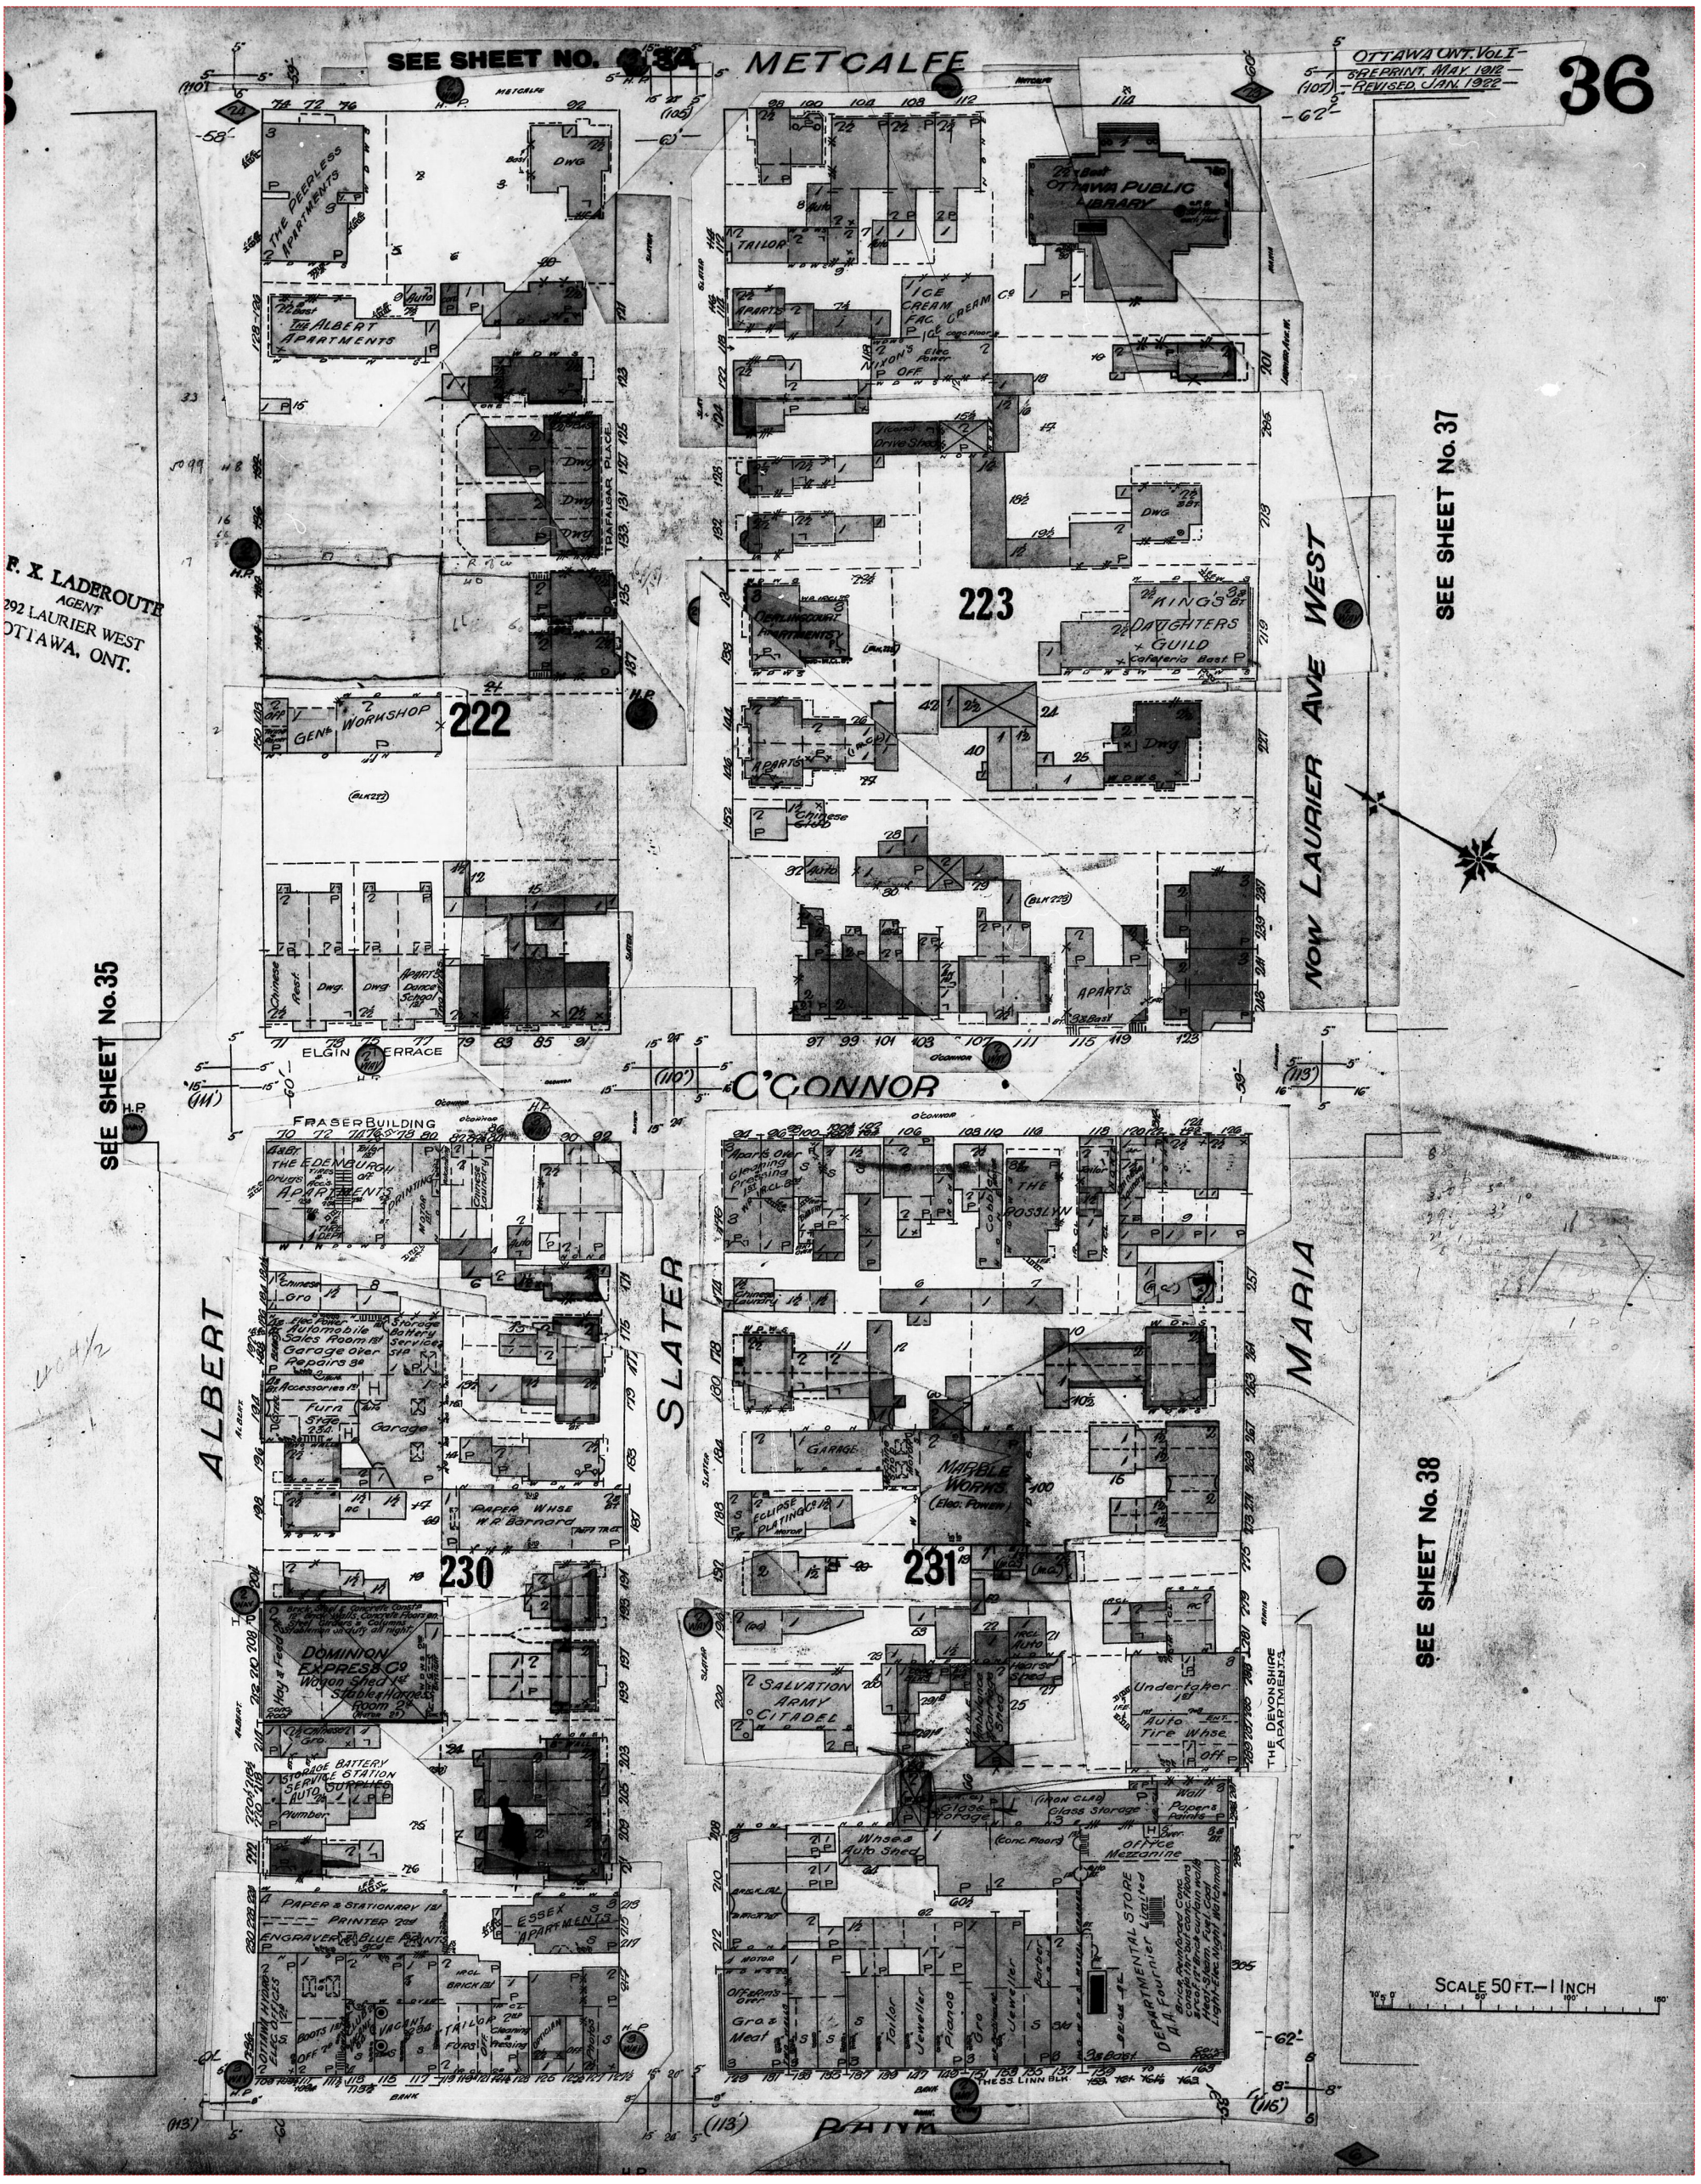

Project #: 25020500995 | P.O. #: 250080
Requested by: Eleanor Goolab | Date Completed: 02/19/2025 17:58:42

1922 Volume: Ottawa 1 Firemap: 37
Ottawa Volume 1 Plan: 1434 (1902) | Sheet: 37 (1922)

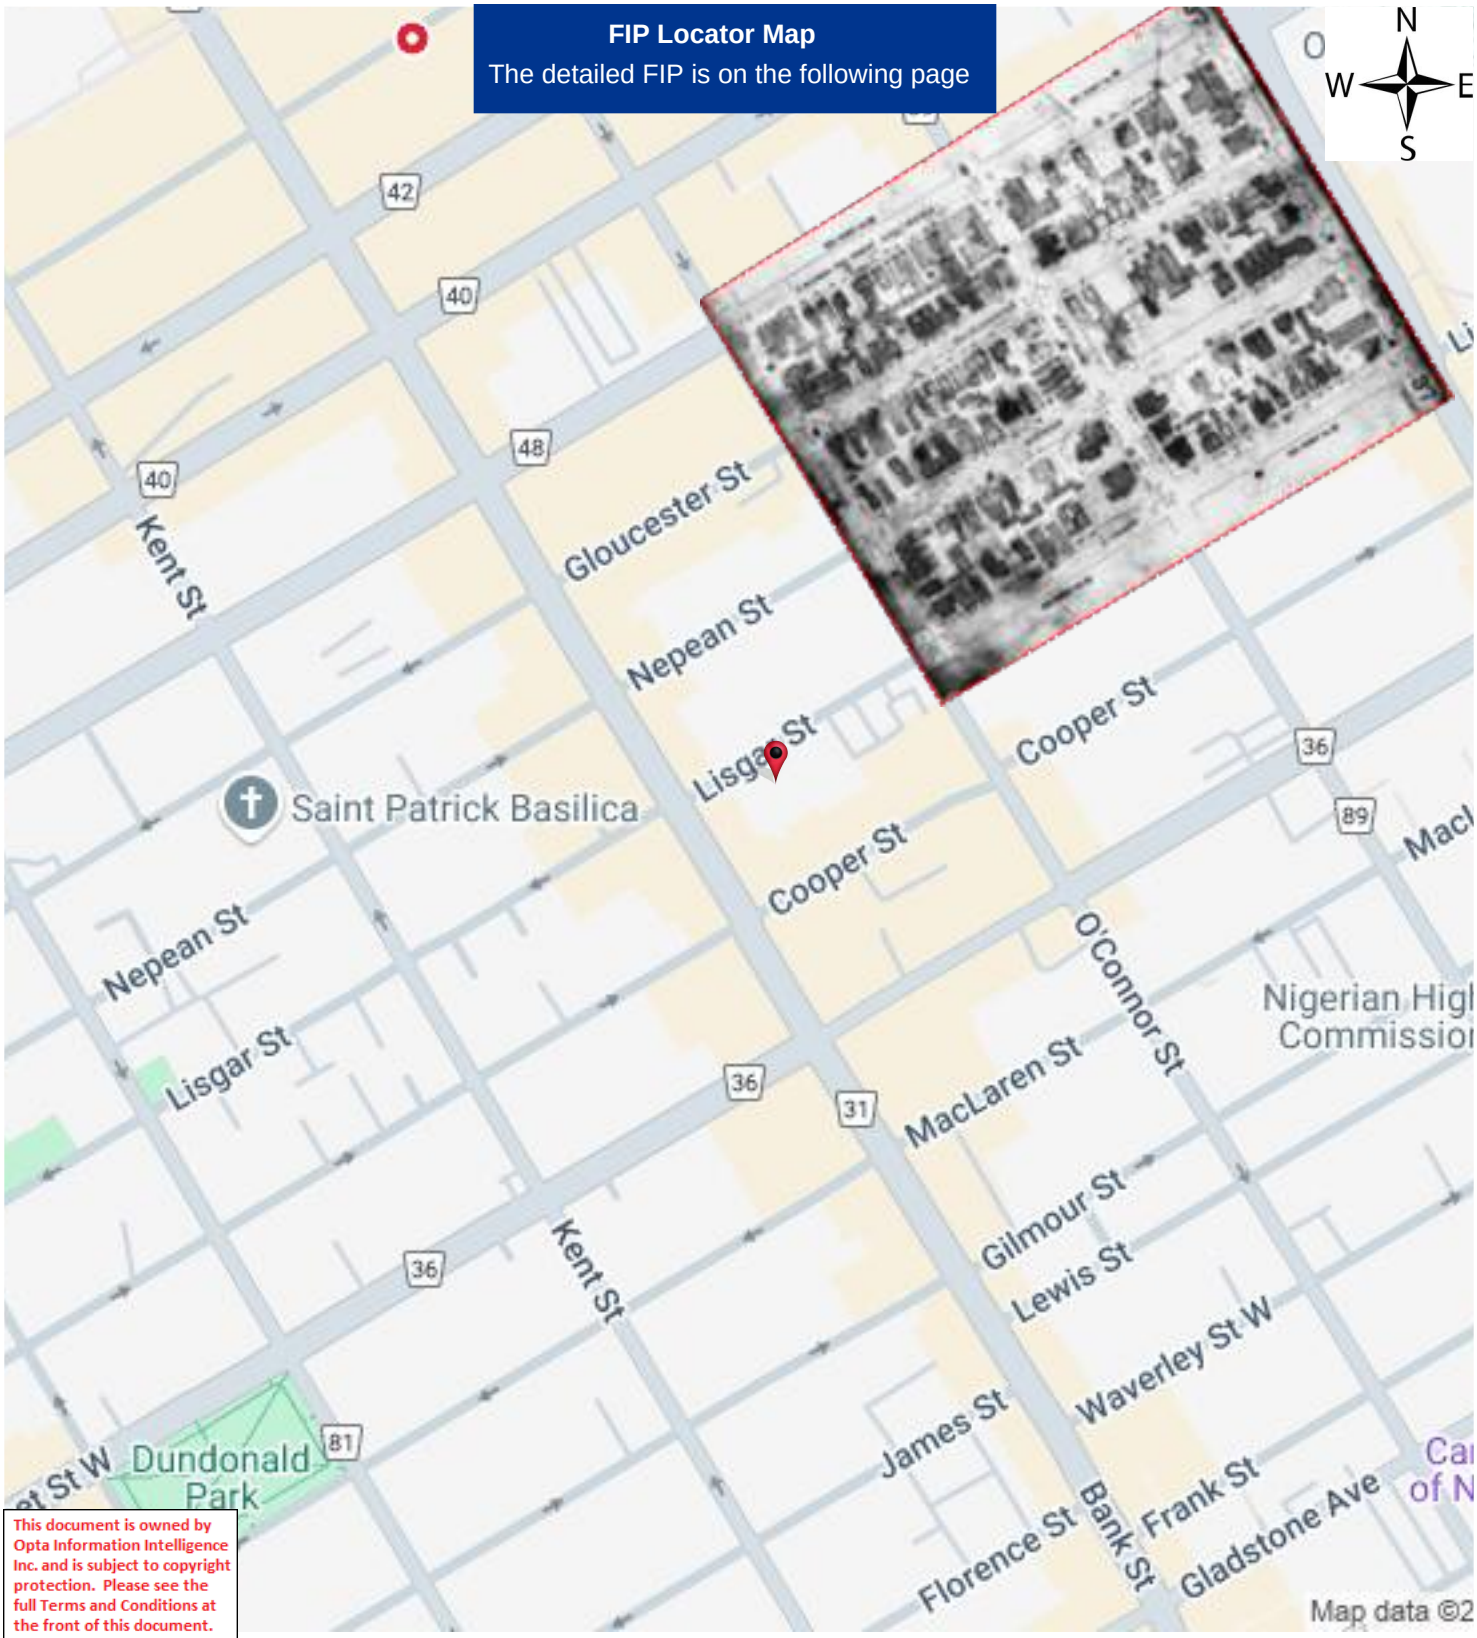

This document is owned by Opta Information Intelligence Inc. and is subject to copyright protection. Please see the full Terms and Conditions at the front of this document.

Project #: 25020500995 | P.O. #: 250080
Requested by: Eleanor Goolab | Date Completed: 02/19/2025 17:58:42

1922 Volume: Ottawa 1 Firemap: 37
Ottawa Volume 1 Plan: 1434 (1902) | Sheet: 37 (1922)

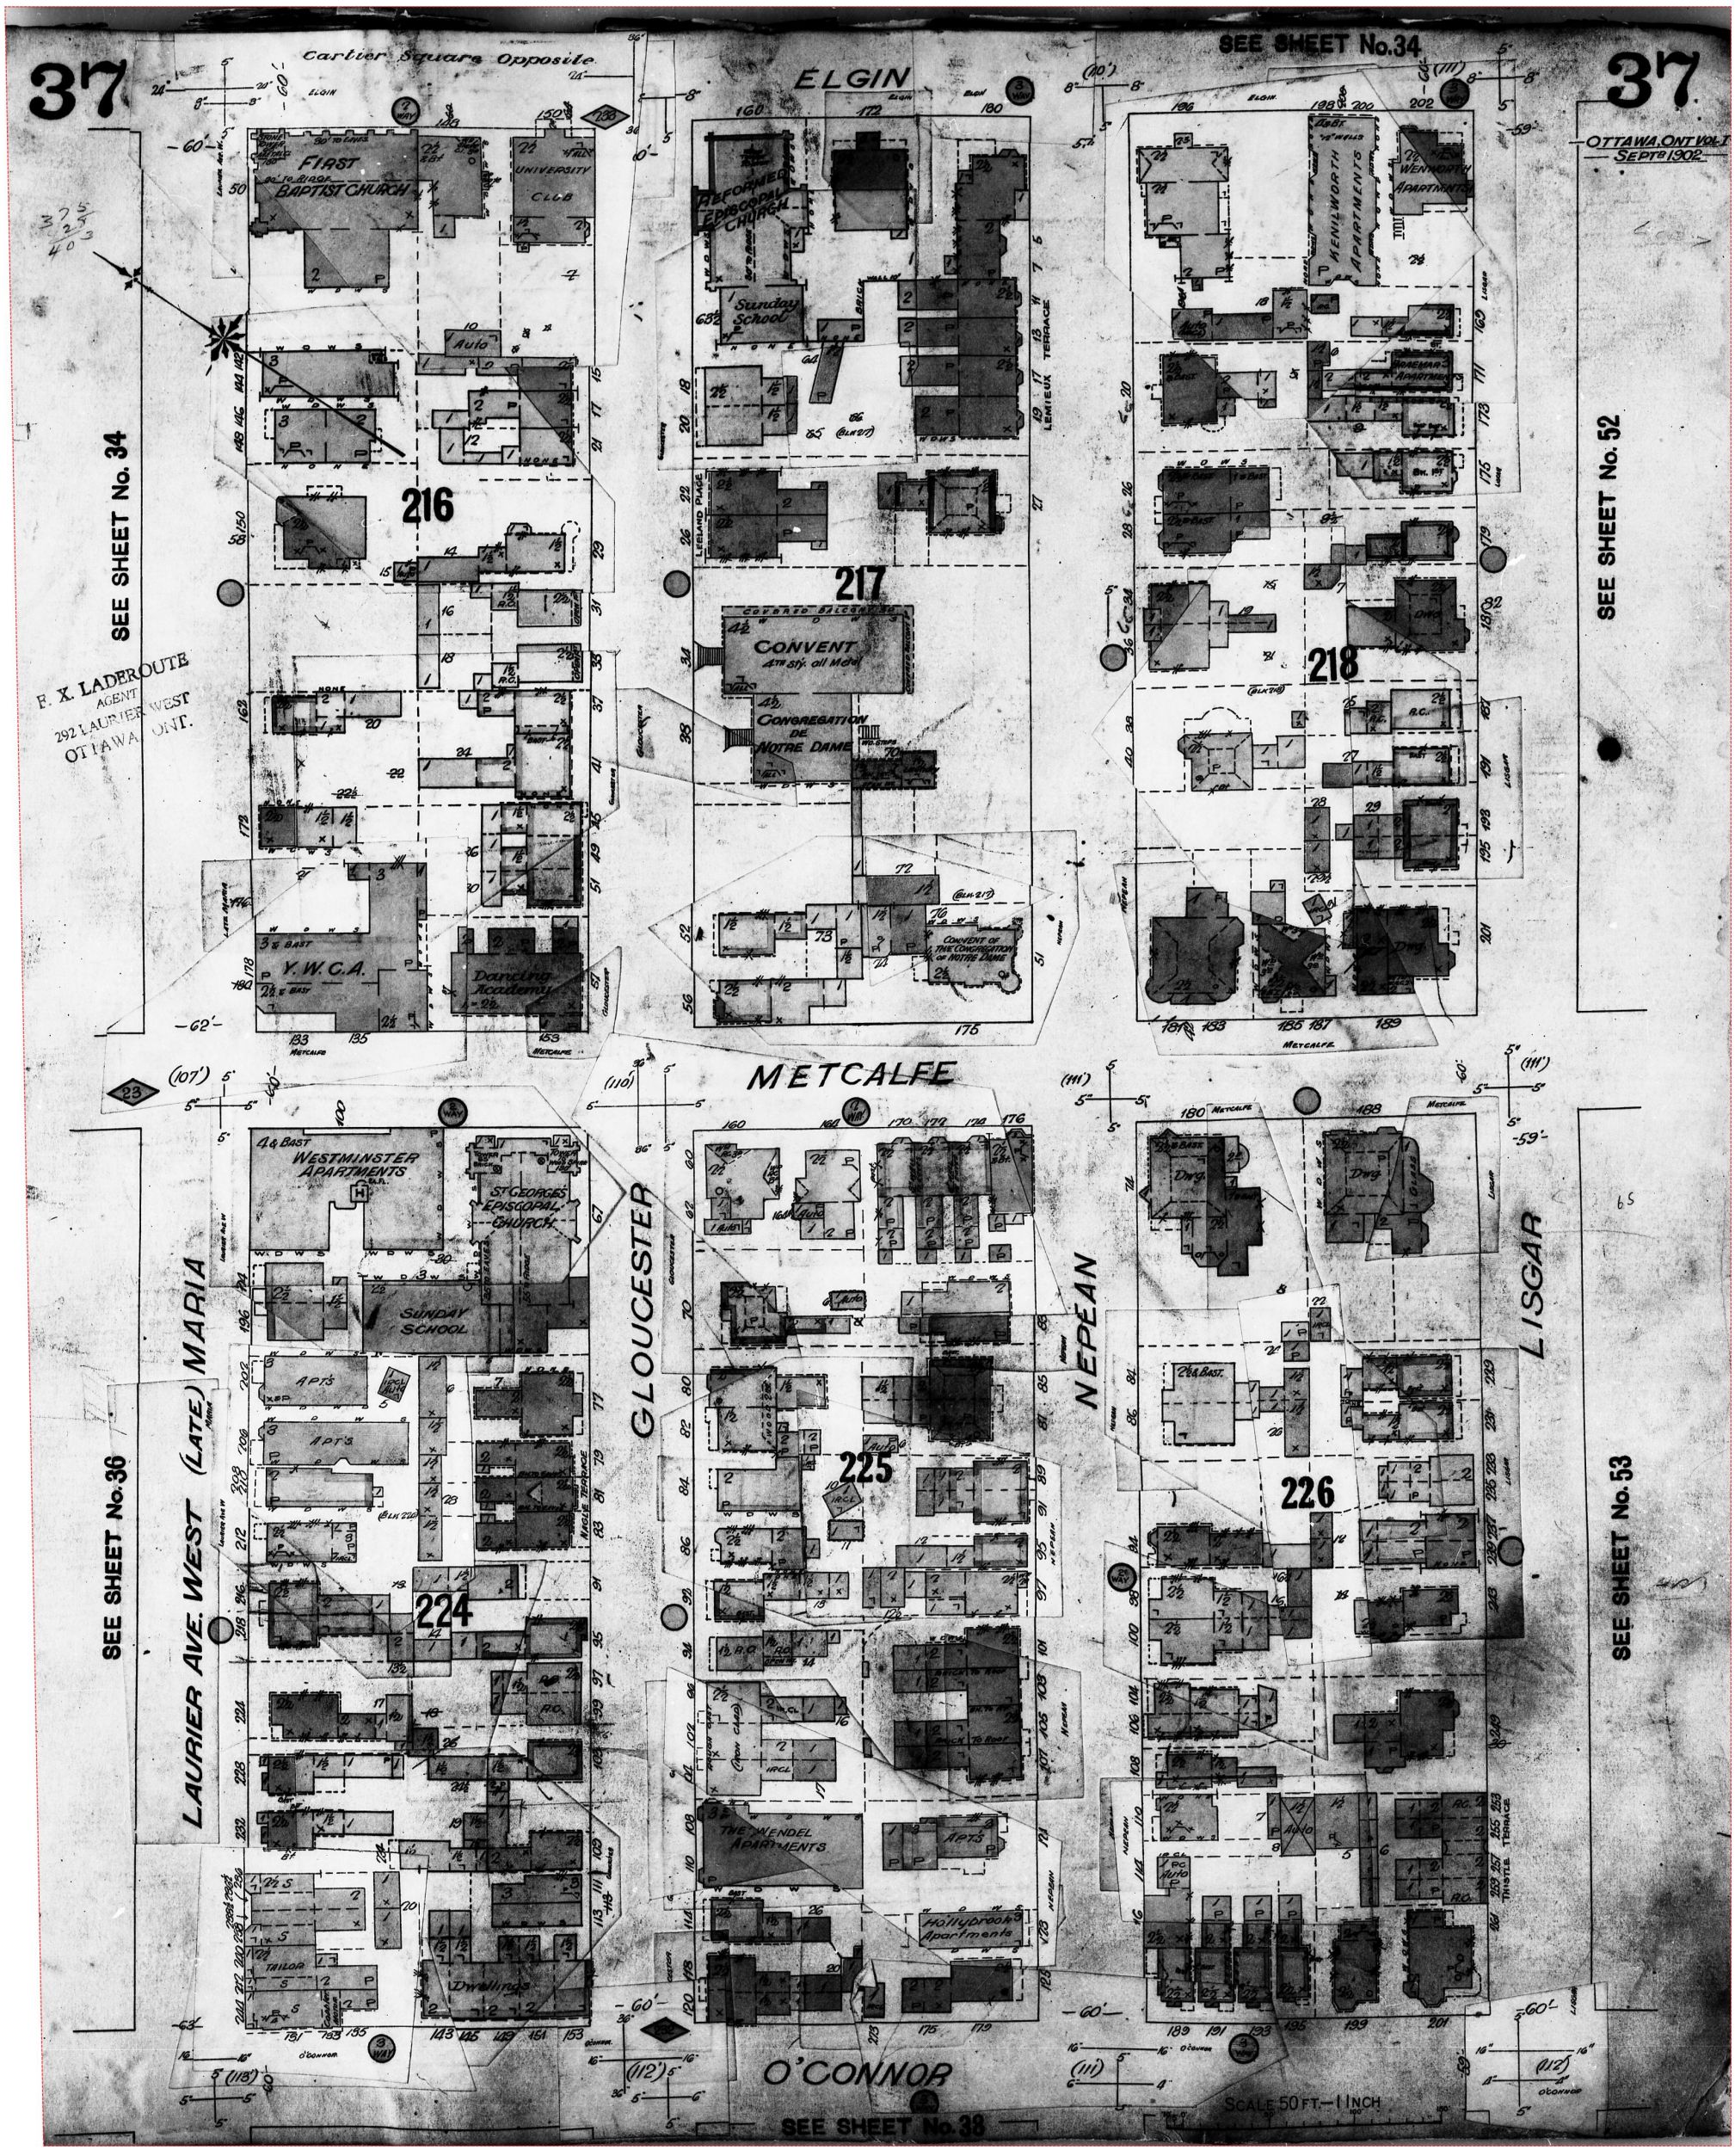

Project #: 25020500995 | P.O. #: 250080
Requested by: Eleanor Goolab | Date Completed: 02/19/2025 17:58:42

1922 Volume: Ottawa 1 Firemap: 38
Ottawa Volume 1 Plan: 1434 (1902) | Sheet: 38 (1922)

This document is owned by Opta Information Intelligence Inc. and is subject to copyright protection. Please see the full Terms and Conditions at the front of this document.

Project #: 25020500995 | P.O. #: 250080
Requested by: Eleanor Goolab | Date Completed: 02/19/2025 17:58:42

1922 Volume: Ottawa 1 Firemap: 38
Ottawa Volume 1 Plan: 1434 (1902) | Sheet: 38 (1922)

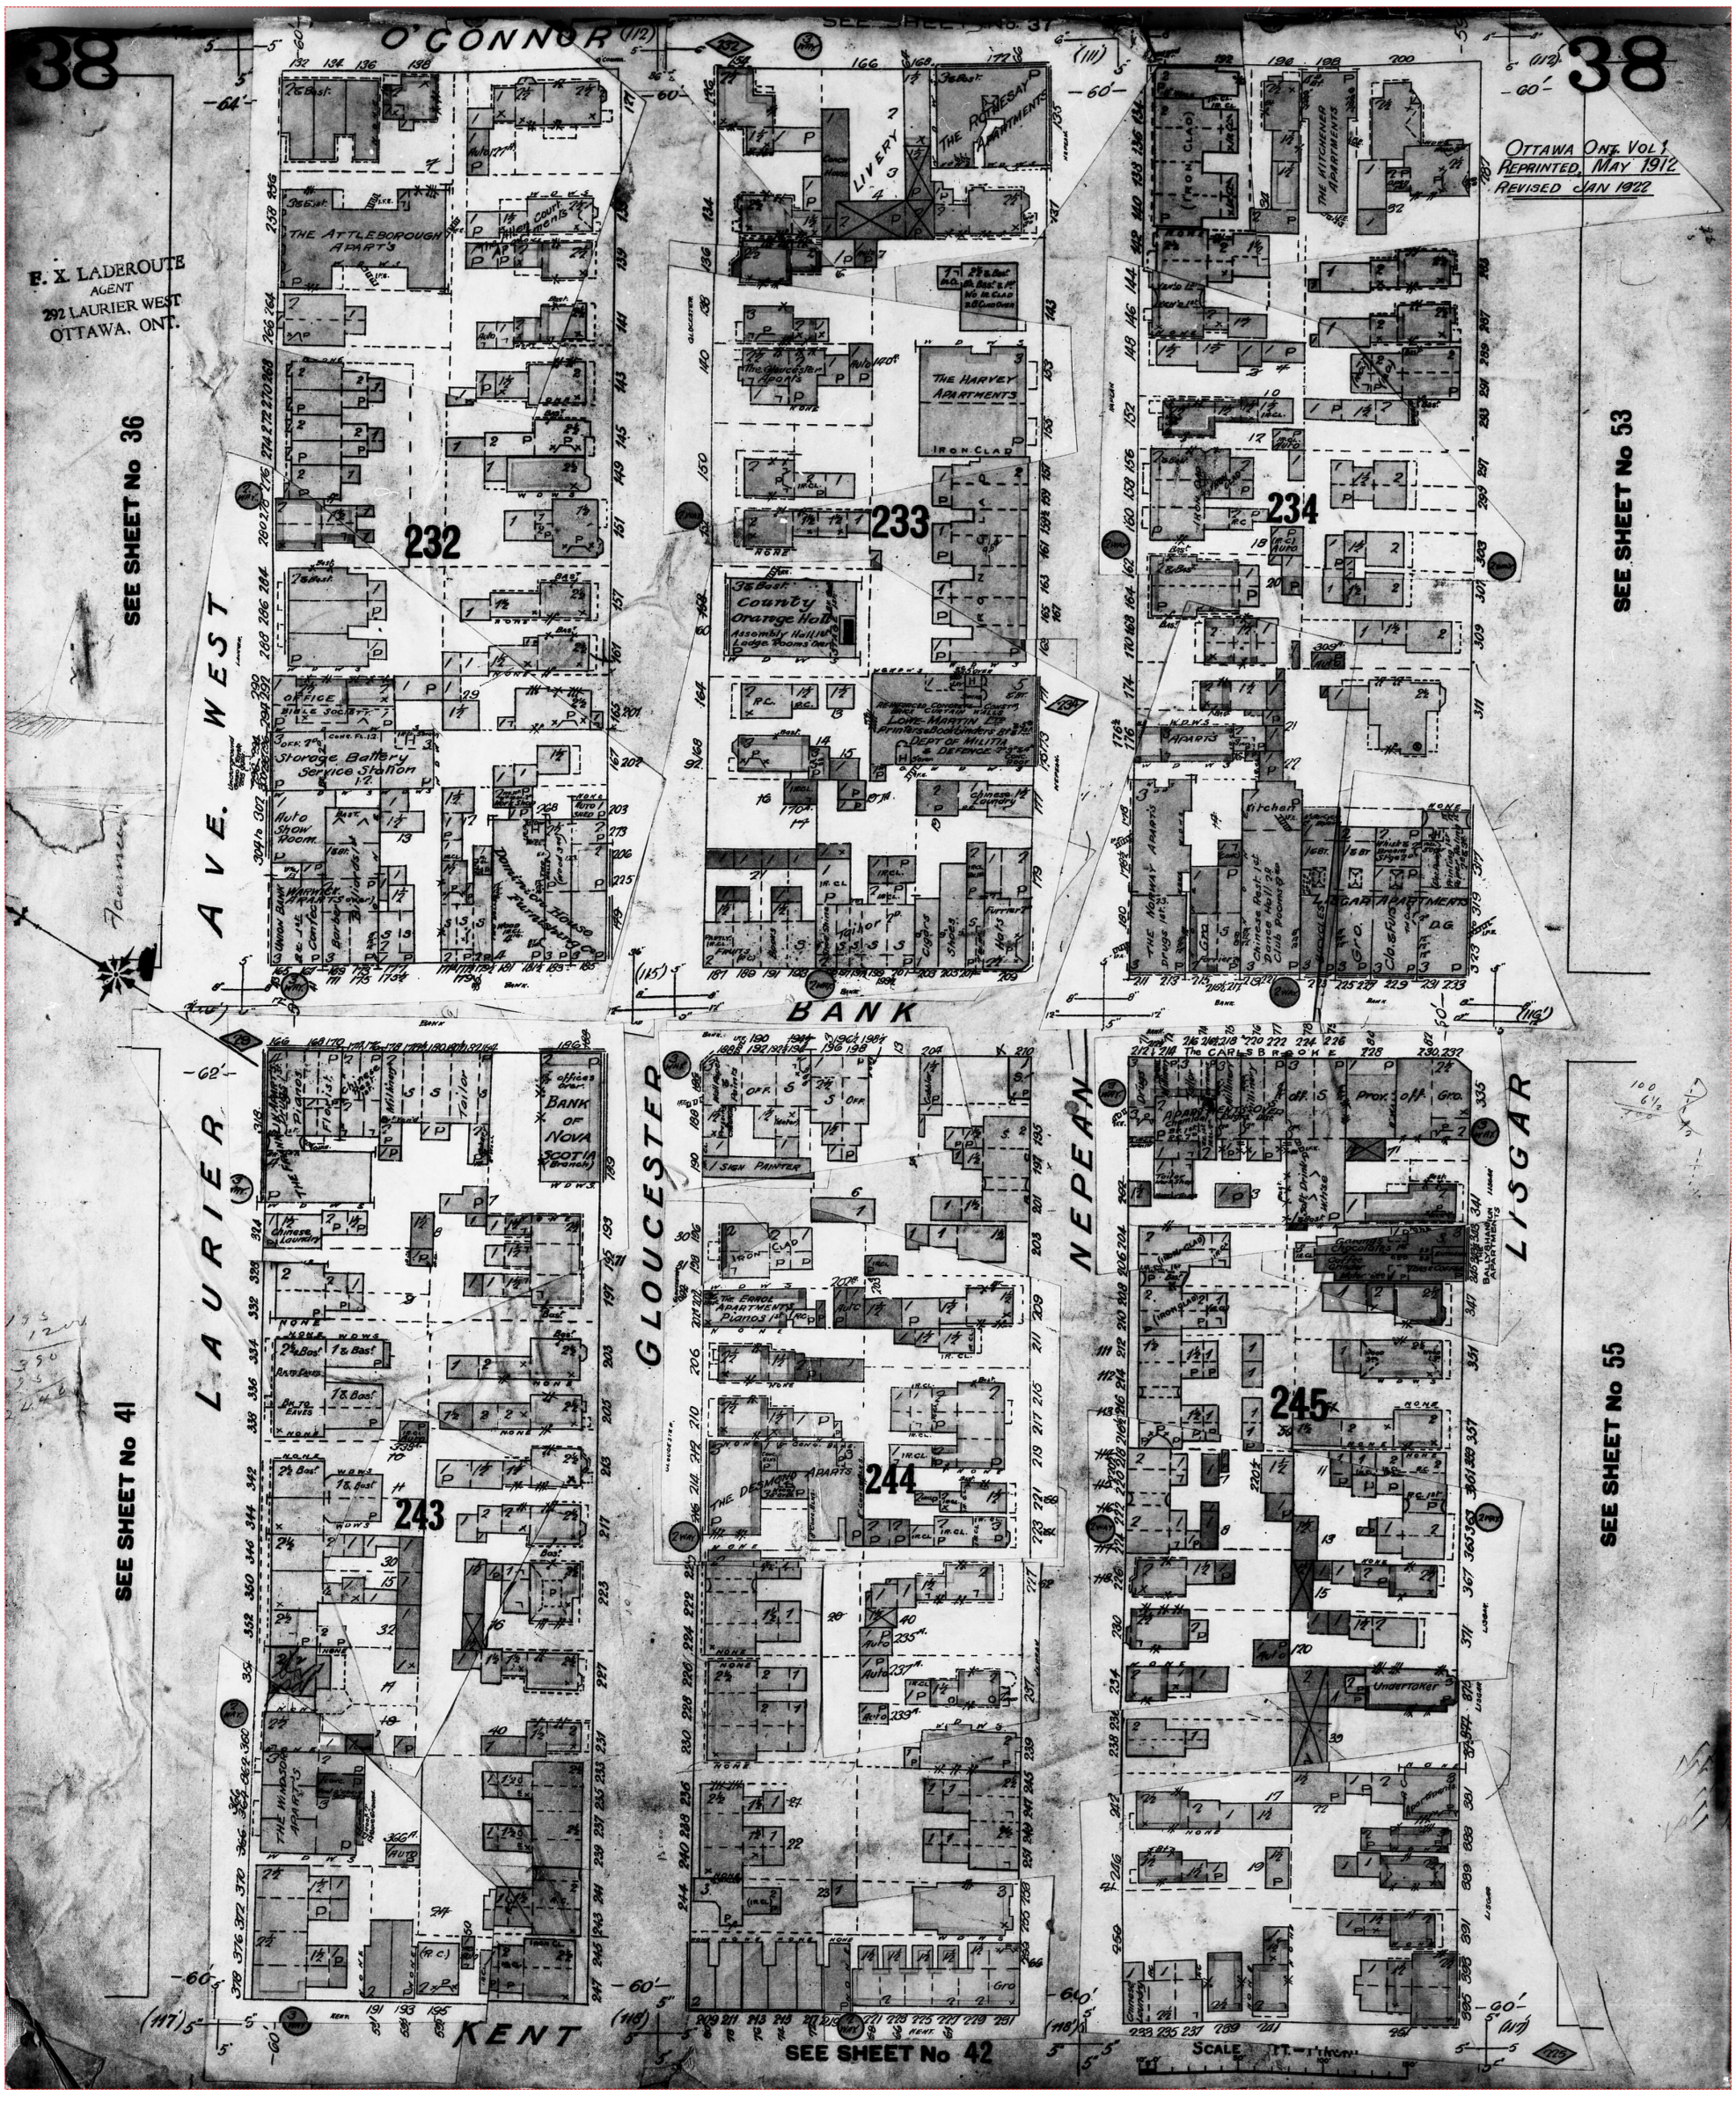

Project #: 25020500995 | P.O. #: 250080
Requested by: Eleanor Goolab | Date Completed: 02/19/2025 17:58:42

1922 Volume: Ottawa 1 Firemap: 41
Ottawa Volume 1 Plan: 1434 (1902) | Sheet: 41 (1922)

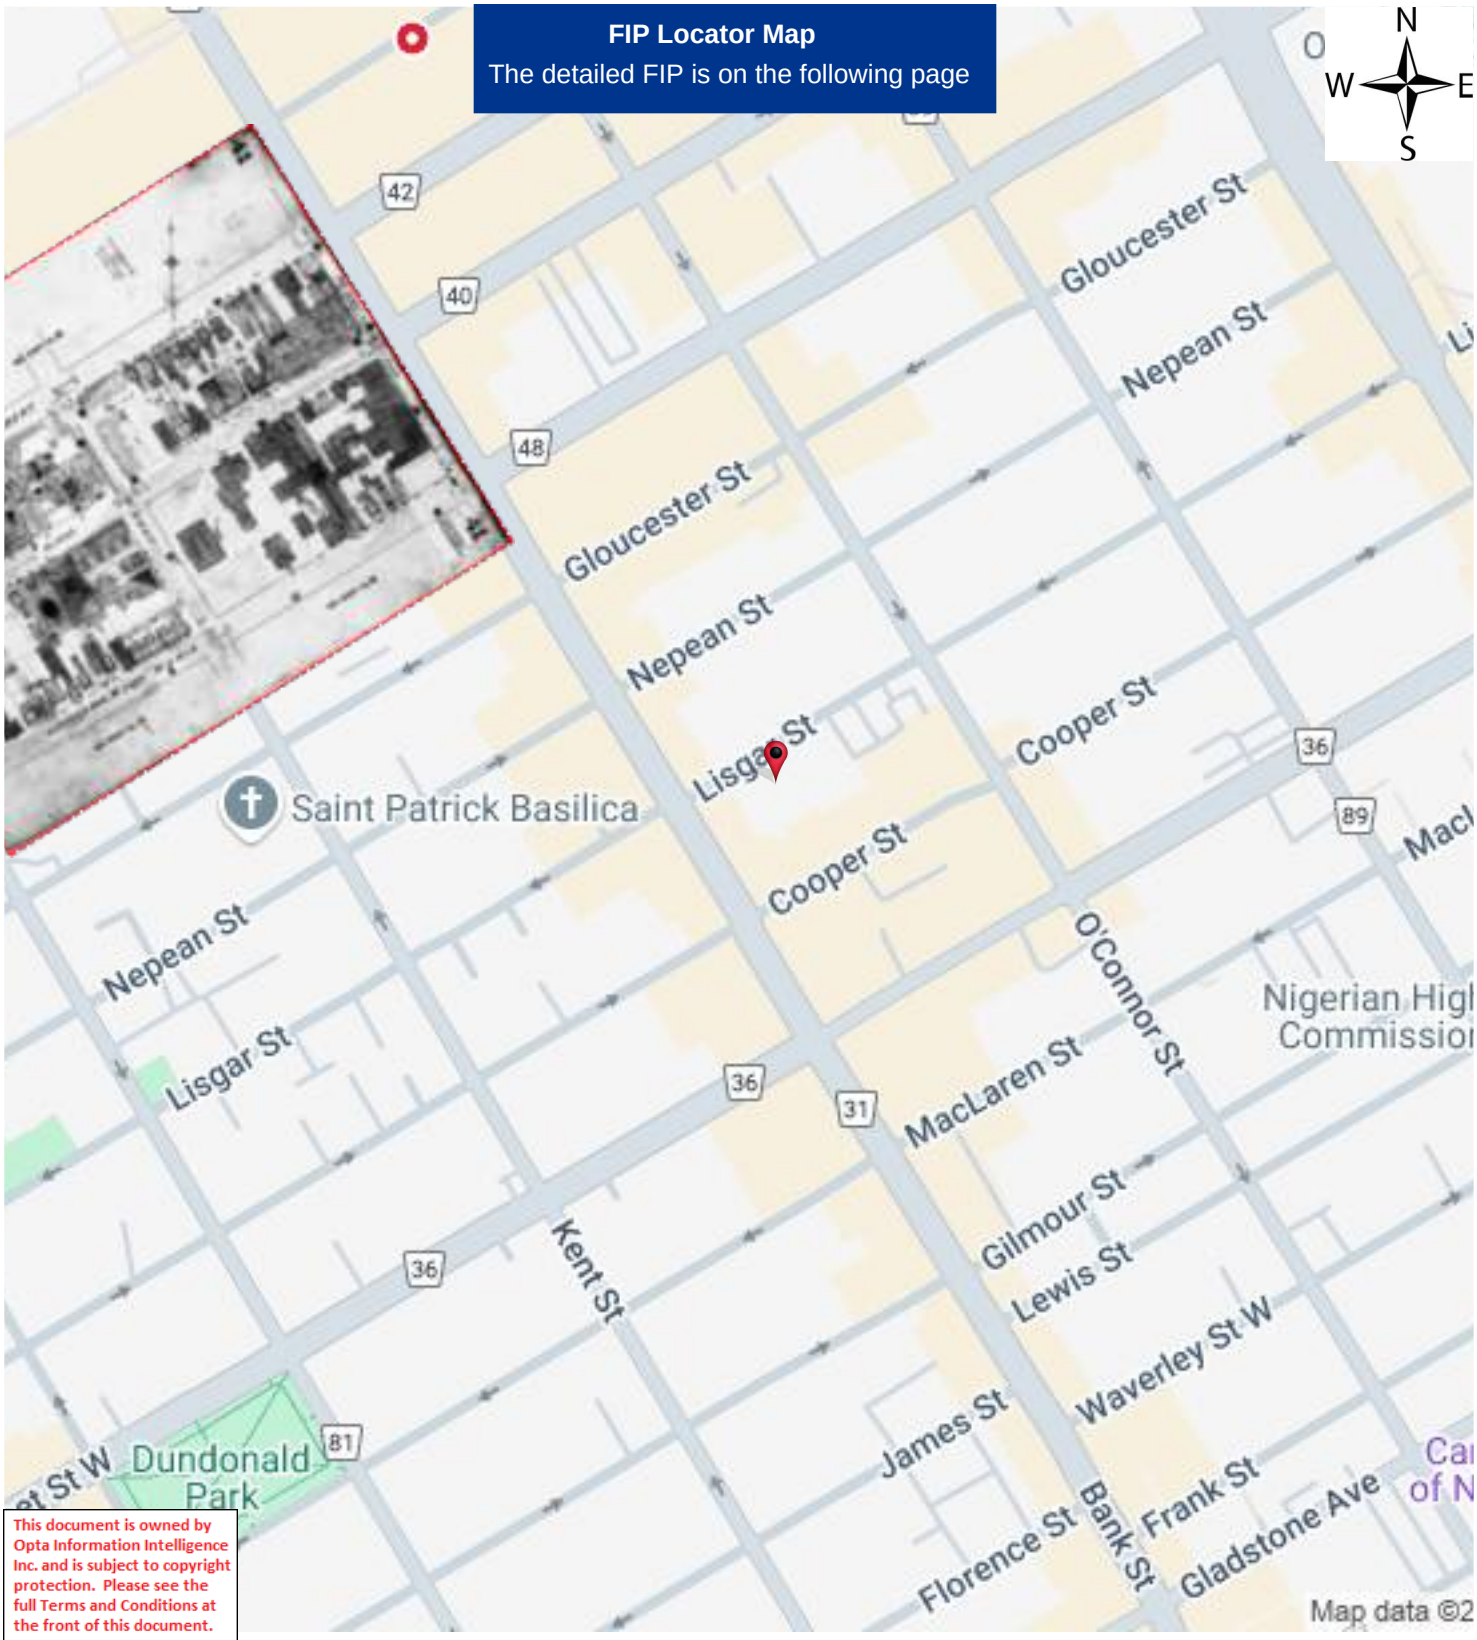

This document is owned by Opta Information Intelligence Inc. and is subject to copyright protection. Please see the full Terms and Conditions at the front of this document.

Project #: 25020500995 | P.O. #: 250080
Requested by: Eleanor Goolab | Date Completed: 02/19/2025 17:58:42

1922 Volume: Ottawa 1 Firemap: 41
Ottawa Volume 1 Plan: 1434 (1902) | Sheet: 41 (1922)

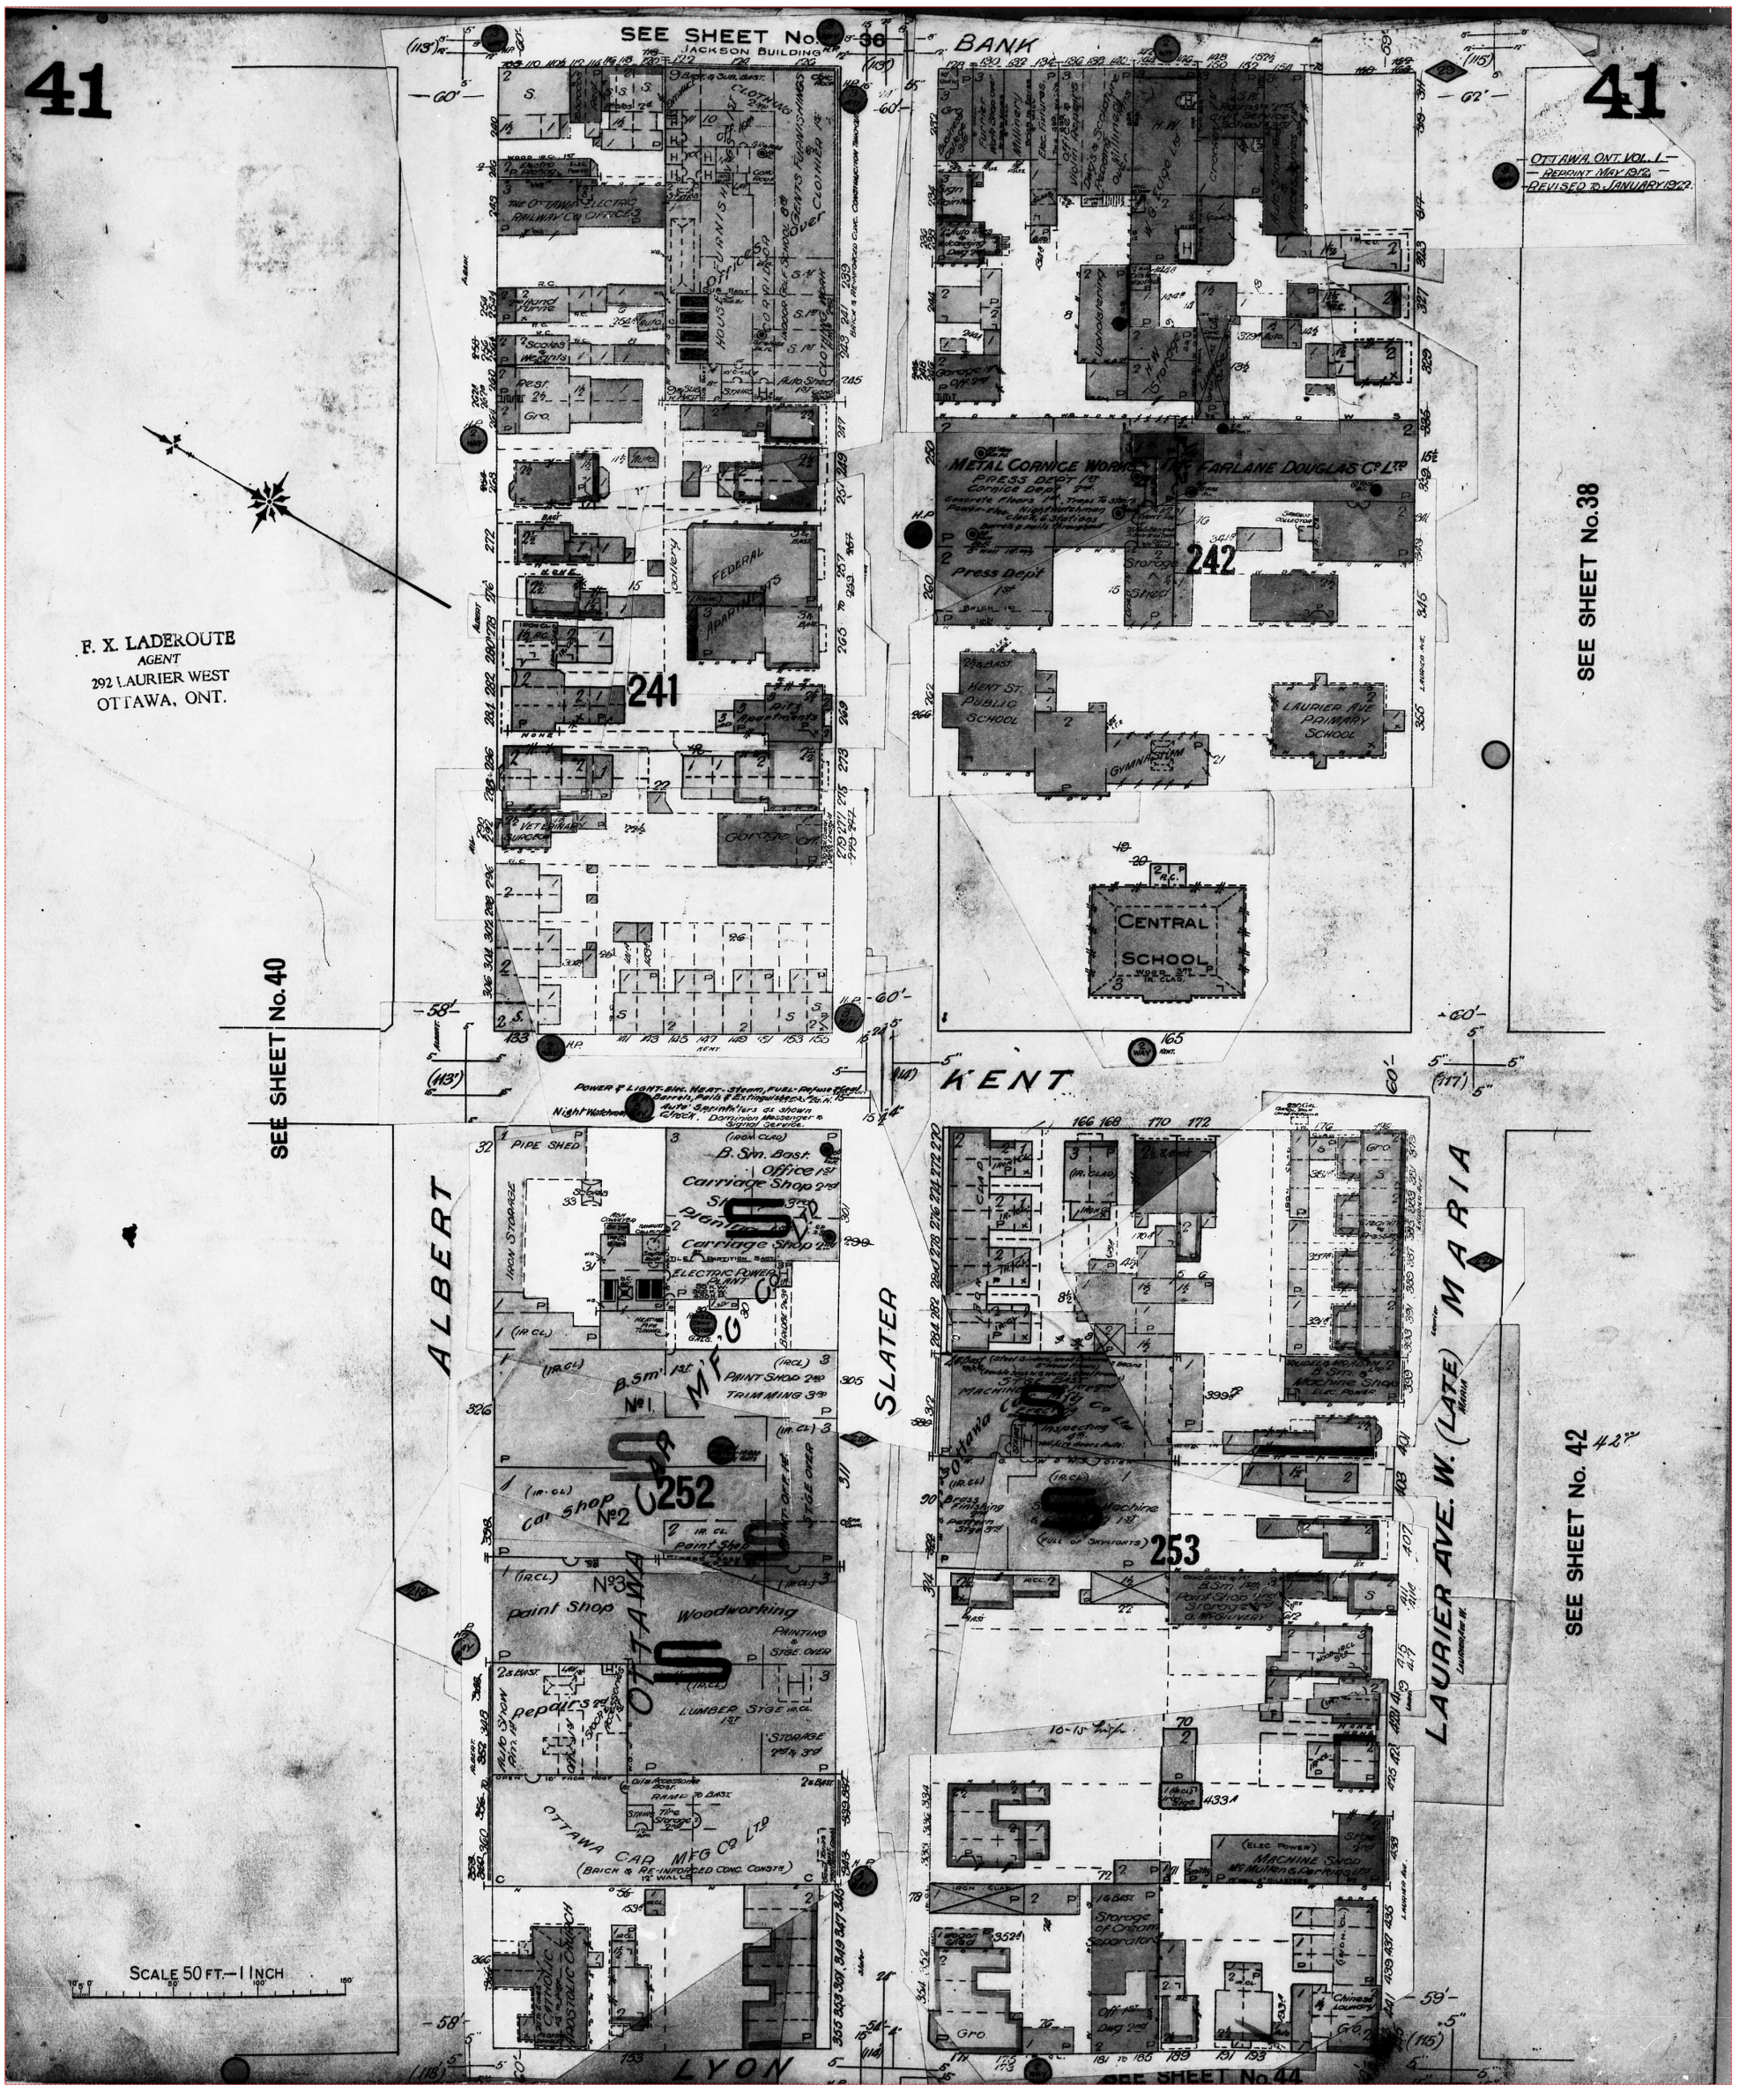

Project #: 25020500995 | P.O. #: 250080
Requested by: Eleanor Goolab | Date Completed: 02/19/2025 17:58:42

1922 Volume: Ottawa 1 Firemap: 42
Ottawa Volume 1 Plan: 1434 (1902) | Sheet: 42 (1922)

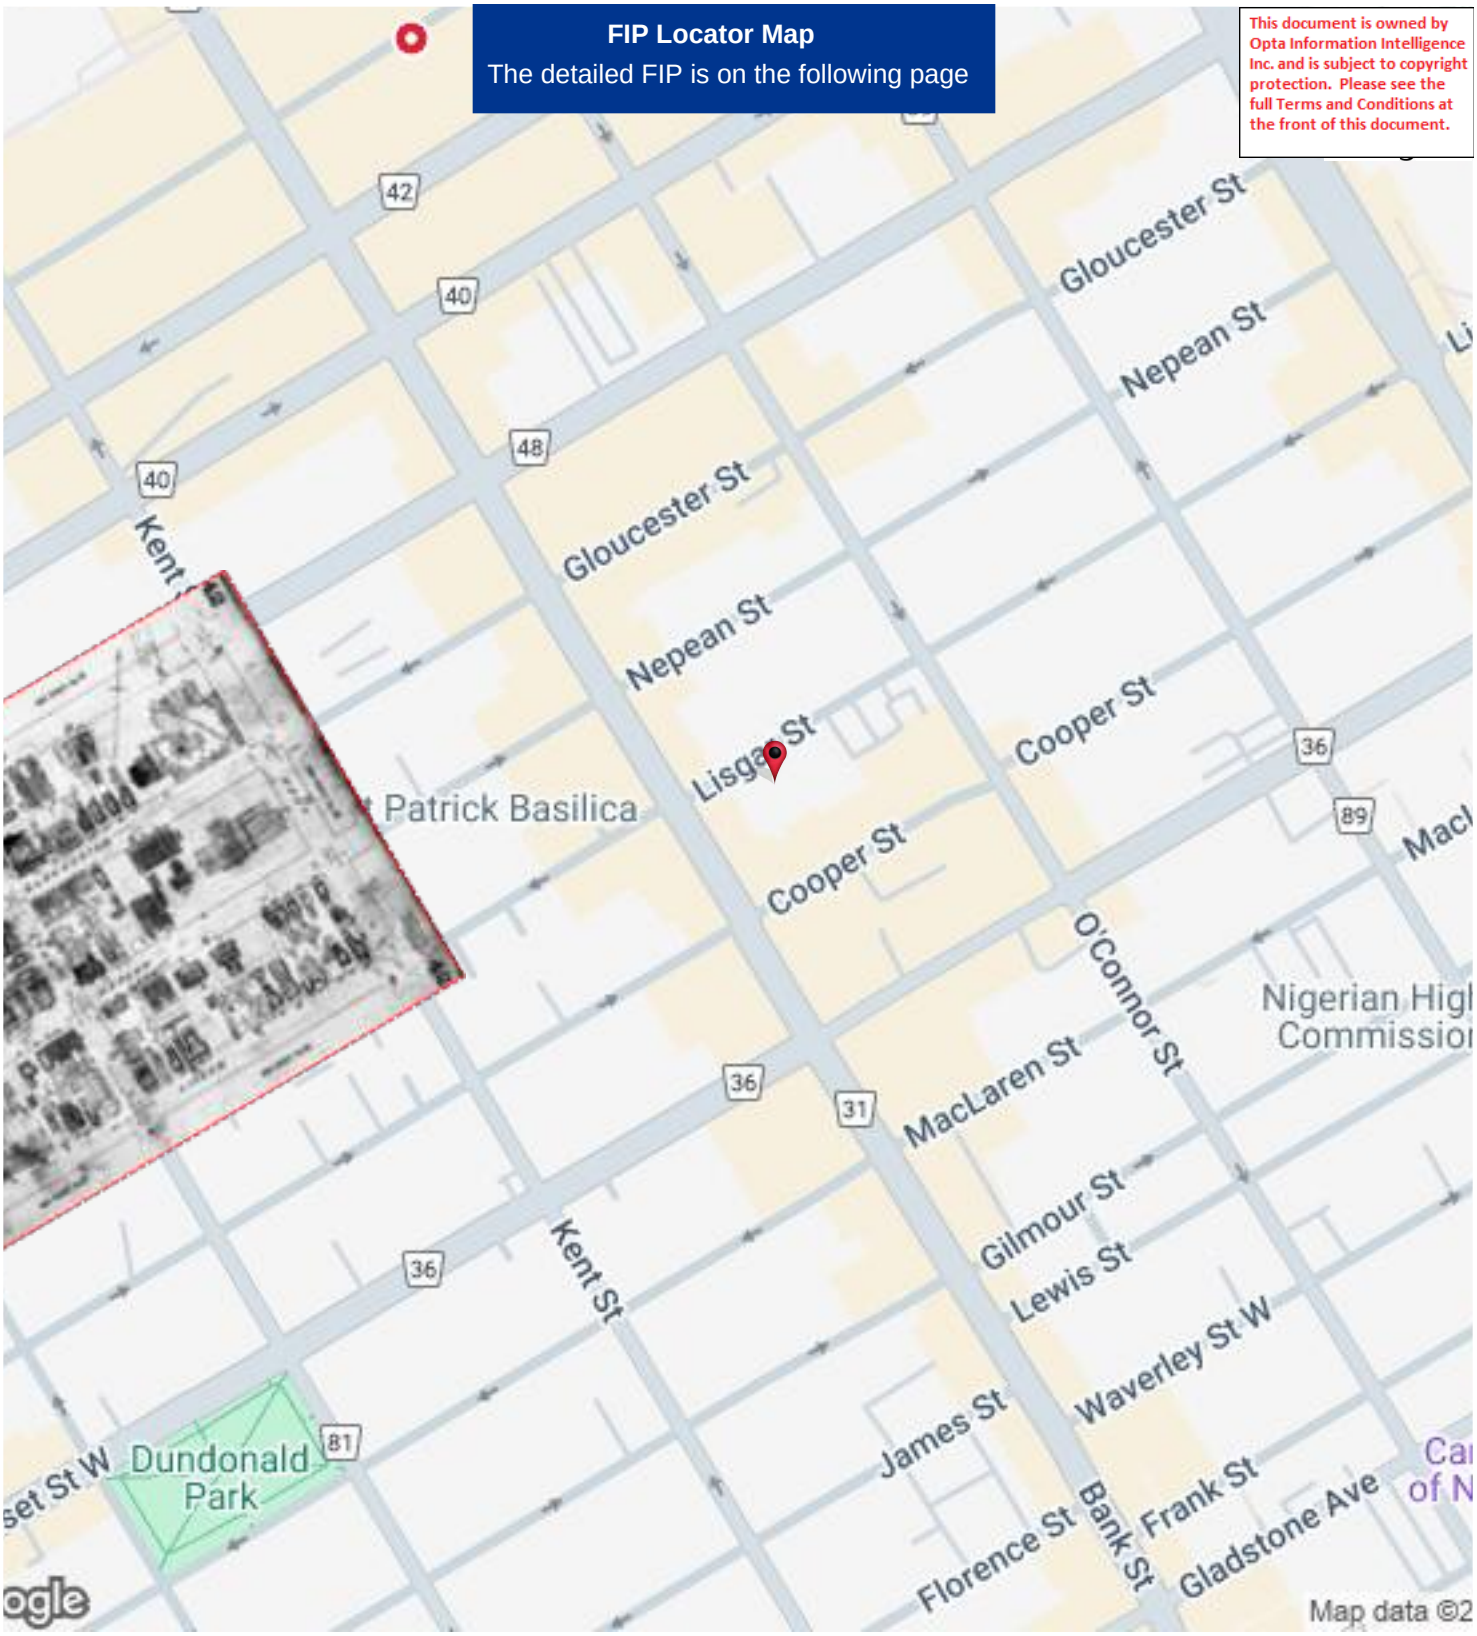

Project #: 25020500995 | P.O. #: 250080
Requested by: Eleanor Goolab | Date Completed: 02/19/2025 17:58:42

1922 Volume: Ottawa 1 Firemap: 42
Ottawa Volume 1 Plan: 1434 (1902) | Sheet: 42 (1922)

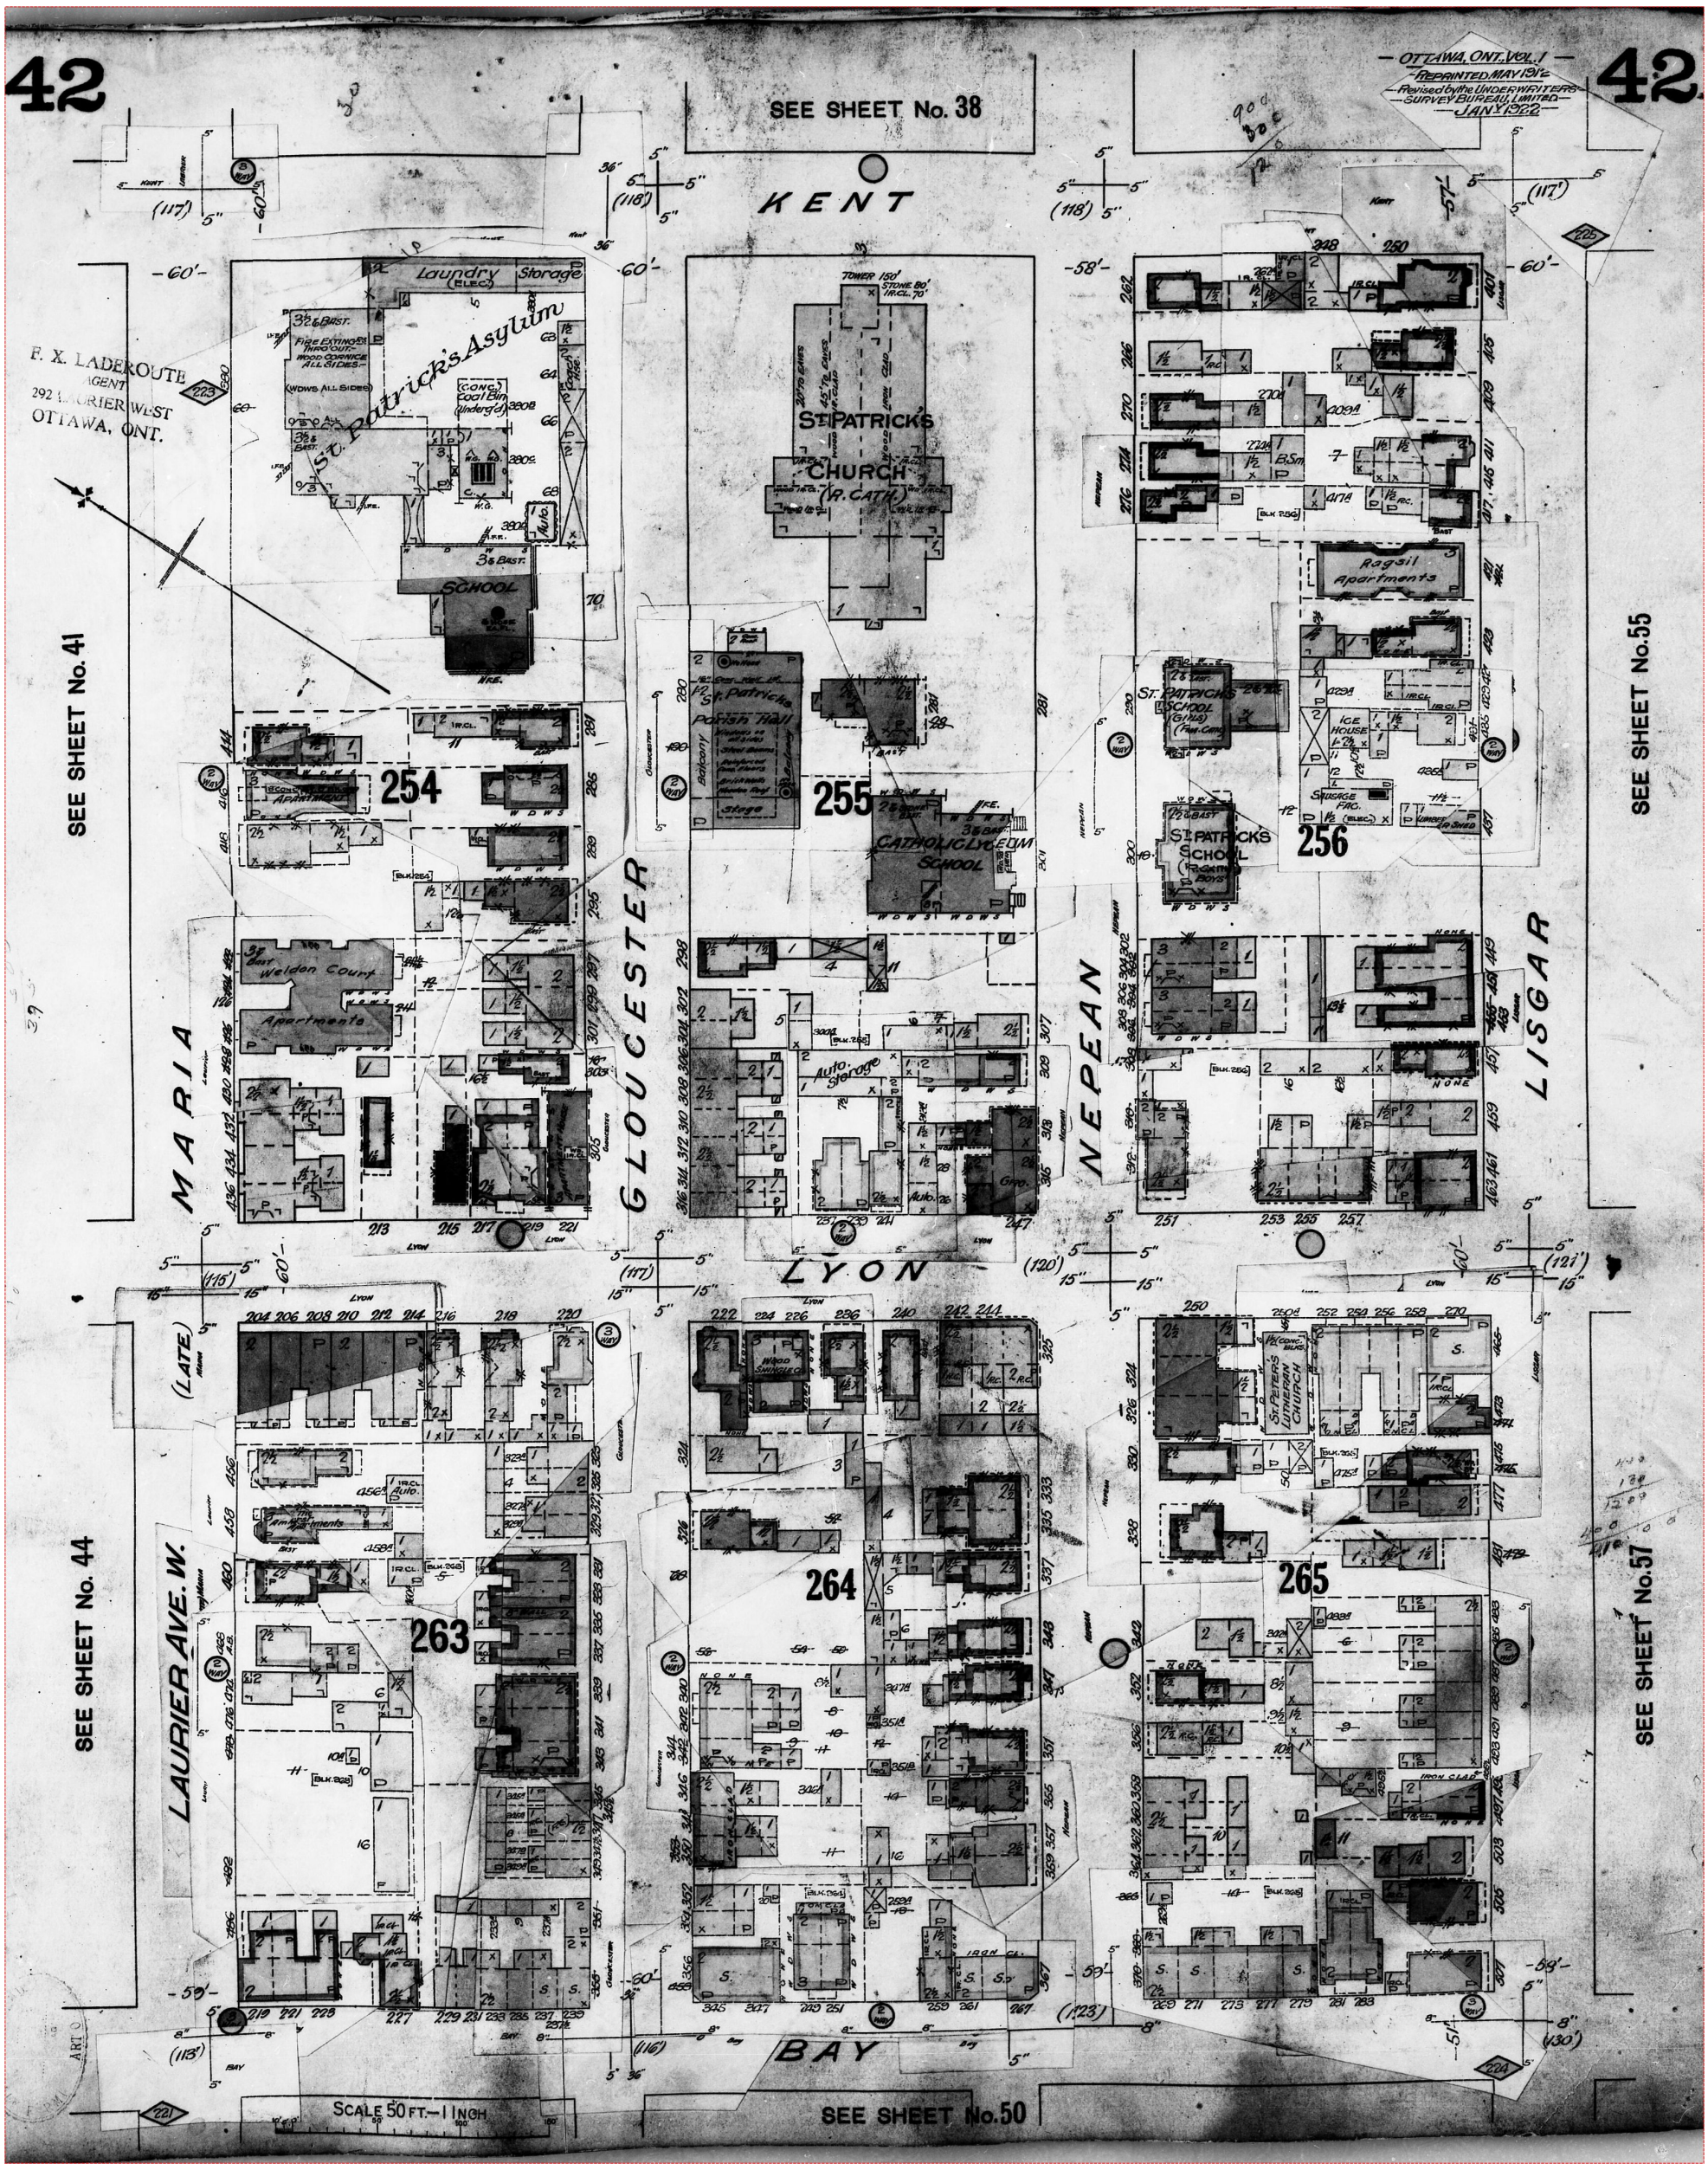

Project #: 25020500995 | P.O. #: 250080
Requested by: Eleanor Goolab | Date Completed: 02/19/2025 17:58:42

1922 Volume: Ottawa 1 Firemap: 53
Ottawa Volume 1 Plan: 1434 (1902) | Sheet: 53 (1922)

This document is owned by Opta Information Intelligence Inc. and is subject to copyright protection. Please see the full Terms and Conditions at the front of this document.

Project #: 25020500995 | P.O. #: 250080
Requested by: Eleanor Goolab | Date Completed: 02/19/2025 17:58:42

1922 Volume: Ottawa 1 Firemap: 53
Ottawa Volume 1 Plan: 1434 (1902) | Sheet: 53 (1922)

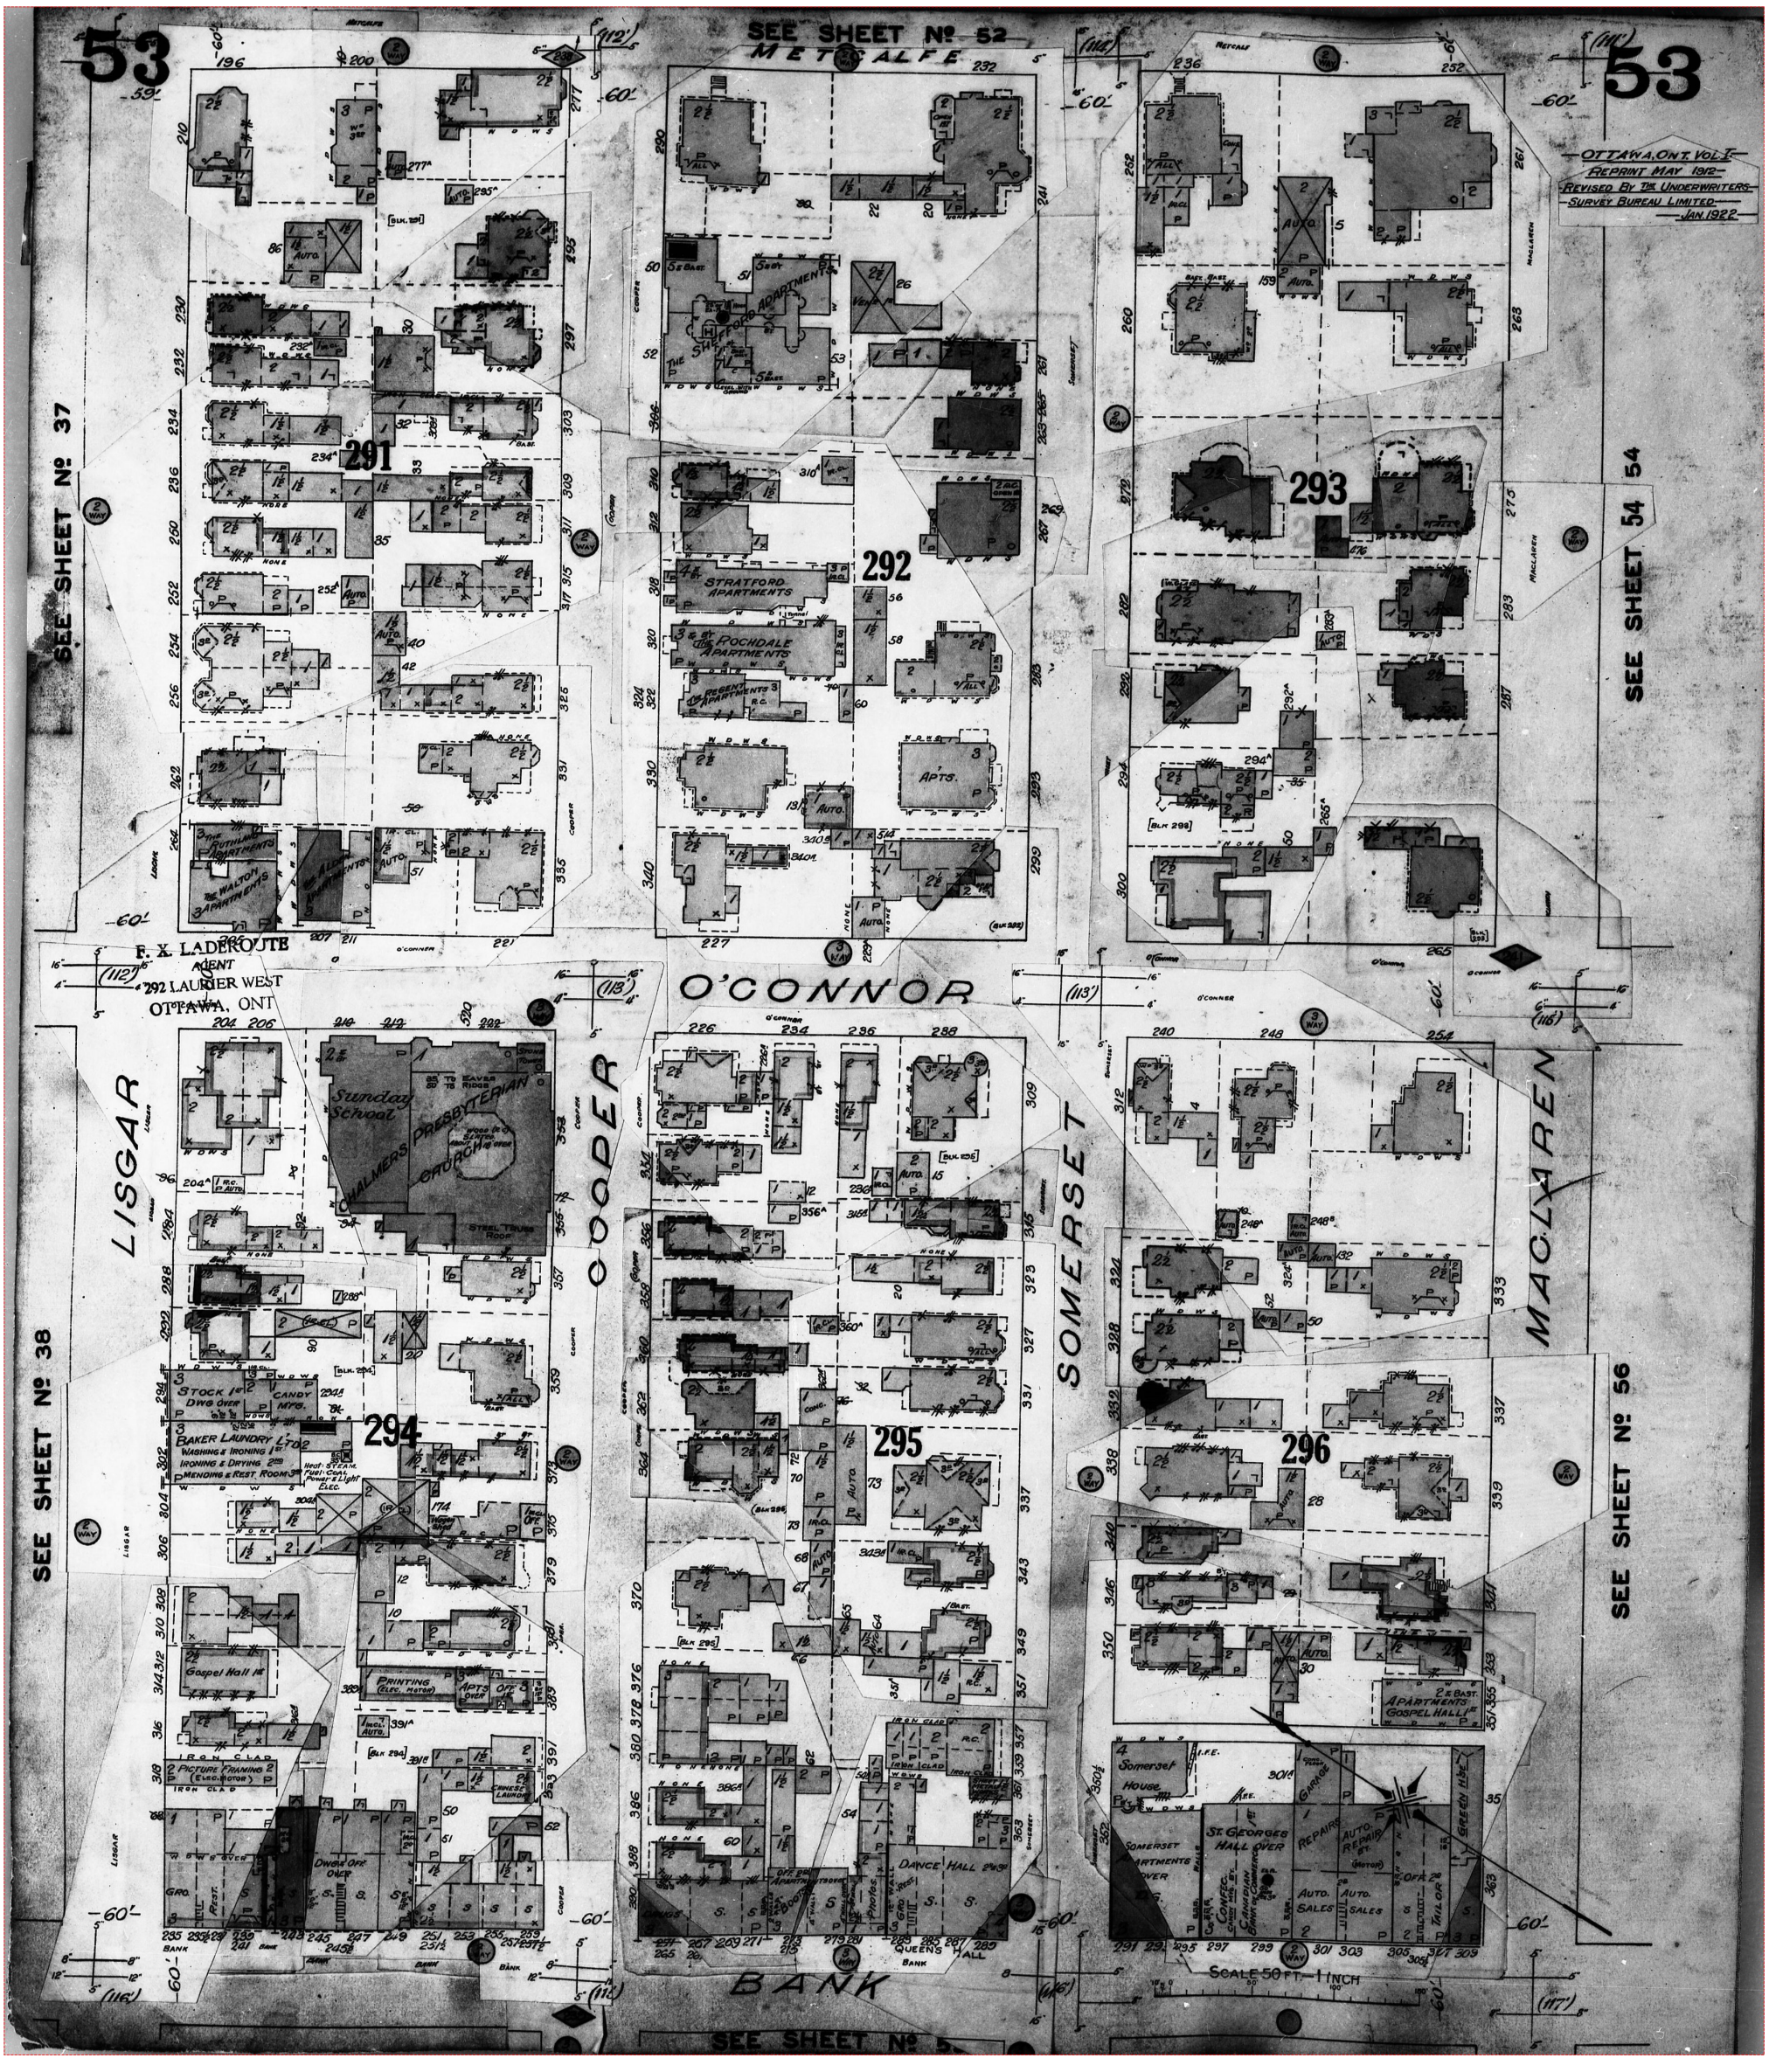

Project #: 25020500995 | P.O. #: 250080
Requested by: Eleanor Goolab | Date Completed: 02/19/2025 17:58:42

1922 Volume: Ottawa 1 Firemap: 54
Ottawa Volume 1 Plan: 1434 (1902) | Sheet: 54 (1922)

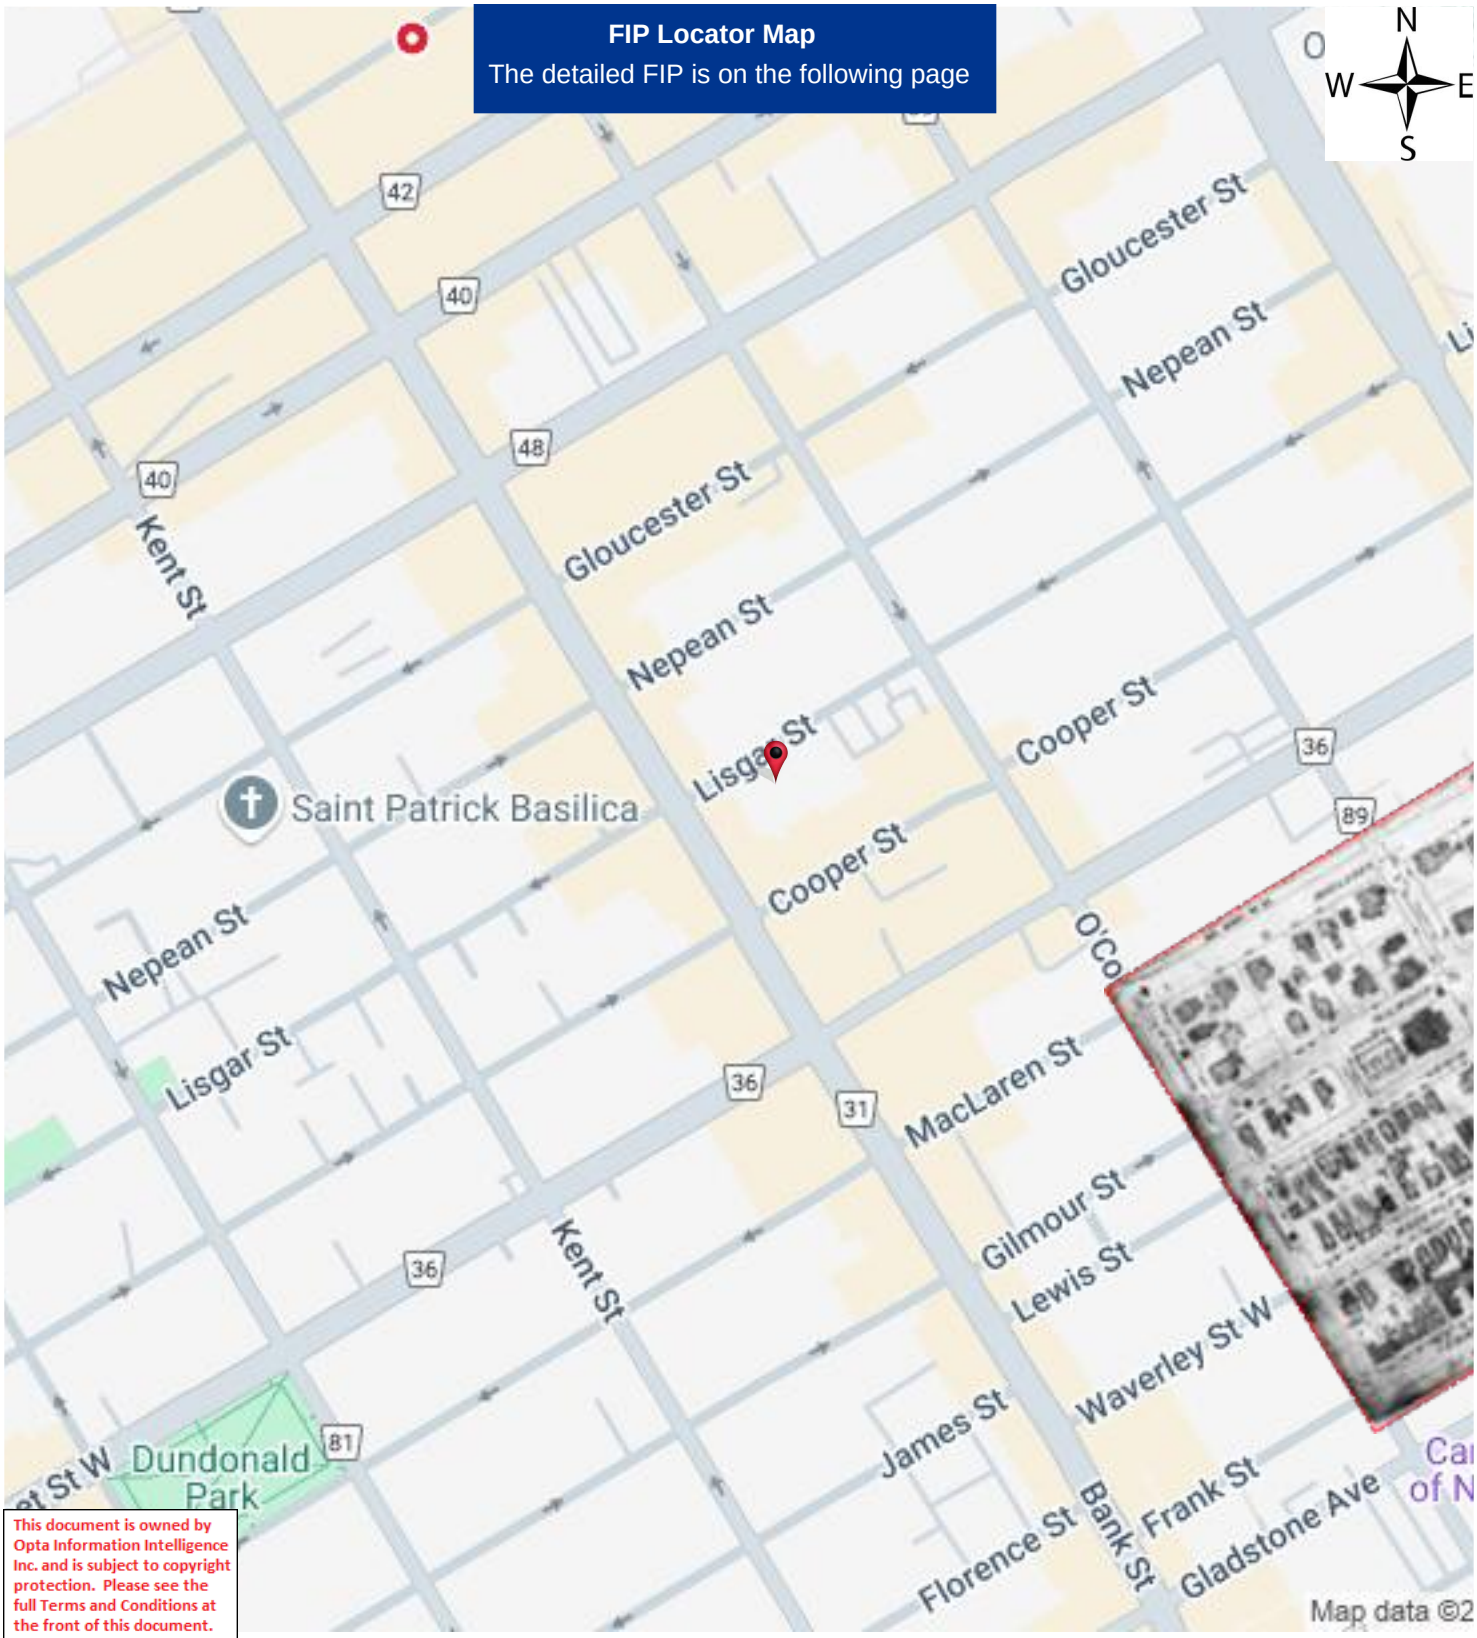

This document is owned by Opta Information Intelligence Inc. and is subject to copyright protection. Please see the full Terms and Conditions at the front of this document.

Project #: 25020500995 | P.O. #: 250080
Requested by: Eleanor Goolab | Date Completed: 02/19/2025 17:58:42

1922 Volume: Ottawa 1 Firemap: 54
Ottawa Volume 1 Plan: 1434 (1902) | Sheet: 54 (1922)

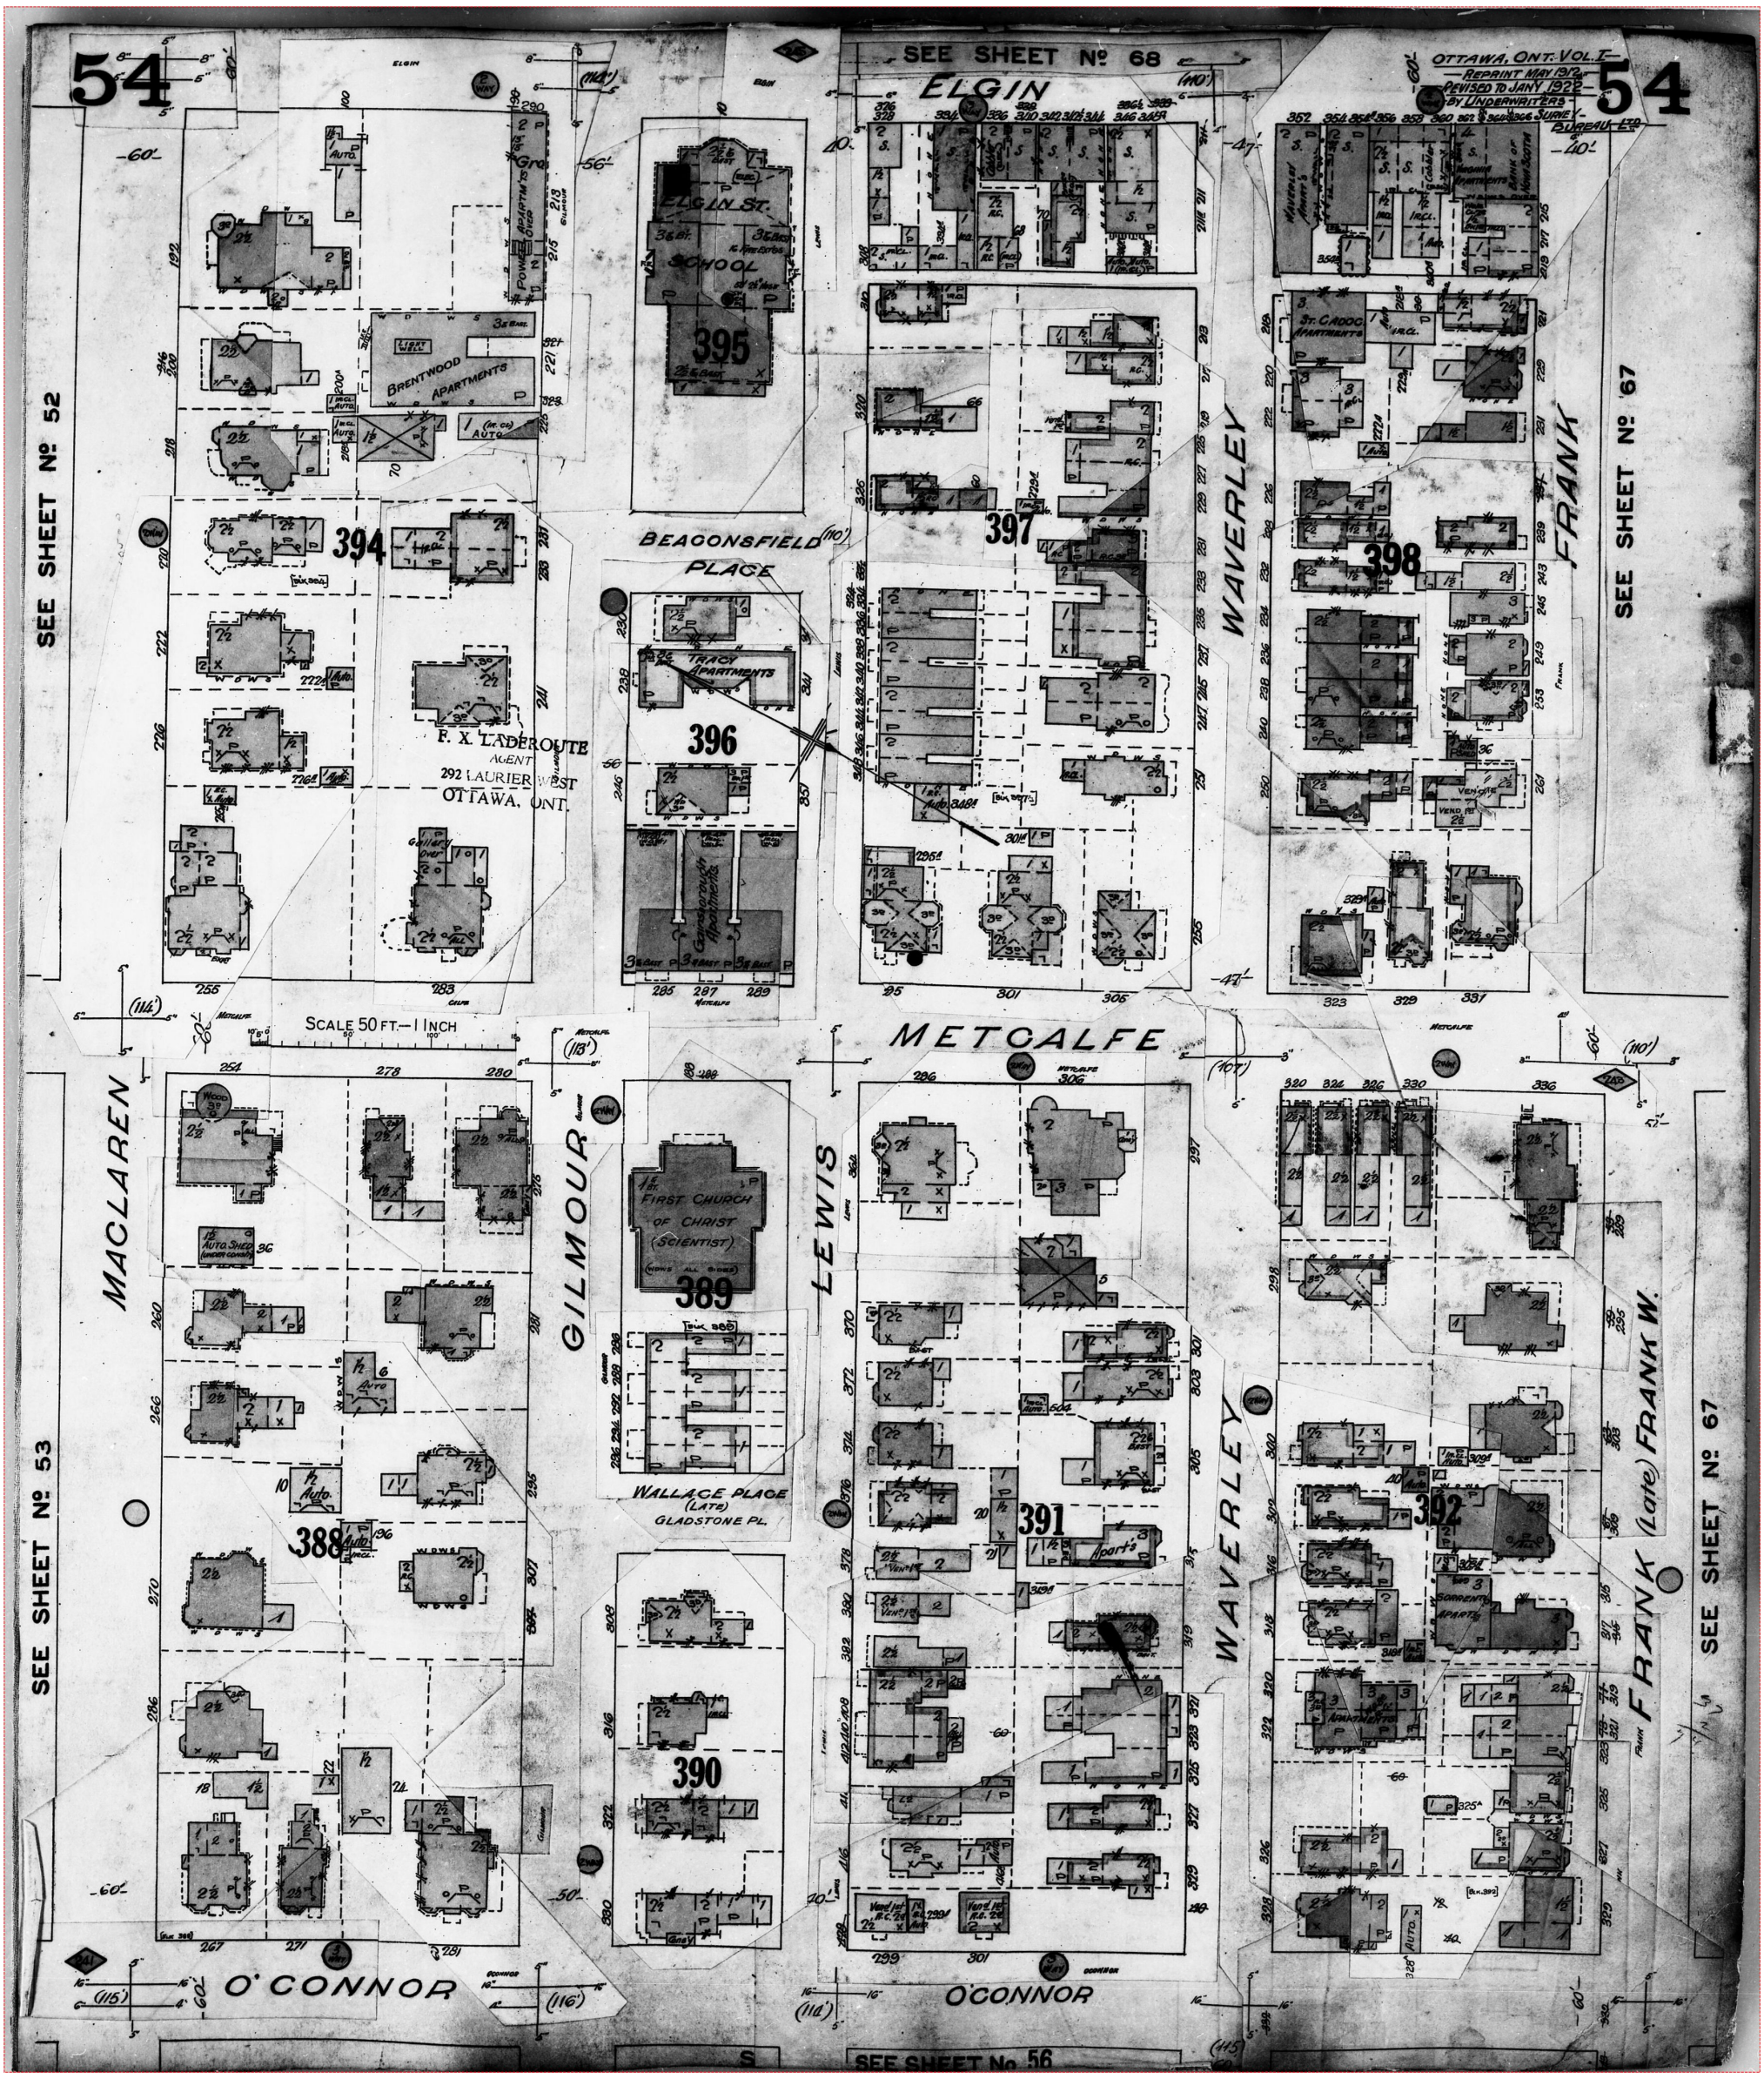

Project #: 25020500995 | P.O. #: 250080
Requested by: Eleanor Goolab | Date Completed: 02/19/2025 17:58:42

1922 Volume: Ottawa 1 Firemap: 55
Ottawa Volume 1 Plan: 1434 (1902) | Sheet: 55 (1922)

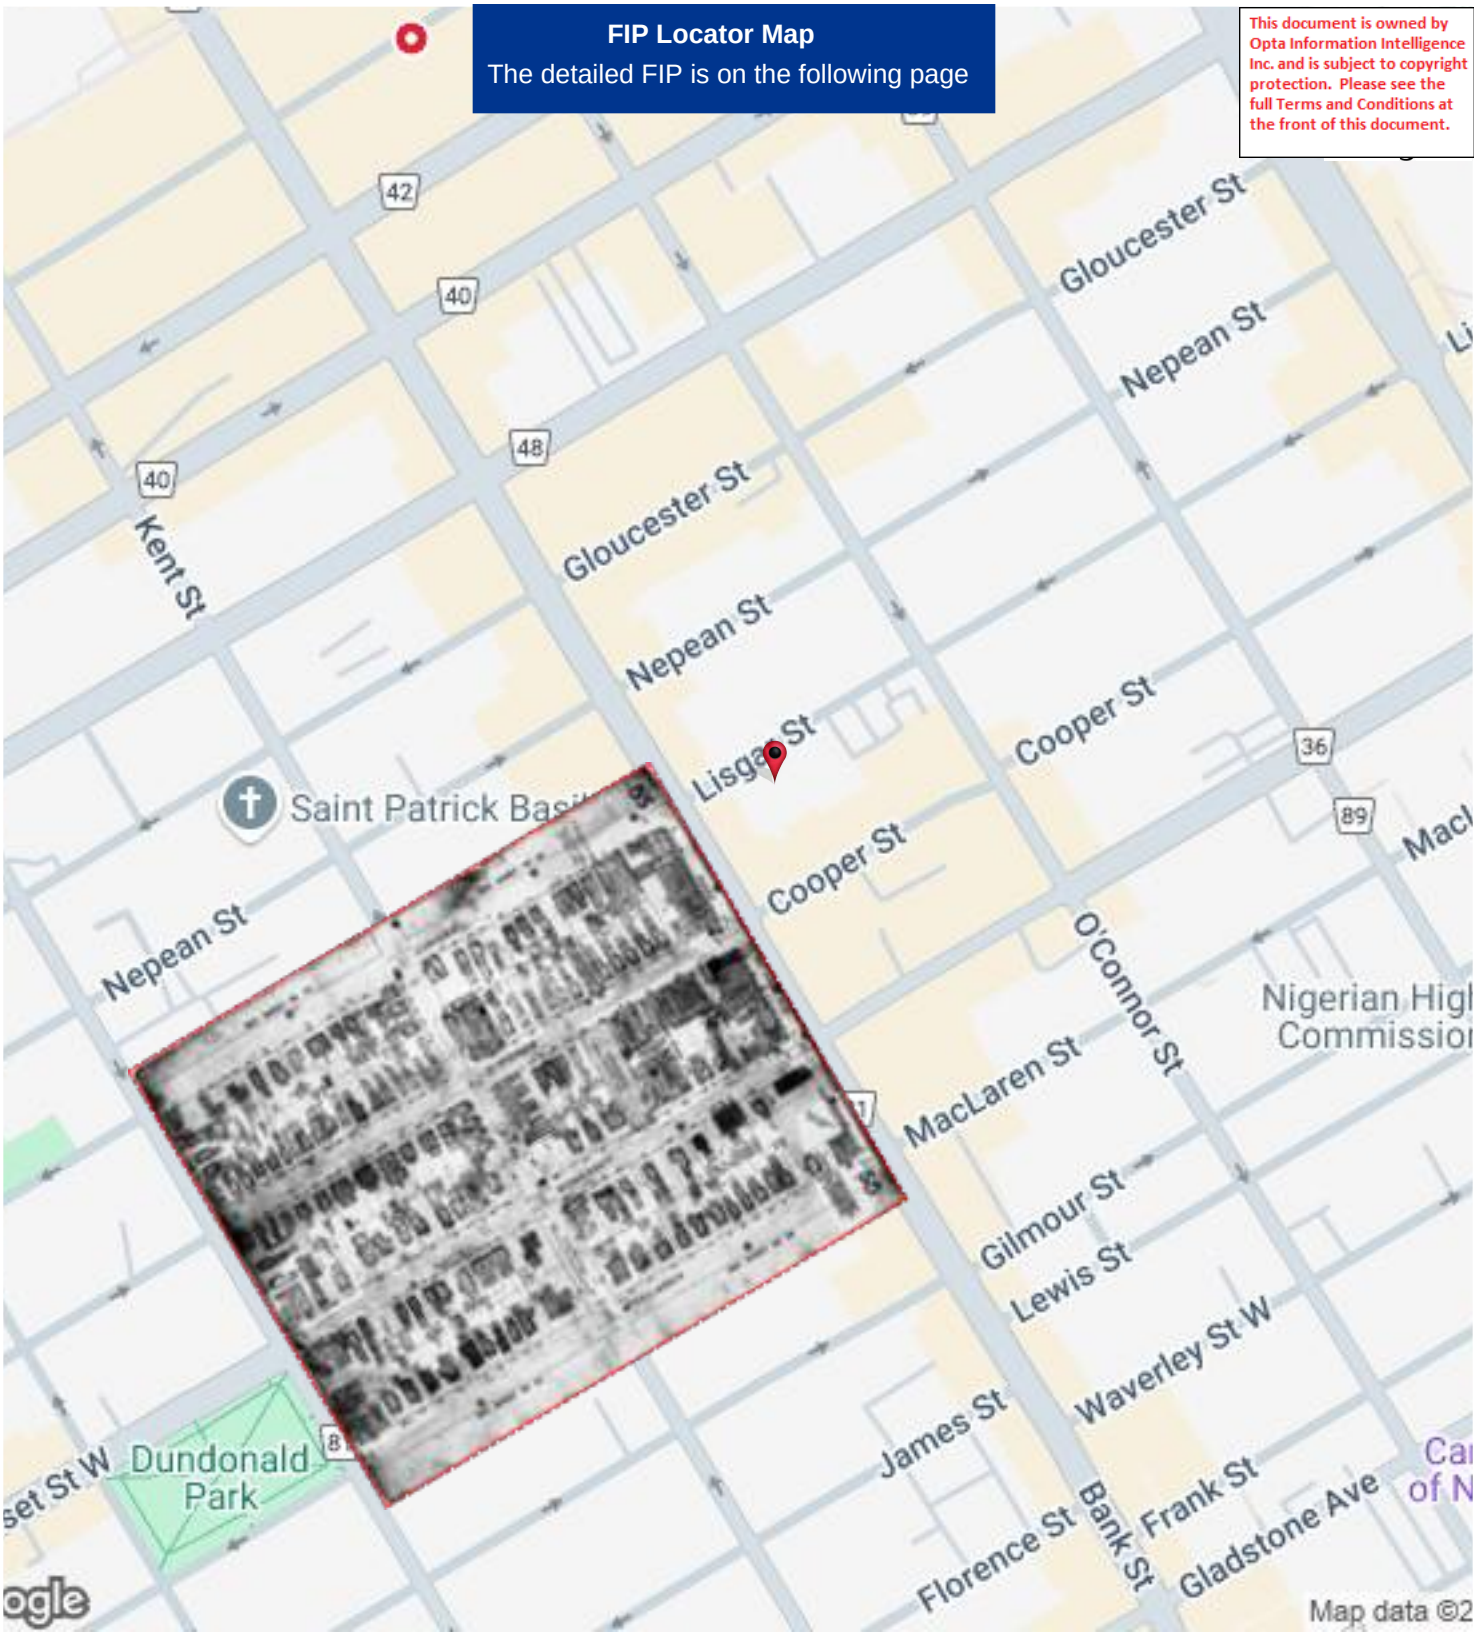

Project #: 25020500995 | P.O. #: 250080
Requested by: Eleanor Goolab | Date Completed: 02/19/2025 17:58:42

1922 Volume: Ottawa 1 Firemap: 55
Ottawa Volume 1 Plan: 1434 (1902) | Sheet: 55 (1922)

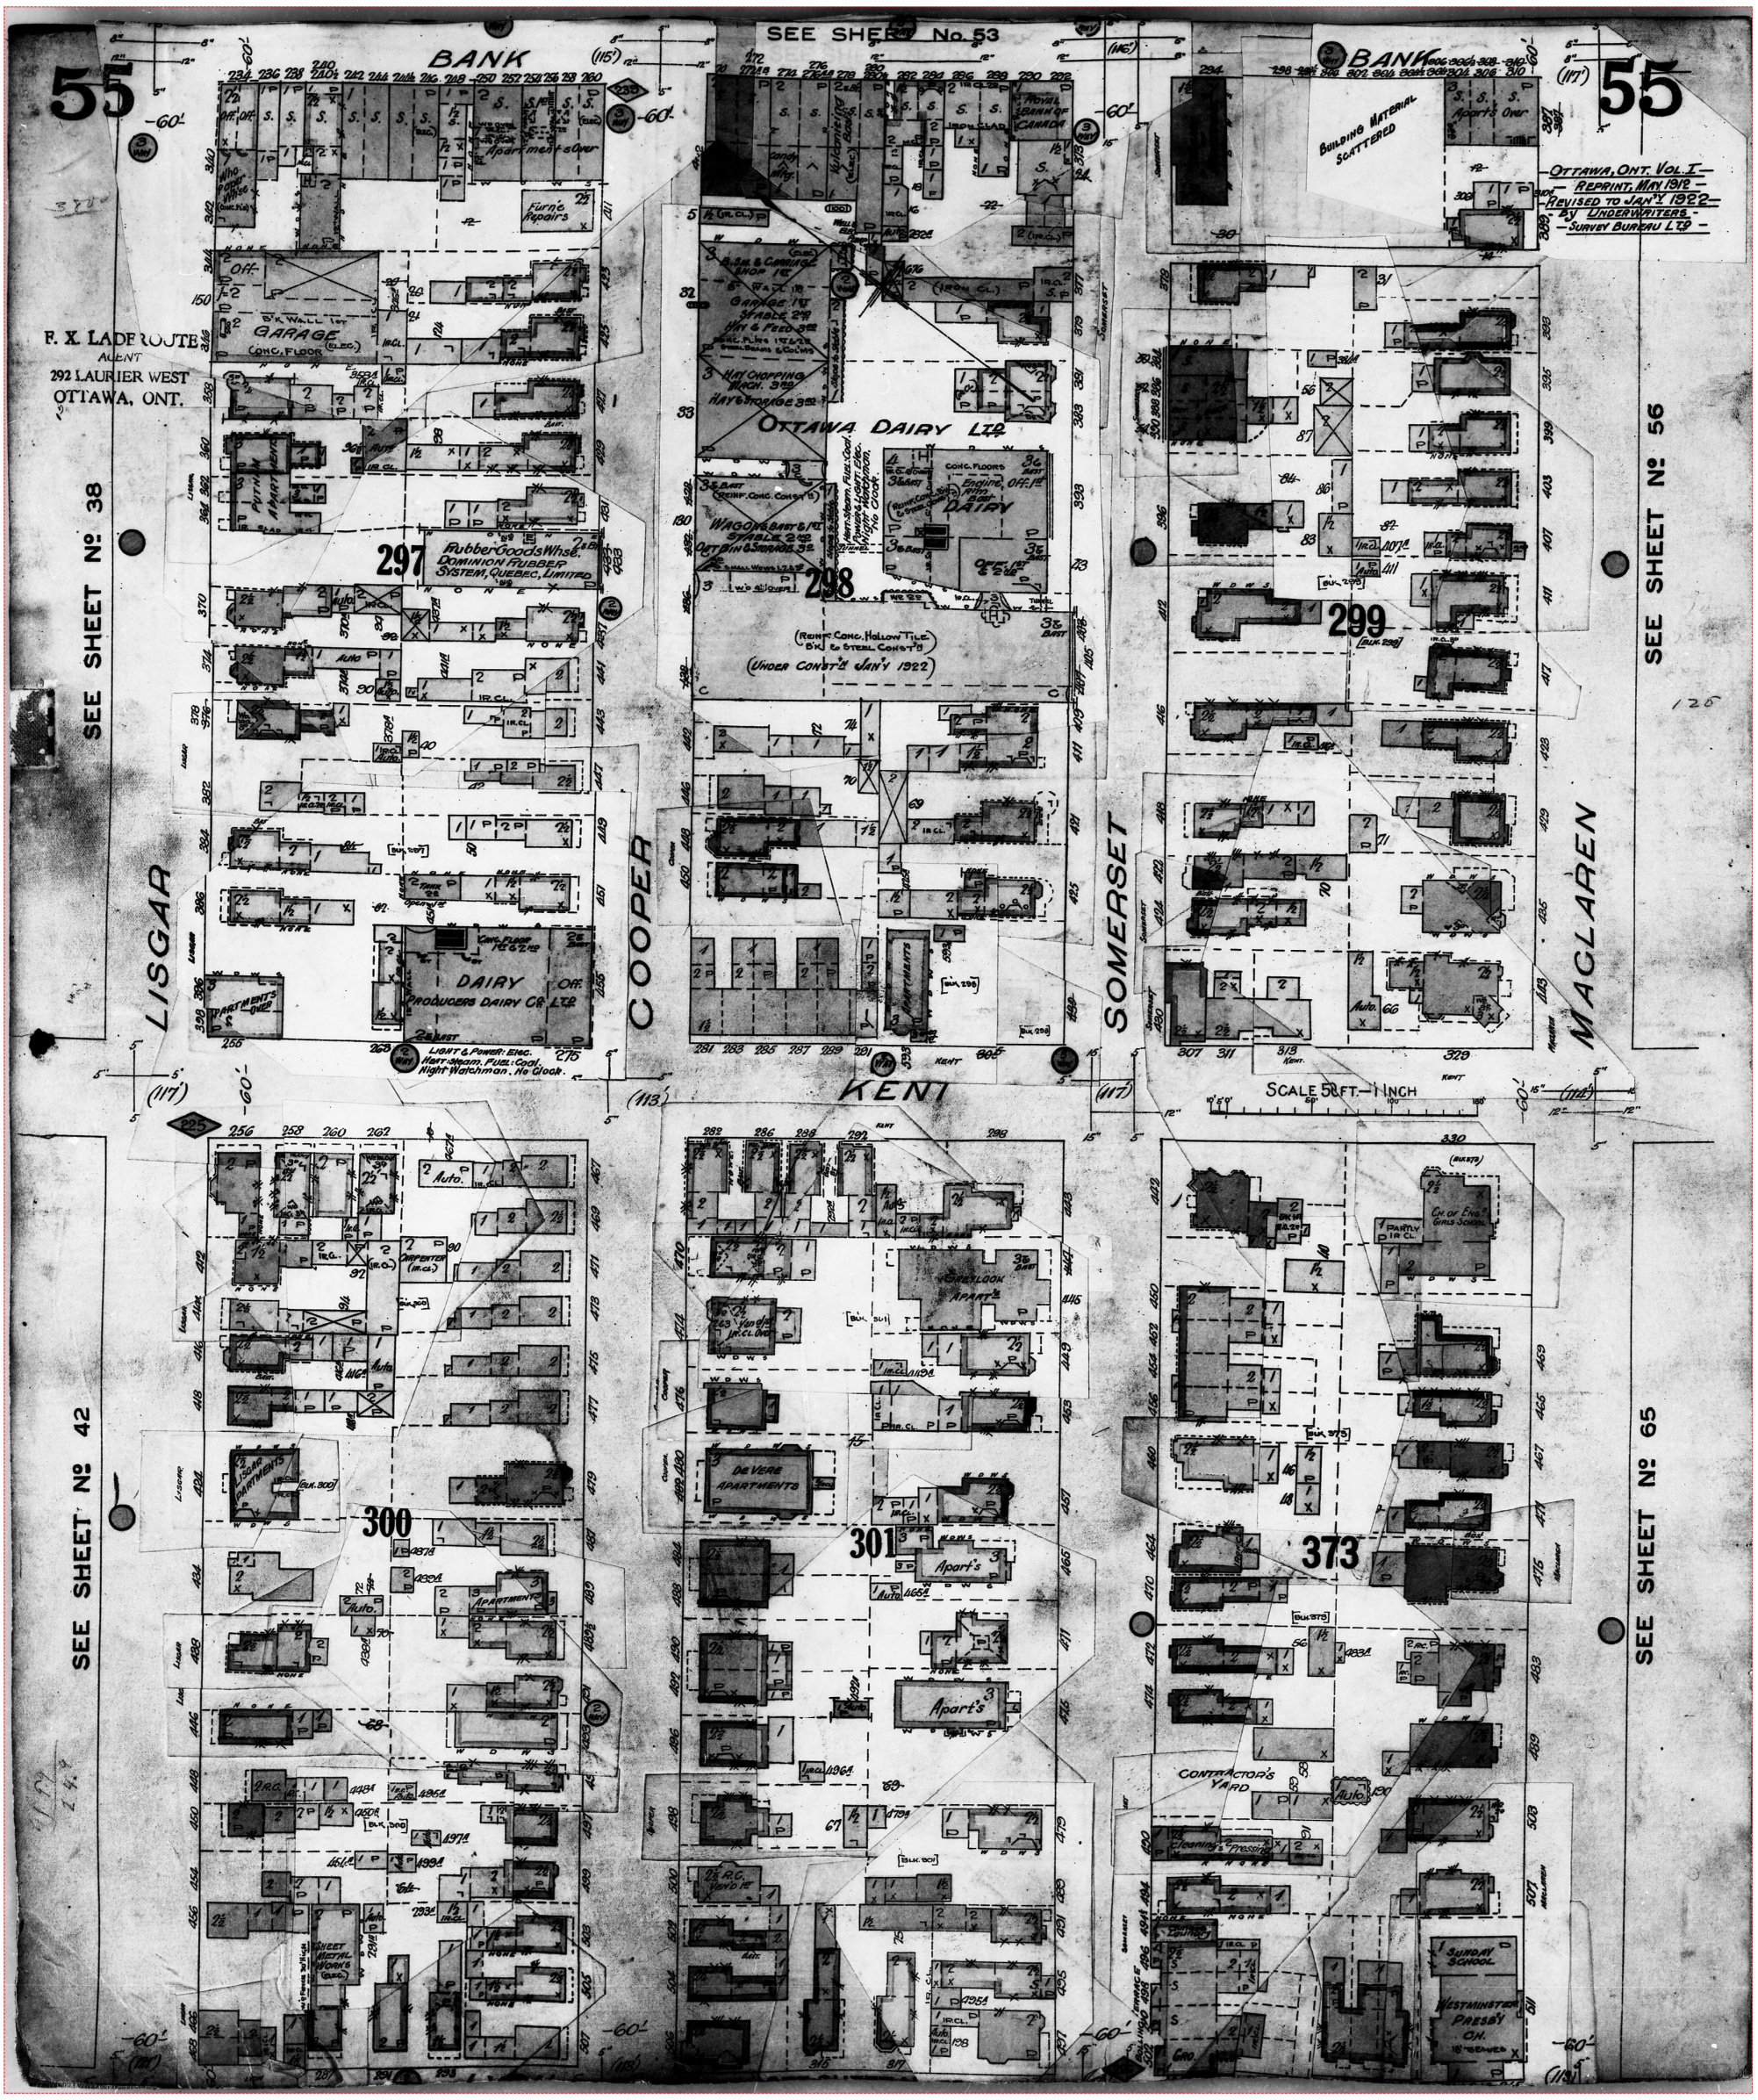

Project #: 25020500995 | P.O. #: 250080
Requested by: Eleanor Goolab | Date Completed: 02/19/2025 17:58:42

1922 Volume: Ottawa 1 Firemap: 56
Ottawa Volume 1 Plan: 1434 (1902) | Sheet: 56 (1922)

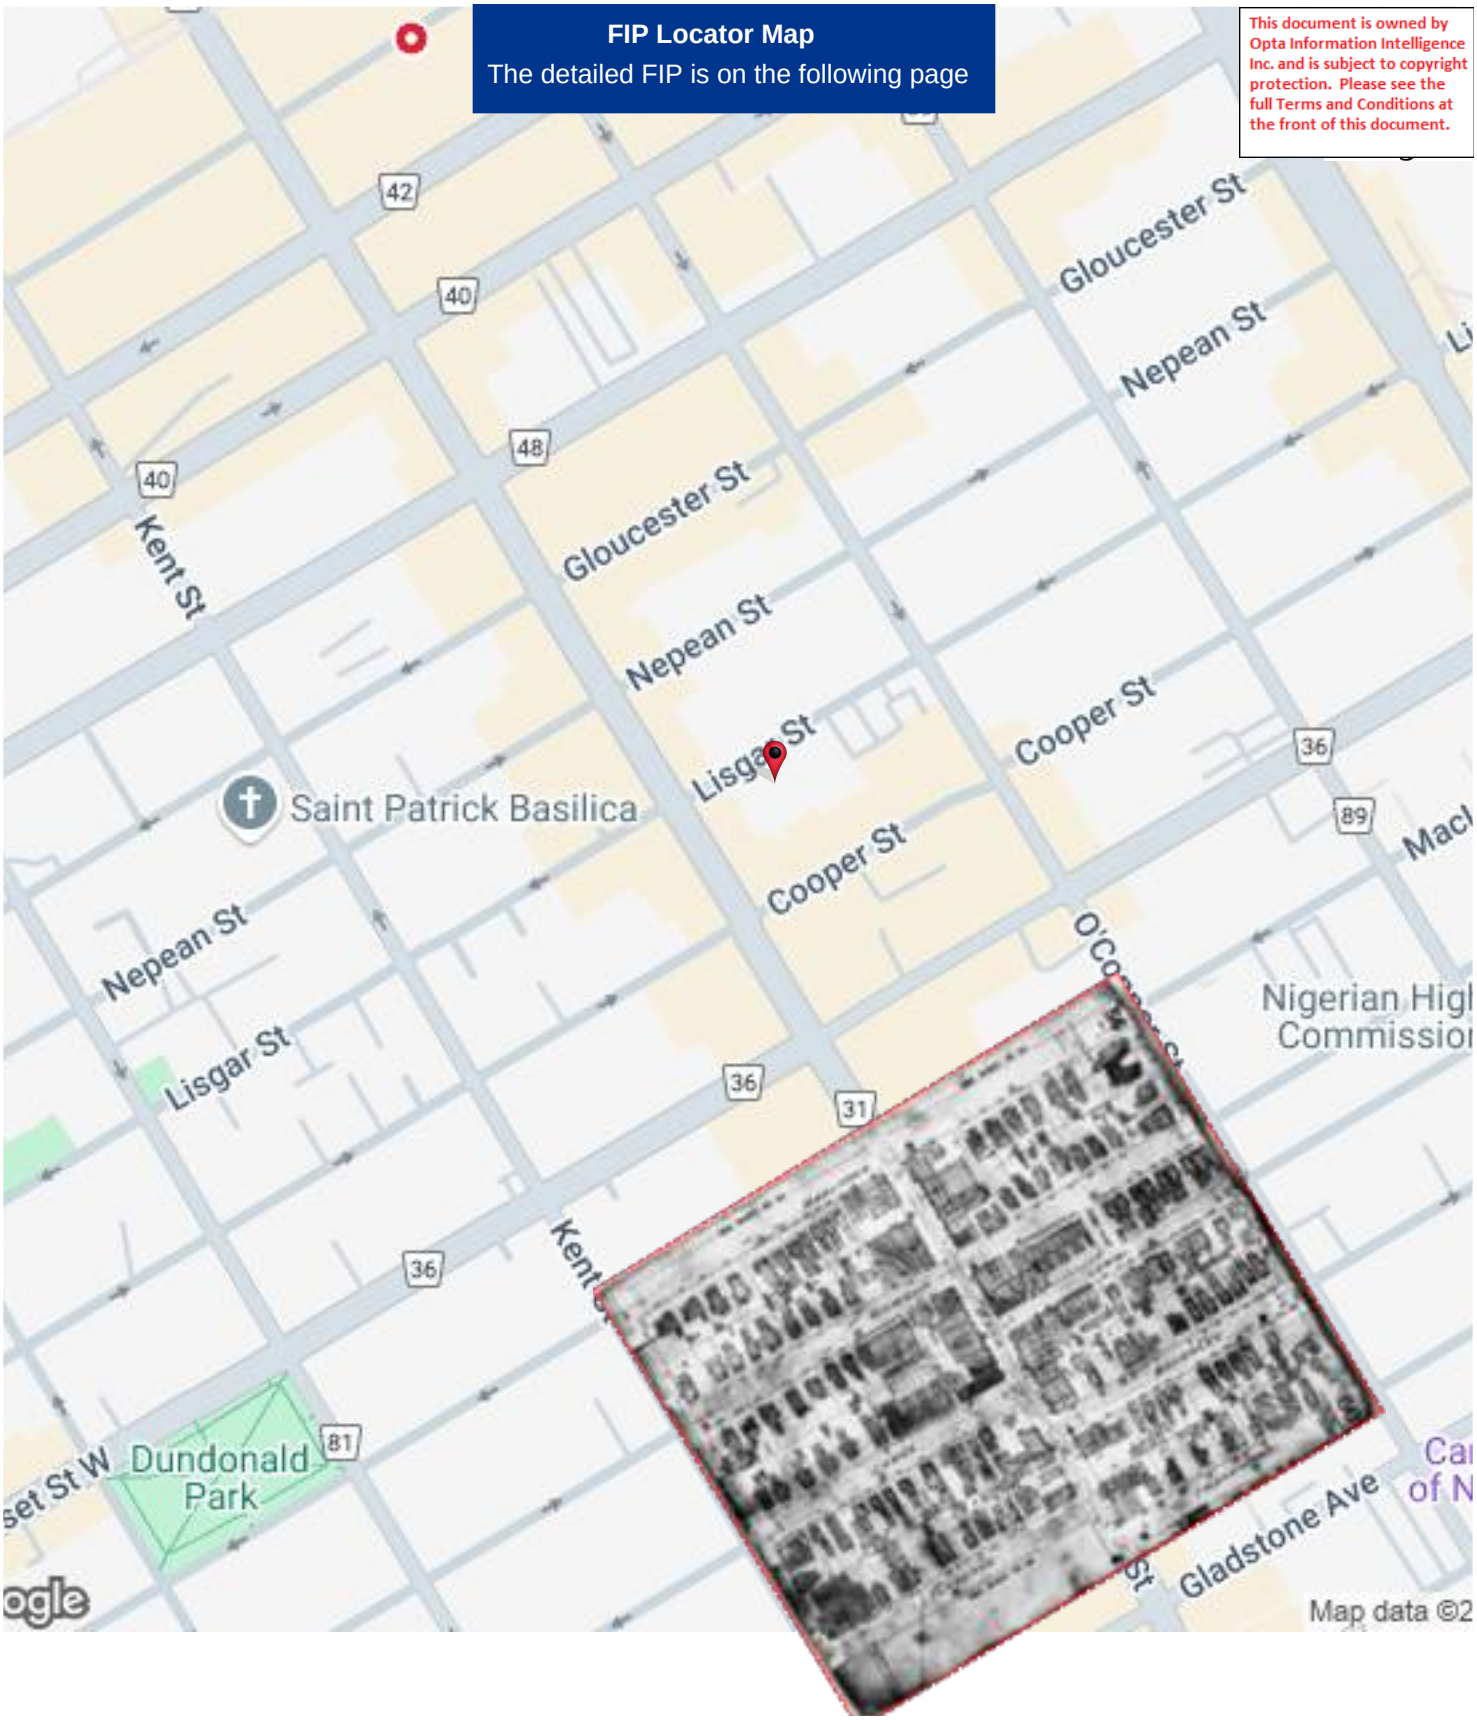

Project #: 25020500995 | P.O. #: 250080
Requested by: Eleanor Goolab | Date Completed: 02/19/2025 17:58:42

1922 Volume: Ottawa 1 Firemap: 56
Ottawa Volume 1 Plan: 1434 (1902) | Sheet: 56 (1922)

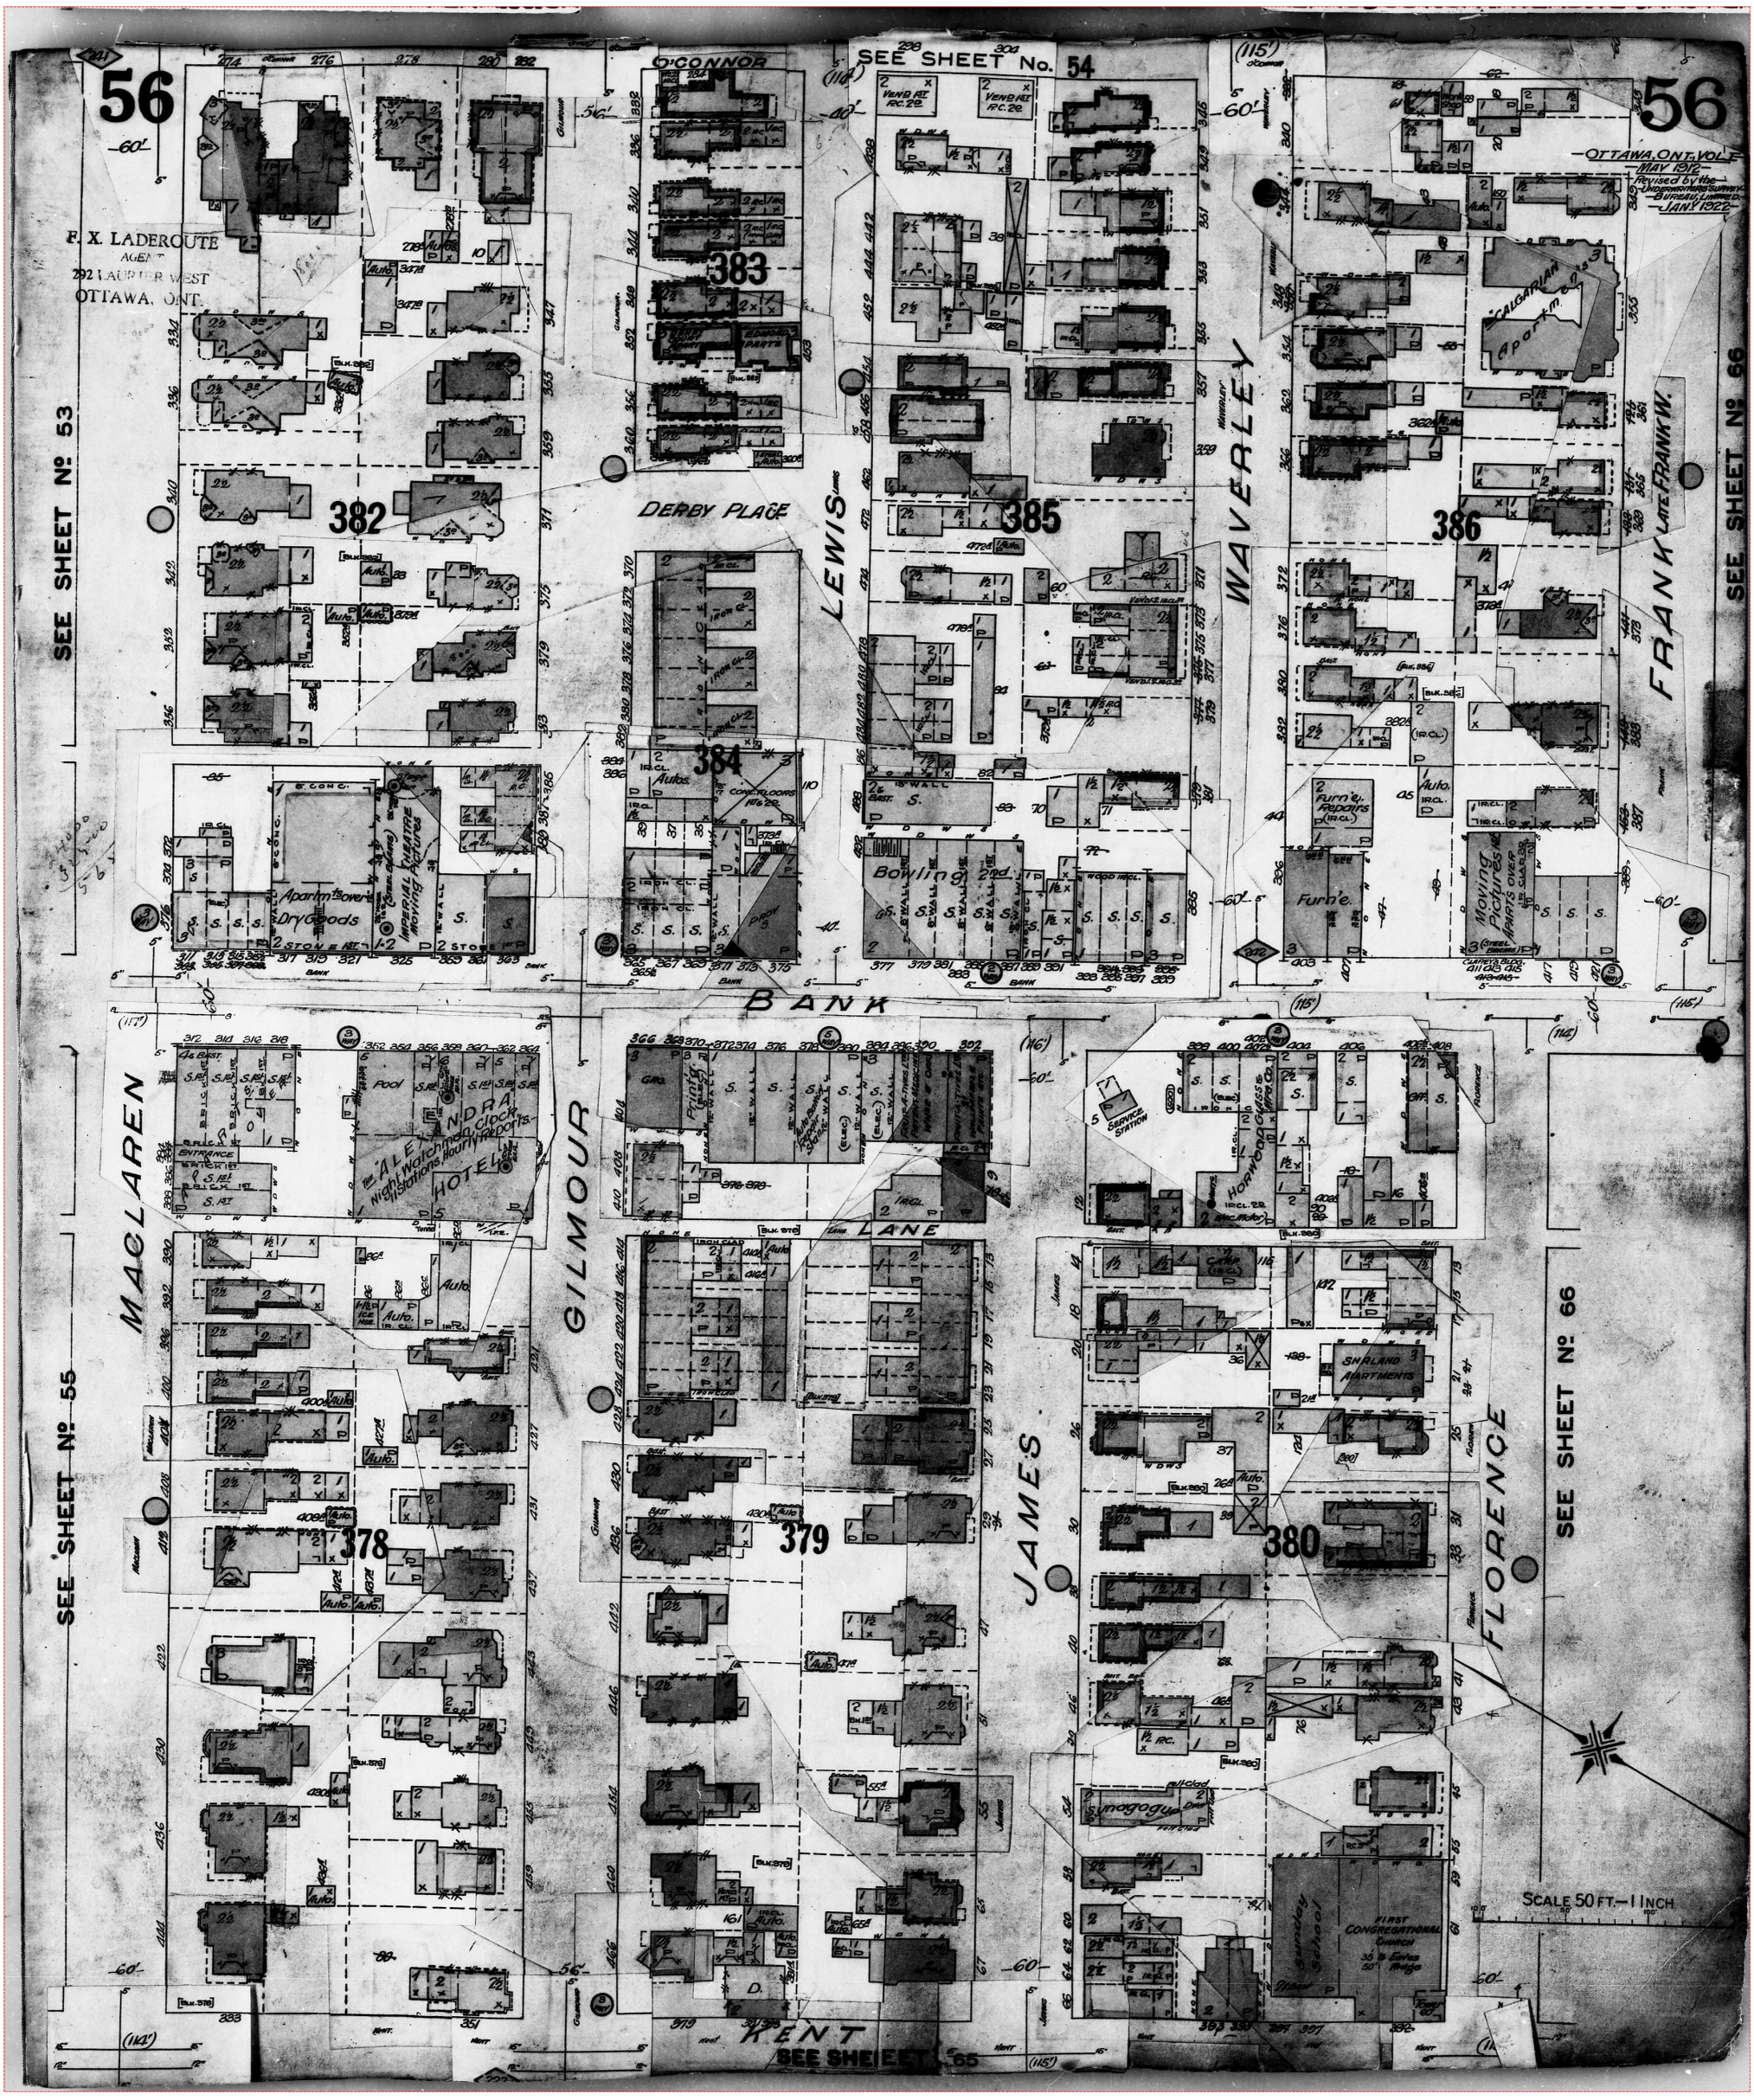

Project #: 25020500995 | P.O. #: 250080
Requested by: Eleanor Goolab | Date Completed: 02/19/2025 17:58:42

1955 Volume: Ottawa 1 Firemap: 2
Ottawa Volume 1 Plan: 1447 (1955) | Sheet: 2 (1955)

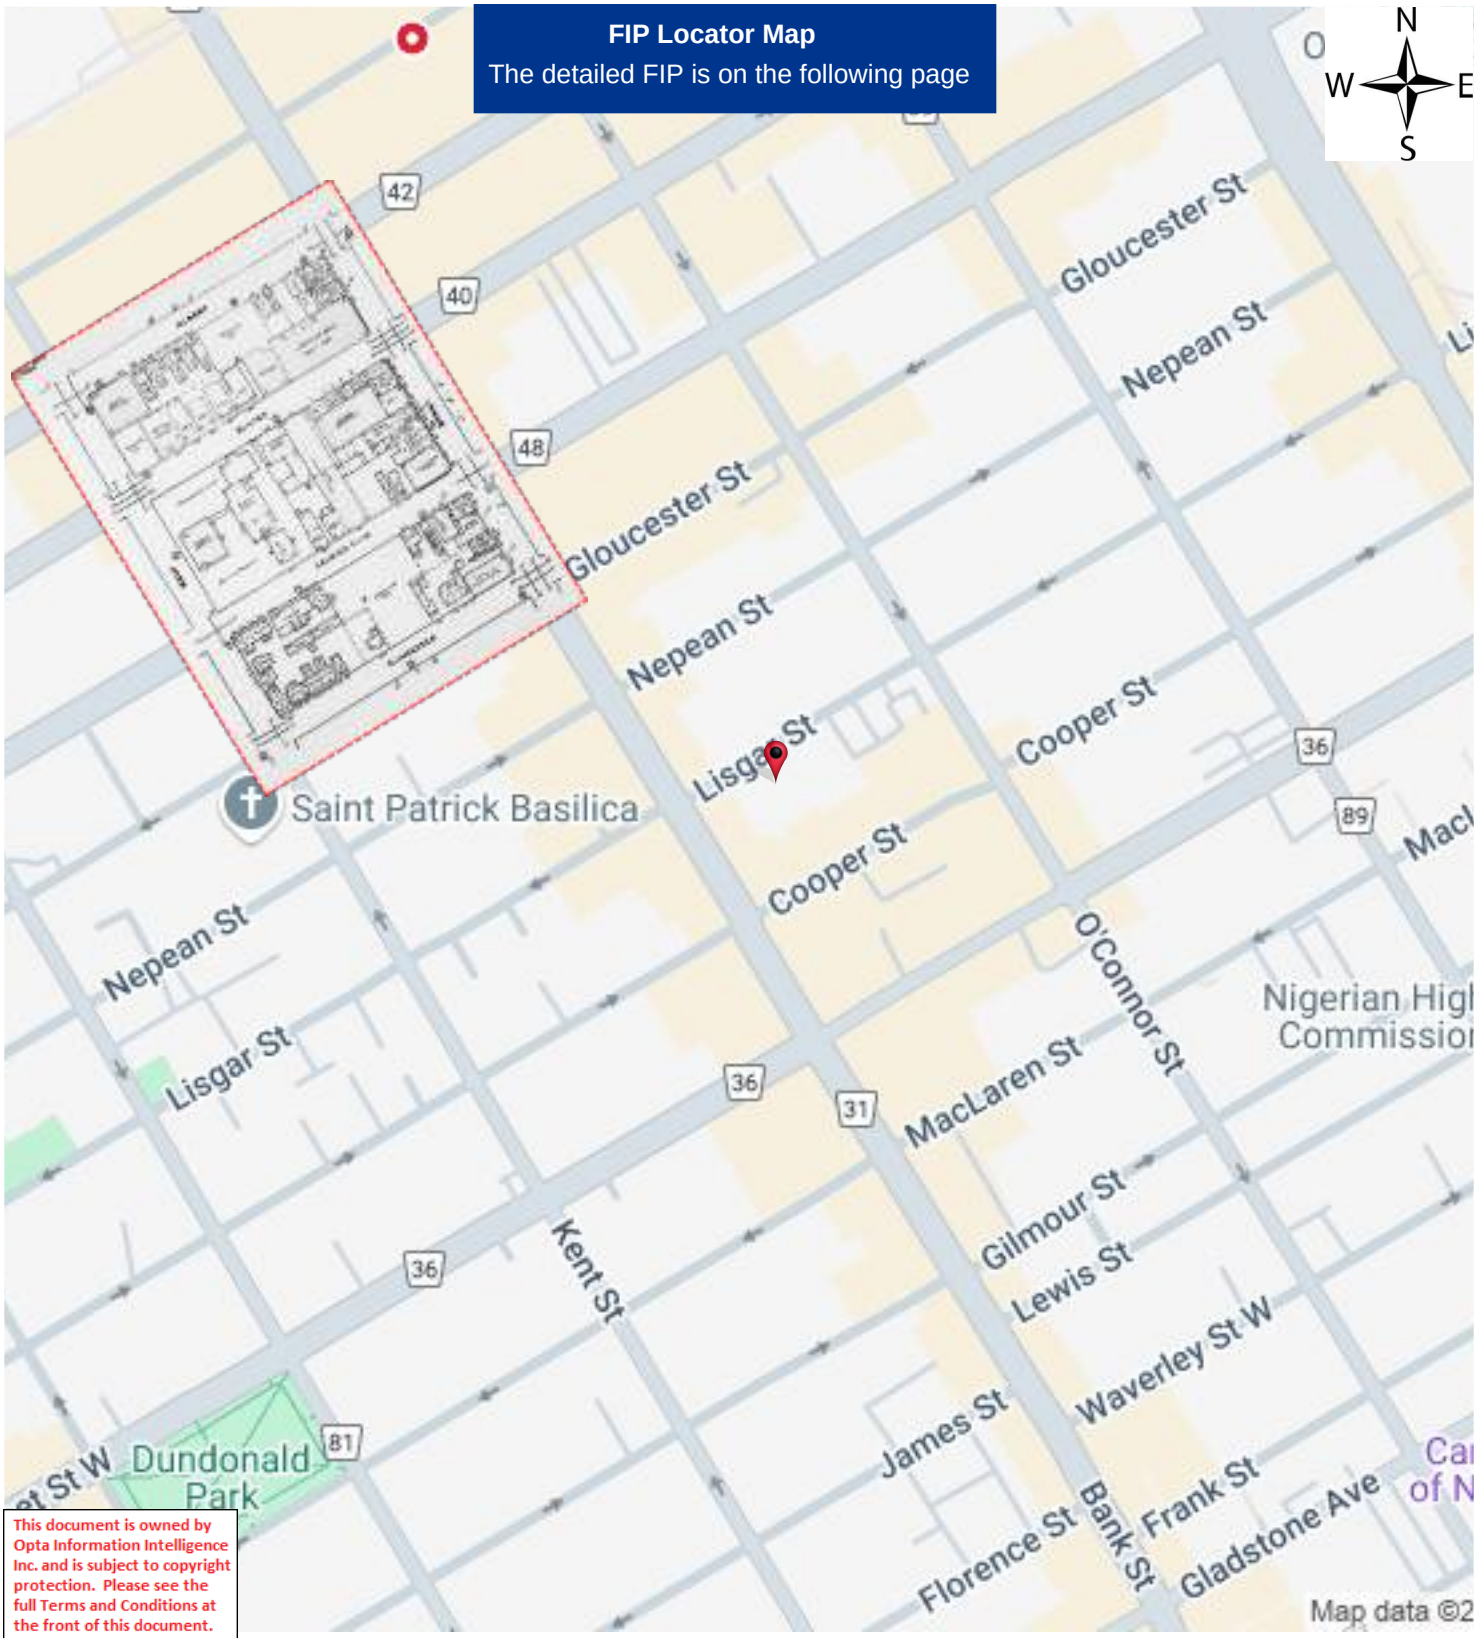

This document is owned by Opta Information Intelligence Inc. and is subject to copyright protection. Please see the full Terms and Conditions at the front of this document.

Project #: 25020500995 | P.O. #: 250080
Requested by: Eleanor Goolab | Date Completed: 02/19/2025 17:58:42

1955 Volume: Ottawa 1 Firemap: 2
Ottawa Volume 1 Plan: 1447 (1955) | Sheet: 2 (1955)

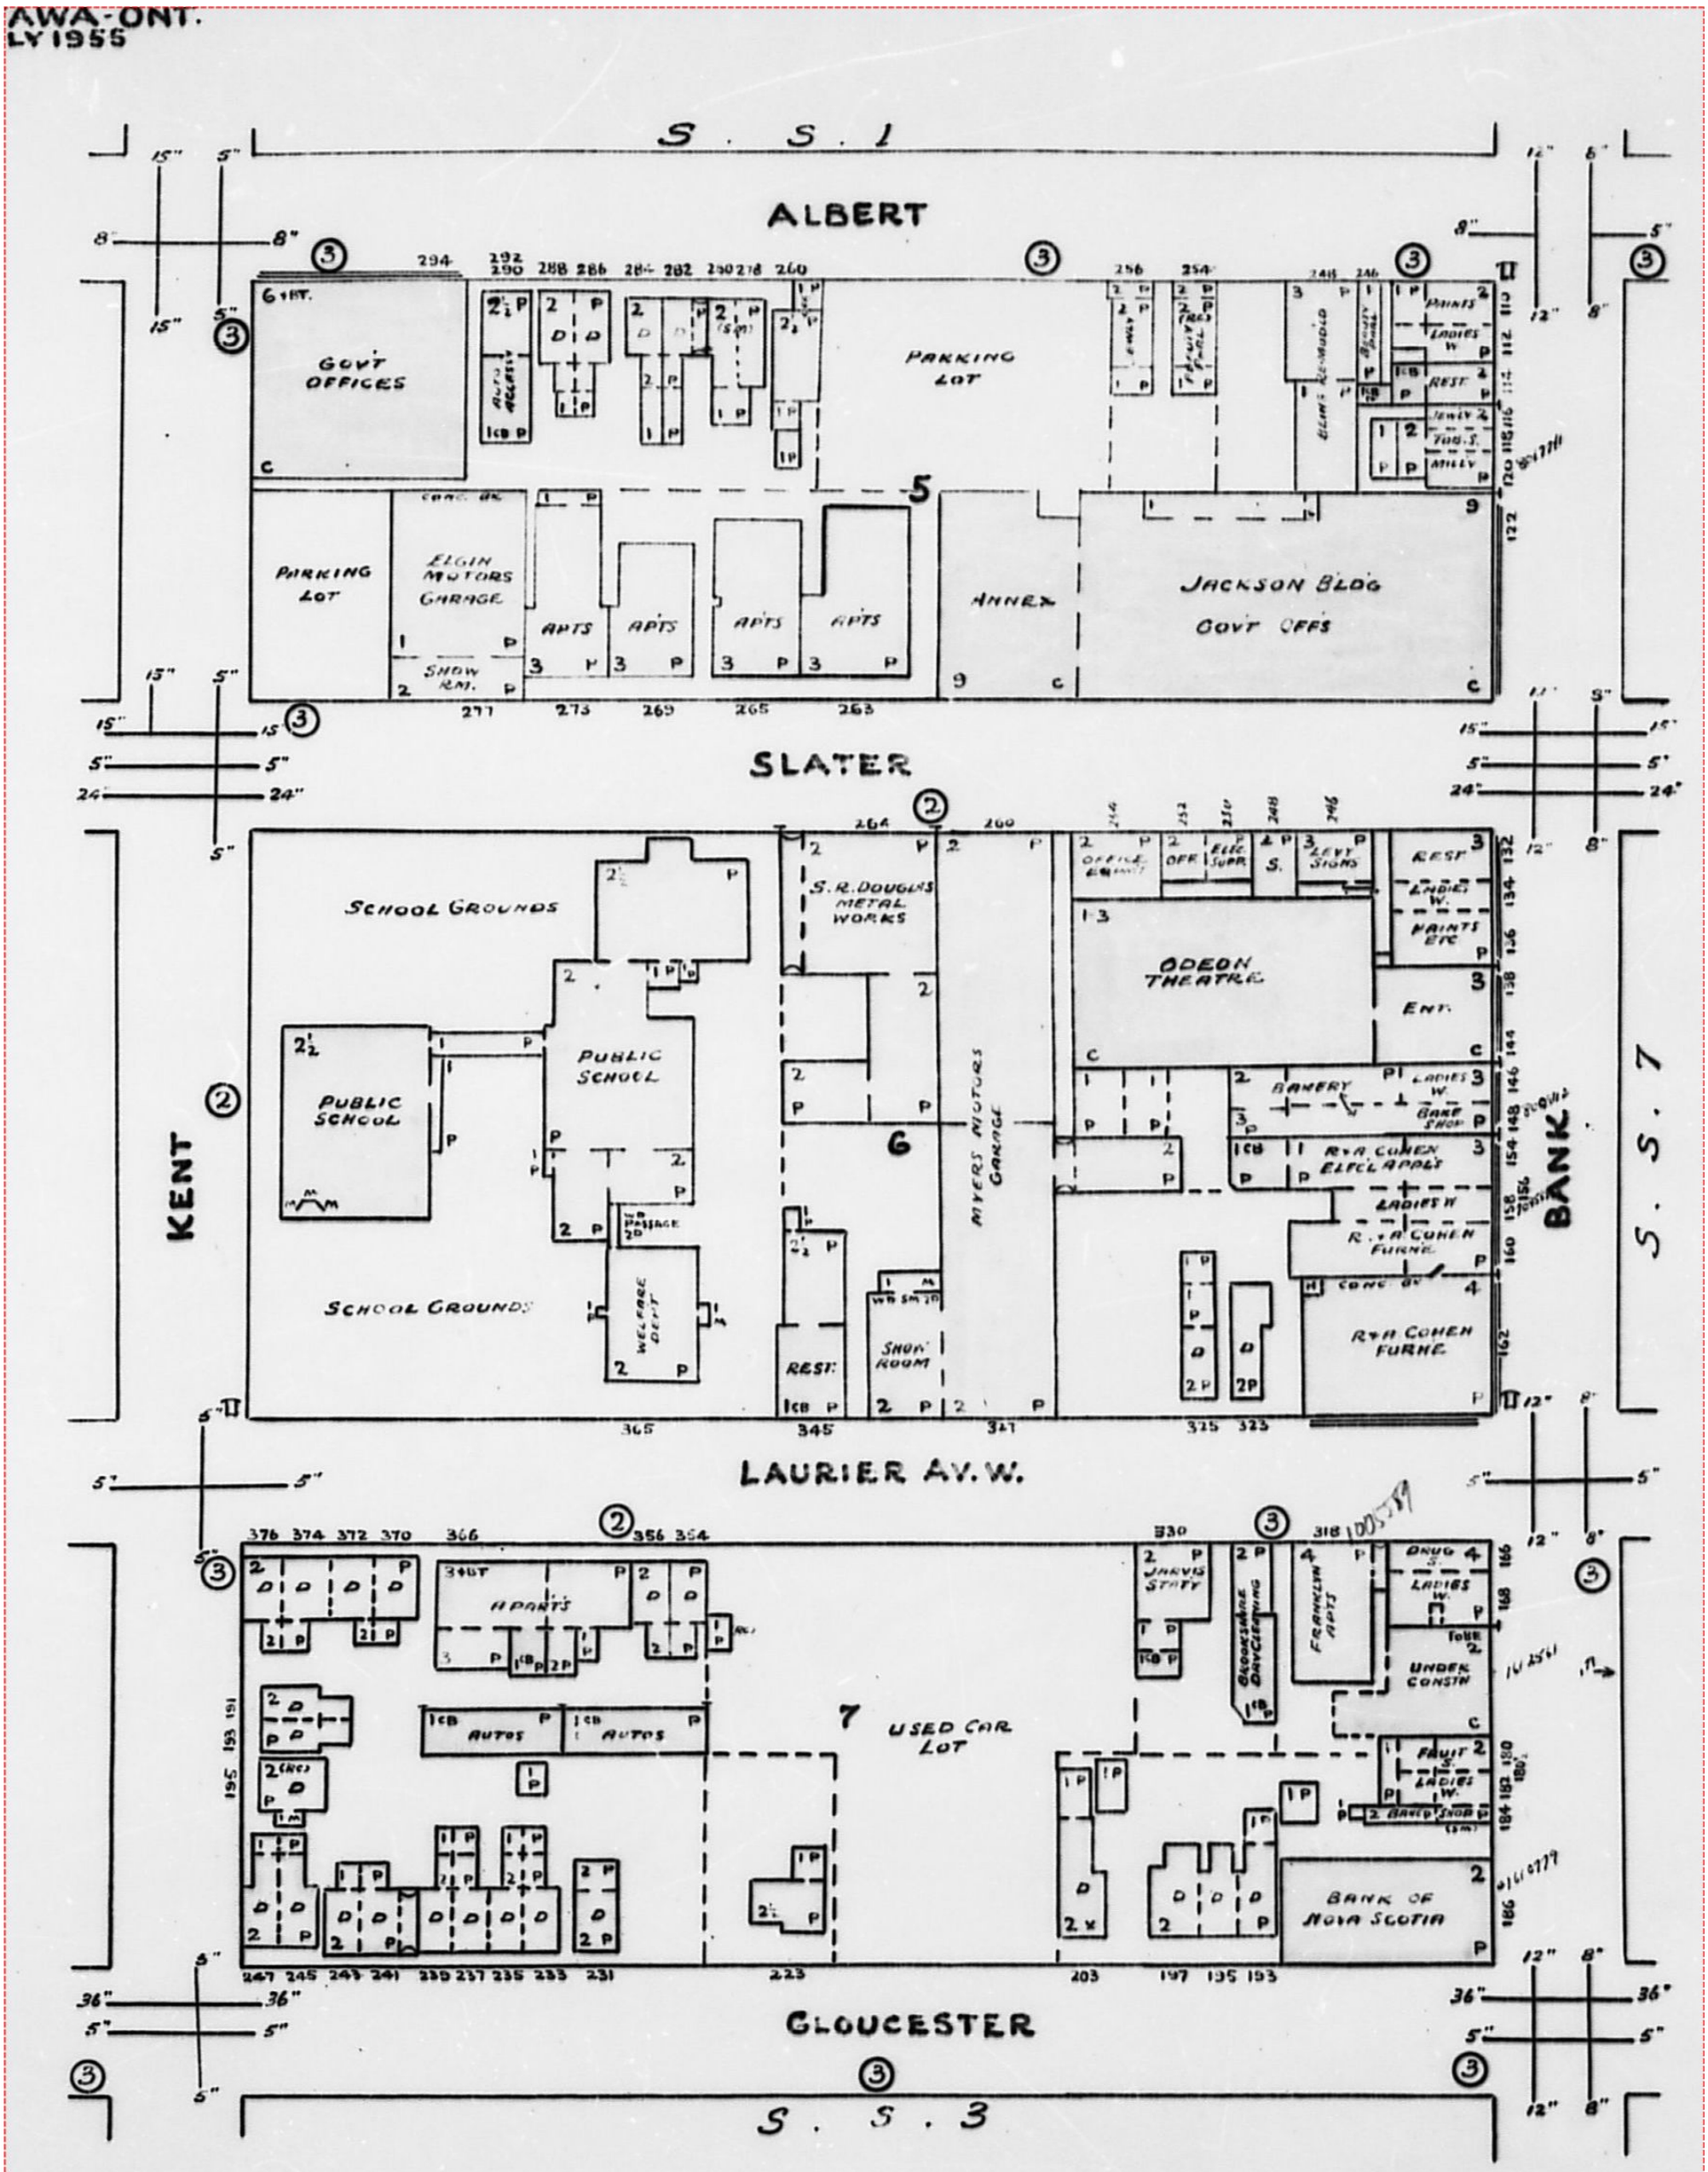

Project #: 25020500995 | P.O. #: 250080
Requested by: Eleanor Goolab | Date Completed: 02/19/2025 17:58:42

1955 Volume: Ottawa 1 Firemap: 3
Ottawa Volume 1 Plan: 1447 (1955) | Sheet: 3 (1955)

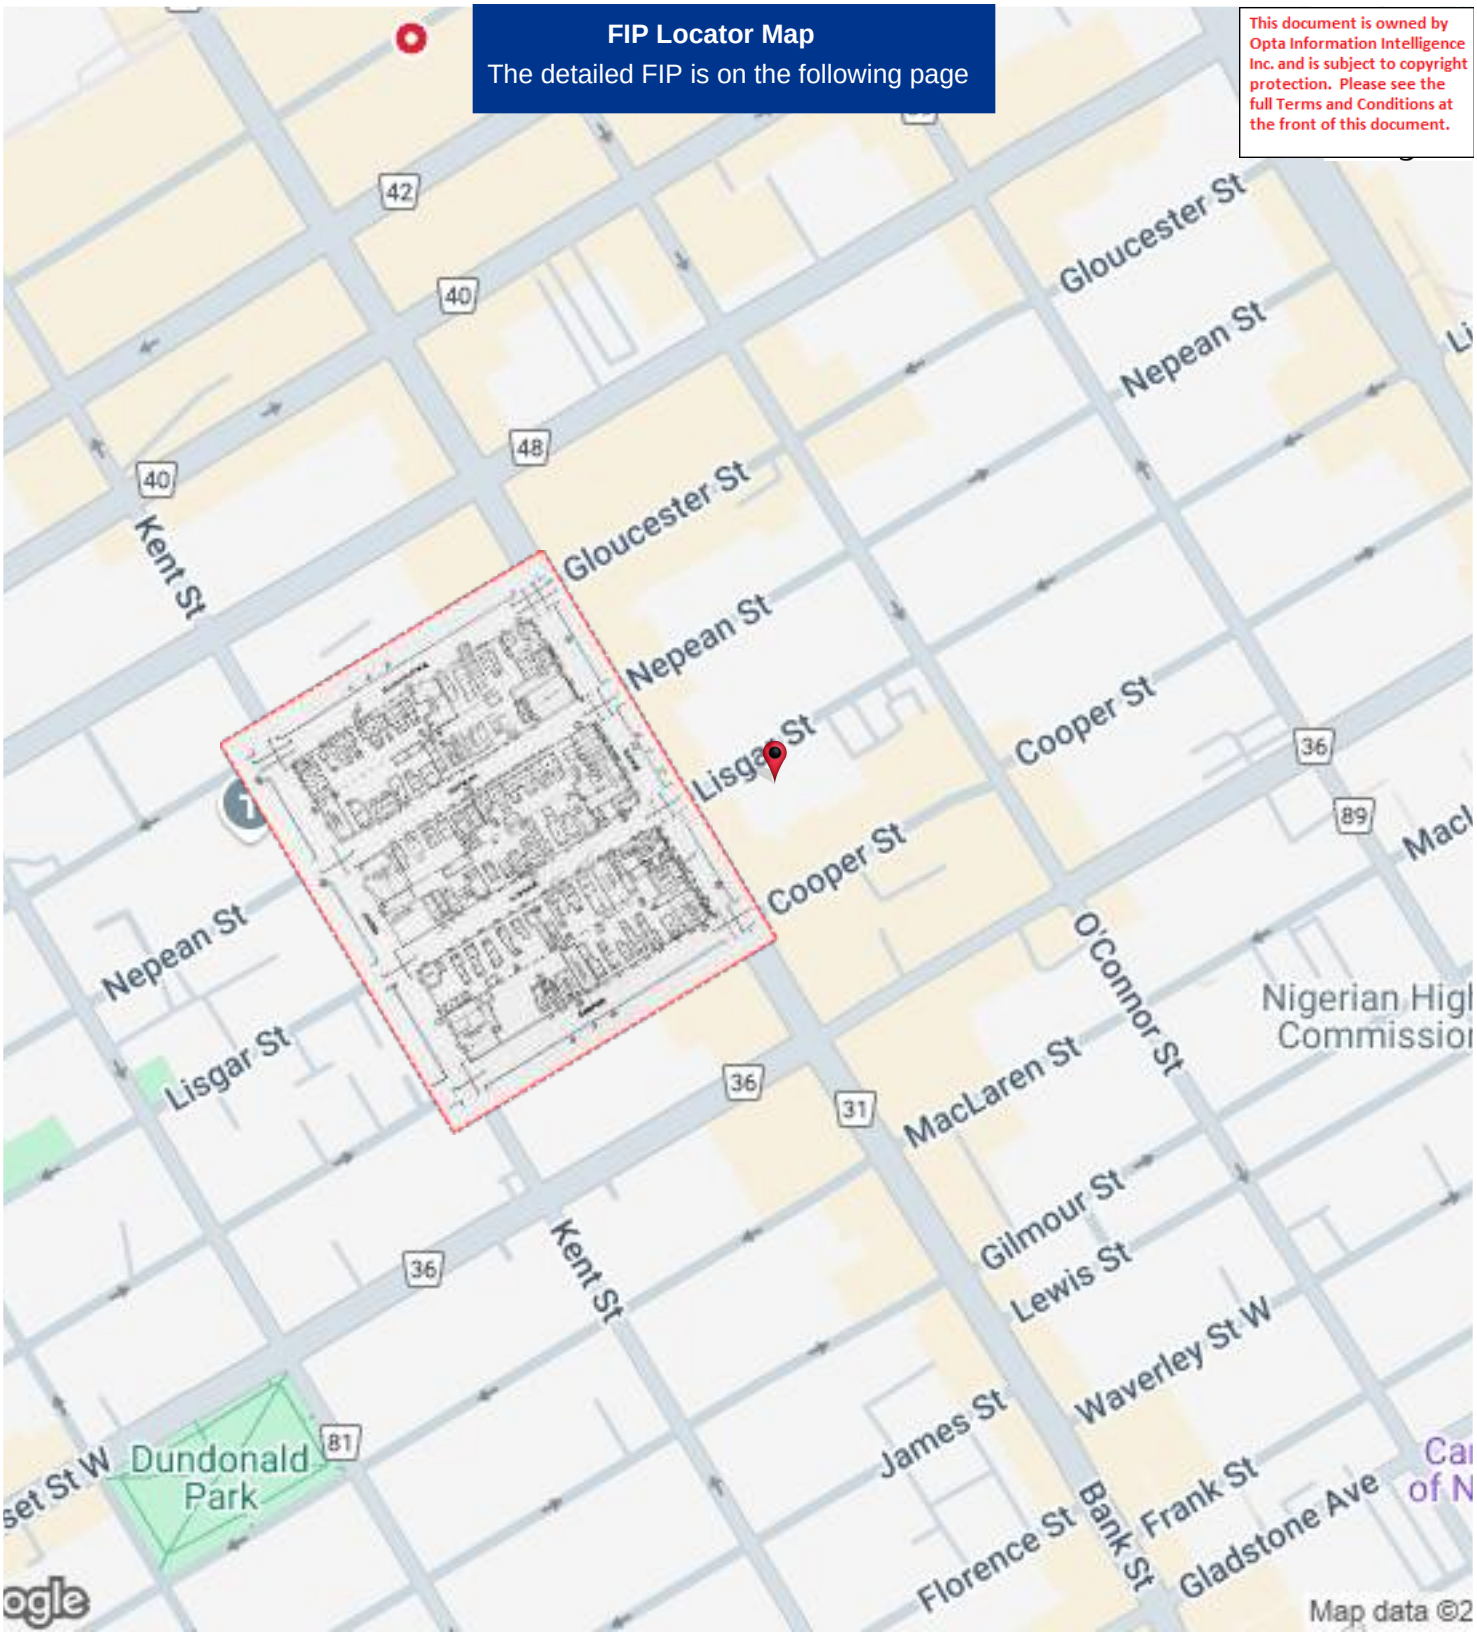

Project #: 25020500995 | P.O. #: 250080
Requested by: Eleanor Goolab | Date Completed: 02/19/2025 17:58:42

1955 Volume: Ottawa 1 Firemap: 3
Ottawa Volume 1 Plan: 1447 (1955) | Sheet: 3 (1955)

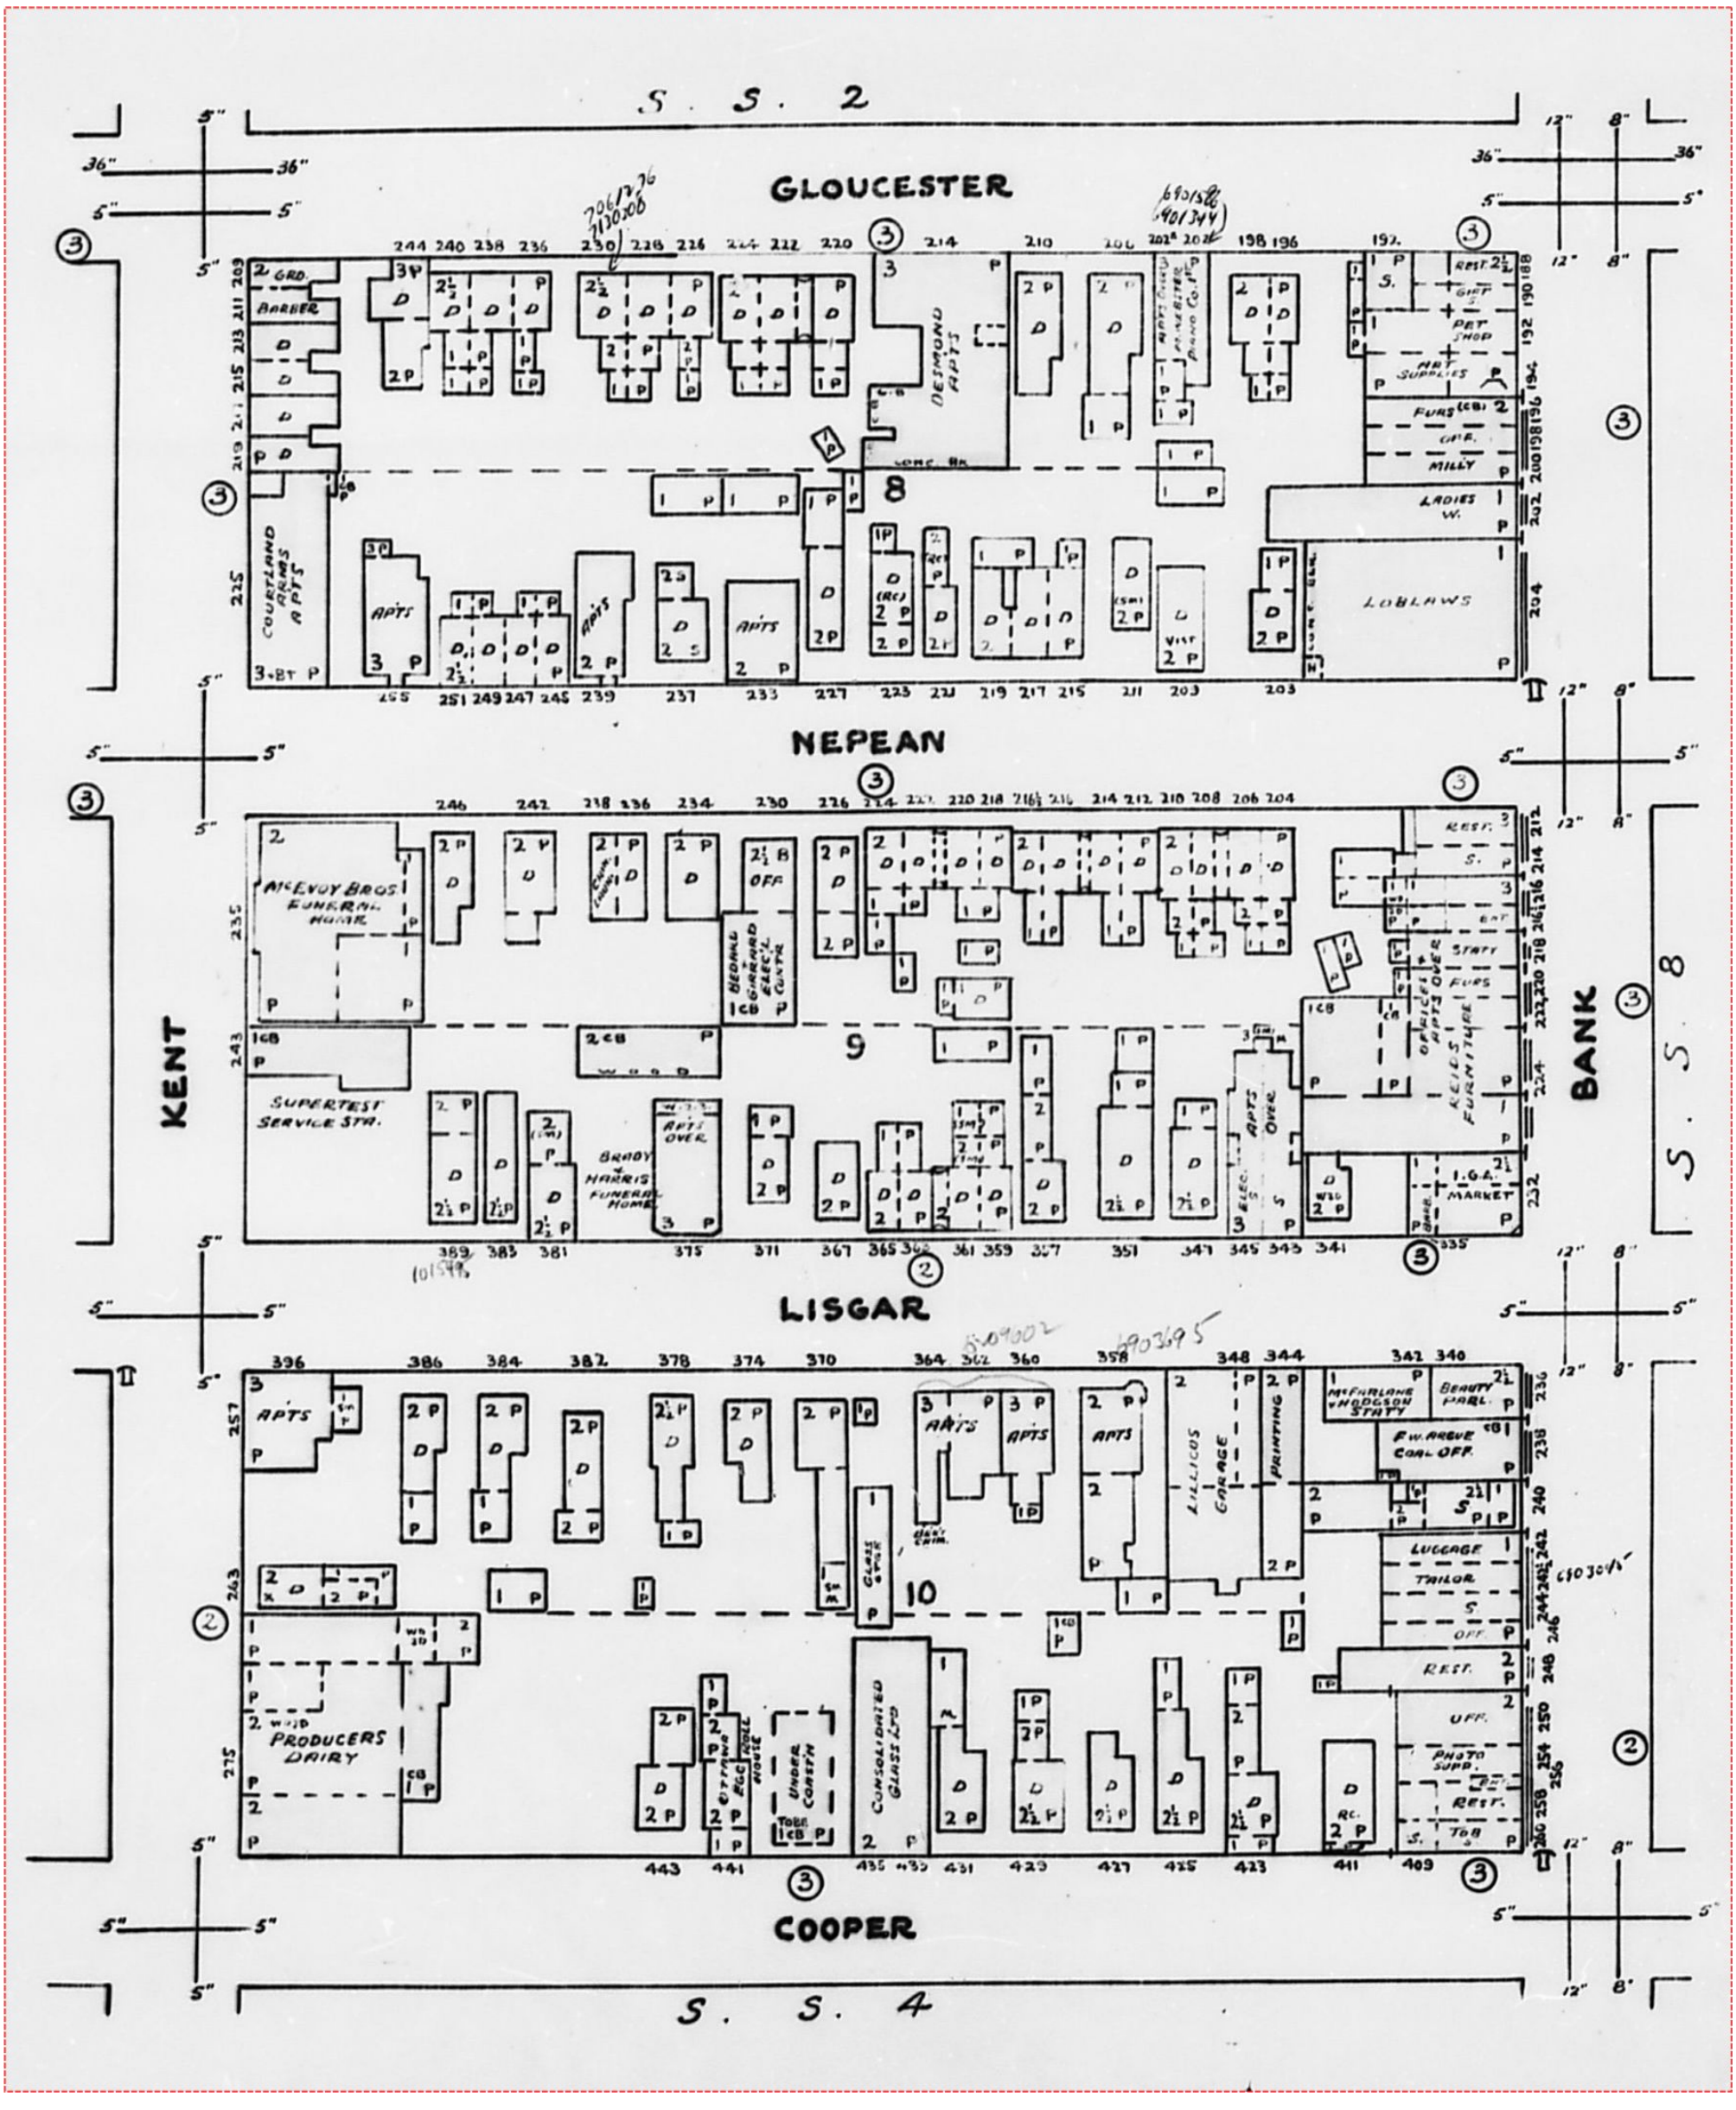

Project #: 25020500995 | P.O. #: 250080
Requested by: Eleanor Goolab | Date Completed: 02/19/2025 17:58:42

1955 Volume: Ottawa 1 Firemap: 4
Ottawa Volume 1 Plan: 1447 (1955) | Sheet: 4 (1955)

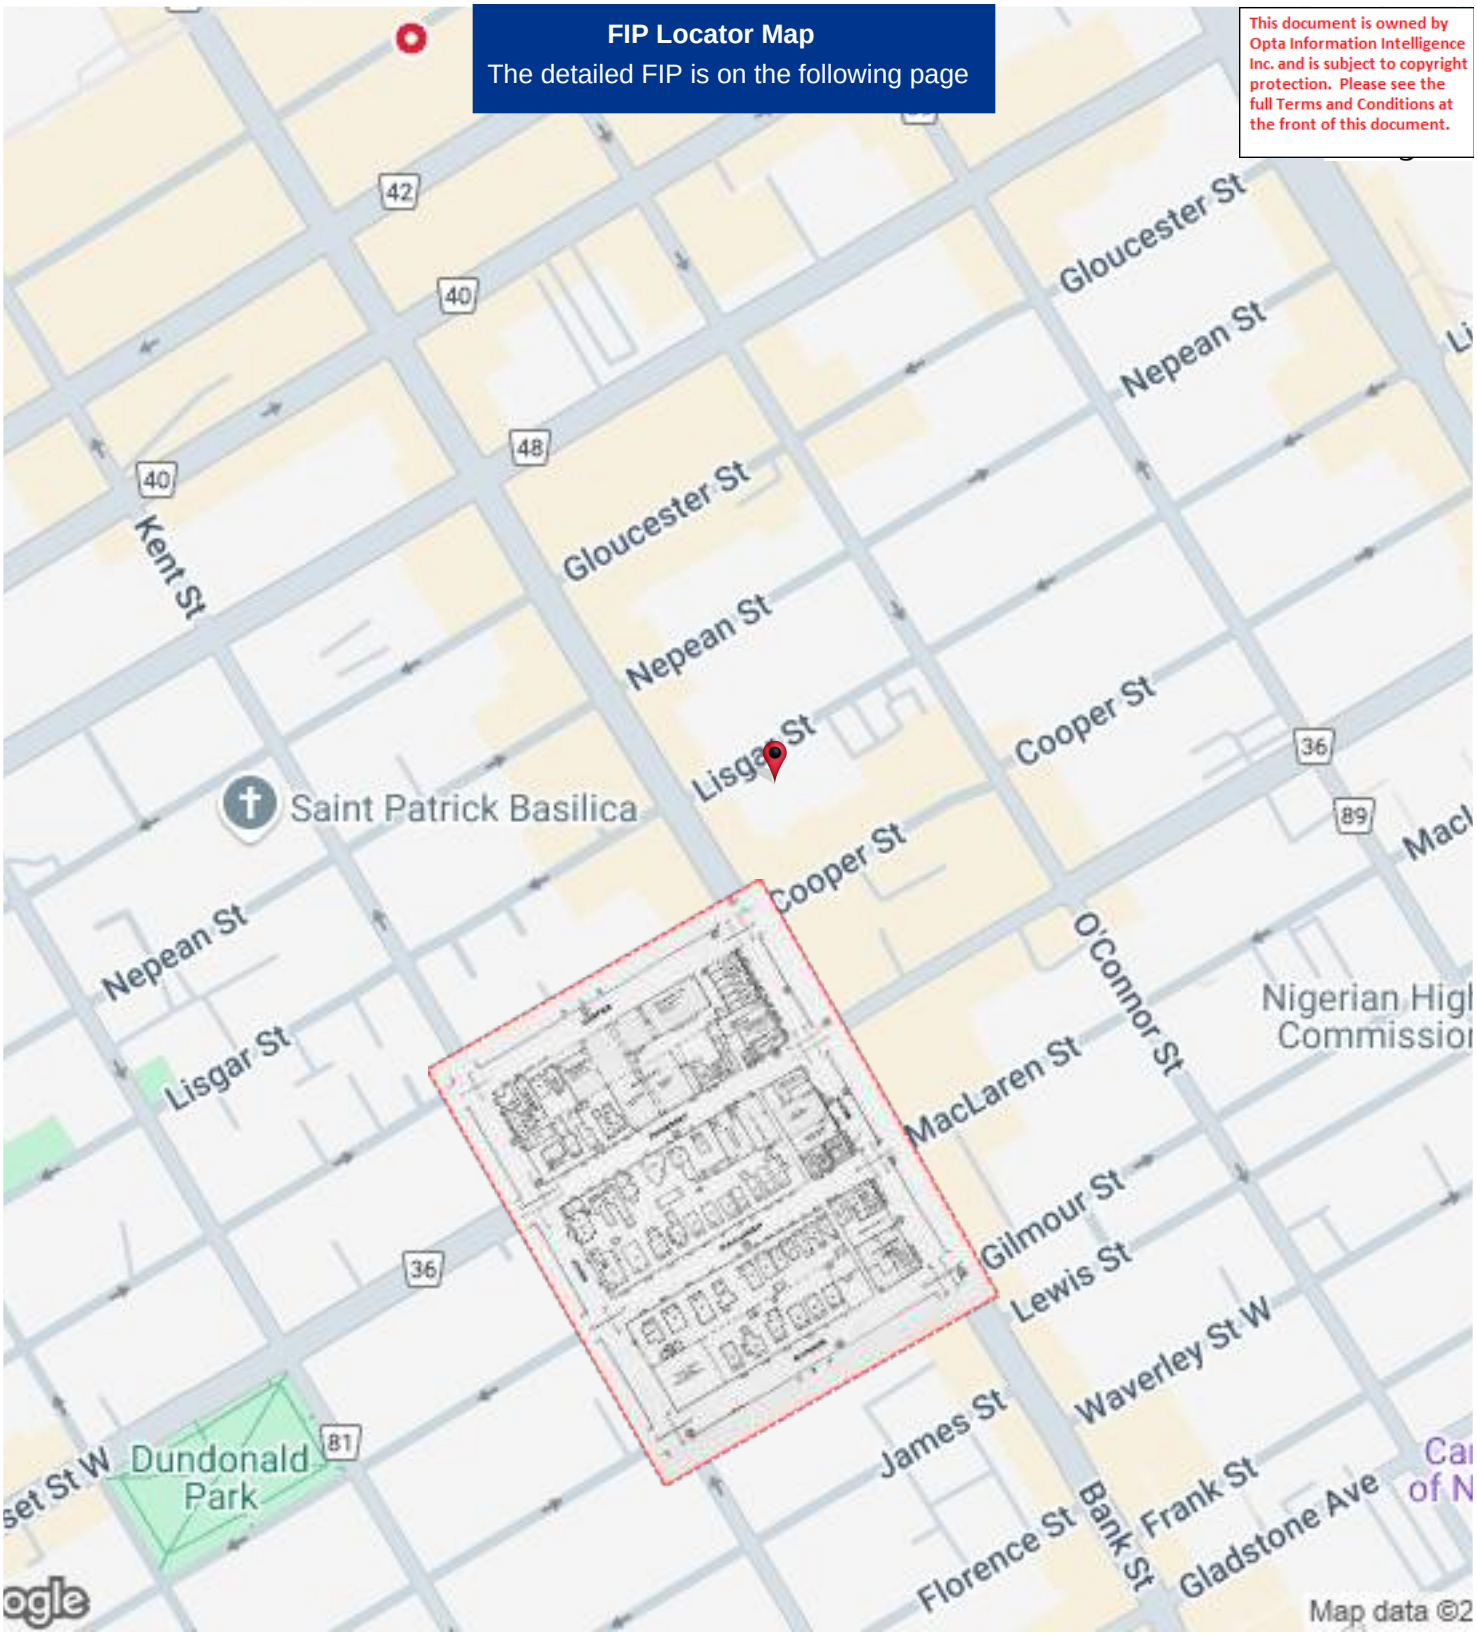

Project #: 25020500995 | P.O. #: 250080
Requested by: Eleanor Goolab | Date Completed: 02/19/2025 17:58:42

1955 Volume: Ottawa 1 Firemap: 4
Ottawa Volume 1 Plan: 1447 (1955) | Sheet: 4 (1955)

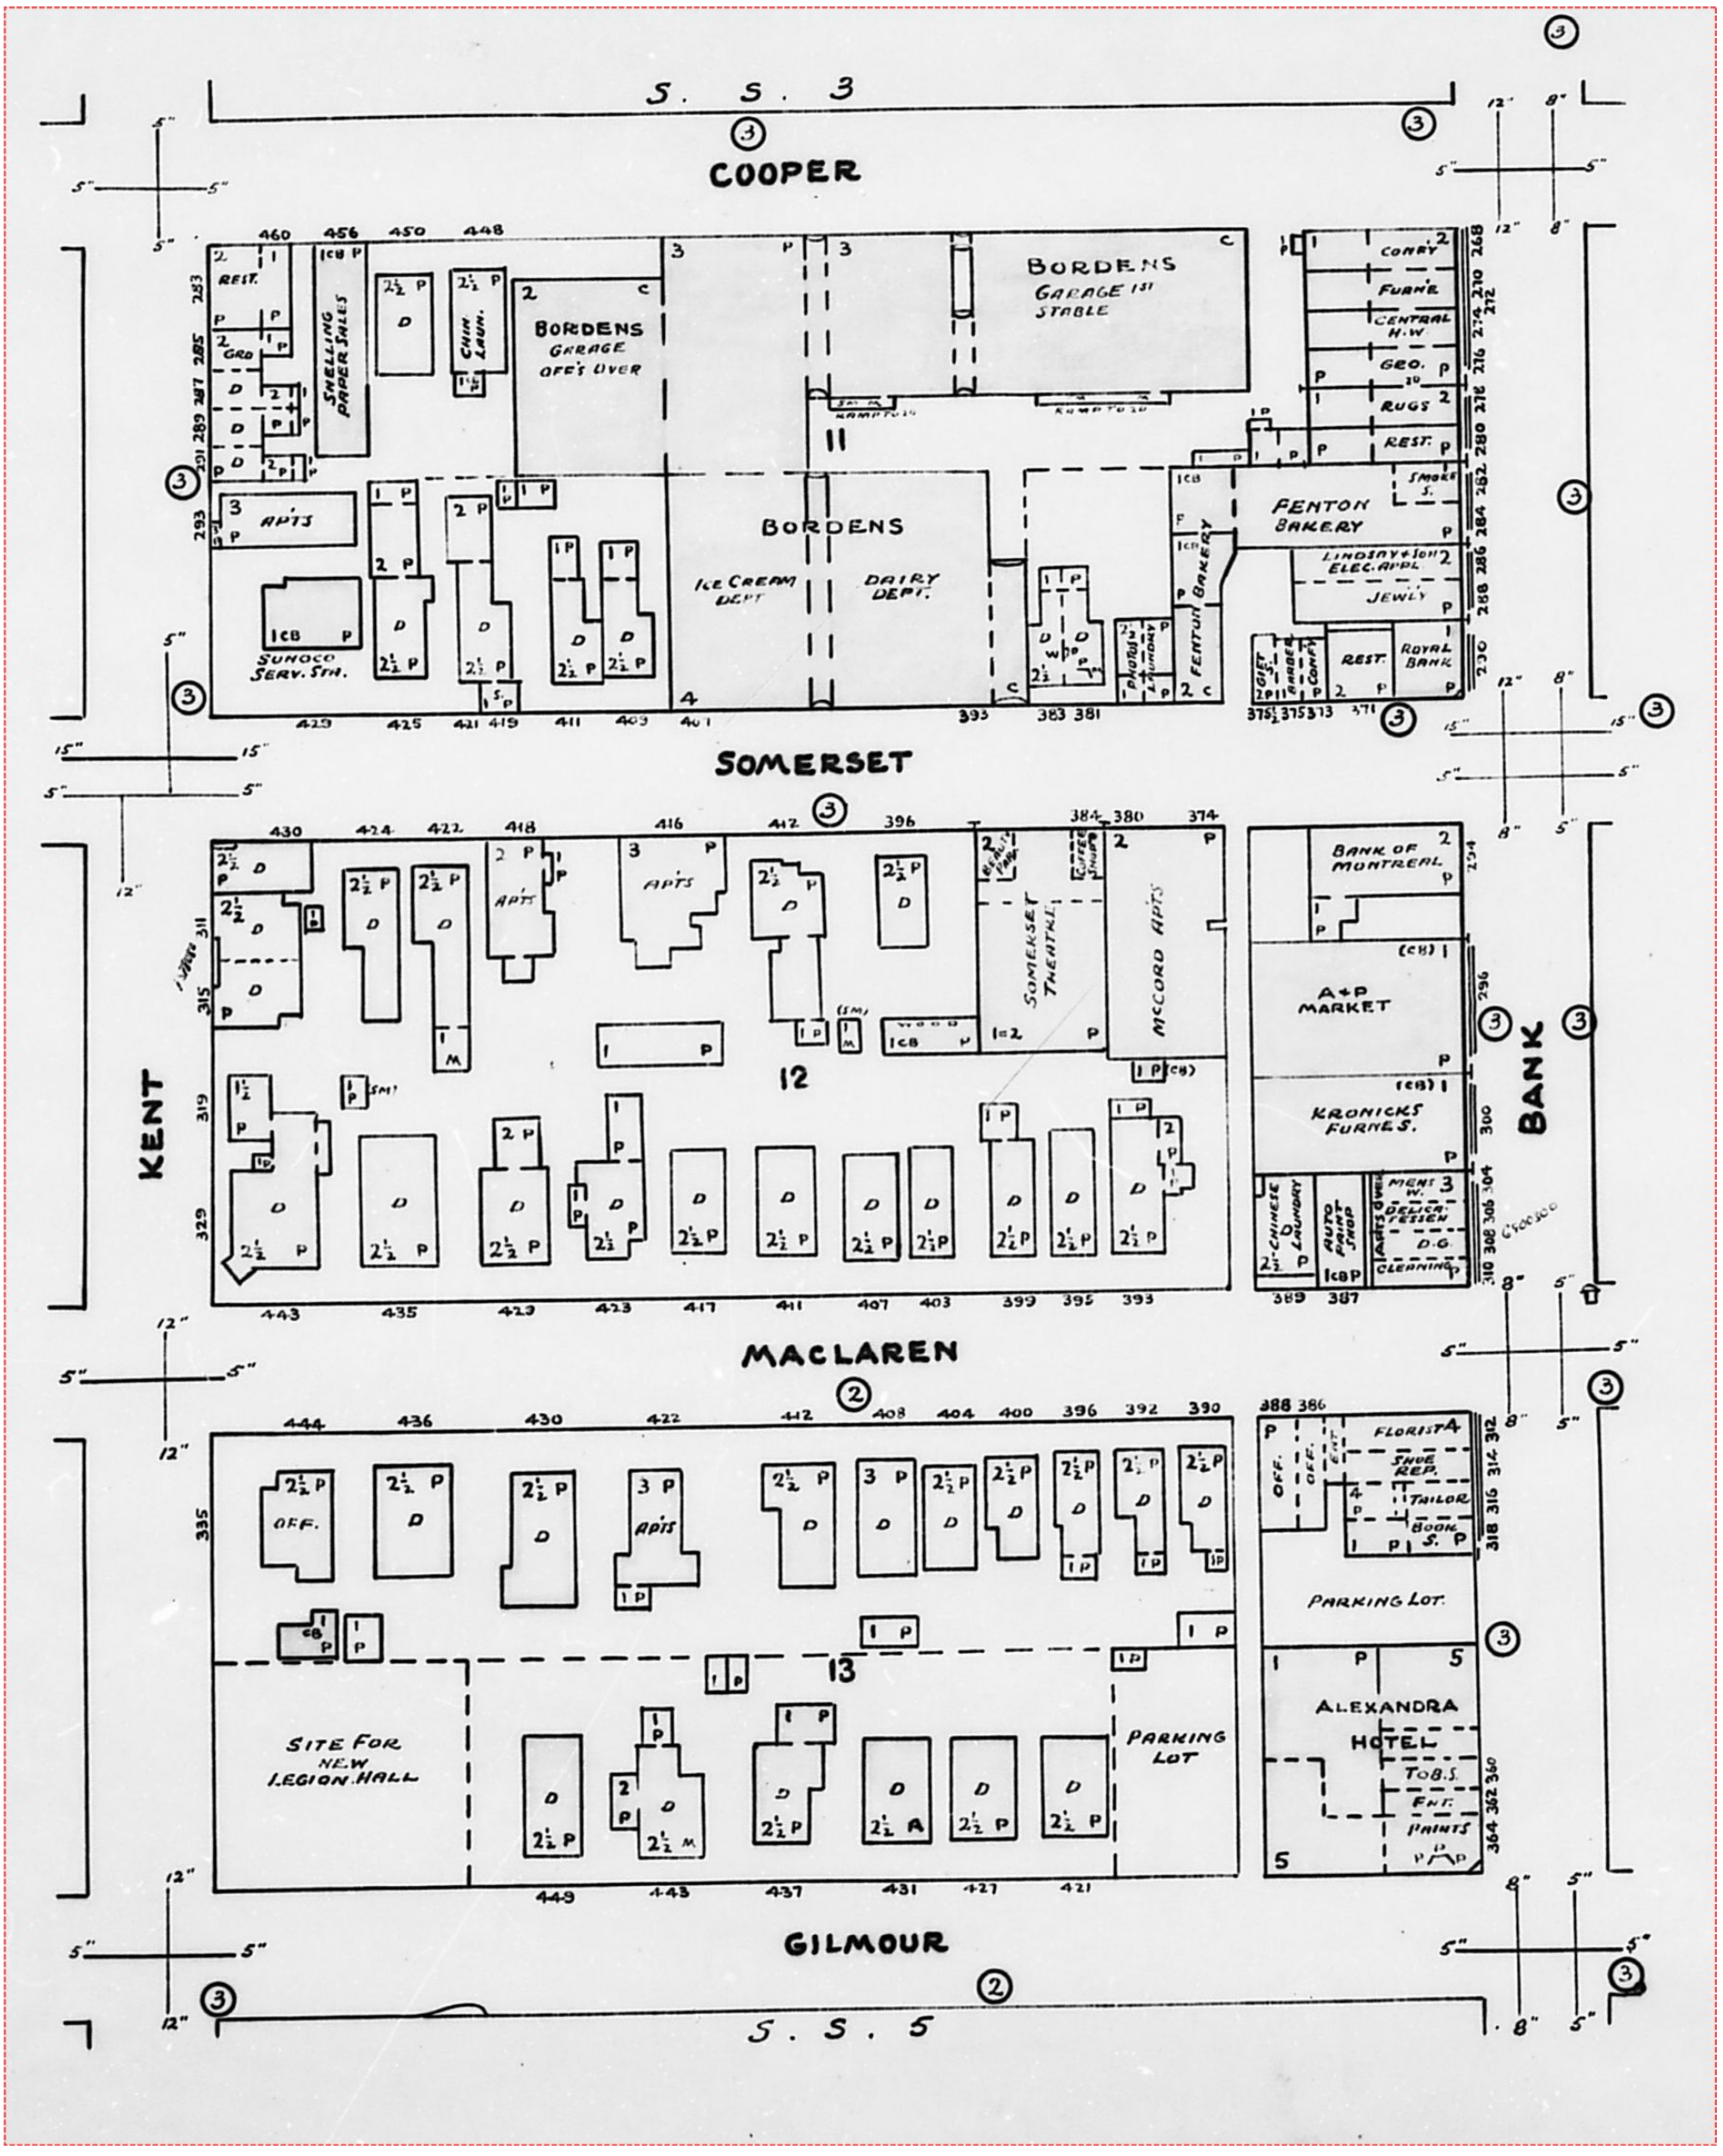

Project #: 25020500995 | P.O. #: 250080
Requested by: Eleanor Goolab | Date Completed: 02/19/2025 17:58:42

1955 Volume: Ottawa 1 Firemap: 7
Ottawa Volume 1 Plan: 1447 (1955) | Sheet: 7 (1955)

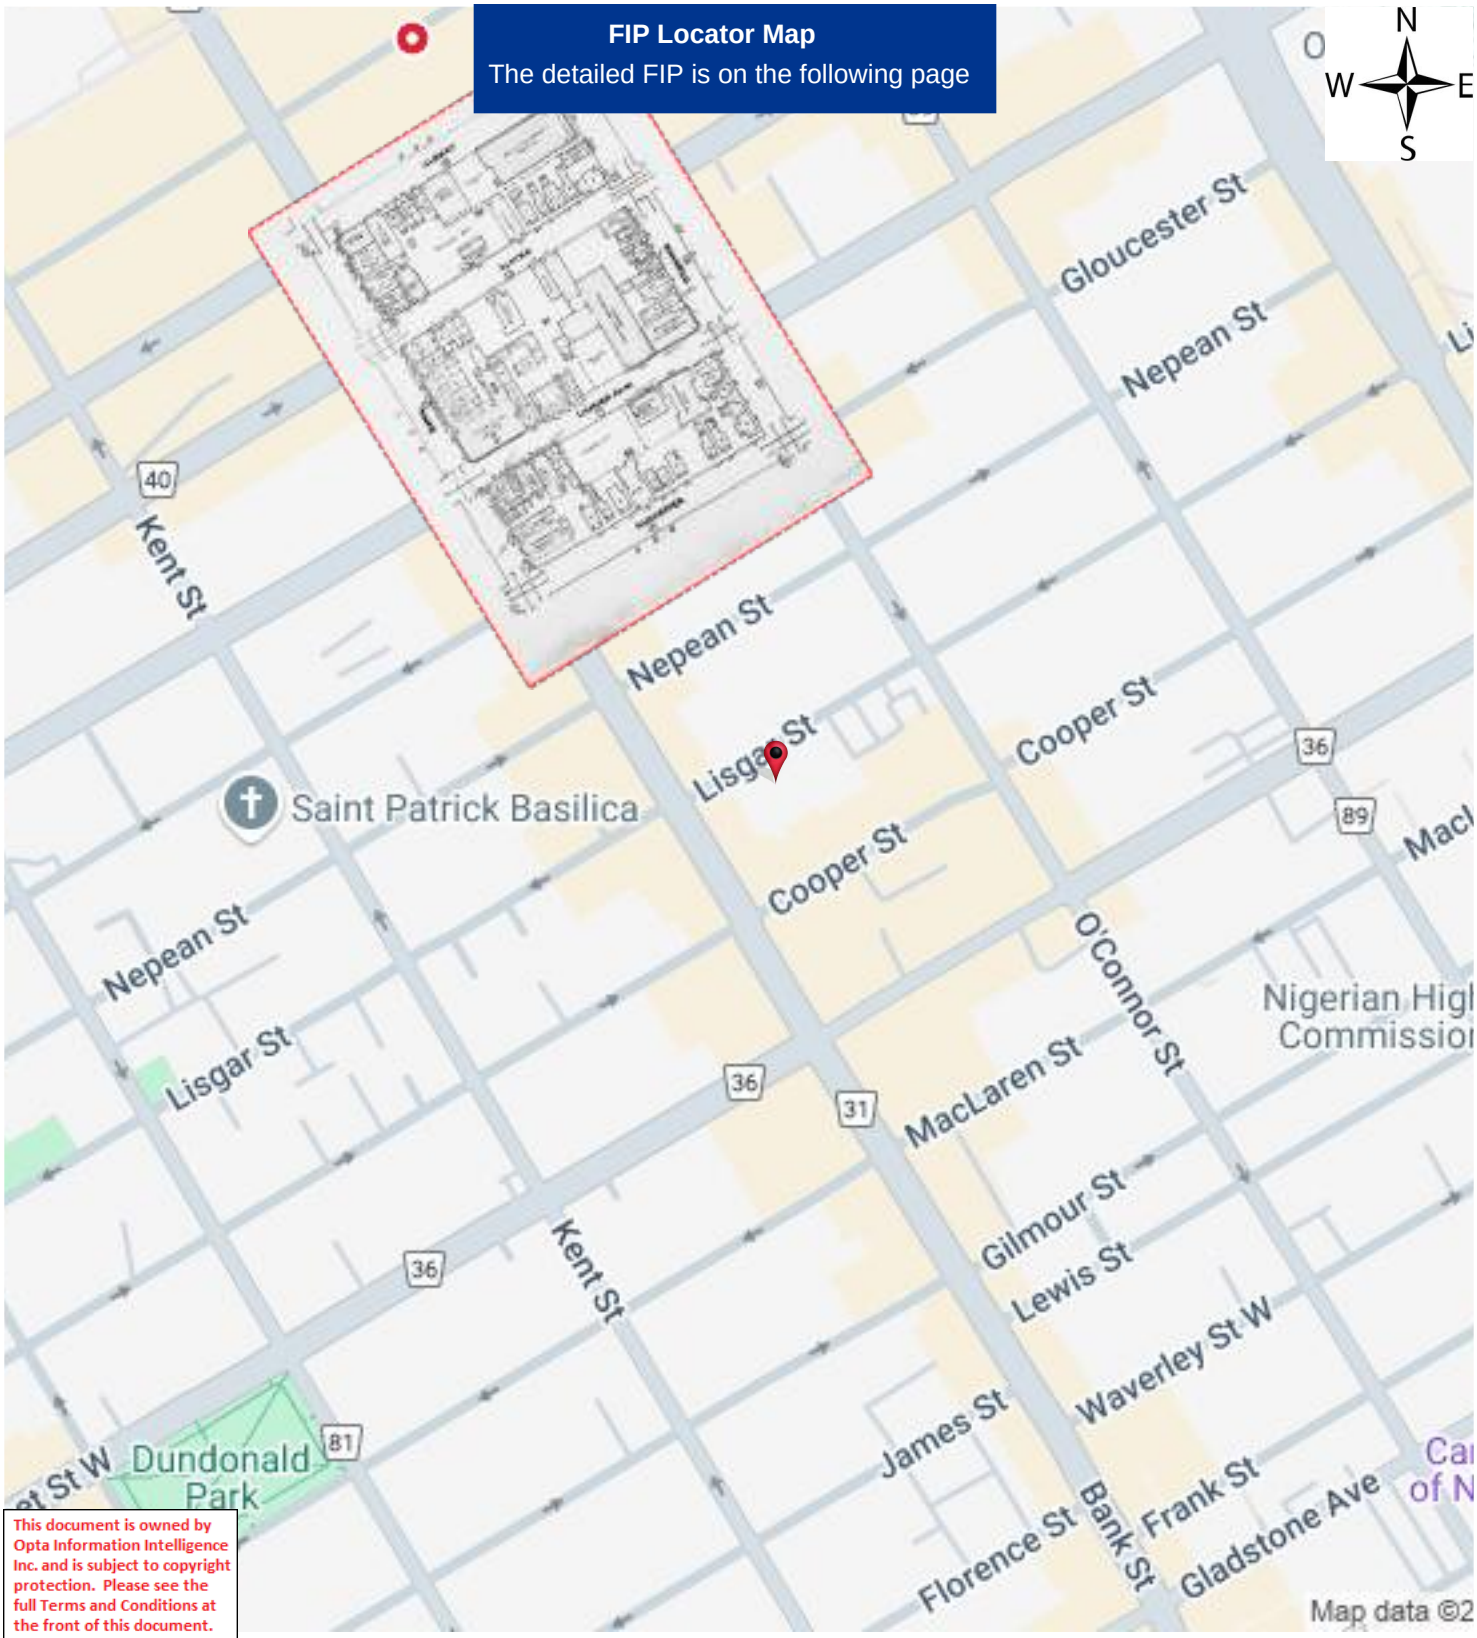

This document is owned by Opta Information Intelligence Inc. and is subject to copyright protection. Please see the full Terms and Conditions at the front of this document.

Project #: 25020500995 | P.O. #: 250080
Requested by: Eleanor Goolab | Date Completed: 02/19/2025 17:58:42

1955 Volume: Ottawa 1 Firemap: 7
Ottawa Volume 1 Plan: 1447 (1955) | Sheet: 7 (1955)

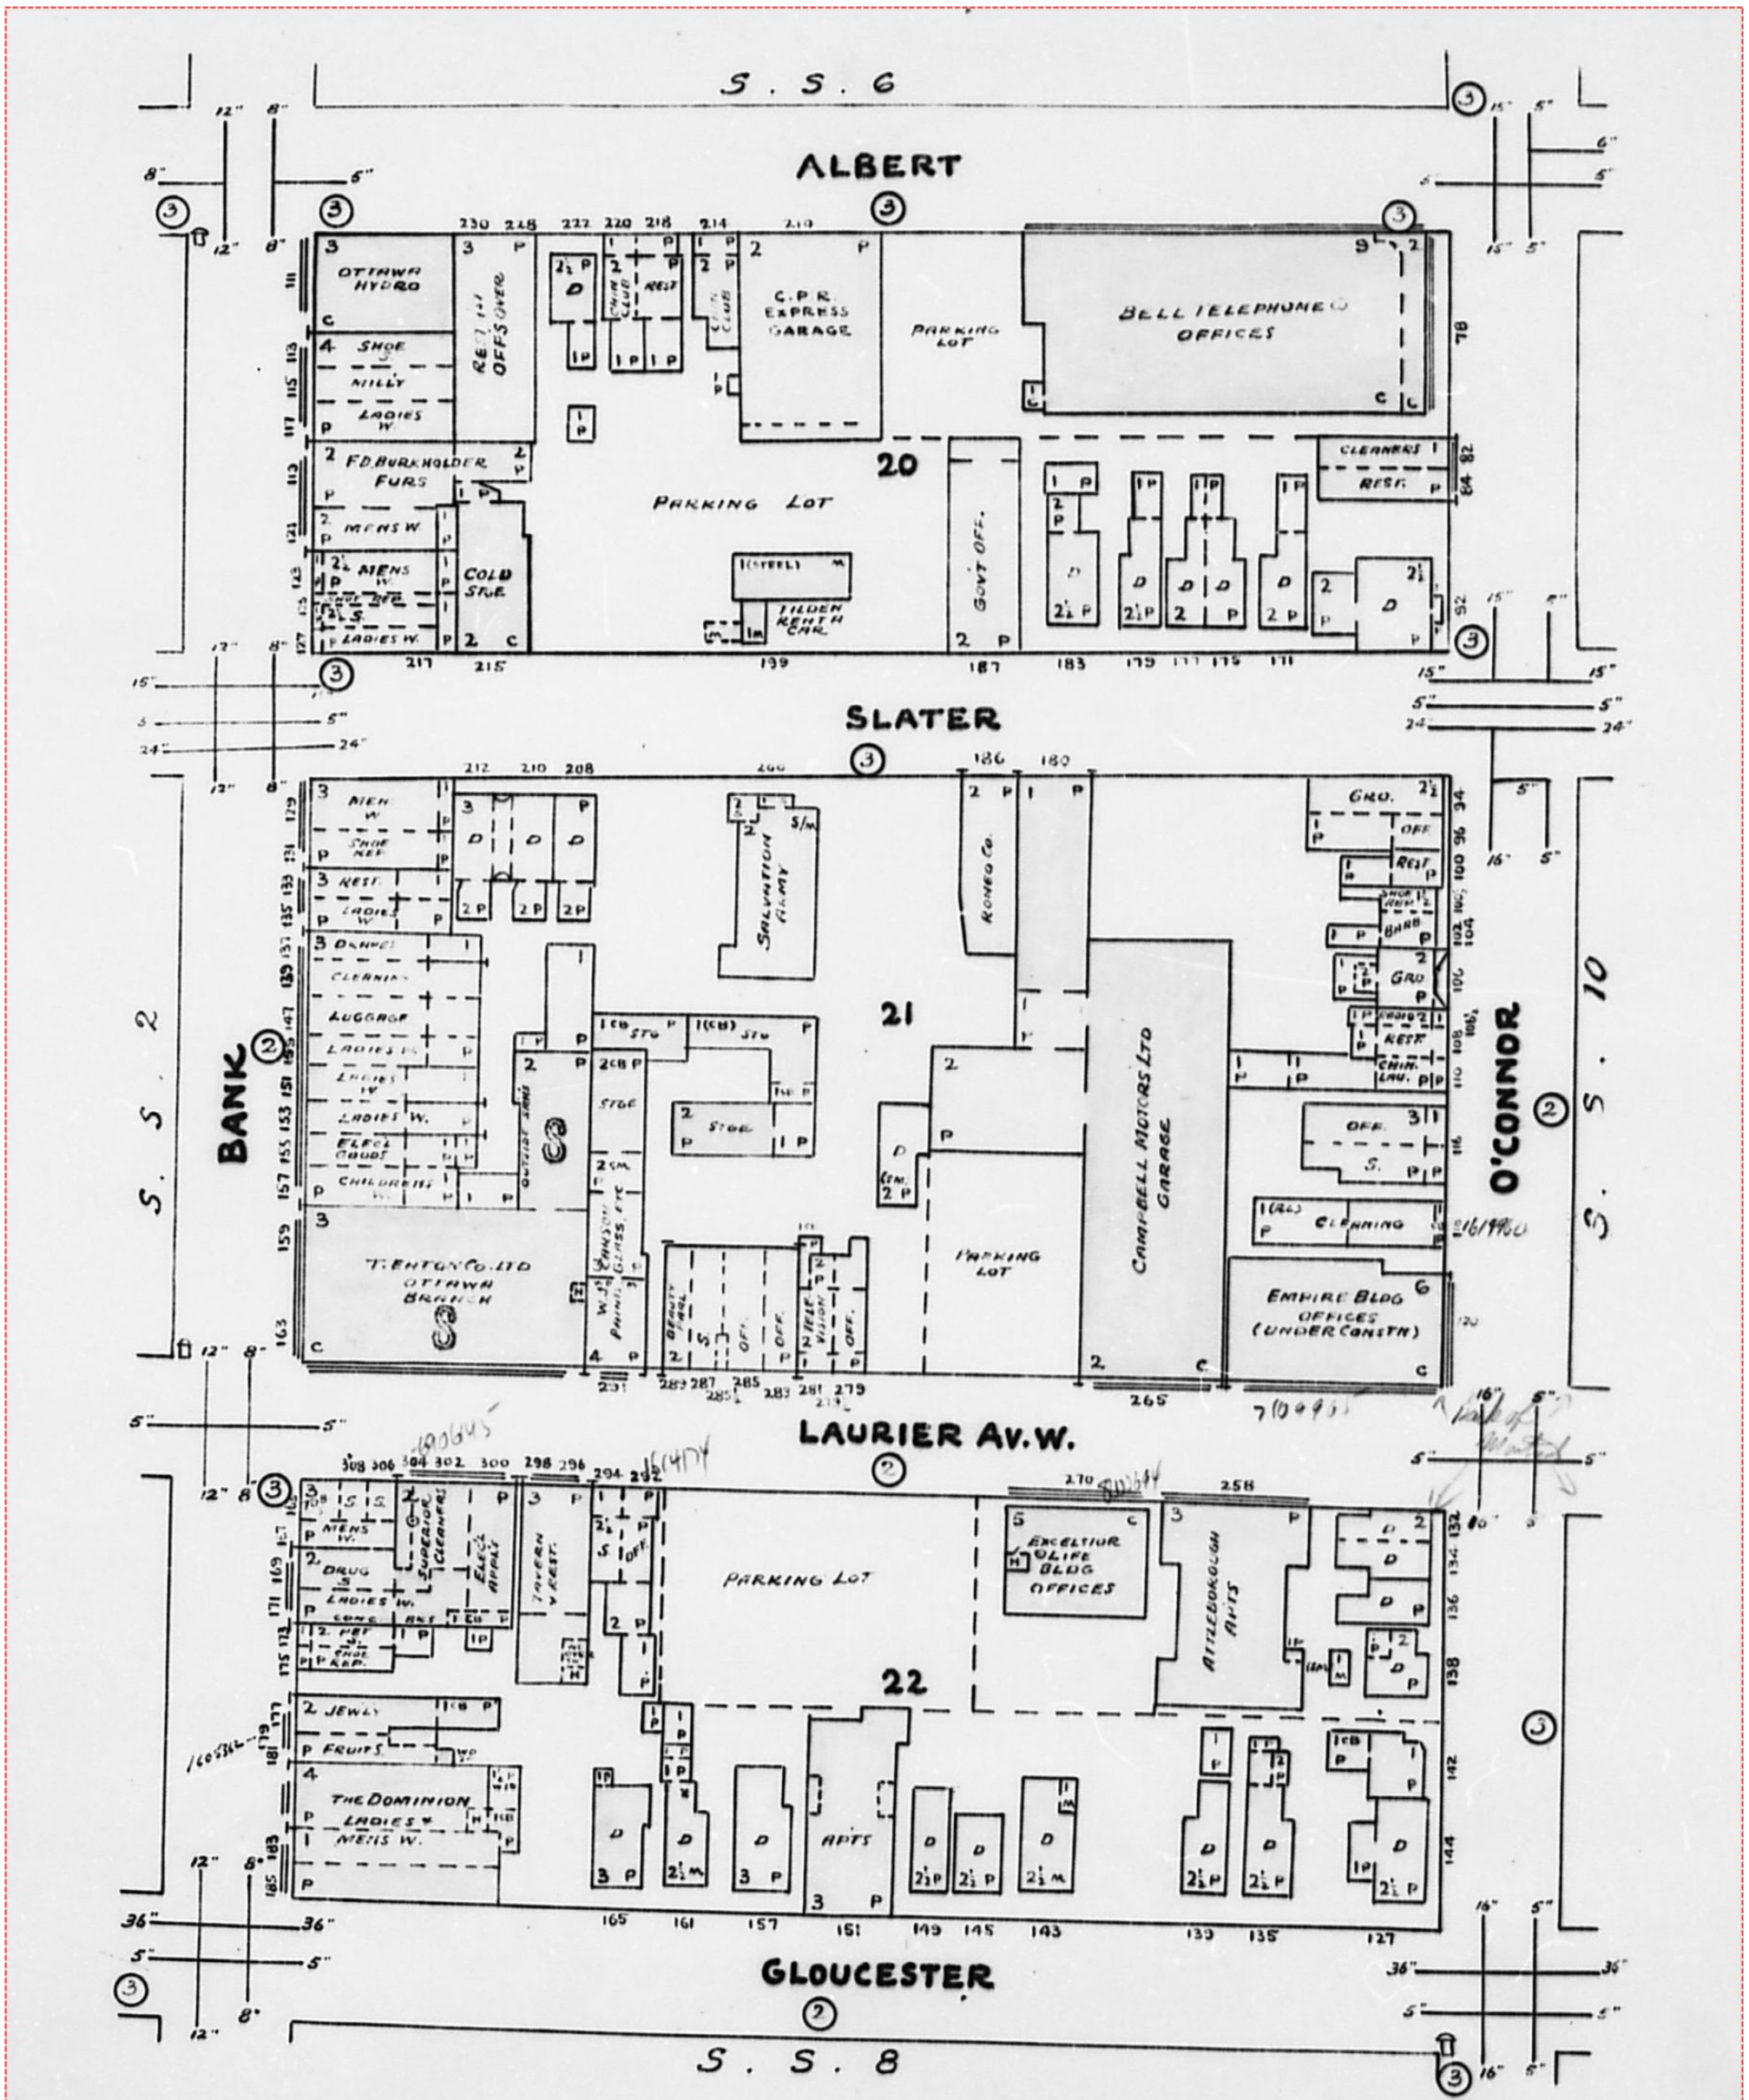

Project #: 25020500995 | P.O. #: 250080
Requested by: Eleanor Goolab | Date Completed: 02/19/2025 17:58:42

1955 Volume: Ottawa 1 Firemap: 8
Ottawa Volume 1 Plan: 1447 (1955) | Sheet: 8 (1955)

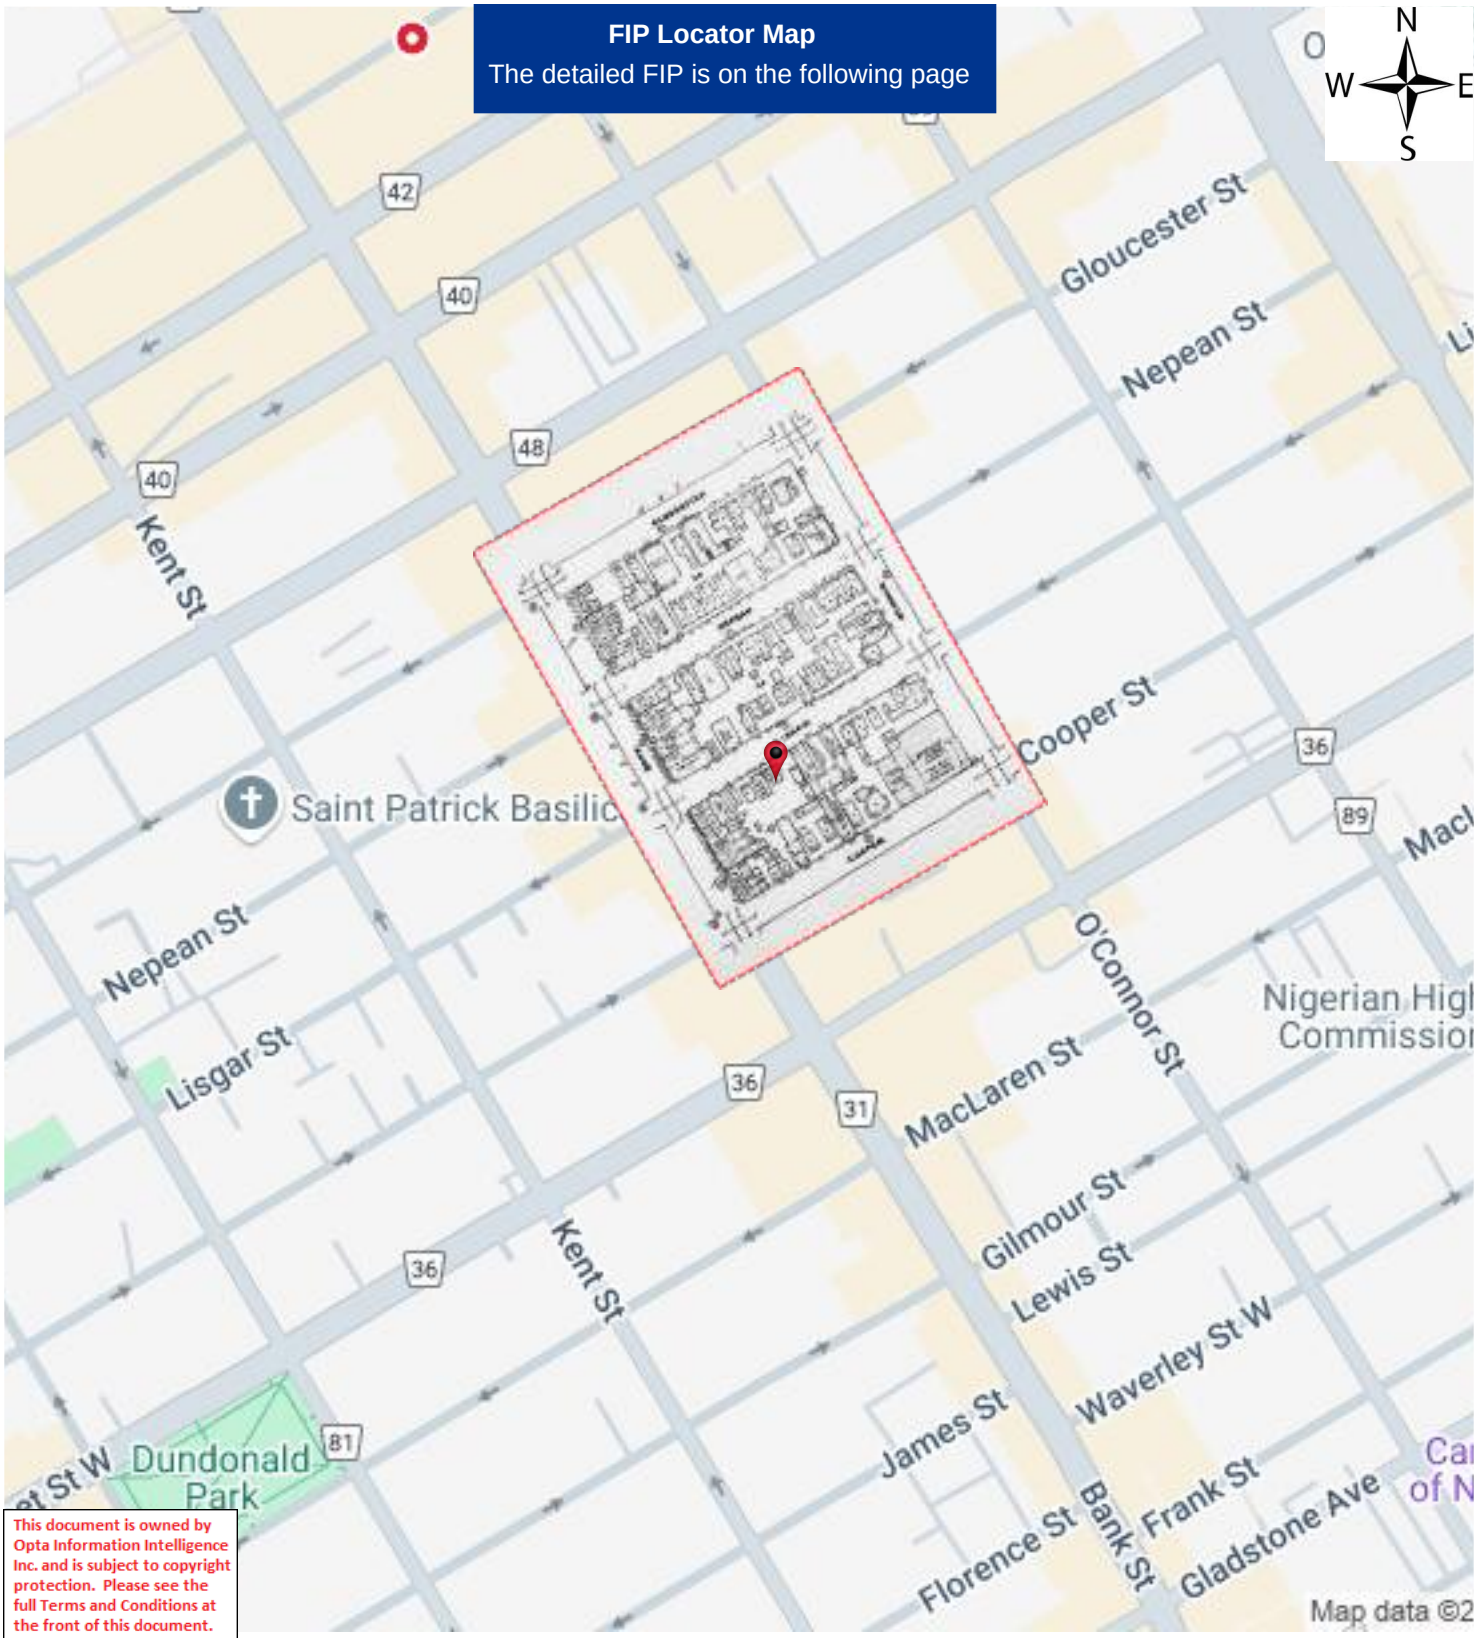

This document is owned by Opta Information Intelligence Inc. and is subject to copyright protection. Please see the full Terms and Conditions at the front of this document.

Project #: 25020500995 | P.O. #: 250080
Requested by: Eleanor Goolab | Date Completed: 02/19/2025 17:58:42

1955 Volume: Ottawa 1 Firemap: 8
Ottawa Volume 1 Plan: 1447 (1955) | Sheet: 8 (1955)

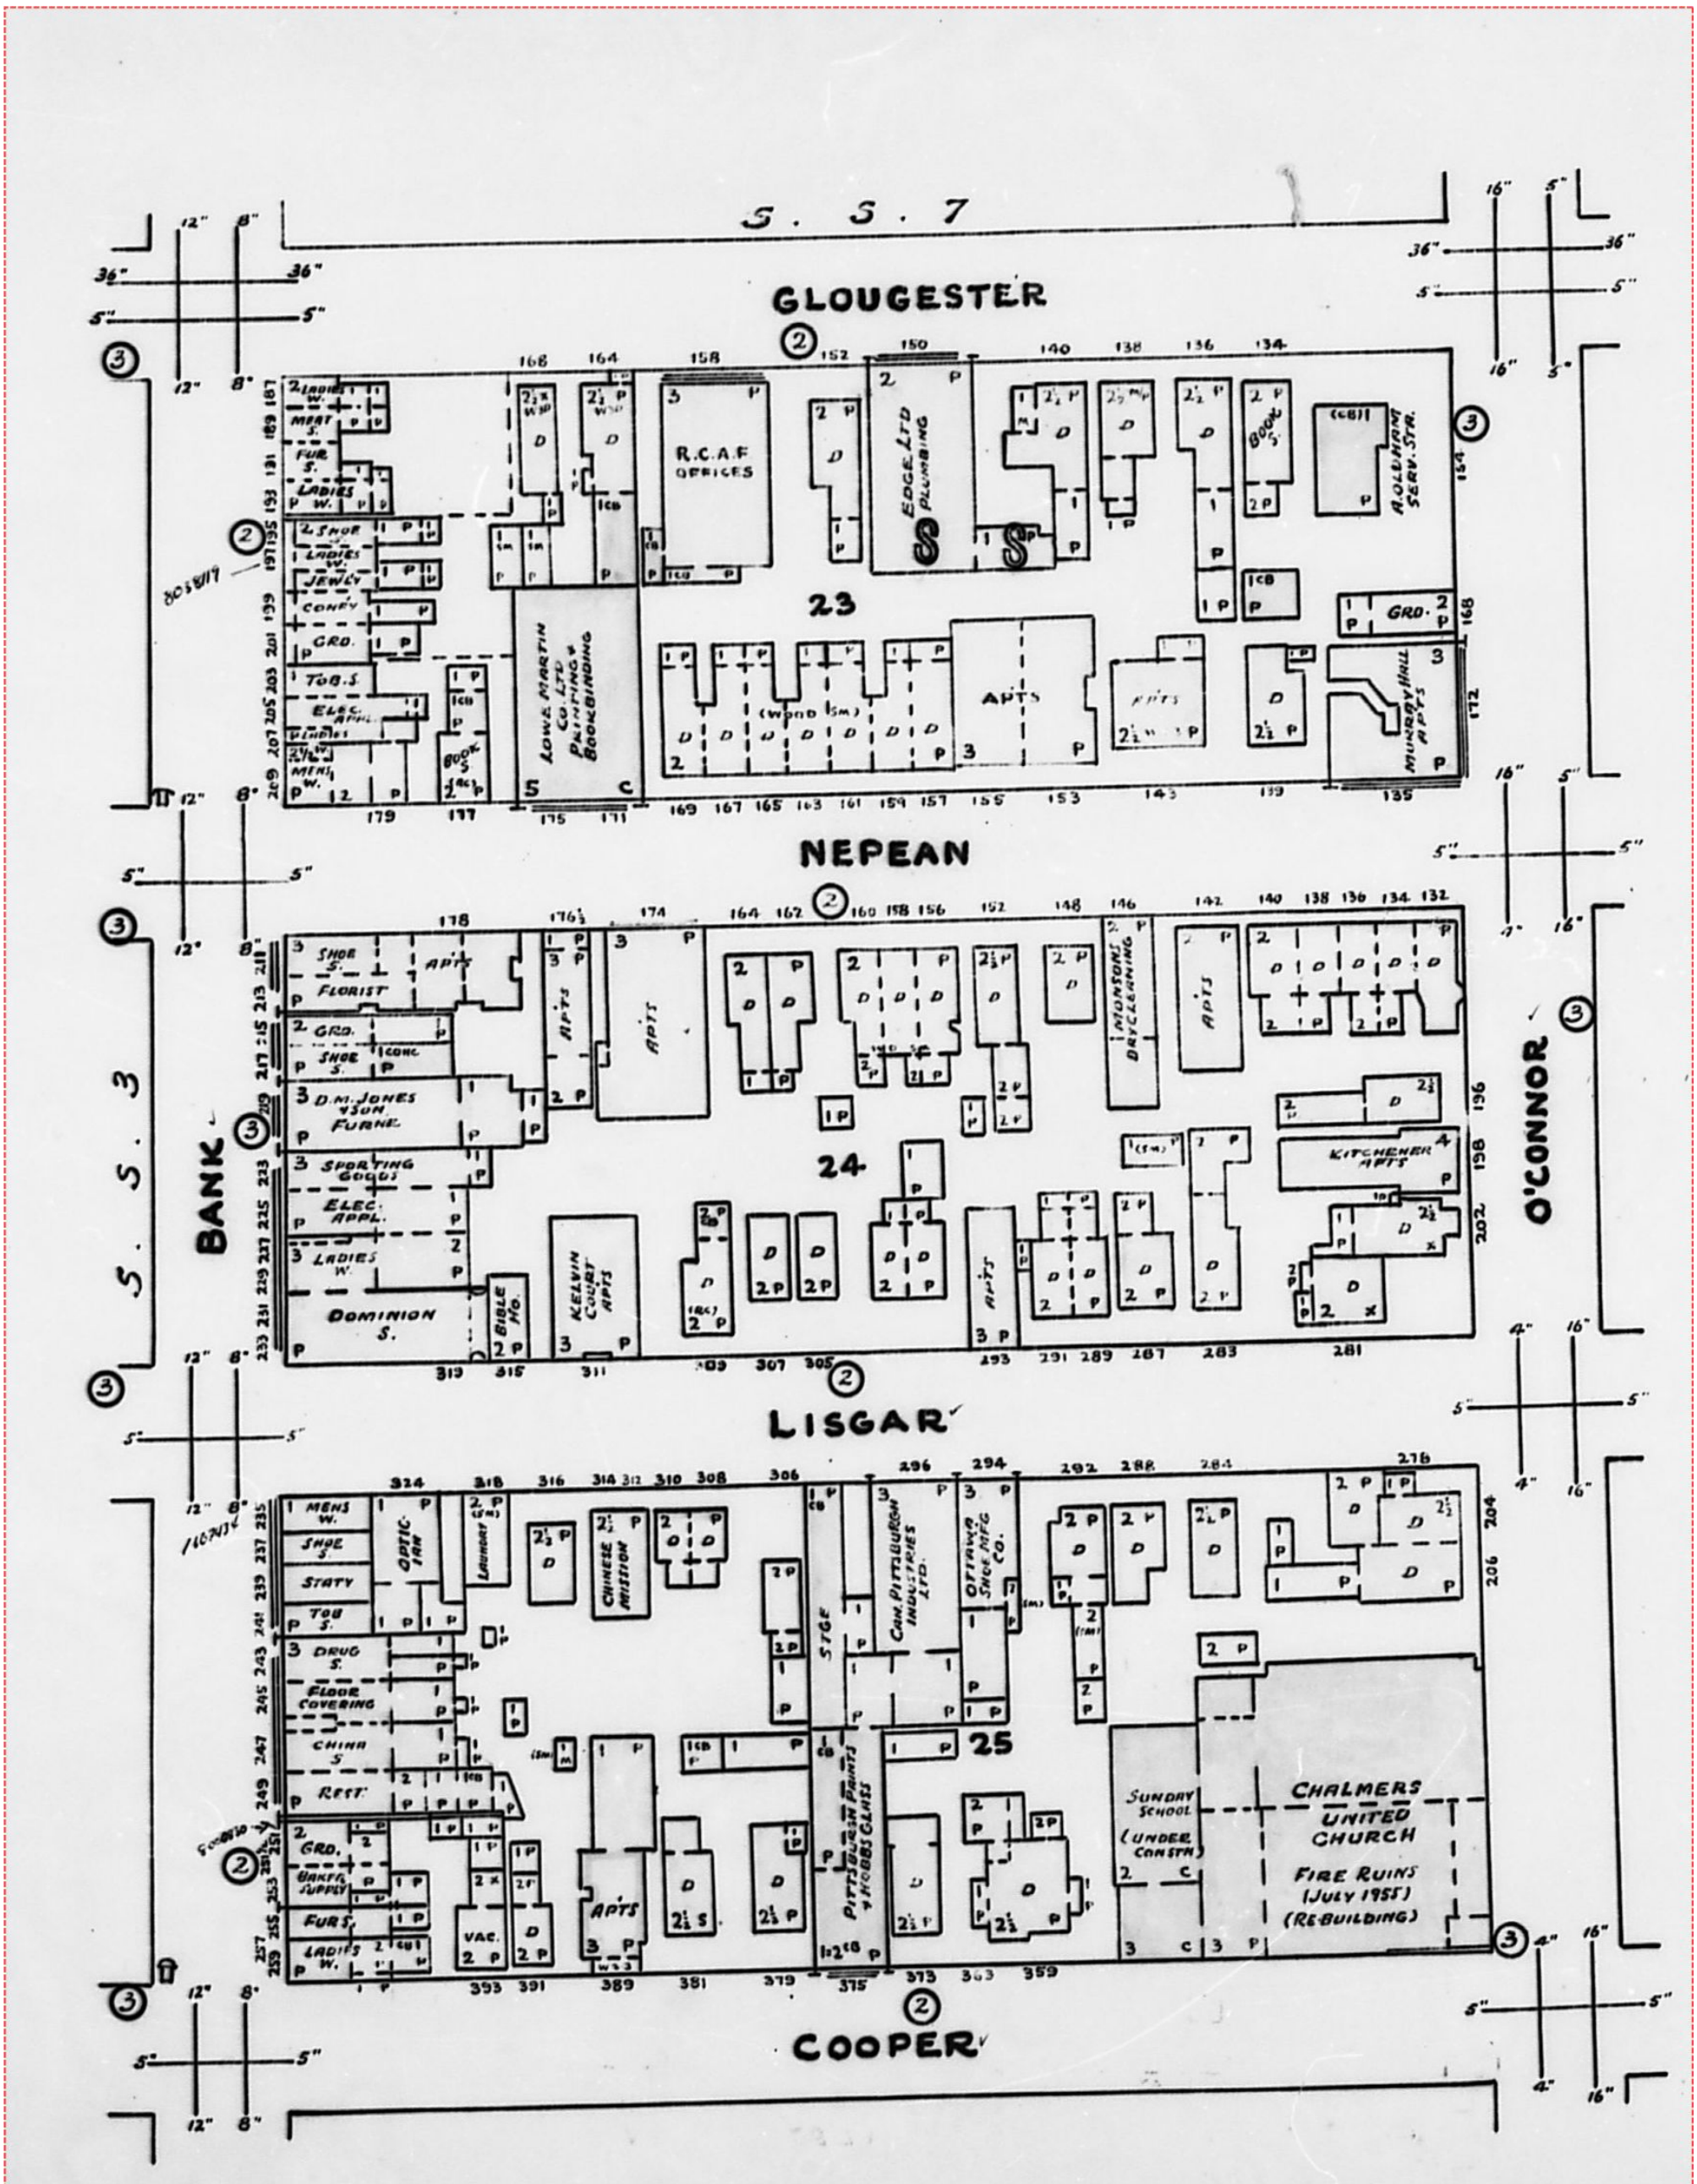

Project #: 25020500995 | P.O. #: 250080
Requested by: Eleanor Goolab | Date Completed: 02/19/2025 17:58:42

1955 Volume: Ottawa 1 Firemap: 10
Ottawa Volume 1 Plan: 1447 (1955) | Sheet: 10 (1955)

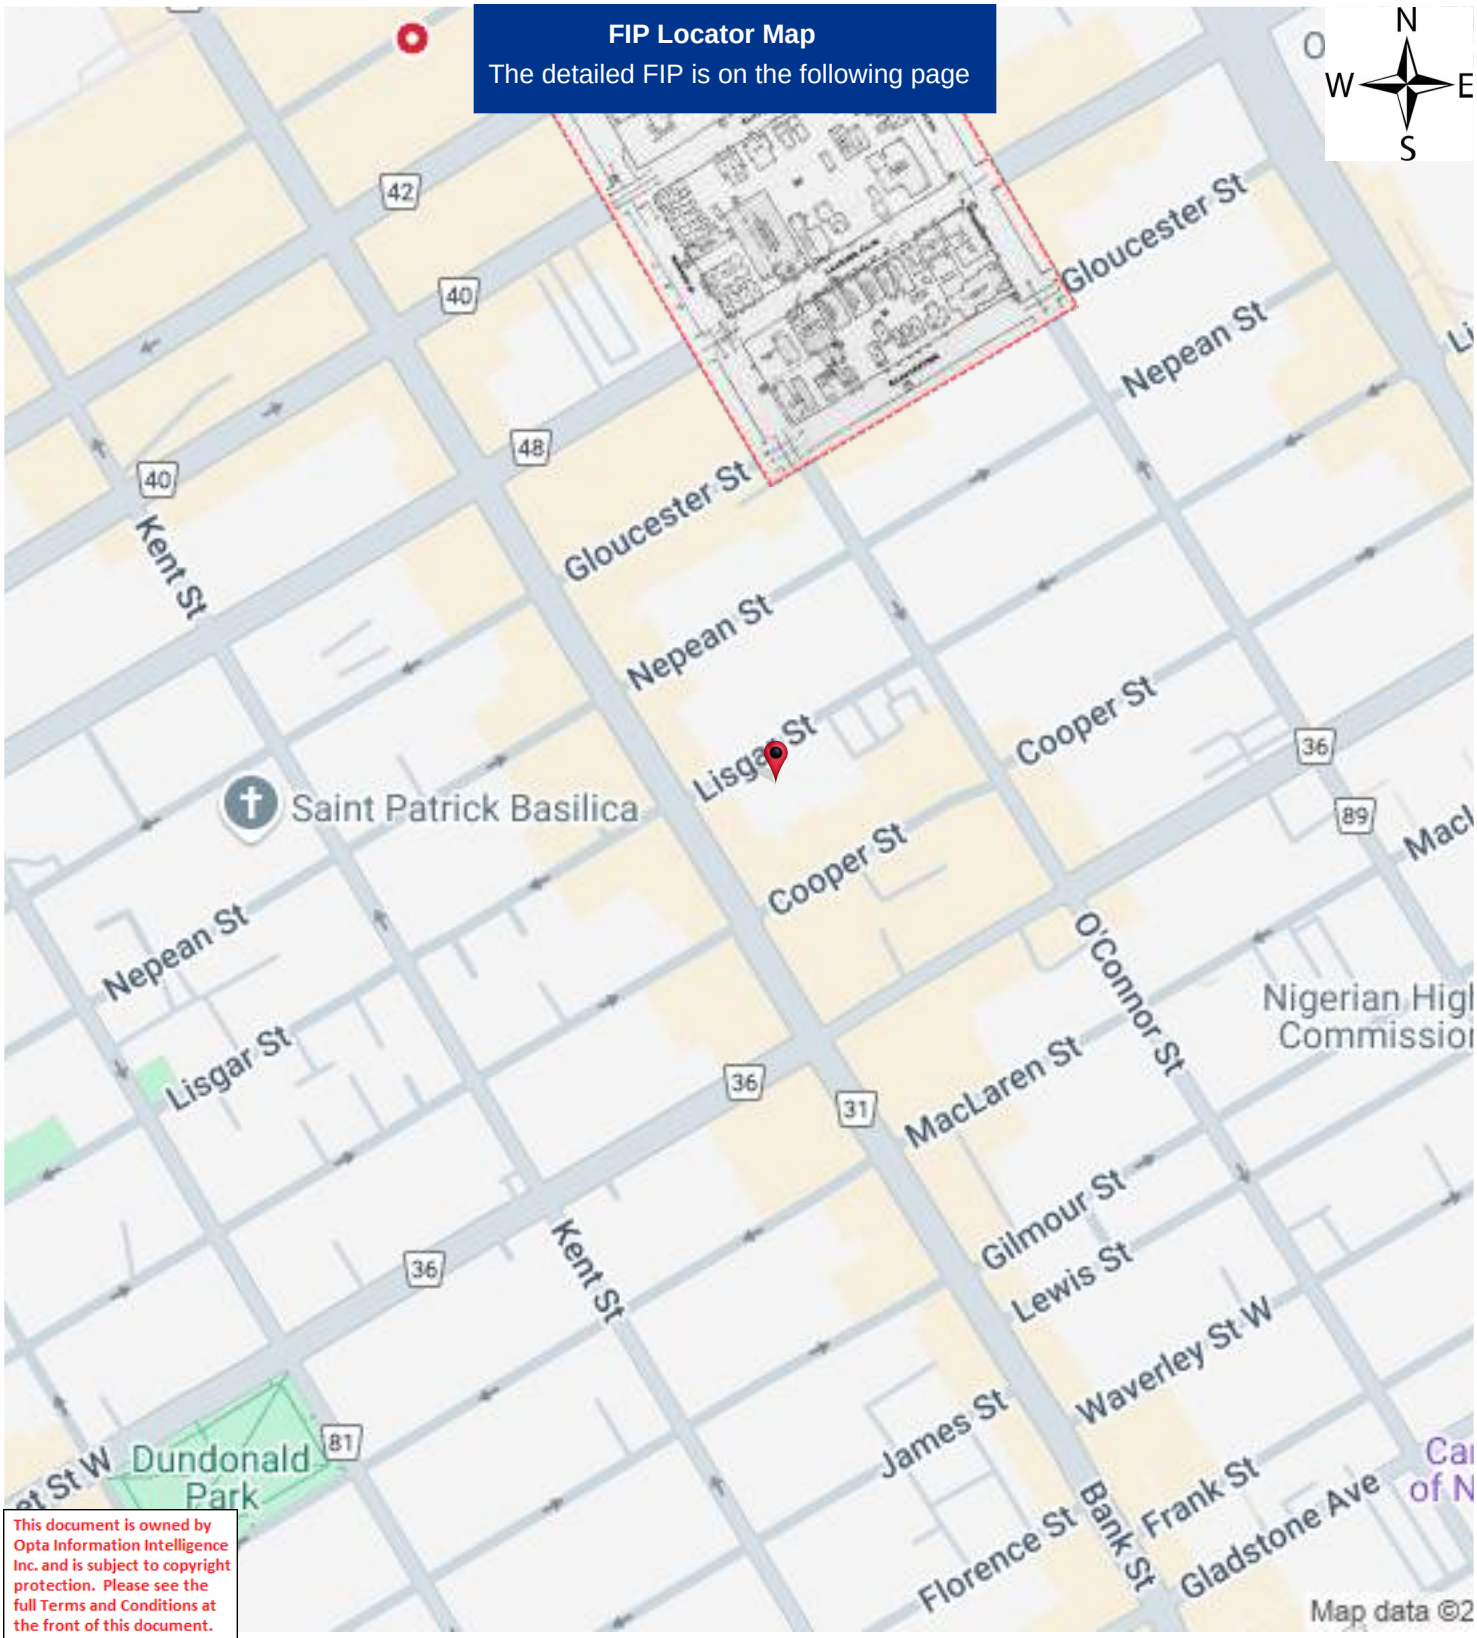

This document is owned by Opta Information Intelligence Inc. and is subject to copyright protection. Please see the full Terms and Conditions at the front of this document.

Project #: 25020500995 | P.O. #: 250080
Requested by: Eleanor Goolab | Date Completed: 02/19/2025 17:58:42

1955 Volume: Ottawa 1 Firemap: 10
Ottawa Volume 1 Plan: 1447 (1955) | Sheet: 10 (1955)

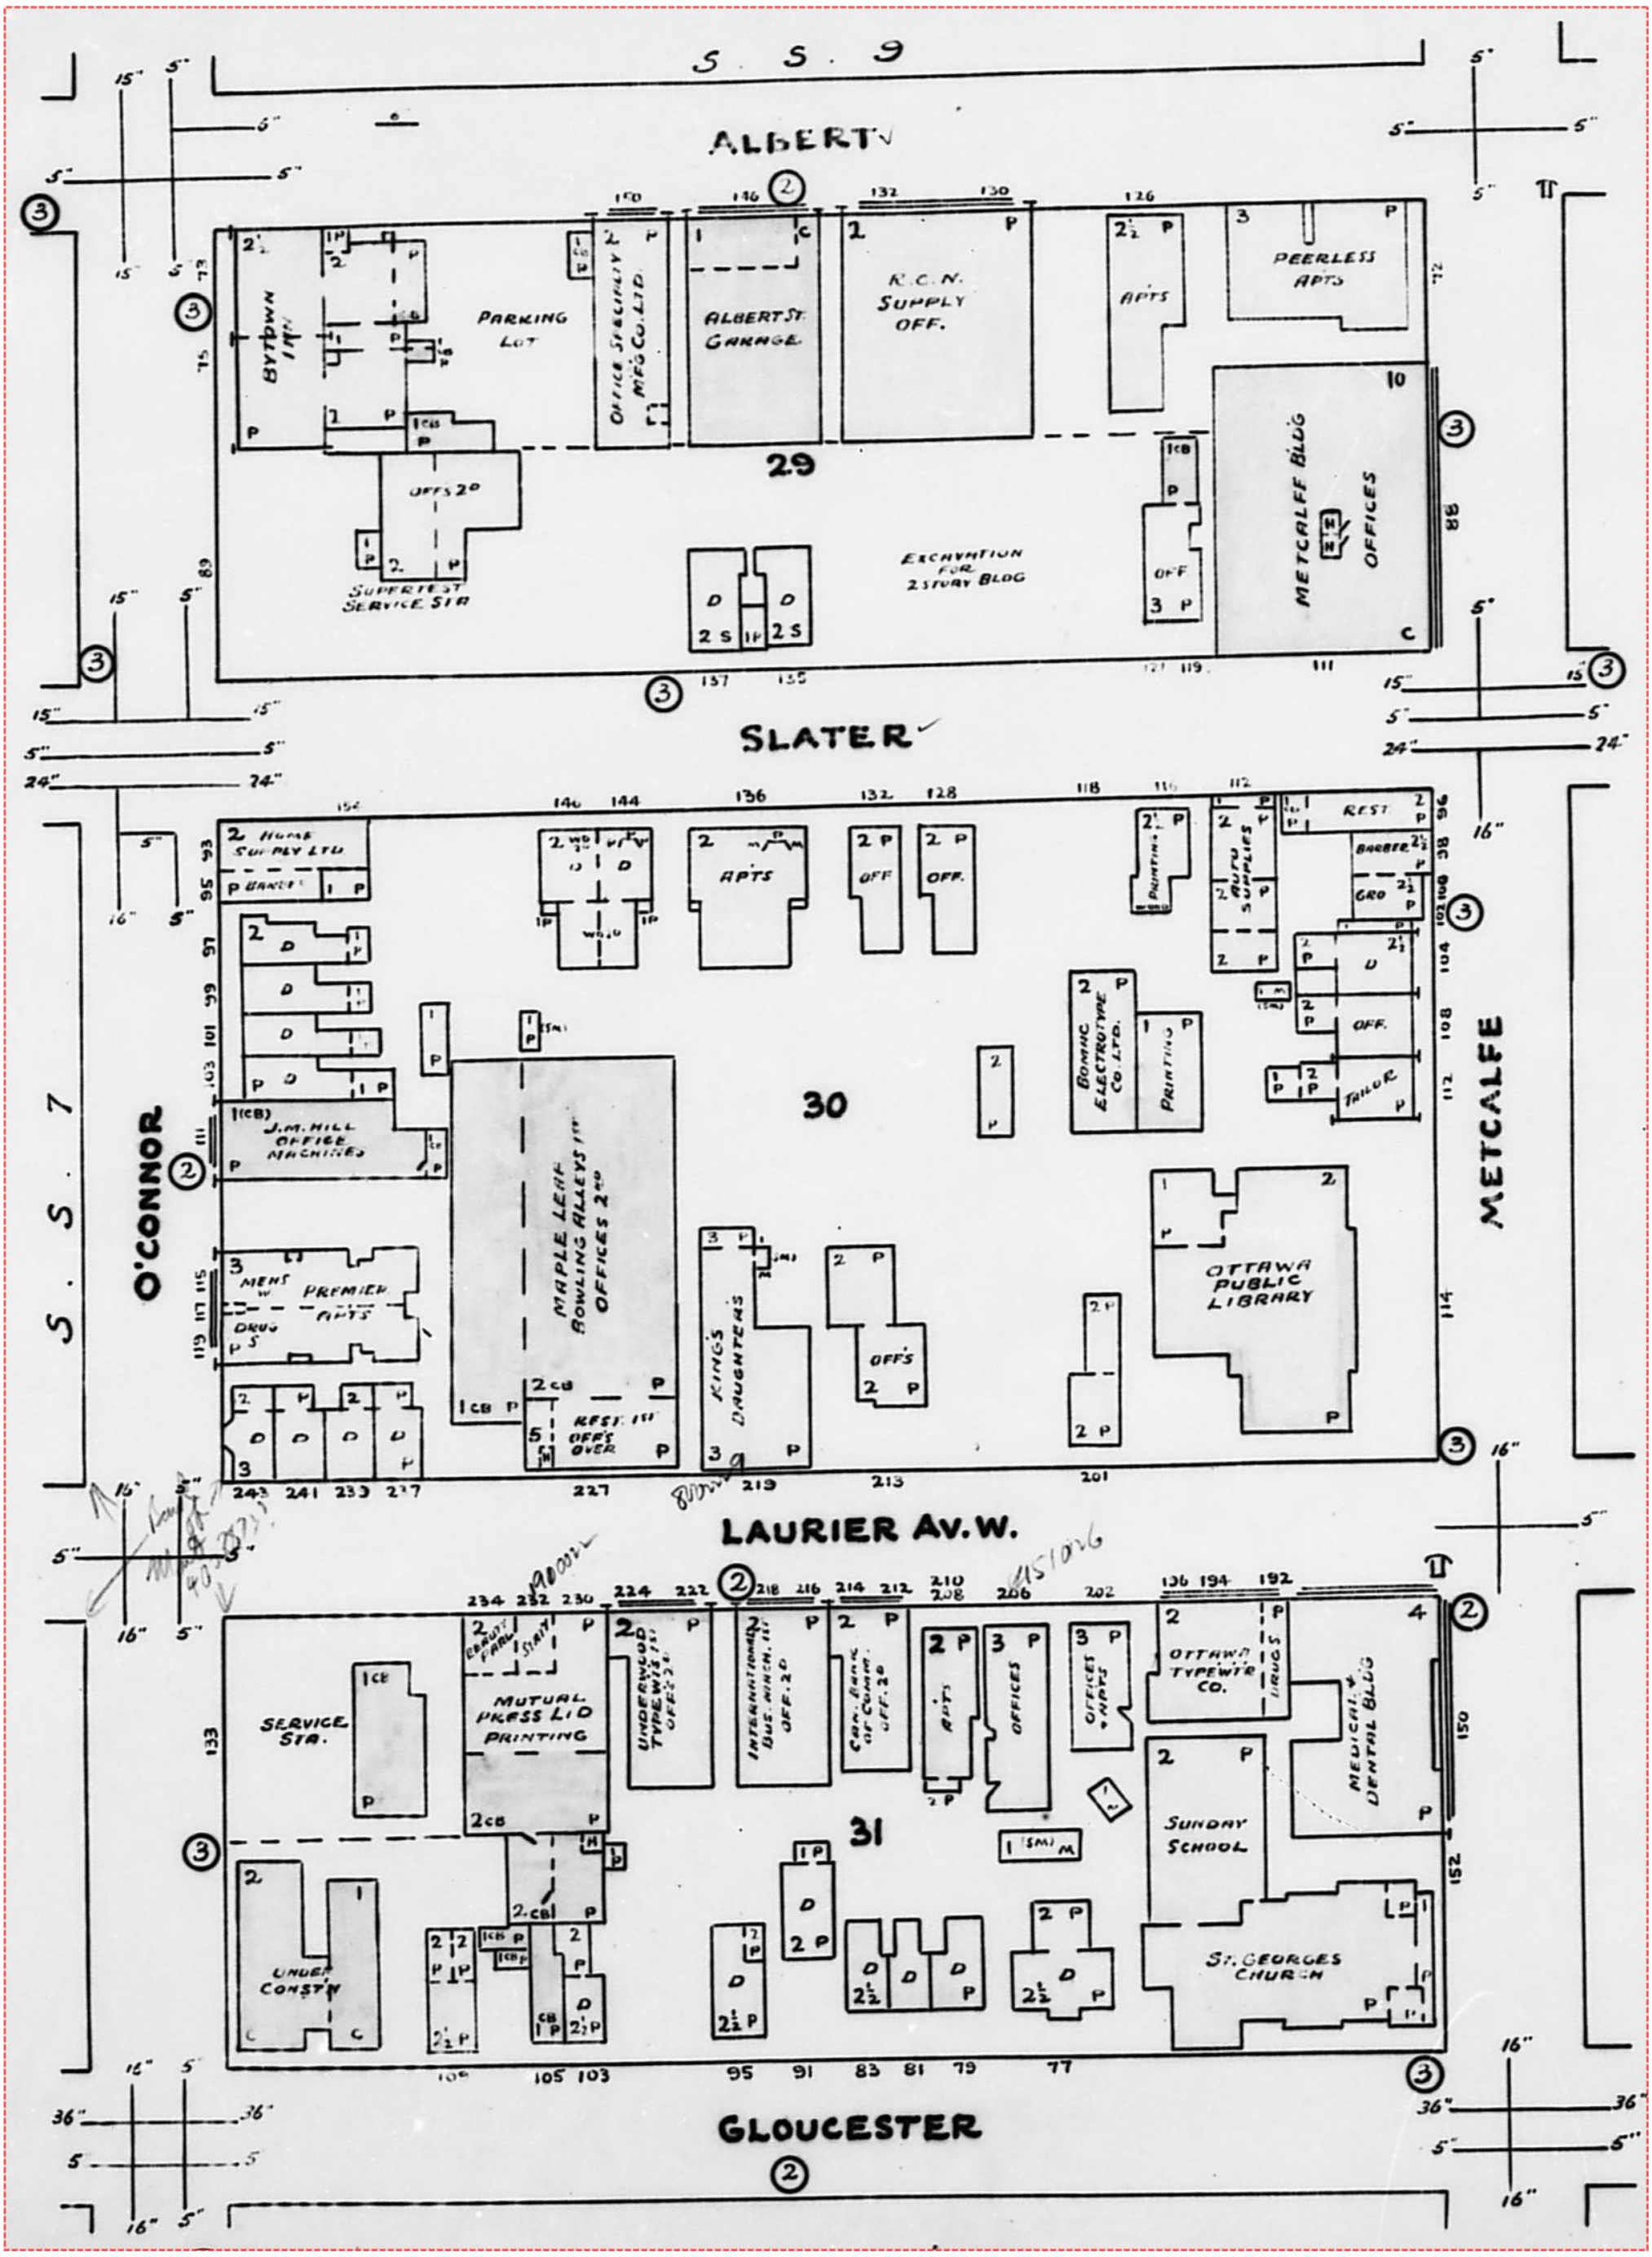

Project #: 25020500995 | P.O. #: 250080
Requested by: Eleanor Goolab | Date Completed: 02/19/2025 17:58:42

1955 Volume: Ottawa 1 Firemap: 13
Ottawa Volume 1 Plan: 1447 (1955) | Sheet: 13 (1955)

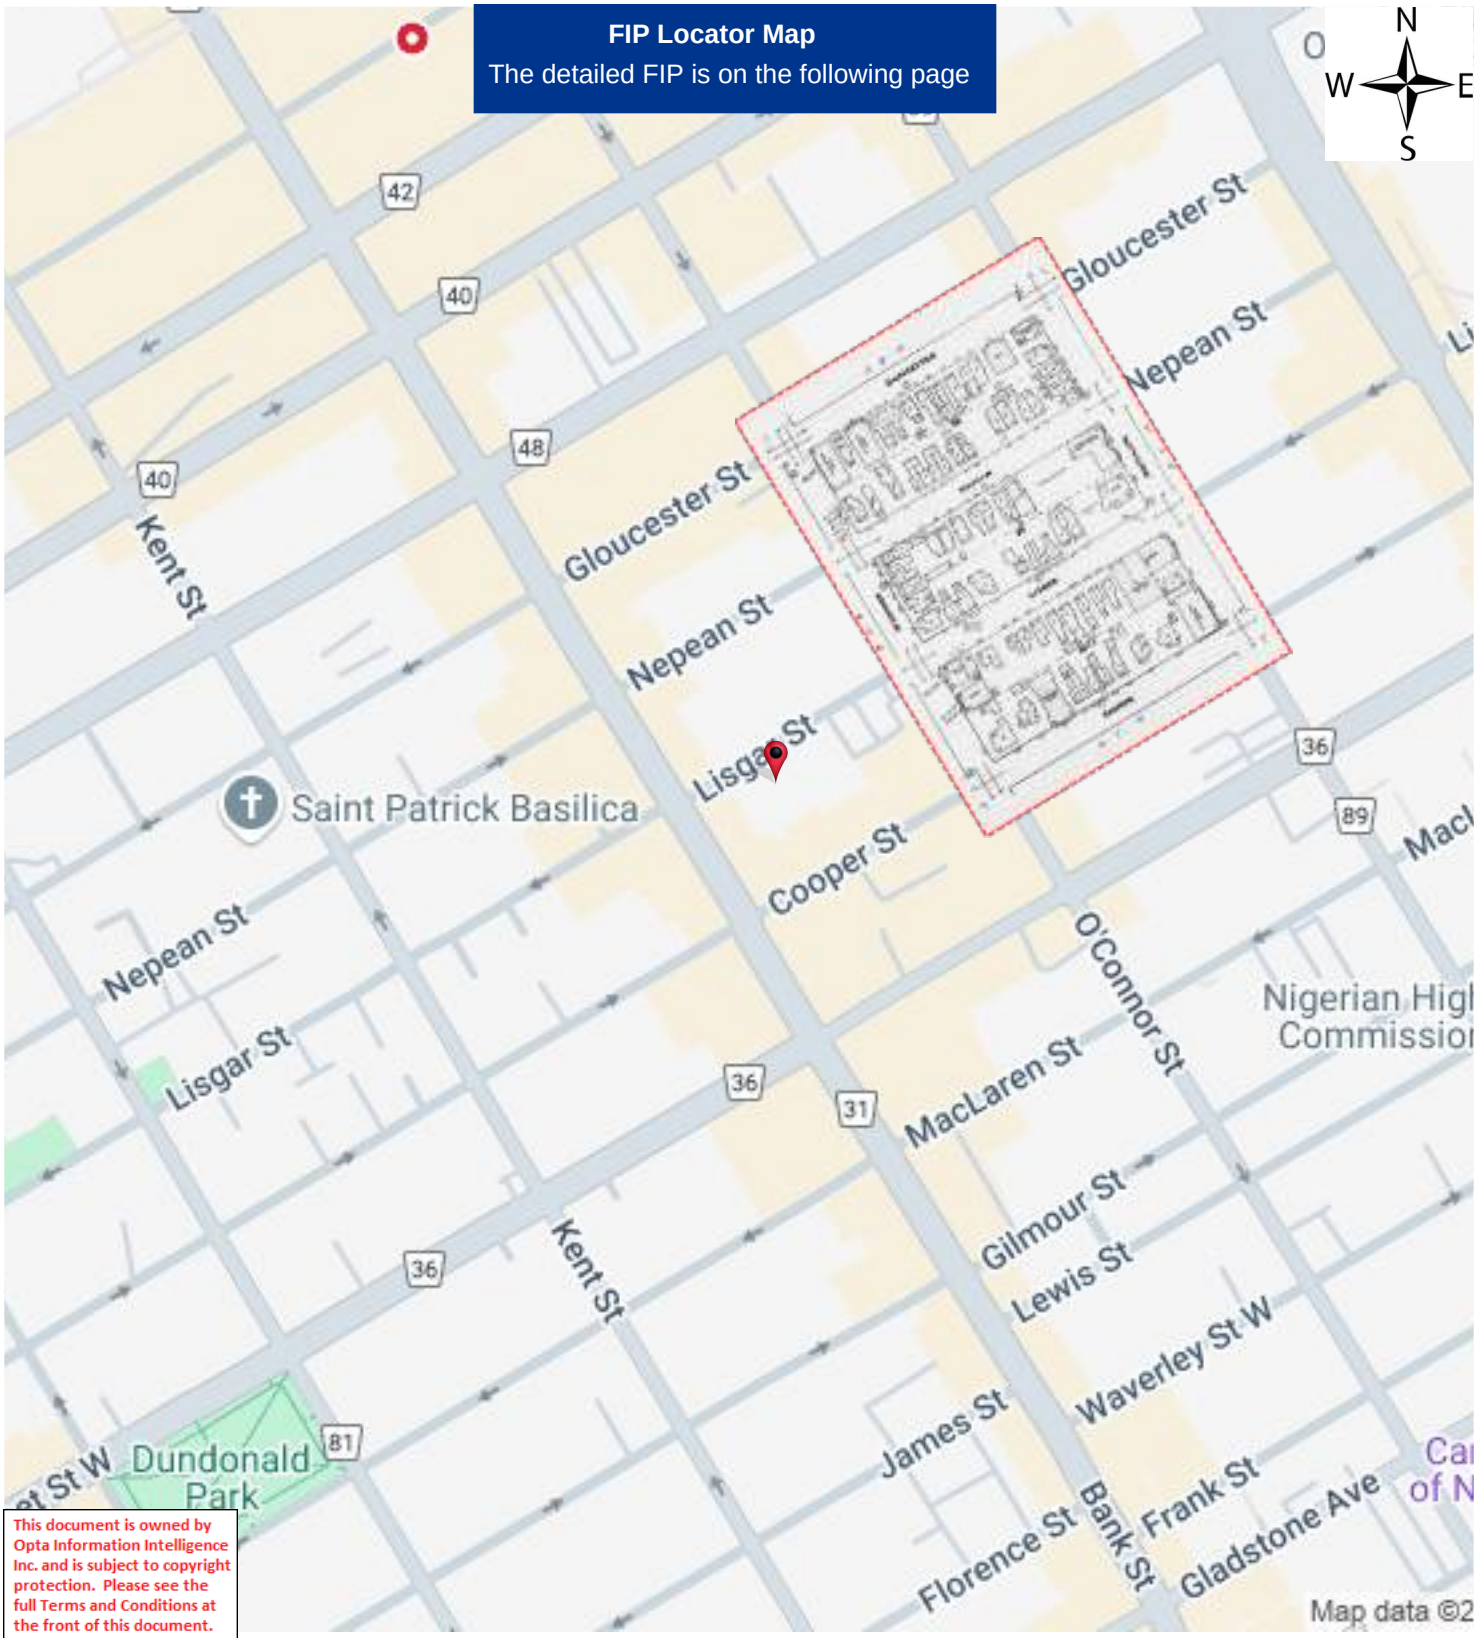

This document is owned by Opta Information Intelligence Inc. and is subject to copyright protection. Please see the full Terms and Conditions at the front of this document.

Project #: 25020500995 | P.O. #: 250080
Requested by: Eleanor Goolab | Date Completed: 02/19/2025 17:58:42

1955 Volume: Ottawa 1 Firemap: 13
Ottawa Volume 1 Plan: 1447 (1955) | Sheet: 13 (1955)

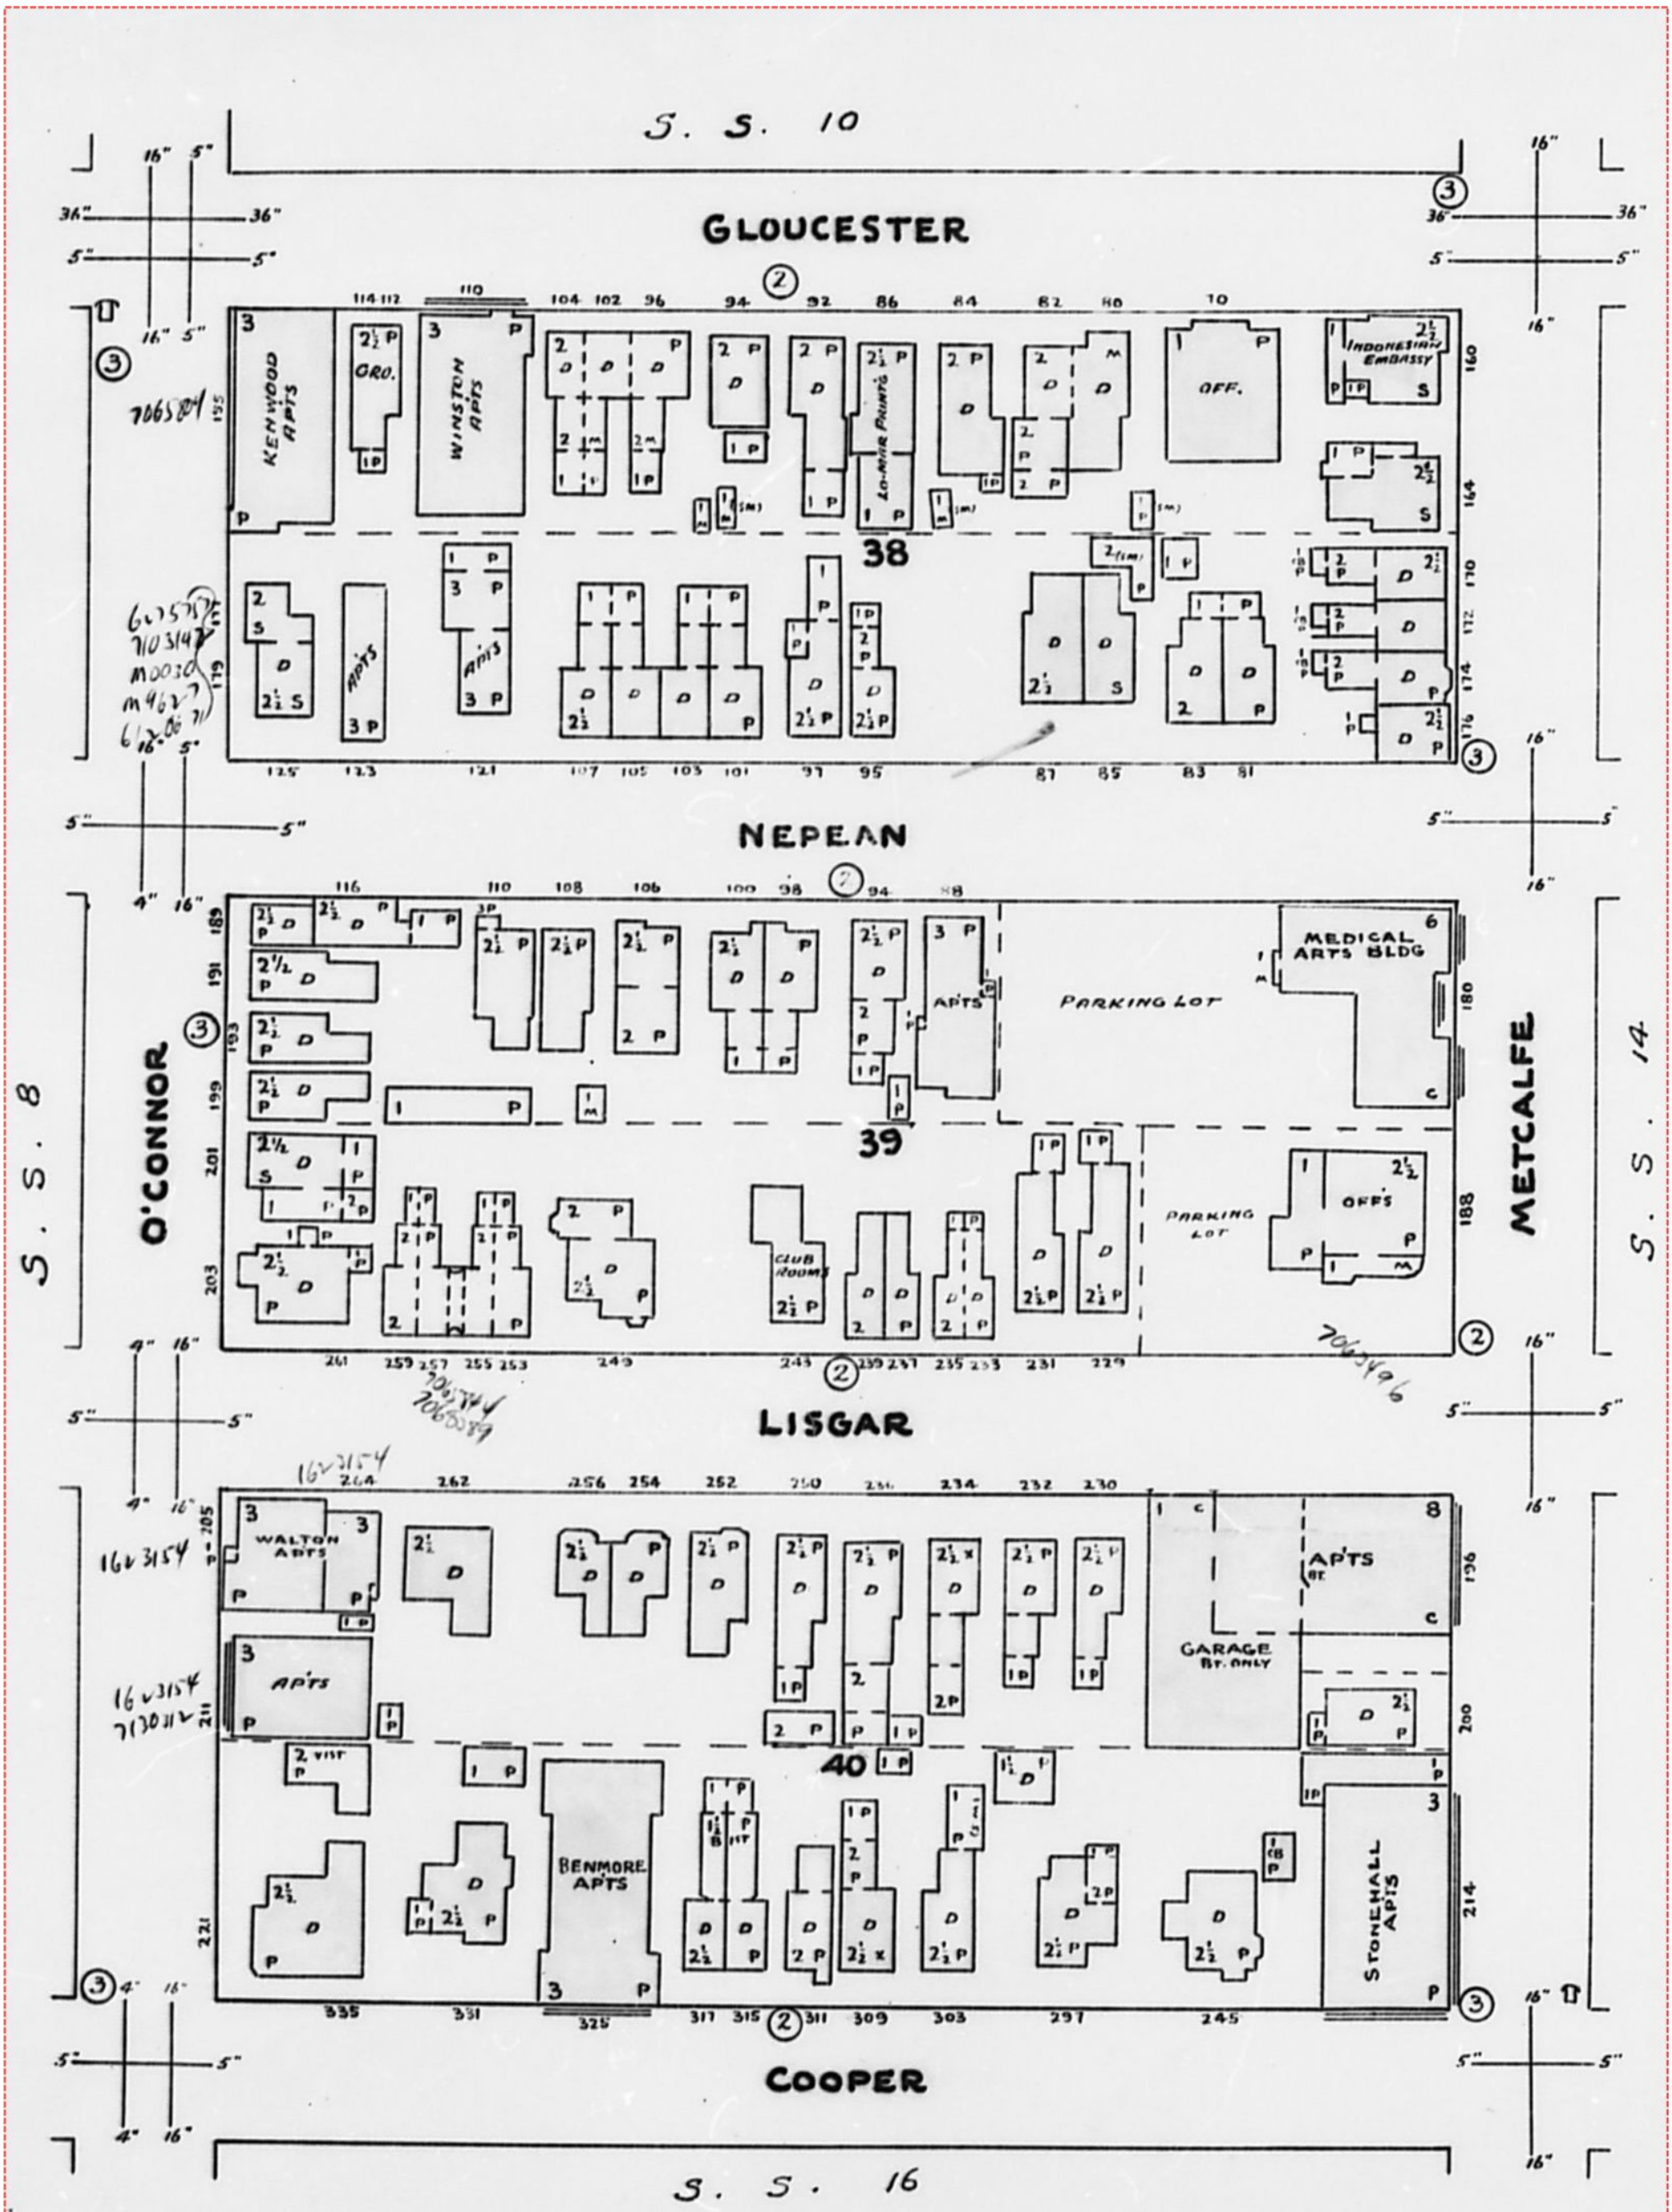

Project #: 25020500995 | P.O. #: 250080
Requested by: Eleanor Goolab | Date Completed: 02/19/2025 17:58:42

1955 Volume: Ottawa 1 Firemap: 15
Ottawa Volume 1 Plan: 1447 (1955) | Sheet: 15 (1955)

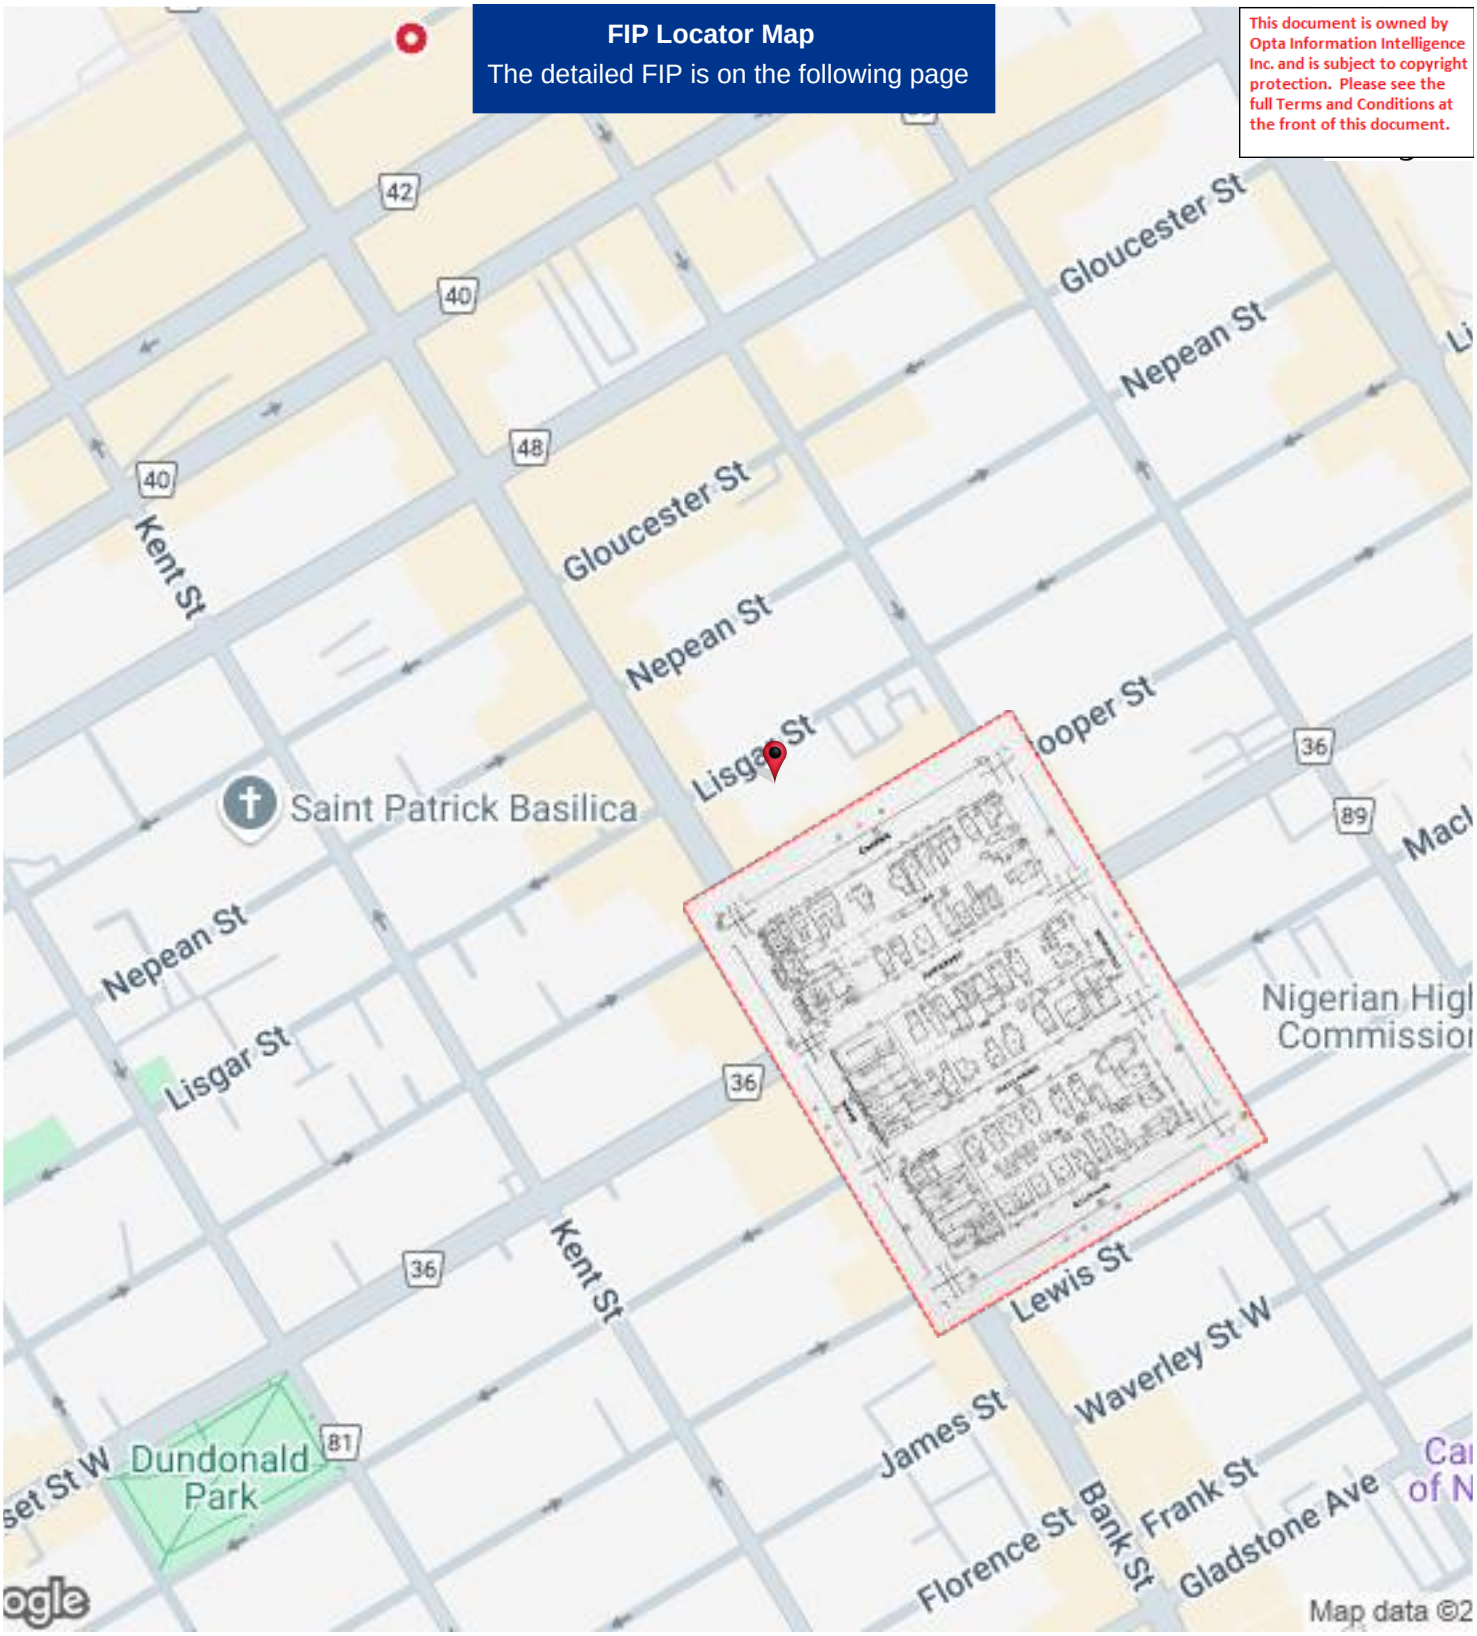

Project #: 25020500995 | P.O. #: 250080
Requested by: Eleanor Goolab | Date Completed: 02/19/2025 17:58:42

1955 Volume: Ottawa 1 Firemap: 15
Ottawa Volume 1 Plan: 1447 (1955) | Sheet: 15 (1955)

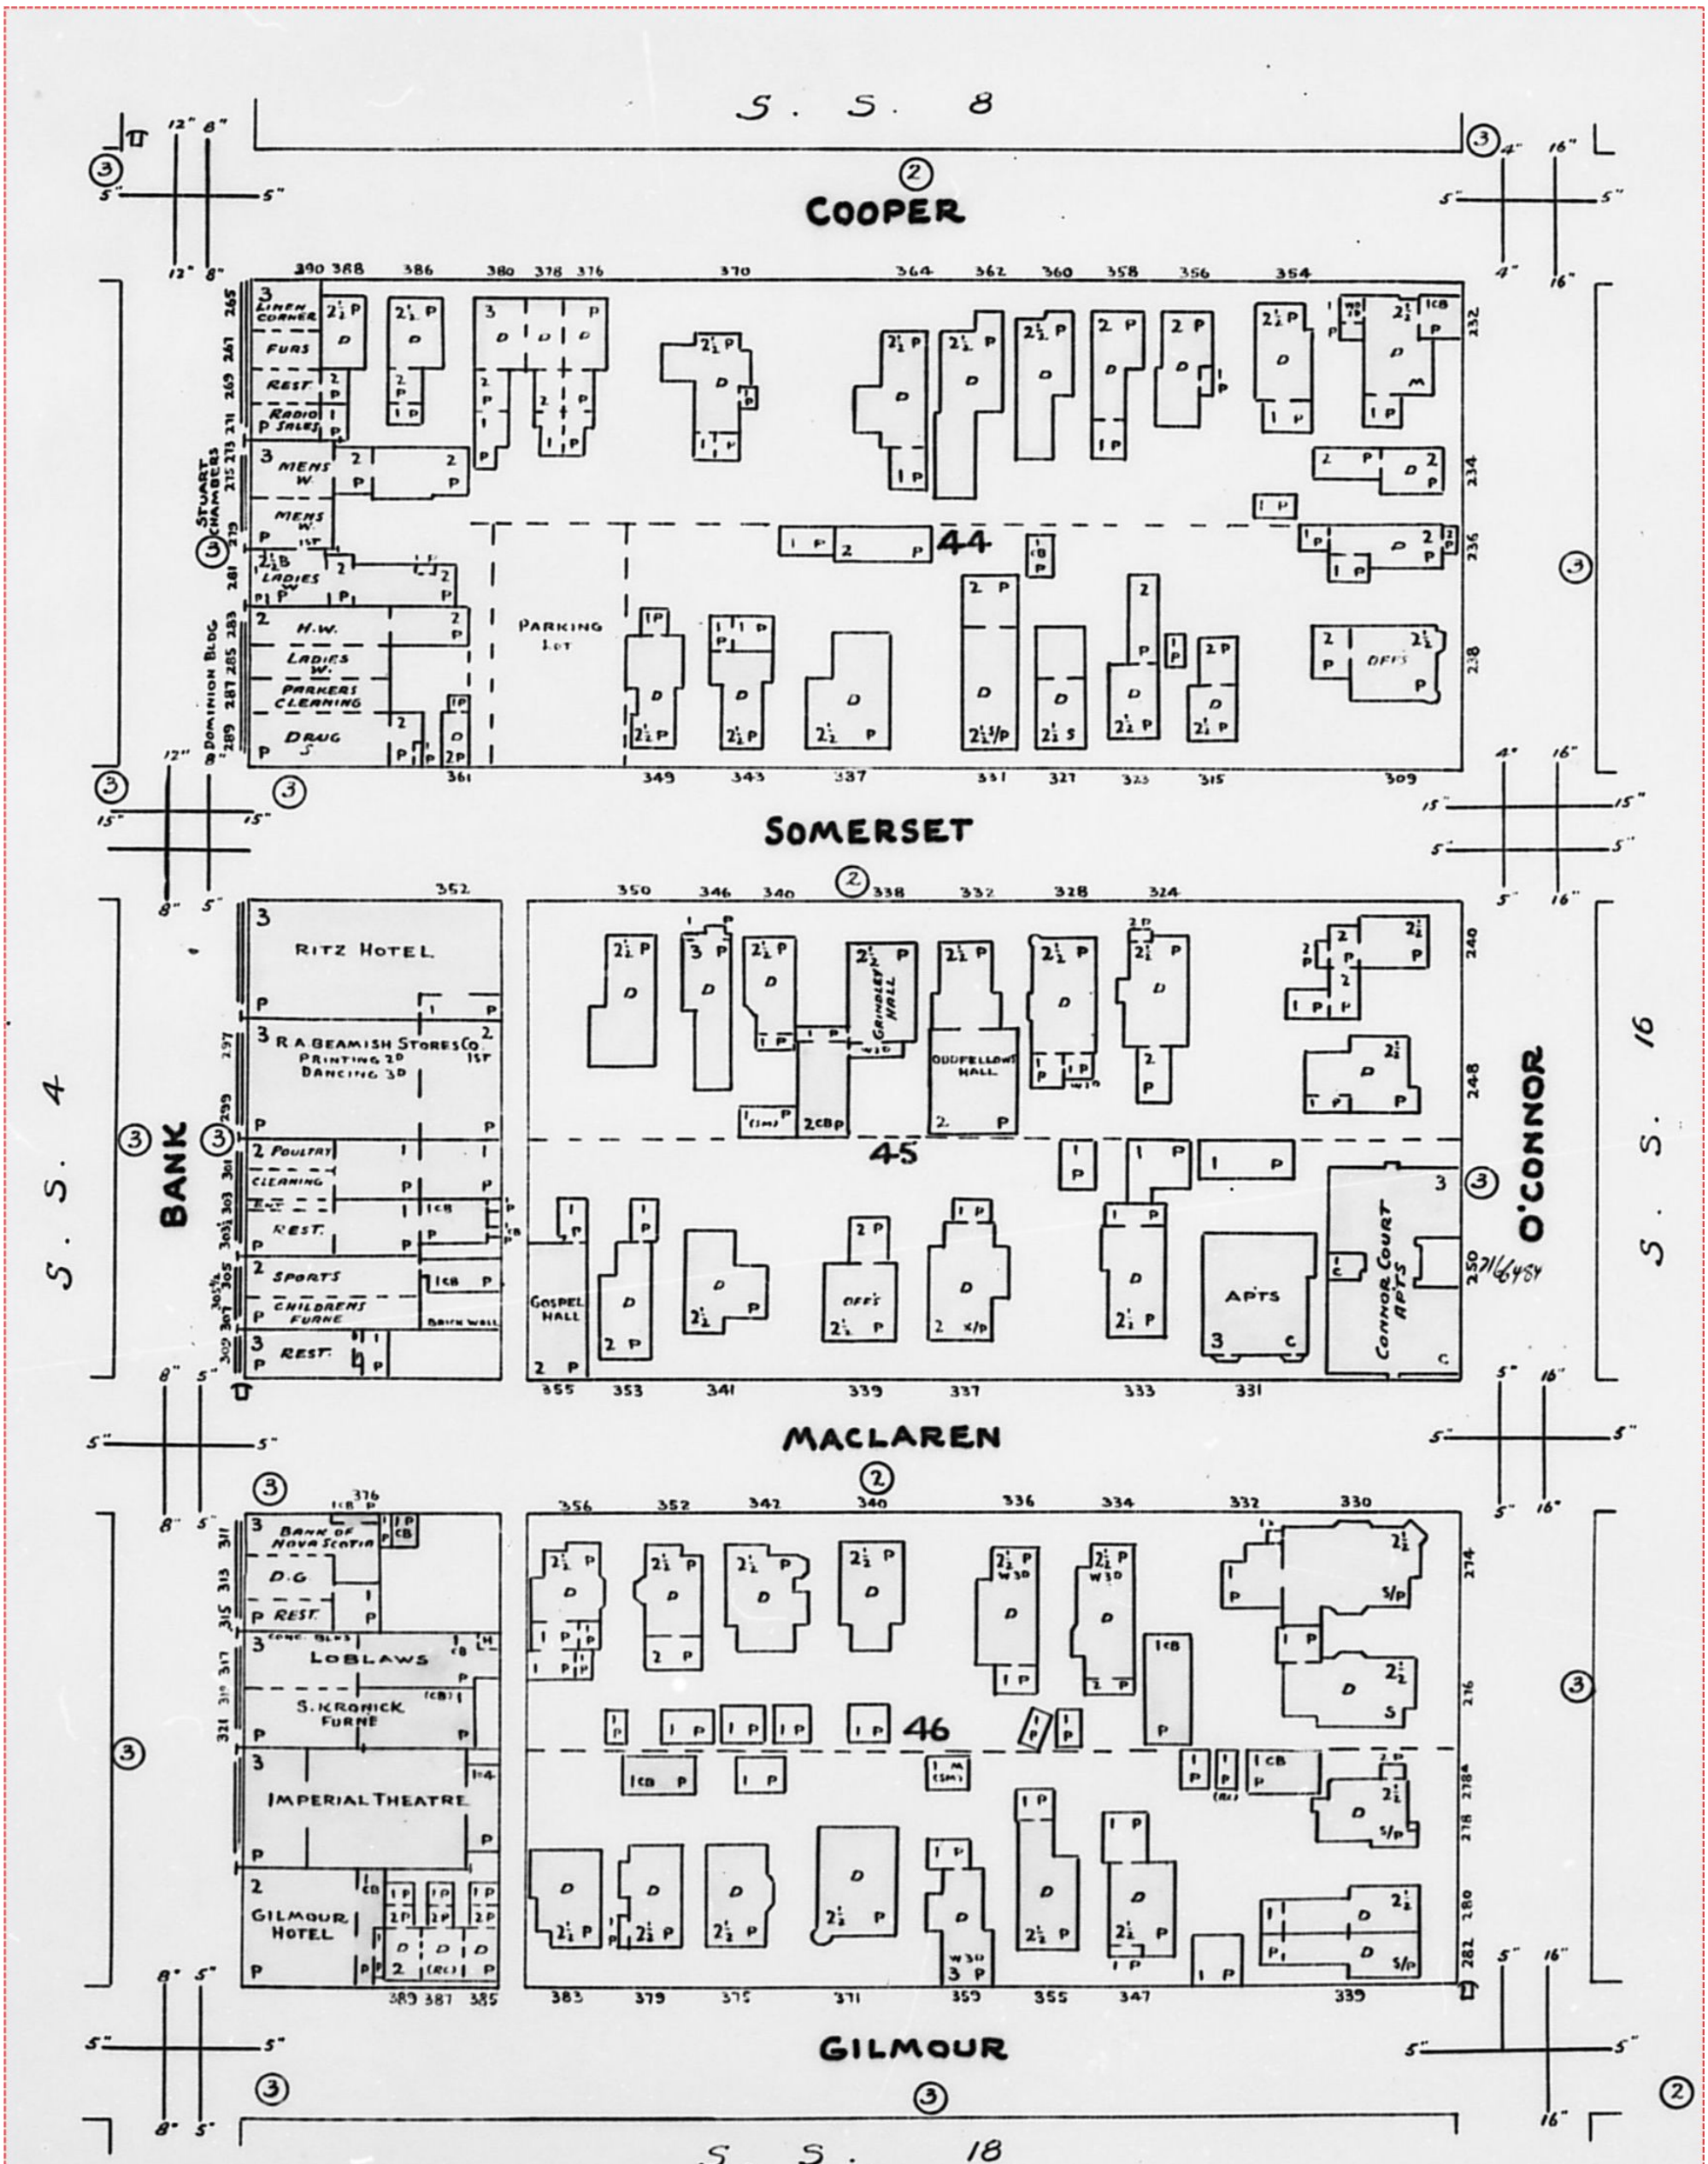

Project #: 25020500995 | P.O. #: 250080
Requested by: Eleanor Goolab | Date Completed: 02/19/2025 17:58:42

1955 Volume: Ottawa 1 Firemap: 16
Ottawa Volume 1 Plan: 1447 (1955) | Sheet: 16 (1955)

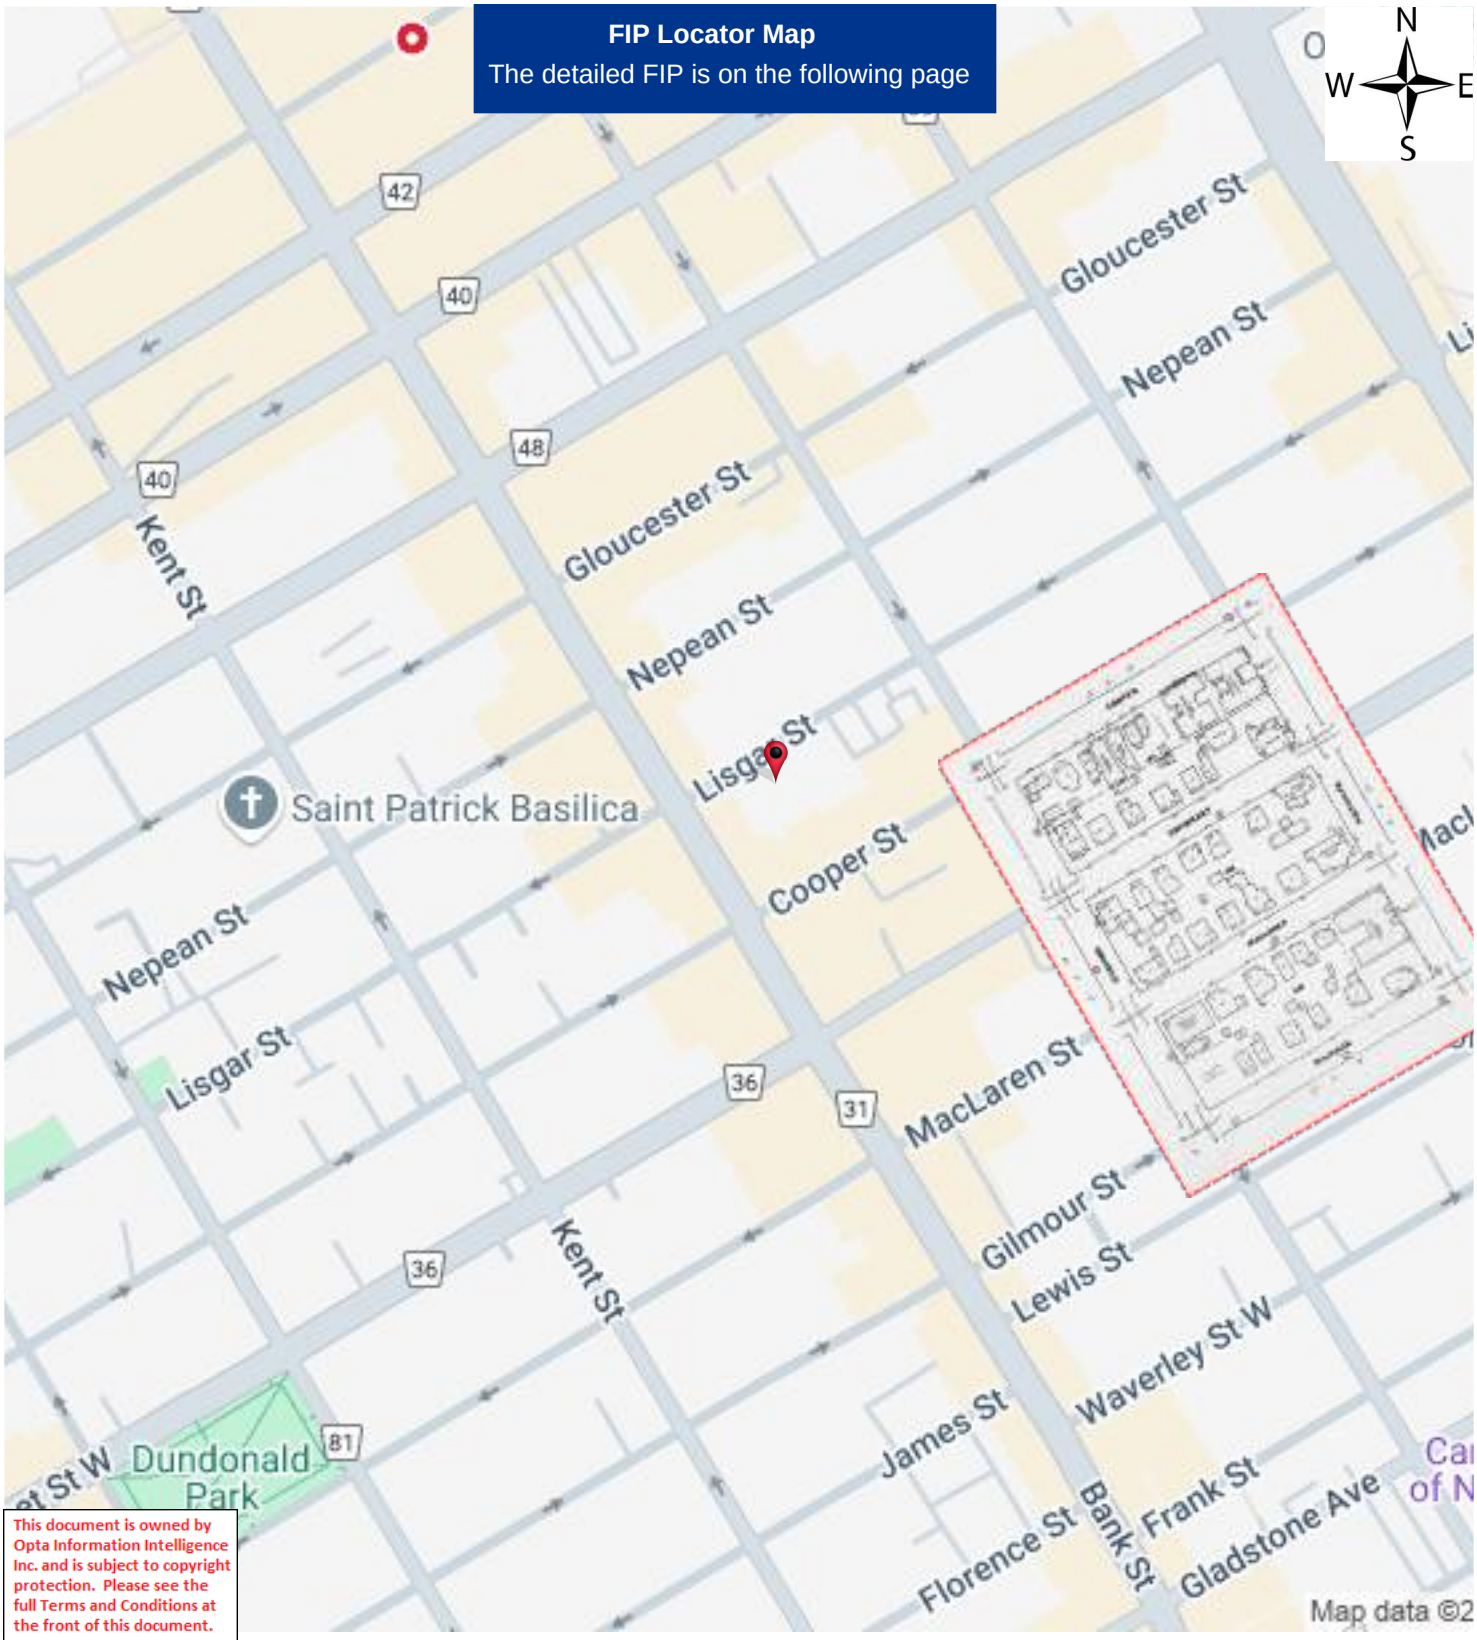

This document is owned by Opta Information Intelligence Inc. and is subject to copyright protection. Please see the full Terms and Conditions at the front of this document.

Project #: 25020500995 | P.O. #: 250080
Requested by: Eleanor Goolab | Date Completed: 02/19/2025 17:58:42

1955 Volume: Ottawa 1 Firemap: 16
Ottawa Volume 1 Plan: 1447 (1955) | Sheet: 16 (1955)

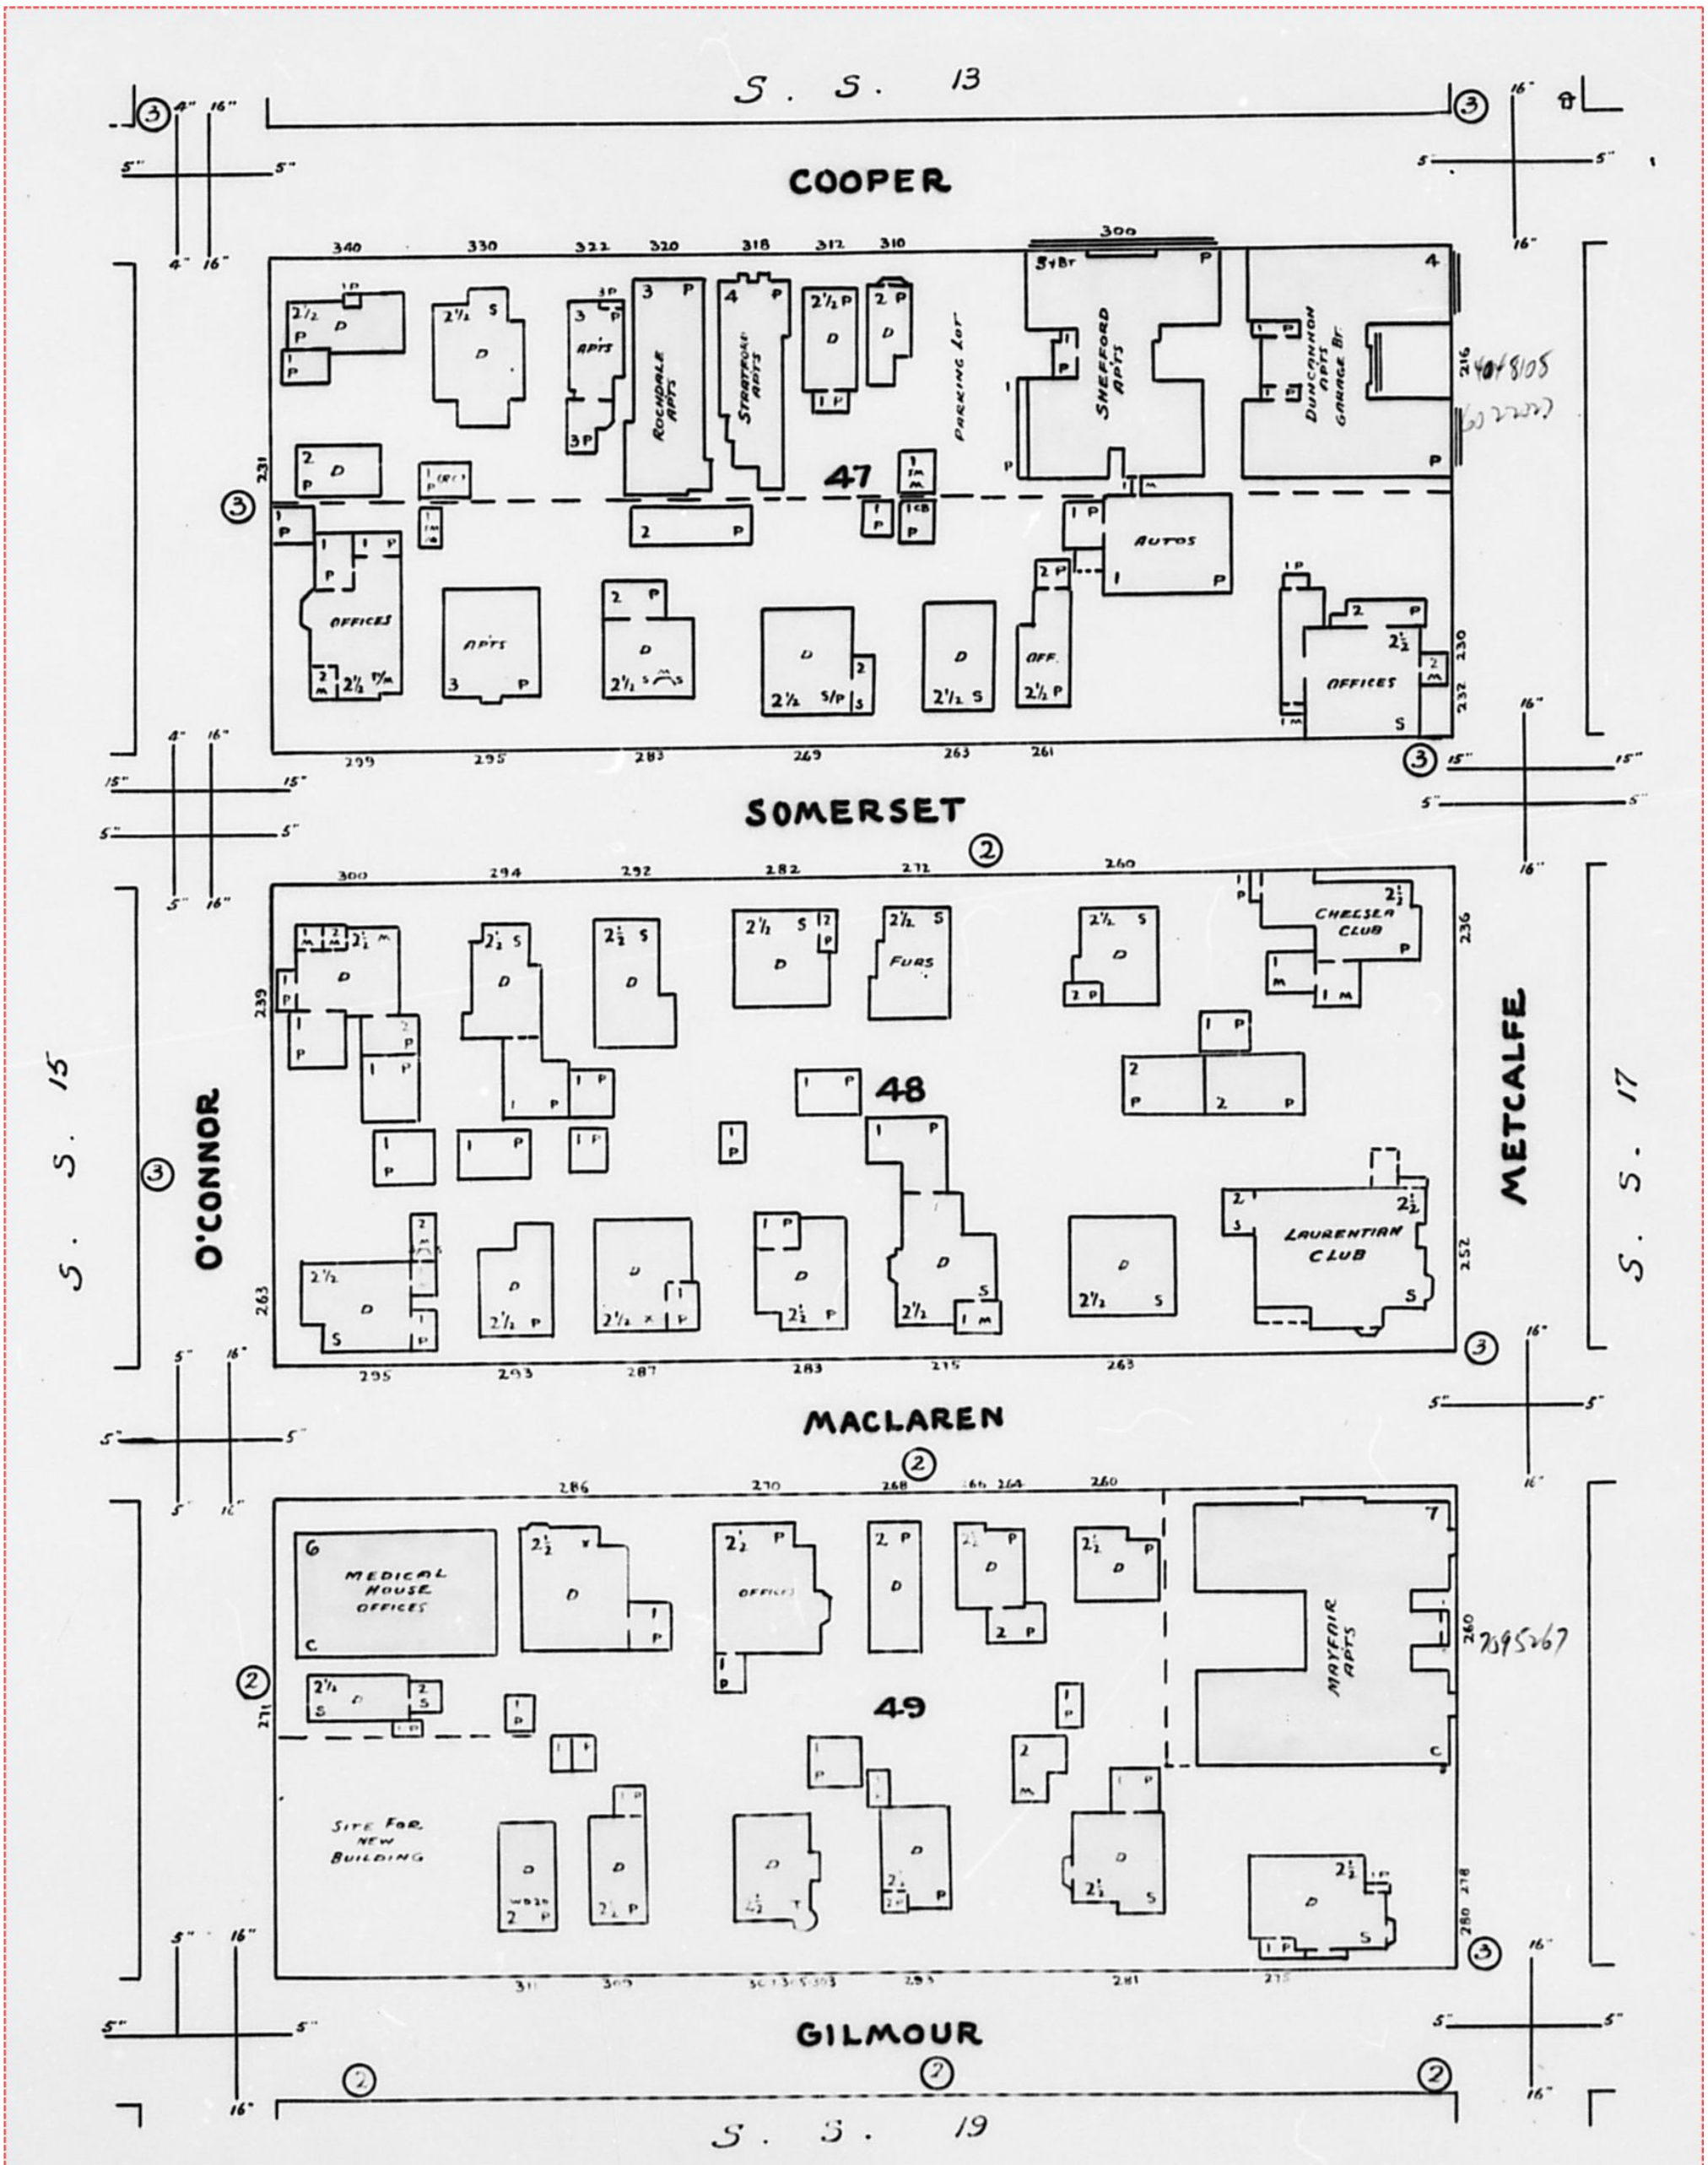

Project #: 25020500995 | P.O. #: 250080
Requested by: Eleanor Goolab | Date Completed: 02/19/2025 17:58:42

1955 Volume: Ottawa 1 Firemap: 23
Ottawa Volume 1 Plan: 1447 (1955) | Sheet: 23 (1955)

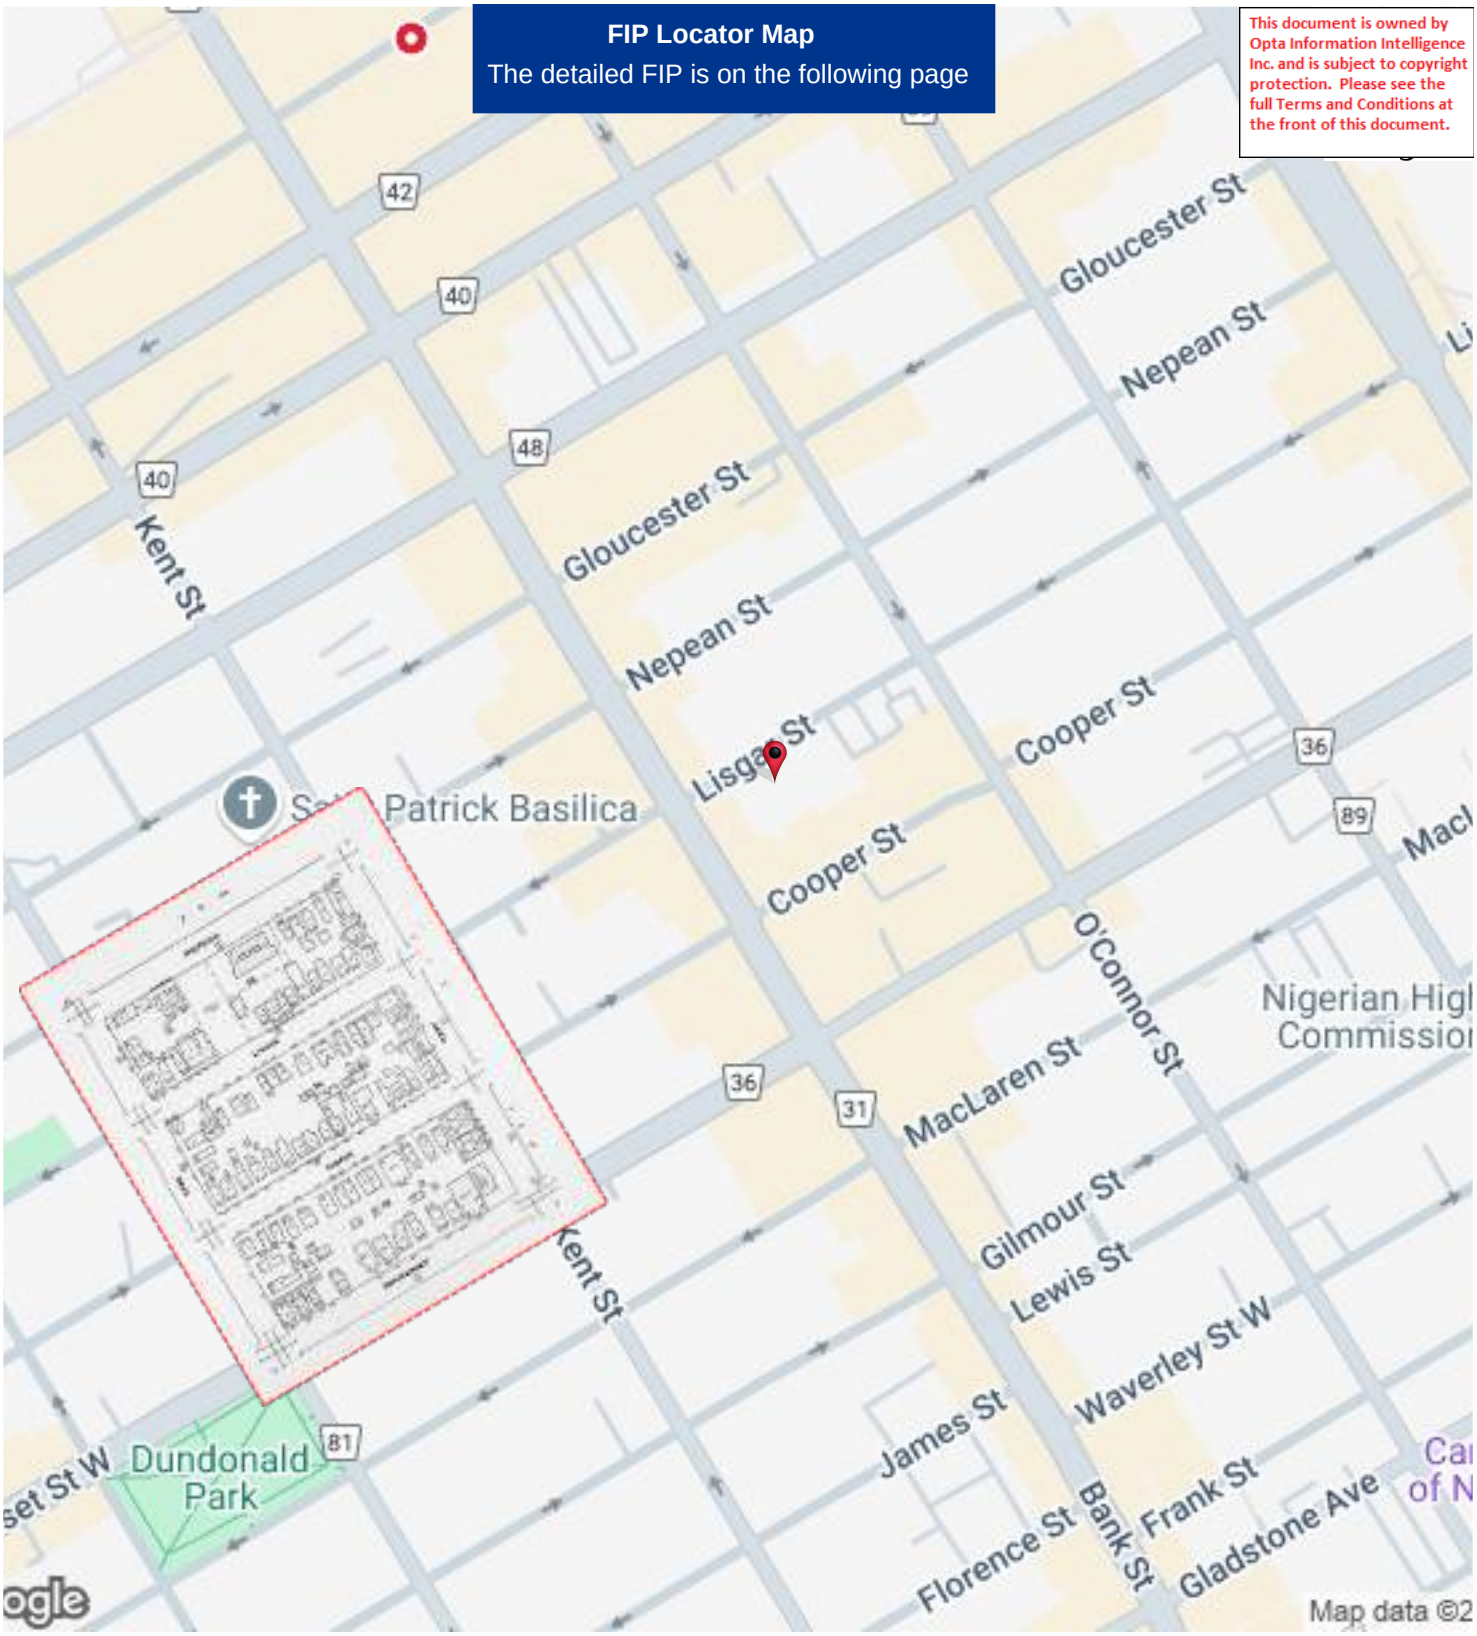

Project #: 25020500995 | P.O. #: 250080
Requested by: Eleanor Goolab | Date Completed: 02/19/2025 17:58:42

1955 Volume: Ottawa 1 Firemap: 23
Ottawa Volume 1 Plan: 1447 (1955) | Sheet: 23 (1955)

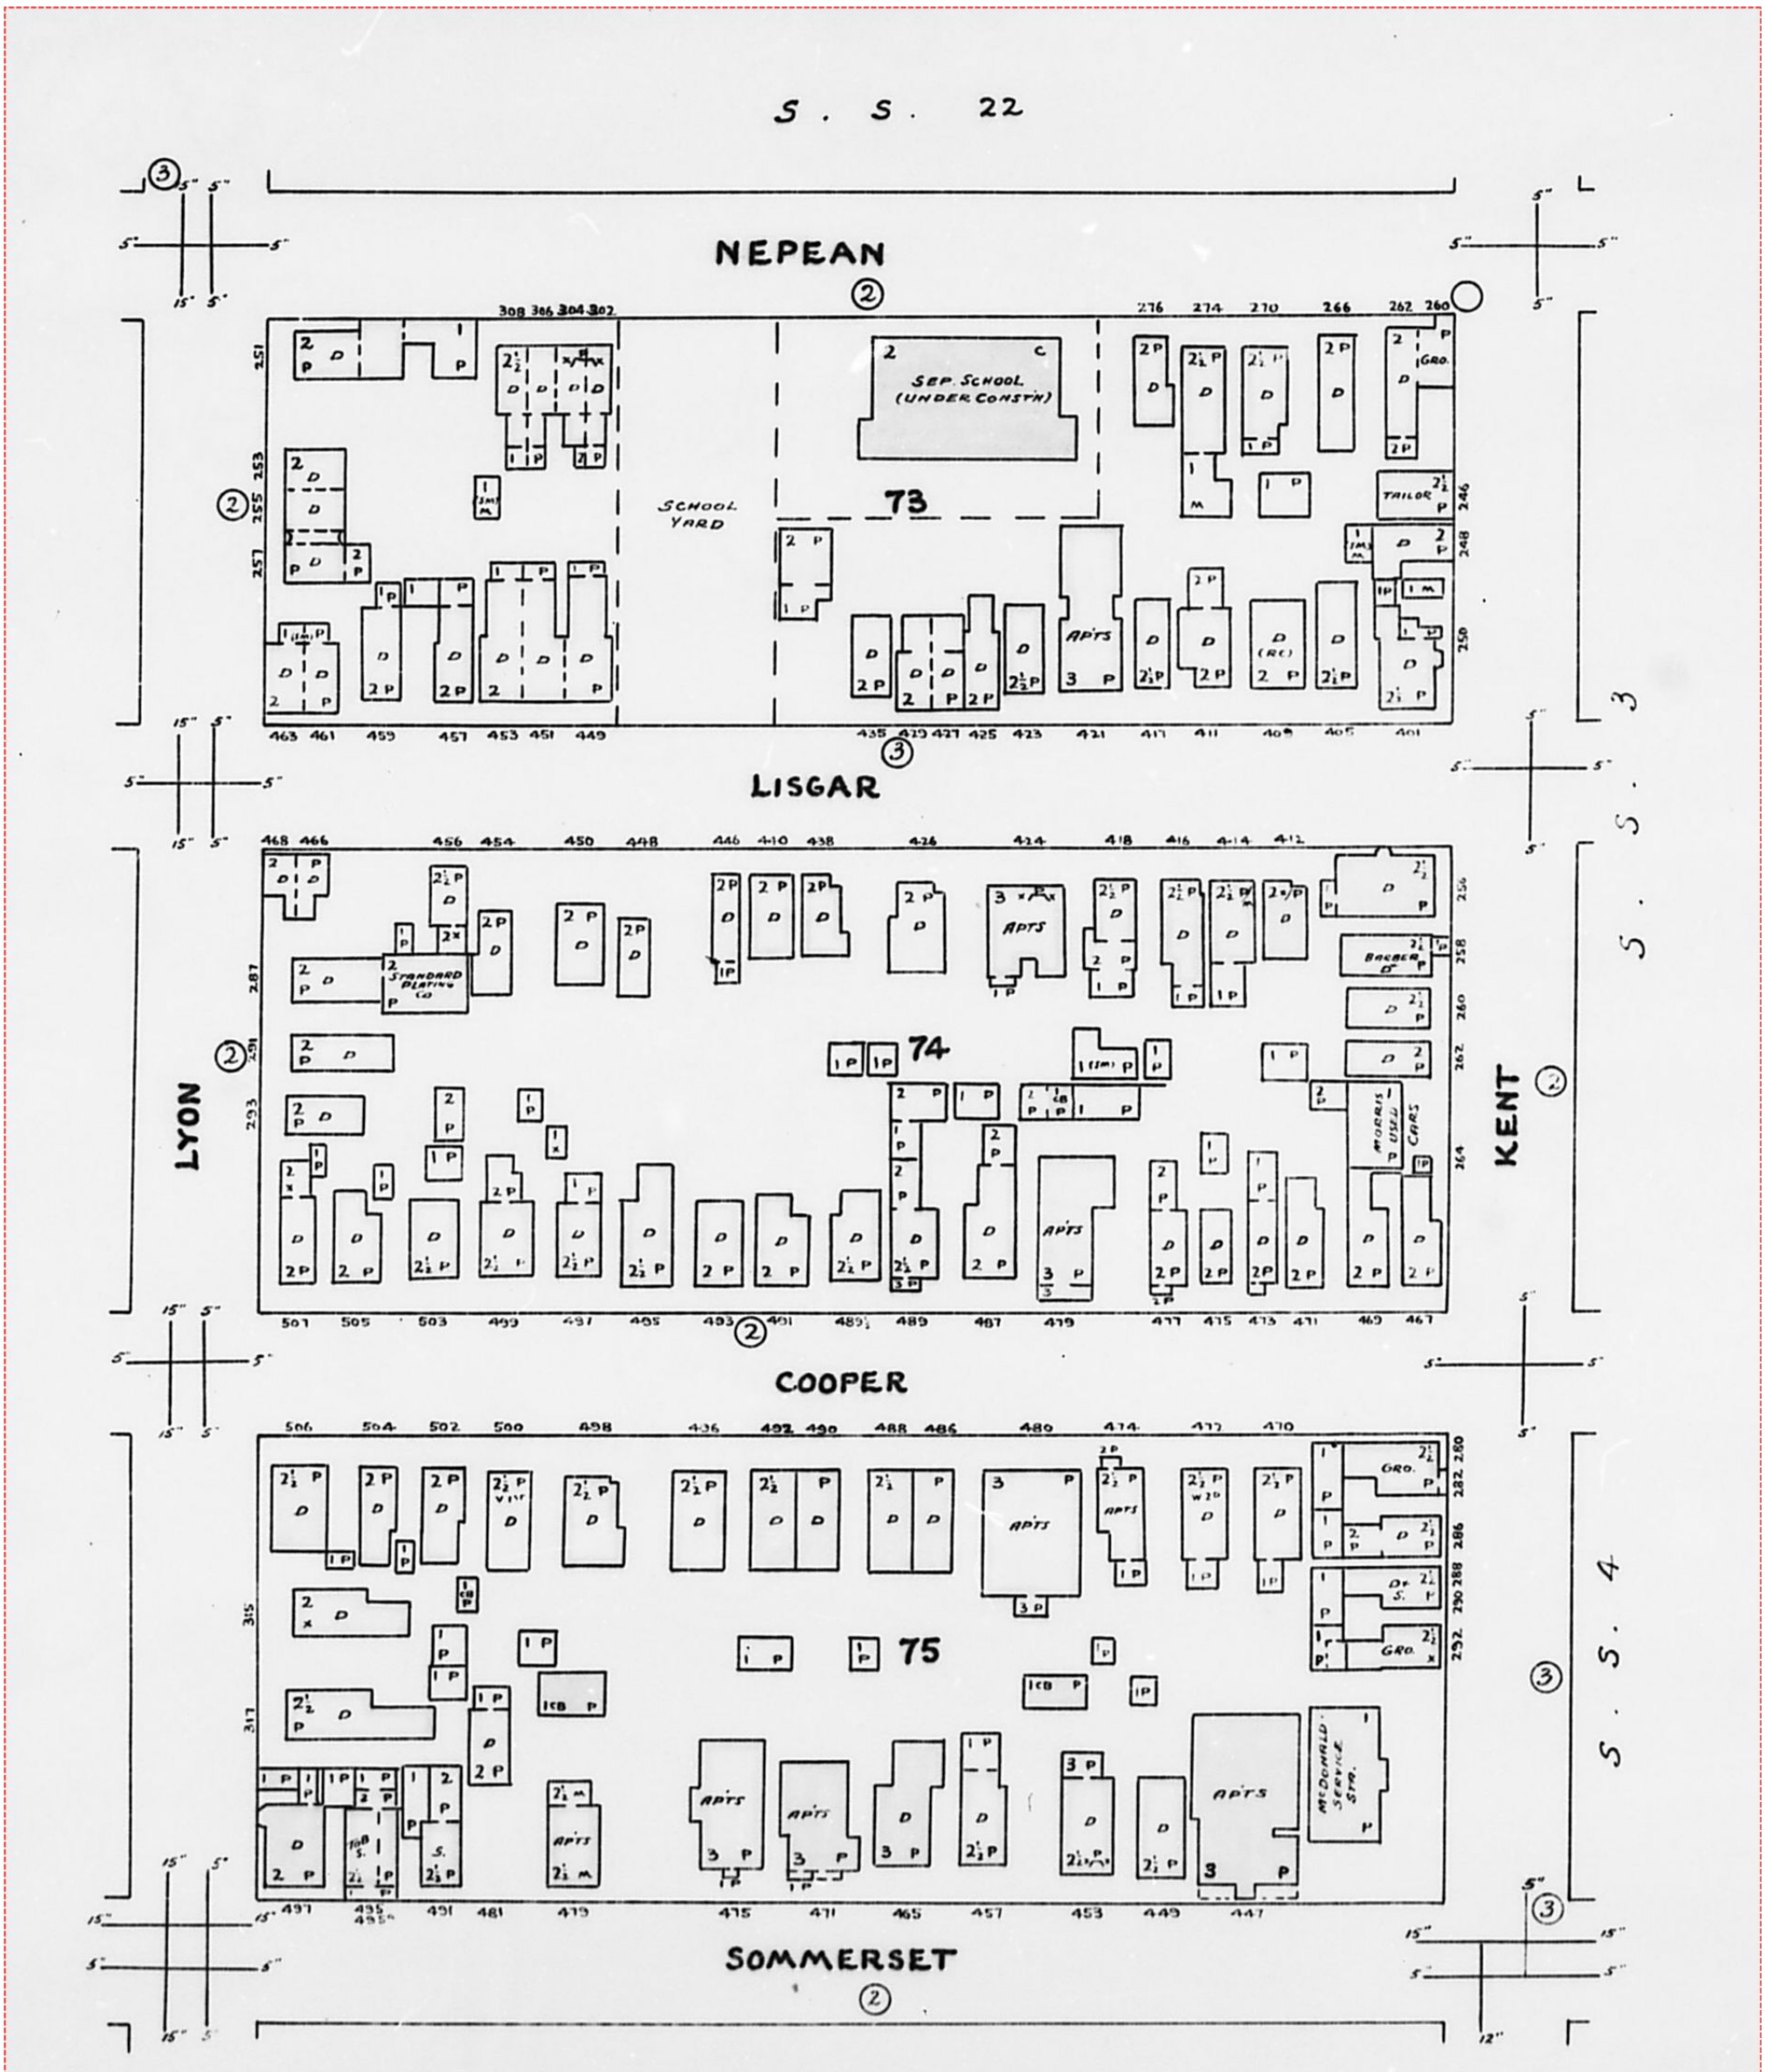

Project #: 25020500995 | P.O. #: 250080
Requested by: Eleanor Goolab | Date Completed: 02/19/2025 17:58:42

1963 Volume: Ottawa 1 Firemap: 111
Ottawa Volume 1 Plan: 1450 (1956) | Sheet: 111 (1963)

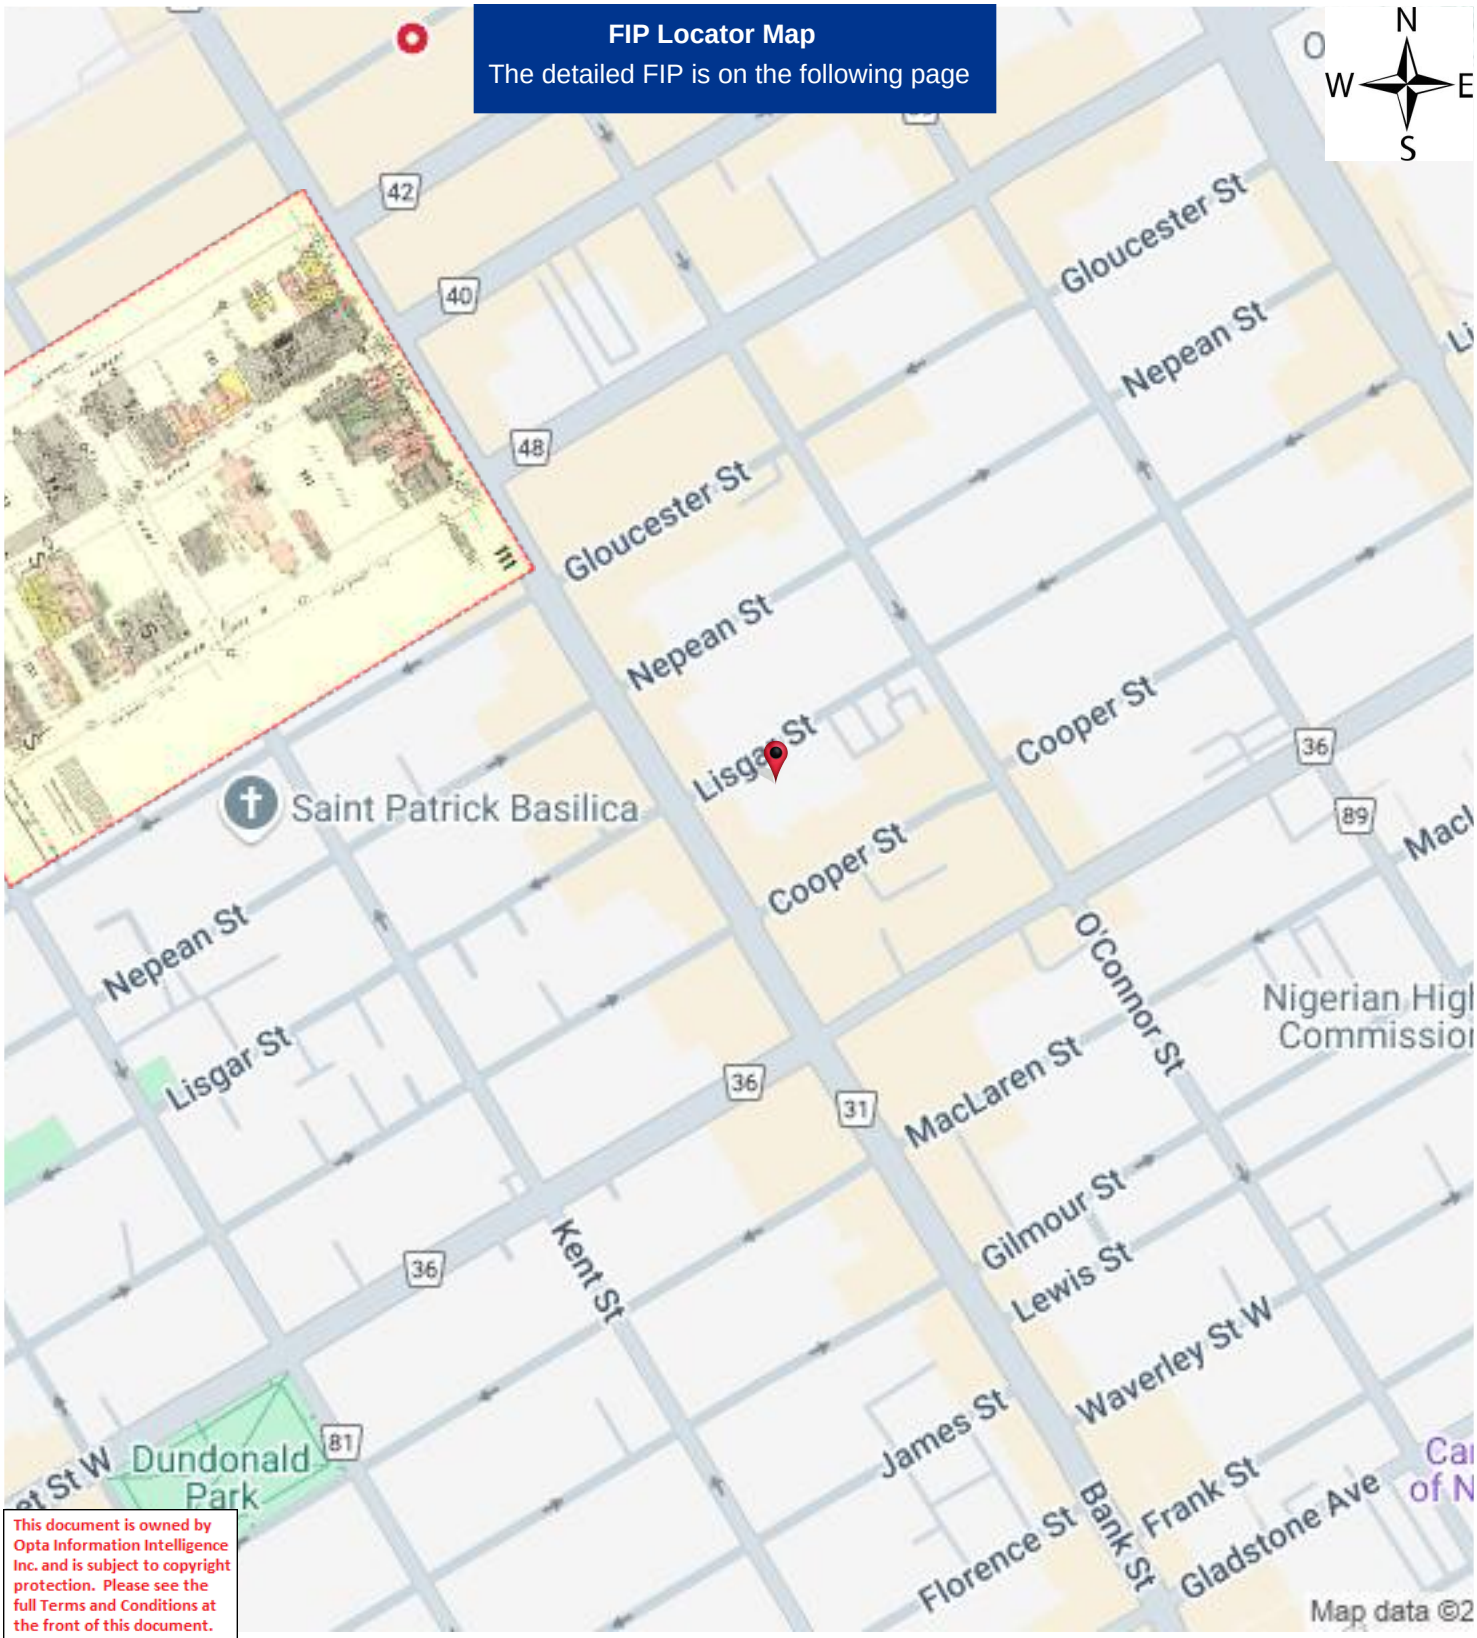

This document is owned by Opta Information Intelligence Inc. and is subject to copyright protection. Please see the full Terms and Conditions at the front of this document.

Project #: 25020500995 | P.O. #: 250080
Requested by: Eleanor Goolab | Date Completed: 02/19/2025 17:58:42

1963 Volume: Ottawa 1 Firemap: 111
Ottawa Volume 1 Plan: 1450 (1956) | Sheet: 111 (1963)

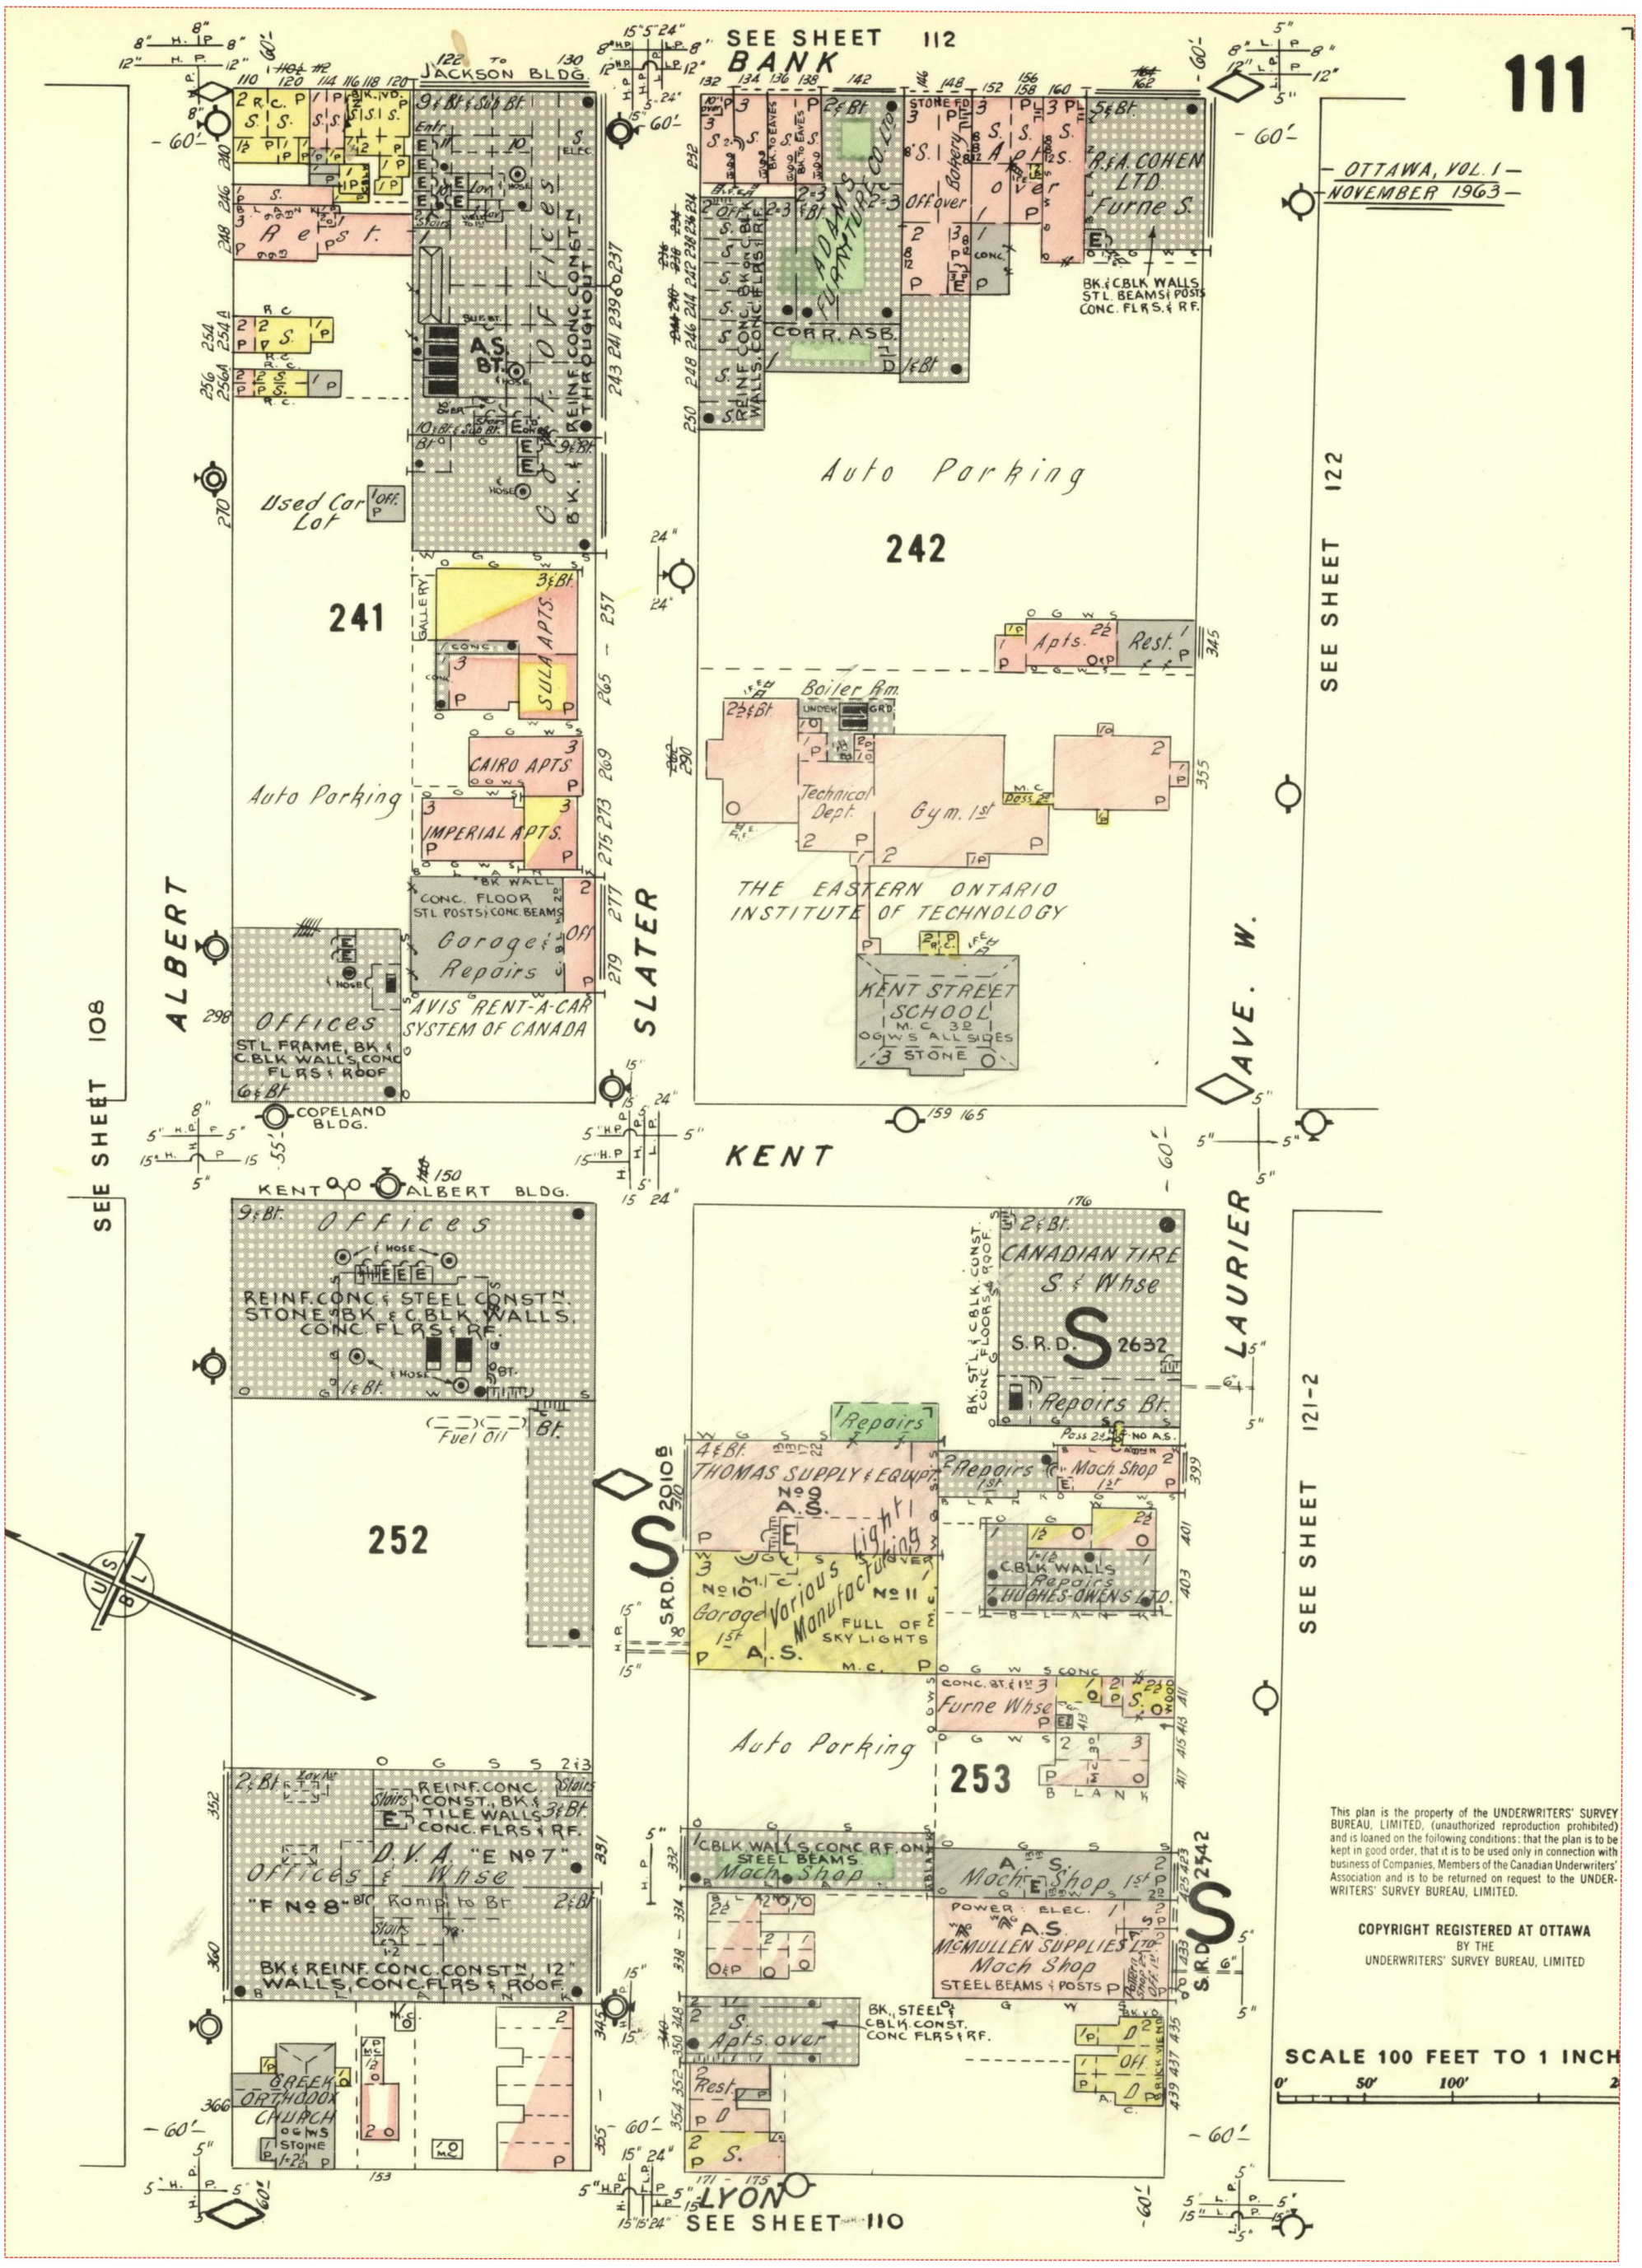

Project #: 25020500995 | P.O. #: 250080
Requested by: Eleanor Goolab | Date Completed: 02/19/2025 17:58:42

1963 Volume: Ottawa 1 Firemap: 112
Ottawa Volume 1 Plan: 1450 (1956) | Sheet: 112 (1963)

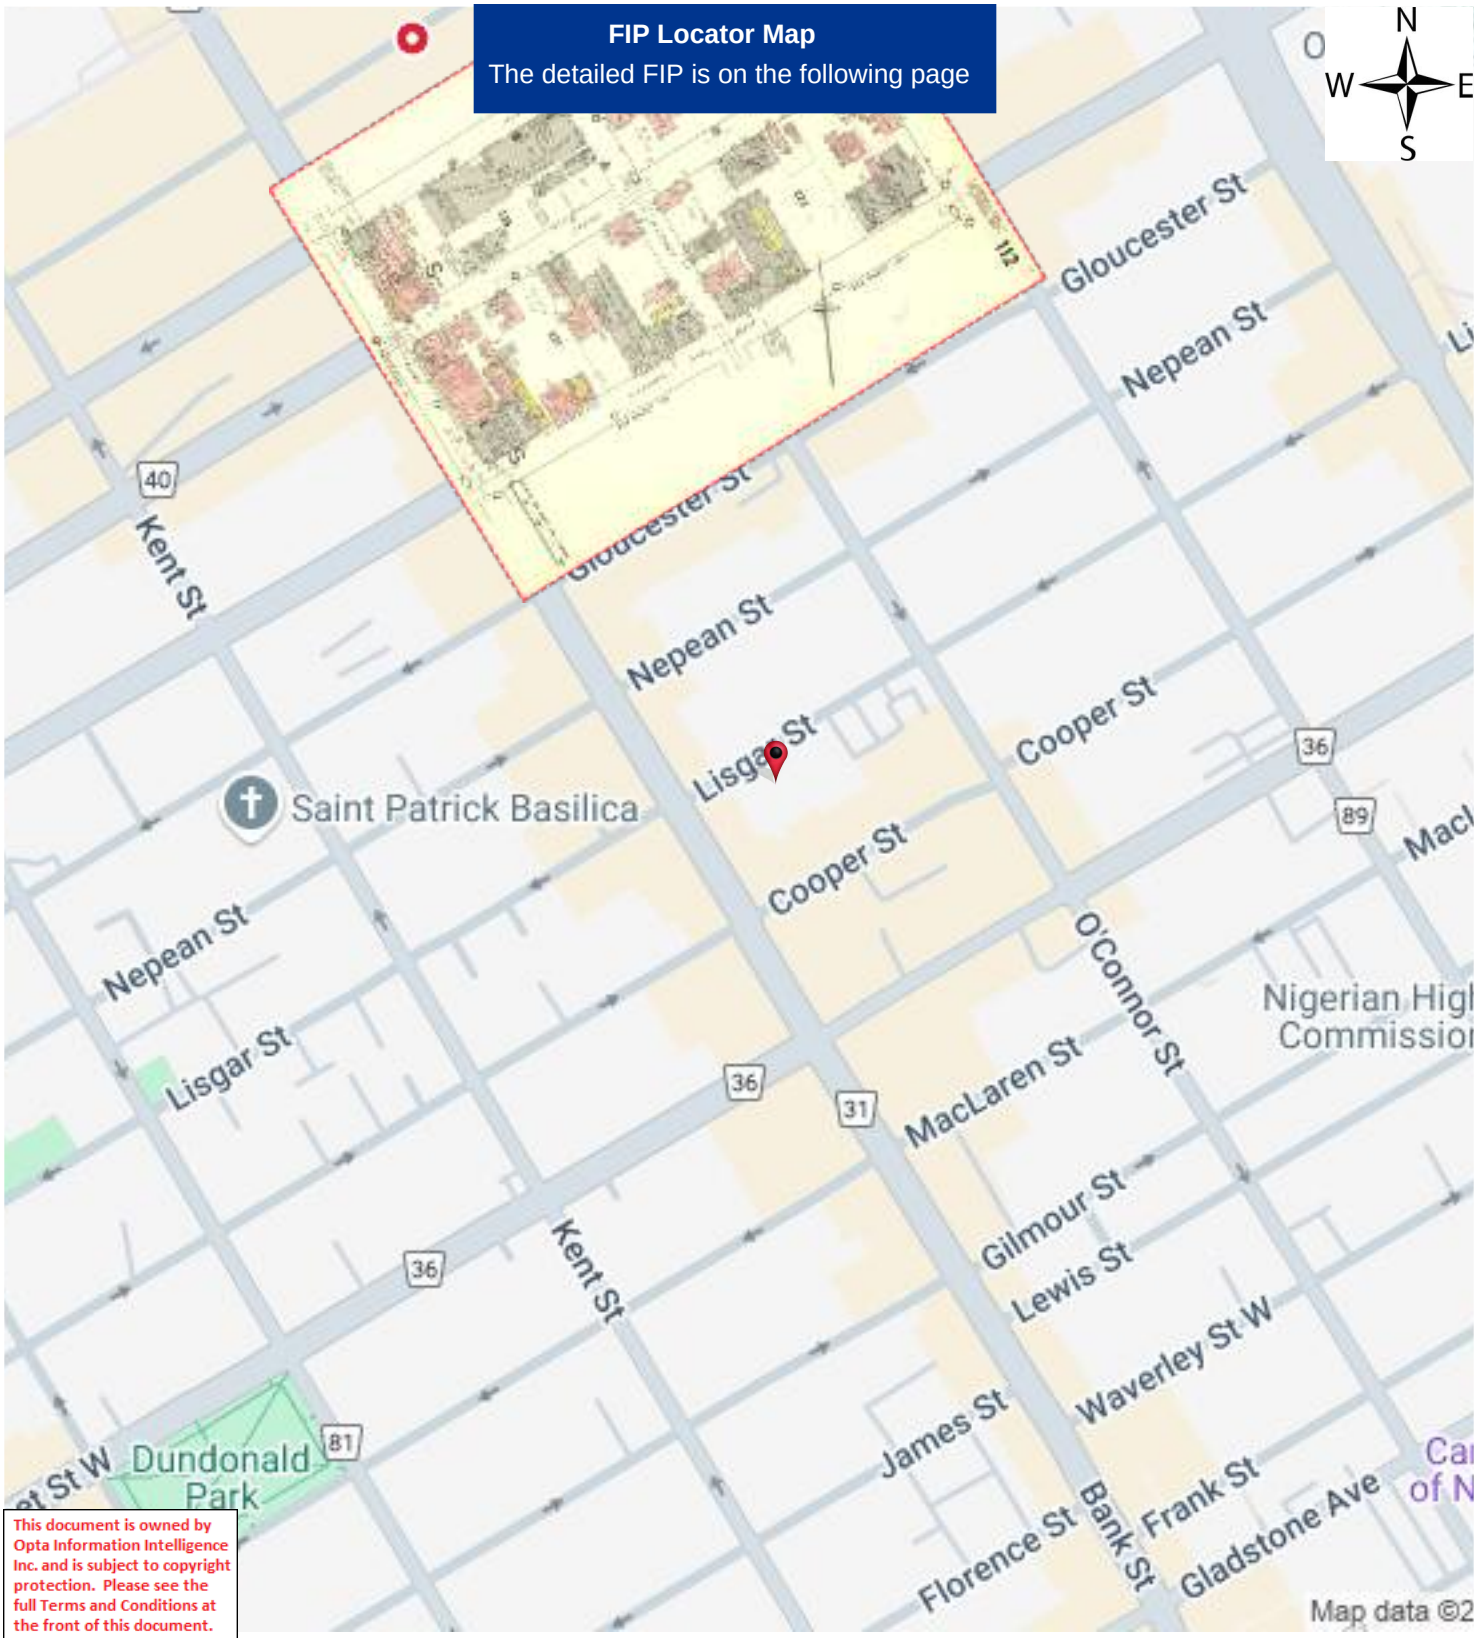

This document is owned by Opta Information Intelligence Inc. and is subject to copyright protection. Please see the full Terms and Conditions at the front of this document.

Project #: 25020500995 | P.O. #: 250080
Requested by: Eleanor Goolab | Date Completed: 02/19/2025 17:58:42

1963 Volume: Ottawa 1 Firemap: 112
Ottawa Volume 1 Plan: 1450 (1956) | Sheet: 112 (1963)

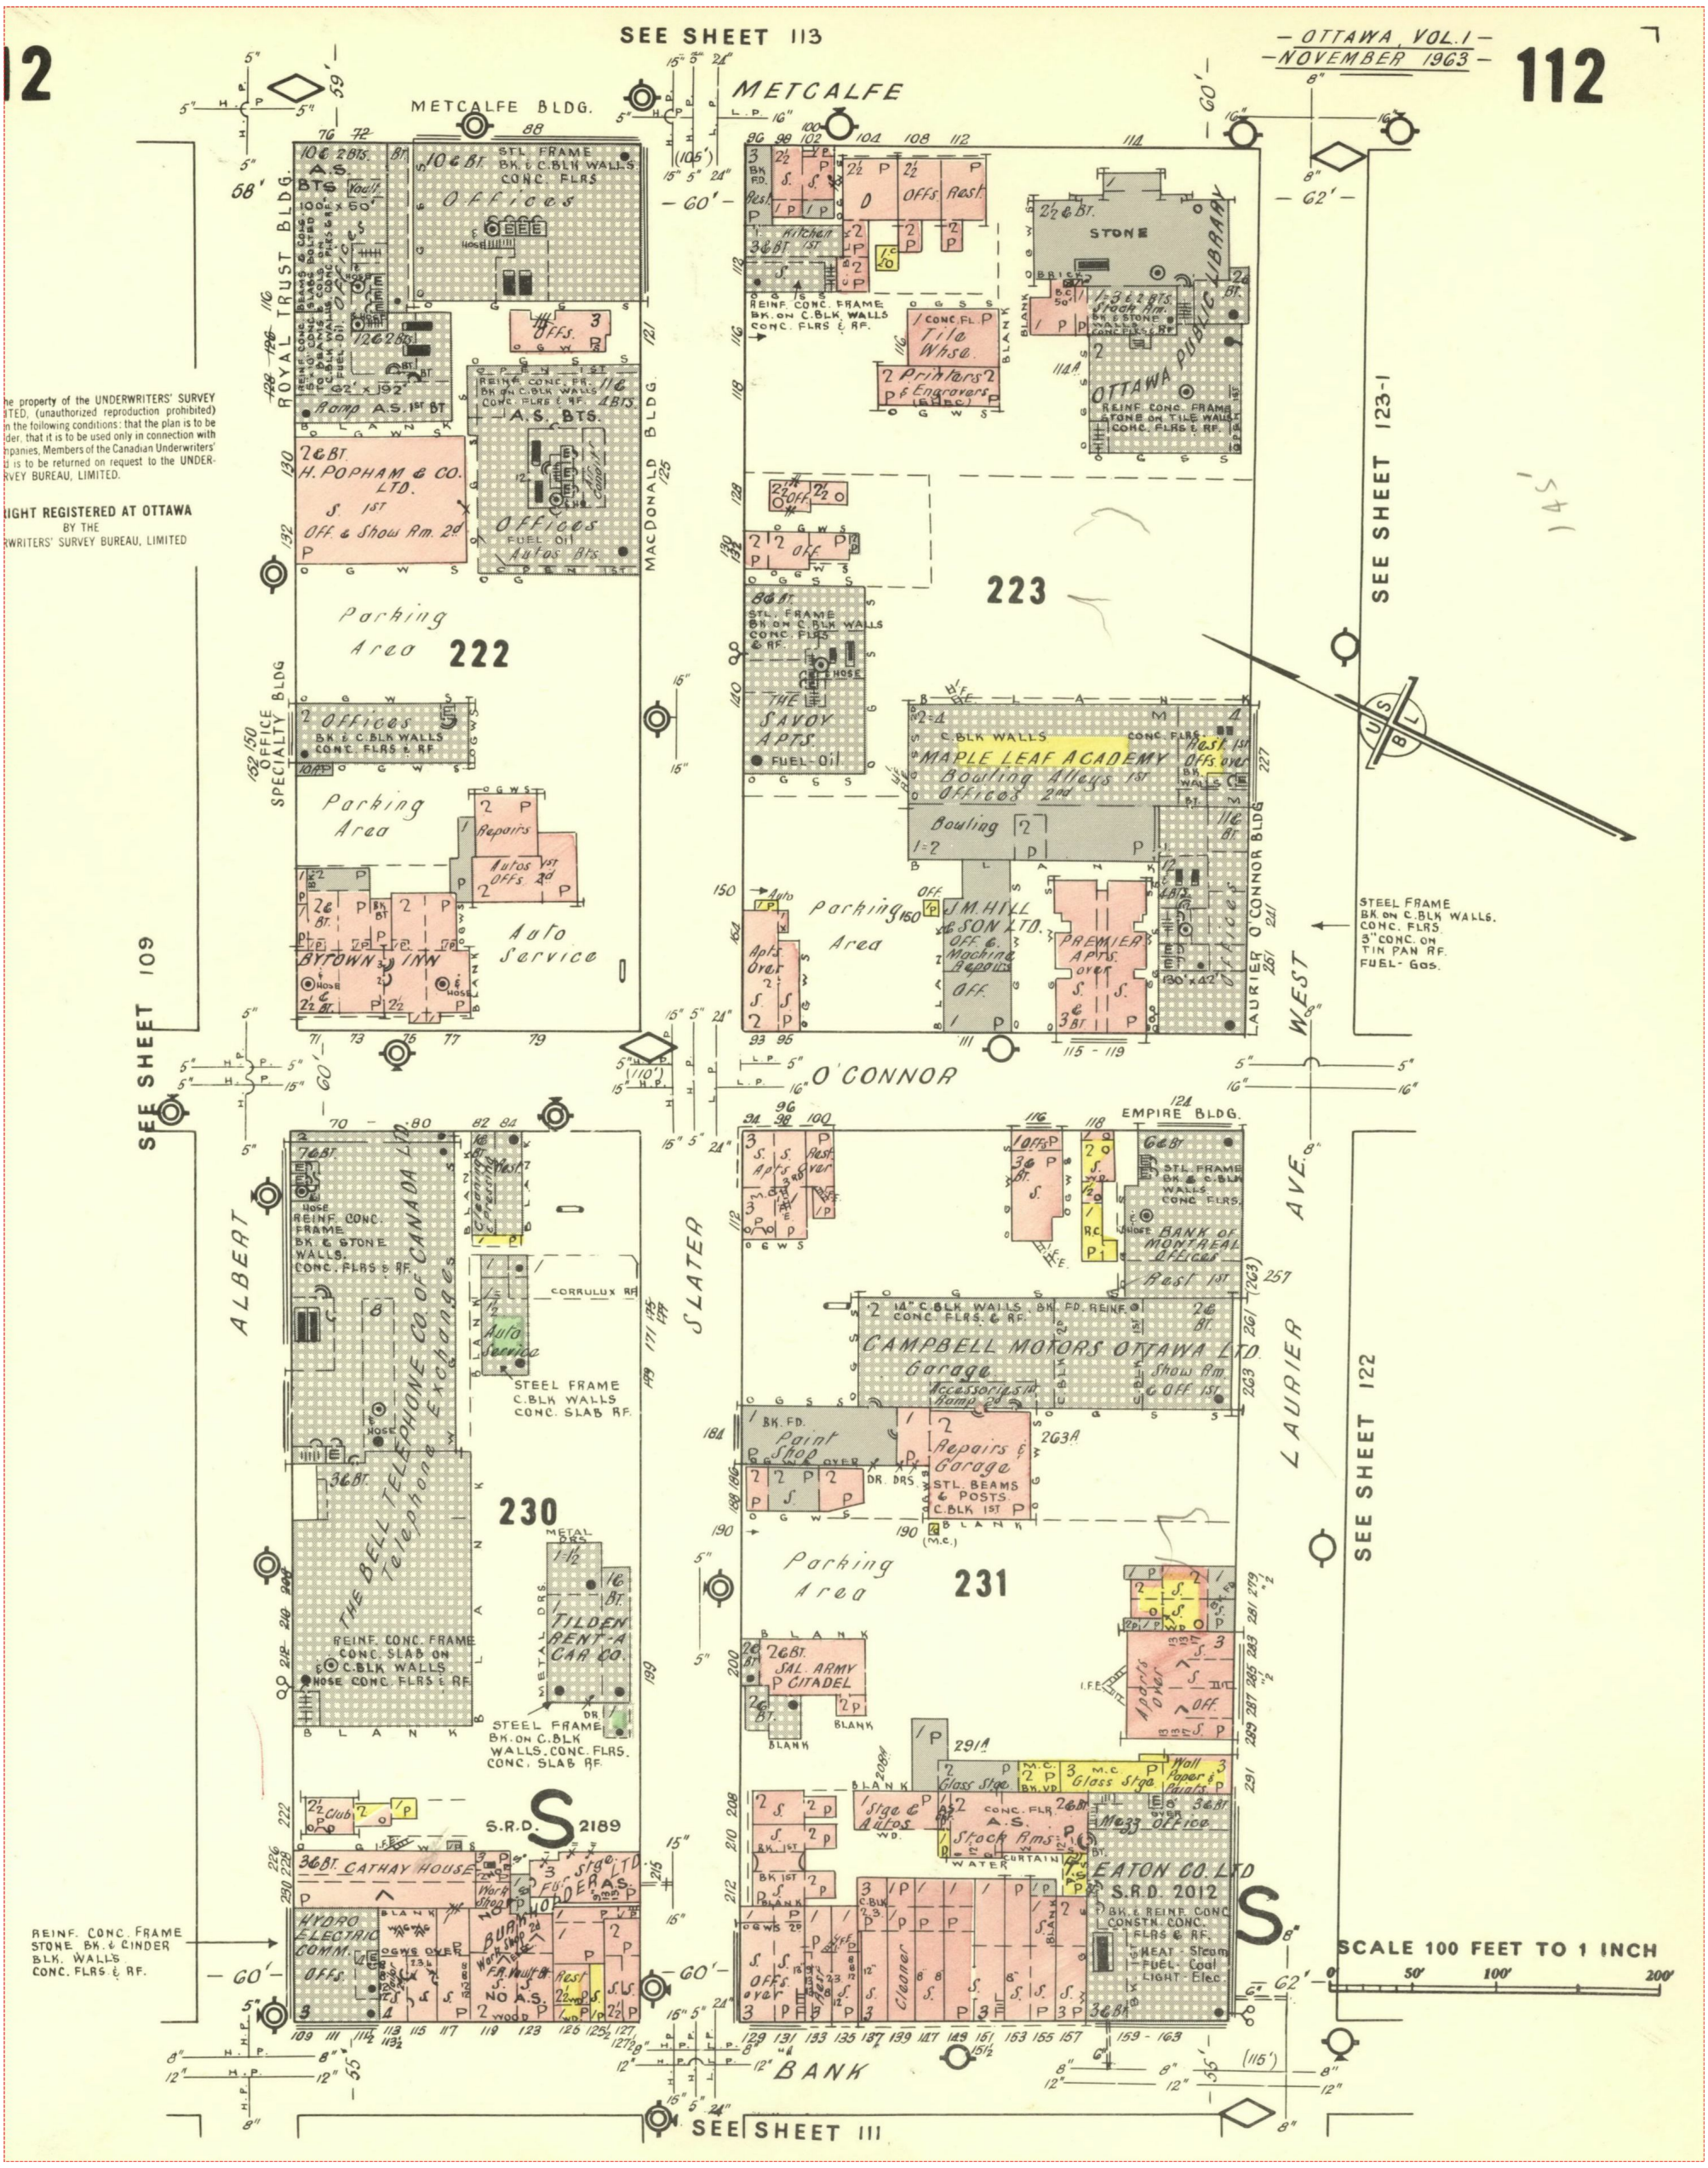

Project #: 25020500995 | P.O. #: 250080
Requested by: Eleanor Goolab | Date Completed: 02/19/2025 17:58:42

1963 Volume: Ottawa 1 Firemap: 122
Ottawa Volume 1 Plan: 1450 (1956) | Sheet: 122 (1963)

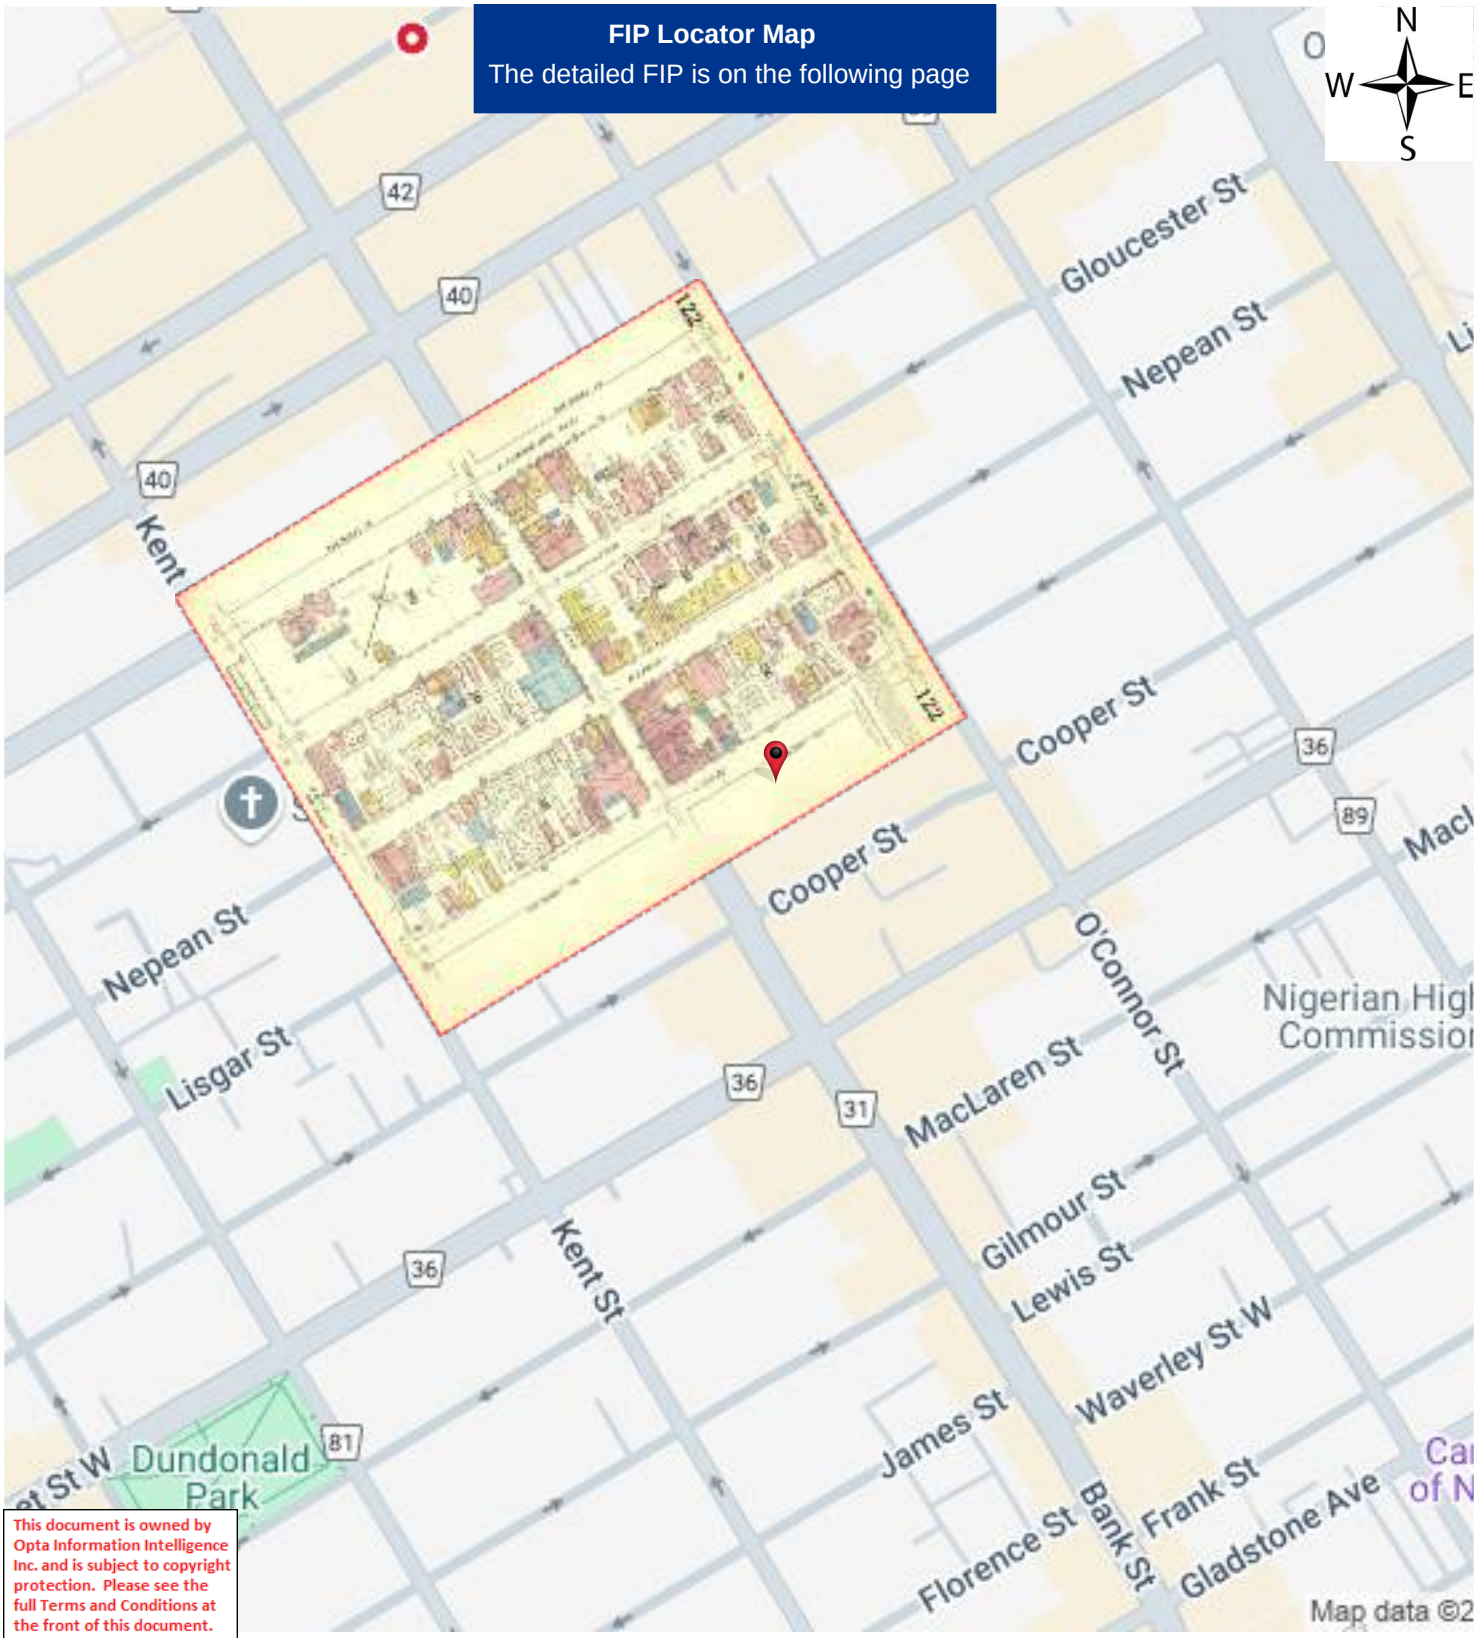

This document is owned by Opta Information Intelligence Inc. and is subject to copyright protection. Please see the full Terms and Conditions at the front of this document.

Project #: 25020500995 | P.O. #: 250080
Requested by: Eleanor Goolab | Date Completed: 02/19/2025 17:58:42

1963 Volume: Ottawa 1 Firemap: 122
Ottawa Volume 1 Plan: 1450 (1956) | Sheet: 122 (1963)

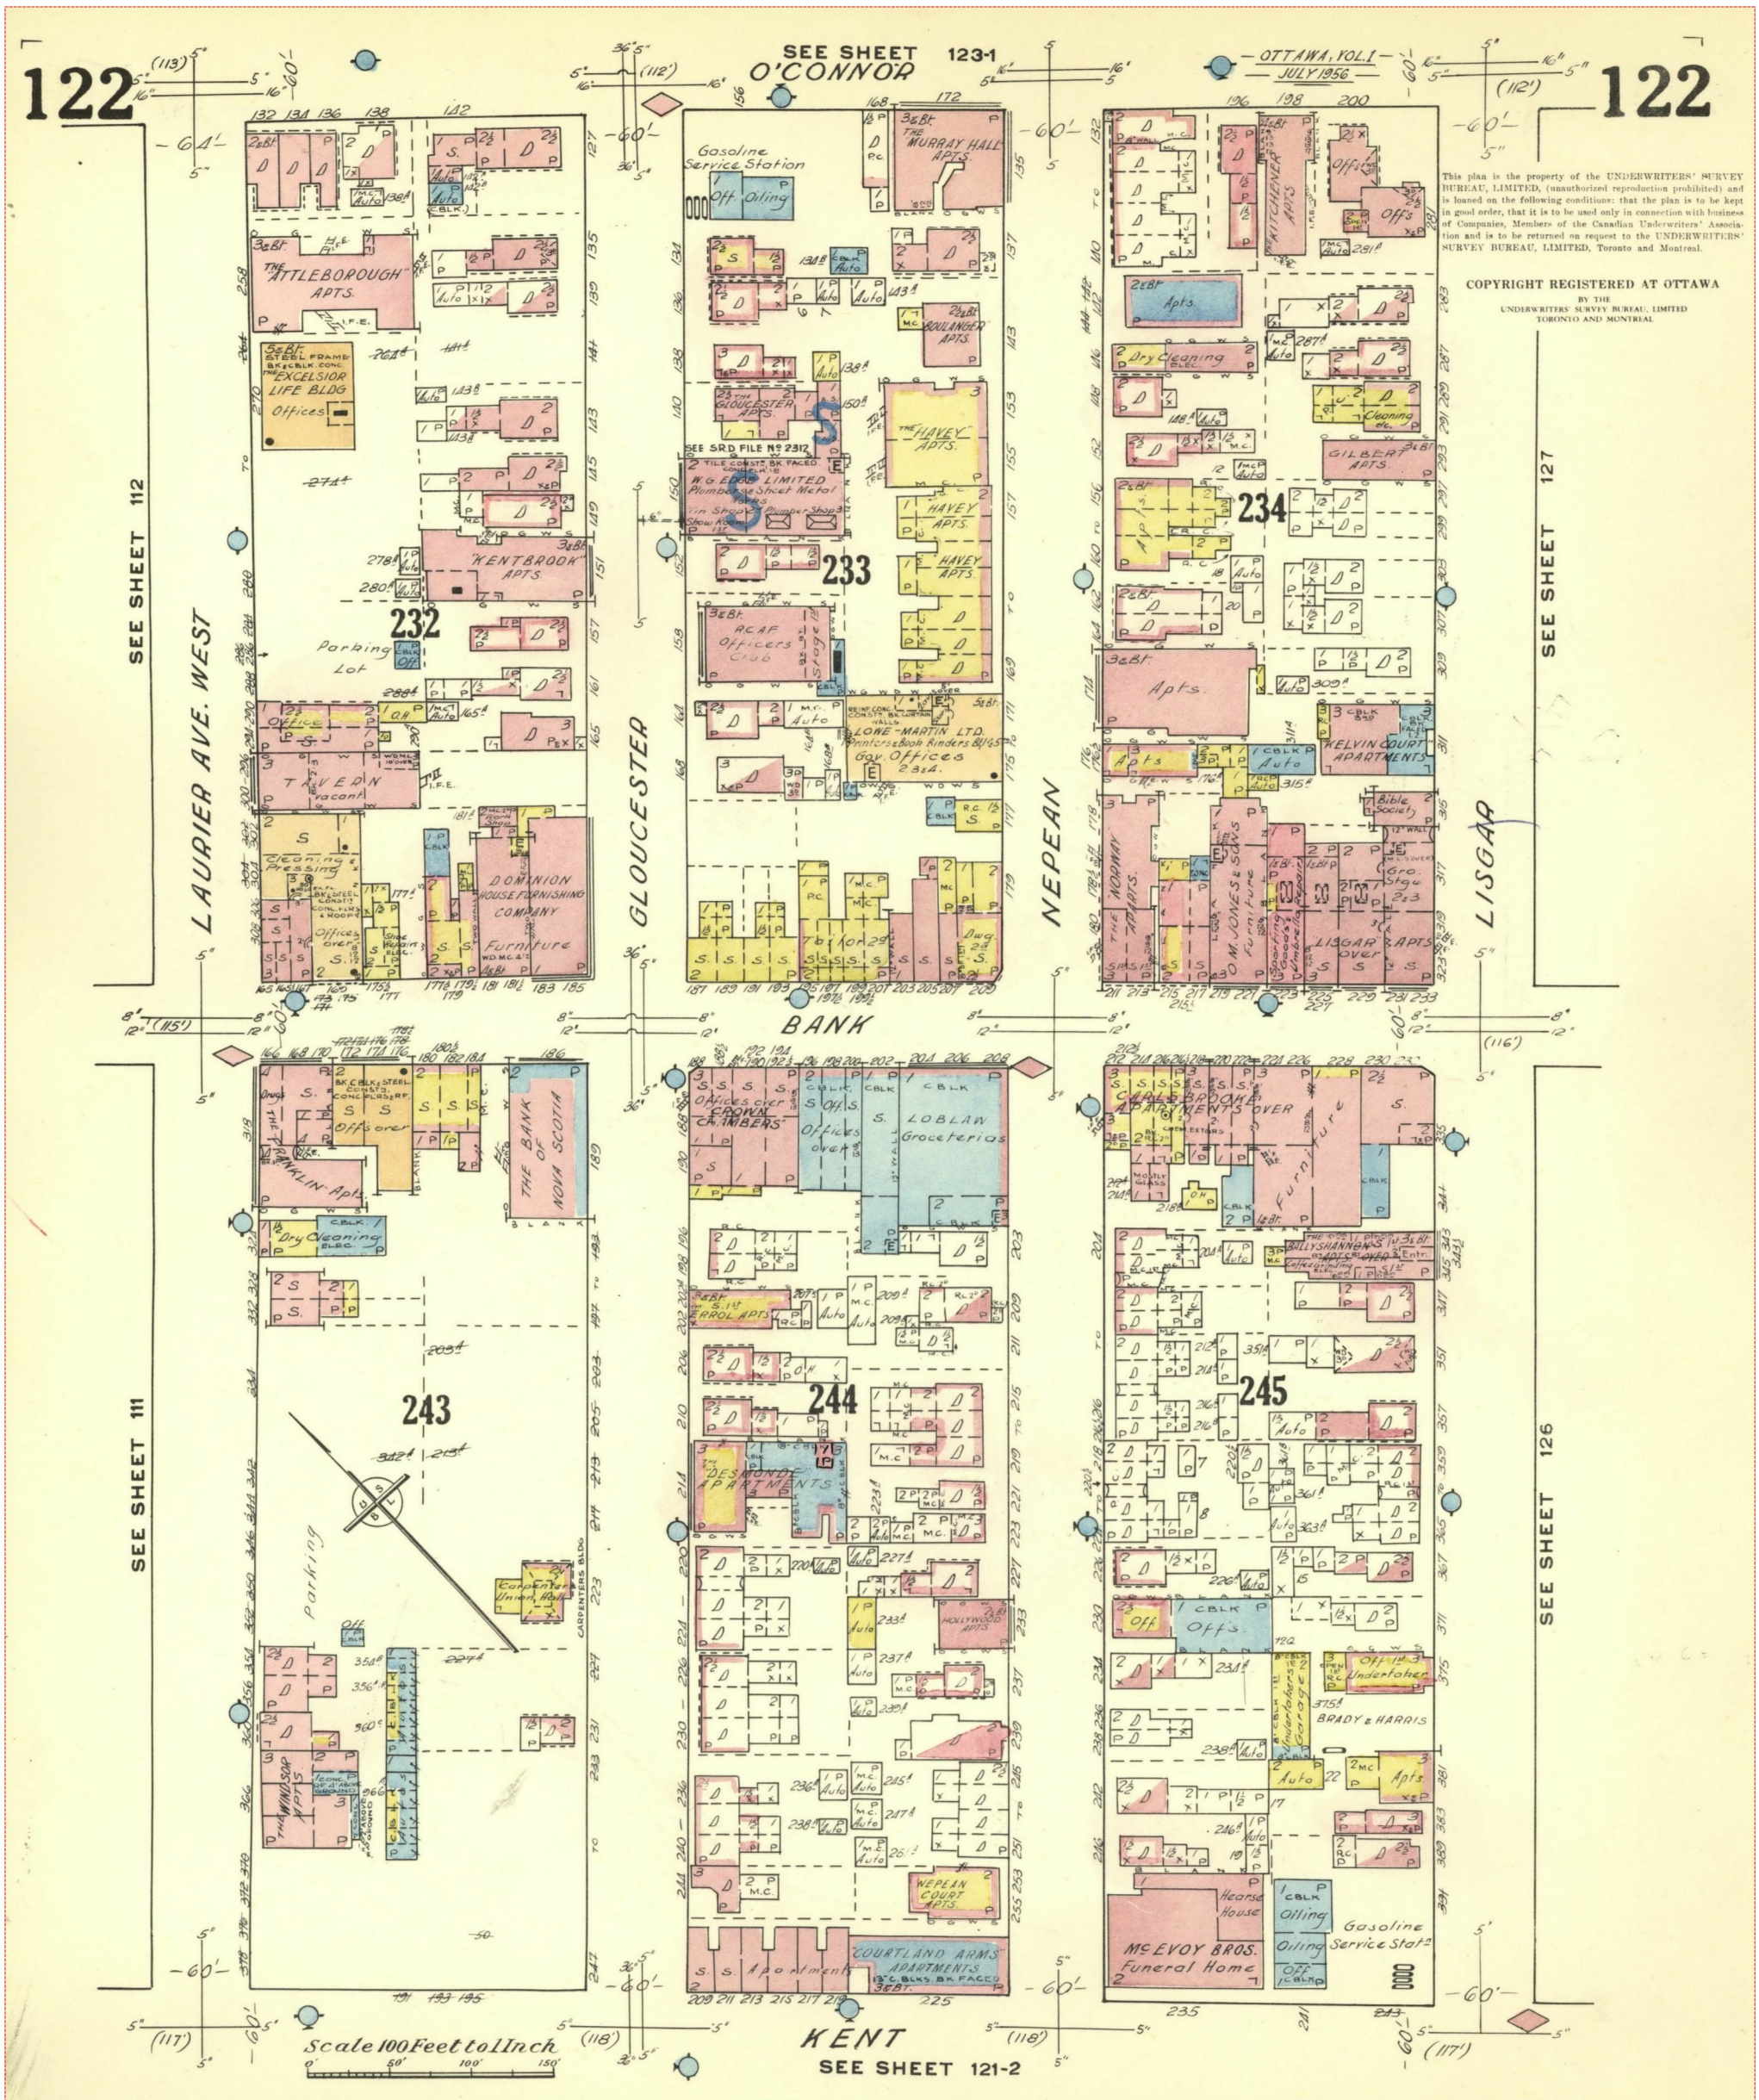

Project #: 25020500995 | P.O. #: 250080
Requested by: Eleanor Goolab | Date Completed: 02/19/2025 17:58:42

1963 Volume: Ottawa 1 Firemap: 126
Ottawa Volume 1 Plan: 1450 (1956) | Sheet: 126 (1963)

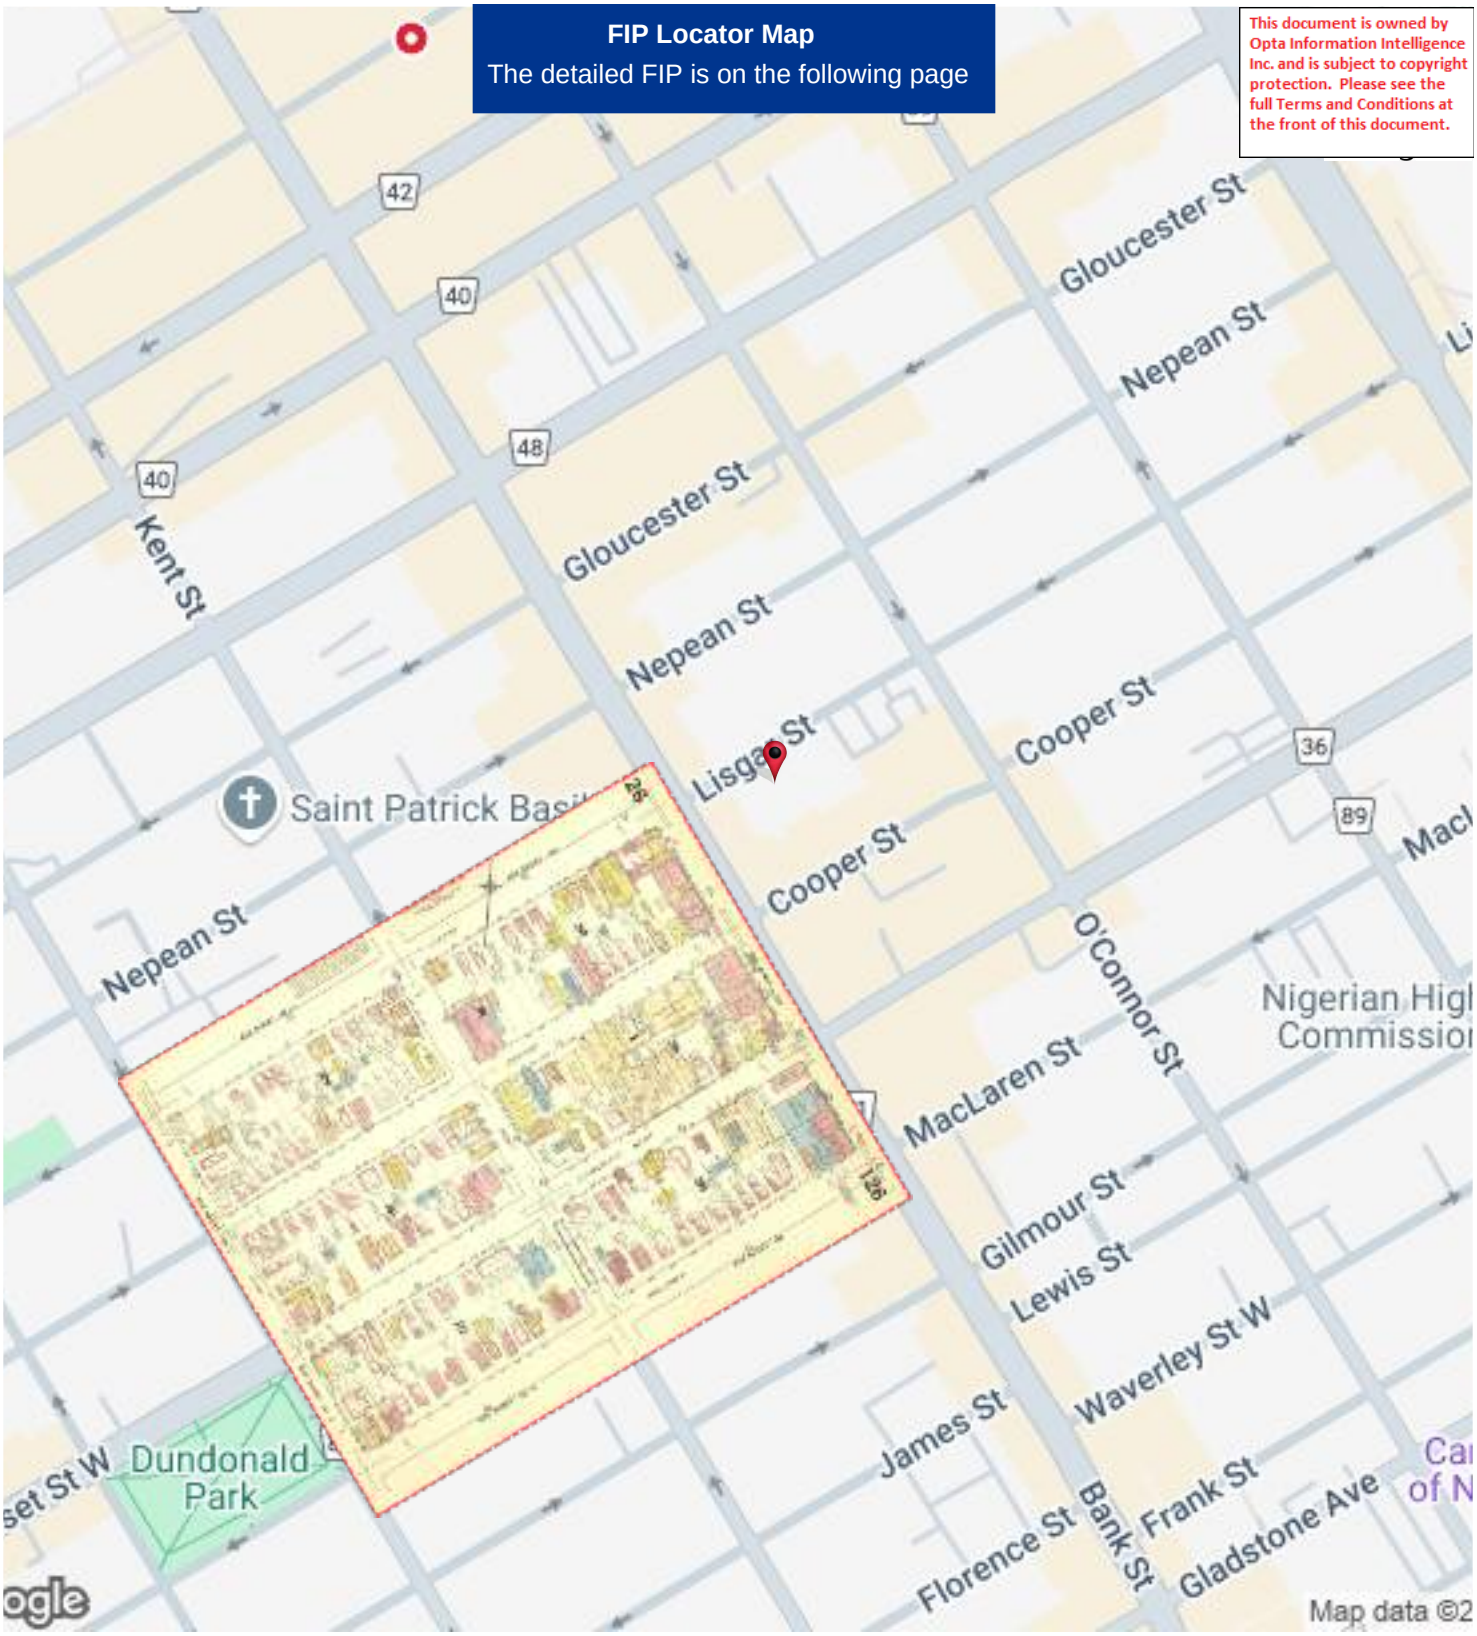

Project #: 25020500995 | P.O. #: 250080
Requested by: Eleanor Goolab | Date Completed: 02/19/2025 17:58:42

1963 Volume: Ottawa 1 Firemap: 126
Ottawa Volume 1 Plan: 1450 (1956) | Sheet: 126 (1963)

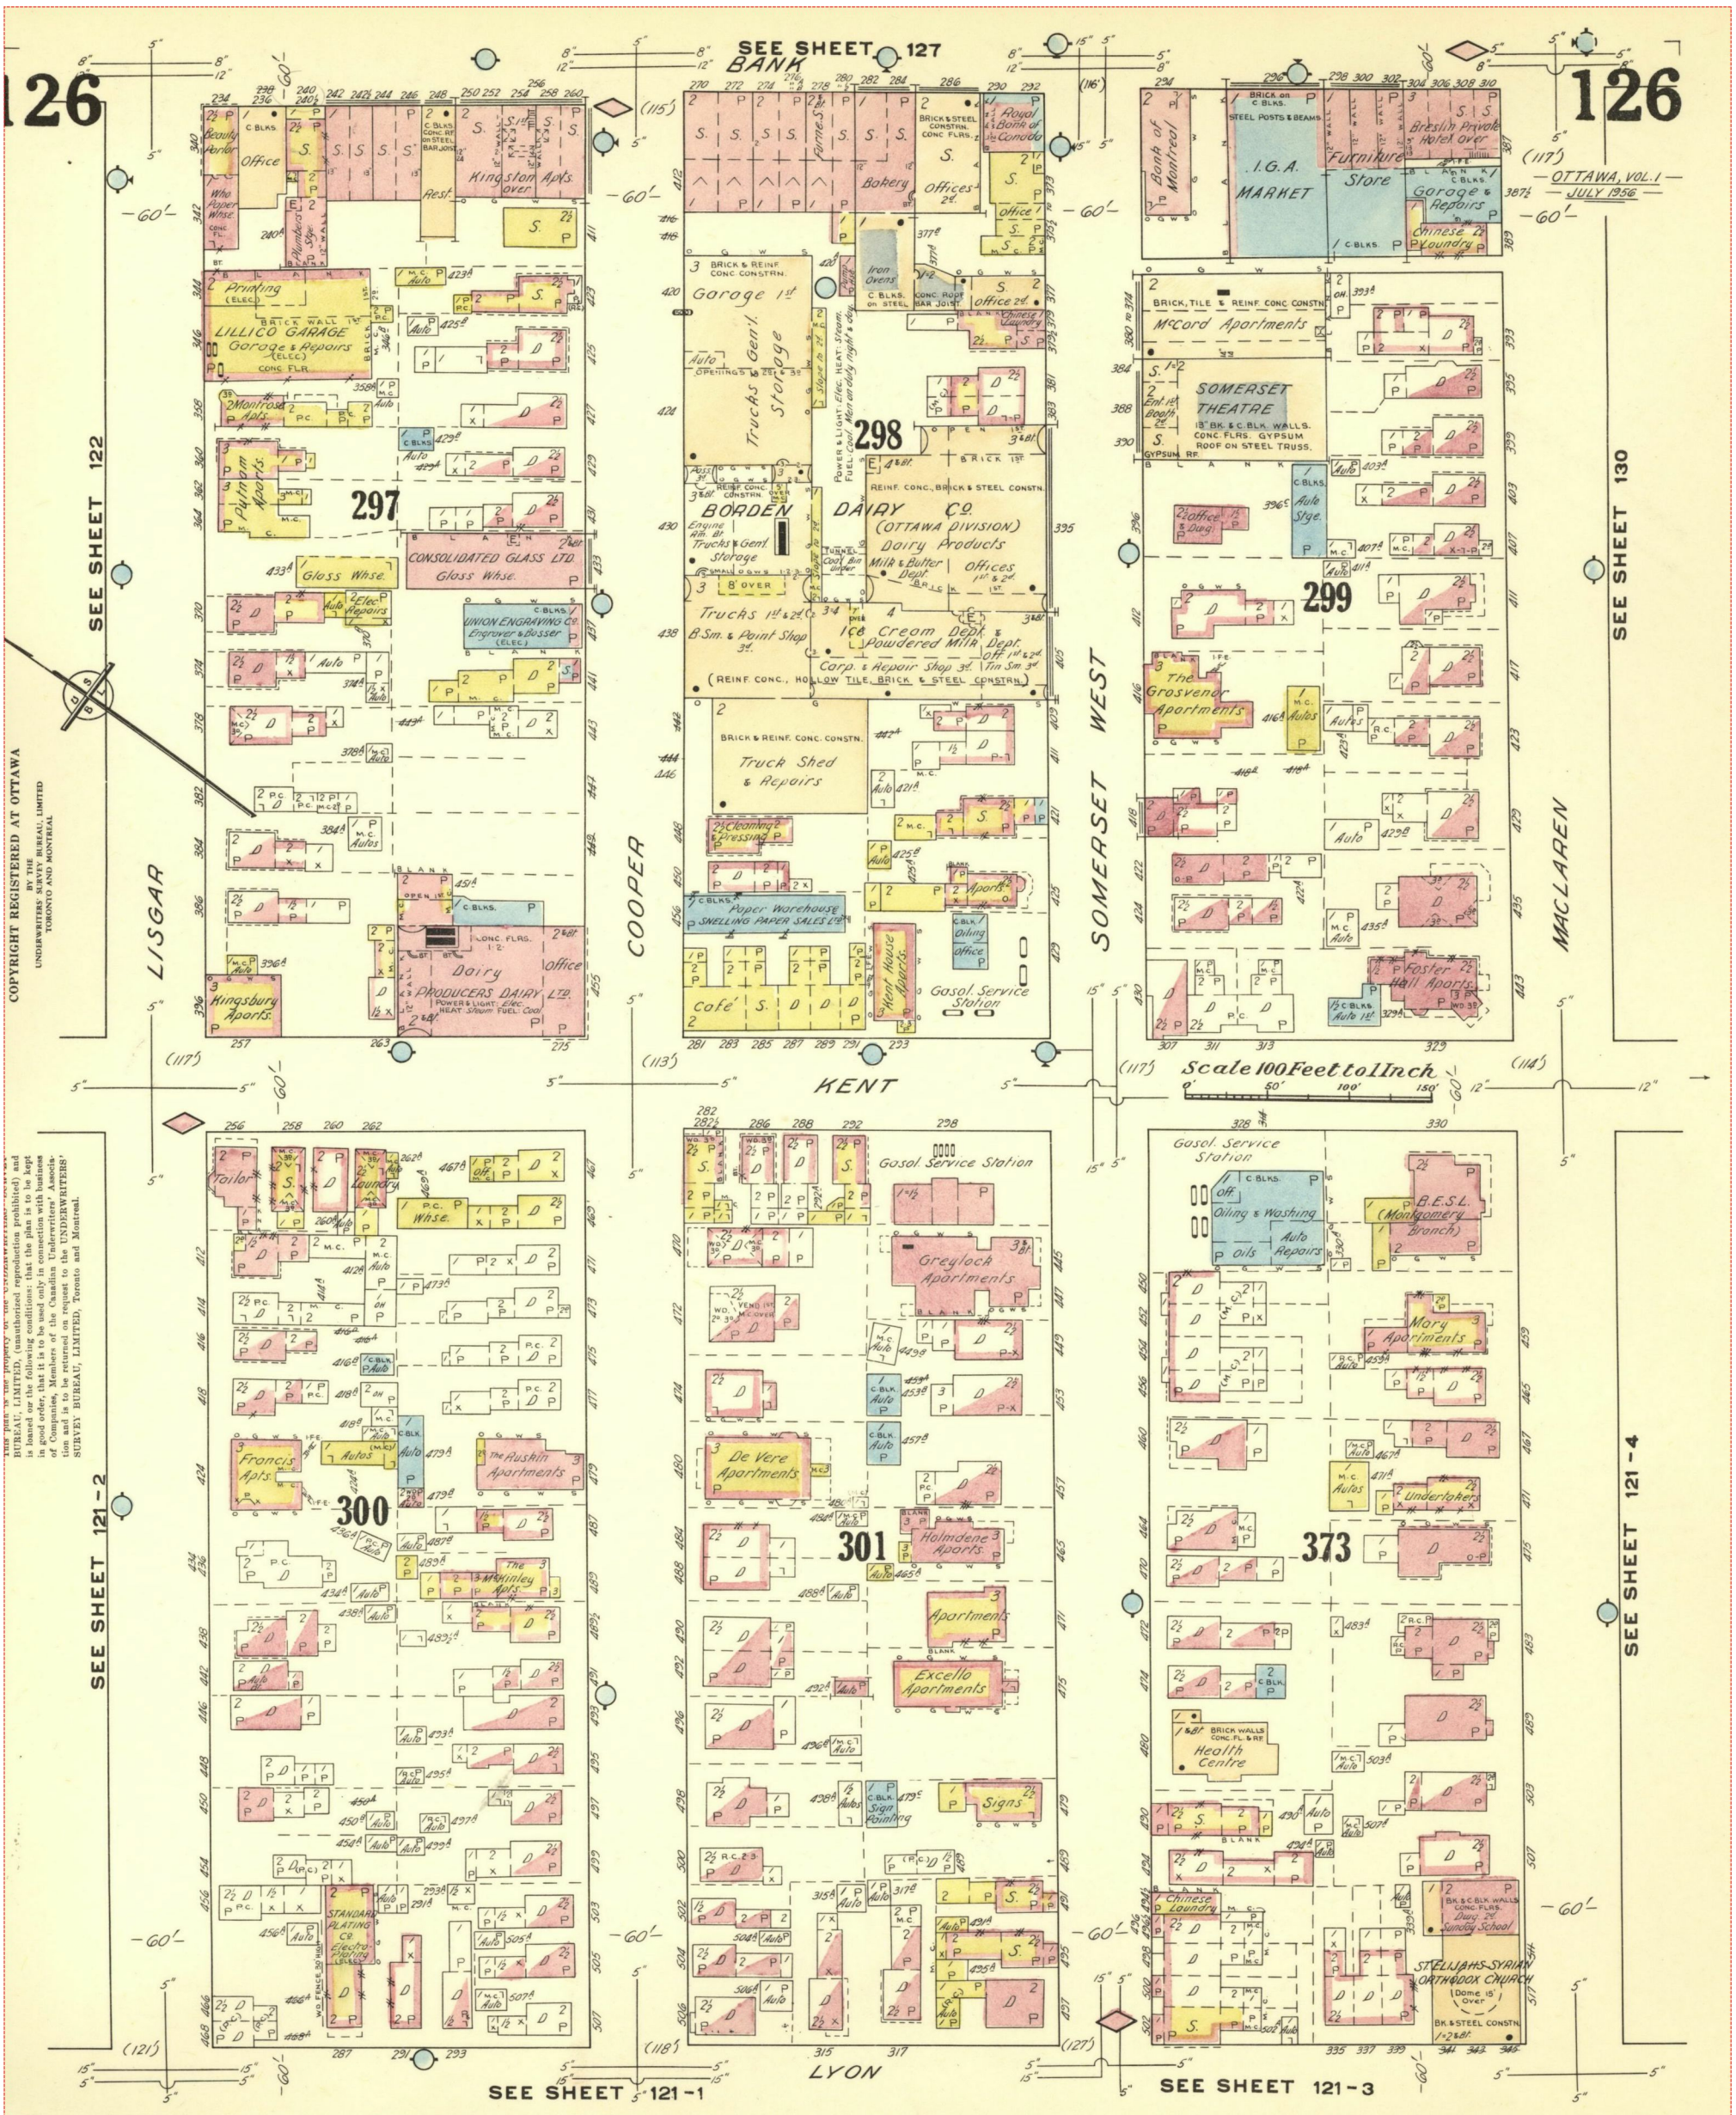

COPYRIGHT REGISTERED AT OTTAWA
BY THE
UNDERWRITERS' SURVEY BUREAU, LIMITED
TORONTO AND MONTREAL

This plan is the property of the UNDERWRITERS' SURVEY BUREAU, LIMITED, (unauthorized reproduction prohibited) and is loaned on the following conditions: that the plan is to be kept in good order, that it is to be used only in connection with business of Companies, Members of the Canadian Underwriters' Association and is to be returned on request to the UNDERWRITERS' SURVEY BUREAU, LIMITED, Toronto and Montreal.

Project #: 25020500995 | P.O. #: 250080
Requested by: Eleanor Goolab | Date Completed: 02/19/2025 17:58:42

1963 Volume: Ottawa 1 Firemap: 127
Ottawa Volume 1 Plan: 1450 (1956) | Sheet: 127 (1963)

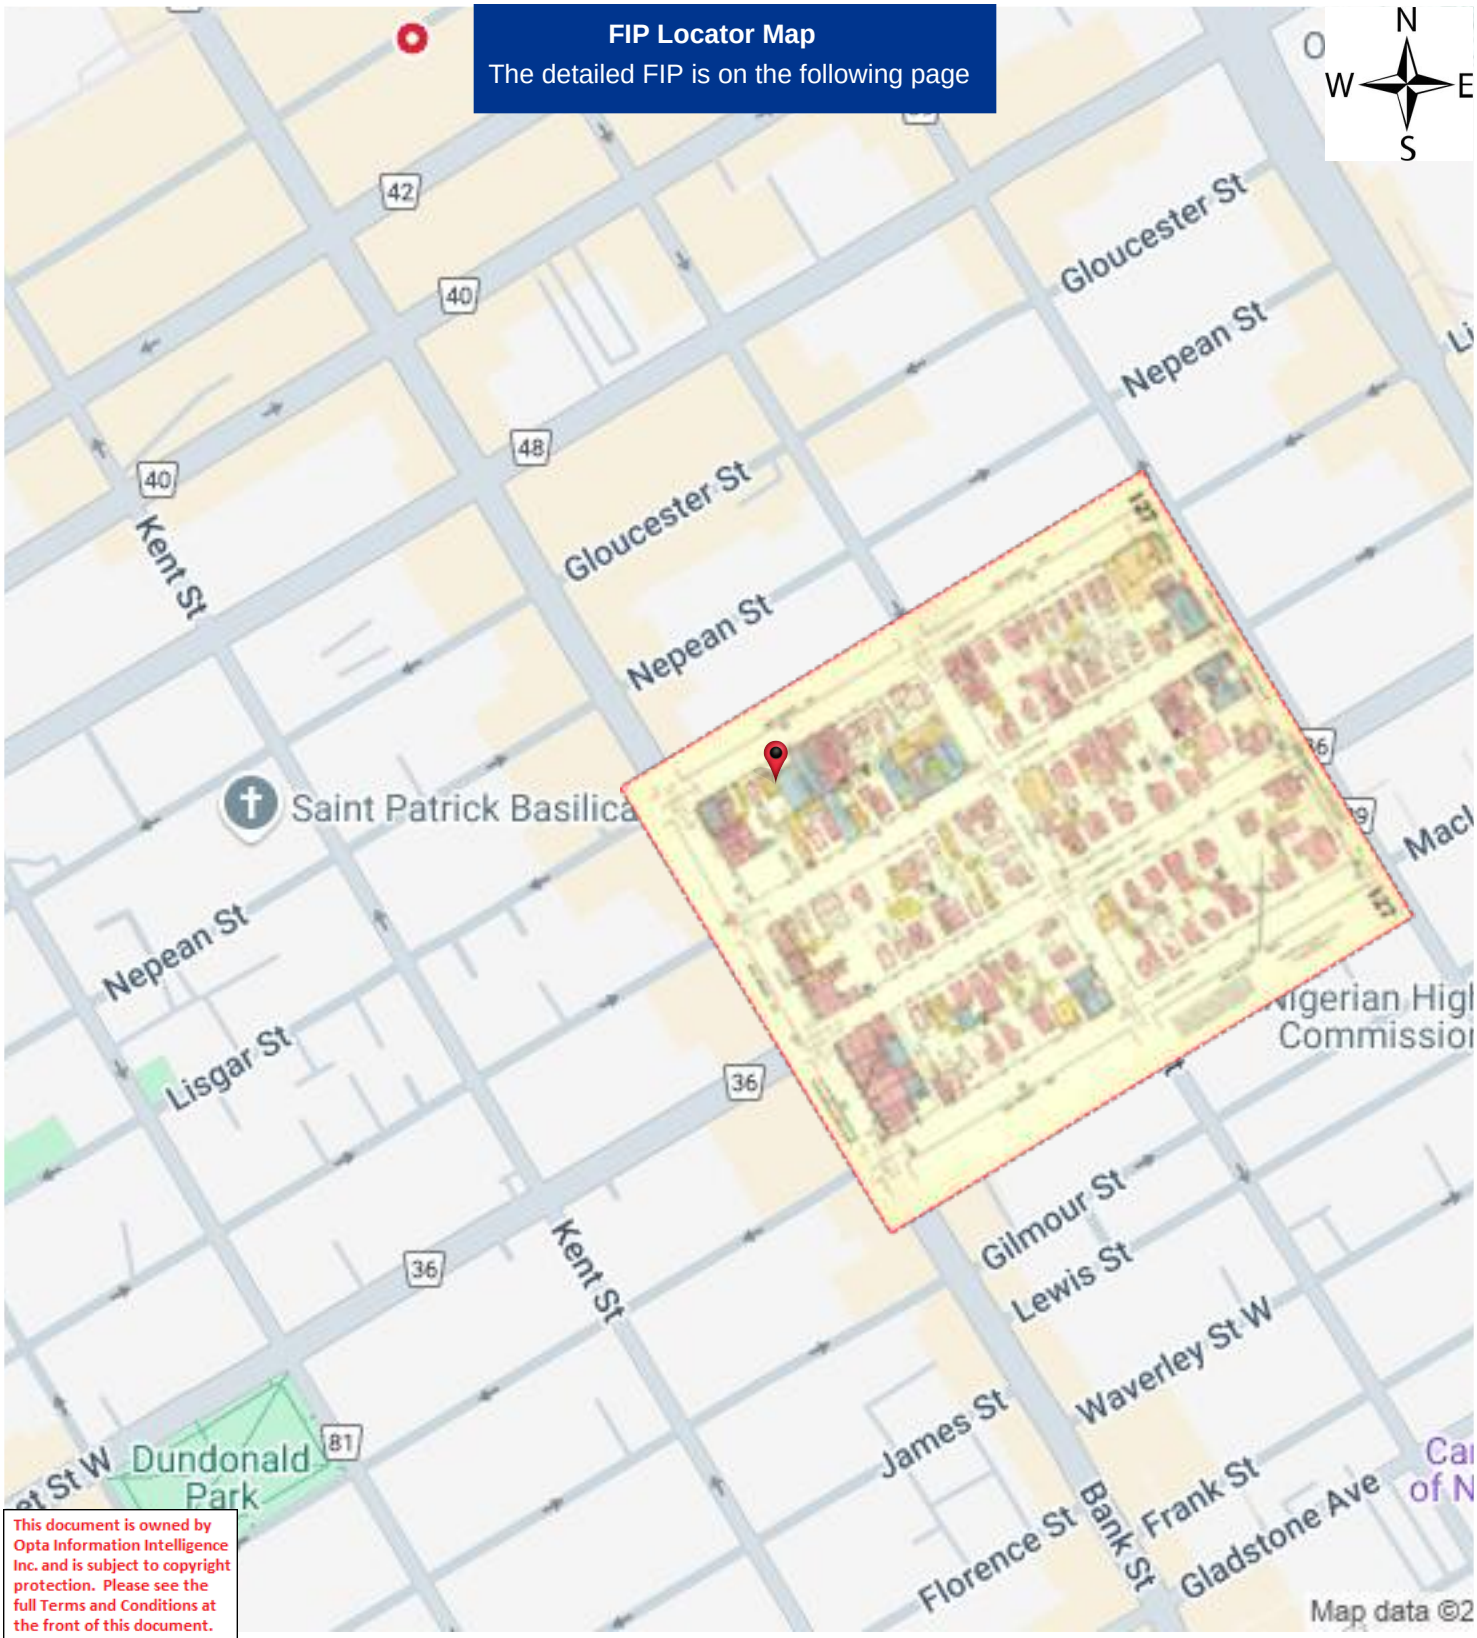

This document is owned by Opta Information Intelligence Inc. and is subject to copyright protection. Please see the full Terms and Conditions at the front of this document.

Project #: 25020500995 | P.O. #: 250080
Requested by: Eleanor Goolab | Date Completed: 02/19/2025 17:58:42

1963 Volume: Ottawa 1 Firemap: 127
Ottawa Volume 1 Plan: 1450 (1956) | Sheet: 127 (1963)

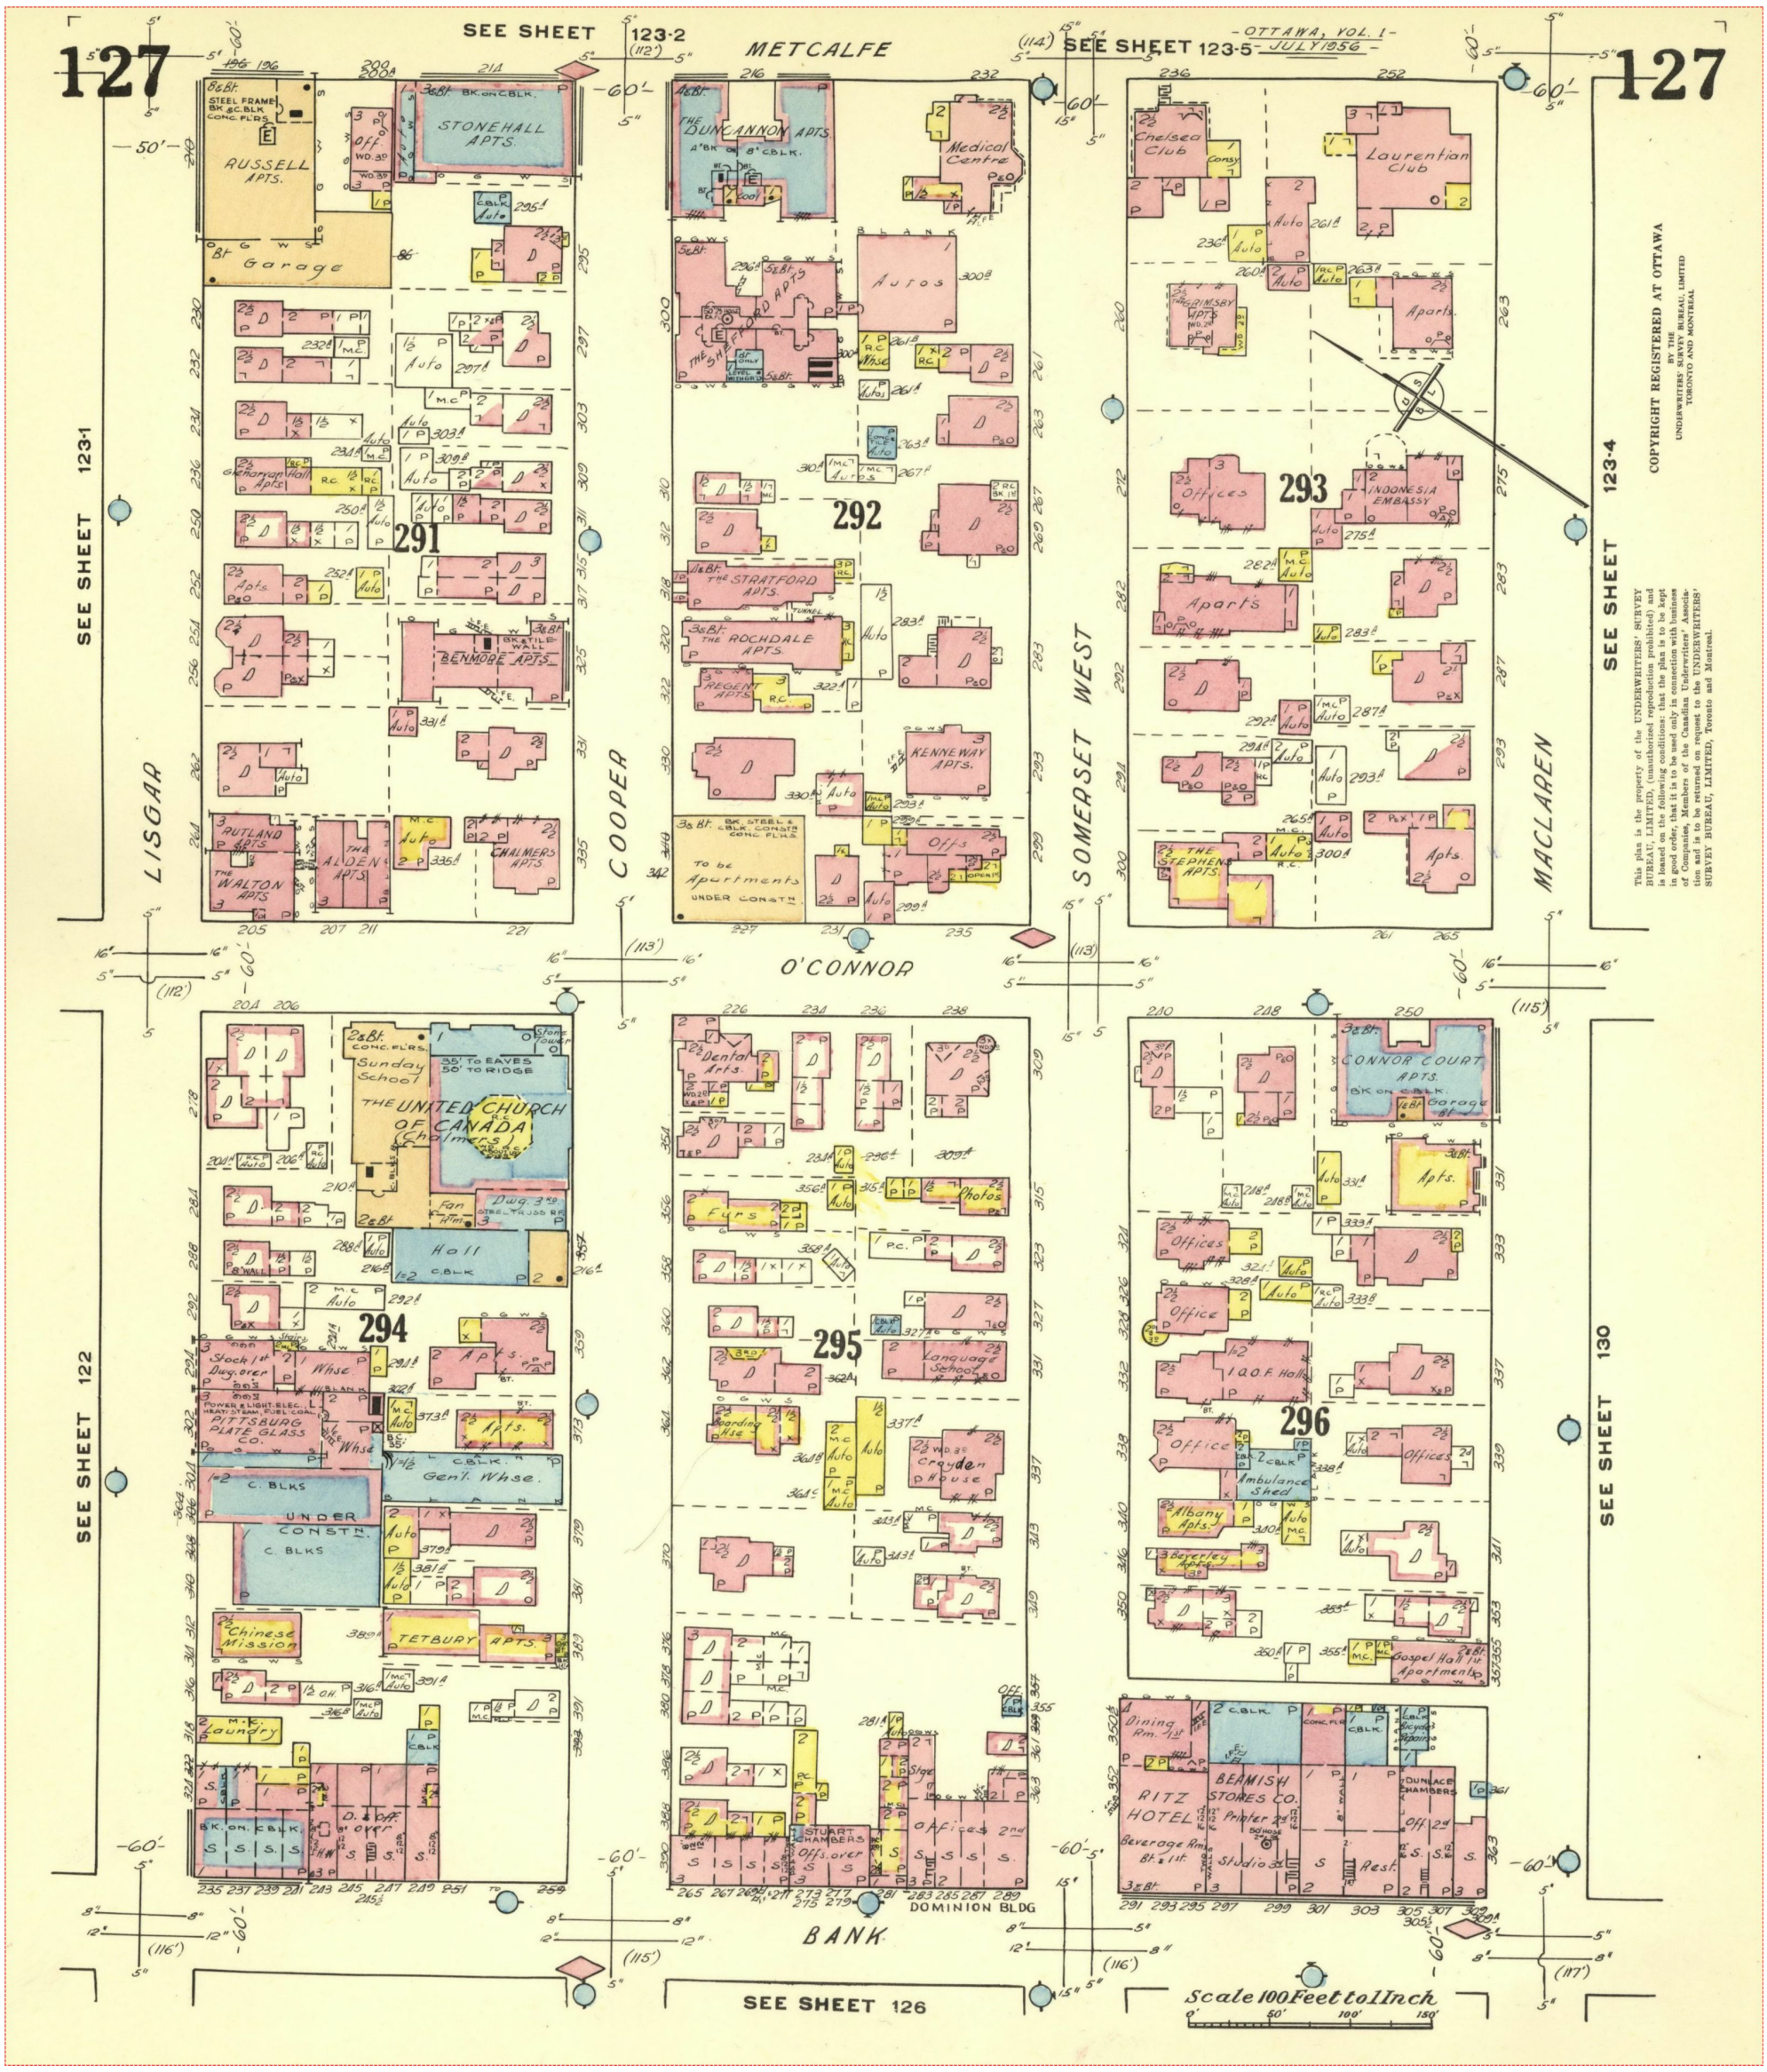

Project #: 25020500995 | P.O. #: 250080
Requested by: Eleanor Goolab | Date Completed: 02/19/2025 17:58:42

1963 Volume: Ottawa 1 Firemap: 130
Ottawa Volume 1 Plan: 1450 (1956) | Sheet: 130 (1963)

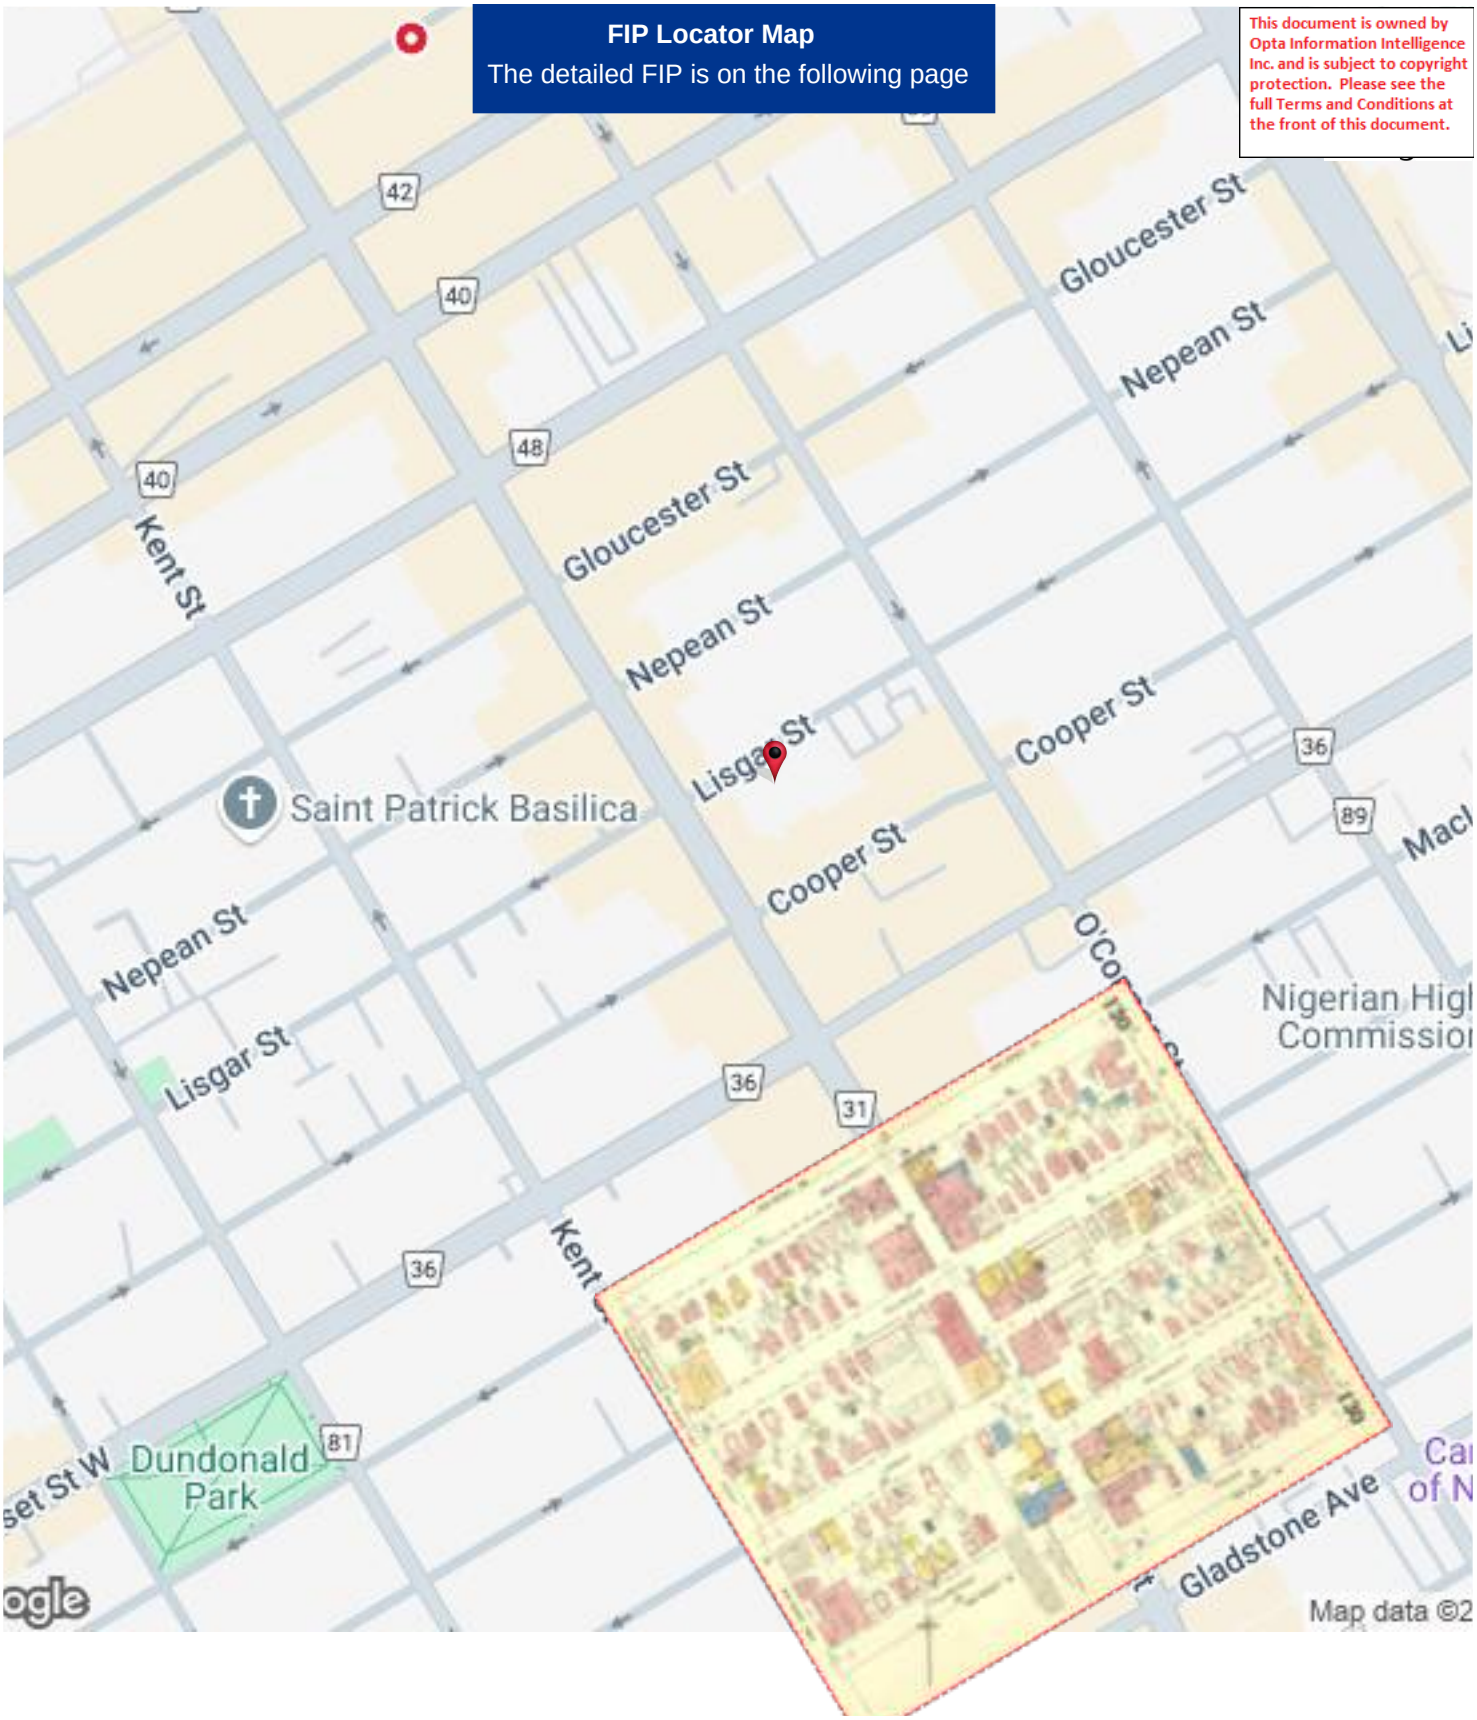

Project #: 25020500995 | P.O. #: 250080
Requested by: Eleanor Goolab | Date Completed: 02/19/2025 17:58:42

1963 Volume: Ottawa 1 Firemap: 130
Ottawa Volume 1 Plan: 1450 (1956) | Sheet: 130 (1963)

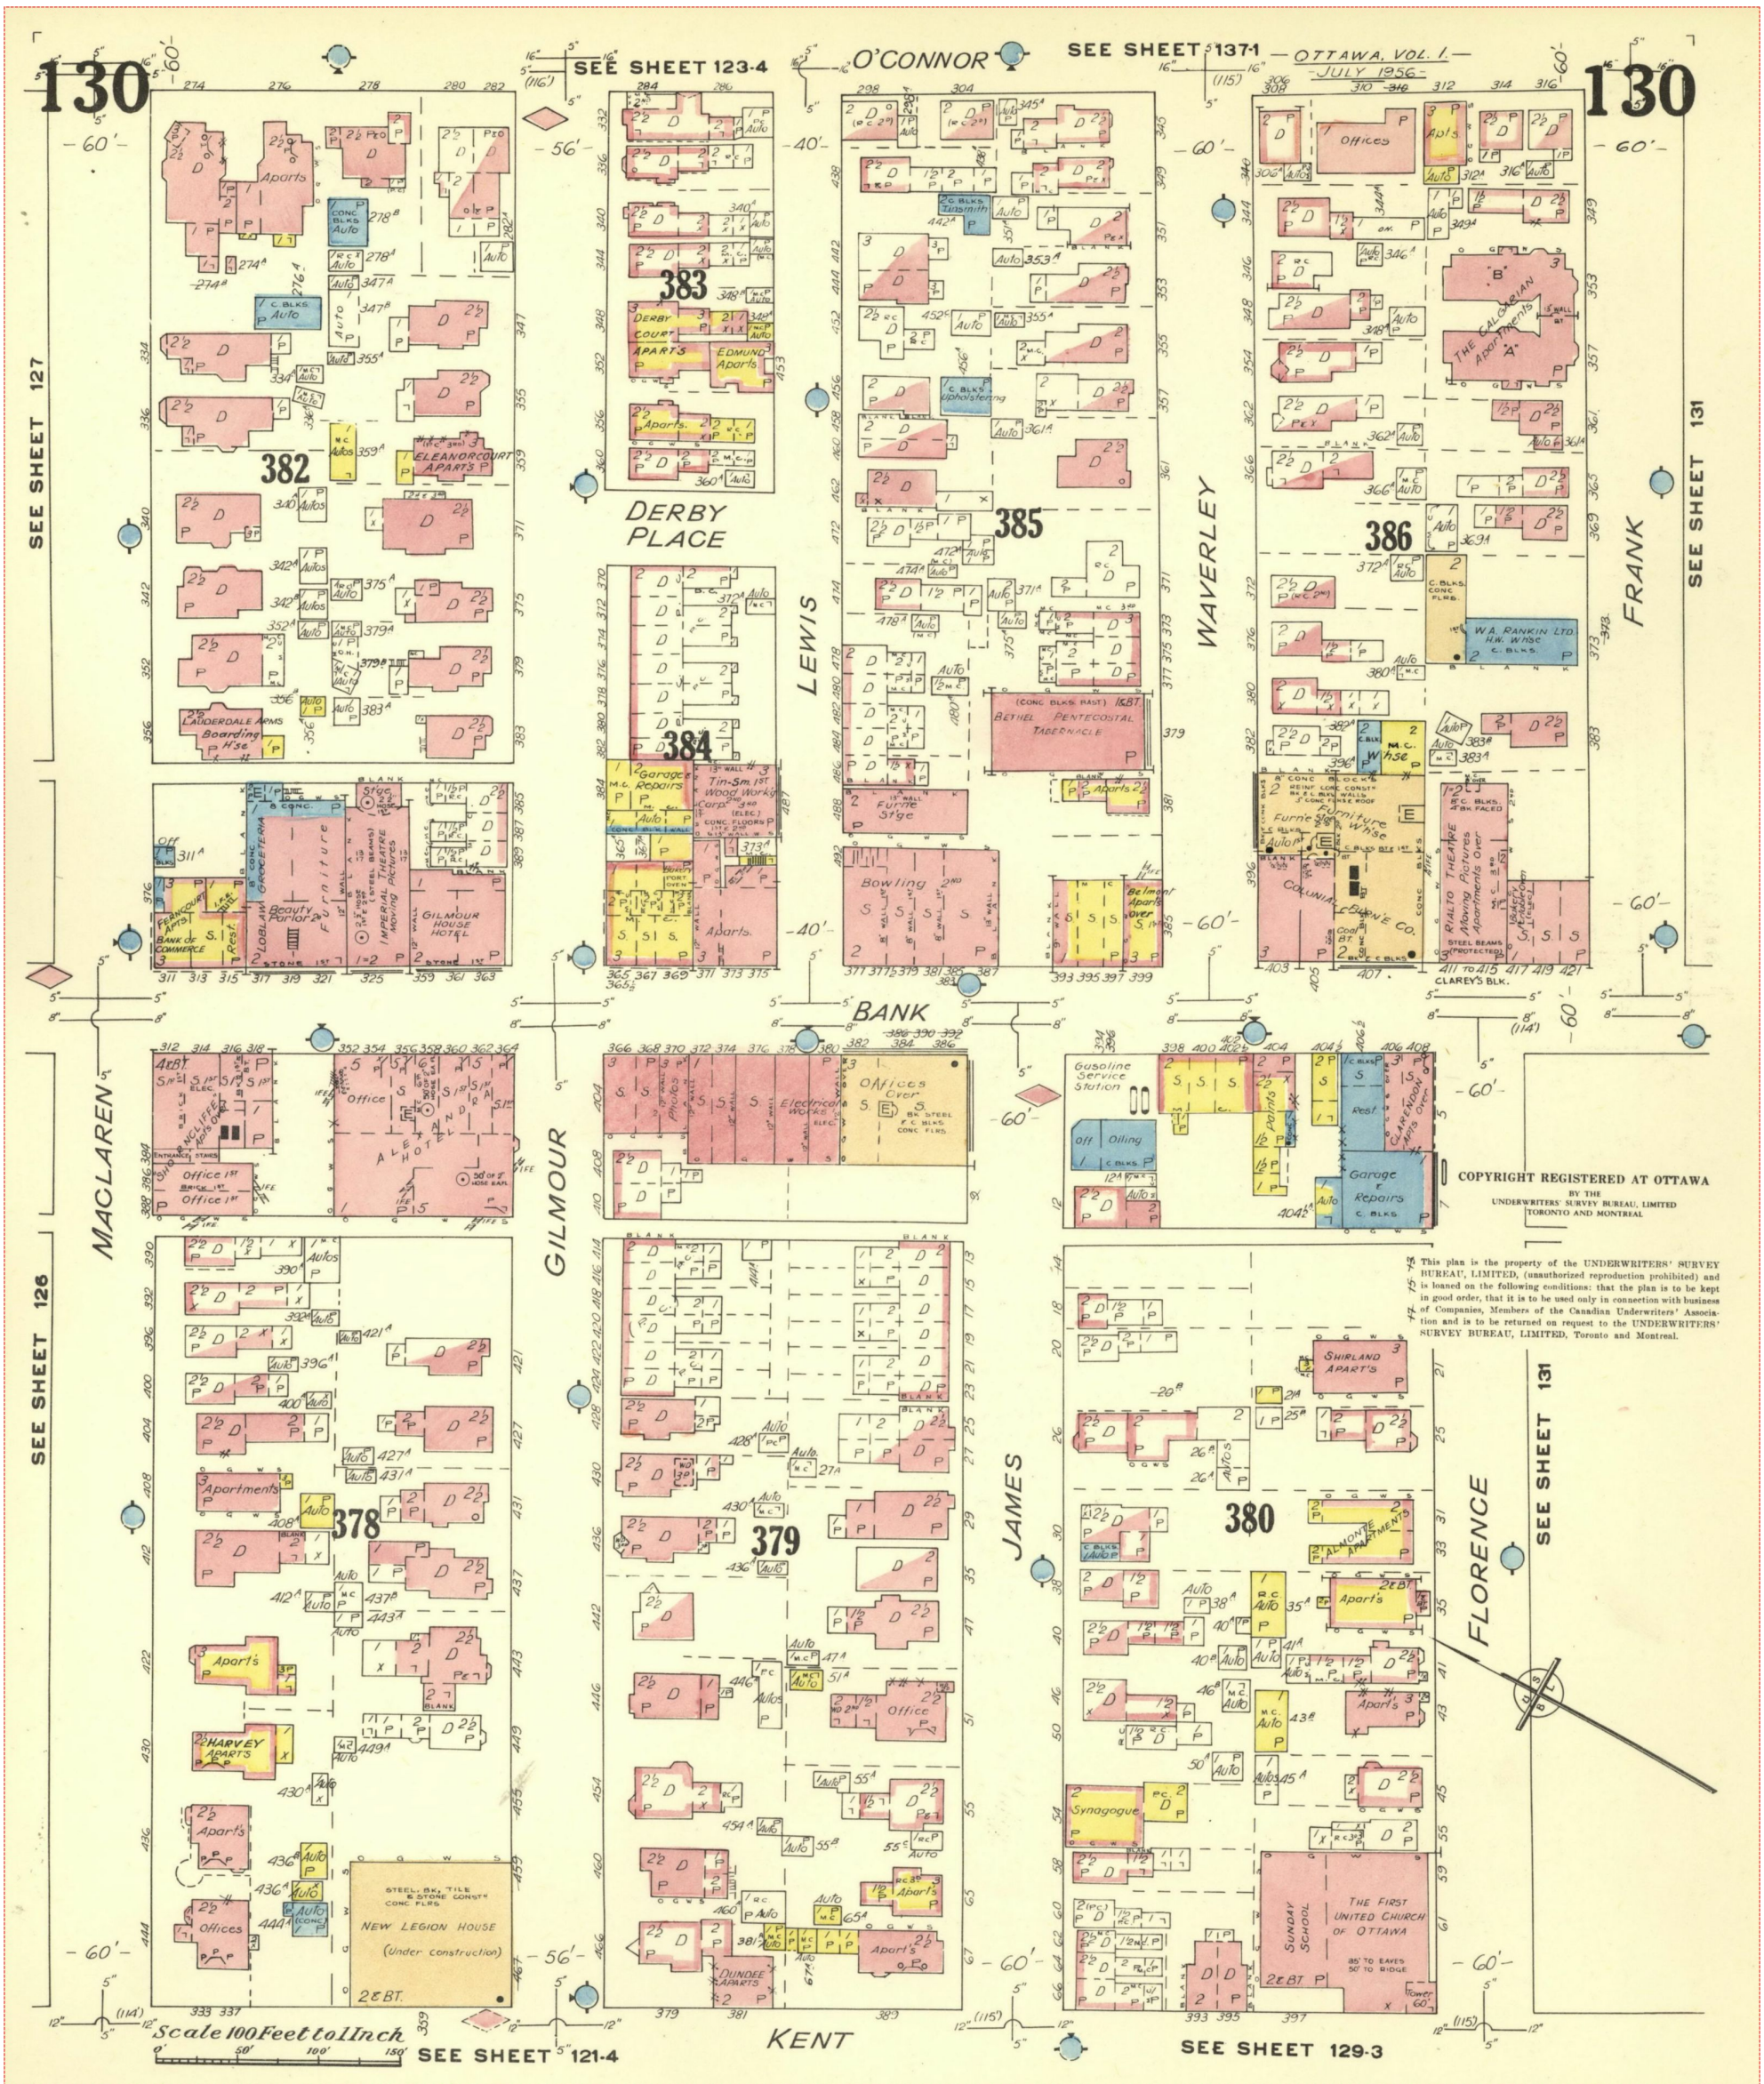

Project #: 25020500995 | P.O. #: 250080
Requested by: Eleanor Goolab | Date Completed: 02/19/2025 17:58:42

1963 Volume: Ottawa 1 Firemap: 121-2
Ottawa Volume 1 Plan: 1450 (1956) | Sheet: 121-2 (1963)

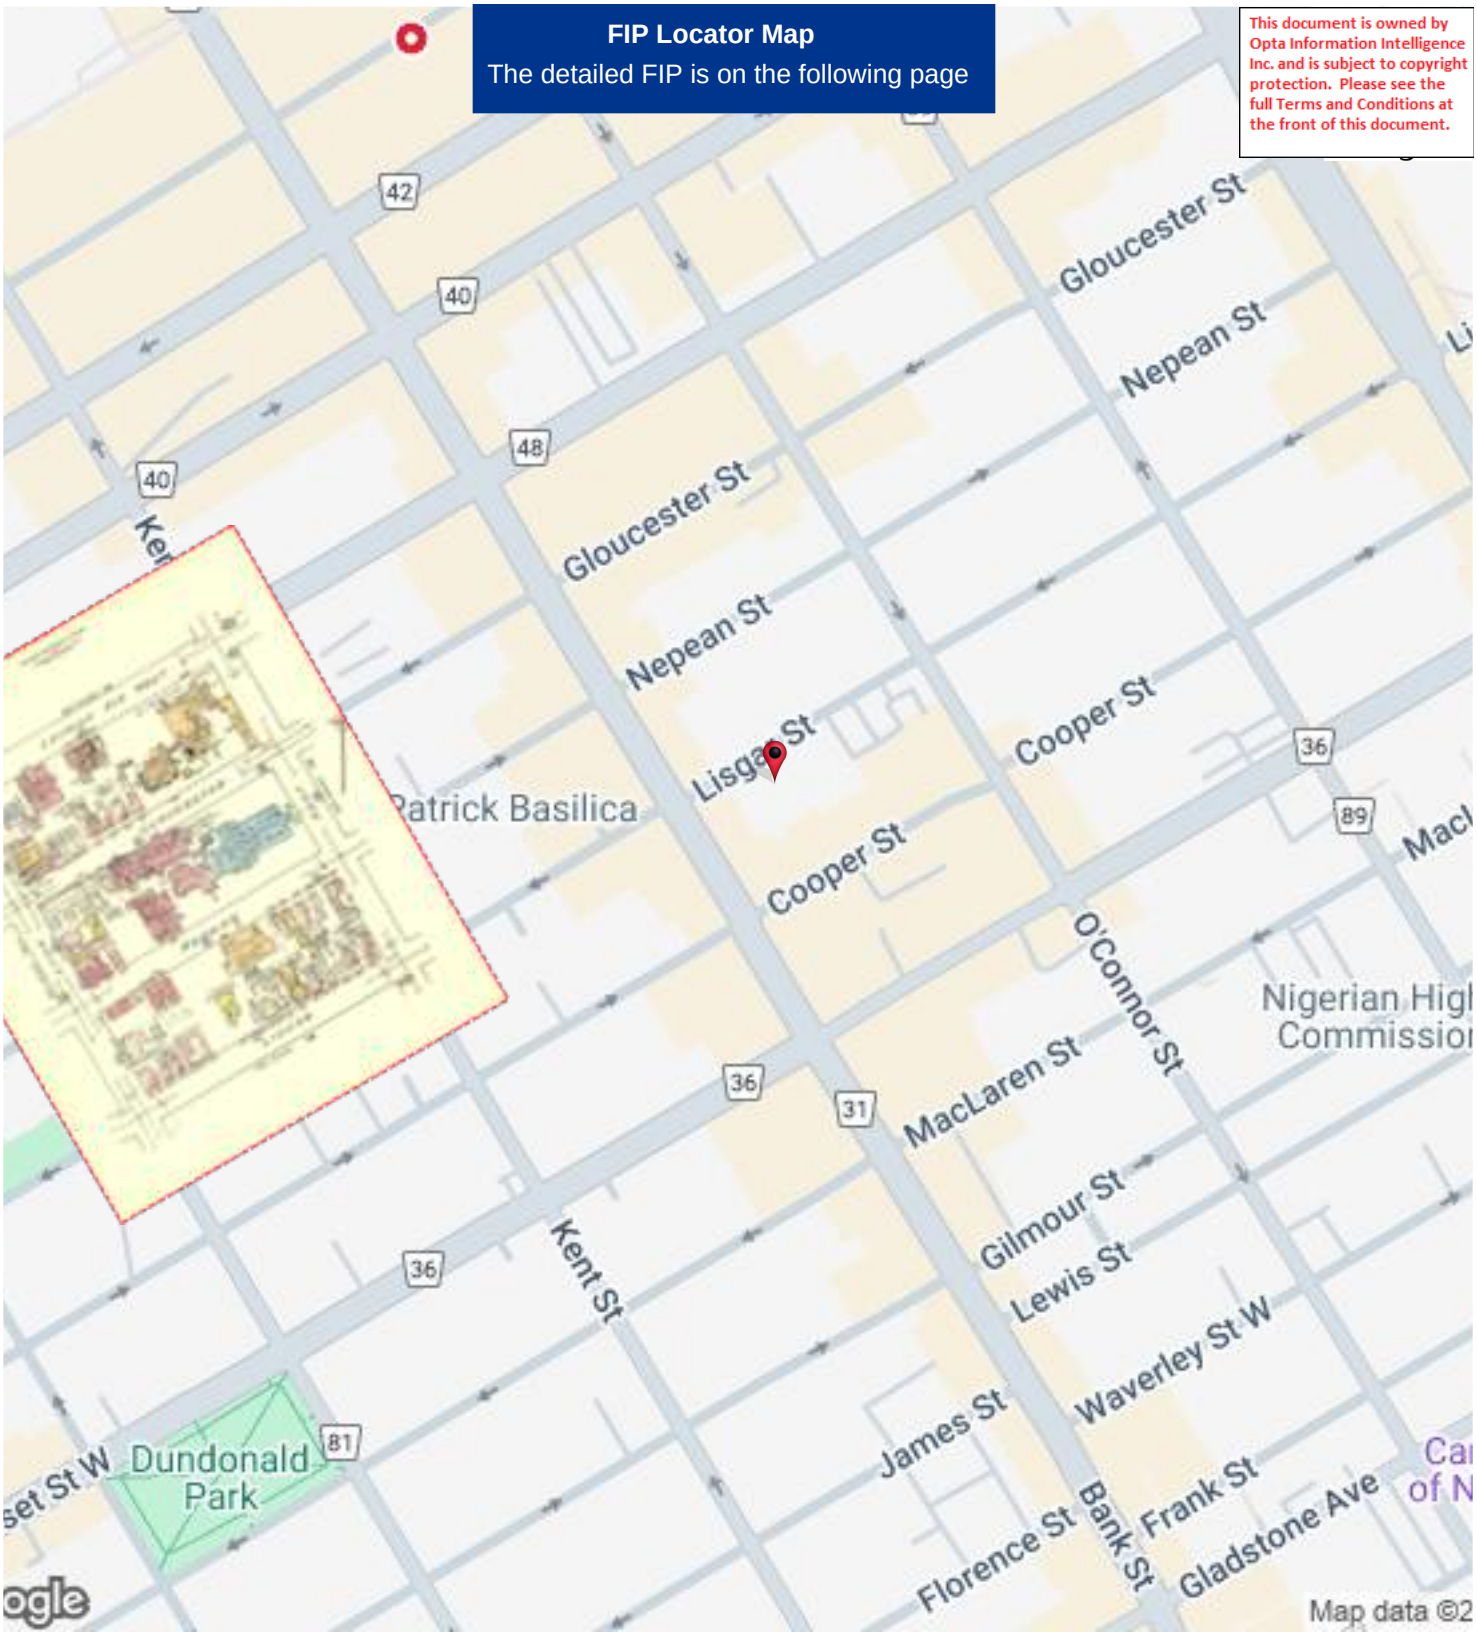

Project #: 25020500995 | P.O. #: 250080
Requested by: Eleanor Goolab | Date Completed: 02/19/2025 17:58:42

1963 Volume: Ottawa 1 Firemap: 121-2
Ottawa Volume 1 Plan: 1450 (1956) | Sheet: 121-2 (1963)

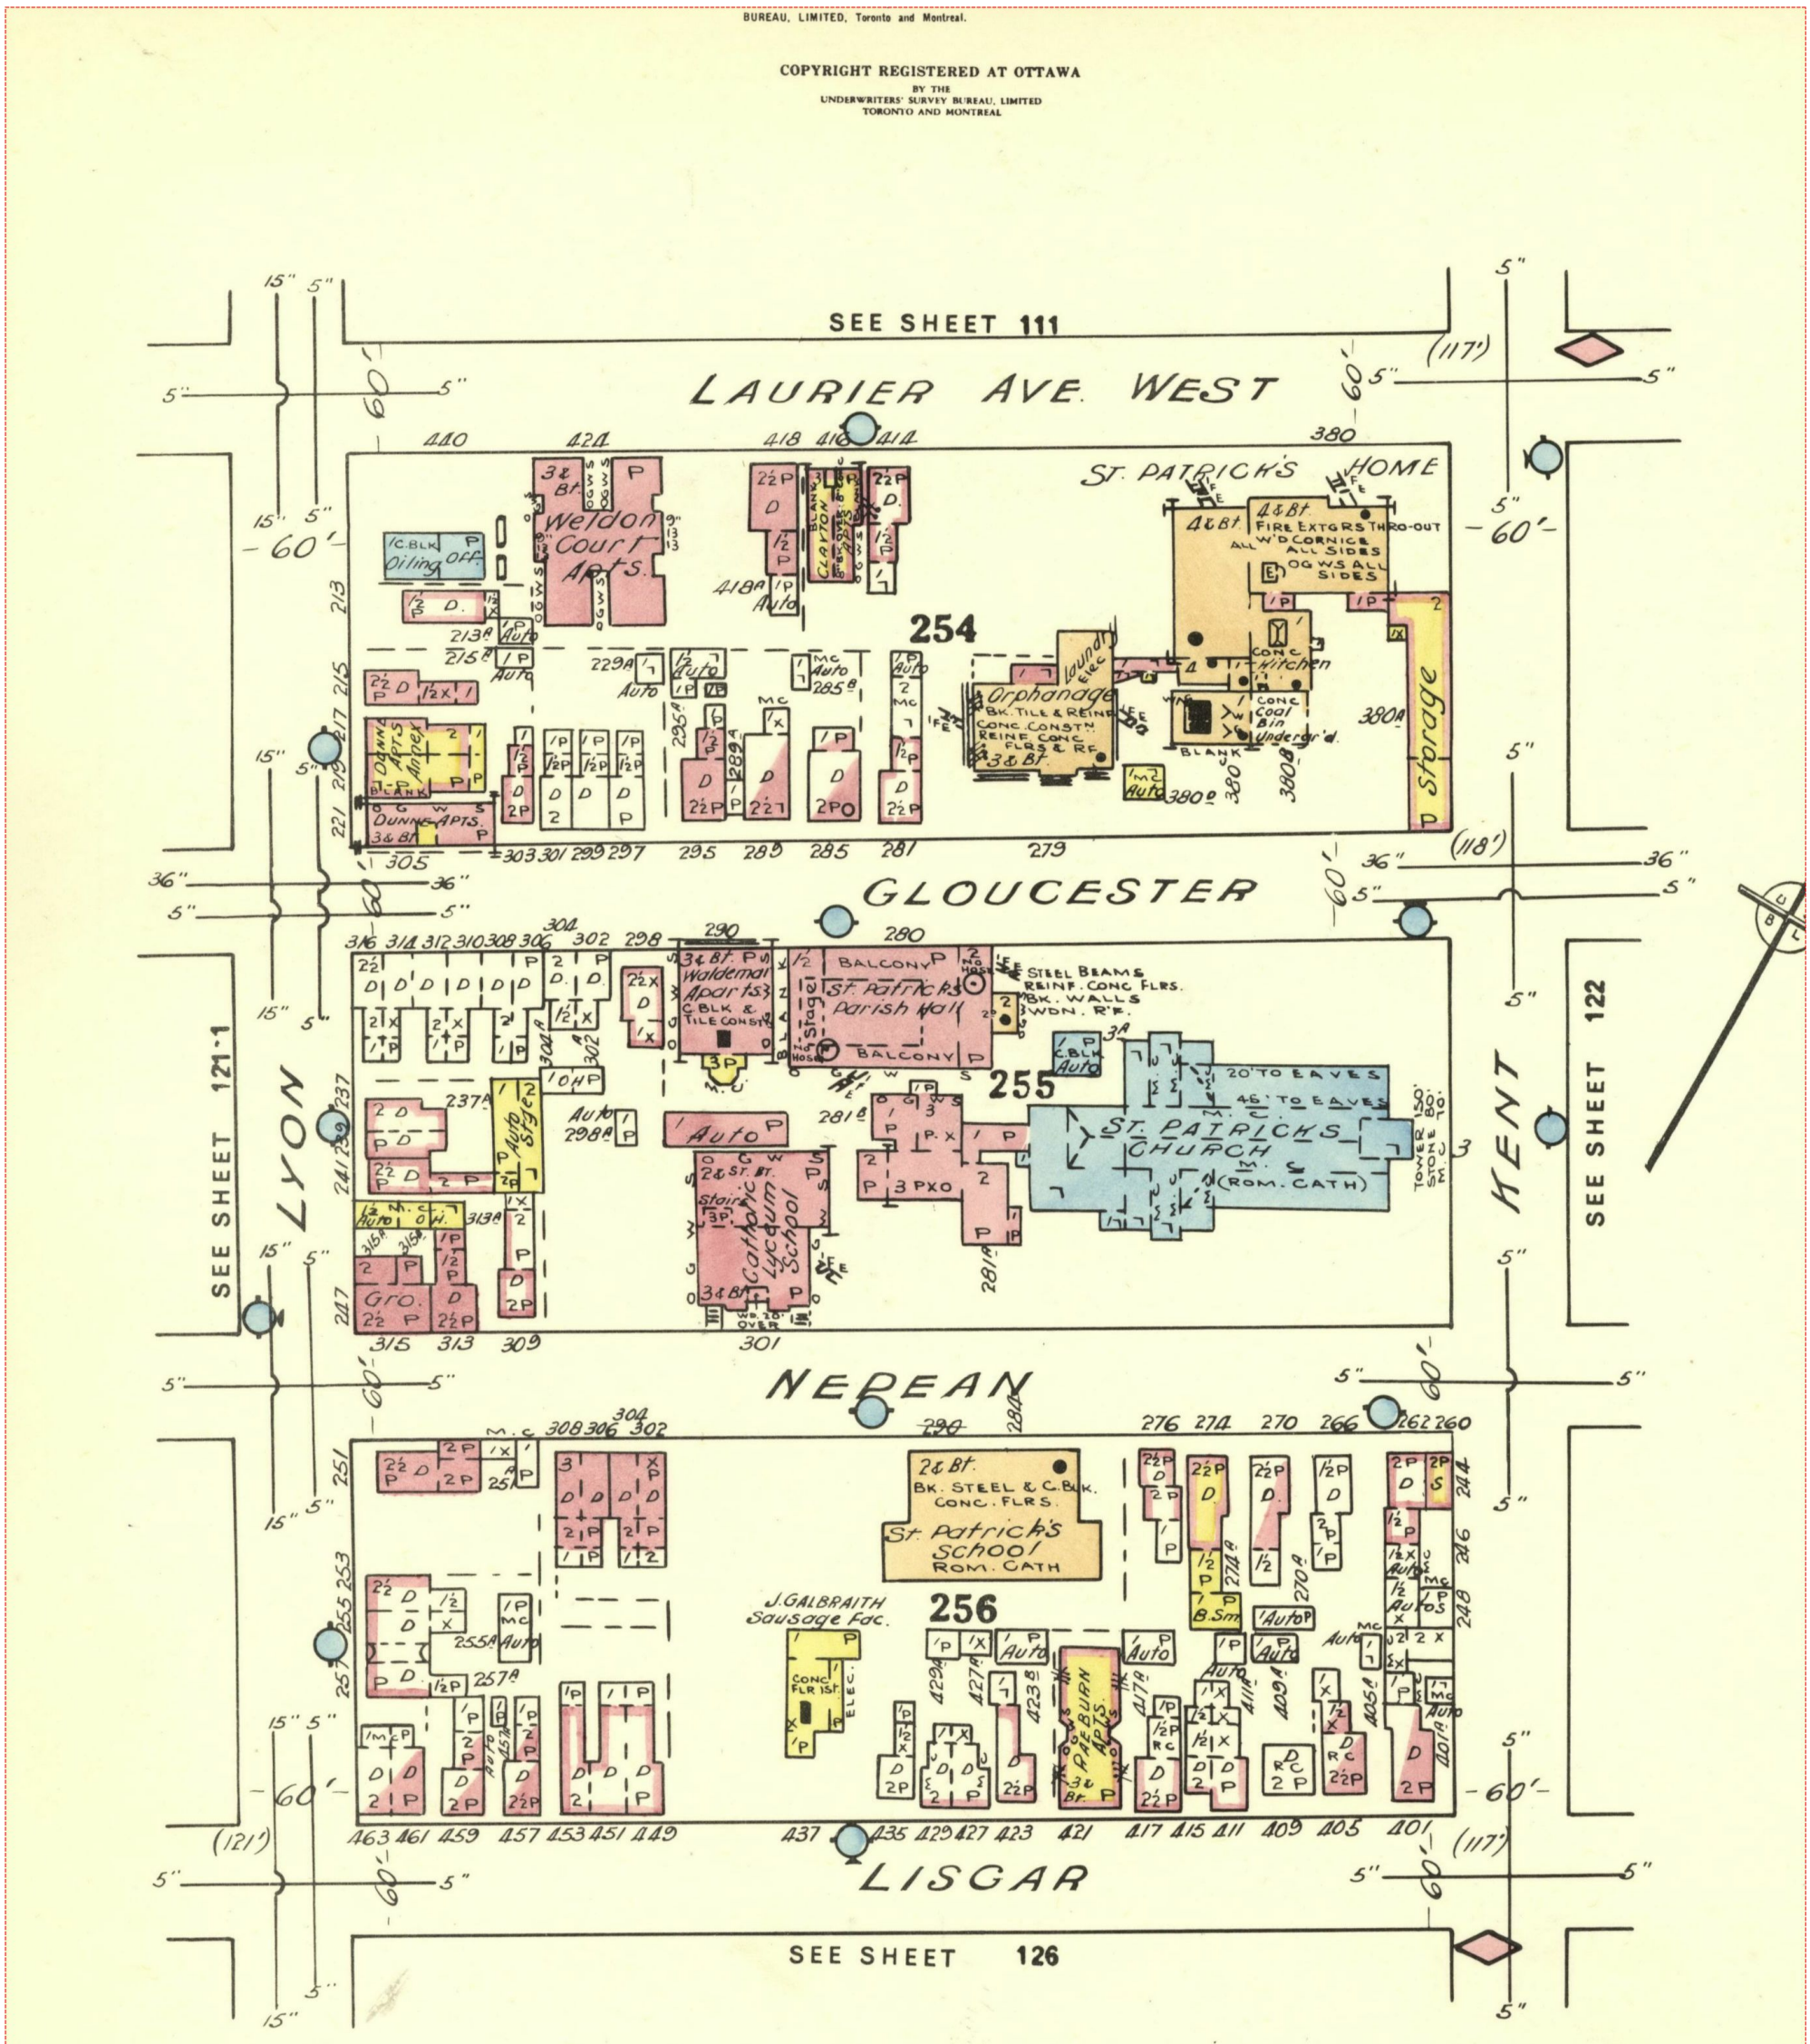

Project #: 25020500995 | P.O. #: 250080
Requested by: Eleanor Goolab | Date Completed: 02/19/2025 17:58:42

1963 Volume: Ottawa 1 Firemap: 123-1
Ottawa Volume 1 Plan: 1450 (1956) | Sheet: 123-1 (1963)

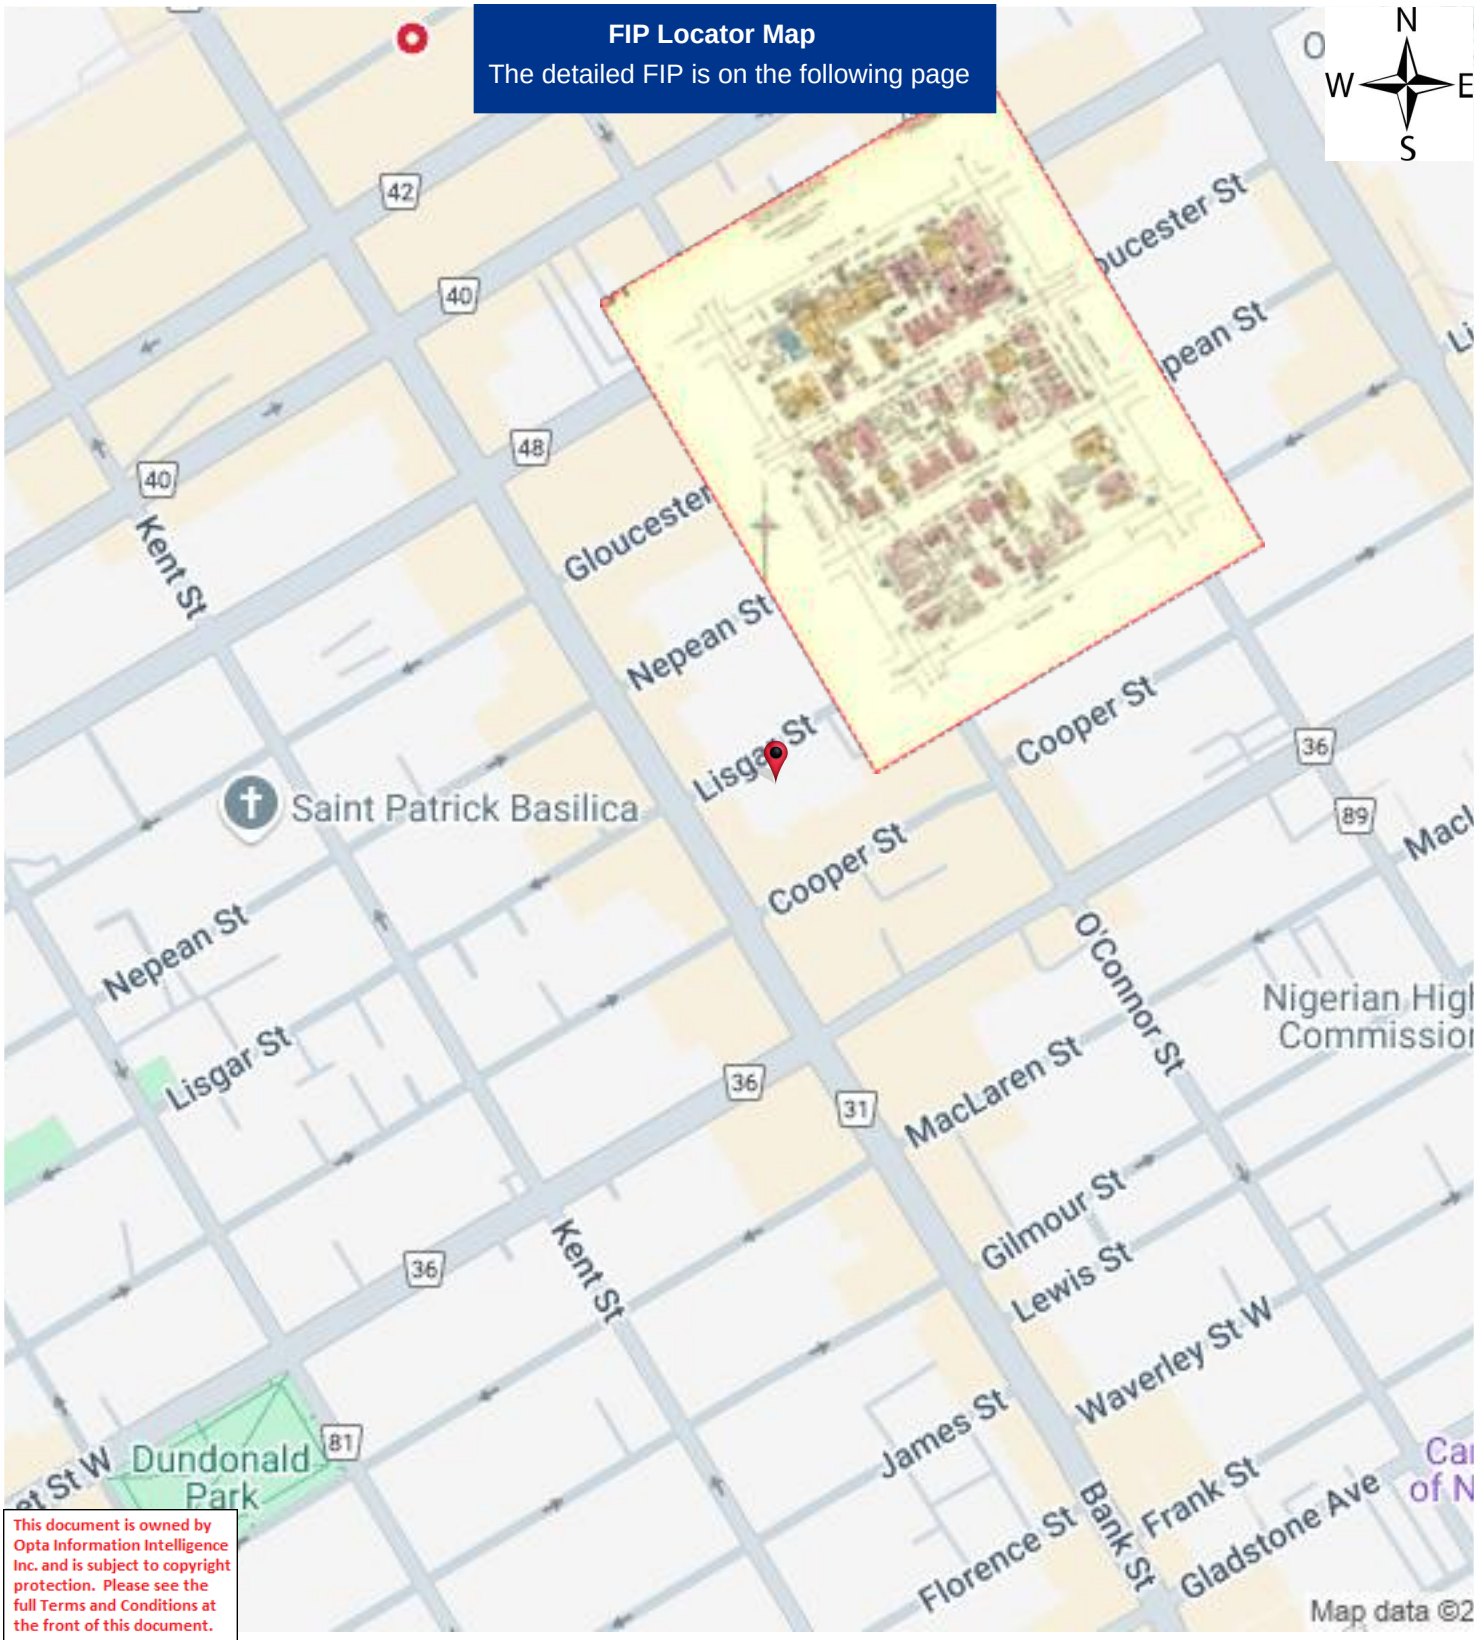

This document is owned by Opta Information Intelligence Inc. and is subject to copyright protection. Please see the full Terms and Conditions at the front of this document.

Project #: 25020500995 | P.O. #: 250080
Requested by: Eleanor Goolab | Date Completed: 02/19/2025 17:58:42

1963 Volume: Ottawa 1 Firemap: 123-1
Ottawa Volume 1 Plan: 1450 (1956) | Sheet: 123-1 (1963)

Project #: 25020500995 | P.O. #: 250080
Requested by: Eleanor Goolab | Date Completed: 02/19/2025 17:58:42

1963 Volume: Ottawa 1 Firemap: 123-2
Ottawa Volume 1 Plan: 1450 (1956) | Sheet: 123-2 (1963)

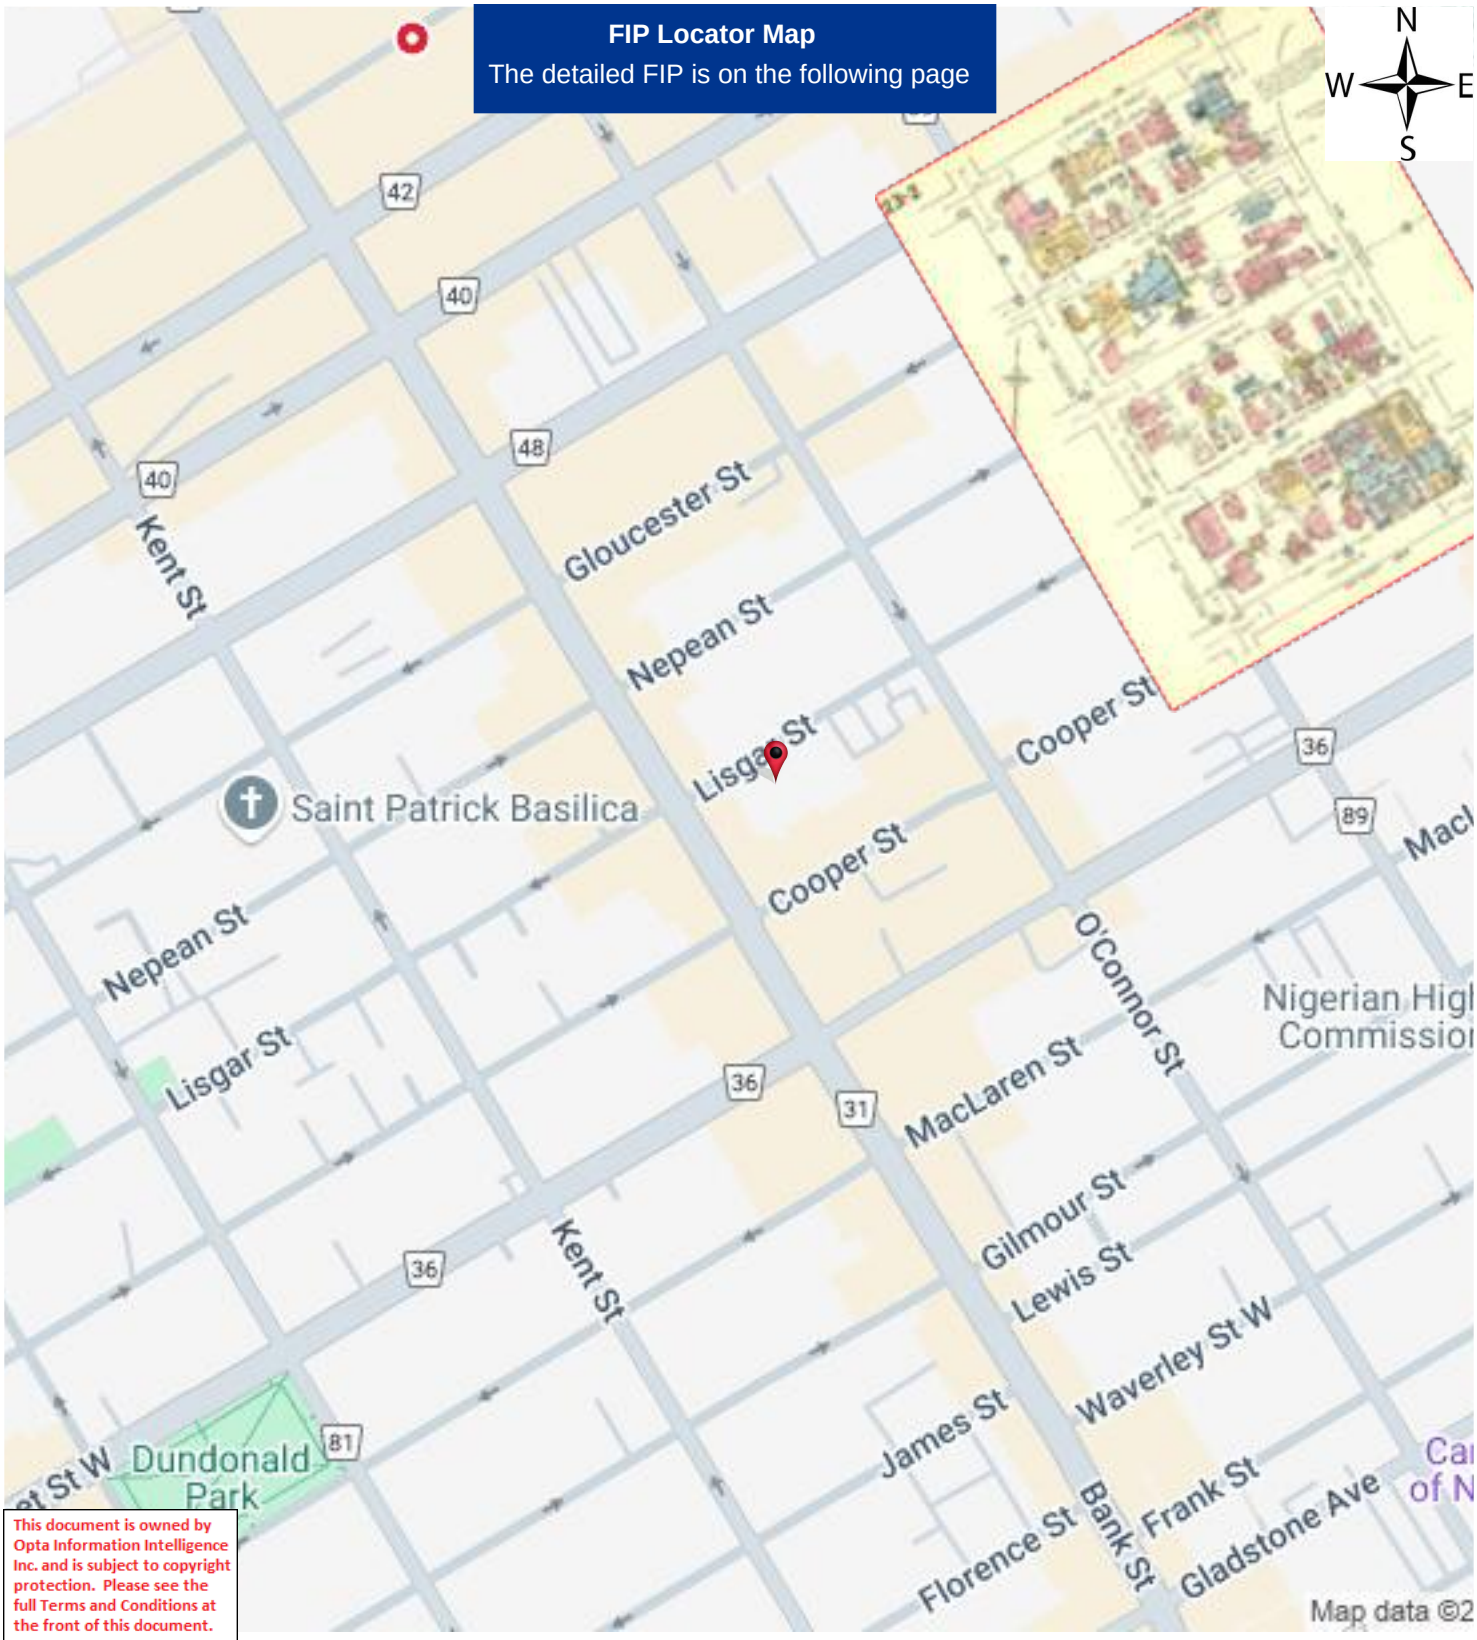

This document is owned by Opta Information Intelligence Inc. and is subject to copyright protection. Please see the full Terms and Conditions at the front of this document.

Project #: 25020500995 | P.O. #: 250080
Requested by: Eleanor Goolab | Date Completed: 02/19/2025 17:58:42

1963 Volume: Ottawa 1 Firemap: 123-2
Ottawa Volume 1 Plan: 1450 (1956) | Sheet: 123-2 (1963)

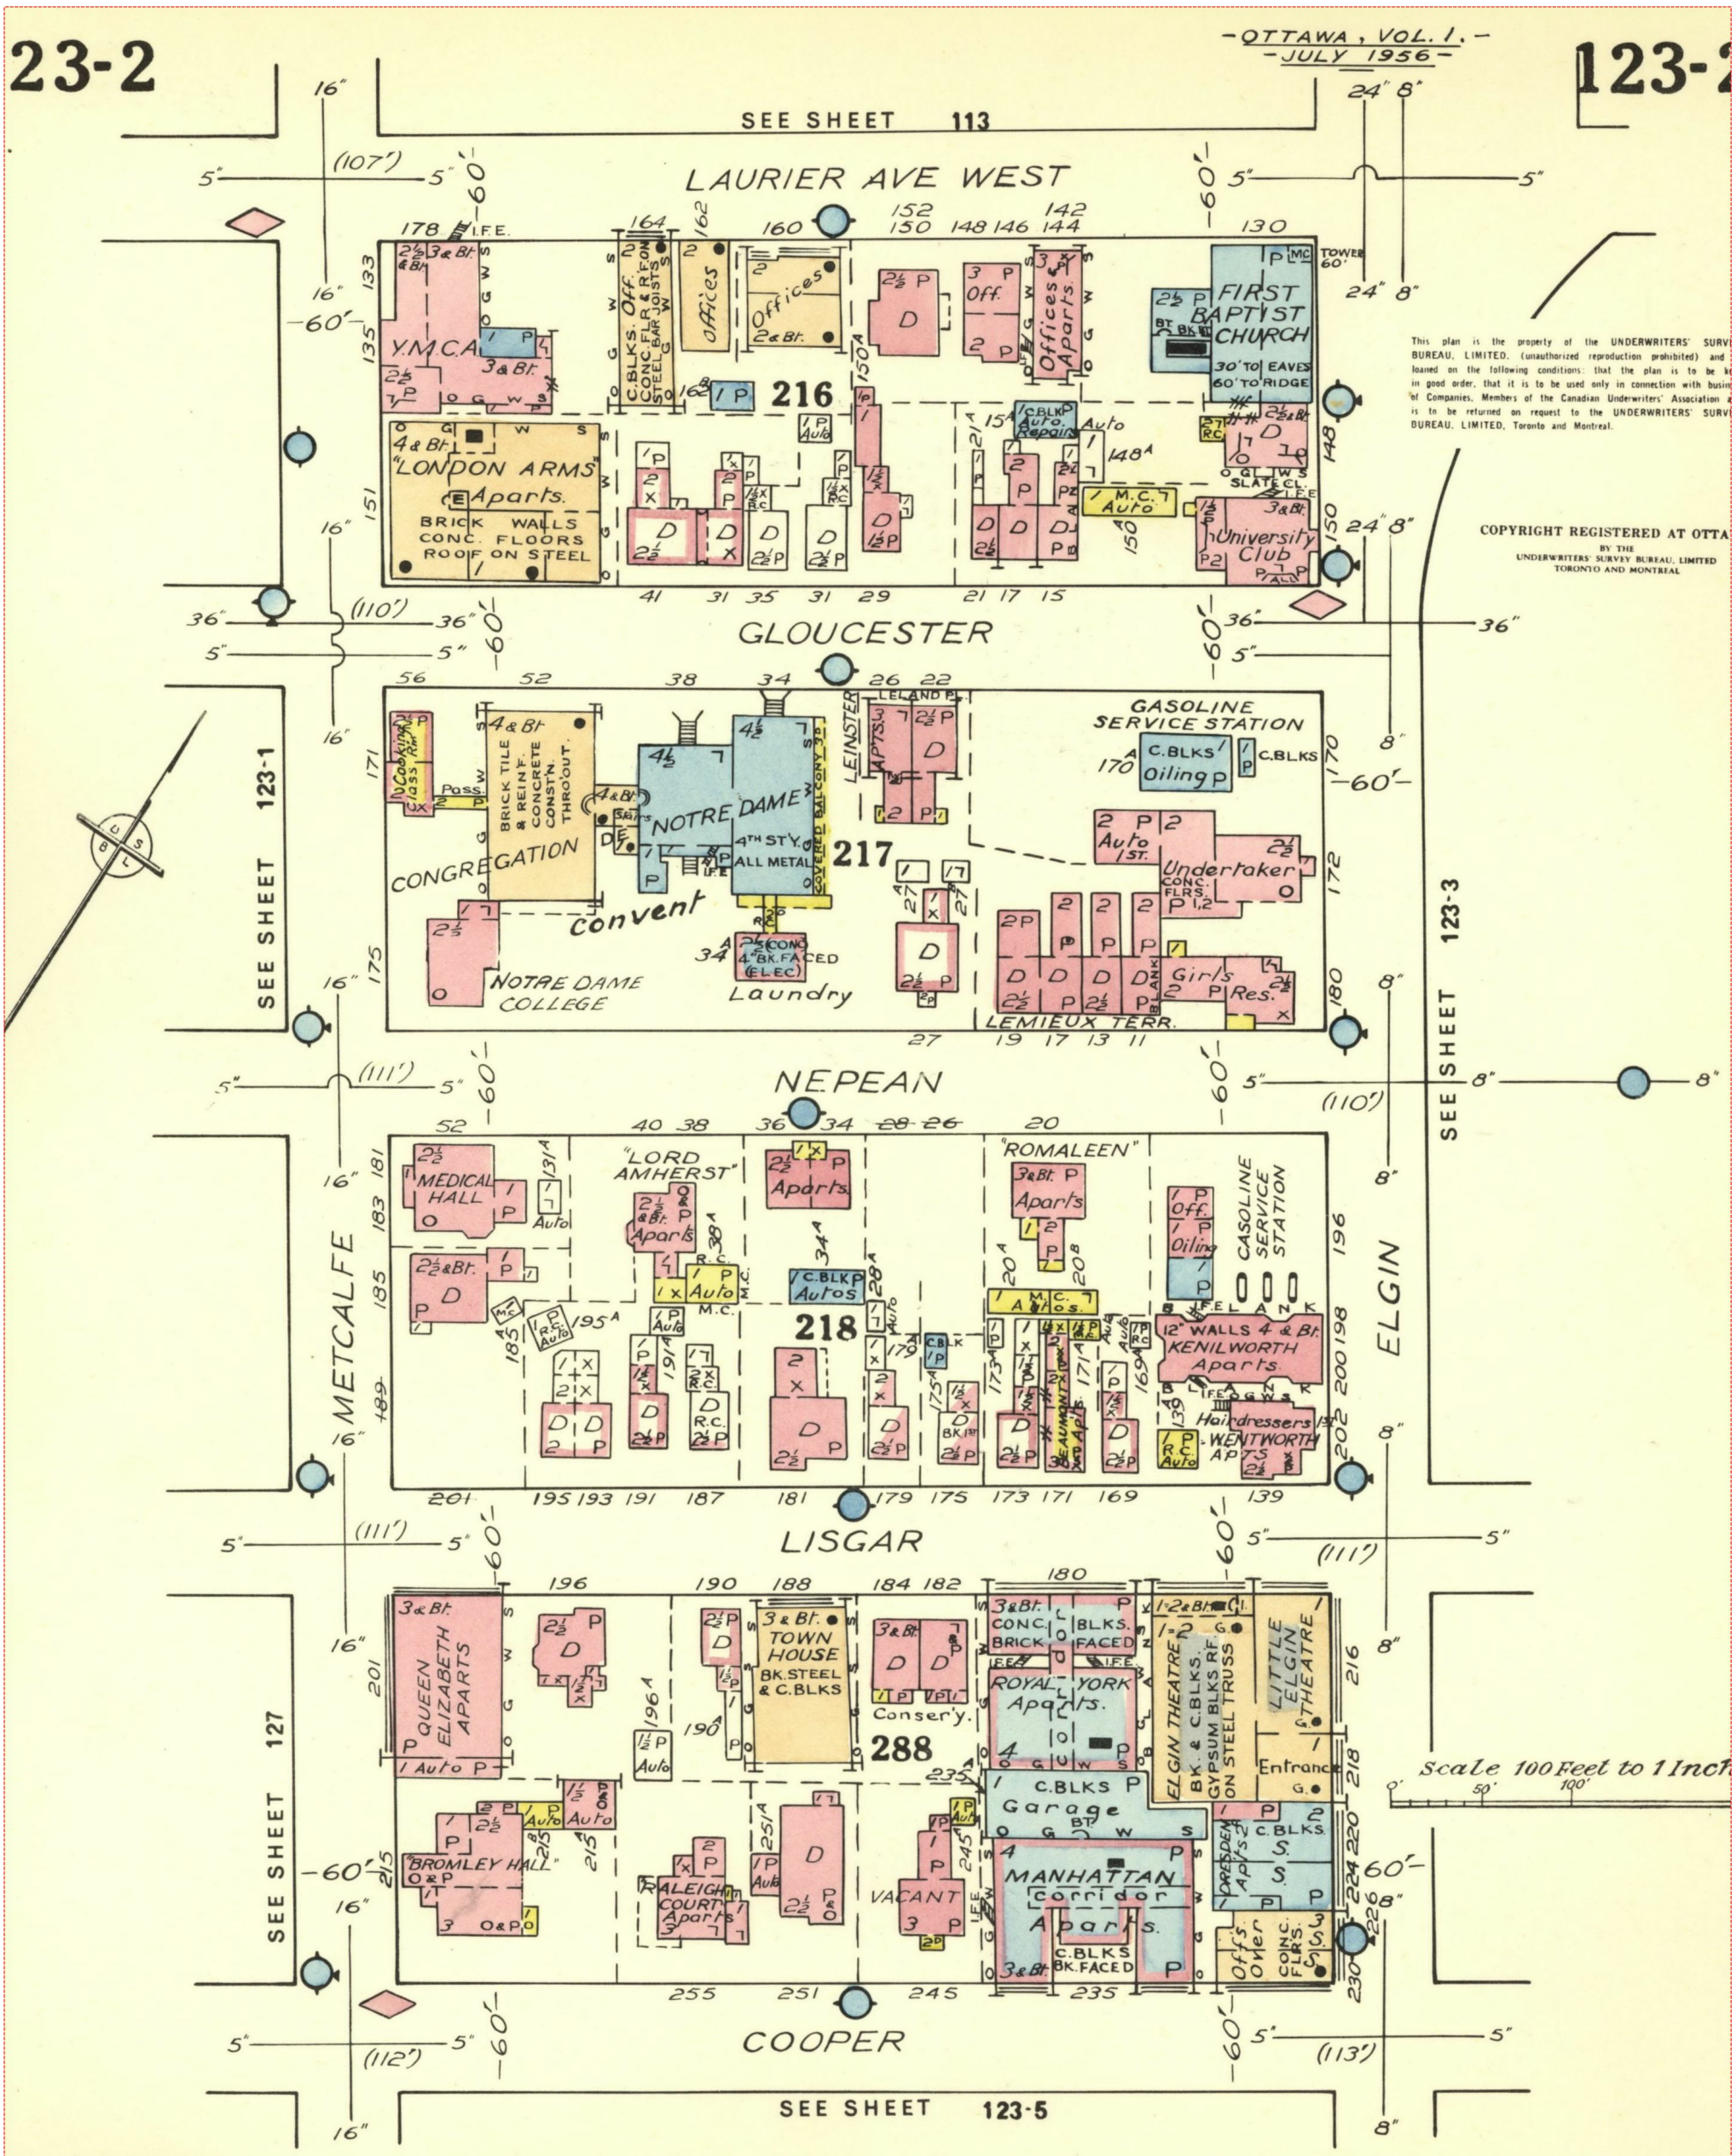

Project #: 25020500995 | P.O. #: 250080
Requested by: Eleanor Goolab | Date Completed: 02/19/2025 17:58:42

1963 Volume: Ottawa 1 Firemap: 123-4
Ottawa Volume 1 Plan: 1450 (1956) | Sheet: 123-4 (1963)

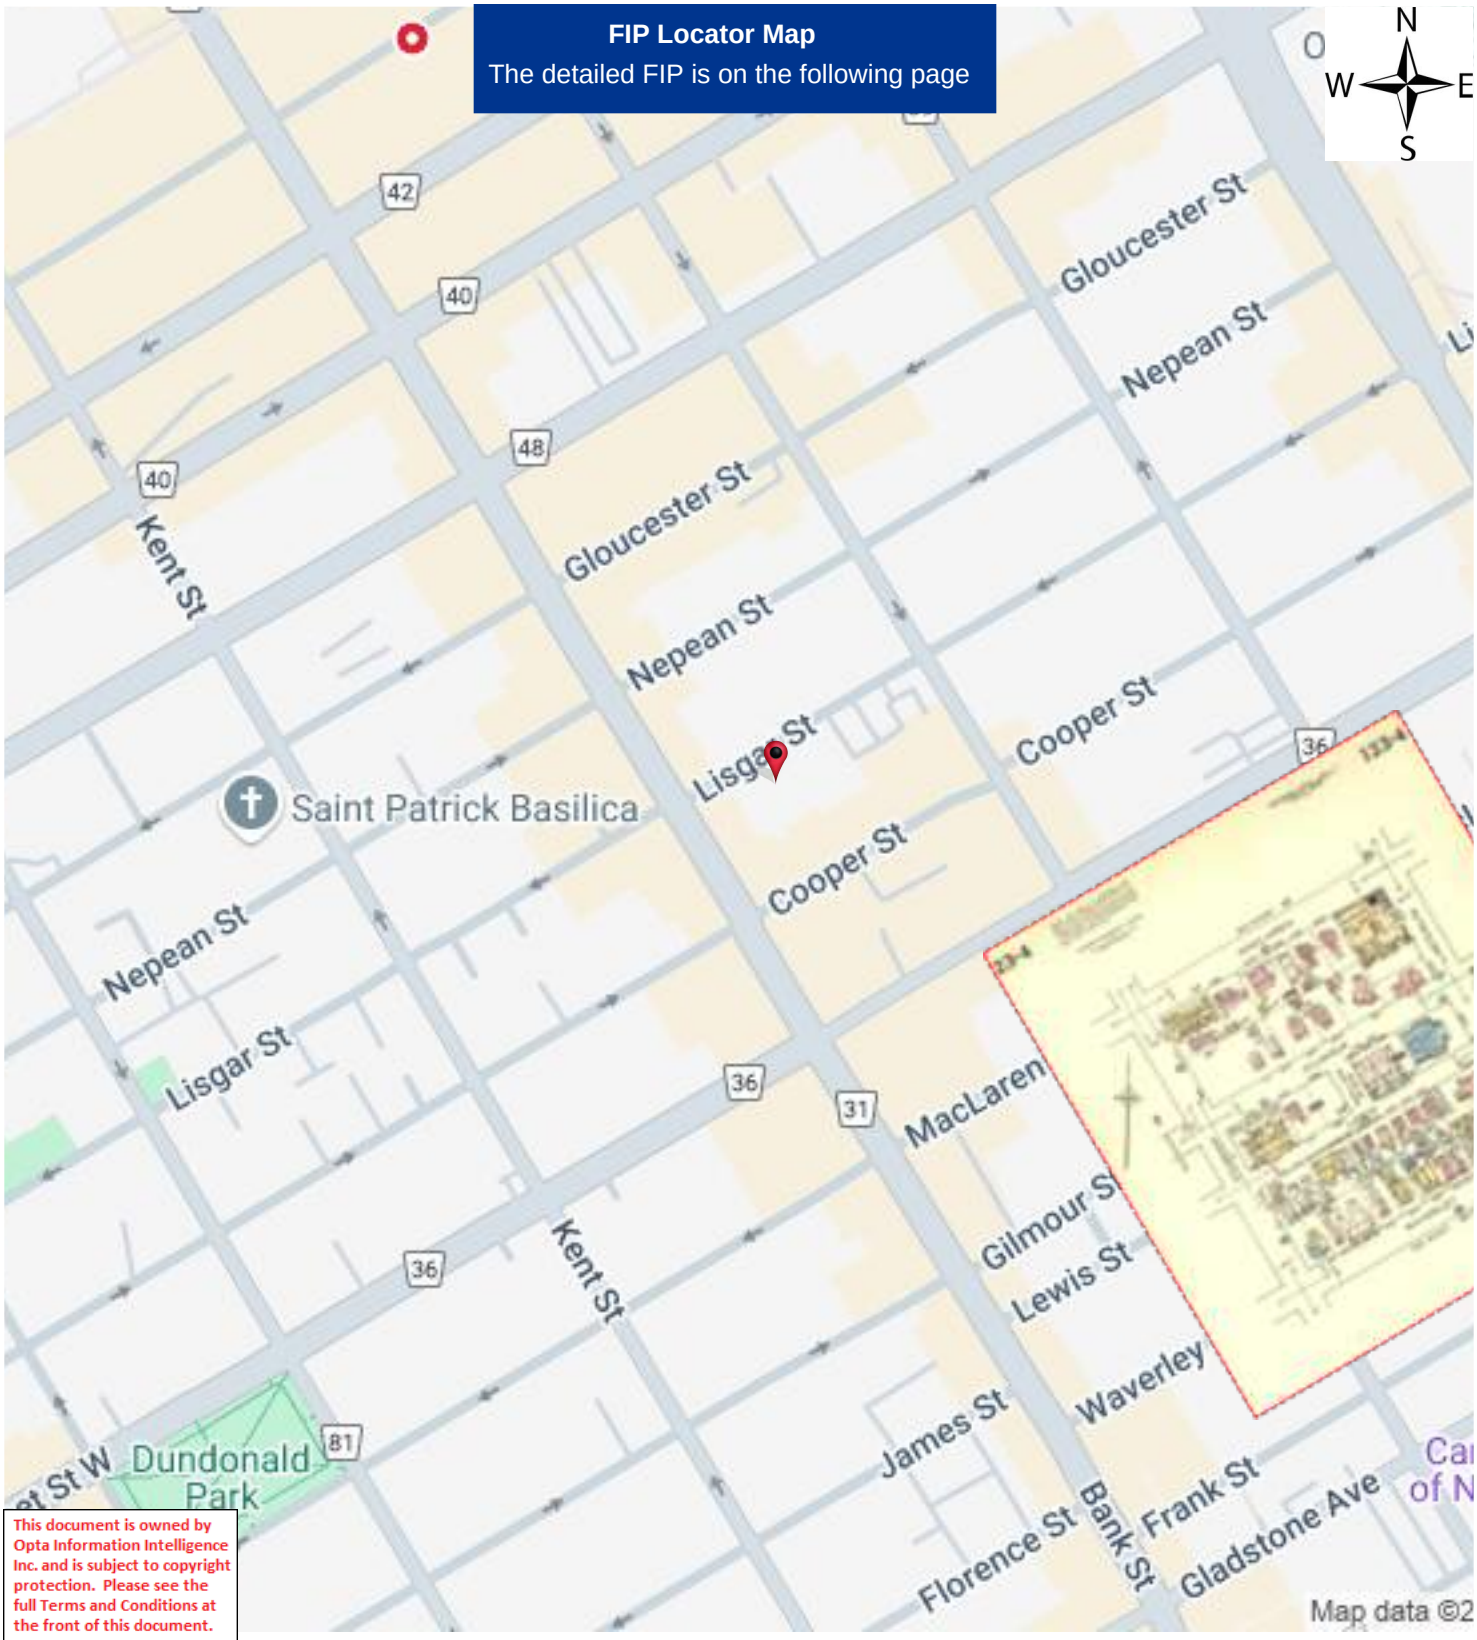

This document is owned by Opta Information Intelligence Inc. and is subject to copyright protection. Please see the full Terms and Conditions at the front of this document.

Project #: 25020500995 | P.O. #: 250080
Requested by: Eleanor Goolab | Date Completed: 02/19/2025 17:58:42

1963 Volume: Ottawa 1 Firemap: 123-4
Ottawa Volume 1 Plan: 1450 (1956) | Sheet: 123-4 (1963)

23-4

This plan is the property of the UNDERWRITERS' SURVEY BUREAU, LIMITED, (unauthorized reproduction prohibited) and is loaned on the following conditions: that the plan is to be kept in good order, that it is to be used only in connection with business of Companies, Members of the Canadian Underwriters' Association and is to be returned on request to the UNDERWRITERS' SURVEY BUREAU, LIMITED, Toronto and Montreal.

COPYRIGHT REGISTERED AT OTTAWA
BY THE
UNDERWRITERS' SURVEY BUREAU, LIMITED
TORONTO AND MONTREAL

-OTTAWA, ONT. VOL. 1-
-JULY 1956-

123-4

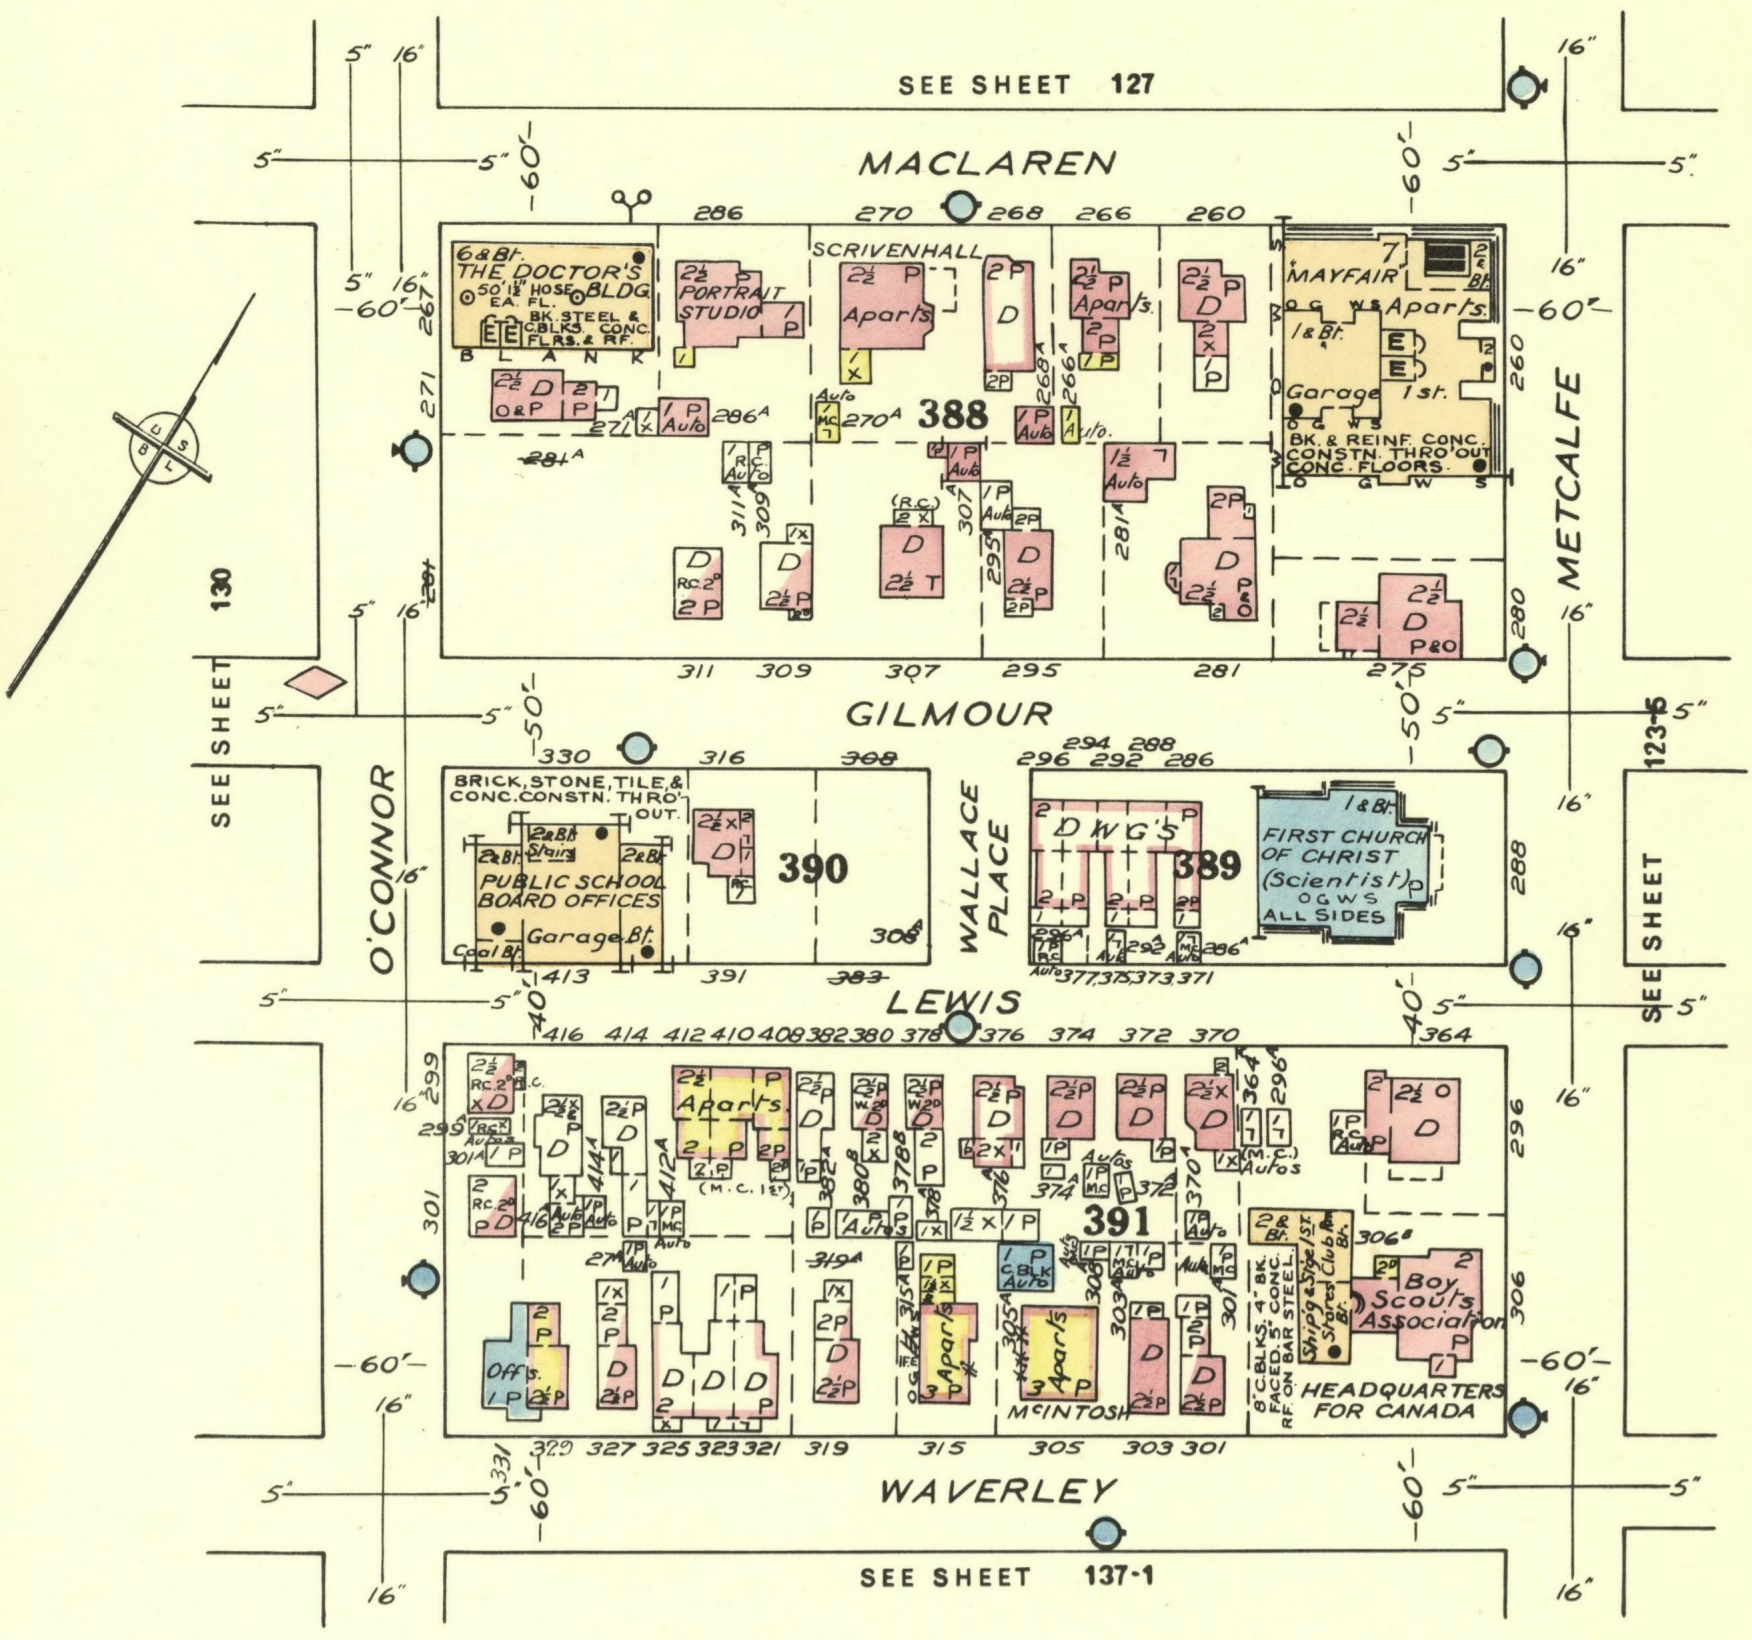

Project #: 25020500995 | P.O. #: 250080
Requested by: Eleanor Goolab | Date Completed: 02/19/2025 17:58:42

1963 Volume: Ottawa 1 Firemap: 123-5
Ottawa Volume 1 Plan: 1450 (1956) | Sheet: 123-5 (1963)

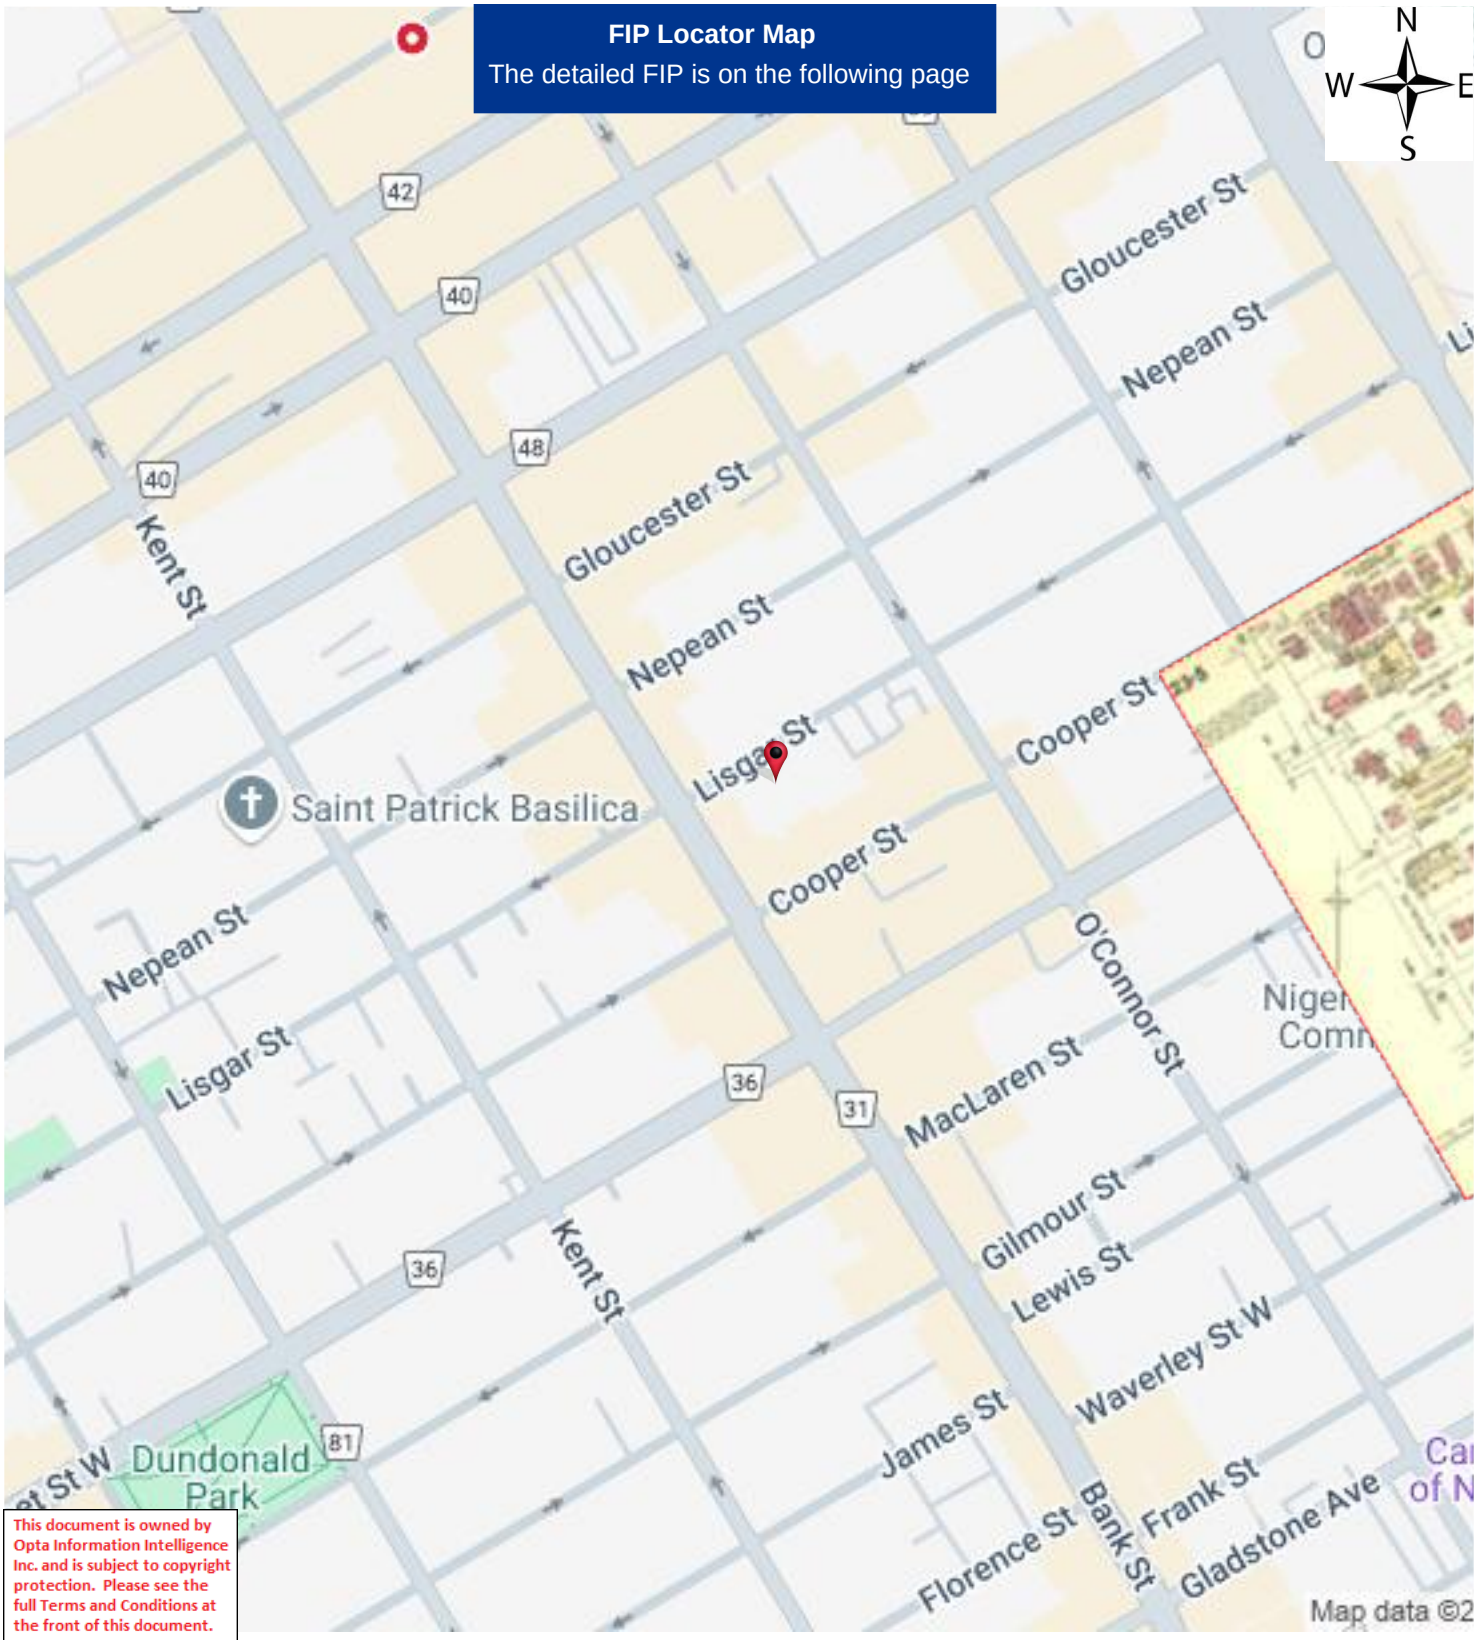

This document is owned by Opta Information Intelligence Inc. and is subject to copyright protection. Please see the full Terms and Conditions at the front of this document.

Project #: 25020500995 | P.O. #: 250080
Requested by: Eleanor Goolab | Date Completed: 02/19/2025 17:58:42

1963 Volume: Ottawa 1 Firemap: 123-5
Ottawa Volume 1 Plan: 1450 (1956) | Sheet: 123-5 (1963)

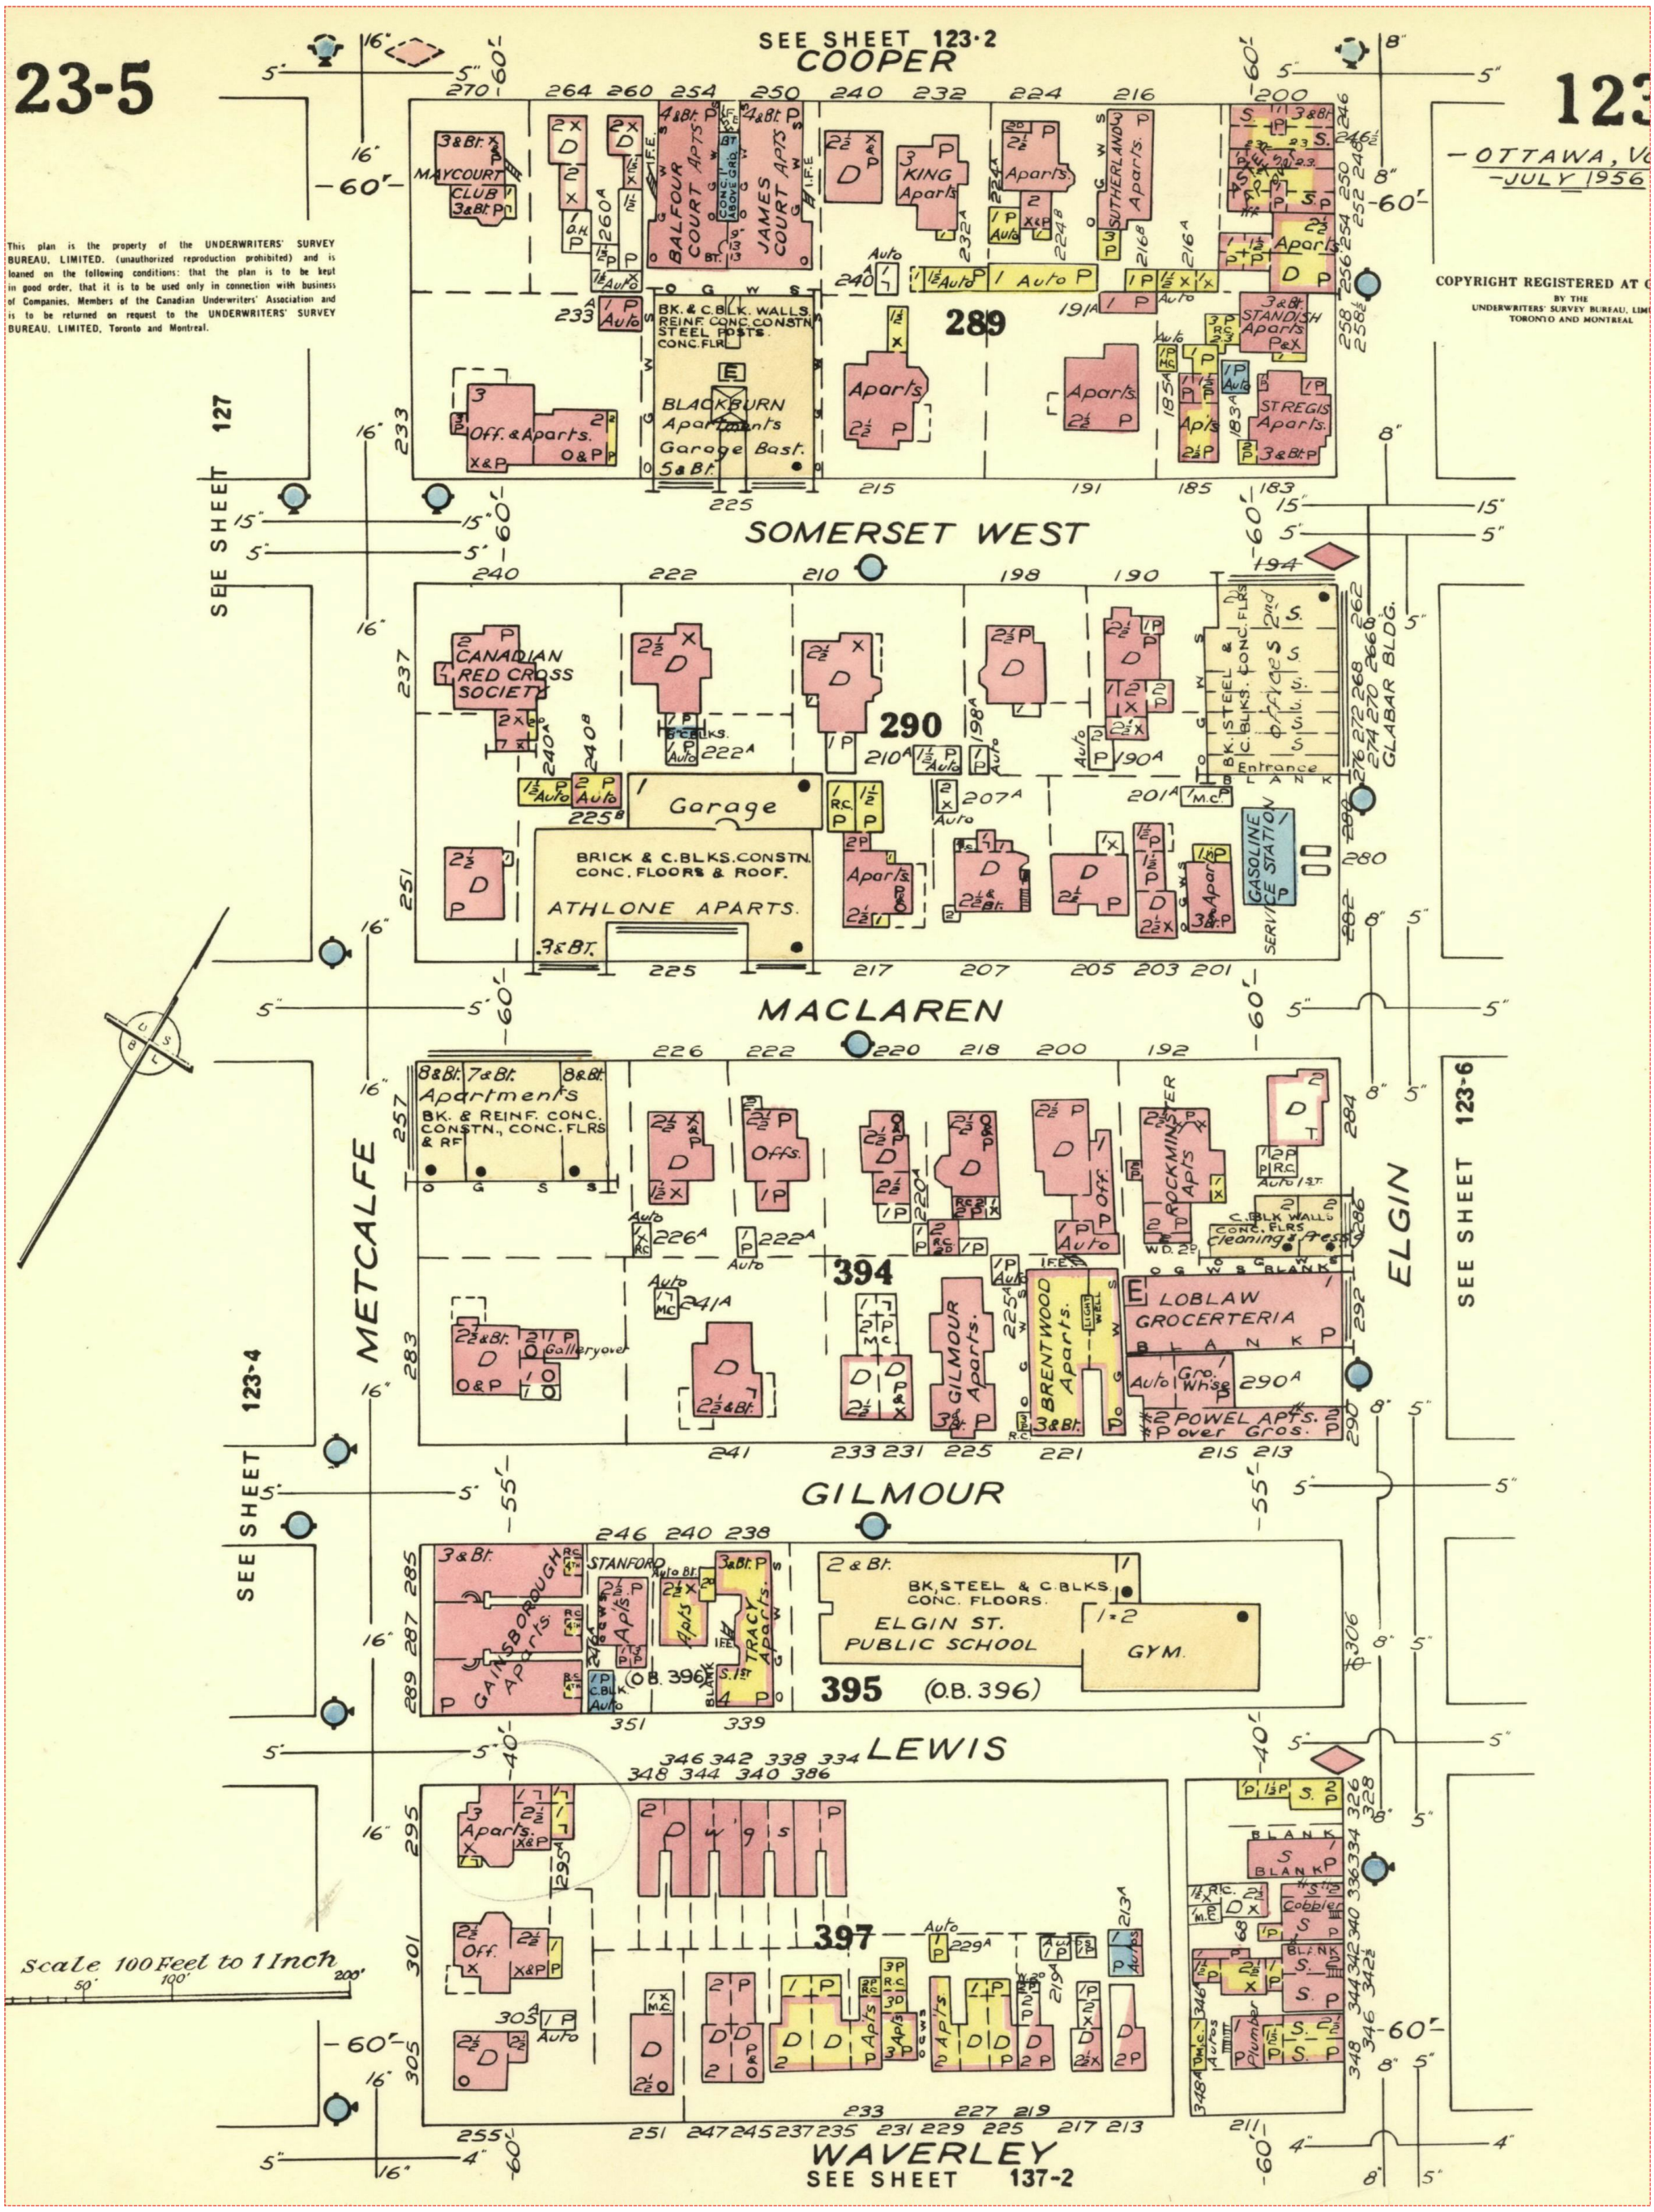

This plan is the property of the UNDERWRITERS' SURVEY BUREAU, LIMITED. (unauthorized reproduction prohibited) and is loaned on the following conditions: that the plan is to be kept in good order, that it is to be used only in connection with business of Companies, Members of the Canadian Underwriters' Association and is to be returned on request to the UNDERWRITERS' SURVEY BUREAU, LIMITED, Toronto and Montreal.

Project #: 25020500995 | P.O. #: 250080
Requested by: Eleanor Goolab | Date Completed: 02/19/2025 17:58:42

1948 Volume: Ottawa Firemap: 111
Ottawa Plan: 2991 (1925) | Sheet: 111 (1948)

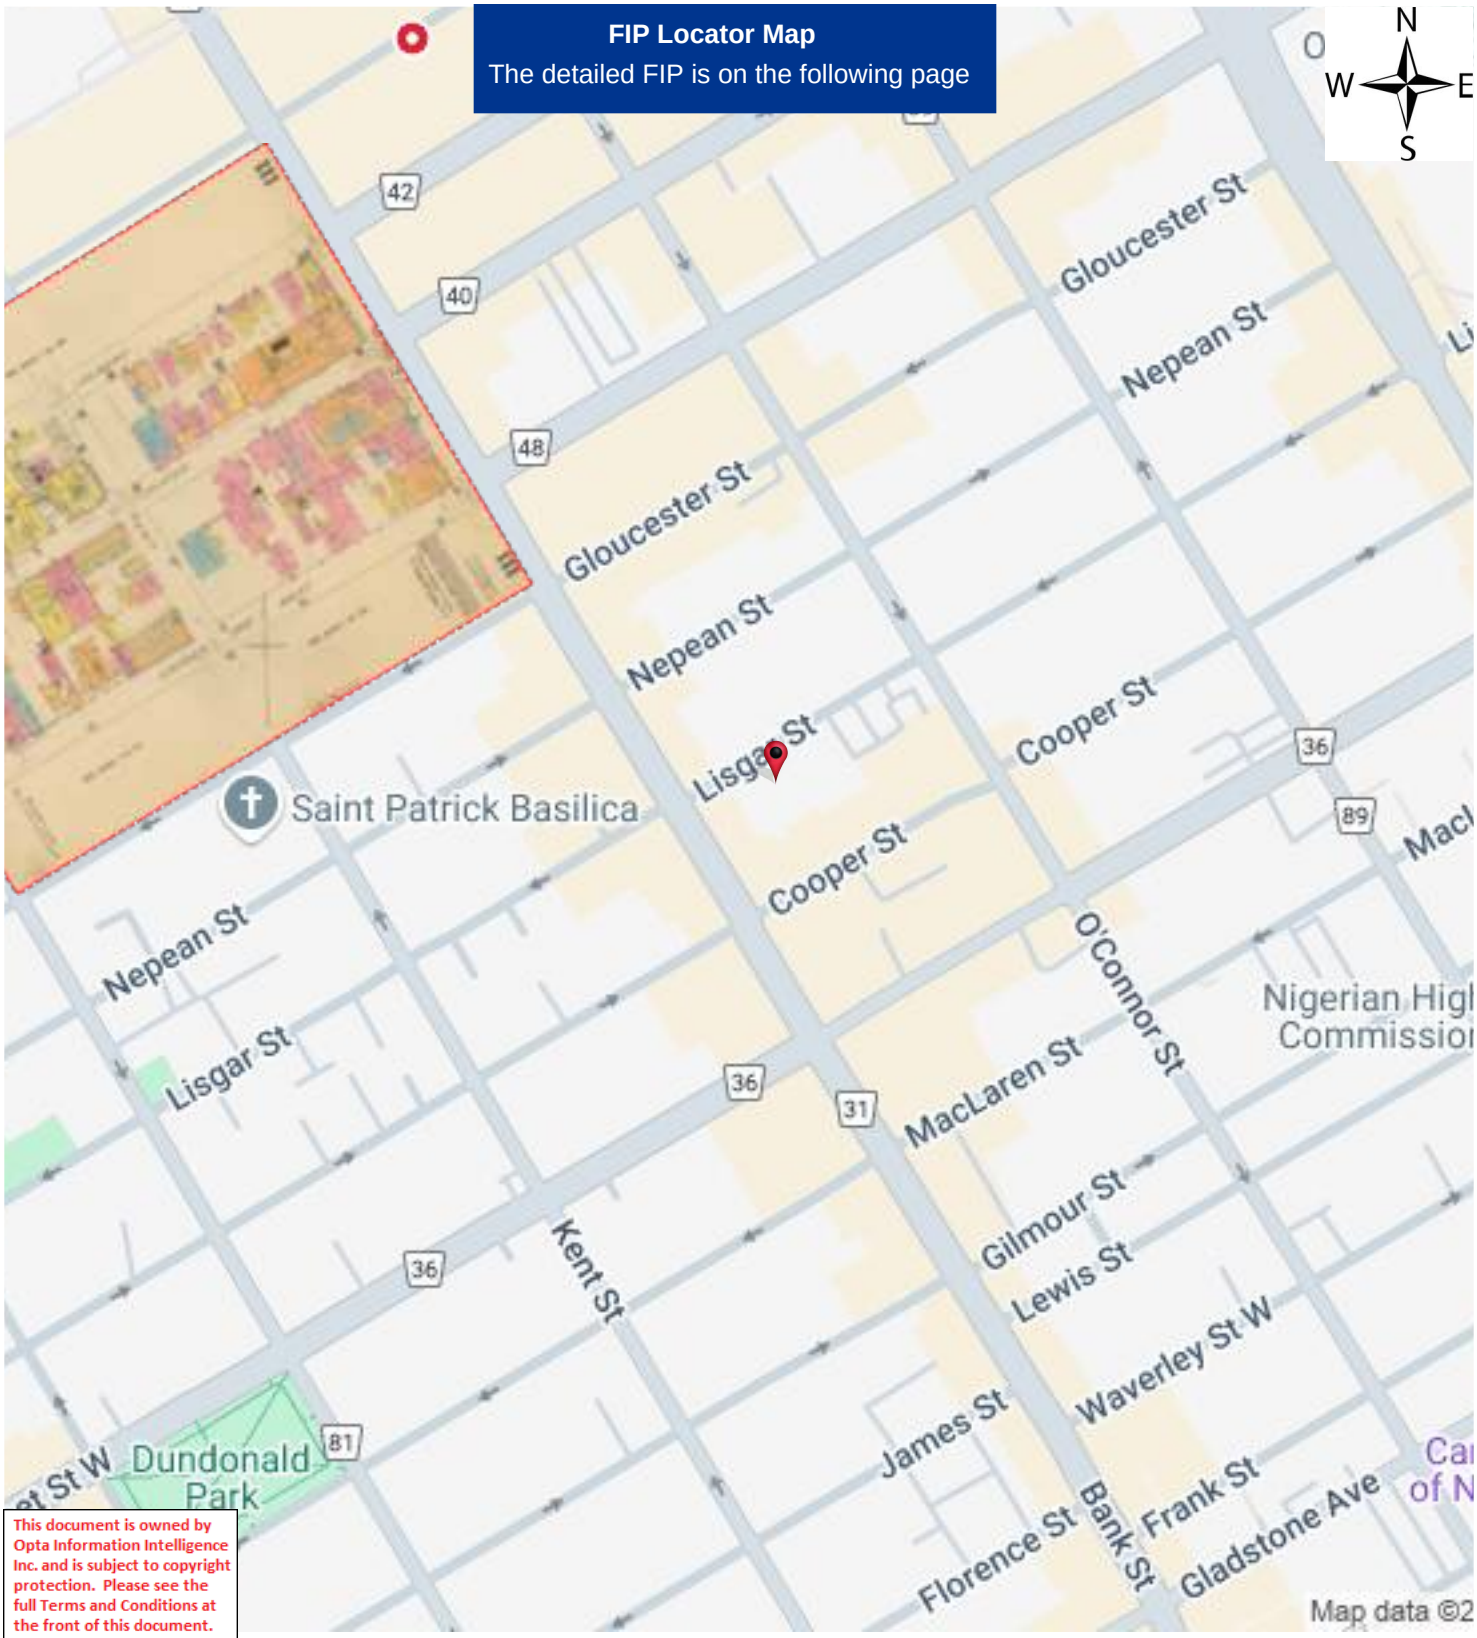

This document is owned by Opta Information Intelligence Inc. and is subject to copyright protection. Please see the full Terms and Conditions at the front of this document.

Project #: 25020500995 | P.O. #: 250080
Requested by: Eleanor Goolab | Date Completed: 02/19/2025 17:58:42

1948 Volume: Ottawa Firemap: 111
Ottawa Plan: 2991 (1925) | Sheet: 111 (1948)

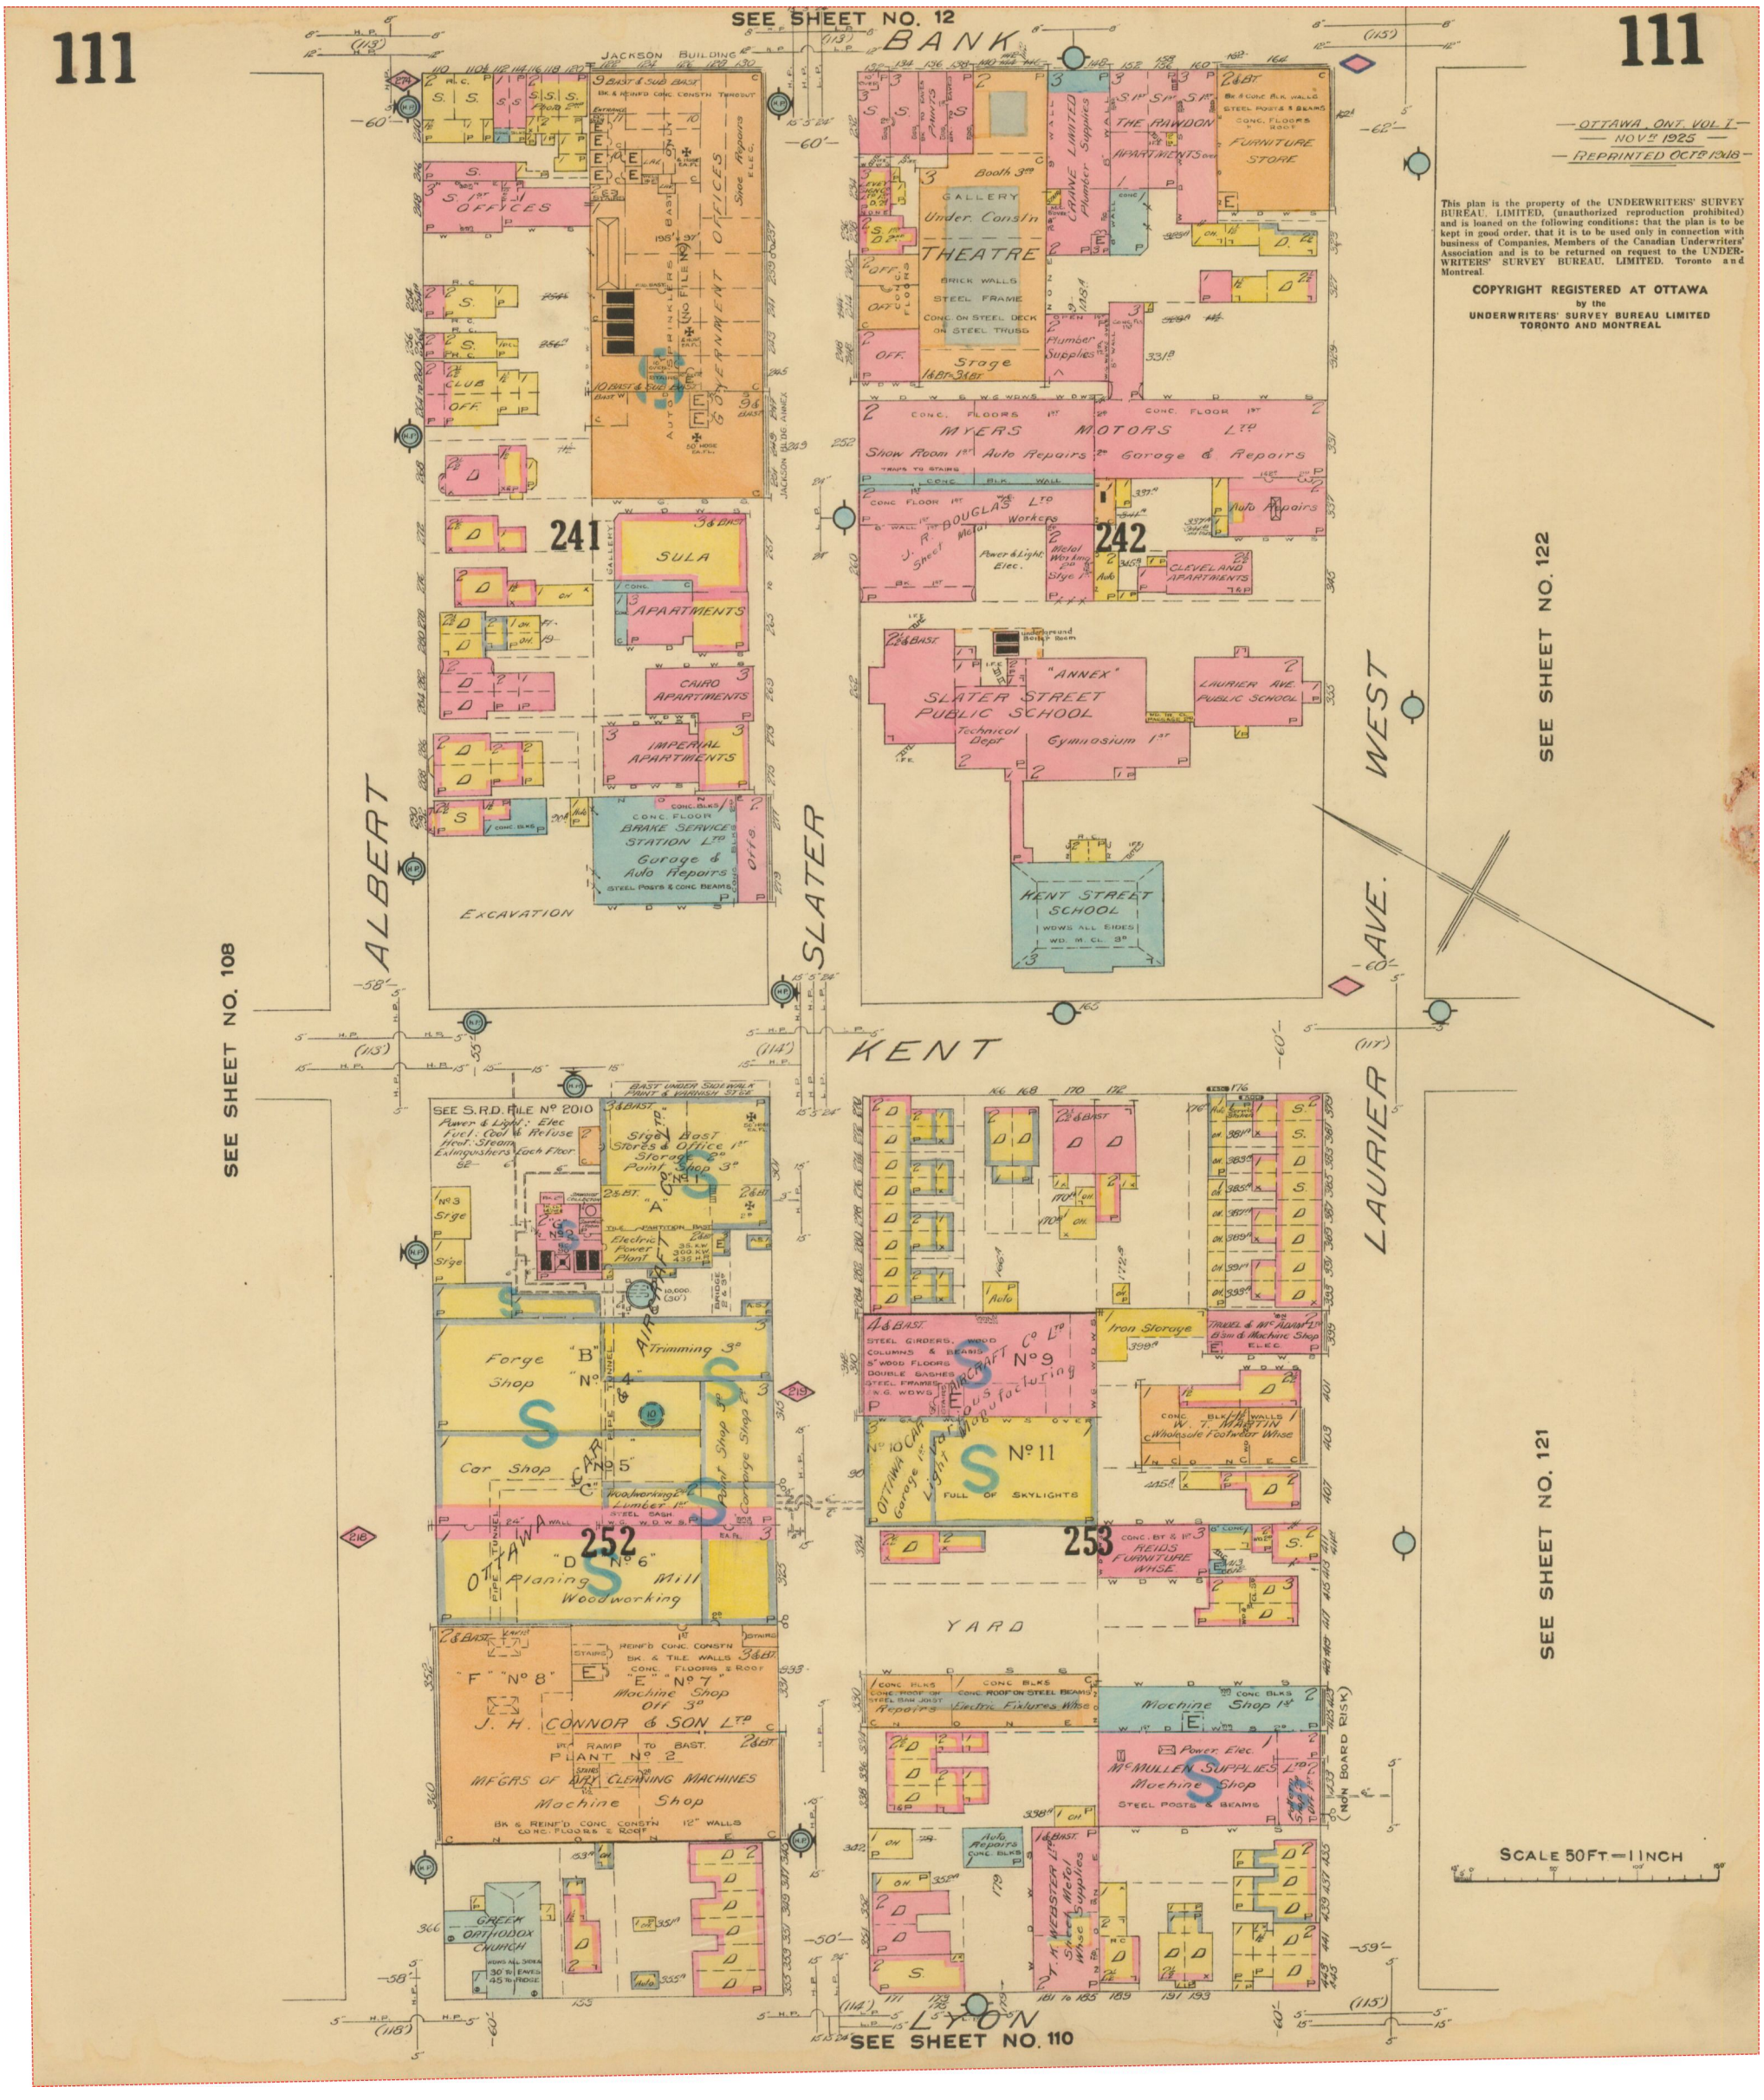

Project #: 25020500995 | P.O. #: 250080
Requested by: Eleanor Goolab | Date Completed: 02/19/2025 17:58:42

1948 Volume: Ottawa Firemap: 112
Ottawa Plan: 2991 (1925) | Sheet: 112 (1948)

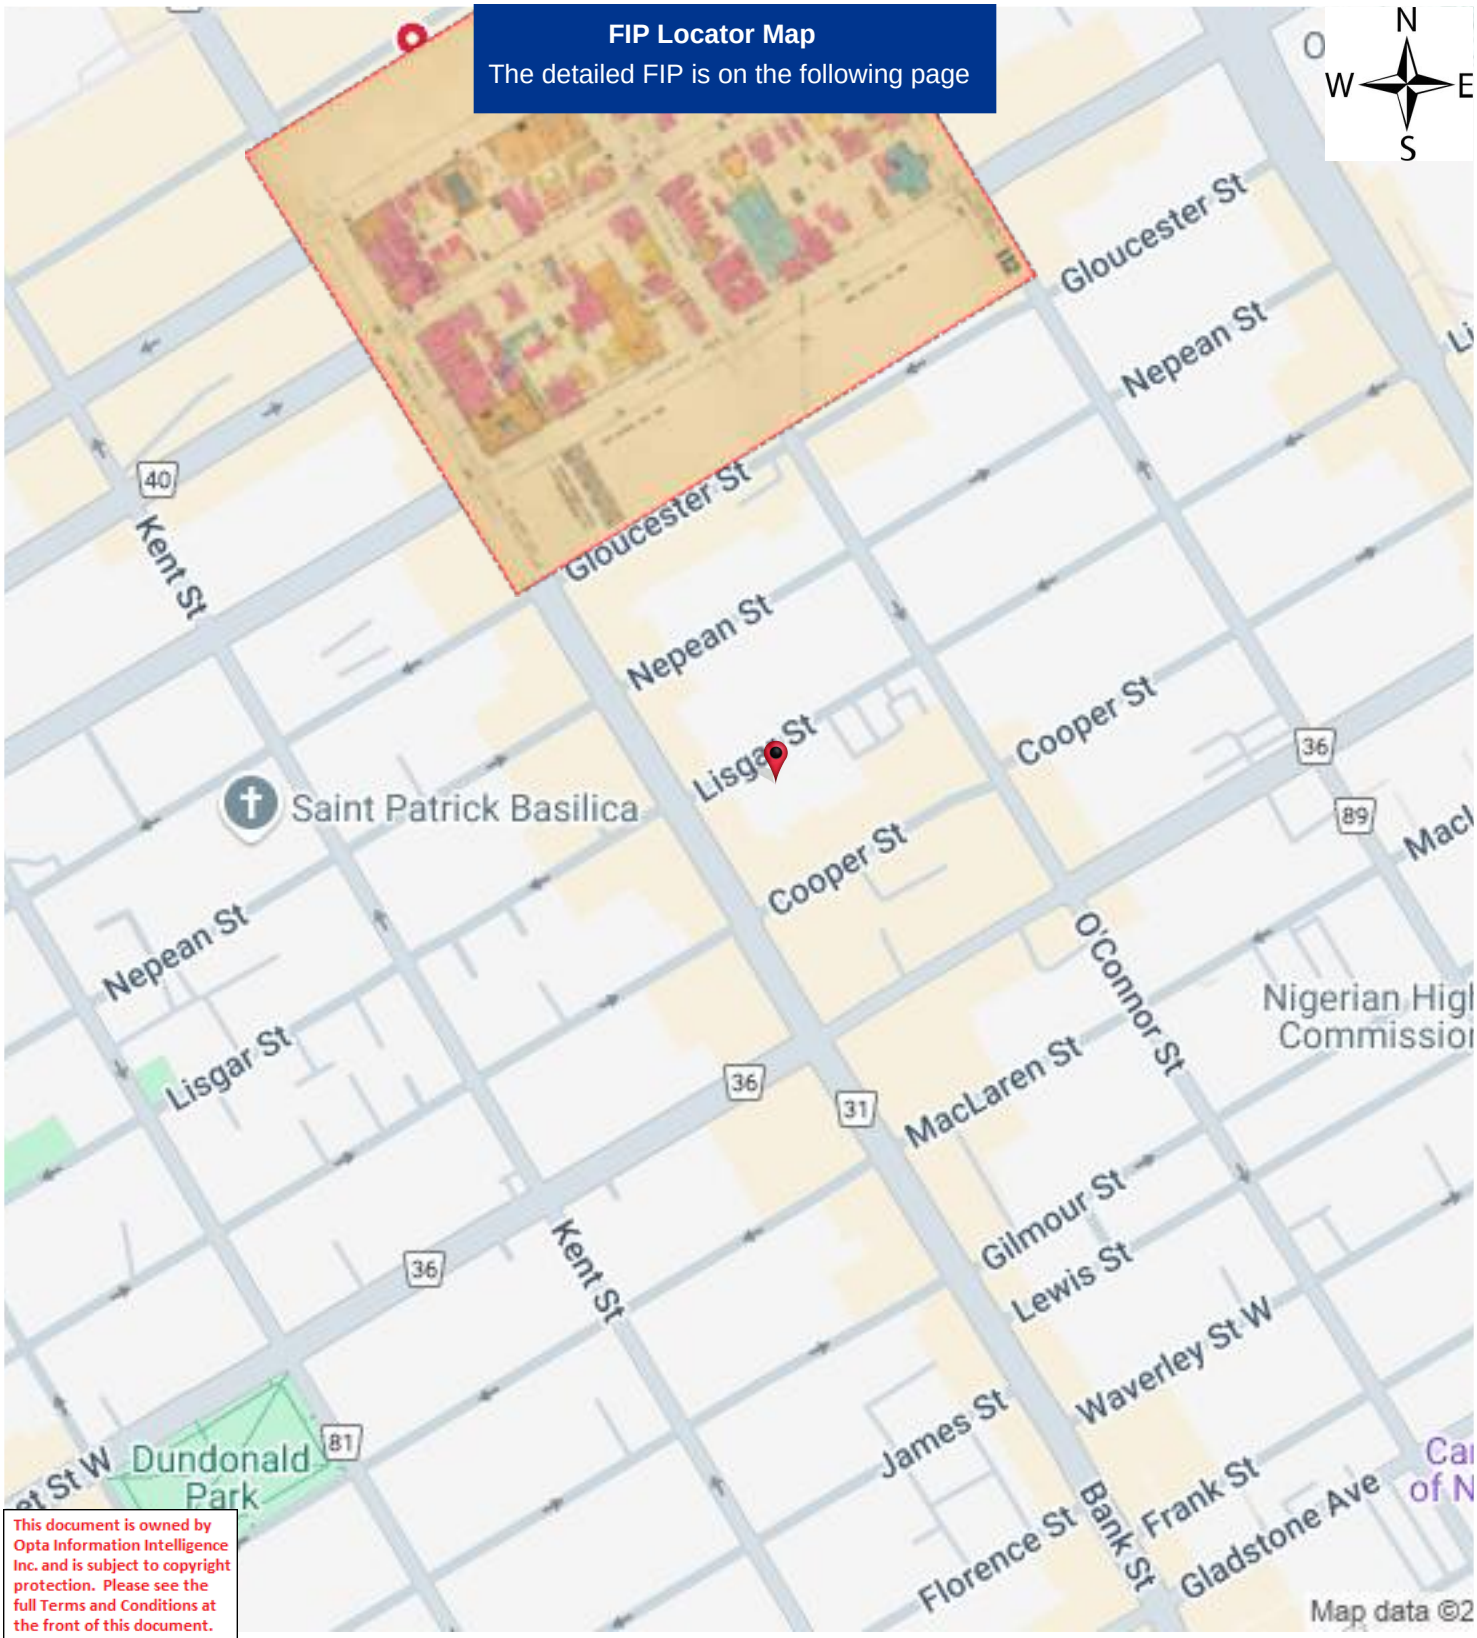

This document is owned by Opta Information Intelligence Inc. and is subject to copyright protection. Please see the full Terms and Conditions at the front of this document.

Project #: 25020500995 | P.O. #: 250080
Requested by: Eleanor Goolab | Date Completed: 02/19/2025 17:58:42

1948 Volume: Ottawa Firemap: 112
Ottawa Plan: 2991 (1925) | Sheet: 112 (1948)

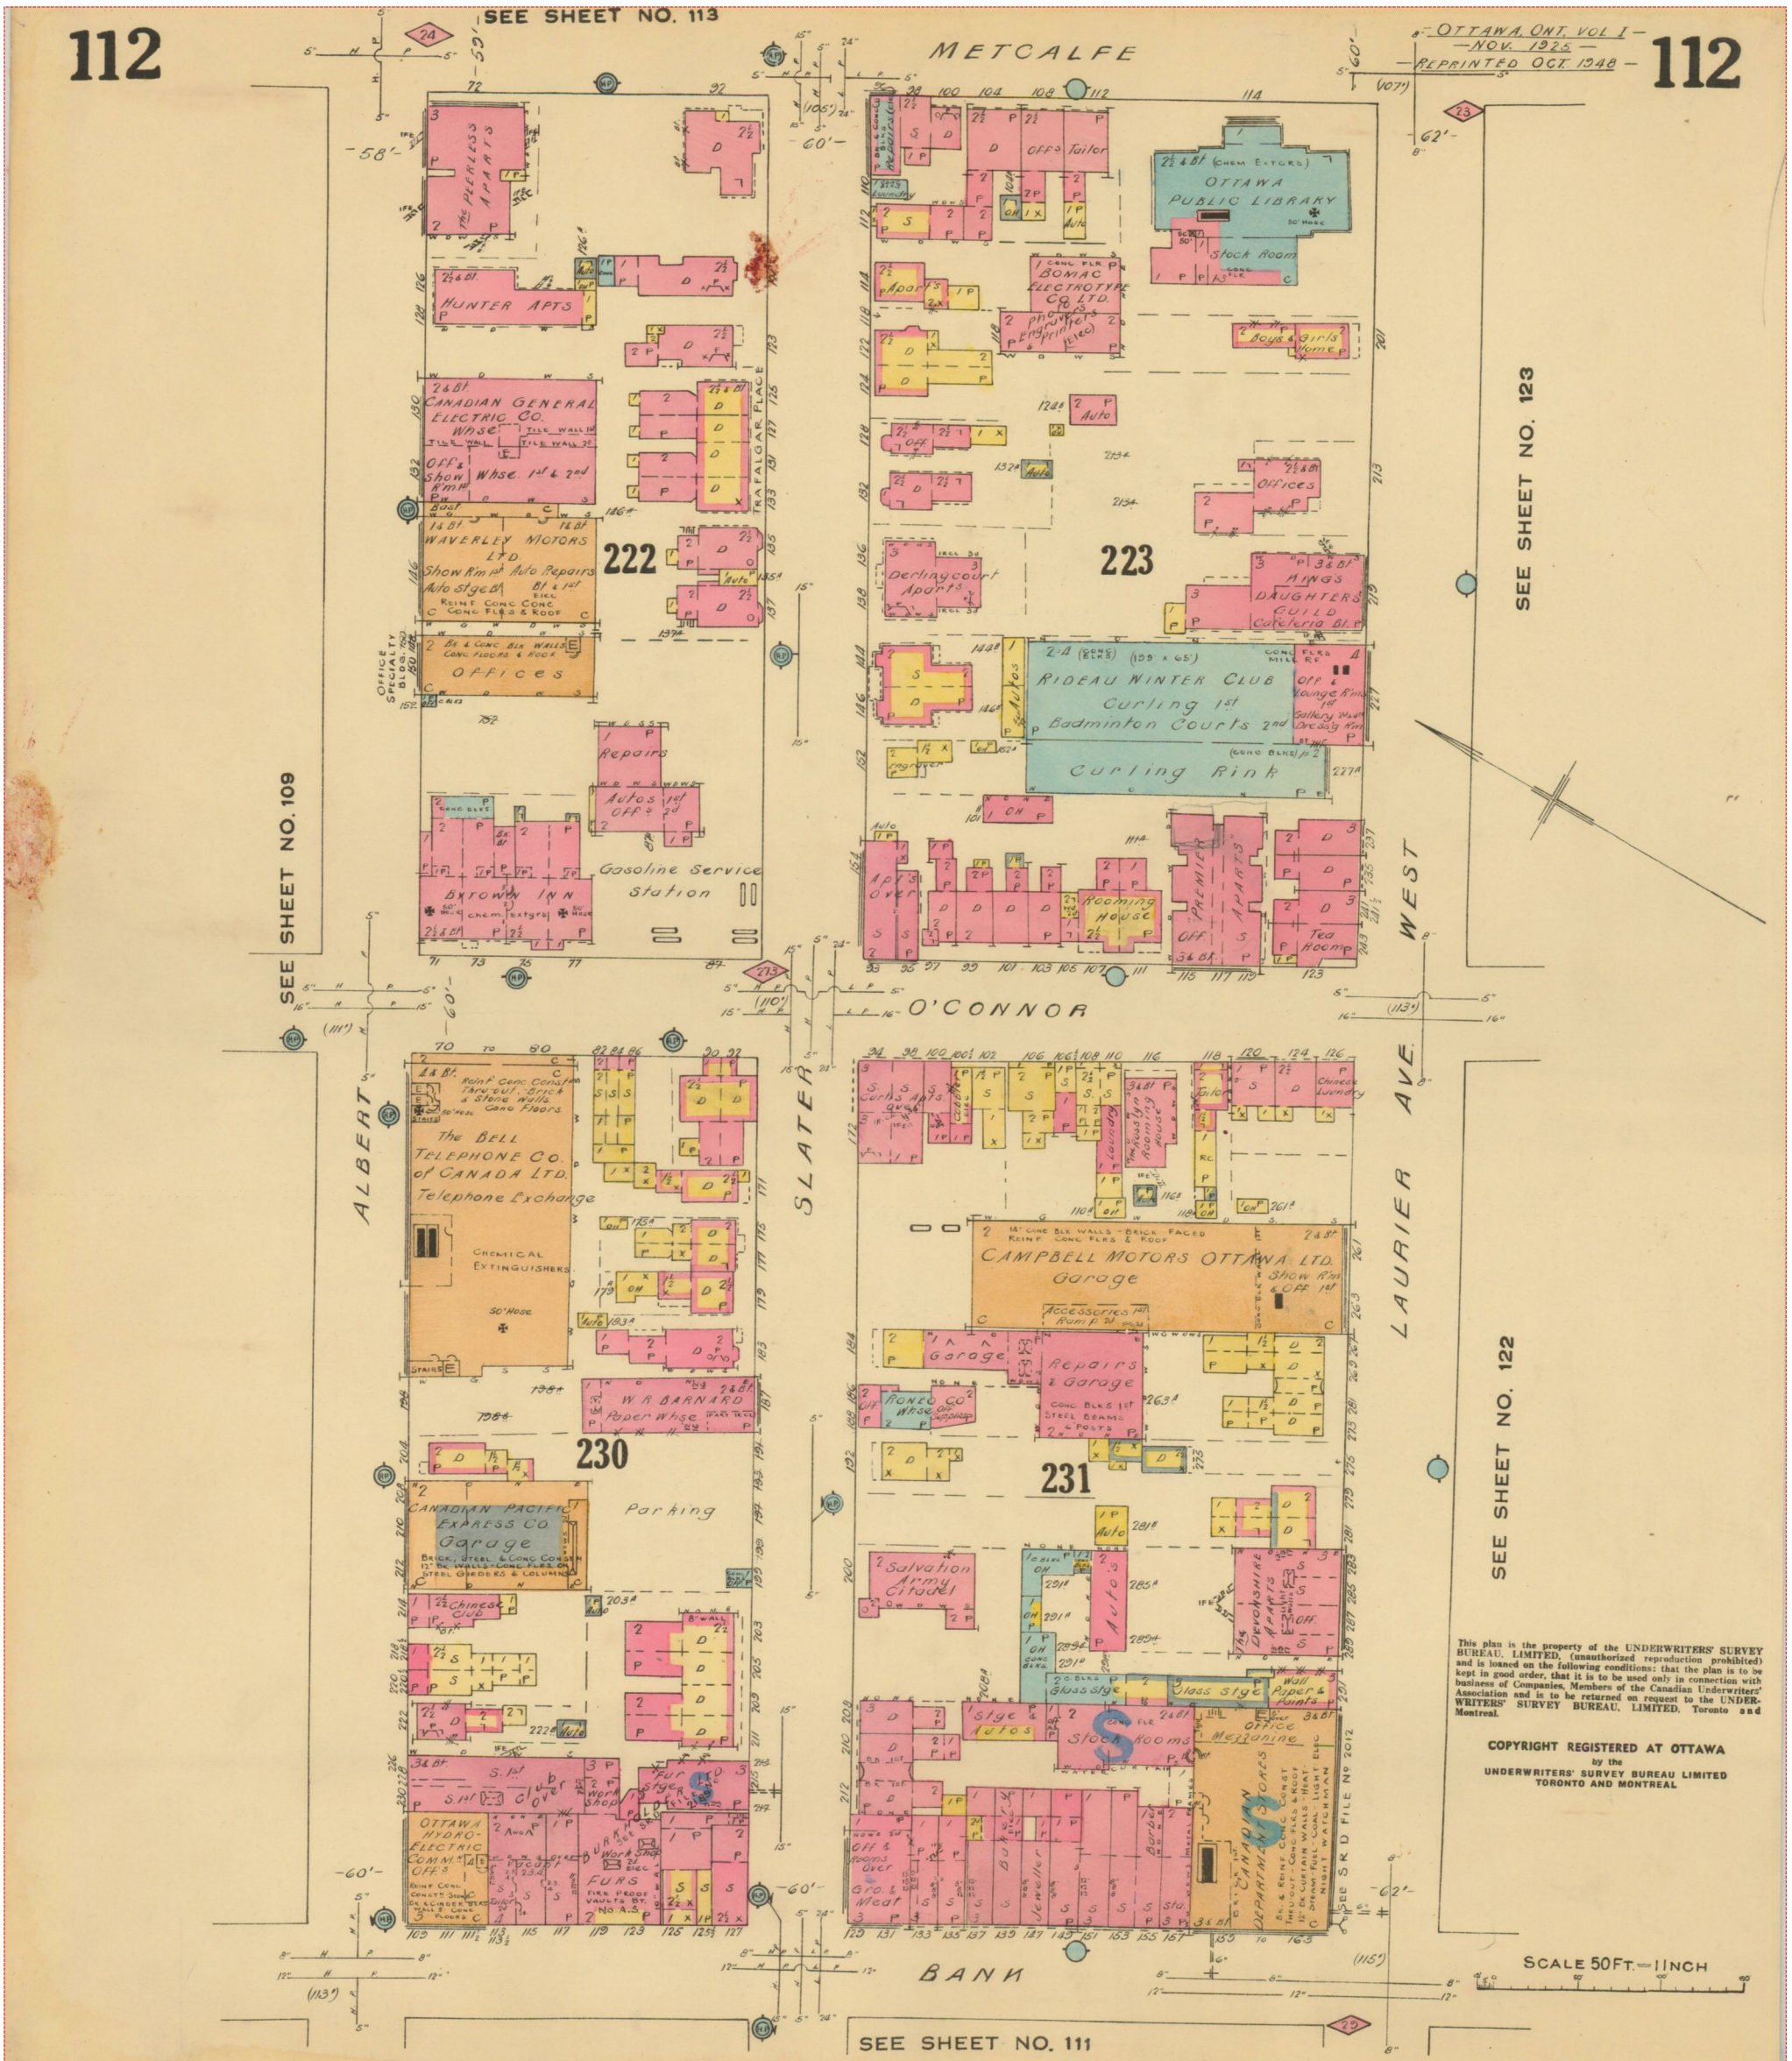

Project #: 25020500995 | P.O. #: 250080
Requested by: Eleanor Goolab | Date Completed: 02/19/2025 17:58:42

1948 Volume: Ottawa Firemap: 121
Ottawa Plan: 2991 (1925) | Sheet: 121 (1948)

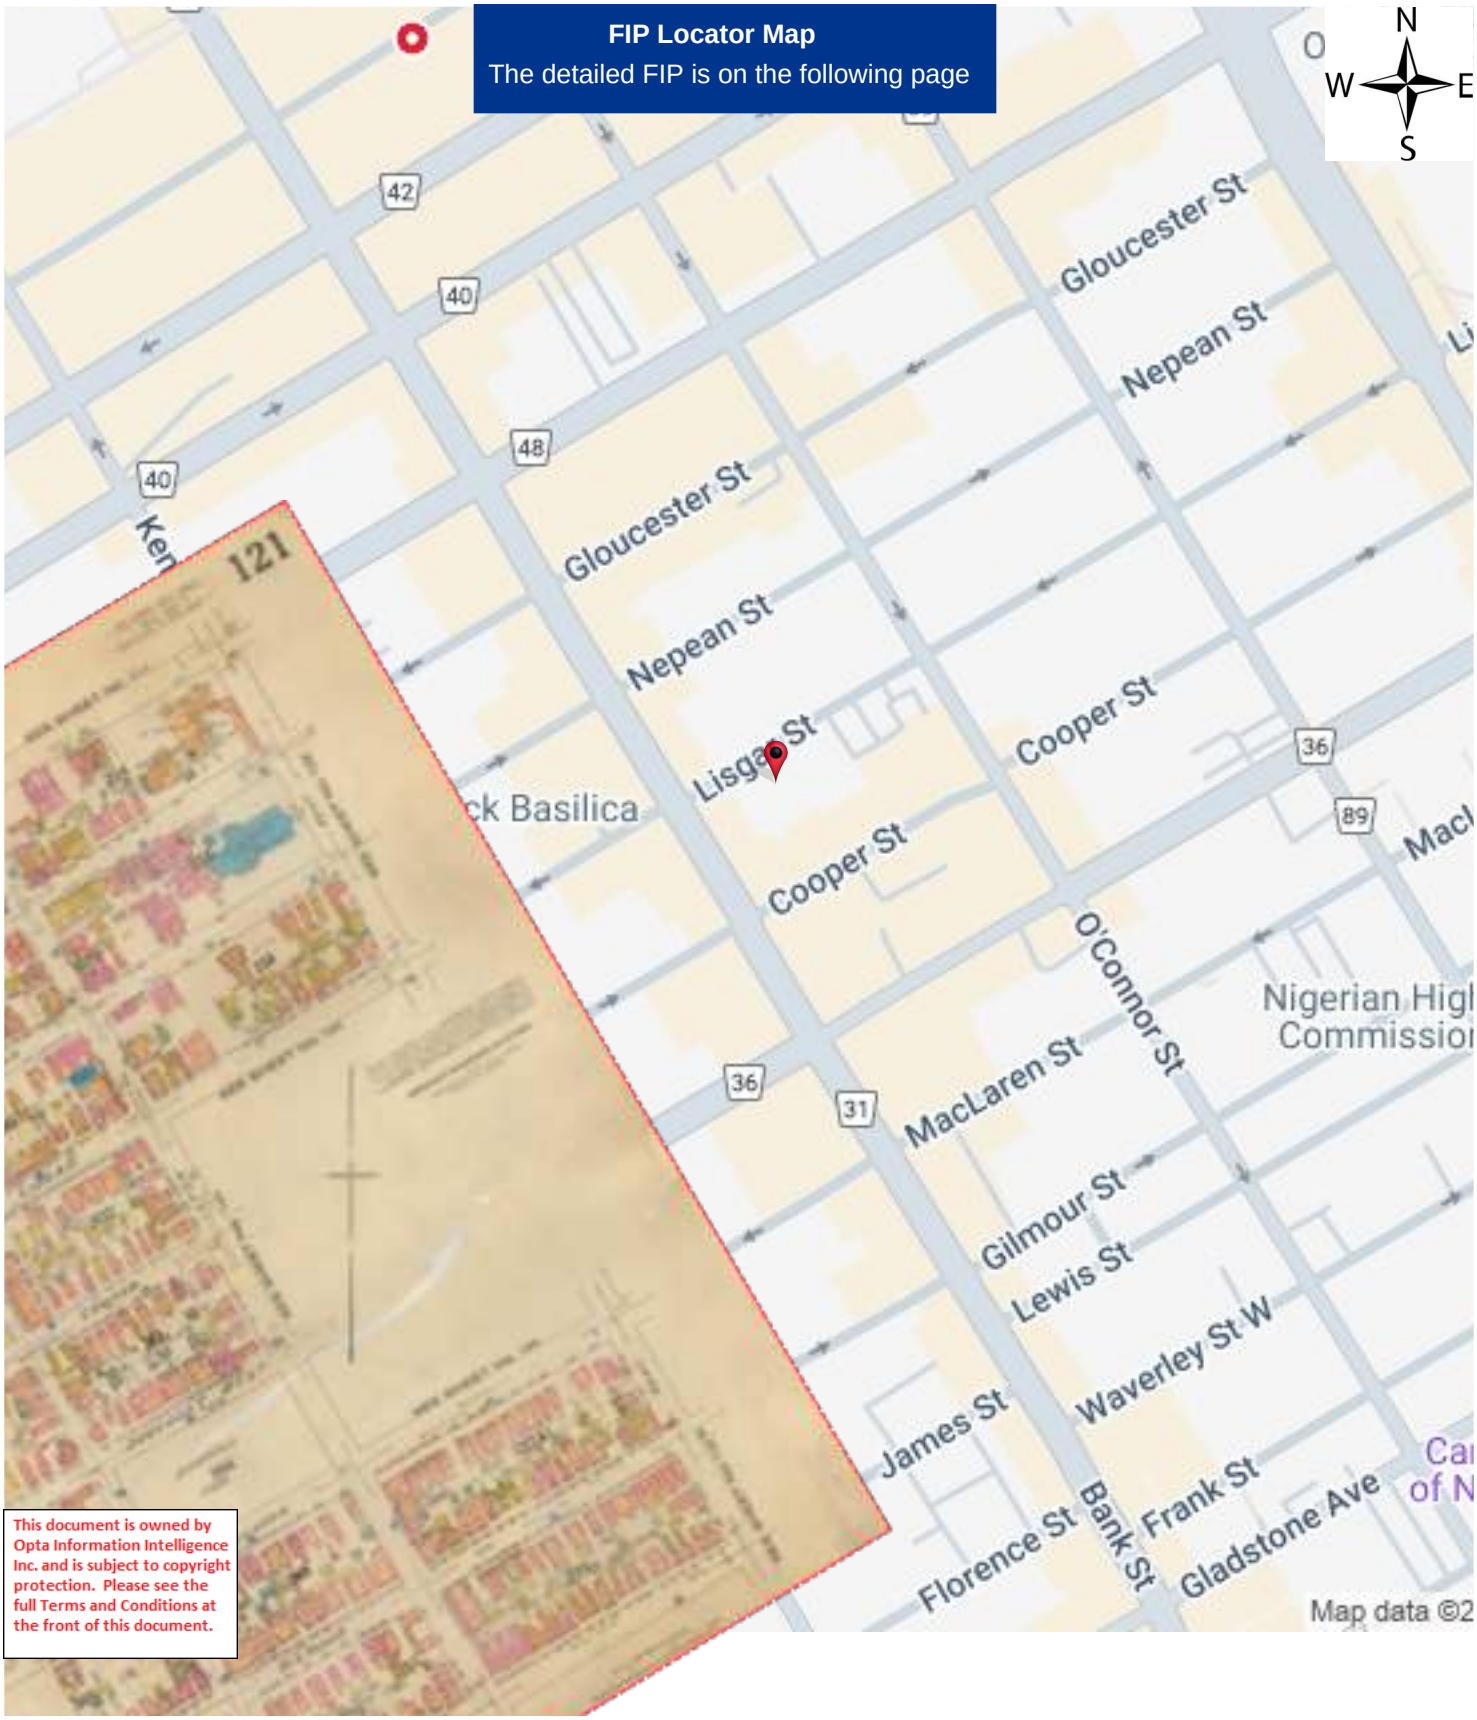

This document is owned by Opta Information Intelligence Inc. and is subject to copyright protection. Please see the full Terms and Conditions at the front of this document.

Project #: 25020500995 | P.O. #: 250080
Requested by: Eleanor Goolab | Date Completed: 02/19/2025 17:58:42

1948 Volume: Ottawa Firemap: 121
Ottawa Plan: 2991 (1925) | Sheet: 121 (1948)

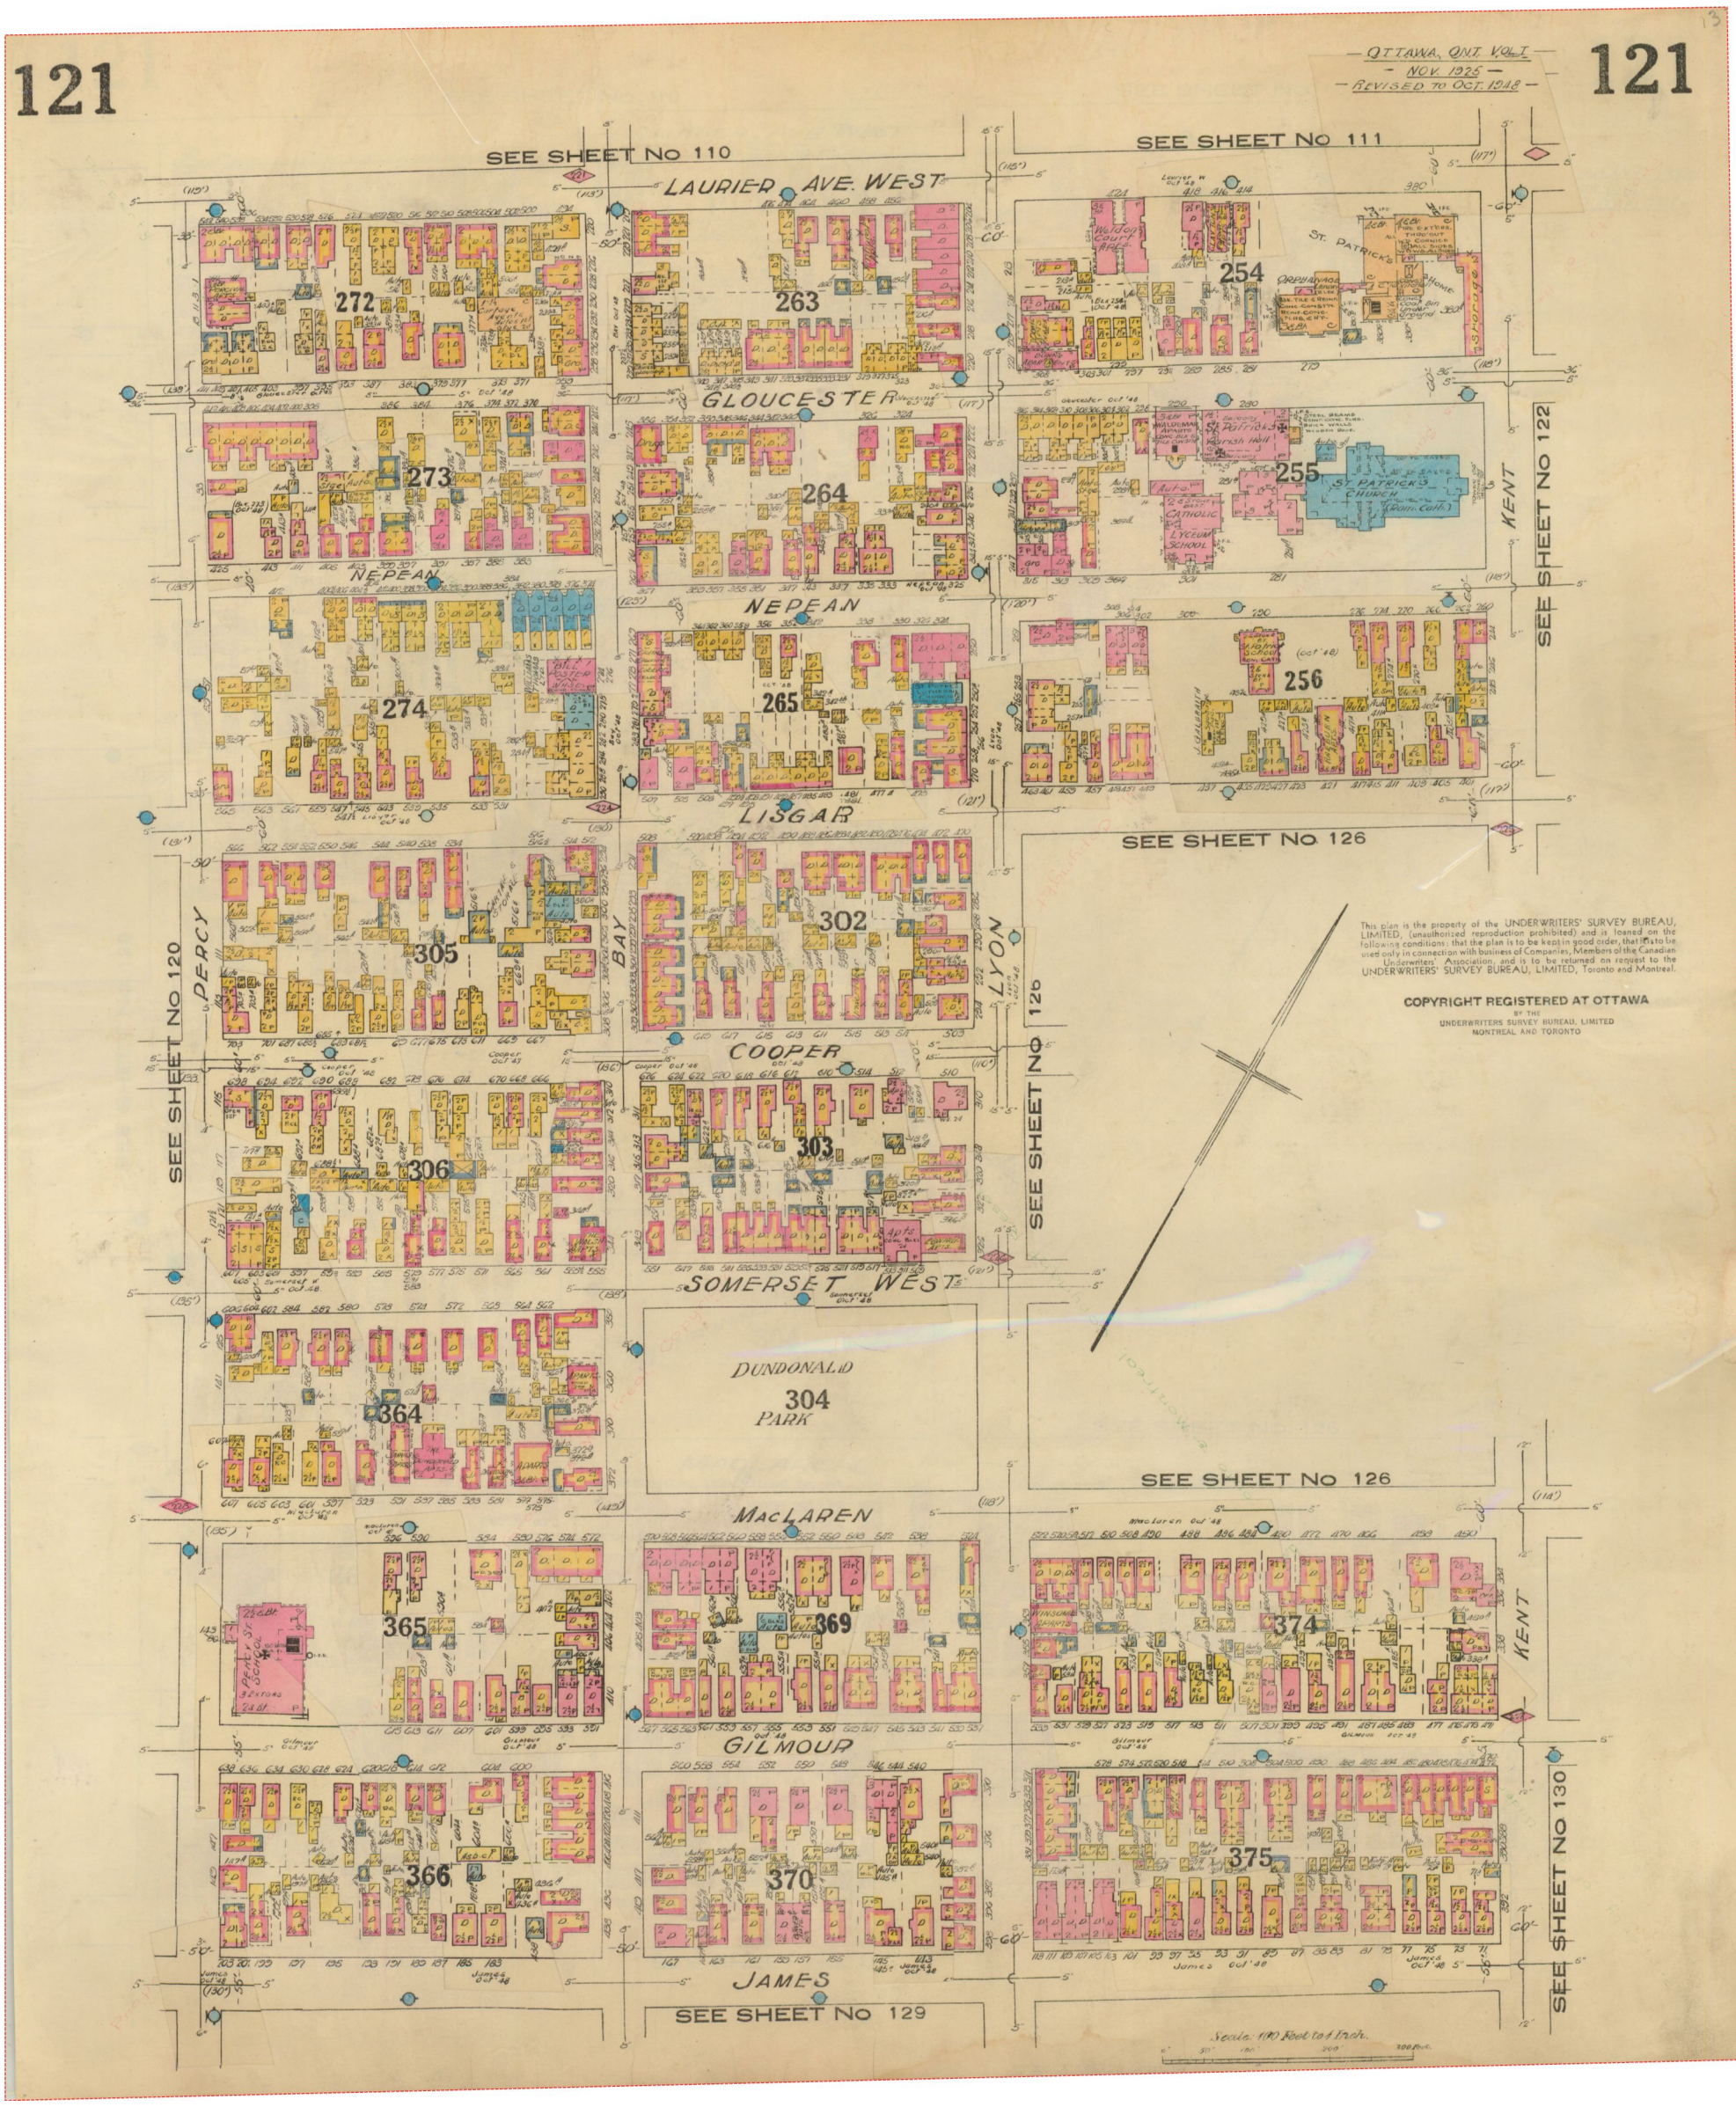

Project #: 25020500995 | P.O. #: 250080
Requested by: Eleanor Goolab | Date Completed: 02/19/2025 17:58:42

1948 Volume: Ottawa Firemap: 123
Ottawa Plan: 2991 (1925) | Sheet: 123 (1948)

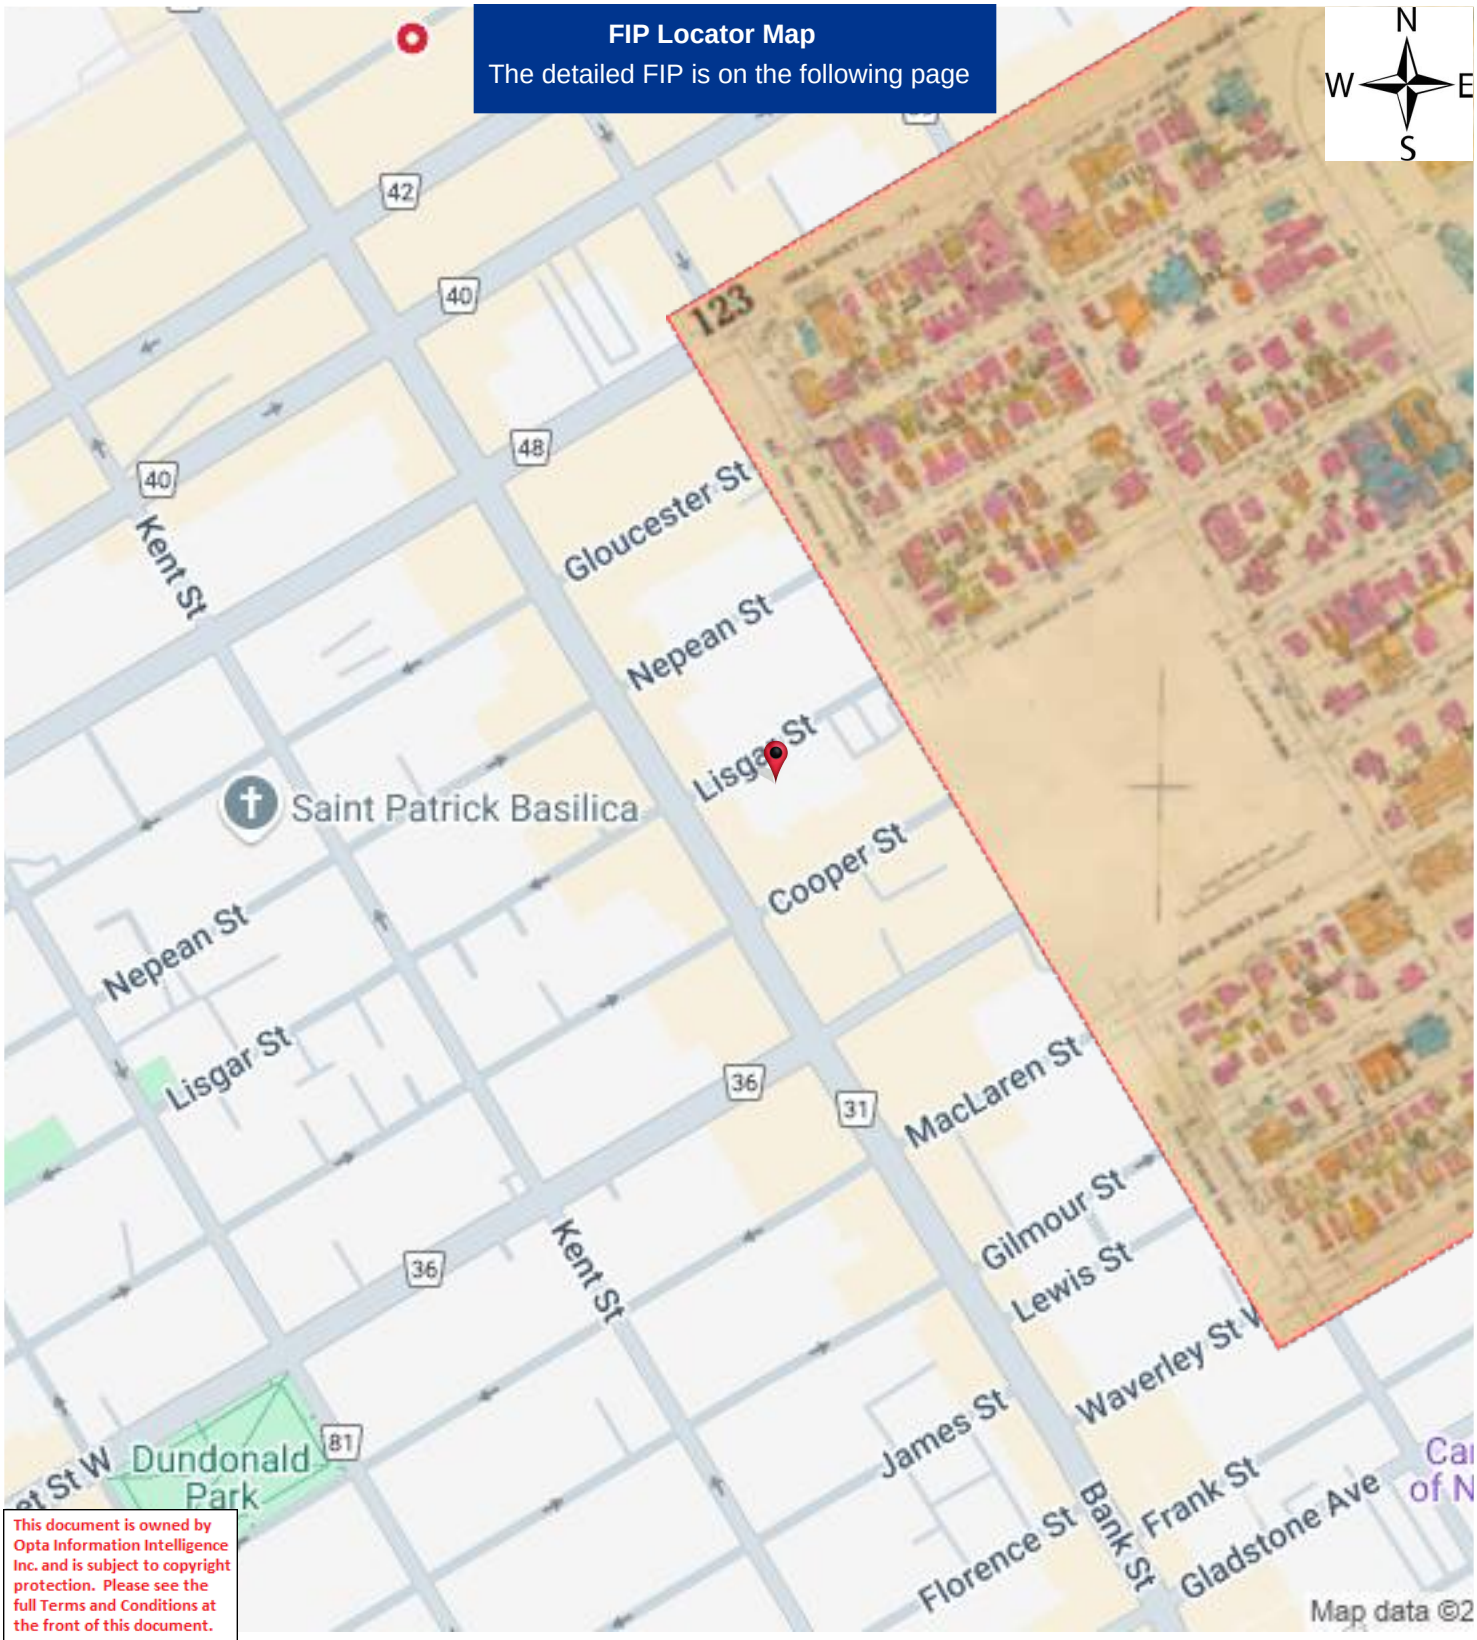

This document is owned by Opta Information Intelligence Inc. and is subject to copyright protection. Please see the full Terms and Conditions at the front of this document.

Project #: 25020500995 | P.O. #: 250080
Requested by: Eleanor Goolab | Date Completed: 02/19/2025 17:58:42

1948 Volume: Ottawa Firemap: 123
Ottawa Plan: 2991 (1925) | Sheet: 123 (1948)

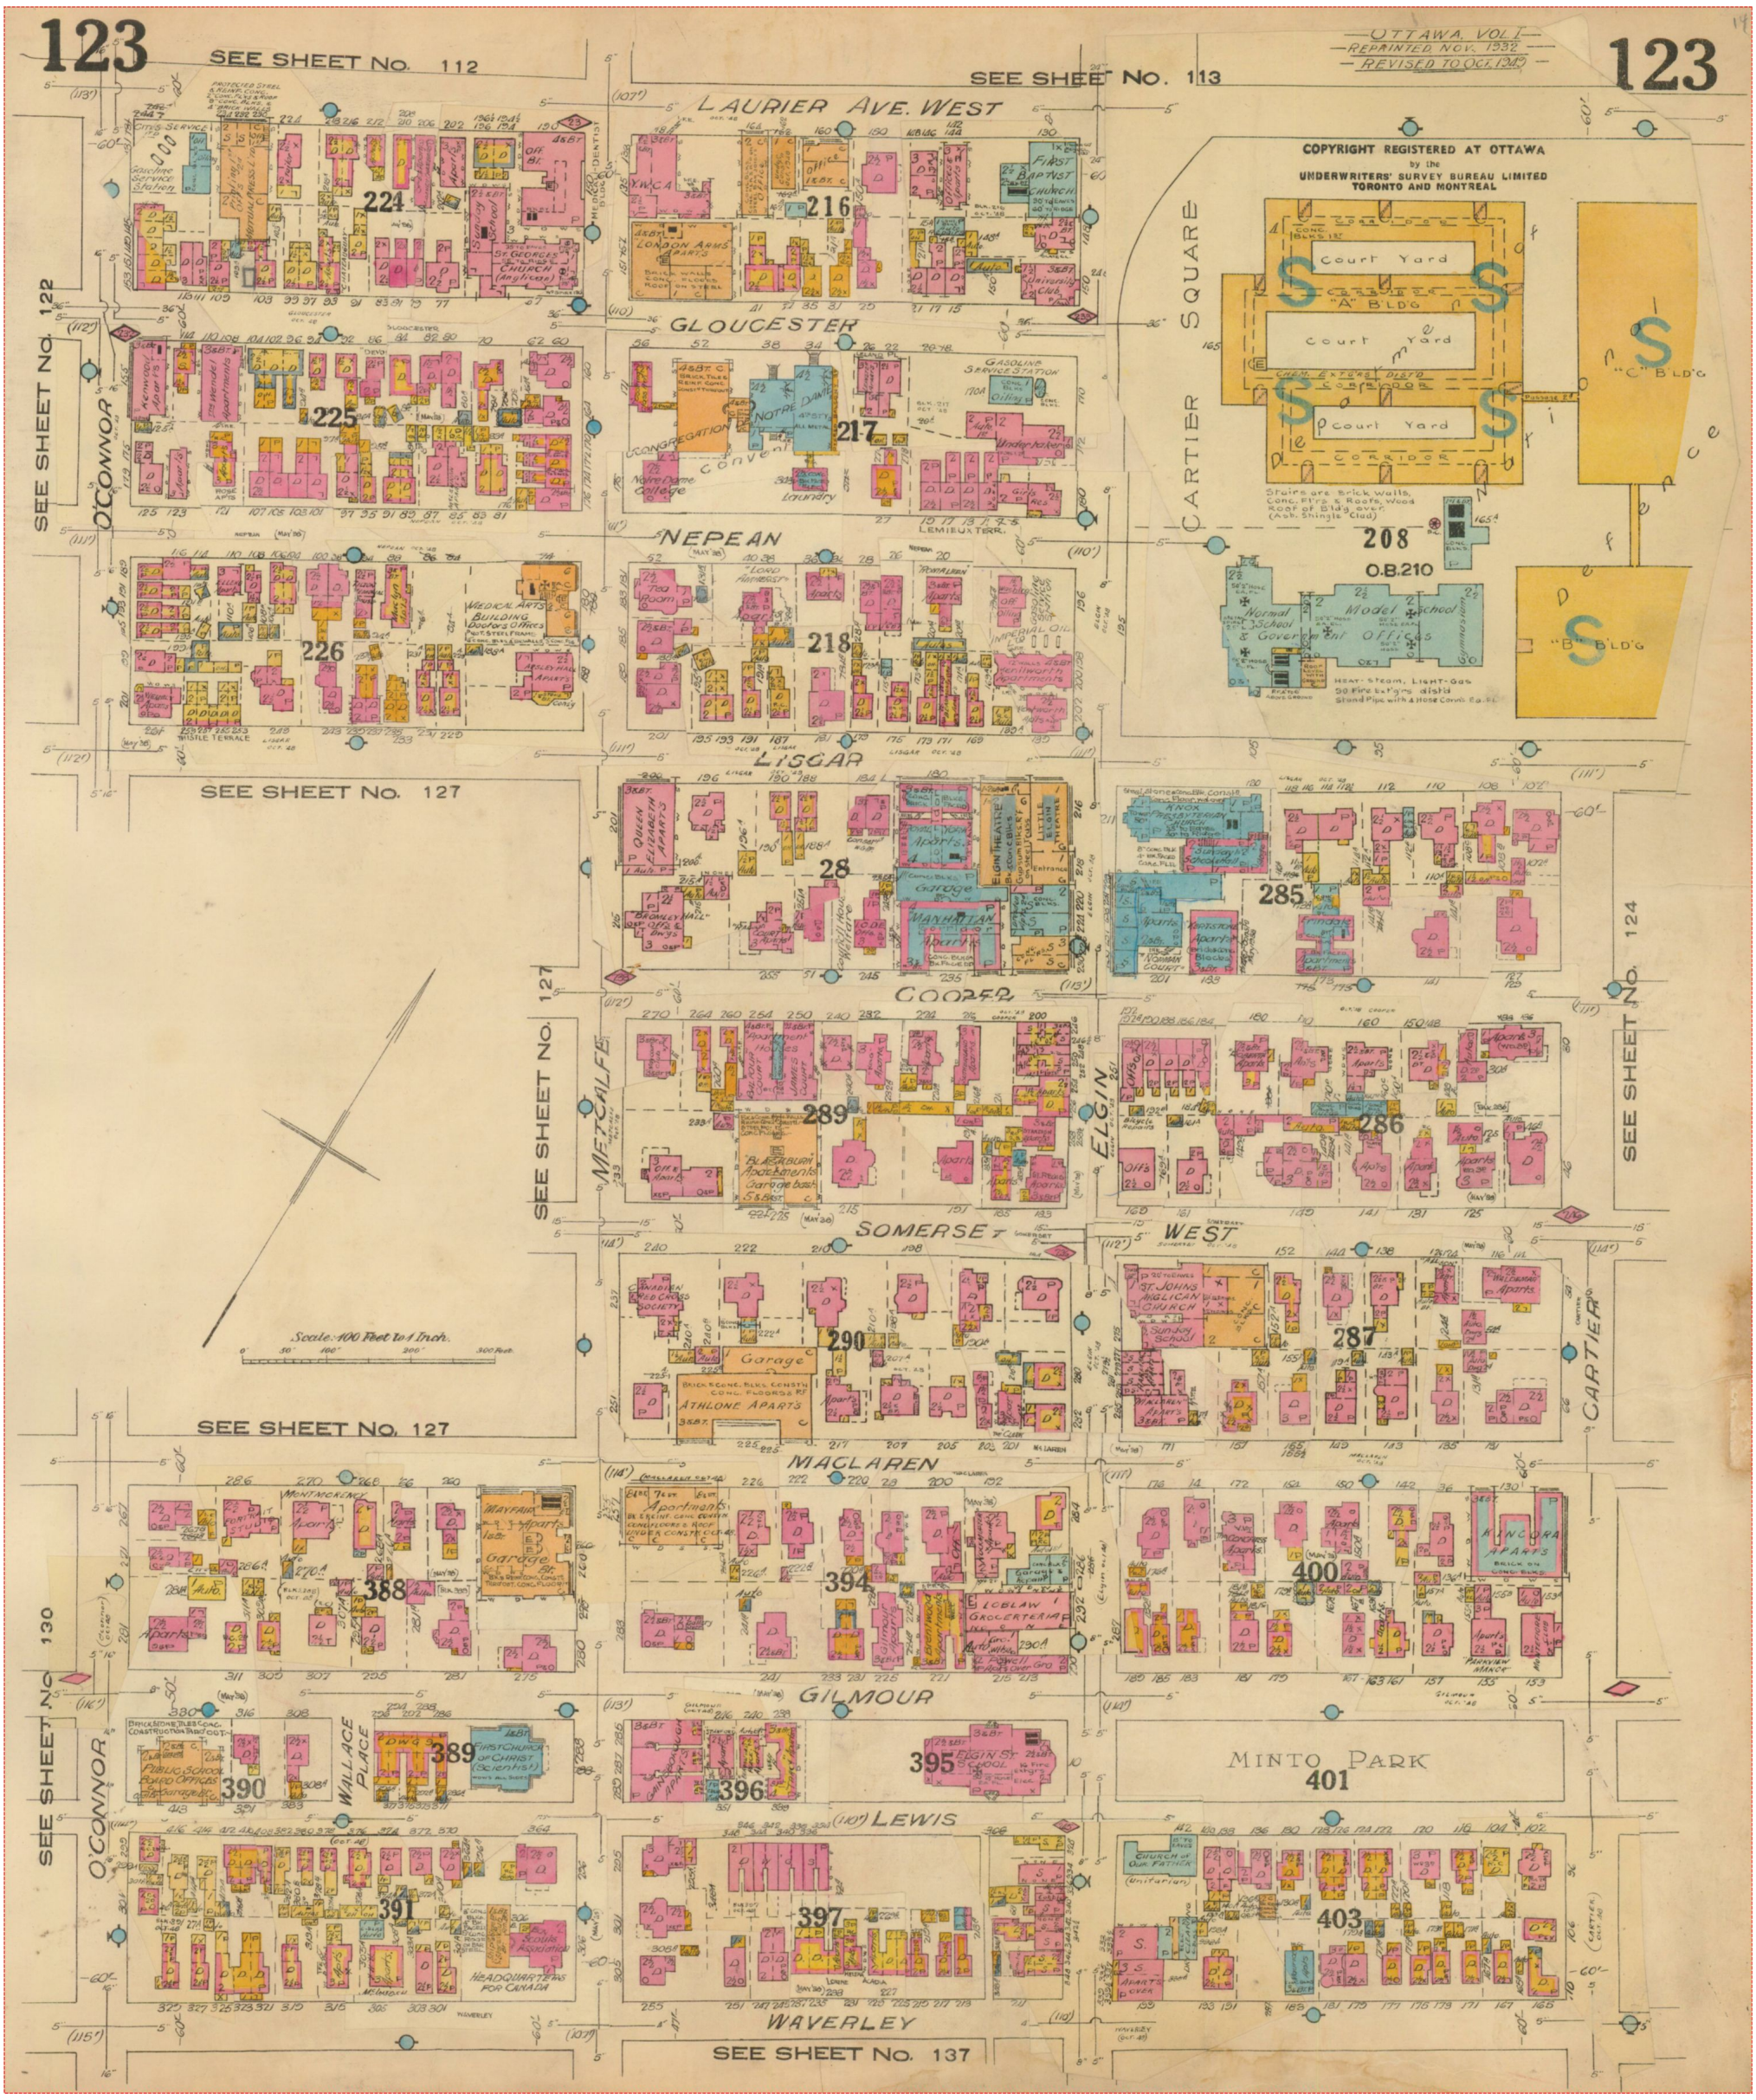

Project #: 25020500995 | P.O. #: 250080
Requested by: Eleanor Goolab | Date Completed: 02/19/2025 17:58:42

1948 Volume: Ottawa Firemap: 126
Ottawa Plan: 2991 (1925) | Sheet: 126 (1948)

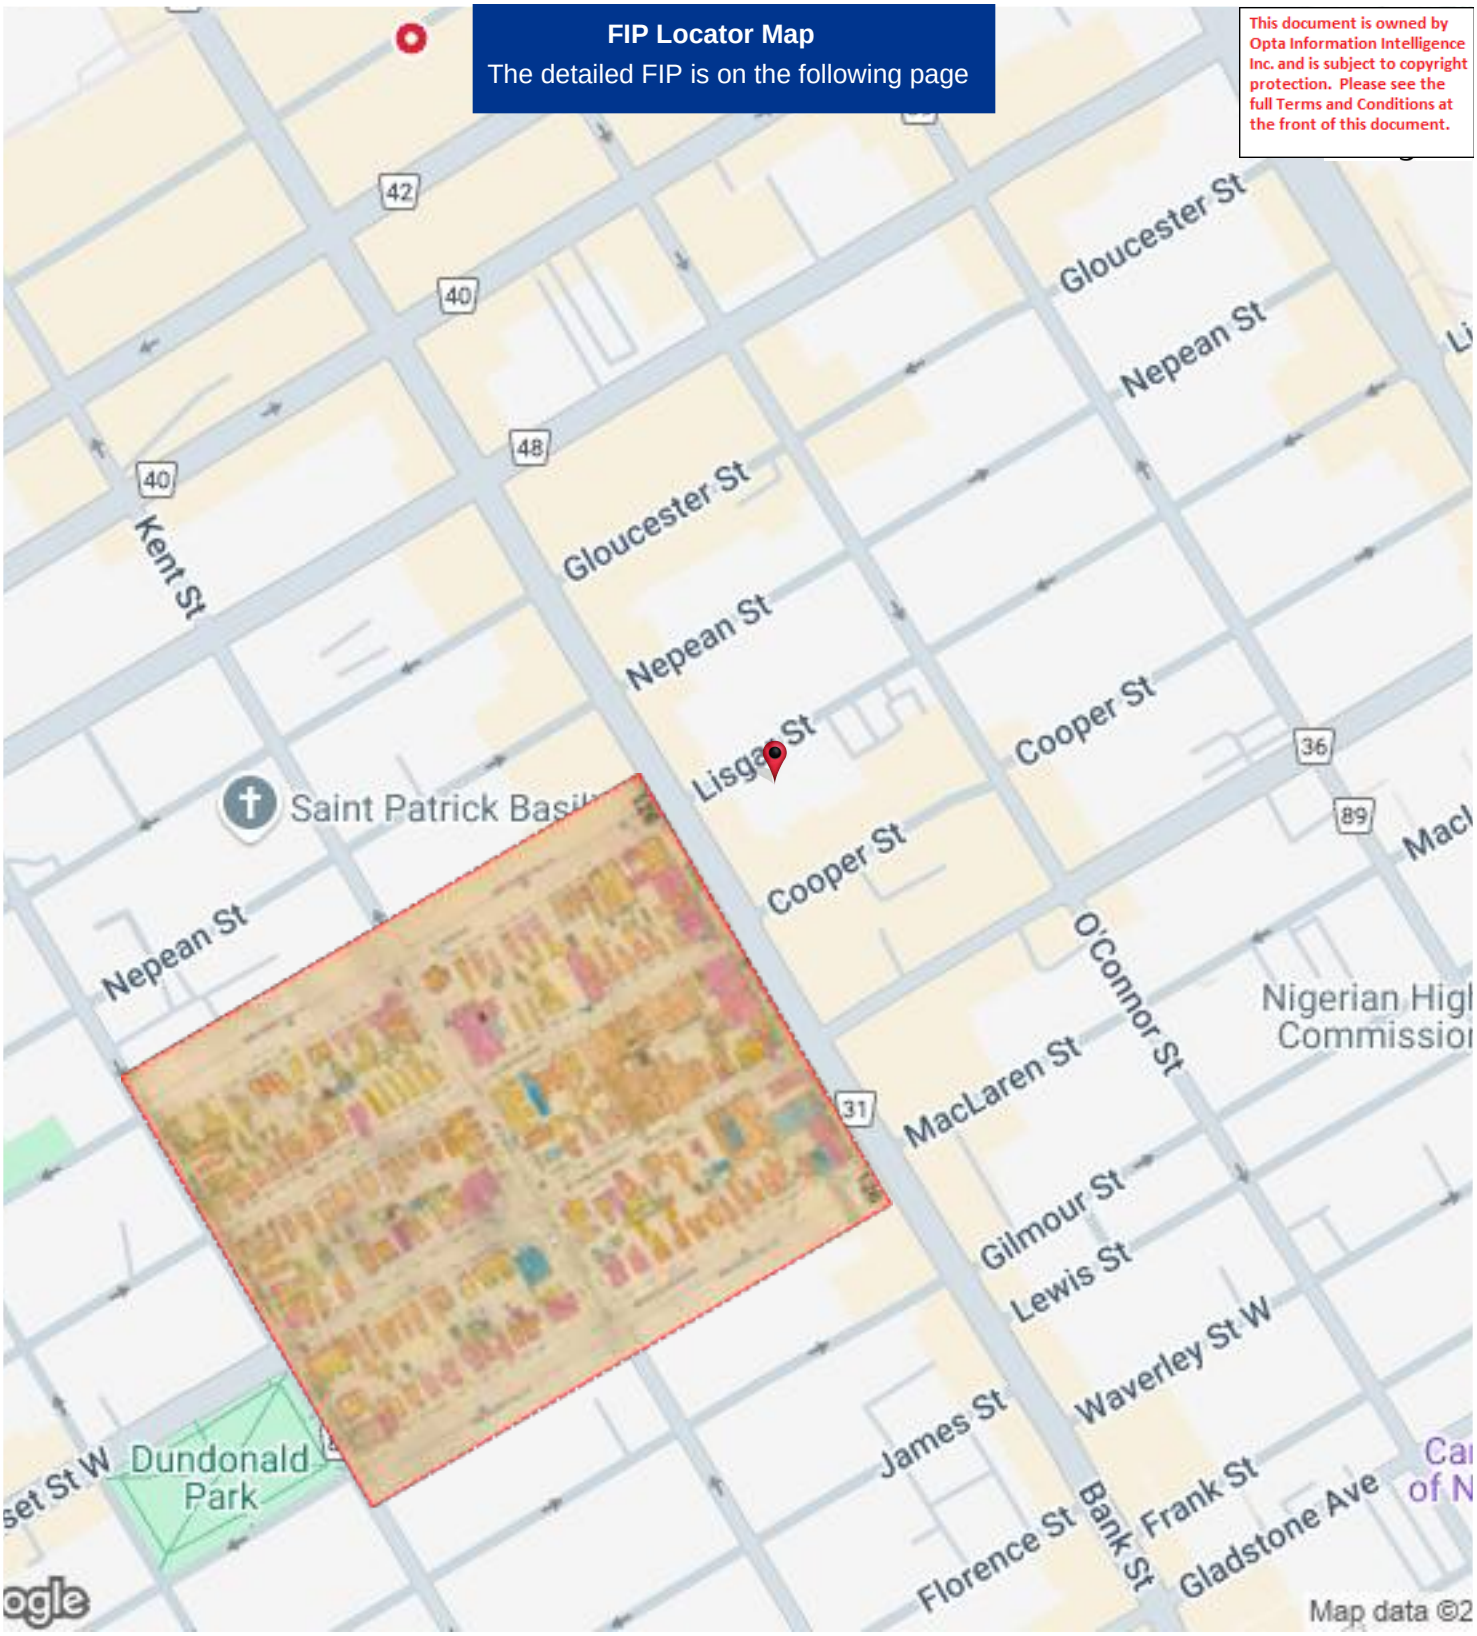

Project #: 25020500995 | P.O. #: 250080
Requested by: Eleanor Goolab | Date Completed: 02/19/2025 17:58:42

1948 Volume: Ottawa Firemap: 126
Ottawa Plan: 2991 (1925) | Sheet: 126 (1948)

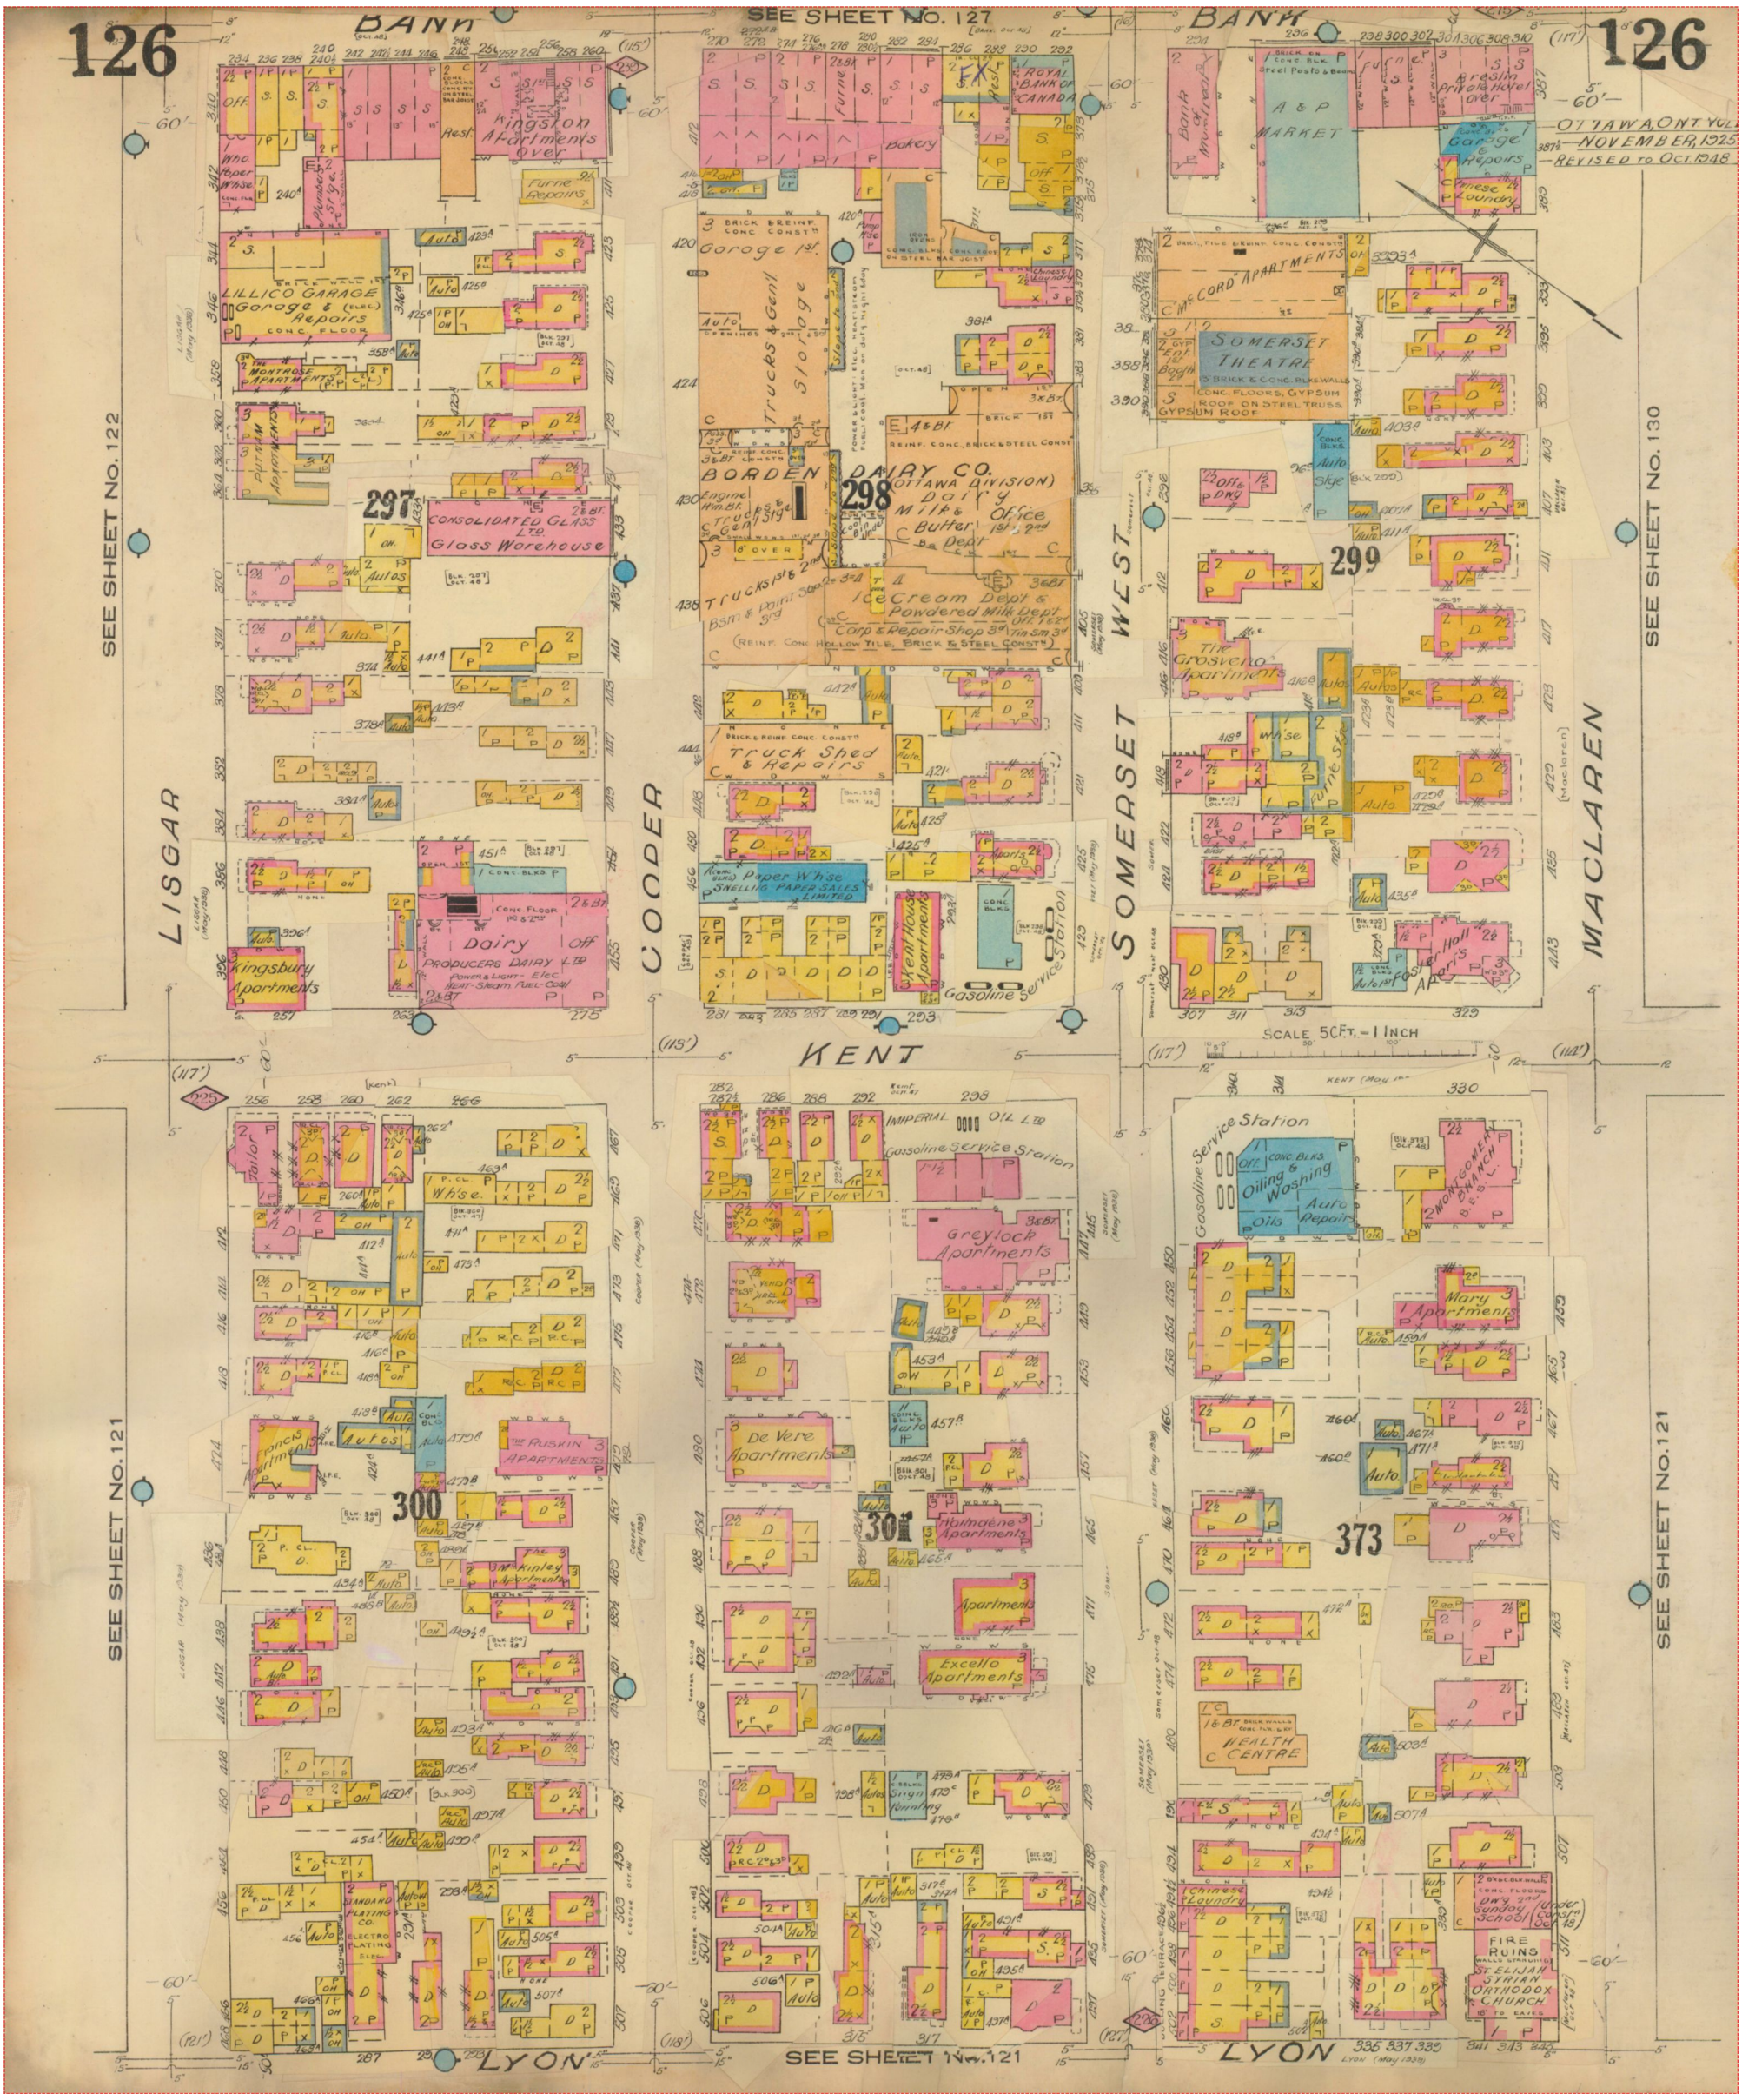

Project #: 25020500995 | P.O. #: 250080
Requested by: Eleanor Goolab | Date Completed: 02/19/2025 17:58:42

1948 Volume: Ottawa Firemap: 127
Ottawa Plan: 2991 (1925) | Sheet: 127 (1948)

This document is owned by Opta Information Intelligence Inc. and is subject to copyright protection. Please see the full Terms and Conditions at the front of this document.

Project #: 25020500995 | P.O. #: 250080
Requested by: Eleanor Goolab | Date Completed: 02/19/2025 17:58:42

1948 Volume: Ottawa Firemap: 127
Ottawa Plan: 2991 (1925) | Sheet: 127 (1948)

Project #: 25020500995 | P.O. #: 250080
Requested by: Eleanor Goolab | Date Completed: 02/19/2025 17:58:42

1948 Volume: Ottawa Firemap: 130
Ottawa Plan: 2991 (1925) | Sheet: 130 (1948)

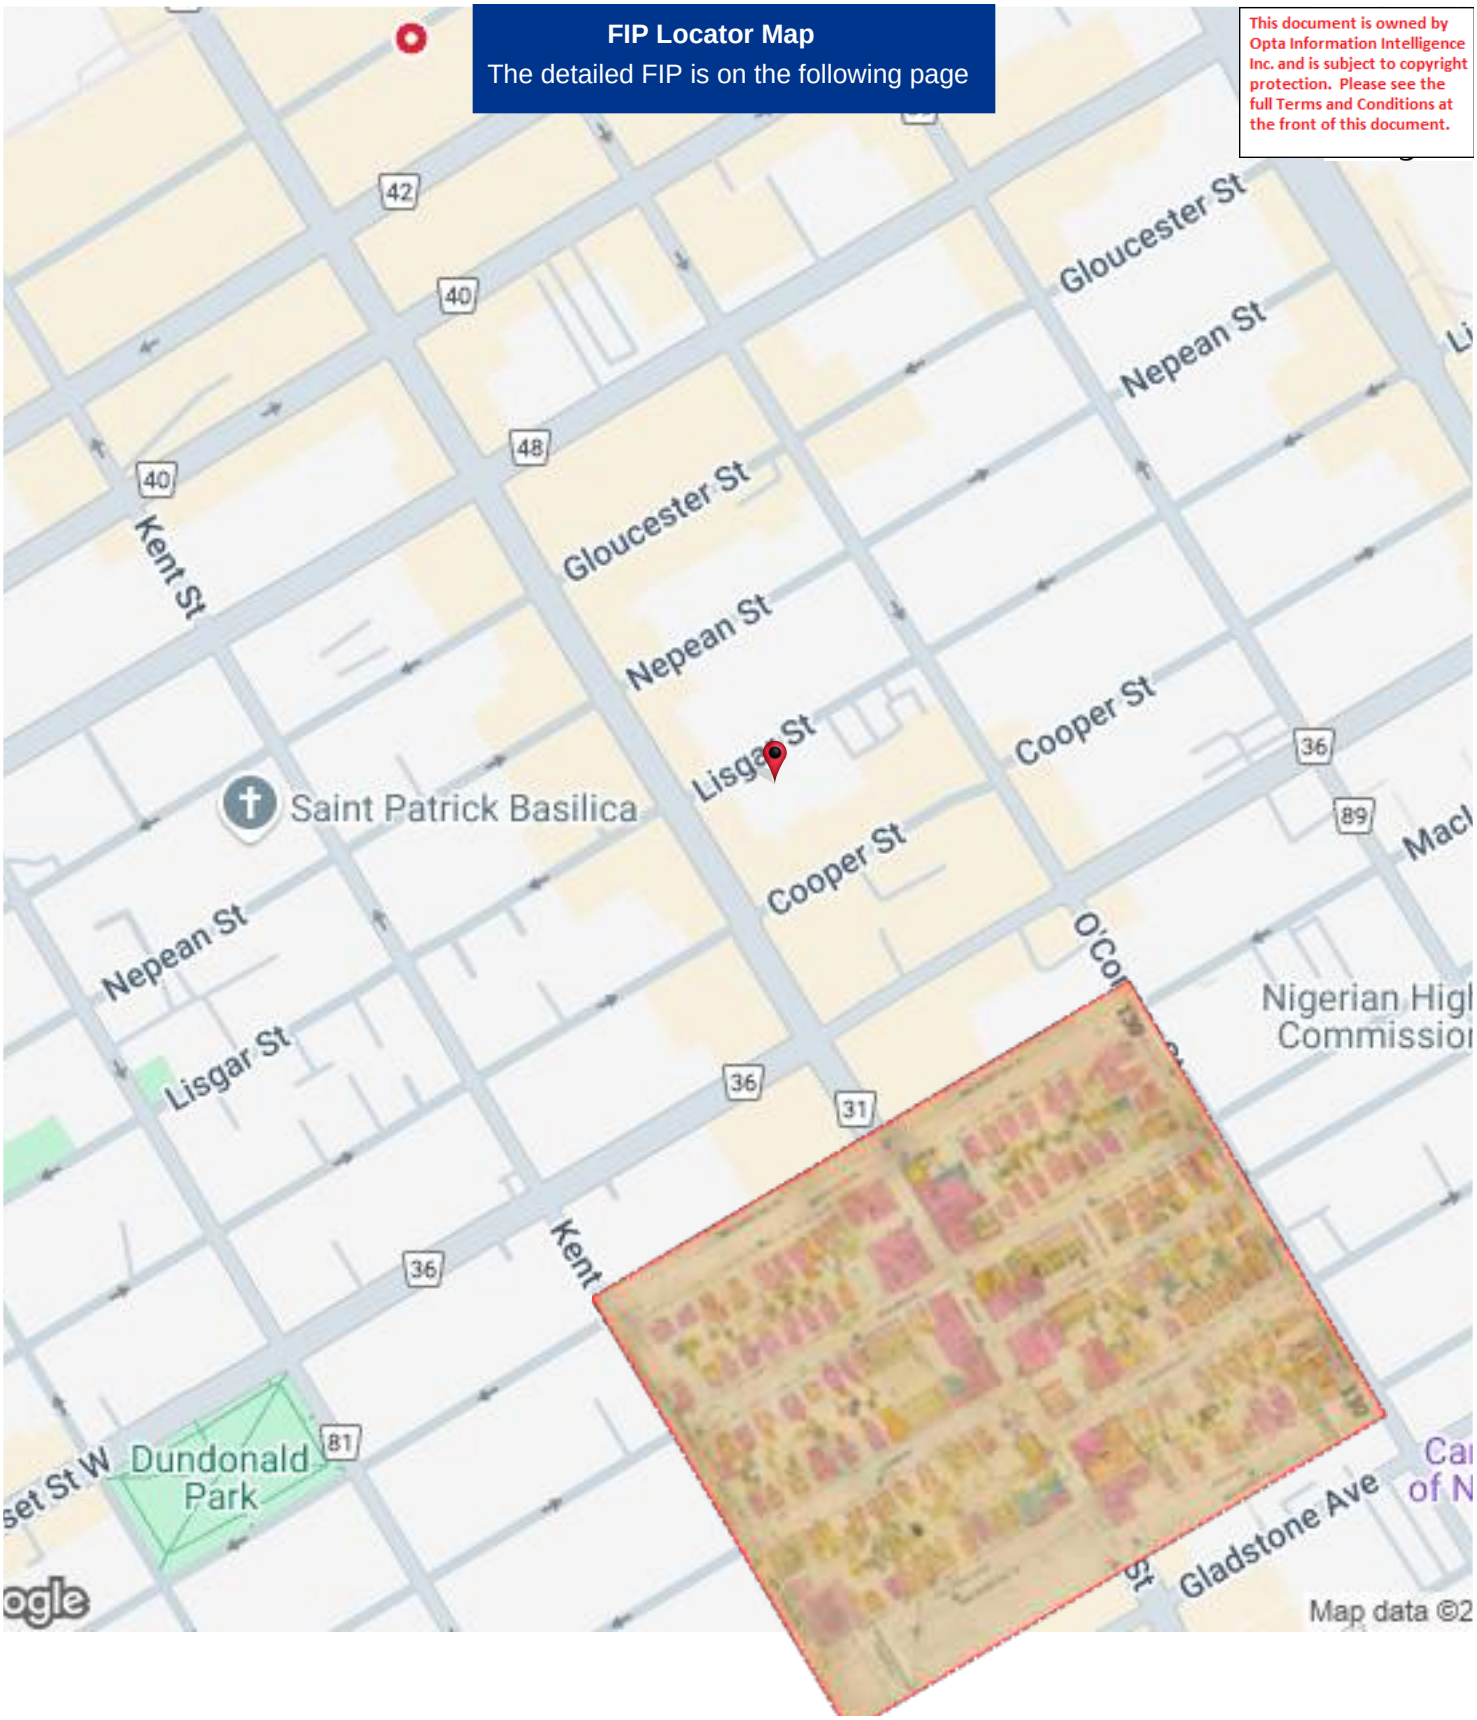

Project #: 25020500995 | P.O. #: 250080
Requested by: Eleanor Goolab | Date Completed: 02/19/2025 17:58:42

1948 Volume: Ottawa Firemap: 130
Ottawa Plan: 2991 (1925) | Sheet: 130 (1948)

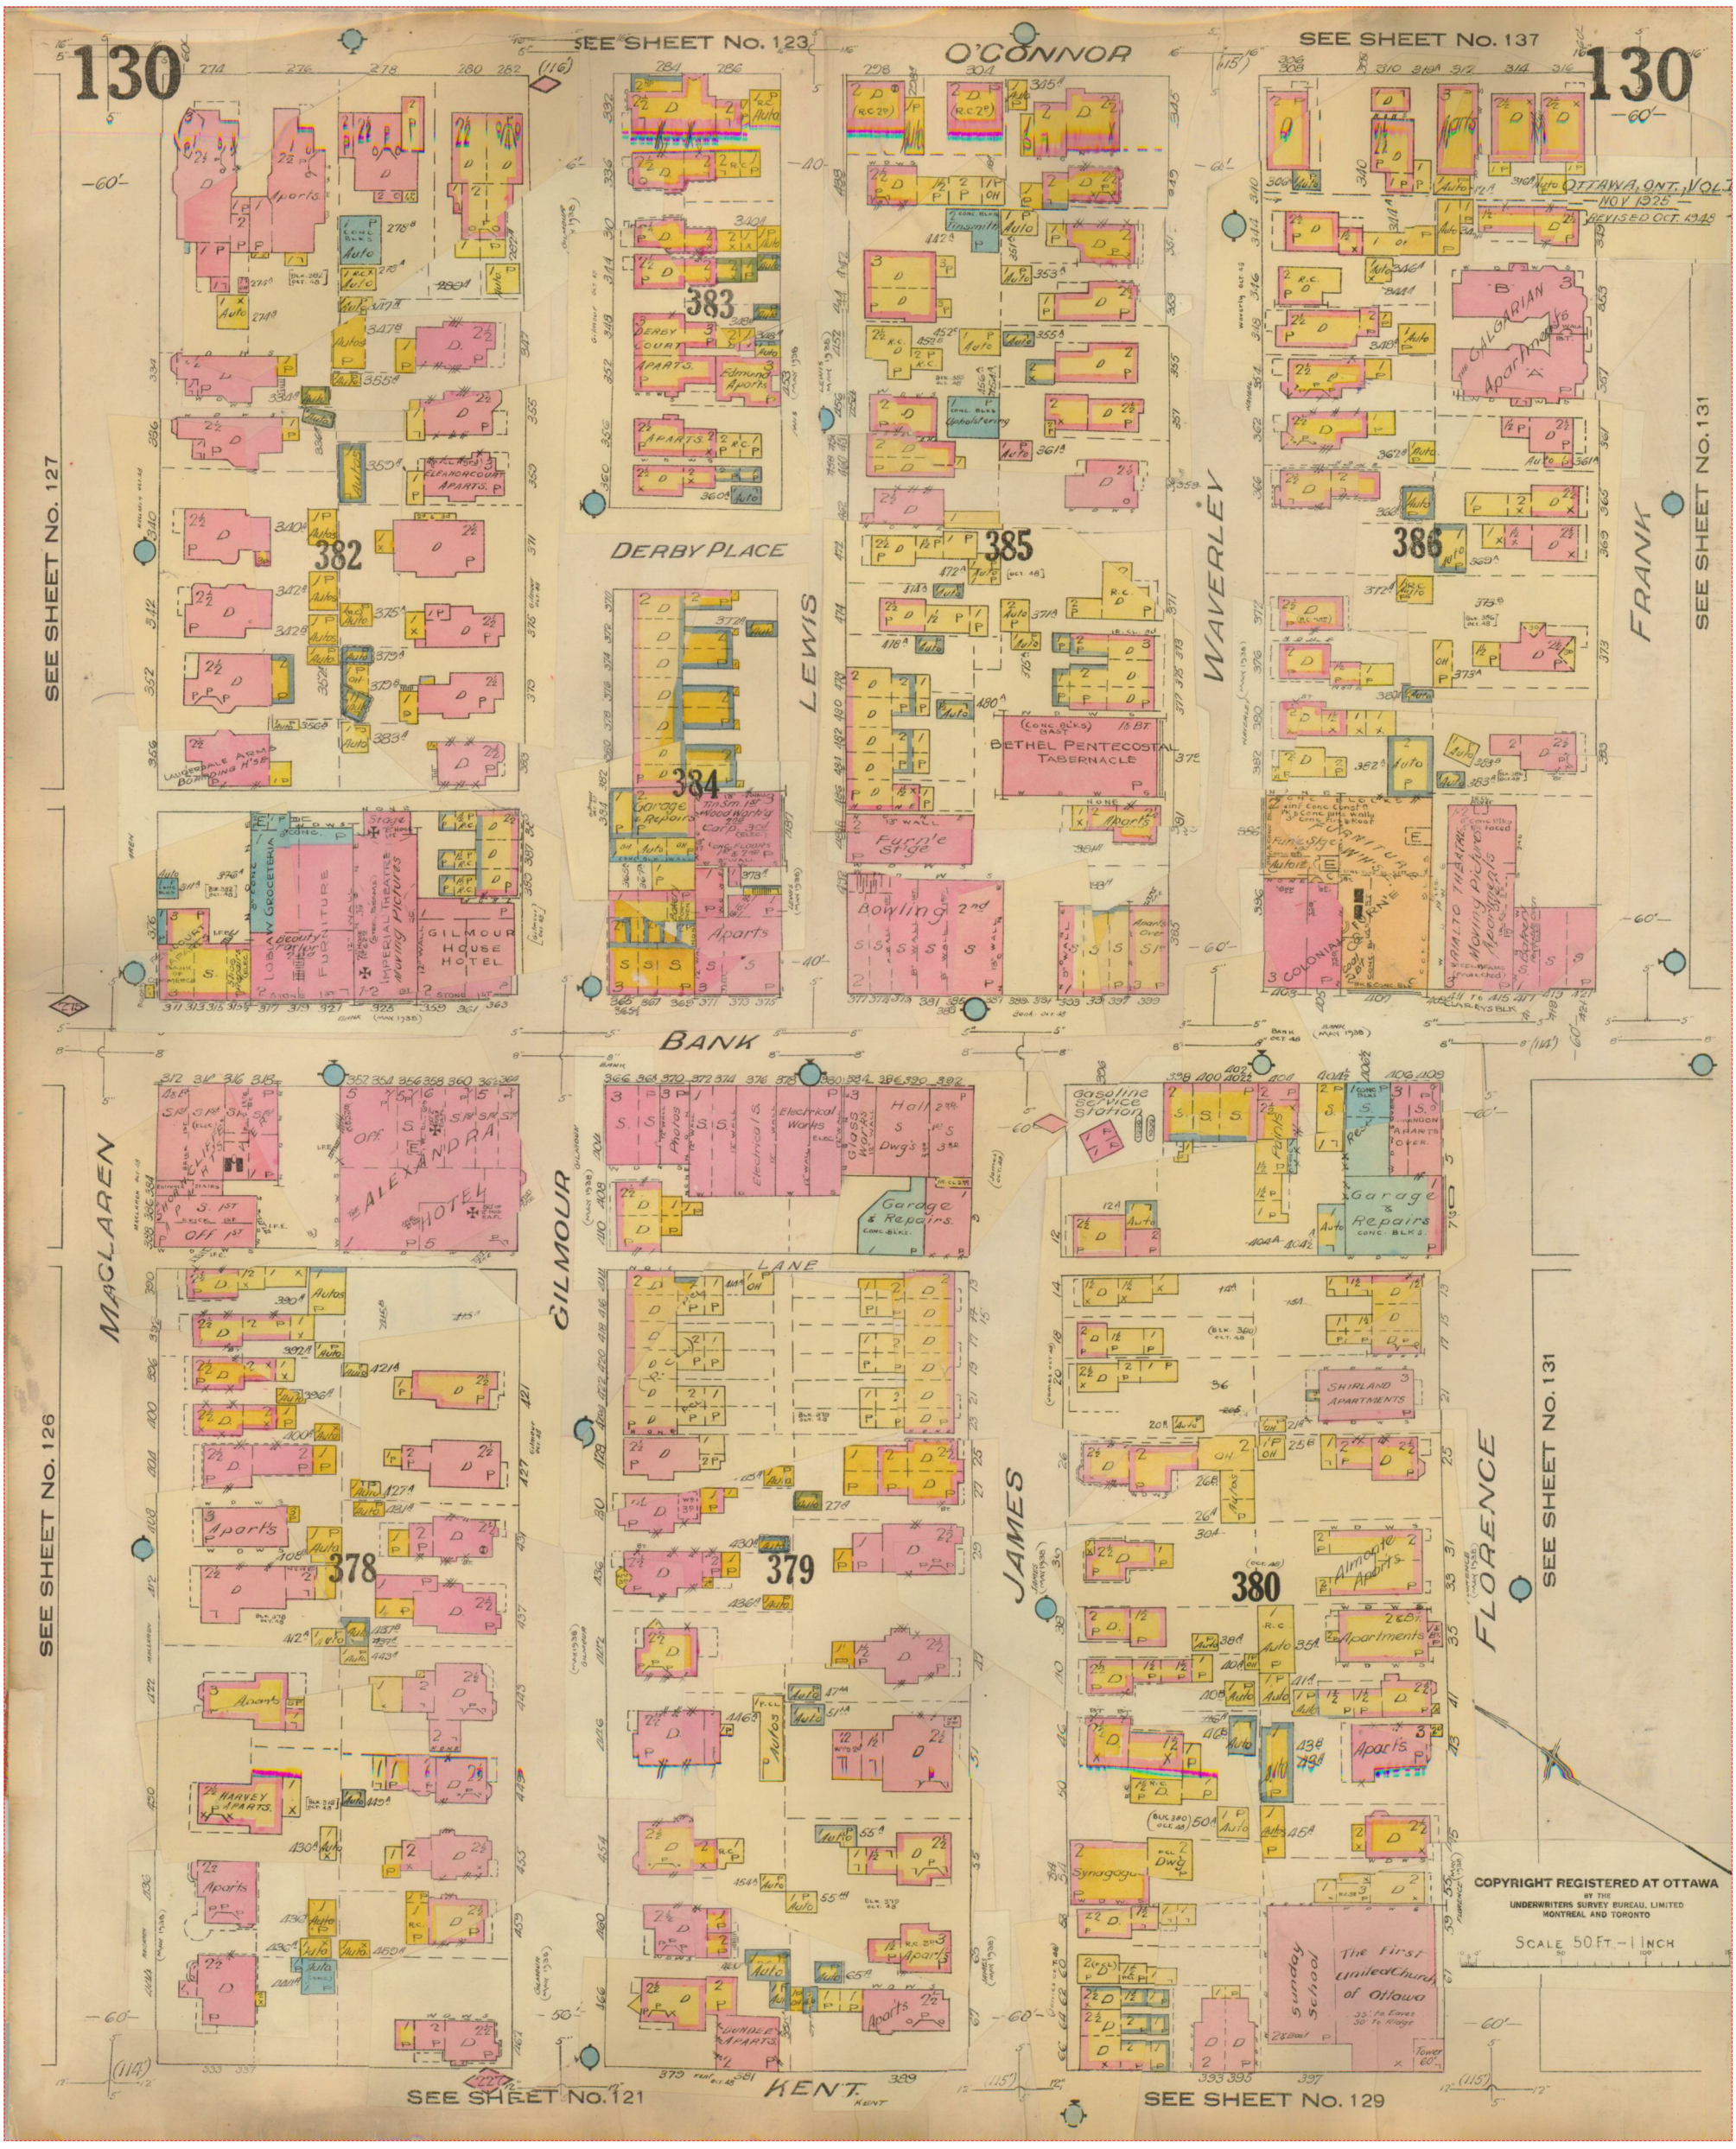

Project #: 25020500995 | P.O. #: 250080
Requested by: Eleanor Goolab | Date Completed: 02/19/2025 17:58:42

Multirisk Report - 1996 CANUS PLASTICS LTD. 312 LISGAR ST OTTAWA ON K2P 0E2 Reference No: 70615622

AIS Ref No.: 70615622

1996

This document is owned by Opta Information Intelligence Inc. and is subject to copyright protection. Please see the full Terms and Conditions at the front of this document.

Ontario Branch
Confidential Report

MULTIRISK SURVEY

Insured:	CANUS PLASTICS LTD.
Location Surveyed:	312 LISGAR ST OTTAWA, ONTARIO K2P 0E2
Person Contacted:	Fred Rendell
Telephone Number:	(613) 232-2657
Policy Number:	C3631731
AIS Reference:	70615622
Surveyed by:	Donna Johnson
Date of Survey:	1996.08.15

Committed to Service Excellence

Project #: 25020500995 | P.O. #: 250080
Requested by: Eleanor Goolab | Date Completed: 02/19/2025 17:58:42

Multirisk Report - 1996 CANUS PLASTICS LTD. 312 LISGAR ST OTTAWA ON K2P 0E2 Reference No: 70615622

AIS Ref No.: 70615622

1996

This document is owned by Opta Information Intelligence Inc. and is subject to copyright protection. Please see the full Terms and Conditions at the front of this document.

NOTE: The sole purpose of this report is to provide insurance pricing and underwriting information about the particular insured and location named. Only the person requesting this survey will receive a copy of the report, and IAO asks that it be kept strictly confidential. This report does not guarantee compliance with any standards or with any federal, provincial or municipal codes, ordinances or regulations. Tests of fire and other protection equipment have not been conducted or witnessed during this survey.

IAO reports, prepared in compliance with commonly accepted risk control standards existing at the time services are rendered, are developed from a survey of the premises and/or from data supplied by or on behalf of the Purchaser. IAO does not purport to list all hazards. While changes and modifications, referred to in the reports are designed to upgrade protection and loss prevention of the premises, IAO assumes no responsibility for management and control of these activities. IAO will not be responsible to the Purchaser for any loss or damages, whether consequential or other, however caused, incurred or suffered, as a result of the services being provided.

Project #: 25020500995 | P.O. #: 250080
Requested by: Eleanor Goolab | Date Completed: 02/19/2025 17:58:42

Multirisk Report - 1996 CANUS PLASTICS LTD. 312 LISGAR ST OTTAWA ON K2P 0E2 Reference No: 70615622

1996

AIS Ref No.: 70615622

CANUS PLASTICS LTD.
312 ST LISGAR; OTTAWA, ONTARIO

This document is owned by Opta Information Intelligence Inc. and is subject to copyright protection. Please see the full Terms and Conditions at the front of this document.

M U L T I R I S K - F I R E, L I A B I L I T Y A N D
B A S I C C R I M E

OCCUPANCY:

The insured is a non-occupant building owner at this location. The premises are in good condition, pending recommendation compliance. The insured is interested in loss prevention, however there have not been any losses during the last 3 years.

* Occupancy Description (Insured / major tenant if insured is non-occupant)

The tenant is the Stone Angel Institute. They have offices at this location where they also provide a meeting centre for natives on the grade level as well as provide sleeping quarters for 4 occupants on the second floor and in the attic area.

A kitchen is provided in the basement which is equipped with a domestic refrigerator and stove. This is for the use of the occupants as there is no cooking permitted elsewhere in the building.

The use of alcoholic beverages on the premises is strictly forbidden.

A small quantity of art work is displayed in the meeting area which is also equipped with a small stage.

This tenant has been here for over 3 years.

* Other Classes of Occupants

None

* Undersirable Features

Portable fire extinguishers require testing.

Overfusing - excessive use of 30 ampere fuses.

Roof shingle is in poor condition.

It is recommended that this location be resurveyed in 1 year(s).

Project #: 25020500995 | P.O. #: 250080
Requested by: Eleanor Goolab | Date Completed: 02/19/2025 17:58:42

Multirisk Report - 1996 CANUS PLASTICS LTD. 312 LISGAR ST OTTAWA ON K2P 0E2 Reference No: 70615622

1996

AIS Ref No.: 70615622

CANUS PLASTICS LTD.
312 ST LISGAR; OTTAWA, ONTARIO

This document is owned by Opta Information Intelligence Inc. and is subject to copyright protection. Please see the full Terms and Conditions at the front of this document.

BUILDING:

* Built - 1940 (est.) Height: Storey(s) (excluding basement) - 3
* There are no additions.
* There are no renovations.
* Building condition - Fair

* Area: Ground Floor - 112 sq. m Total (including basement) - 391 sq. m

---

BASIC CONSTRUCTION:

* Walls - 100% Masonry - Brick

* Floors - (excluding basement) 100% Wood joist

* Roof - 100% - Wood joist
- Surface material(s) - Asphalt shingles
- Original roof.

INTERIOR FINISH:

* Walls - 100% non-combustible

* Ceilings - 100% non-combustible

BASEMENTS:

* Number of basements - 1
* Total Area - 112 sq. m
* Finished - 90% Unfinished - 10%

VERTICAL OPENINGS:

* Stairs - Protection open

MEZZANINE: None

OUTBUILDINGS: None

HEATING:

* Forced Warm Air - 100% - Oil
- Upgraded in 1960, 100% replaced.
- Installation appears safe

* Heating appliances - All enclosed in a separate room
* Combustible materials - Not stored in this room at time of survey

Multirisk Report - 1996 CANUS PLASTICS LTD. 312 LISGAR ST OTTAWA ON K2P 0E2
Reference No: 70615622

1996

AIS Ref No.: 70615622

This document is owned by Opta Information Intelligence Inc. and is subject to copyright protection. Please see the full Terms and Conditions at the front of this document.

---

* Fuel Tanks/Supply:
  - Supply - Fuel Oil Tank
  - Fuel Tank Capacity (litres) - 900
  - Location - Inside

* Chimneys:
  - Masonry - Standard

ELECTRICAL:

* Condition - Fair and appeared unsafe at the time of the survey.
* Wiring - BX
* Overcurrent protection - Ordinary Fuses.
* Electrical system - Upgraded in 1975, 100% replaced.

PLUMBING:

* Condition - Good at the time of the survey.
* Piping is Copper
* Plumbing - Upgraded in 1975, 100% replaced.

EXPOSURES: (within 15m of the risk):

* LEFT: TO BUILDING
  Construction - Masonry.
  Occupancy - Canus Plastics Ltd. Sales and production of plastic products.
  Distance - .8 m Height - 1 storeys
  Protection - Automatic Sprinklers Grading - Moderate

* RIGHT: TO BUILDING
  Construction - Masonry.
  Occupancy - Vacant laundromat.
  Distance - .8 m Height - 1 storeys
  Protection - Blank masonry wall Grading - Moderate

* FRONT: OPEN

* REAR: OPEN

Multirisk Report - 1996 CANUS PLASTICS LTD. 312 LISGAR ST OTTAWA ON K2P 0E2
Reference No: 70615622

1996

AIS Ref No.: 70615622

CANUS PLASTICS LTD.
312 ST LISGAR; OTTAWA, ONTARIO

This document is owned by Opta Information Intelligence Inc. and is subject to copyright protection. Please see the full Terms and Conditions at the front of this document.

MUNICIPAL PROTECTION:

* The FUS Public Fire Protection Classification is 3
* Responding (career) fire department Ottawa H.P.A.
* Distance from risk Less than 2.5 km
* Access via Paved roads. Year-round.

* The building itself is easily accesible to the fire department.
* Two hydrants within 155m (standard)

PRIVATE PROTECTION at this location includes the following:

* Non-standard extinguishers
* Fire detection/alarm system - Local - Full Heat & Smoke

* An automatic sprinkler system is not present.

Multirisk Report - 1996 CANUS PLASTICS LTD. 312 LISGAR ST OTTAWA ON K2P 0E2 Reference No: 70615622

1996

AIS Ref No.: 70615622

CANUS PLASTICS LTD.
312 ST LISGAR; OTTAWA, ONTARIO

This document is owned by Opta Information Intelligence Inc. and is subject to copyright protection. Please see the full Terms and Conditions at the front of this document.

M U L T I R I S K - L I A B I L I T Y

OCCUPANCY - GENERAL INFORMATION

* Neighbourhood is predominantly commercial
* Insured - non-occupant building owner Area occupied - 391 sq. m
* 20% accessible to public. Public access is considered light
* Gross revenue - could not be determined at the time of the survey

---

PREMISES information at the time of this survey

* The following appeared to be SATISFACTORY:

  Stairs, ramps, handrails; Floor surfaces & coverings; Wall & ceilings; Inerior Lighting; Exterior Lighting; Emergency Lighting; Interior Housekeeping; Exterior Housekeeping; Washrooms; Sidewalks, Yards & Parking Lots; Snow & ice removal; Fire exits; Fire alarms

* Other features present:

  Permanent guests or boarders

* Elevating devices in operation - none

Multirisk Report - 1996 CANUS PLASTICS LTD. 312 LISGAR ST OTTAWA ON K2P 0E2 Reference No: 70615622

1996

This document is owned by Opta Information Intelligence Inc. and is subject to copyright protection. Please see the full Terms and Conditions at the front of this document.

M U L T I R I S K - B A S I C C R I M E

NEIGHBOURHOOD:

* Predominantly commercial
* Stable
* Best described as having a moderate crime rate

BUSINESS:

* Description - tenant - Stone Angel Institute
* Hours of Operation - Irregular
* Typical Stock - Not Applicable
* Smash and Grab exposure is low
* There is no safe on the premises

GENERAL PROTECTION at the time of this survey:

* The following appeared to be SATISFACTORY:

  Exterior Lighting, Interior Lighting, Roof Accessability, Police Patrols

* Security Alarm System - None

This report section is designed to provide basic crime information only. More detailed crime information can be obtained by ordering an Expanded Crime Supplement.

Multirisk Report - 1996 CANUS PLASTICS LTD. 312 LISGAR ST OTTAWA ON K2P 0E2 Reference No: 70615622

1996

AIS Ref No.: 70615622

This document is owned by Opta Information Intelligence Inc. and is subject to copyright protection. Please see the full Terms and Conditions at the front of this document.

CANUS PLASTICS LTD.
312 ST LISGAR; OTTAWA, ONTARIO

M U L T I R I S K - A L L R I S K

EARTHQUAKE: Zone 2 History of earthquakes - Yes

Mild tremors

FLOOD:

* Nearest body of water - River/Canal
* Distance from risk - 800 m.
* Risk is not located on a flood plain
* There is no history of flooding
* No evidence of water damage

WATER DAMAGE:

* Plumbing - Copper
* Evidence of corrosion - None
* Building is not sprinklered

* At time of survey, the following appeared to be SATISFACTORY:

  - Adequacy of sealing of Window/Skylight openings

* At time of survey, the following were found to be needing attention:

  - Adequacy of Roof covering material

* Most recent roof repair date - could not be determined
* Water damage protection - Shelving, Floor Drains

* History of water damage - None
* Evidence of water damage - None

COLLAPSE:

* No items which may lead to collapse were found.

* History of collapse - None

Multirisk Report - 1996 CANUS PLASTICS LTD. 312 LISGAR ST OTTAWA ON K2P 0E2
Reference No: 70615622

1996

AIS Ref No.: 70615622

CANUS PLASTICS LTD.
312 ST LISGAR; OTTAWA, ONTARIO

This document is owned by Opta Information Intelligence Inc. and is subject to copyright protection. Please see the full Terms and Conditions at the front of this document.

SEWER BACK-UP:

* History of sewer back-up - None
* Protection devices in place - None

VERIFICATION - WATER DAMAGE, FLOOD, SEWER BACKUP, INFORMATION:

* Confirmed by Fred Rendell
* Years knowledge of risk - 16

ADDITIONAL PERILS:

* Lightning protection - No
* Risk is not located within 5 km of an airport
* Risk is not located beneath a flight path
* Yard is fenced
* Gate(s) locked when premises(s) closed
* Yard/Exterior of building lit
  - Porch lighting and street lights are provided.

* Risk is not located in high wind/hail area
* No visible malicious damage/vandalism at risk
* No signs of vandalism within surrounding vicinity

* Risk is subject to vehicular impact

Multirisk Report - 1996 CANUS PLASTICS LTD. 312 LISGAR ST OTTAWA ON K2P 0E2
Reference No: 70615622

1996

AIS Ref No.: 70615622

This document is owned by Opta Information Intelligence Inc. and is subject to copyright protection. Please see the full Terms and Conditions at the front of this document.

M U L T I R I S K
R E M A R K S / R E C O M M E N D A T I O N S

REMARKS:

* Fire, Liability & Basic Crime - This building is located adjacent to the Insureds business and is situated just off Bank Street. The same tenant has been an occupant for over 3 years. The Insured indicated that he has not done any upgrades to the building since it was acquired.

  Both the Insured and the tenant were co-operative and appear to be interested in loss prevention.

Project #: 25020500995 | P.O. #: 250080
Requested by: Eleanor Goolab | Date Completed: 02/19/2025 17:58:42

Multirisk Report - 1996 CANUS PLASTICS LTD. 312 LISGAR ST OTTAWA ON K2P 0E2 Reference No: 70615622

1996

AIS Ref No.: 70615622

CANUS PLASTICS LTD.
312 ST LISGAR; OTTAWA, ONTARIO

This document is owned by Opta Information Intelligence Inc. and is subject to copyright protection. Please see the full Terms and Conditions at the front of this document.

RECOMMENDATIONS:

* 96-1 Fire, Liability & Basic Crime - Fusing should be reviewed by a qualified electrician. 15 ampere rated fuses are normal maximum for lighting circuits.

* 96-1 All Risk - The asphalt shingle roof should be checked by a qualified contractor and upgraded as required.

* 96-2 Fire, Liability & Basic Crime - Portable fire extinguishers should be serviced at least once a year and be tagged with the name of the servicing company and the date of service.

Project #: 25020500995 | P.O. #: 250080
Requested by: Eleanor Goolab | Date Completed: 02/19/2025 17:58:42

Multirisk Report - 1992 CANUS PLASTICS LTD. 312-314 Lisgar Street Ottawa ON K2P0E2

MultiRisk
INSPECTION SERVICES

BASIC FIRE & LIABILITY SURVEY
CONFIDENTIAL

NOTE: The sole purpose of this report is to provide insurance pricing and underwriting information about the particular insured and location named below. Only the person requesting this survey will receive a copy of the report, and IAO asks that it be kept strictly confidential. This report does not guarantee compliance with any standards or with any federal, provincial or municipal codes, ordinances or regulations. Tests of fire protection equipment have not been conducted or witnessed during this inspection.

Insured: Canus Plastics Ltd.
Person contacted: Mr. Russell

Address: 312-314 Lisgar Street
Telephone #: 232-2657

Ottawa, Ontario.
IAO Representative: P.C. Tomlinson

Policy/Reference #:
Inspection date: Jan. 16/92

OCCUPANCY:
(Describe operations, special hazards and any unusual features)

INSURED IS: ☒ BUILDING OWNER ☐ OWNER/OCCUPANT ☐ TENANT
☐ INSURED ☐ MAJOR OCCUPANT AREA OCCUPIED: 391 m²

The insured owns this building which is presently vacant. The idea is to rent this building out for office space.

OTHER CLASSES OF OCCUPANTS: none

OPINION OF RISK: ☐ Excellent ☒ Good ☐ Fair ☐ Poor

Undesirable features: non-standard fire extinguisher supply

IT IS RECOMMENDED THAT THIS LOCATION BE REINSPECTED IN 1 YEAR(S)

IAO reports, prepared in compliance with commonly accepted risk control standards existing at the time services are rendered, are developed from an inspection of the premises and/or from data supplied by or on behalf of the Purchaser. IAO does not purport to list all hazards. While changes and modifications, referred to in the reports are designed to upgrade protection and loss prevention of the premises, IAO assumes no responsibility for management and control of these activities. IAO will not be responsible to the Purchaser for any losses or damages, whether consequential or other, however caused, incurred or suffered, as a result of the services being provided.

This document is owned by Opta Information Intelligence Inc. and is subject to copyright protection. Please see the purchase order relating to the release of this document for complete terms and conditions.

1. BUILDING

Year built: 1940's est Additions: none

Building renovated: ☒ No ☐ Yes 19____ Storeys: 3 Height: 9 m

Basement: ☐ No ☒ Yes 111 m² 6 Finished 100 % Unfinished ____% Area: Ground floor 111 • m² 6 Total 391 m²

Building condition: ☐ Excellent ☒ Good ☐ Fair ☐ Poor

Wall construction: Fire resistive ____% Non-combustible ____% Masonry ____% Brick veneer 100 % Wood frame ____%

Floor construction: ☒ Wood joist ☐ Concrete ☐ Concrete on metal pan ☐ Other ____

Roof construction: ☒ Wood joist ☐ Concrete ☐ Steel deck ☐ I ☐ II ☐ Other ____

Resurfaced: ☒ No ☐ Yes 19____

Interior Finish: Walls: Combustible 20% Non-combustible 80 % Open ____%

Ceilings: Combustible ____% Non-combustible 100 % Open ____%

Vertical openings: ☐ None ☒ Stairs ☐ Elevator Other ____

Proper protection: ☐ Yes ☒ No ☐ Not applicable

Mezzanines: ☐ Yes ☒ No

Construction: ____

Occupancy: ____

Area: ____ m²

Outbuildings: ☐ Yes ☒ No

Construction: ____

Occupancy: ____

Area: ____ m²

Condition: ☐ Excellent ☐ Good ☐ Fair ☐ Poor

2. HEATING

Hot water/steam: ____% ☐ Electric ☐ Gas ☐ Oil Other ____

Forced warm air: 100 % ☐ Electric ☐ Gas ☒ Oil Other ____

Suspended unit heaters: ____% ☐ Electric ☐ Gas ☐ Oil Other ____

Portable heaters: ____% ☐ Electric ☐ Gas ☐ Oil Other ____

Electric baseboard units: ____%

Other: ____% ☐ Electric ☐ Gas ☐ Oil Other ____

Appliances enclosed in a standard room: ☐ Yes ☒ No ☐ Not required

Combustible materials stored in the room: ☐ Yes ☒ No ☐ Not applicable

Fuel tanks: ☐ None ☒ Inside ☐ Outside above ground ☐ Outside below ground

Fill and vent piping outdoors: ☒ Yes ☐ No ____

Chimneys: ☒ Masonry ☐ ULC Factory built ☐ Unlabelled pre-fab Other ____

☒ Standard ☐ Non-standard

Installation appears safe: ☒ Yes ☐ No ____

Installation replaced: ☐ No ☒ Yes 19 60's 100 %

3. ELECTRICAL

Type: ☐ Conduit ☒ Bx ☐ Non-metallic cable Other ____

Overcurrent protection: ☐ Circuit breakers ☐ Type S fuses ☒ Other fuses

Condition: ☒ Good ☐ Fair ☐ Poor

Installation appears safe: ☒ Yes ☐ No ____

Installation replaced: ☐ No ☒ Yes 19 70's 100 %

4. PLUMBING

Type: ☒ Copper ☐ Galvanized ☐ Plastic ☐ Other ____

Condition: ☒ Good ☐ Fair ☐ Poor Installation replaced: ☐ No ☒ Yes 19 70's 100 %

5. EXPOSURE: Include exposures within 15 m of risk
(Omit if information provided on diagram)

	Dist.	Height	Construction	Occupancy
Front	m	Sto.	open to street	
Rear	m	Sto.	open to yard	
Left	2 m	1 Sto.	conc blk	A.S.. plastics worker
Right	2 m	2 Sto.	cbbf	laundry

Neighbourhood: ☒ Industrial ☐ Commercial ☒ Residential ☐ Rural

Appears to be: ☒ Stable Changing via: ☐ Expansion/growth ☐ Renovation ☐ Deterioration

6. MUNICIPAL PROTECTION:

FUS Public Fire Protection Classification: 3

Responding Fire Dept: Ottawa

☒ Career ☐ Volunteer ☐ Composite

Distance to Fire Department: 1 km

Roads: ☒ Paved ☐ Unpaved

Accessible Year-round: ☒ Yes ☐ No

Difficult access to building for Fire Department: ☐ Yes ☒ No

Hydrants: 2 within 155 m

_____ within 156-312 m

_____ over 312 m

7. PRIVATE PROTECTION:

Are the following standard?:

Extinguishers: ☐ Yes ☒ No

Standpipe and Hose: ☐ Yes ☐ No ☒ N/A

Fire Detection/Alarm System: ☐ Yes ☒ No ☐ N/A

Watchman Service: ☐ Yes ☐ No ☒ N/A

Restaurant Cooking Protection: ☐ Yes ☐ No ☒ N/A ☐ Supplement attached

Comments: _____

Automatic Sprinkler Protection: ☐ Yes ☒ No ☐ Partial

IAO File: _____

8. PREMISES LIABILITY

Insured's area: 391 m² Accessible by the public 0 %

Access by the public: ☐ Heavy ☐ Moderate ☐ Light n/a Gross Revenue $ not available

Are the following satisfactory?

Stairs, ramps, handrails	☒ Yes	☐ No	☐ N/A	Sidewalks, yards, parking lots	☒ Yes	☐ No	
Floor surfaces and coverings	☒ Yes	☐ No		Signs and awnings	☒ Yes	☐ No	☐ N/A
Walls and ceilings	☒ Yes	☐ No		Roof attachments	☐ Yes	☐ No	☒ N/A
Interior lighting	☒ Yes	☐ No		TV dishes	☐ Yes	☐ No	☒ N/A
Exterior lighting	☒ Yes	☐ No	☐ N/A	Other attachments	☐ Yes	☐ No	☒ N/A
Emergency lighting	☐ Yes	☐ No	☒ N/A	Fire exits	☒ Yes	☐ No	
Interior housekeeping	☒ Yes	☐ No		Fire alarms	☐ Yes	☐ No	☒ N/A
Exterior housekeeping	☒ Yes	☐ No	☐ N/A	Fire escapes	☐ Yes	☐ No	☒ N/A
Washrooms	☒ Yes	☐ No	☐ N/A				

DO THE FOLLOWING FEATURES APPLY?

Sale of food	☐ Yes	☒ No	Dance floor	☐ Yes	☒ No
Sale of alcohol	☐ Yes	☒ No	Swimming pool	☐ Yes	☒ No
Bouncers	☐ Yes	☒ No	Permanent guests or boarders	☐ Yes	☒ No
Guard dogs	☐ Yes	☒ No			

Elevating devices (#): ___ Passenger elevators ___ Freight elevators ___ Hoists ___ Escalators ___ Other _____ ☒ None

Maintenance contract: ☐ Yes ☐ No

9. GENERAL REMARKS

Building owned for 6 years

Insured in business since: 19_____ Number of employees: n/a

Premises in good condition and well maintained: ☒ Yes ☐ No Insured apparently interested in loss prevention: ☒ Yes ☐ No

Losses during last 2 years: ☒ None Other _____

10. REMARKS

This building is located in a light industrial/residential area of Ottawa. The building is not in bad shape, however will likely be in need of some updates in the next few years, ie. The furnace is approximately 30 years old, the plumbing and electrical, is approximately 20 years old. The insured seems responsible, co-operative, and interested in loss control.

7. The non-standard supply of portable fire extinguishers consists of one 2A10BC rated dry chemcial extinguishers posted in the basement and the first floors only. These extinguishers are dated Nov/90.

A smoke detection system has been provided in the major rooms and is connected to a local alarm.

11. RECOMMENDATIONS

92-1 One 2A10BC rated dry chemical extinguisher should be posted on the second floor and third floor. All extinguishers should be serviced and tagged annually.

Project #: 25020500995 | P.O. #: 250080
Requested by: Eleanor Goolab | Date Completed: 02/19/2025 17:58:42

Siteplan Report - 1992 CANUS PLASTICS LTD. 312-314 Lisgar Street Ottawa ON K2P0E2

This document is owned by Opta Information Intelligence Inc. and is subject to copyright protection. Please see the purchase order relating to the release of this document for complete terms and conditions.

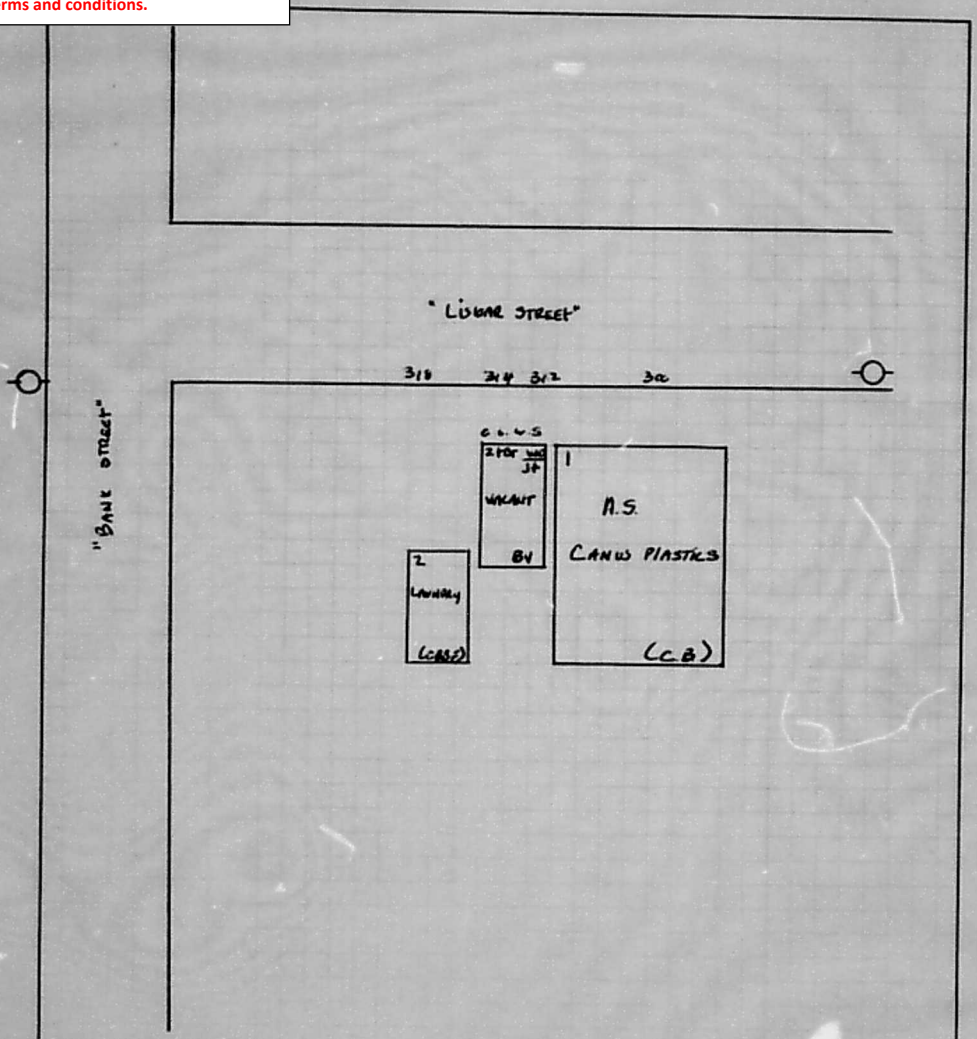

INSURED: CANUS PLASTICS LTD

LOCATION: 312-314 LISGAR STREET
OTTAWA ONTARIO.

SCALE: 1" = 50'-0"
1cm = 6m

FILE NO. MERCANTILE

Insurers' Advisory Organization (1989) Inc.

REPRESENTATIVE: P.C. Tomlinson

DATE: JAN 16/92

LCED.301.0291

Office

175 Commerce Valley Drive W
Markham, Ontario L3T 7Z3

1.877.244.9437

optaintel.ca

Verisk.com

©Verisk Analytics Inc. All rights reserved.

CONFIDENTIAL

APPENDIX B

Chain of Title Search

PROPERTY DESCRIPTION: PART OF LOT 36, SOUTH SIDE OF LISGAR STREET, PLAN 12281, PARTS 2 AND 3, PLAN 4R13966; OTTAWA. SUBJECT TO AND TOGETHER WITH RIGHTS OVER PART 2 ON PLAN 4R-13966 AS IN N544490 AND LT1139568.

PROPERTY REMARKS:

ESTATE/QUALIFIER:
FEE SIMPLE
LT CONVERSION QUALIFIED

RECENTLY:
DIVISION FROM 04115-0202

PIN CREATION DATE:
1998/09/24

OWNERS' NAMES
ISLAM CARE CENTRE

CAPACITY SHARE
BENO

REG. NUM.	DATE	INSTRUMENT TYPE	AMOUNT	PARTIES FROM	PARTIES TO	CERT/ CHKD
EFFECTIVE 2000/07/29 THE NOTATION OF THE "BLOCK IMPLEMENTATION DATE" OF 1997/03/17 ON THIS PIN						
WAS REPLACED WITH THE "PIN CREATION DATE" OF 1998/09/24						
*** PRINTOUT INCLUDES ALL DOCUMENT TYPES (DELETED INSTRUMENTS NOT INCLUDED) ***						
***SUBJECT, ON FIRST REGISTRATION UNDER THE LAND TITLES ACT, TO:*						
*** SUBSECTION 44(1) OF THE LAND TITLES ACT, EXCEPT PARAGRAPH 11, PARAGRAPH 14, PROVINCIAL SUCCESSION DUTIES **						
*** AND ESCHEATS OR FORFEITURE TO THE CROWN.*						
*** THE RIGHTS OF ANY PERSON WHO WOULD, BUT FOR THE LAND TITLES ACT, BE ENTITLED TO THE LAND OR ANY PART OF*						
*** IT THROUGH LENGTH OF ADVERSE POSSESSION, PRESCRIPTION, MISDESCRIPTION OR BOUNDARIES SETTLED BY*						
*** CONVENTION.*						
*** ANY LEASE TO WHICH THE SUBSECTION 70(2) OF THE REGISTRY ACT APPLIES.*						
***DATE OF CONVERSION TO LAND TITLES: 1997/03/17 ***						
4R13966	1998/07/15	PLAN REFERENCE				C
LT1139568	1998/07/31	TRANSFER	$210,000	CANUS PLASTICS INC. RENDELL, FREDERICK RODGER	JOUALI, LAHCEN	C
REMARKS: SUBJECT TO EXECUTION 96-083505 AGAINST CANUS PLASTICS INC., IF APPLICABLE. PARTS 2 AND 3 PLAN 4R13966						
LT1167548	1998/12/03	APL (GENERAL)		CANUS PLASTICS INC		C
REMARKS: DELETING EXECUTION 96-083505						
OC151000	2002/12/11	TRANSFER		JOUALI, LAHCEN	ISLAM CARE CENTRE	C
OC1677981	2015/05/01	NOTICE	$1	CITY OF OTTAWA	ISLAM CARE CENTRE	C
OC1677982	2015/05/01	NOTICE	$1	CITY OF OTTAWA	ISLAM CARE CENTRE	C

NOTE: ADJOINING PROPERTIES SHOULD BE INVESTIGATED TO ASCERTAIN DESCRIPTIVE INCONSISTENCIES, IF ANY, WITH DESCRIPTION REPRESENTED FOR THIS PROPERTY.
NOTE: ENSURE THAT YOUR PRINTOUT STATES THE TOTAL NUMBER OF PAGES AND THAT YOU HAVE PICKED THEM ALL UP.

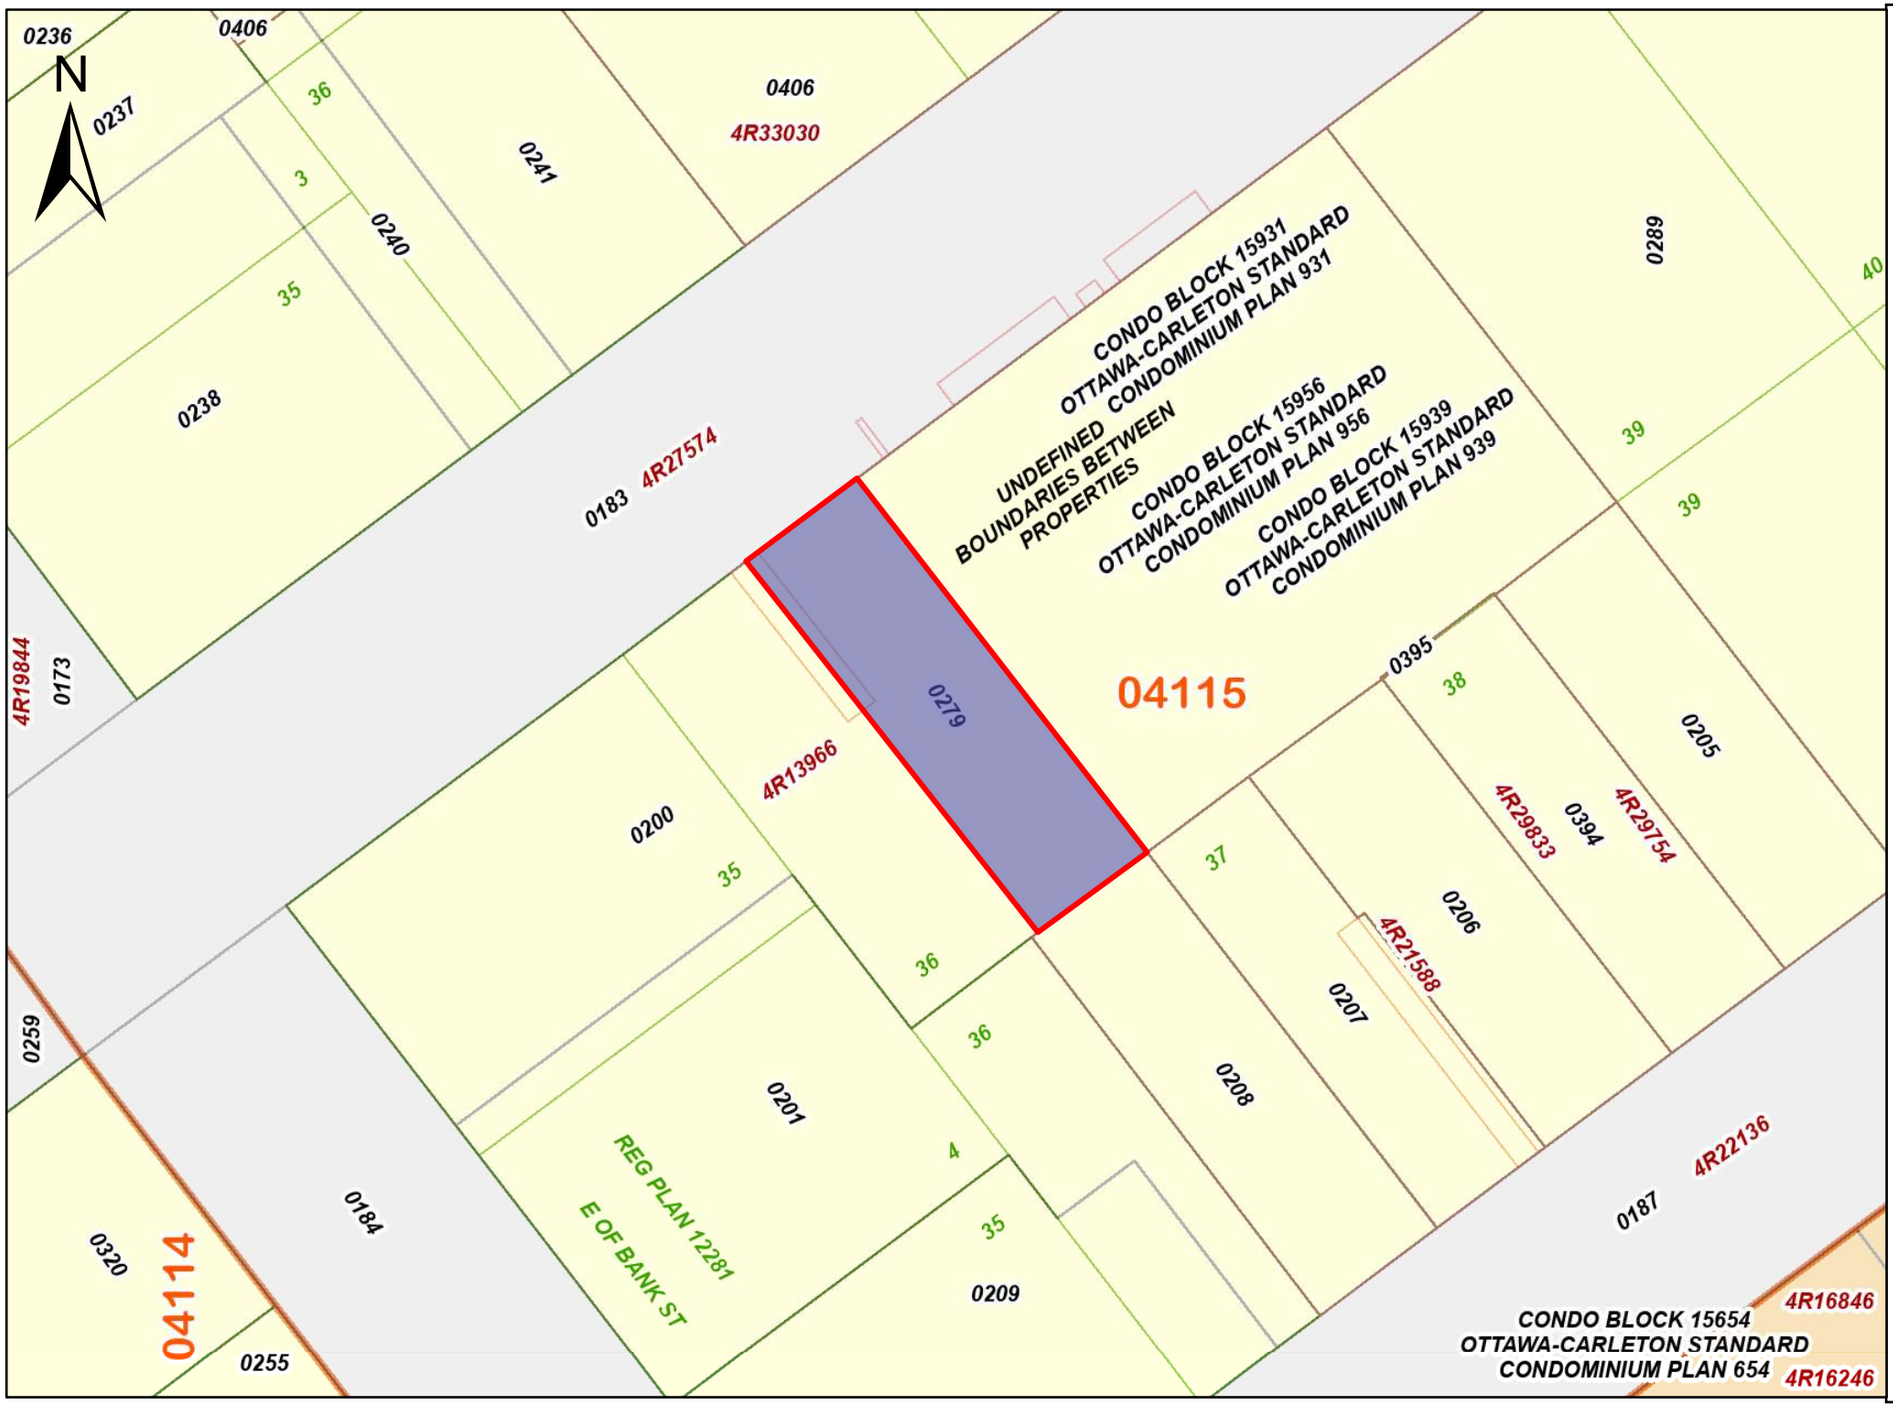

ServiceOntario

PRINTED ON 21 FEB, 2025 AT 12:35:37
FOR EEGOOLAB

SCALE

0 4 8 12 16 20 24 meters

PROPERTY INDEX MAP

OTTAWA-CARLETON(No. 04)

LEGEND

FREEHOLD PROPERTY	
LEASEHOLD PROPERTY	
LIMITED INTEREST PROPERTY	
CONDOMINIUM PROPERTY	
RETIRED PIN (MAP UPDATE PENDING)	
PROPERTY NUMBER	*0449*
BLOCK NUMBER	**08050**
GEOGRAPHIC FABRIC	
EASEMENT	

THIS IS NOT A PLAN OF SURVEY

NOTES

REVIEW THE TITLE RECORDS FOR COMPLETE PROPERTY INFORMATION AS THIS MAP MAY NOT REFLECT RECENT REGISTRATIONS

THIS MAP WAS COMPILED FROM PLANS AND DOCUMENTS RECORDED IN THE LAND REGISTRATION SYSTEM AND HAS BEEN PREPARED FOR PROPERTY INDEXING PURPOSES ONLY

FOR DIMENSIONS OF PROPERTIES BOUNDARIES SEE RECORDED PLANS AND DOCUMENTS

ONLY MAJOR EASEMENTS ARE SHOWN

REFERENCE PLANS UNDERLYING MORE RECENT REFERENCE PLANS ARE NOT ILLUSTRATED

Ontario

© Queen's Printer for Ontario, 2025

APPENDIX C

City Directory

CITY DIRECTORY

Project Property:	*312 Lisgar Street - Phase I ESA (ICC)* *312 Lisgar Street* *Ottawa,ON K2P 0E2*
Project No:	*250080*
Requested By:	*LRL Associates Ltd.*
Order No:	*25020500995*
Date Completed:	*February 18, 2025*

Environmental Risk Information Services
A division of Glacier Media Inc.
1.866.517.5204 | info@erisinfo.com | erisinfo.com

February 18, 2025
RE: CITY DIRECTORY RESEARCH
312 Lisgar Street
Ottawa,ON K2P 0E2

Thank you for contacting ERIS regarding our City Directory Search services. Our staff has conducted a reverse listing City Directory search to determine prior occupants of the subject site and adjacent properties. When searching a range of addresses, all civic addresses within that range found in the Directory are included.

Note: Reverse Listing Directories generally are focused on highly developed areas, while newly developed areas may be covered in the more recent years, older directories tend to cover only "central" parts of the city. To complete the search, we have either utilized the Toronto Reference Library, Library & Archives Canada and multiple digitized directories. While these do not claim to be a complete collection of all reverse listing city directories produced, ERIS has made every effort to provide accurate and complete information. ERIS shall not be held liable for missing, incomplete, or inaccurate information. If you believe there are additional addresses or streets that require searching, please contact us.

Search Criteria:

215-265 Odd of Bank Street

350-400 of Cooper Street

260-365 of Lisgar Street

Search Notes:

Search Results Summary

Data from 2012 to 2017 does not include residential information

Date	Source	Comment
2023	DIGITAL BUSINESS DIRECTORY	
2021	DIGITAL BUSINESS DIRECTORY	
2017	DIGITAL BUSINESS DIRECTORY	
2012	DIGITAL BUSINESS DIRECTORY	
2006	VERNONS	
2000	POLKS	
1994	POLKS	
1987	MIGHTS	
1982	MIGHTS	
1976	MIGHTS	
1971	MIGHTS	
1966	MIGHTS	
1960	MIGHTS	
1955	MIGHTS	
1950	MIGHTS	
1945	MIGHTS	
1941	MIGHTS	
1936	MIGHTS	
1931	MIGHTS	
1924	MIGHTS	
1920	MIGHTS	
1916	MIGHTS	
1912	MIGHTS	
1901	MIGHTS	
1895	MIGHTS	
1890-91	MIGHTS	

2023 BANK STREET
SOURCE: DIGITAL BUSINESS DIRECTORY

94 total records. Part 1 of 2

215 **FREEDOM MOBILE**...*CELLULAR TELEPHONES (SERVICES)*
216 **D JOHNSTON**...*RESIDENTIAL*
216 **FIDO**...*TELEPHONE COMPANIES*
216 **FIDO**...*TELECOMMUNICATIONS SERVICES*
216 **P MCARTHUR**...*RESIDENTIAL*
216 **VLADIMIR RADOVIC**...*RESIDENTIAL*
216 **W COATES**...*RESIDENTIAL*
219 **PICTURE WORKS**...*PICTURE FRAMES-DEALERS*
220 **WORLD OF TEA**...*TEA-WHOLESALE*
222 **TOP NAILS**...*BEAUTY SALONS*
223 **IGO CYBER HOUSE**...*INTERNET SERVICE*
223 **IGO CYBER HOUSE**...*COMPUTERS-SERVICE & REPAIR*
225 **WALLACK GALLERIES**...*ART GALLERIES & DEALERS*
225 **WALLACK GALLERIES**...*PICTURE FRAMES-DEALERS*
226 **VENUS ENVY**...*MISCELLANEOUS RETAIL STORES NEC*
227 **A PONCIA**...*RESIDENTIAL*
227 **F KASPAULES**...*RESIDENTIAL*
227 **WYATT BOYD**...*RESIDENTIAL*
228 **COMIC BOOK SHOPPE**...*TOYS-RETAIL*
228 **COMIC BOOK SHOPPE**...*COMIC BOOKS*
231 **WALLACK'S ART DRAFTING SUPLS**...*ARTISTS MATERIALS & SUPPLIES*
231 **WALLACK'S ART DRAFTING SUPLS**...*DRAFTING ROOM EQUIPMENT-MANUFACTURERS*
231 **WALLACK'S ART SHOP GLLRY LTD**...*PICTURE FRAMES-MANUFACTURERS*
231 **WALLACK'S ART SHOP GLLRY LTD**...*PICTURE FRAMES-WHOLESALE*
232 **SAIGON PHO**...*RESTAURANTS*
237 **CHUMLEIGHS**...*VIDEO GAMES & EQUIPMENT-SALES & RENTAL*
240 **ACTION CANADA FOR SEXUAL**...*CHARITABLE INSTITUTIONS*
240 **ALTERATIONS STUDIO**...*TAILORS*
240 **ATLANTICA FINE JEWELLERY**...*JEWELERS-RETAIL*
240 **BELLA BELLA BOUTIQUE**...*WOMEN'S APPAREL-RETAIL*
240 **CMTCIA**...*NONCLASSIFIED ESTABLISHMENTS*
240 **EDIBLE**...*FRUIT BASKETS-GIFT*
240 **EDIBLE**...*GIFT BASKETS & PARCELS*
240 **ENVOLTA-TAX PREPARATION BKPG**...*ACCOUNTING & BOOKKEEPING GENERAL SVC*
240 **NATURE CANADA**...*ENVIRONMENTAL CONSERVATION/ECOLOGCL ORG*
240 **NATURE CANADA**...*ASSOCIATIONS*
240 **PHELONA THERAPIES**...*MASSAGE THERAPISTS*
242 **GOLDEN BAQUETTE BAKERY LTD**...*BAKERS-RETAIL*
244 **JADO BARBERSHOP**...*BARBERS*
245 **CANNABIS EMPORIUM**...*PIPES & SMOKERS' ARTICLES*
245 **CANNABIS EMPORIUM**...*SERVICES-TESTING LABORATORIES*
245 **D SMITH**...*RESIDENTIAL*
245 **K CLARK**...*RESIDENTIAL*
246 **RIDEAU COLOUR**...*CELLULAR TELEPHONES (SERVICES)*
247 **BELL MOBILITY**...*CELLULAR TELEPHONES (SERVICES)*
247 **BELL MOBILITY**...*TELEVISION-CABLE & CATV*
248 **HRISTOVA DONKA**...*BEAUTY SALONS*
248 **LILIAN ESTHETICS**...*ESTHETICIANS*
248 **ROMAN PEGGY**...*BEAUTY SALONS*
248 **SUBWAY**...*RESTAURANTS*
248 **SUBWAY**...*FOODS-CARRY OUT*
249 **AFGHANI KABAB EXPRESS**...*RESTAURANTS*
250 **BURKE CADER MEDIA**...*COMMUNICATIONS CONSULTANTS*
250 **STRATEGY GAMES**...*GAMES & GAME SUPPLIES*
251 **25ONE COMMUNITY**...*ORGANIZATIONS*
251 **ANIMALDEFENCE LEAGUE OF CAADA**...*ANIMAL PROTECTION ORGANIZATIONS*
251 **ANIMALDEFENCE LEAGUE OF CAADA**...*ANIMAL SHELTERS*
251 **BROOKSON RESEARCH**...*MARKET RESEARCH & ANALYSIS*
251 **BRUCE HOUSE**...*AIDS INFORMATION & TESTING*
251 **CANADA WITHOUT POVERTY**...*CHARITABLE INSTITUTIONS*
251 **CANADIAN ASSOCIATION OF DEAF**...*ASSOCIATIONS*
251 **CANADIAN VOLKSSPORT FEDERATION**...*ASSOCIATIONS*
251 **CHEIFETZ P MD**...*PHYSICIANS & SURGEONS*
251 **COLAS ASSOC**...*ACCOUNTANTS*
251 **COLAS ASSOC**...*TAX RETURN PREPARATION & FILING*
251 **DR HELEN FEELEY**...*OPTOMETRISTS OD*

Part 2 of 2

251 **DR PHILIP CHEIFETZ**...*PHYSICIANS & SURGEONS*
251 **DR PHILIP CHEIFETZ**...*PSYCHOANALYSTS*
251 **FEELEY HELEN OD**...*OPTOMETRISTS OD*
251 **FRIENDS OF THE EARTH**...*ASSOCIATIONS*
251 **FRIENDS OF THE EARTH**...*ENVIRONMENTAL CONSERVATION/ECOLOGCL ORG*
251 **ITECH CONSULTANTS BUR 2 251**...*ENGINEERS-CONSULTING*
251 **ITECH CONSULTANTS BUR 2 251**...*ENGINEERS*
251 **KENNETH POPE**...*RESIDENTIAL*
251 **LIVING ROOM**...*NON-PROFIT ORGANIZATIONS*
251 **M FLOORS**...*FLOOR LAYING REFINISHING & RESURFACING*
251 **MAPLEWOOD ACCOUNTING**...*ACCOUNTING & BOOKKEEPING GENERAL SVC*
251 **NATIONAL ASSOCIATION-WOMEN-LAW**...*ASSOCIATIONS*
251 **PLANNED PARENTHOOD OTTAWA**...*MENTAL HEALTH SERVICES*
251 **POPE KENNETH ATY**...*ATTORNEYS*
252 **EURO-MEX EATERY**...*RESTAURANTS*
253 **EASYFINANCIAL**...*FINANCIAL ADVISORY SERVICES*
253 **EASYFINANCIAL**...*CHECK CASHING SERVICE*
255 **AUDIOMART**...*STEREOPHONIC & HIGH FIDELITY EQUIP-DLRS*
255 **ITEETH WHITENING**...*PATIO & DECK BUILDERS*
256 **ASIAN NATURAL THERAPY MASSAGE**...*MASSAGE*
258 **GREEK SOUVLAKI SHACK**...*RESTAURANTS*
259 **STARBUCKS**...*COFFEE SHOPS*
260 **NATURE**...*EXTERMINATING/FUMIGATING EQPT/SUPL (WHL)*
260 **NATURE**...*PEST CONTROL*
260 **ROYAL VARIETY**...*GROCERS-RETAIL*
260 **ROYAL VARIETY**...*CONVENIENCE STORES*
263 **TIM HORTONS**...*COFFEE SHOPS*
263 **TIM HORTONS**...*DOUGHNUTS*

2023 COOPER STREET
SOURCE: DIGITAL BUSINESS DIRECTORY

81 total records. Part 1 of 2

354 **R MATTHEWS**...*RESIDENTIAL*
355 **A MURPHY**...*RESIDENTIAL*
355 **DOMINION CHALMERS UNITED CHR**...*CHURCHES*
355 **UNITED CHALMERS**...*RESIDENTIAL*
356 **C MOORE**...*RESIDENTIAL*
364 **A CALLAGHAN**...*RESIDENTIAL*
364 **A KONTOS**...*RESIDENTIAL*
364 **A RUSSELL**...*RESIDENTIAL*
364 **APOLLO PROPERTY MGMT**...*REAL ESTATE MANAGEMENT*
364 **B ARMSTRONG**...*RESIDENTIAL*
364 **C MCGUIRE**...*RESIDENTIAL*
364 **C TURNER**...*RESIDENTIAL*
364 **D HIRSCH**...*RESIDENTIAL*
364 **D LECUYER**...*RESIDENTIAL*
364 **D PEPALL**...*RESIDENTIAL*
364 **E SPURRELL**...*RESIDENTIAL*
364 **ERROLL MONETTE**...*RESIDENTIAL*
364 **G BOYD**...*RESIDENTIAL*
364 **G DONOVAN**...*RESIDENTIAL*
364 **G FUREY**...*RESIDENTIAL*
364 **G MONTPETIT**...*RESIDENTIAL*
364 **I DESCHENES**...*RESIDENTIAL*
364 **J BROCCA**...*RESIDENTIAL*
364 **J DRYER**...*RESIDENTIAL*
364 **K KOHN**...*RESIDENTIAL*
364 **K-A FINN**...*RESIDENTIAL*
364 **L HOLLOWAY**...*RESIDENTIAL*
364 **L KAVOLIUNAS**...*RESIDENTIAL*
364 **M APPELLE**...*RESIDENTIAL*
364 **M PEARCY**...*RESIDENTIAL*
364 **MICHEL LARIVIERE**...*RESIDENTIAL*
364 **N BARUSSAUD**...*RESIDENTIAL*
364 **N HUCKVALE**...*RESIDENTIAL*
364 **P DESAUTELS**...*RESIDENTIAL*
364 **P KRISHNAMOORTHY**...*RESIDENTIAL*
364 **W MOOERS**...*RESIDENTIAL*
373 **L PENTELOW**...*RESIDENTIAL*
373 **T BUDD**...*RESIDENTIAL*
374 **B INCE**...*RESIDENTIAL*
374 **B RAY**...*RESIDENTIAL*
374 **C STEWART**...*RESIDENTIAL*
374 **D PARK**...*RESIDENTIAL*
374 **D PINTO**...*RESIDENTIAL*
374 **D SPROULE**...*RESIDENTIAL*
374 **DON LOWDON**...*RESIDENTIAL*
374 **F LAPOINTE**...*RESIDENTIAL*
374 **FRANCE CAMPEAU**...*RESIDENTIAL*
374 **HELEN MURPHY**...*RESIDENTIAL*
374 **J PETTIT**...*RESIDENTIAL*
374 **K ANGELICO**...*RESIDENTIAL*
374 **K MOORE**...*RESIDENTIAL*
374 **L HAGAN**...*RESIDENTIAL*
374 **L ROSOVE**...*RESIDENTIAL*
374 **MARION JORDAN**...*RESIDENTIAL*
374 **P TESSIER**...*RESIDENTIAL*
374 **R CLEALL**...*RESIDENTIAL*
374 **R FLETT**...*RESIDENTIAL*
374 **R SAUVE**...*RESIDENTIAL*
374 **R SMILEY**...*RESIDENTIAL*
374 **S CONARROE**...*RESIDENTIAL*
374 **T KWAN**...*RESIDENTIAL*
375 **D WEINAND**...*RESIDENTIAL*
375 **P REICHHELD**...*RESIDENTIAL*
375 **PAUL REICHHELD**...*RESIDENTIAL*
379 **D SOARK**...*RESIDENTIAL*
379 **G SMITH**...*RESIDENTIAL*
379 **P HORNE**...*RESIDENTIAL*
379 **S JARVIS**...*RESIDENTIAL*
381 **C LECOURSE**...*RESIDENTIAL*

Part 2 of 2

381 **UNIQUE KITCHEN**...*KITCHEN CABINETS & EQUIPMENT-HOUSEHOLD*
381 **UNIQUE KITCHEN**...*RESTAURANTS*
389 **D FRAZER**...*RESIDENTIAL*
389 **LINDSAY BLACK**...*RESIDENTIAL*
389 **M VIAU**...*RESIDENTIAL*
389 **M YOUNG**...*RESIDENTIAL*
393 **AESTHETICS BY ROSA**...*NONCLASSIFIED ESTABLISHMENTS*
396 **PARAMOUNT GOLD SILVER**...*MINING COMPANIES*
396 **WARREN CAMACHO LLP**...*ATTORNEYS*
396 **WARREN IAN H ATY**...*ATTORNEYS*
400 **CANADIAN RED CROSS**...*ASSOCIATIONS*
400 **CANADIAN RED CROSS**...*SOCIAL SERVICE & WELFARE ORGANIZATIONS*

119 total records. Part 1 of 2

264 **A BELAY**...*RESIDENTIAL*
264 **A BRAHIM**...*RESIDENTIAL*
264 **C JOSEPH**...*RESIDENTIAL*
264 **C KAKEKAGUMICK**...*RESIDENTIAL*
264 **C NAGLE**...*RESIDENTIAL*
264 **F HASSAN**...*RESIDENTIAL*
264 **G HASSAN**...*RESIDENTIAL*
264 **G LEGAULT**...*RESIDENTIAL*
264 **GONZALES CARPIO**...*RESIDENTIAL*
264 **H ABBAS**...*RESIDENTIAL*
264 **H GHANEM**...*RESIDENTIAL*
264 **H NASSER**...*RESIDENTIAL*
264 **HAYDER OMAR**...*RESIDENTIAL*
264 **L MELVILLE**...*RESIDENTIAL*
264 **L VICENTE**...*RESIDENTIAL*
264 **LINDA RANGONGO**...*RESIDENTIAL*
264 **M BUCKTHOUGHT**...*RESIDENTIAL*
264 **M KETA**...*RESIDENTIAL*
264 **M MCLAUGHLIN**...*RESIDENTIAL*
264 **M MORRIS**...*RESIDENTIAL*
264 **M SPICE**...*RESIDENTIAL*
264 **MADELAINE NORTHCUTT**...*RESIDENTIAL*
264 **MARIAM DIEU**...*RESIDENTIAL*
264 **N GHADERI**...*RESIDENTIAL*
264 **N SALAI**...*RESIDENTIAL*
264 **PAUL BEACH**...*RESIDENTIAL*
264 **R ELLEN**...*RESIDENTIAL*
264 **S FABIAN**...*RESIDENTIAL*
264 **S MOUSSA**...*RESIDENTIAL*
264 **T AHMED**...*RESIDENTIAL*
264 **V ANDREYCHEVA**...*RESIDENTIAL*
264 **YVES KANIKA**...*RESIDENTIAL*
281 **JESSICA COX**...*RESIDENTIAL*
287 **A AKYOL**...*RESIDENTIAL*
287 **A GARBUTT**...*RESIDENTIAL*
287 **B LUKENCHUK**...*RESIDENTIAL*
287 **C GOSS**...*RESIDENTIAL*
287 **C MCLAREN**...*RESIDENTIAL*
287 **D JARKAS**...*RESIDENTIAL*
287 **D LEEDY**...*RESIDENTIAL*
287 **D MUNGOI**...*RESIDENTIAL*
287 **E OGUNLOWO**...*RESIDENTIAL*
287 **H VIGNEAULT**...*RESIDENTIAL*
287 **INDIGO**...*NONCLASSIFIED ESTABLISHMENTS*
287 **J DEHOOP**...*RESIDENTIAL*
287 **J THERIAULT**...*RESIDENTIAL*
287 **J TOM**...*RESIDENTIAL*
287 **K PAULUK**...*RESIDENTIAL*
287 **K SEKYI-APPIAH**...*RESIDENTIAL*
287 **LUCAS DONALDSON**...*RESIDENTIAL*
287 **M ABDILLAHI**...*RESIDENTIAL*
287 **M CARINCI**...*RESIDENTIAL*
287 **M CLERMONT**...*RESIDENTIAL*
287 **M DANYAL**...*RESIDENTIAL*
287 **M VIGLIOTTI**...*RESIDENTIAL*
287 **N RENOUF**...*RESIDENTIAL*
287 **O CONTOIS**...*RESIDENTIAL*
287 **R CONWAY**...*RESIDENTIAL*
287 **R LEE**...*RESIDENTIAL*
287 **R SUN**...*RESIDENTIAL*
287 **S ABRUE**...*RESIDENTIAL*
287 **S BRADBURY**...*RESIDENTIAL*
287 **S CHARANIA**...*RESIDENTIAL*
287 **S MCDONALD**...*RESIDENTIAL*
287 **S NEVINS**...*RESIDENTIAL*
287 **T KIPERCHUK**...*RESIDENTIAL*
287 **T RODRIQUES**...*RESIDENTIAL*
287 **Y FU**...*RESIDENTIAL*
293 **JON MAIN**...*RESIDENTIAL*

2023 LISGAR STREET
SOURCE: DIGITAL BUSINESS DIRECTORY

Part 2 of 2

293 **LILIAM FARINAS**...*RESIDENTIAL*
300 **A DJIOTSA**...*RESIDENTIAL*
300 **A MASSIA**...*RESIDENTIAL*
300 **A MCGRATH**...*RESIDENTIAL*
300 **A RAZAVI**...*RESIDENTIAL*
300 **A SHAHBAZ**...*RESIDENTIAL*
300 **A VISVANATHA**...*RESIDENTIAL*
300 **ADAM ZARET**...*RESIDENTIAL*
300 **B MARTIN**...*RESIDENTIAL*
300 **C BARNES**...*RESIDENTIAL*
300 **C CHOW**...*RESIDENTIAL*
300 **C GROPER**...*RESIDENTIAL*
300 **C GRUPER**...*RESIDENTIAL*
300 **C KELLY**...*RESIDENTIAL*
300 **C PAZ-AMEZCUA**...*RESIDENTIAL*
300 **C THOMAS**...*RESIDENTIAL*
300 **COURTNEY WILSON**...*RESIDENTIAL*
300 **DEBORAH WYATT**...*RESIDENTIAL*
300 **DESJARDINS REHABILITATION MGMT**...*REHABILITATION SERVICES*
300 **DESJARDINS REHABILITATION MGMT**...*SERVICES NEC*
300 **E CAPALB**...*RESIDENTIAL*
300 **F CHIN**...*RESIDENTIAL*
300 **F KONACE**...*RESIDENTIAL*
300 **H MOYLAN**...*RESIDENTIAL*
300 **H SPRINGER**...*RESIDENTIAL*
300 **J LAMBA**...*RESIDENTIAL*
300 **J LEMIEUX**...*RESIDENTIAL*
300 **J LU**...*RESIDENTIAL*
300 **J MCKAY**...*RESIDENTIAL*
300 **J TALEB**...*RESIDENTIAL*
300 **JANE SIMONSEN**...*RESIDENTIAL*
300 **JOANNE SHERRY-HOTTEN**...*RESIDENTIAL*
300 **K SHARPE**...*RESIDENTIAL*
300 **L NEIL**...*RESIDENTIAL*
300 **L SEMIDEY**...*RESIDENTIAL*
300 **M KRZEPKOWSKI**...*RESIDENTIAL*
300 **N DAVIDSON**...*RESIDENTIAL*
300 **N TOM**...*RESIDENTIAL*
300 **P MANHAS**...*RESIDENTIAL*
300 **P RATTELADE**...*RESIDENTIAL*
300 **V JAMES**...*RESIDENTIAL*
300 **Y WANG**...*RESIDENTIAL*
300 **Y YANG**...*RESIDENTIAL*
300 **Z EDWARDS**...*RESIDENTIAL*
311 **G TRIFUNOVIC**...*RESIDENTIAL*
311 **R LINDSAY**...*RESIDENTIAL*
312 **E KHALFALLA**...*RESIDENTIAL*
315 **CHURCH OF THE MESSIAH**...*CHURCHES*
315 **SOCIETE BIBLIQUE CANADIENNE**...*RELIGIOUS GOODS*
315 **SOCIETE BIBLIQUE CANADIENNE**...*BOOK DEALERS-RETAIL*

Report ID: 25020500995 - 02/18/2025
www.erisinfo.com

92 total records. Part 1 of 2

215 FREEDOM MOBILE...CELLULAR TELEPHONES (SERVICES)
216 D B JOHNSTON...RESIDENTIAL
216 FIDO...TELEPHONE COMPANIES
216 FIDO...ELECTRIC CONTRACTORS
216 P MCARTHUR...RESIDENTIAL
216 VLADIMIR RADOVIC...RESIDENTIAL
216 W COATES...RESIDENTIAL
219 PICTURE WORKS...ART GALLERIES & DEALERS
220 WORLD OF TEA...COFFEE & TEA
222 TOP NAILS...BEAUTY SALONS
223 IGO CYBER HOUSE...PRINTER CARTRIDGES (WHLS)
223 IGO CYBER HOUSE...INTERNET SERVICE
225 WALLACK GALLERIES...ART GALLERIES & DEALERS
226 VENUS ENVY...MISCELLANEOUS RETAIL STORES NEC
227 A PONCIA...RESIDENTIAL
227 F KASPAULES...RESIDENTIAL
227 WYATT BOYD...RESIDENTIAL
228 COMIC BOOK SHOPPE...GAMES & GAME SUPPLIES
228 COMIC BOOK SHOPPE...TOYS-RETAIL
231 WALLACK'S ART DRAFTING SUPLS...ARTISTS MATERIALS & SUPPLIES
231 WALLACK'S ART DRAFTING SUPLS...BLUEPRINTING
231 WALLACK'S ART SHOP GLLRY LTD...OFFICE FURNITURE & EQUIP-DEALERS (WHLS)
231 WALLACK'S ART SHOP GLLRY LTD...PICTURE FRAMES-MANUFACTURERS
232 SAIGON PHO...FOODS-CARRY OUT
237 CHUMLEIGHS...VIDEO GAMES & EQUIPMENT-SALES & RENTAL
240 ACTION CANADA FOR SEXUAL...NONCLASSIFIED ESTABLISHMENTS
240 ALTERATIONS STUDIO...TAILORS
240 ATLANTICA FINE JEWELLERY...JEWELERS-RETAIL
240 BELLA BELLA BOUTIQUE...BALLOONS-NOVELTY & TOY
240 CMTCIA...NONCLASSIFIED ESTABLISHMENTS
240 EDIBLE ARRANGEMENTS...GIFT BASKETS & PARCELS
240 HELIX...NONCLASSIFIED ESTABLISHMENTS
240 NATURE CANADA...NON-PROFIT ORGANIZATIONS
240 NATURE CANADA...ENVIRONMENTAL CONSERVATION/ECOLOGCL ORG
240 PHELONA THERAPIES...ALTERNATIVE MEDICINE
242 GOLDEN BAQUETTE BAKERY LTD...BAKERS-RETAIL
244 JADO BARBERSHOP...BARBERS
245 CANNABIS EMPORIUM...SMOKE SHOPS & SUPPLIES
245 D SMITH...RESIDENTIAL
245 K CLARK...RESIDENTIAL
246 RIDEAU COLOUR 2...CELLULAR TELEPHONES (SERVICES)
247 BELL MOBILITY...CELLULAR TELEPHONES (SERVICES)
247 BELL MOBILITY...CELLULAR TELEPHONES-EQUIPMENT & SUPLS
248 HRISTOVA DONKA...BEAUTY SALONS
248 LILIAN ESTHETICS...ESTHETICIANS
248 ROMAN PEGGY...BEAUTY SALONS
248 SUBWAY...FOODS-CARRY OUT
249 AFGHANI KABAB EXPRESS...FOODS-CARRY OUT
250 BURKE CADER MEDIA...COMMUNICATIONS CONSULTANTS
250 STRATEGY GAMES...GAMES & GAME SUPPLIES
251 25ONE COMMUNITY...ORGANIZATIONS
251 ANIMAL DEFENSE LEAGUE-CANADA...ANIMAL RESCUE RELOCATION & TRANSPORTING
251 ANIMAL DEFENSE LEAGUE-CANADA...ANIMAL SHELTERS
251 BROOKSON RESEARCH...MARKETING CONSULTANTS
251 BRUCE HOUSE...AIDS INFORMATION & TESTING
251 CANADA WITHOUT POVERTY...FAMILY & CHILDREN SERVICES
251 CANADIAN ASSOCIATION OF DEAF...NON-PROFIT ORGANIZATIONS
251 CANADIAN HEALTH COALITION...ORGANIZATIONS
251 CANADIAN VOLKSSPORT FEDERATION...NON-PROFIT ORGANIZATIONS
251 CHEIFETZ P DR...NONCLASSIFIED ESTABLISHMENTS
251 CHEIFETZ P DR...PHYSICIANS & SURGEONS
251 CHEIFETZ P MD...PHYSICIANS & SURGEONS
251 COLAS ASSOC...TAX RETURN PREPARATION & FILING
251 COLAS ASSOC...ACCOUNTANTS
251 CWP ADVOCACY NETWORK...FAMILY & CHILDREN SERVICES
251 DR HELEN FEELEY...OPTICIANS
251 DR HELEN FEELEY...OPTICAL GOODS-RETAIL

2021 BANK STREET
SOURCE: DIGITAL BUSINESS DIRECTORY

Part 2 of 2

251 FEELEY HELEN OD...OPTICIANS
251 FEELEY HELEN OD...OPTICAL GOODS-RETAIL
251 FRIENDS OF THE EARTH...NON-PROFIT ORGANIZATIONS
251 FRIENDS OF THE EARTH...ENVIRONMENTAL CONSERVATION/ECOLOGCL ORG
251 KENNETH POPE...RESIDENTIAL
251 M FLOORS...FEDERAL GOVERNMENT CONTRACTORS
251 MAPLEWOOD ACCOUNTING...ACCOUNTING & BOOKKEEPING GENERAL SVC
251 NATIONAL ASSOCIATION-WOMEN-LAW...NON-PROFIT ORGANIZATIONS
251 NHAN HELEN OD...OPTICIANS
251 NHAN HELEN OD...OPTICAL GOODS-RETAIL
251 POPE KENNETH ATY...ASSOCIATIONS
252 EUR-MEX EATERY...FOODS-CARRY OUT
253 EASYFINANCIAL...FINANCIAL ADVISORY SERVICES
253 EASYFINANCIAL...CHECK CASHING SERVICE
254 REDOUND SPA AESTHETICS...DECK BUILDERS
254 REDOUND SPA AESTHETICS...PATIO & DECK BUILDERS
255 AUDIOMART...STEREOPHONIC & HIGH FIDELITY EQUIP-DLRS
255 ITEETH WHITENING...PATIO & DECK BUILDERS
256 ASIAN NATURAL THERAPY MASSAGE...MASSAGE
258 GREEK SOUVLAKI SHACK...FOODS-CARRY OUT
259 STARBUCKS...COFFEE SHOPS
260 ROYAL VARIETY...CONVENIENCE STORES
260 ROYAL VARIETY...GROCERS-RETAIL
263 TIM HORTONS...COFFEE SHOPS
263 TIM HORTONS...DOUGHNUTS

2021 COOPER STREET
SOURCE: DIGITAL BUSINESS DIRECTORY

75 total records. Part 1 of 2

354 **R G MATTHEWS**...*RESIDENTIAL*
355 **DOMINION CHALMERS UNITED CHR**...*CHURCHES*
364 **A CALLAGHAN**...*RESIDENTIAL*
364 **A KONTOS**...*RESIDENTIAL*
364 **A RUSSELL**...*RESIDENTIAL*
364 **ALLAN R ANDERSON**...*RESIDENTIAL*
364 **APOLLO PROPERTY MGMT**...*REAL ESTATE MANAGEMENT*
364 **B ARMSTRONG**...*RESIDENTIAL*
364 **BRIAN E BEDWELL**...*RESIDENTIAL*
364 **C E MCGUIRE**...*RESIDENTIAL*
364 **C TURNER**...*RESIDENTIAL*
364 **D HIRSCH**...*RESIDENTIAL*
364 **D LECUYER**...*RESIDENTIAL*
364 **E SPURRELL**...*RESIDENTIAL*
364 **ERROLL MONETTE**...*RESIDENTIAL*
364 **G FUREY**...*RESIDENTIAL*
364 **G M BOYD**...*RESIDENTIAL*
364 **G MONTPETIT**...*RESIDENTIAL*
364 **I DESCHENES**...*RESIDENTIAL*
364 **J BROCCA**...*RESIDENTIAL*
364 **J DRYER**...*RESIDENTIAL*
364 **K KOHN**...*RESIDENTIAL*
364 **K-A FINN**...*RESIDENTIAL*
364 **L HOLLOWAY**...*RESIDENTIAL*
364 **L J KAVOLIUNAS**...*RESIDENTIAL*
364 **M APPELLE**...*RESIDENTIAL*
364 **M PEARCY**...*RESIDENTIAL*
364 **MICHEL L LARIVIERE**...*RESIDENTIAL*
364 **N BARUSSAUD**...*RESIDENTIAL*
364 **N HUCKVALE**...*RESIDENTIAL*
364 **P S KRISHNAMOORTHY**...*RESIDENTIAL*
364 **P DESAUTELS**...*RESIDENTIAL*
364 **S GRAHAM**...*RESIDENTIAL*
364 **W MOOERS**...*RESIDENTIAL*
373 **L PENTELOW**...*RESIDENTIAL*
373 **T BUDD**...*RESIDENTIAL*
374 **B RAY**...*RESIDENTIAL*
374 **C STEWART**...*RESIDENTIAL*
374 **D PARK**...*RESIDENTIAL*
374 **D PINTO**...*RESIDENTIAL*
374 **D SPROULE**...*RESIDENTIAL*
374 **DON L LOWDON**...*RESIDENTIAL*
374 **F LAPOINTE**...*RESIDENTIAL*
374 **FRANCE CAMPEAU**...*RESIDENTIAL*
374 **HELEN MURPHY**...*RESIDENTIAL*
374 **J PETTIT**...*RESIDENTIAL*
374 **K ANGELICO**...*RESIDENTIAL*
374 **K MOORE**...*RESIDENTIAL*
374 **L HAGAN**...*RESIDENTIAL*
374 **L ROSOVE**...*RESIDENTIAL*
374 **MARION JORDAN**...*RESIDENTIAL*
374 **R CLEALL**...*RESIDENTIAL*
374 **R FLETT**...*RESIDENTIAL*
374 **R SAUVE**...*RESIDENTIAL*
374 **R SMILEY**...*RESIDENTIAL*
374 **S CONARROE**...*RESIDENTIAL*
374 **T KWAN**...*RESIDENTIAL*
375 **D WEINAND**...*RESIDENTIAL*
375 **P REICHHELD**...*RESIDENTIAL*
375 **PAUL REICHHELD**...*RESIDENTIAL*
379 **D SOARK**...*RESIDENTIAL*
379 **G SMITH**...*RESIDENTIAL*
379 **P HORNE**...*RESIDENTIAL*
379 **S JARVIS**...*RESIDENTIAL*
381 **C LECOURSE**...*RESIDENTIAL*
389 **D FRAZER**...*RESIDENTIAL*
389 **LINDSAY BLACK**...*RESIDENTIAL*
389 **M VIAU**...*RESIDENTIAL*
393 **AESTHETICS BY ROSA**...*NONCLASSIFIED ESTABLISHMENTS*

Part 2 of 2

396 **IBRAND**...*DISPLAY DESIGNERS & PRODUCERS*
396 **IBRAND**...*MARKETING CONSULTANTS*
396 **PARAMOUNT GOLD SILVER**...*MINING COMPANIES*
396 **WARREN CAMACHO LLP**...*ASSOCIATIONS*
396 **WARREN IAN H ATY**...*ASSOCIATIONS*
400 **JUMP NATURAL**...*NONCLASSIFIED ESTABLISHMENTS*

2021 LISGAR STREET
SOURCE: DIGITAL BUSINESS DIRECTORY

102 total records. Part 1 of 2

264 **A BELAY**...*RESIDENTIAL*
264 **C JOSEPH**...*RESIDENTIAL*
264 **C KAKEKAGUMICK**...*RESIDENTIAL*
264 **C NAGLE**...*RESIDENTIAL*
264 **G HASSAN**...*RESIDENTIAL*
264 **G LEGAULT**...*RESIDENTIAL*
264 **GONZALES D CARPIO**...*RESIDENTIAL*
264 **H ABBAS**...*RESIDENTIAL*
264 **H GHANEM**...*RESIDENTIAL*
264 **H NASSER**...*RESIDENTIAL*
264 **HAYDER OMAR**...*RESIDENTIAL*
264 **L MELVILLE**...*RESIDENTIAL*
264 **L VICENTE**...*RESIDENTIAL*
264 **LINDA RANGONGO**...*RESIDENTIAL*
264 **M BUCKTHOUGHT**...*RESIDENTIAL*
264 **M MCLAUGHLIN**...*RESIDENTIAL*
264 **M MORRIS**...*RESIDENTIAL*
264 **M SPICE**...*RESIDENTIAL*
264 **MADELAINE NORTHCUTT**...*RESIDENTIAL*
264 **MARIAM DIEU**...*RESIDENTIAL*
264 **N GHADERI**...*RESIDENTIAL*
264 **N SALAI**...*RESIDENTIAL*
264 **PAUL BEACH**...*RESIDENTIAL*
264 **R ELLEN**...*RESIDENTIAL*
264 **S FABIAN**...*RESIDENTIAL*
264 **S MOUSSA**...*RESIDENTIAL*
264 **T AHMED**...*RESIDENTIAL*
264 **V ANDREYCHEVA**...*RESIDENTIAL*
264 **YVES KANIKA**...*RESIDENTIAL*
281 **JESSICA K COX**...*RESIDENTIAL*
287 **A AKYOL**...*RESIDENTIAL*
287 **A GARBUTT**...*RESIDENTIAL*
287 **B LUKENCHUK**...*RESIDENTIAL*
287 **C GOSS**...*RESIDENTIAL*
287 **C MCLAREN**...*RESIDENTIAL*
287 **D JARKAS**...*RESIDENTIAL*
287 **D MUNGOI**...*RESIDENTIAL*
287 **H VIGNEAULT**...*RESIDENTIAL*
287 **J THERIAULT**...*RESIDENTIAL*
287 **J TOM**...*RESIDENTIAL*
287 **M ABDILLAHI**...*RESIDENTIAL*
287 **M CARINCI**...*RESIDENTIAL*
287 **M CLERMONT**...*RESIDENTIAL*
287 **M VIGLIOTTI**...*RESIDENTIAL*
287 **N LELIEVRE**...*RESIDENTIAL*
287 **N RENOUF**...*RESIDENTIAL*
287 **O CONTOIS**...*RESIDENTIAL*
287 **R CONWAY**...*RESIDENTIAL*
287 **R LEE**...*RESIDENTIAL*
287 **S BRADBURY**...*RESIDENTIAL*
287 **S CHARANIA**...*RESIDENTIAL*
287 **S MCDONALD**...*RESIDENTIAL*
287 **S NEVINS**...*RESIDENTIAL*
287 **T RODRIQUES**...*RESIDENTIAL*
293 **JON MAIN**...*RESIDENTIAL*
293 **LILIAM FARINAS**...*RESIDENTIAL*
300 **A DJIOTSA**...*RESIDENTIAL*
300 **A MASSIA**...*RESIDENTIAL*
300 **A MCGRATH**...*RESIDENTIAL*
300 **A RAZAVI**...*RESIDENTIAL*
300 **A SHAHBAZ**...*RESIDENTIAL*
300 **A VISVANATHA**...*RESIDENTIAL*
300 **ADAM Z ZARET**...*RESIDENTIAL*
300 **B MARTIN**...*RESIDENTIAL*
300 **C BARNES**...*RESIDENTIAL*
300 **C CHOW**...*RESIDENTIAL*
300 **C GROPER**...*RESIDENTIAL*
300 **C GRUPER**...*RESIDENTIAL*
300 **C KELLY**...*RESIDENTIAL*

Part 2 of 2

300 **C THOMAS**...*RESIDENTIAL*
300 **DESJARDINS REHABILITATION MGMT**...*SERVICES NEC*
300 **DESJARDINS REHABILITATION MGMT**...*REHABILITATION SERVICES*
300 **E CAPALB**...*RESIDENTIAL*
300 **F CHIN**...*RESIDENTIAL*
300 **H MOYLAN**...*RESIDENTIAL*
300 **H SPRINGER**...*RESIDENTIAL*
300 **J KLASSER**...*RESIDENTIAL*
300 **J LAMBA**...*RESIDENTIAL*
300 **J MCKAY**...*RESIDENTIAL*
300 **J TALEB**...*RESIDENTIAL*
300 **JANE SIMONSEN**...*RESIDENTIAL*
300 **JOANNE SHERRY-HOTTEN**...*RESIDENTIAL*
300 **K SHARPE**...*RESIDENTIAL*
300 **L NEIL**...*RESIDENTIAL*
300 **L SEMIDEY**...*RESIDENTIAL*
300 **M KRZEPKOWSKI**...*RESIDENTIAL*
300 **MARK C CASEY**...*RESIDENTIAL*
300 **N DAVIDSON**...*RESIDENTIAL*
300 **N TOM**...*RESIDENTIAL*
300 **P MANHAS**...*RESIDENTIAL*
300 **P RATTELADE**...*RESIDENTIAL*
300 **V JAMES**...*RESIDENTIAL*
300 **X XIE**...*RESIDENTIAL*
300 **Y WANG**...*RESIDENTIAL*
300 **Y YANG**...*RESIDENTIAL*
300 **Z RABINOVITCH**...*RESIDENTIAL*
311 **R LINDSAY**...*RESIDENTIAL*
312 **E KHALFALLA**...*RESIDENTIAL*
315 **CHURCH OF THE MESSIAH**...*CHURCHES*
315 **SOCIETE BIBLIQUE CANADIENNE**...*RELIGIOUS GOODS*
315 **SOCIETE BIBLIQUE CANADIENNE**...*BOOK DEALERS-RETAIL*
318 **E WOLLFARTH**...*RESIDENTIAL*

2017 BANK STREET
SOURCE: DIGITAL BUSINESS DIRECTORY

114 total records. Part 1 of 2

215 **PICTURE WORKS**...*STORE RETAILERS NOT SPECIFIED ELSEWHERE*
216 **FIDO EXCLUSIVE DEALER**...*TELECOMMUNICATIONS SERVICES*
216 **L-BOW ROOM**...*UNCLASSIFIED*
216 **ONE IN TEN INC**...*VIDEO TAPE & DISC RENTAL*
217 **SPRINT SUPERSHAPE INC**...*MISC AMBULATORY HEALTH CARE SVCS*
218 **ELEGANT STYLE**...*FAMILY CLOTHING STORES*
219 **GRACE OTTAWA**...*SUPERMARKETS & OTHER GROCERY STORES*
220 **COOKWARE CENTRE**...*ALL OTHER HOME FURNISHINGS STORES*
222 **TOP NAILS**...*BEAUTY SALONS*
223 **IGO CYBER HOUSE**...*DATA PROCESSING & RELATED SVCS*
226 **FLAT PLANET**...*DATA PROCESSING & RELATED SVCS*
226 **GATER INVESTIGATIONS**...*INVESTIGATION SVCS*
228 **COMIC BOOK SHOPPE**...*HOBBY, TOY, & GAME STORES*
228 **COMIC BOOK SHOPPE**...*BOOK STORES*
231 **WALLACK'S**...*STORE RETAILERS NOT SPECIFIED ELSEWHERE*
231 **WALLACK'S ART DRAFTING SUPLS**...*OTHER MEASURING & CONTROLLING DEVICE MFG*
231 **WALLACK'S ART DRAFTING SUPLS**...*STORE RETAILERS NOT SPECIFIED ELSEWHERE*
232 **SAIGON PHO**...*FULLSERVICE RESTAURANTS*
235 **1 FOR 1 PIZZA**...*FULLSERVICE RESTAURANTS*
235 **1 FOR 1 PIZZA**...*FULL-SERVICE RESTAURANTS*
237 **HHL CONCORT INC**...*DATA PROCESSING & RELATED SVCS*
239 **EL MOROCCO RESTAURANT**...*FULLSERVICE RESTAURANTS*
240 **CAPITAL REHEARSAL STUDIOS INC**...*SOUND RECORDING STUDIOS*
240 **CYRAND INVESTMENTS LTD**...*UNCLASSIFIED*
240 **EDIBLE ARRANGEMENTS**...*GIFT, NOVELTY, & SOUVENIR STORES*
240 **LIBERTY TAX SVC**...*TAX PREPARATION SVCS*
240 **MARVEL SCHOOL OF BEAUTY**...*COSMETOLOGY & BARBER SCHOOLS*
240 **SOCIETE GAMMA INC**...*COMPUTER & SOFTWARE STORES*
240 **SOCIETE GAMMA INC**...*TRANSLATION & INTERPRETATION SVCS*
240 **TERMINOTIX INC**...*TRANSLATION & INTERPRETATION SVCS*
240 **TOP MARKETING**...*UNCLASSIFIED*
241 **ESQUIRE SMOKE SHOP**...*TOBACCO STORES*
242 **GOLDEN BAQUETTE BAKERY LTD**...*RETAIL BAKERIES*
242 **STEREO TRADING POST**...*RADIO, TV & OTHER ELECTRONICS STORES*
243 **RUBY X**...*FAMILY CLOTHING STORES*
244 **TIGRIS OF MESOPOTAMIA**...*GIFT, NOVELTY, & SOUVENIR STORES*
245 **LEATHER LUGGAGE**...*LUGGAGE & LEATHER GOODS STORES*
246 **MOBILICITY**...*CELLULAR TELEPHONES (SERVICES)*
246 **OBSESSION SHOES**...*SHOE STORES*
246 **RIDEAU COLOUR 2**...*CELLULAR TELEPHONES (SERVICES)*
247 **BELL**...*WIRELESS TELECOMM CARRIERS (EXCEPT SATELLITE)*
247 **BELL CANADA**...*ALL OTHER TELECOMMUNICATIONS*
247 **BELL WORLD**...*ALL OTHER TELECOMMUNICATIONS*
247 **TRANSEASTERN COMMUNICATIONS**...*ALL OTHER TELECOMMUNICATIONS*
248 **HAIR CO-OP**...*BEAUTY SALONS*
248 **LILIAN ESTHETICS**...*BEAUTY SALONS*
248 **ROMAN PEGGY**...*BEAUTY SALONS*
248 **SUBWAY**...*LIMITEDSERVICE RESTAURANTS*
248 **SUBWAY**...*FULLSERVICE RESTAURANTS*
248 **SUBWAY SANDWICHES & SALADS**...*FULL-SERVICE RESTAURANTS*
249 **SHARWARMA CITY**...*FULLSERVICE RESTAURANTS*
249 **SHAWARMA CITY**...*FULLSERVICE RESTAURANTS*
250 **CHESS MATH**...*HOBBY, TOY, & GAME STORES*
250 **STRATEGY GAMES**...*HOBBY, TOY, & GAME STORES*
251 **AIDS COMMITTEE OF OTTAWA**...*MISC AMBULATORY HEALTH CARE SVCS*
251 **AMERIGO TOURS**...*SCENIC & SIGHTSEEING TRANSPORTATION, OTHER*
251 **AMERIGO TOURS**...*TOUR OPERATORS*
251 **ANIMAL DEFENSE LEAGUE-CANADA**...*ENVIRONMENT & CONSERVATION ORGANIZATIONS*
251 **ANIMAL DEFENSE LEAGUE-CANADA**...*PET CARE, EXCEPT VETERINARY, SVCS*
251 **BROOKSON RESEARCH**...*MARKETING RESEARCH & PUBLIC OPEN POLLING*
251 **BRUCE HOUSE**...*MISC AMBULATORY HEALTH CARE SVCS*
251 **CANADIAN ASSN OF THE DEAF**...*BUSINESS ASSOCIATIONS*
251 **CANADIAN ASSOCIATION OF DEAF**...*BUSINESS ASSOCIATIONS*
251 **CANADIAN FEDERATION-UNIV WOMEN**...*CIVIL & SOCIAL ORGANIZATIONS*
251 **CANADIAN FEDERATIONBUSINESS**...*BUSINESS ASSOCIATIONS*

Part 2 of 2

251 **CANADIAN VOLKSSPORT FEDERATION**...*BUSINESS ASSOCIATIONS*
251 **CAPITAL XTRA-PINK TRIANGLE**...*NEWSPAPER PUBLISHERS*
251 **CHEIFETZ P MD**...*OFFICES OF PHYSICIANS, EXCEPT MENTAL HEALTH*
251 **CITIZENS FOR SAFE CYCLING**...*SPORTING GOODS STORES*
251 **CITIZENS FOR SAFE CYCLING**...*BUSINESS ASSOCIATIONS*
251 **COLAS ASSOC**...*OFFICES OF CERTIFIED PUBLIC ACCOUNTANTS*
251 **COLAS ASSOC**...*OTHER ACCOUNTING SVCS*
251 **CONFERSENSE PLANNERS INC**...*CONVENTION & TRADE SHOW ORGANIZERS*
251 **DAVID SUZUKI FOUNDATION**...*BUSINESS ASSOCIATIONS*
251 **DOUBLECHECK INCOME TAX SVC**...*OFFICES OF CERTIFIED PUBLIC ACCOUNTANTS*
251 **EDIKON INTERNATIONAL INC**...*INDEPENDENT ARTISTS, WRITERS, & PERFORMERS*
251 **ELMALIH LAW OFFICE**...*OFFICES OF LAWYERS*
251 **FEDERATED WOMEN'S INSTCANADA**...*BUSINESS ASSOCIATIONS*
251 **FEELEY HELEN OD**...*OFFICES OF OPTOMETRISTS*
251 **FIRST NATIONS CHILD FAMILY**...*NONPROFIT*
251 **GOSS MISSION CANADA**...*HUMAN RIGHTS ORGANIZATIONS*
251 **HILDID LANGUAGES CTR INC**...*LANGUAGE SCHOOLS*
251 **IMPERIAL BUILDING**...*UNCLASSIFIED*
251 **LIVING ROOM**...*OTHER SOCIAL ADVOCACY ORGANIZATIONS*
251 **MAPLEWOOD ACCOUNTING**...*ACCOUNTING & BOOKKEEPING GENERAL SVC*
251 **NATIONAL ASSOCIATION-WOMEN-LAW**...*BUSINESS ASSOCIATIONS*
251 **NATIONAL COUNCIL OF WOMEN**...*BUSINESS ASSOCIATIONS*
251 **OTTAWA LIFE MAGAZINE**...*WHOLESALE TRADE AGENTS & BROKERS*
251 **PINK TRIANGLE SVC**...*OTHER INDIVIDUAL & FAMILY SVCS*
251 **PINK TRIANGLE SVC**...*HUMAN RIGHTS ORGANIZATIONS*
251 **PLANNING DES NAISSANCES**...*FAMILY PLANNING CENTERS*
251 **PLANNING DES NAISSANCES**...*OTHER INDIVIDUAL & FAMILY SVCS*
251 **POPE KENNETH ATTY**...*OFFICES OF LAWYERS*
251 **RUGMARK CANADA**...*UNCLASSIFIED*
252 **SUBWAY**...*LIMITEDSERVICE RESTAURANTS*
252 **SUBWAY**...*FULLSERVICE RESTAURANTS*
253 **CASH STORE**...*FINANCIAL TRANSACTION PROCESSING & CLEARING*
253 **CASH STORE**...*CONSUMER LENDING*
253 **EASYFINANCIAL**...*FINANCIAL TRANSACTION PROCESSING & CLEARING*
254 **HNL HAIR NAIL LASER SPA**...*BEAUTY SALONS*
254 **NOUHAD HAIR DESIGN**...*BEAUTY SALONS*
254 **REDOUND SPA & AESTHETICS**...*SPAS-BEAUTY & DAY*
255 **AUDIOMART**...*PRERECORDED TAPE, CD, & RECORD STORES*
256 **ASIAN NATURAL THERAPY MASSAGE**...*OTHER PERSONAL CARE SVCS*
256 **CITY TAILORS**...*DRYCLEANING & LAUNDRY SVCS*
256 **CITY TAILORS**...*OTHER CLOTHING STORES*
256 **DARE TO BE NAUGHTY**...*VIDEO TAPE & DISC RENTAL*
256 **EXILE BOOKS**...*BOOK STORES*
256 **SCOTTIES SPOT**...*CIGAR CIGARETTE & TOBACCO DEALERS-RETAIL*
258 **SO-GO ASIAN TAKE OUT**...*FULLSERVICE RESTAURANTS*
259 **7TH HEAVEN FUTONS**...*FURNITURE STORES*
260 **ROYAL VARIETY**...*CONVENIENCE STORES*
260 **ROYAL VARIETY**...*SUPERMARKETS & OTHER GROCERY STORES*
263 **TIM HORTONS**...*SNACK & NONALCOHOLIC BEVERAGE BARS*

2017 COOPER STREET

SOURCE: DIGITAL BUSINESS DIRECTORY

355 **DOMINION CHALMERS UNITED CHR**...*RELIGIOUS ORGANIZATION*
355 **MACDONALD BROTHERS CONSTRUCT**...*UNCLASSIFIED*
356 **COOPER DOMICILE SALES OFFICE**...*BUSINESS SERVICES*
364 **APOLLO PROPERTY MANAGEMENT**...*OFFICES OF REAL ESTATE AGENTS & BROKERS*
374 **DOMICILE DEVELOPMENT INC**...*UNCLASSIFIED*
396 **1 FOR 1 PIZZA LTD**...*FULL-SERVICE RESTAURANTS*
396 **ANDRE'S PRINTING SVC INC**...*COMMERCIAL LITHOGRAPHIC PRINTING*
396 **CANADIAN COUNCIL OF THE BLIND**...*OTHER SOCIAL ADVOCACY ORGANIZATIONS*
396 **CANADIAN COUNCIL OF THE BLIND**...*BUSINESS ASSOCIATIONS*
396 **CANADIAN COUNCIL-BLIND NTNL**...*BUSINESS SERVICE*
396 **CANADIAN IMMIGRATION SUPPORT**...*OFFICES OF LAWYERS*
396 **CANADIANS FOR EQUAL MARRIAGE**...*CIVIL & SOCIAL ORGANIZATIONS*
396 **COMMUNICATIONS VOIR**...*NEWSPAPER PUBLISHERS*
396 **GLOBAL TESOL COLLEGE**...*UNCLASSIFIED*
396 **GPCO OTTAWA**...*ENGINEERING SVCS*
396 **IBRAND**...*MARKETING CONSULTING SVCS*
396 **IBRAND INC**...*MARKETING CONSULTING SVCS*
396 **IBRAND INC**...*OTHER SVCS RELATED TO ADVERTISING*
396 **IMPERIAL BUILDING**...*UNCLASSIFIED*
396 **JADO'S BARBER SHOP**...*BARBER SHOPS*
396 **KOREA ESL RECRUITING**...*UNCLASSIFIED*
396 **NATIONAL ABORIGINAL FORESTRY**...*NATIVES SERVICE ORGANIZATIONS*
396 **PICK YOURS UP CORP**...*SOFTWARE PUBLISHERS*
396 **PLAN FIDUCIAIRE CANADIEN**...*GRANTMAKING FOUNDATIONS*
396 **PUVLIVATE**...*COMPUTER SYSTEMS DESIGN SVCS*
396 **PUVLIVATE**...*PROCESS & LOGISTICS CONSULTING SVCS*
396 **RAINBOW SKILLS DEVELOPMENT CTR**...*LEGISLATIVE BODIES*
396 **REAL WOMEN OF CANADA**...*CIVIL & SOCIAL ORGANIZATIONS*
396 **REAL WOMEN OF CANADA**...*BUSINESS ASSOCIATIONS*
396 **RIDEAU GATE ASSOC INC**...*ENGINEERING SVCS*
396 **ROONEY IRVING ASSOC LTD**...*OTHER TECHNICAL CONSULTING SVCS*
396 **SHAMAR MAINTENANCE INC**...*JANITORIAL SVCS*
396 **THE CANADIAN COUNCIL OF THE BLIND**...*BUSINESS SERVICES*
400 **FIDUCIAIRES DU FONDS-PLACEMENT**...*PARKING LOTS & GARAGES*
400 **MASTER PARK**...*PARKING LOTS & GARAGES*

2017 LISGAR STREET

SOURCE: DIGITAL BUSINESS DIRECTORY

264 **CENTRETOWN CITIZENS**...*UNCLASSIFIED*
284 **NEPEAN PARKING LOT**...*PARKING LOTS & GARAGES*
300 **CANUS PLASTICS INC**...*ALL OTHER PLASTICS PROD MFG*
300 **CANUS PLASTICS INC**...*PLASTICS, FOIL, & COATED PAPER BAG MFG*
300 **CANUS SIGNS**...*SIGN MFG*
312 **ISLAMIC INFORMATION CTR**...*RELIGIOUS ORGANIZATION*
315 **CANADIAN BIBLE SOCIETY**...*BOOK STORES*
315 **SOCIETE BIBLIQUE CANADIENNE**...*STORE RETAILERS NOT SPECIFIED ELSEWHERE*
315 **SOCIETE BIBLIQUE CANADIENNE**...*BOOK STORES*
319 **INVISIBLE CINEMA**...*VIDEO TAPE & DISC RENTAL*
320 **VENUS ENVY**...*STORE RETAILERS NOT SPECIFIED ELSEWHERE*
335 **CEDAR CLOSET BOUTIQUE**...*WOMEN'S CLOTHING STORES*
360 **B T C LISGAR D**...*COMMUNICATIONS CONSULTANTS*
360 **B T C LISGAR E**...*COMMUNICATIONS CONSULTANTS*
360 **BELL B T C F T T X YGRATTON**...*COMMUNICATIONS CONSULTANTS*
360 **CANADA REVENUE-TAXATION**...*LEGISLATIVE BODIES*
360 **HEALTH SYSTEMS GROUP**...*FITNESS & RECREATIONAL SPORTS CENTERS*
360 **STEP BEYOND FITNESS INC**...*FITNESS & RECREATIONAL SPORTS CENTERS*

107 total records. Part 1 of 2

215 **PICTURE WORKS**...STORE RETAILERS NOT SPECIFIED ELSEWHERE
216 **L-BOW ROOM**...UNCLASSIFIED
216 **ONE IN TEN INC**...VIDEO TAPE & DISC RENTAL
217 **DARRELL THOMAS TEXTILES**...SEWING, NEEDLEWORK, & PIECE GOODS STORES
218 **CHEZ GLASS LASS**...GIFT, NOVELTY, & SOUVENIR STORES
219 **GRACE OTTAWA**...SUPERMARKETS & OTHER GROCERY STORES
220 **COOKWARE CENTRE**...ALL OTHER HOME FURNISHINGS STORES
222 **TOP NAILS**...BEAUTY SALONS
223 **IGO CYBER HOUSE**...DATA PROCESSING & RELATED SVCS
223 **WOLFE SHOES**...SHOE STORES
224 **CAMBRIDGE DESIGN GALLERY**...ART DEALERS
226 **FLAT PLANET**...DATA PROCESSING & RELATED SVCS
226 **GATER INVESTIGATIONS**...INVESTIGATION SVCS
228 **COMIC BOOK SHOPPE**...BOOK STORES
228 **CRAZY CHESTER'S**...WOMEN'S CLOTHING STORES
231 **WALLACK'S**...STORE RETAILERS NOT SPECIFIED ELSEWHERE
232 **CONTINENTAL BAGEL CO**...SNACK & NONALCOHOLIC BEVERAGE BARS
232 **KARMA KARMA**...FULL-SERVICE RESTAURANTS
232 **PIZZA PLUS PIZZA**...FULL-SERVICE RESTAURANTS
235 **1 FOR 1 PIZZA**...FULL-SERVICE RESTAURANTS
239 **EL MOROCCO RESTAURANT**...FULL-SERVICE RESTAURANTS
240 **BELLA BELLA BOUTIQUE**...WOMEN'S CLOTHING STORES
240 **CENTRETOWN PAINT**...PAINT & WALLPAPER STORES
240 **CYRAND INVESTMENTS LTD**...UNCLASSIFIED
240 **MARCH TRANSLATION SVC**...TRANSLATION & INTERPRETATION SVCS
240 **MARVEL SCHOOL OF BEAUTY**...COSMETOLOGY & BARBER SCHOOLS
240 **SOCIETE GAMMA INC**...TRANSLATION & INTERPRETATION SVCS
240 **TERMINOTIX INC**...TRANSLATION & INTERPRETATION SVCS
240 **TOP MARKETING**...UNCLASSIFIED
241 **ESQUIRE SMOKE SHOP**...TOBACCO STORES
242 **GOLDEN BAQUETTE**...RETAIL BAKERIES
242 **STEREO TRADING POST**...RADIO, TV & OTHER ELECTRONICS STORES
243 **FUNF**...WOMEN'S CLOTHING STORES
243 **RUBY X**...FAMILY CLOTHING STORES
244 **TIGRIS OF MESOPOTAMIA**...GIFT, NOVELTY, & SOUVENIR STORES
245 **EMPIRE IMAGING INC**...PHOTOGRAPHIC STUDIOS, PORTRAIT
245 **MR DISCOUNT**...DISCOUNT DEPARTMENT STORES
246 **GARDENIA LADIES WEAR**...CLOTHING ACCESSORIES STORES
246 **OBSESSION SHOES**...SHOE STORES
247 **EVA SIERADZAN ESTHETICS**...BEAUTY SALONS
247 **ROSIBIO HAIR DESIGN**...BEAUTY SALONS
247 **TRANSEASTERN COMMUNICATIONS**...ALL OTHER TELECOMMUNICATIONS
248 **HAIR CO-OP**...BEAUTY SALONS
248 **J 2 AGENCIES**...FURNITURE MERCHANT WHOLS
248 **LILIAN ESTHETICS**...BEAUTY SALONS
248 **ROZSA'S BEAUTY CORNER**...BEAUTY SALONS
248 **SUBWAY SANDWICHES & SALADS**...FULL-SERVICE RESTAURANTS
249 **SHARWARMA CITY**...FULL-SERVICE RESTAURANTS
249 **SHAWARMA CITY**...FULL-SERVICE RESTAURANTS
250 **BOUTIQUE STRATEGIE**...HOBBY, TOY, & GAME STORES
251 **A D HARVEY NUTRITION CONSLNTS**...OFFICES OF MISC HEALTH PRACTITIONERS
251 **ALLSTAR RECO CLEANING SVC INC**...ALL OTHER SPECIALTY TRADE CONTRS
251 **AMERIGO TOURS**...TOUR OPERATORS
251 **ANIMAL DEFENSE LEAGUE-CANADA**...ENVIRONMENT & CONSERVATION ORGANIZATIONS
251 **BROOKSON RESEARCH**...MARKETING RESEARCH & PUBLIC OPEN POLLING
251 **BRUCE HOUSE**...MISC AMBULATORY HEALTH CARE SVCS
251 **CANADA INTERNATIONAL SHOWCASE**...OTHER PERFORMING ARTS COMPANIES
251 **CANADIAN ABORIGINAL AIDS**...BUSINESS ASSOCIATIONS
251 **CANADIAN ASSN OF THE DEAF**...BUSINESS ASSOCIATIONS
251 **CANADIAN FEDERATION-UNIVERSITY**...CIVIL & SOCIAL ORGANIZATIONS
251 **CANADIAN FEDERATIONBUSINESS**...BUSINESS ASSOCIATIONS
251 **CANADIAN FOSTER FAMILY ASSN**...BUSINESS ASSOCIATIONS
251 **CANADIAN VOLKSSPORT FEDERATION**...BUSINESS ASSOCIATIONS
251 **CAPITAL XTRA-PINK TRIANGLE**...NEWSPAPER PUBLISHERS
251 **CASTLE-TRUDEL**...OFFICES OF LAWYERS

2012 BANK STREET
SOURCE: DIGITAL BUSINESS DIRECTORY

Part 2 of 2

251 **CENTRE D'INTERGRATION DE FORM**...OTHER TECHNICAL CONSULTING SVCS
251 **CHEIFETZ, P MD**...OFFICES OF PHYSICIANS, EXCEPT MENTAL HEALTH
251 **CITIZENS FOR SAFE CYCLING**...BUSINESS ASSOCIATIONS
251 **COLAS & ASSOC**...OFFICES OF CERTIFIED PUBLIC ACCOUNTANTS
251 **CONFERSENSE PLANNERS INC**...CONVENTION & TRADE SHOW ORGANIZERS
251 **DAVID SUZUKI FOUNDATION**...BUSINESS ASSOCIATIONS
251 **DEPOW, HERVE**...OFFICES OF LAWYERS
251 **EDIKON INTERNATIONAL INC**...INDEPENDENT ARTISTS, WRITERS, & PERFORMERS
251 **ELMALIH LAW OFFICE**...OFFICES OF LAWYERS
251 **FEDERATED WOMEN'S INSTCANADA**...BUSINESS ASSOCIATIONS
251 **FEELEY, HELEN OD**...OFFICES OF OPTOMETRISTS
251 **FOCUS DRIVING SCHOOL INC**...AUTOMOBILE DRIVING SCHOOLS
251 **IMPERIAL BUILDING**...UNCLASSIFIED
251 **LIVING ROOM**...OTHER SOCIAL ADVOCACY ORGANIZATIONS
251 **MGM REPS INC**...MARKETING CONSULTING SVCS
251 **MONDIEL COMMUNICATIONS**...OTHER MANAGEMENT CONSULTING SVCS
251 **NATIONAL COUNCIL OF WOMEN**...BUSINESS ASSOCIATIONS
251 **PLANNED PARENTHOOD OTTAWA**...OTHER INDIVIDUAL & FAMILY SVCS
251 **POPE, KENNETH**...OFFICES OF LAWYERS
251 **RUGMARK CANADA**...UNCLASSIFIED
251 **SAUNDERS GROUP**...NATURAL GAS DISTRIBUTION
251 **TAMIL COORDINATING COMMITTEE**...BUSINESS ASSOCIATIONS
251 **THOMAS & WINSHIP**...OFFICES OF LAWYERS
251 **UNITED PERSONAL INJURY**...ALL OTHER LEGAL SVCS
251 **VSO CANADA**...UNCLASSIFIED
251 **WEDDING BY DESIGN**...STORE RETAILERS NOT SPECIFIED ELSEWHERE
251 **XTRA TOURS INC**...SCENIC & SIGHTSEEING TRANSPORTATION, OTHER
252 **LEATHER & LUGGAGE**...LUGGAGE & LEATHER GOODS STORES
253 **CASH STORE**...FINANCIAL TRANSACTION PROCESSING & CLEARING
254 **LYNN DAM BEAUTY SALON**...BEAUTY SALONS
254 **SPLITTING IMAGES ESTHETICS**...BEAUTY SALONS
255 **MY FIRST APARTMENT**...GIFT, NOVELTY, & SOUVENIR STORES
256 **A & H RECORDS**...PRERECORDED TAPE, CD, & RECORD STORES
256 **ASIAN NATURAL THERAPY MASSAGE**...OTHER PERSONAL CARE SVCS
256 **DARE TO BE NAUGHTY**...VIDEO TAPE & DISC RENTAL
256 **EXILE BOOKS**...BOOK STORES
256 **PARIS TAILORS**...OTHER CLOTHING STORES
258 **NEW ASIAN**...FULL-SERVICE RESTAURANTS
259 **7TH HEAVEN FUTONS**...FURNITURE STORES
259 **CHUCK DELFINO'S LTD**...MEN'S CLOTHING STORES
260 **ROYAL VARIETY**...SUPERMARKETS & OTHER GROCERY STORES
263 **TARA CROSS PUB**...DRINKING PLACES, ALCOHOLIC BEVERAGES

2012 COOPER STREET

SOURCE: DIGITAL BUSINESS DIRECTORY

355 **DOMINION CHALMERS UNITED CHR**...*RELIGIOUS ORGANIZATION*
355 **MACDONALD BROTHERS CONSTRUCT**...*UNCLASSIFIED*
364 **APOLLO PROPERTY MGMT**...*OFFICES OF REAL ESTATE AGENTS & BROKERS*
374 **BREAKSPEAR CONSULTING INC**...*PROCESS & LOGISTICS CONSULTING SVCS*
374 **DOMICILE DEVELOPMENT INC**...*UNCLASSIFIED*
375 **CAPITAL AUDIO TECHNICAL SVC**...*INDEPENDENT ARTISTS, WRITERS, & PERFORMERS*
389 **FREEDOM PHONE LINES**...*UNCLASSIFIED*
393 **ON DECK**...*SPORTING GOODS STORES*
393 **SILKY TOUCH**...*ALL OTHER MISC TEXTILE PROD MILLS*
393 **SILKY TOUCH TEXTILES**...*SEWING, NEEDLEWORK, & PIECE GOODS STORES*
396 **1 FOR 1 PIZZA**...*LIMITED-SERVICE RESTAURANTS*
396 **1 FOR 1 PIZZA LTD**...*FULL-SERVICE RESTAURANTS*
396 **ABC ALLIANCE OF BUS CONSLNT**...*OTHER MANAGEMENT CONSULTING SVCS*
396 **ANDRE'S PRINTING SVC INC**...*COMMERCIAL LITHOGRAPHIC PRINTING*
396 **BCEI VISA SVC**...*TRAVEL AGENCIES*
396 **CANADIAN COUNCIL OF THE BLIND**...*BUSINESS ASSOCIATIONS*
396 **CANADIAN GLOBAL YOUTH ADVOCACY**...*EDUCATIONAL SUPPORT SVCS*
396 **CANADIAN SELECT FARM FOODS**...*FOOD STORES*
396 **CANADIANS FOR EQUAL MARRIAGE**...*OTHER SOCIAL ADVOCACY ORGANIZATIONS*
396 **CASHIER INC**...*CONSUMER LENDING*
396 **COMMUNICATIONS VOIR**...*NEWSPAPER PUBLISHERS*
396 **COUNCIL OF THE BLIND CANADIAN**...*BUSINESS ASSOCIATIONS*
396 **CST CONSULTANTS INC**...*GRANTMAKING FOUNDATIONS*
396 **EGALE**...*CIVIL & SOCIAL ORGANIZATIONS*
396 **EYE5 PRODUCTIONS INC**...*GRAPHIC DESIGN SVCS*
396 **FNM INTL CONSULTANT**...*INVESTMENT ADVICE*
396 **FONDATION ACACIA**...*SITE PREPARATION CONTRS*
396 **GENERATION PROMOTION & DESIGN**...*MARKETING CONSULTING SVCS*
396 **GLOBAL TESOL COLLEGE**...*UNCLASSIFIED*
396 **GPCO OTTAWA**...*ENGINEERING SVCS*
396 **GREEN PARTY OF CANADA**...*POLITICAL ORGANIZATIONS*
396 **IMPERIAL BUILDING**...*UNCLASSIFIED*
396 **JADO'S BARBER SHOP**...*BARBER SHOPS*
396 **JFH & ASSOC**...*OTHER MANAGEMENT CONSULTING SVCS*
396 **KOREA ESL RECRUITING**...*UNCLASSIFIED*
396 **NATIONAL ABORIGINAL CIRCLE**...*BUSINESS ASSOCIATIONS*
396 **NATIONAL ABORIGINAL FORESTRY**...*NATIVES SERVICE ORGANIZATIONS*
396 **NATIONAL VISIBLE MINORITY CNCL**...*CIVIL & SOCIAL ORGANIZATIONS*
396 **OTTAWA INTERNATIONAL CAREER**...*EDUCATIONAL SUPPORT SVCS*
396 **PLAN FIDUCIAIRE CANADIEN**...*GRANTMAKING FOUNDATIONS*
396 **RAINBOW WOMEN'S CTR HEAD OFC**...*COMPUTER TRAINING*
396 **REAL WOMEN OF CANADA**...*CIVIL & SOCIAL ORGANIZATIONS*
396 **RENTAL MULTI SVC AGENCY**...*OFFICES OF REAL ESTATE AGENTS & BROKERS*
396 **RESP CONSULTANTS LTD**...*GRANTMAKING FOUNDATIONS*
396 **ROONEY IRVING & ASSOC LTD**...*OTHER TECHNICAL CONSULTING SVCS*
396 **SHAMAR MAINTENANCE INC**...*JANITORIAL SVCS*
400 **CBM DISTRIBUTION**...*UNCLASSIFIED*
400 **FPI ALEXIS NIHON**...*PARKING LOTS & GARAGES*
400 **MASTER PARK**...*PARKING LOTS & GARAGES*

2012 LISGAR STREET

SOURCE: DIGITAL BUSINESS DIRECTORY

264 **CENTRETOWN CITIZENS**...*UNCLASSIFIED*
284 **NEPEAN PARKING LOT**...*PARKING LOTS & GARAGES*
300 **CANUS PLASTICS INC**...*ALL OTHER PLASTICS PROD MFG*
300 **CANUS SIGNS**...*SIGN MFG*
311 **OTTAWA HOME COMPUTER SOLUTIONS**...*COMPUTER & OFFICE MACHINE REPAIR*
312 **ISLAMIC INFORMATION CTR**...*RELIGIOUS ORGANIZATION*
315 **CANADIAN BIBLE SOCIETY**...*BOOK STORES*
315 **SOCIETE BIBLIQUE CANADIENNE**...*BOOK STORES*
319 **INVISIBLE CINEMA**...*VIDEO TAPE & DISC RENTAL*
320 **VENUS ENVY**...*STORE RETAILERS NOT SPECIFIED ELSEWHERE*
335 **CEDAR CLOSET BOUTIQUE**...*WOMEN'S CLOTHING STORES*
360 **CANADA REVENUE-TAXATION**...*LEGISLATIVE BODIES*
360 **COMPASS GROUP CANADA**...*OTHER DIRECT SELLING ESTABLISHMENTS*
360 **HEALTH SYSTEMS GROUP**...*FITNESS & RECREATIONAL SPORTS CENTERS*
360 **STEP BEYOND FITNESS INC**...*FITNESS & RECREATIONAL SPORTS CENTERS*

2006 BANK STREET-A

SOURCE: VERNONS

2006 BANK STREET-B

SOURCE: VERNONS

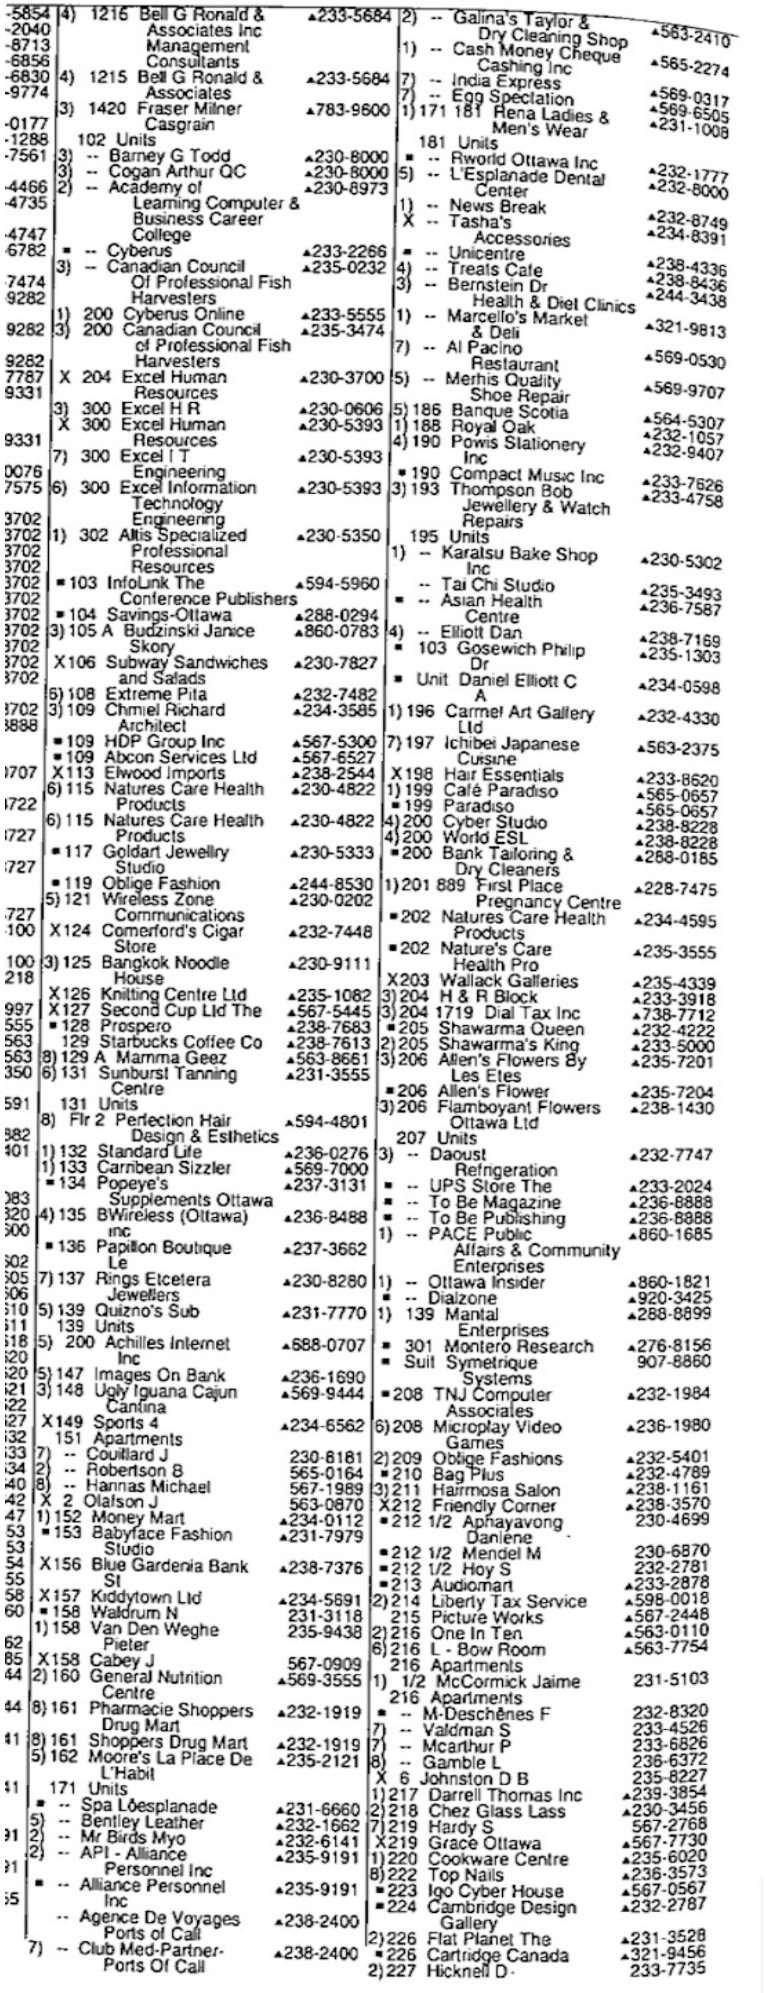

2006 COOPER STREET

SOURCE: VERNONS

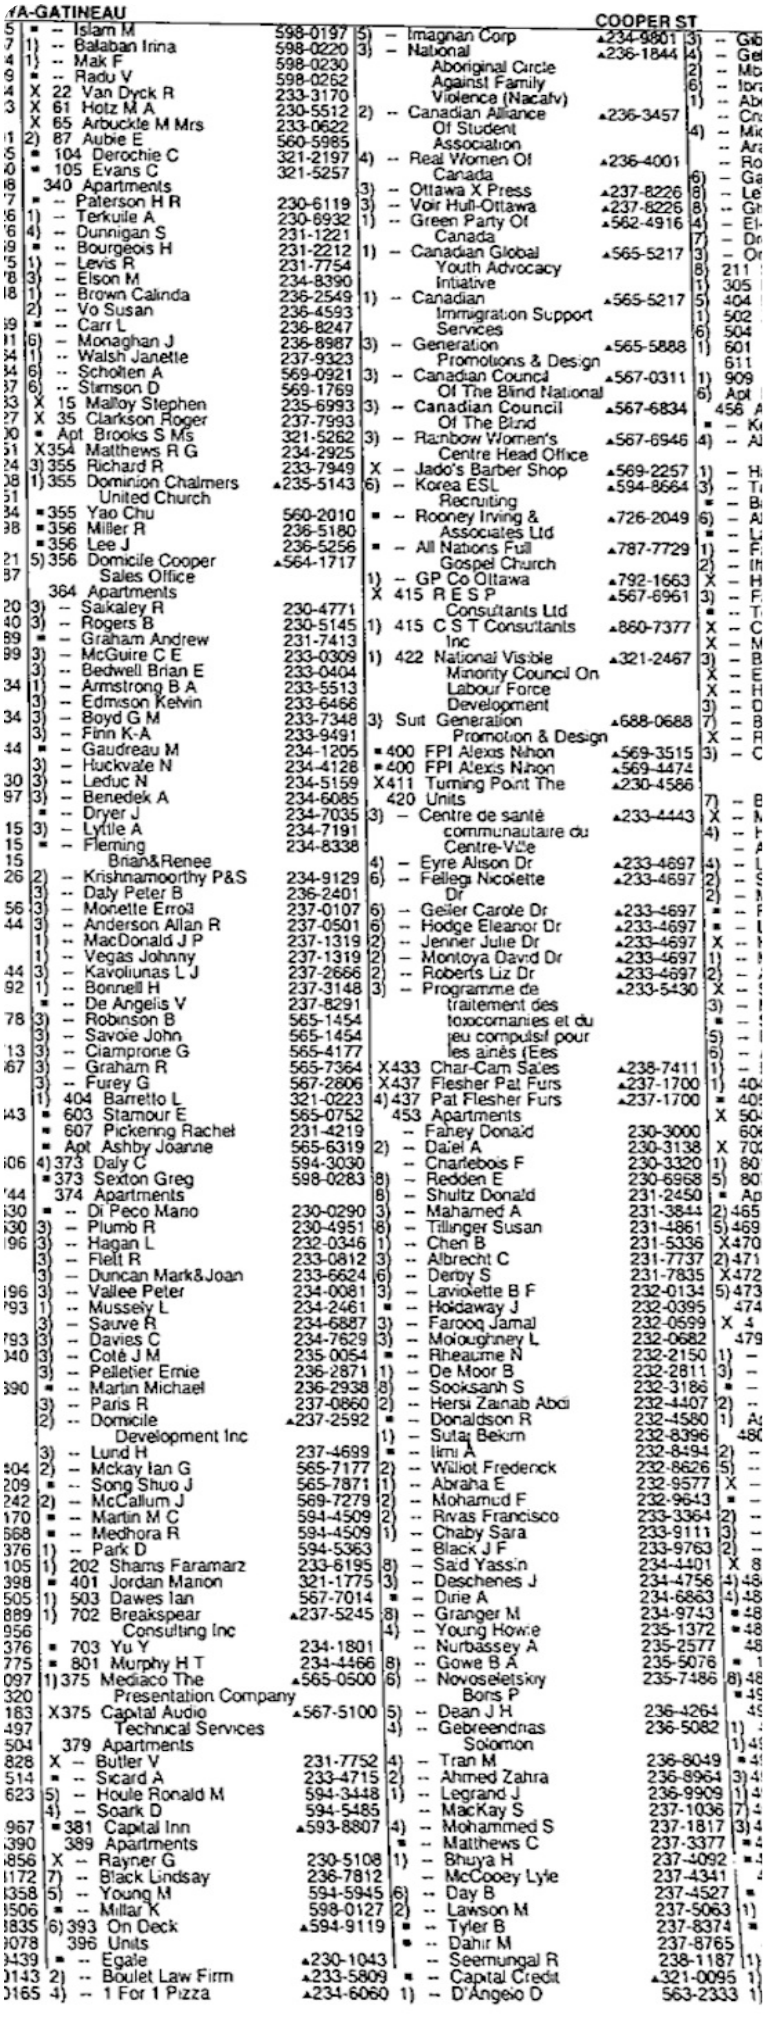

2006 LISGAR STREET

SOURCE: VERNONS

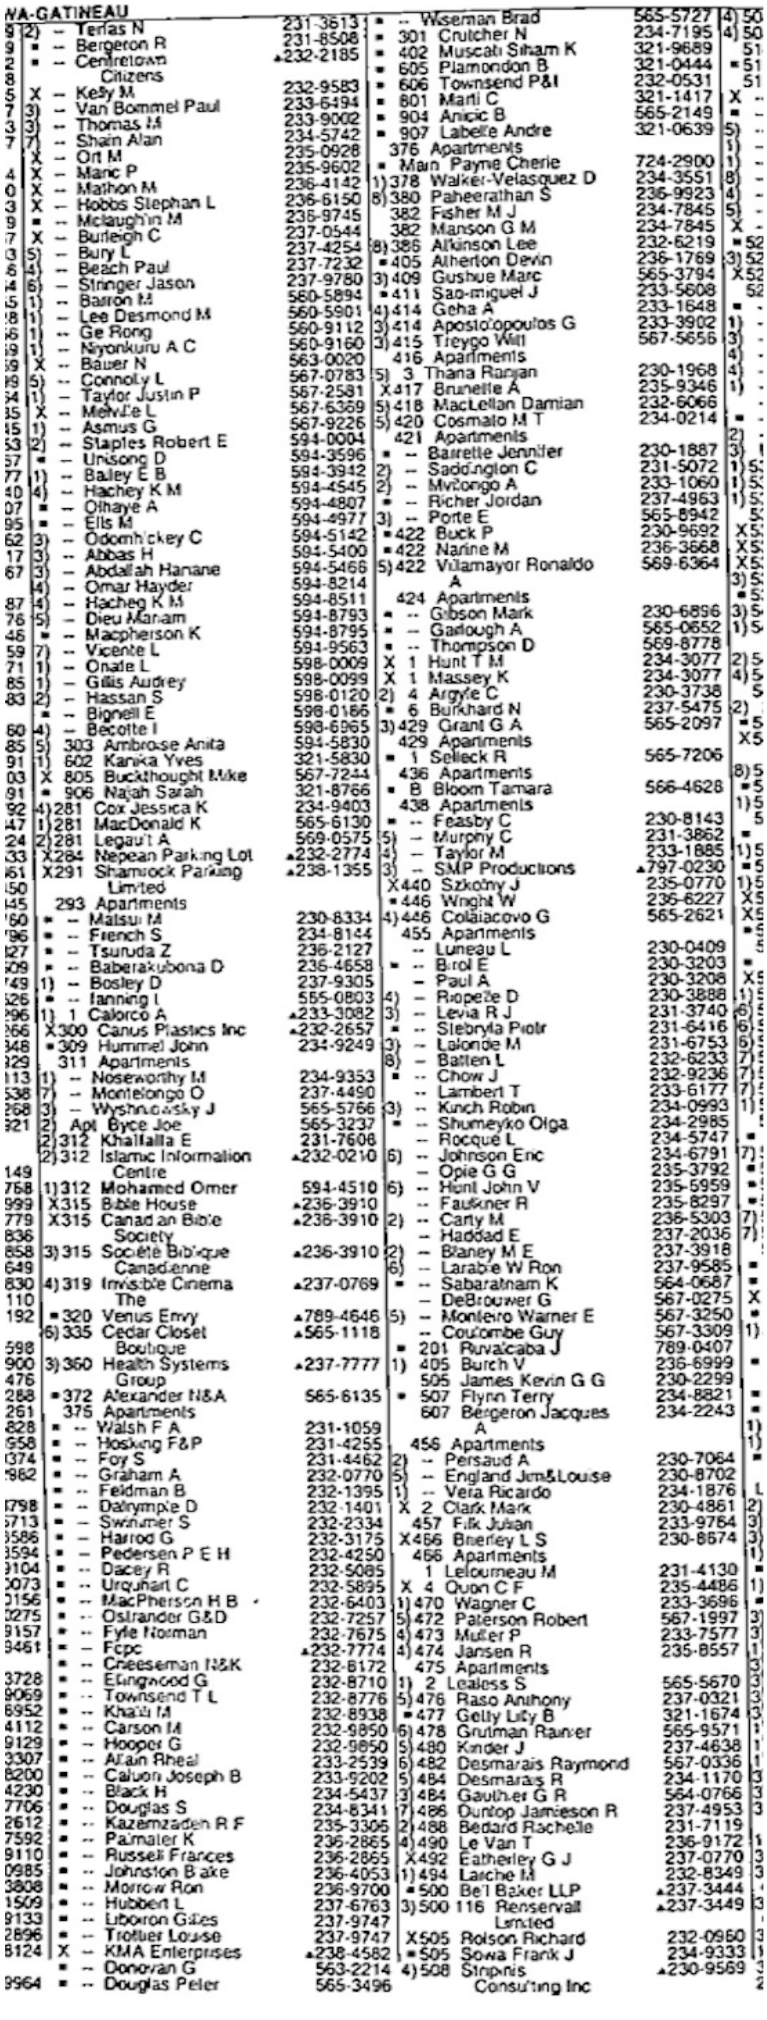

BANBURY CRES to BANK ST

BANK ST Address	cont'd Phone
#727 NOUVELLE-ZELANDE HAUT COMMISSARIAT	
#901 AMBASSADE DE L'ARABIE SAOUDITE	K1P 6G3 238-5991
#901 EMBASSY OF SAUDI ARABIA	K1P 6B9 237-4100
#1144 SAUDI ARABIAN EDUCATIONAL MISSION	K1P 6B9 237-4100
100 COMPUTERBOOK COM	K1P 6B9 238-5555
102 CANADA NEWSWIRE LTD	K1P 5N4 235-4565
COMMUNICATION CNW INC	K1P 5N4 563-4465
COMNET COMMUNICATIONS	K1P 5N4 563-4465
EXCEL HUMAN RESOURCES	K1P 5N4 233-5555
EXCEL I T ENGINEERING	K1P 5N4 230-3700
EXCEL INFORMATION TECHNOLOGY ENGINEERING	K1P 5N4 230-5393
PROCOM	K1P 5N4 230-5393
Adams Geoffrey	K1P 5N4 566-4591
Barney G Todd	K1P 5N4 237-0388
Cogan Arthur	K1P 5N4 230-8000
Geoffrey Bryce V	K1P 5N4 230-8000
Hoover Douglas W	K1P 5N4 237-0388
105 Budzinski Janice Skory	K1P 5N4 569-0244 860-0783
106 SUBWAY SANDWICHES & SALADS	K1P 5N4 230-7827
108 Extreme Pita	K1P 5N4 232-7482
109 CHMIEL RICHARD ARCHITECH	K1P 5N5 234-3585
GEOS LANGUAGE ACADEMY	K1P 5N5 236-9770
113 ELWOOD IMPORTS	K1P 5N5 238-2544
115 NATURE'S CARE HEALTH PRODUCTS	K1P 5N5 230-4822
117 GOLDART	K1P 5N5 230-5333
119 BURKHOLDER FURS (OTTAWA) LTD	K1P 5N5 232-2626
121 RUNNING ROOM LTD RUNNING ROOM THE	K1P 5N5 233-5165
124 COMERFORD'S CIGAR STORE	K1P 5N5 230-3618
125 SWISS MASTER BAR B-Q	K1P 5N6 232-7448
126 KNITING CENTRE LTD	K1P 5N5 234-8552
127 SECOND CUP LTD THE	K1P 5N6 235-1082
128 PROSPERO LA COMPAGNIE DU LIVRE	K1P 5N5 567-5445
PROSPERO THE BOOK COMPANY	K1P 5N6 238-7683
129 STARBUCKS COFFEE CO	K1P 5N6 238-7683
Mamma Geez	K1P 5N7 238-7613
131 SUNBURST TANNING CENTRE	K1P 5N7 563-8661
132 TERIYAKI PLUS	K1P 5N7 231-3555
133 SUZY FASHIONS	K1P 5N8 233-0007
134 ENGLISH & SCOTCH MEN'S TAILOR LTD	K1P 5N7 559-7121
135 CANADIAN FOREST EXCHANGE	K1P 5N8 234-0838
CENTRE JAPONAIS DE LA PHOTO 1 HEURE PHOTO	K1P 5N7 235-4164
JAPAN CAMERA CENTRE 1 HOUR PHOTO	K1P 5N7 236-4535
Gezahegn Medhin G	K1P 5N7 236-4535
136 LAURA ASHLEY SHOPS LTD	K1P 5N7 526-2496
George N	K1P 5N8 238-4882
137 RINGS ETCETERA JEWELLERS	K1P 5N8 526-4566
144 TINY BUBBLES INC	K1P 5N7 230-8280
146 SUPER DISCOUNT	K1P 5N8 233-6020
147 PRINTS PLUS FRAMING	K1P 5N8 567-9929
148 SCHOELER HEATON ARCHITECTS INC	K1P 5N7 236-1690
149 SPORTS 4	K1P 5N8 237-6162
152 GEORGE RICHARDS BIG & TALL MENSWEAR	K1P 5N7 234-6562
RICHARDS GEORGE BIG & TALL MENSWEAR	K1P 5N8 235-5818
George Richards	K1P 5N8 235-5818
155 JAZ	K1P 5N8 235-5818
156 BLUE GARDENIA BANK ST	K1P 5N7 238-5744
157 KIDDYTOWN LTD	K1P 5N8 238-7376
158 Cabey J	K1P 5N7 234-5691
Cook A	K1P 5N8 567-0909
Lavigne Lisa-Marie	K1P 5N8 565-9988
Mc Master J	K1P 5N8 594-4543
Powell M	K1P 5N8 594-5748
Shelley R	K1P 5N8 230-3270
160 GREAT EARTH VITAMIN STORE	K1P 5N8 594-3209
161 PHARMACIE BEAMISH PHARMACIE SHOPPERS DRUG MART	K1P 5N8 569-3555
SHOPPERS DRUG MART	K1P 5N7 233-4074
171 AGENCE DE VOYAGES PORTS OF CALL	K1P 5N7 236-9624
ALLIANCE PERSONNEL INC	K1P 5N7 236-9624
BIG PHOTO	K2P 1W5 238-2400
CLUB MED-PARTNER-PORTSOF CALL	K2P 1W5 235-9191
	K2P 1W5 235-4545
	K2P 1W5 238-2400

BANK ST Address	cont'd Phone
DIGITAL WORKS	K2P 1W5 235-4545
#2 HERITAGE COLLEGE	K2P 1W5 231-2214
INDIA EXPRESS	K2P 1W5 569-0317
#2 INFORMATION TRAINING SYSTEMS	K2P 1W5 231-2216
MICROCELL TELECOM	K2P 1W5 233-3953
NATURAL CHOICES CAFE	K2P 1W5 235-5410
PARKER CLEAN GALINA'S ALTERAIONS	K2P 1W5 563-2410
PORTS OF CALL TRAVEL SERVICES LTD	K2P 1W5 567-2100
Egg Spectation	K2P 1W5 569-6505
180 #315 SERVICES D'URGENCE (POSTE 6247)	731-1106
181 AL PACINO RESTAURANT	K2P 1W5 569-0530
ALFRESCO (BAKERY-DELI)	K2P 1W5 238-8436
CLEO	K2P 1W5 236-5258
#2 HAIR STUDIO 204	K2P 1W5 232-8105
PERFECT BOOKS	K2P 1W5 238-5800
#171 L'ESPLANADE LAURIER SHOPPING CENTRE	K2P 1W5 237-5800
186 BANK OF NOVA SCOTIA	K2P 1W6 564-5307
BANQUE SCOTIA	K2P 1W6 564-5307
187 BASKIN-ROBBINS 31 ICE CREAM	K2P 1W7 237-5228
DUNKIN'DONUTS	K2P 1W7 237-5228
188 LA GONDOLA DINING LOUNGE	K2P 1W8 235-3733
190 POWIS STATIONERY INC	K2P 1W8 232-9407
192 INUIT WOMEN'S ASSOCIATION	K2P 1W8 238-3977
193 THOMPSON BOB JEWELLERY & WATCH REPAIRS	K2P 1W7 233-8839
195 CLASS ACT FOR MEN INC	K2P 1W7 234-8002
COMMUNICATIONS ENERGY & PAPERWORKERS UNION OF CND	K2P 1W7 238-3619
TAI CHI STUDIO	K2P 1W7 235-3493
THE OTTAWA SCHOOL OF HOMEOPATHY	K2P 1W7 567-1003
Gosewich Philip	K2P 1W7 235-1303
196 CARMEL ART GALLERY CO LTD	K2P 1W8 232-4330
197 ICHIBEI JAPANESE CUISINE	K2P 1W7 563-2375
198 HAIR ESSENTIALS	K2P 1W8 233-8620
199 CAFE PARADISO	K2P 1W7 565-0657
200 MICROJEUX JEUX VIDEO-MICROPLAY	K2P 1W8 236-1980
202 JAN'S FASHIONS	K2P 1W8 235-2198
203 #71 PINK TRIANGLE SERVICES	K2P 1W7 563-4818
WALLACK GALLERIES	K2P 1W7 235-4339
WALLACK'S	K2P 1W7 235-4339
204 FINANCIAL STOP	K2P 1W8 233-3918
Demeter A	K2P 1W8 744-5668
#738A CENTRAL LOCK & SAFE SERVICE	K2P 1W8 731-4104
205 SHAWARMA LAROSHE	K2P 1W7 563-9999
206 ALLEN'S FLOWERS BY LES ETES FLOWERS BY LES ETES	K2P 1W8 235-7201
207 CMT ENTERPRISES	K2P 1W8 238-1430
MAIL BOXES ETC	K2P 2N2 233-7017
208 MICROPLAY VIDEO GAMES	K2P 2N2 233-2024
209 SAM'S FASHION	K2P 1W8 235-1980
210 NATURE'S CARE HEALTH PRODUCTS	K2P 1W7 567-0650
211 BROWN'S CLEANERS	K2P 1W8 234-4595
212 FRIENDLY CORNER	K2P 1W9 235-2107
Egan S	K2P 1X1 238-3570
213 AUDIOMART	K2P 1X1 237-3564
214 G S I	K2P 1W9 233-2878
GUYTEL SERVICES INC	K2P 1X1 235-0446
PHONE CLINIC	K2P 1X1 232-1611
Browne R	K2P 1X1 230-9811
Soulliere Guy	K2P 1X1 235-0538
215 PICTURE WORKS	K2P 1X1 235-5611
216 L-BOW ROOM	K2P 1W9 557-2448
ONE IN TEN INC	K2P 1X1 563-7754
217 BAGS N ALL	K2P 1X1 563-0110
218 CAMBRIDGE FRAMING GALLERY & INTERIOR DESIGN	K2P 1W9 235-8434
219 GRACE OTTAWA	K2P 1X1 232-2787
Hardy S	K2P 1W9 567-7730
220 THE COOKWARE CENTRE	K2P 1W9 567-2768
222 TOP NAILS	K2P 1X1 235-6020
223 WOLFE SHOES	K2P 1X1 236-3573
227 #6 Chumey B	K2P 1W9 234-9026
#3 Dennis Michael	K2P 1W5 237-9520
#2 Gollner Adrian	K2P 1W9 230-2723
#3 Jackson K	K2P 1W9 237-0995
#7 Kaspaules F	K2P 1W9 230-2723
Reed W	K2P 1W9 233-4330
#1 Wood K	K2P 1W9 237-9097
228 CHESTER'S	K2P 1W9 563-0777
231 WALLACK'S	K2P 1X1 233-2631
237 COMIC BOOK SHOP	K2P 1W9 234-1800
239 EL MOROCCO RESTAURANT	K2P 1X2 594-3042
240 CYRAND INVESTMENTS LTD	K2P 1X2 233-6533
J & D TAX SERVICES	K1A 0K1 232-4541
LET'S BARGAIN	K1A 0K1 236-3922
MARVEL BEAUTY SCHOOLS	K1A 0K1 232-1038
TOP MARKETING	K1A 0K1 236-0243
	K1A 0K1 688-0971

BANK ST

BANK ST Address	cont'd Phone
241 ESQUIRE SMOKE SHOP	K2P 1X2 233-1837
242 Golden Baguette	K2P 1X4 235-3838
244 EPOCHS GIFTWARE	K2P 1X4 563-0493
246 CHESTER'S	K2P 1X4 237-2353
248 DARLENE SCOULARIDES	K2P 1X4 232-1763
HAIR CO-OP	K2P 1X4 232-1763
J 2 AGENCIES	K2P 1X4 567-0582
SUBWAY SANDWICHES & SALADS	K2P 1X4 230-2944
Scoularides Darlene	K2P 1X4 232-1763
249 SHAWARMA CITY	K2P 1X2 594-3434
251 A D R CENTRE (THE) ADVANCOD QUALITY MANAGEMENT INSTITUTE	K2P 1X3 567-9714
ADVENTURE PLAYGROUND TOURS	K2P 1X3 238-2058
AIMS ASSOCIATED INTERNATIONAL MKTNG SPECIALISTS	K2P 1X3 238-2058
BEST OF OTTAWA AREA BUSINESS MAGAZINE (THE)	K2P 1X3 238-2058
BRIAR FINANCIAL SERVICES	K2P 1X3 238-2058
BRIAR INTERNATIONAL BUSINESS RESOURCES (85) INC	K2P 1X3 238-2058
BUSINESS FINANCIAL PLANNERS	K2P 1X3 235-3933
CANADIAN ASSOCIATION OF THE DEAF	K2P 1X3 565-2882
CANADIAN TECHNOLOGY HUMAN RESOURCES	K2P 1X3 233-1955
BD CENTRETRACK CONFLICT RESOLUTION	K2P 1X3 567-6606
CLEAN AIR RIDE CORP	K2P 1X3 232-6397
COLAS & ASSOCIATES	K2P 1X3 235-3933
DELIGHTFUL FANCIES & TRASURES INC	K2P 1X3 238-2058
DOUBLECHECK INCOME TAX SERVICE	K2P 1X3 235-3933
EAGLE MEDIA	K2P 1X3 594-8739
EAGLE MEDIA TRADING	K2P 1X3 569-1155
FEDERATED WOMEN'S INSTITUTES OF CANADA	K2P 1X3 234-1090
FRIGO VIANDE INC	K2P 1X3 569-0953
FUNDING SOURCE INTERNATIONAL	K2P 1X3 238-2058
GAURI ENTERPRISES	K2P 1X3 594-8485
INTER-TECH ENGINEERING INC	K2P 1X3 594-3212
MC RAE HOLDINGS LTD	K2P 1X3 237-1761
MONDIEL COMMUNICATIONS	K2P 1X3 567-9723
NATIONAL CAPITAL NEWS	K2P 1X3 232-6397
TAMIL CO-ORDINATING COMMITTEE	K2P 1X3 233-5050
TOP VENTURES INTERNATIONAL	K2P 1X3 238-2058
Burnet Peter F	K2P 1X3 567-9714
Cheiletz R	K2P 1X3 569-5222
Colas Joseph B	K2P 1X3 235-3933
Dhingra Subhash	K2P 1X3 236-3456
Nalmirzoff Ruslan	K2P 1X3 569-2195
Pope Kenneth	K2P 1X3 567-9724
Reid Geoffrey	K2P 1X3 567-9714
Tannis Ernest G	K2P 1X3 567-9714
#301 LECOMPTE ENGINEERING LTD	K2P 1X3 236-6662
#305 MACKAY & SANDERSON	K2P 1X3 238-6180
#303 THOMAS & WINSHIP	K2P 1X3 235-6721
#305 TRADEWIND SCIENTIFIC LTD	K2P 1X3 238-1246
#305 Mackay Robin D	K2P 1X3 238-6180
#305 Sanderson Stephen L P	K2P 1X3 238-6180
#303 Winship Alan R	K2P 1X3 235-6721
#400 OPTIMA-CONSULTANTS IN APPLIED SOCIAL RESEARCH INC	K2P 1X3 236-2998
#400 OPTIMA-CONSEILLERS EN RECHERCHES SCLS APPLQS INC	K2P 1X3 236-2998
#407 Feeley Helen	K2P 1X3 235-1125
#503 CENTRE D'INTGRTN DE FRMTN ET DE DVLPMNT ECNMQ	K2P 1X3 569-2456
#500 MORAL RE-ARMAMENT	K2P 1X3 230-7197
#505 OTTAWA INNERCITY MINISTRIES	K2P 1X3 237-6031

BANK ST Address	cont'd Phone	BA Add
#507 SKYTREK TRAVEL AGENCY	K2P 1X3 238-8735	372
#600 CANADIAN FEDERATION OF UNIVERSITY WOMEN	K2P 1X3 234-8252	374 375 376
#600 FEDERATION CANADIENNE DES FEMMES DIPLOMEES DES UNV	K2P 1X3 234-8252	377
#709 ALLSTAR RECO CLEANING SERVICES INC	K2P 1X3 236-3556	378
#701 J B C ENTERPRISES	K2P 1X3 235-3933	379
#707 OPPORTUNITY HANDICAP	K2P 1X3 235-2233	
#707 PROMOTIONS-HANDICAP	K2P 1X3 235-2233	382
#705 Fazer Robbin	K2P 1X3 234-1573	384
254 FOCUS CENTRE (THE)	K2P 1X4 232-5368	
256 A & H RECORDS	K2P 1X4 232-0877	
#2 PARIS TAILORS RIXXX VIDEO RENTAL	K2P 1X4 233-1308 K2P 1X4 233-5899	
258 LET'S TALK	K2P 1X4 232-9000	
259 DELFINO'S MENS WEAR-CLOTHING CONSULTANTS (EST 1956	K2P 1X2 233-5463	
DELFINO'S MENS WEAR-CLOTHING CONSULTANTS (EST 1956	K2P 1X2 233-7505	
260 ROYAL VARIETY	K2P 1X4 235-7797	
265 CELTIC CROSS PUB & RESTAURANT THE	K2P 1X5 237-9493	
267 I D A DRUG STORES Musgrove-Russell Ida	K2P 1X5 232-3771 K2P 1X5 232-3771	
270 CAFE SUPREME	K2P 1X6 234-9888	
272 DRAICCHIO'S TAILORING & CLEANING	K2P 1X6 233-2965	38
275 CANADIAN CO-OPERATIVE ASSOCIATION	K2P 2L6 238-6711	
CO-OPERATIVE TRUST COMPANY OF CANADA	K2P 2L6 563-0961	
CREDIT UNION CENTRAL OF CANADA	K2P 2L6 238-6747	
CREDIT UNION INSTITUTE OF CANADA	K2P 2L6 238-4940	39
CUMIS	K2P 2L6 233-6110	
CUMIS INSURANCE COMPANIES	K2P 2L6 233-4025	39
HIGH COMMISSION FOR BANGLADESH	K2P 2L6 236-0138	39 39
MONEY CONCEPTS	K2P 2L6 565-0937	39
SOMERSET SQUARE	K2P 2L6 232-4662	
#304 MONEY CONCEPTS DOWN-TO-EARTH FINANCIAL MANAGEMENT	K2P 2L6 238-7818	39 40 40 40
#303 THE PEOPLE BANK	K2P 2L6 234-8118	
#300 Marks Bruce D	K2P 2L6 230-2123	
278 ARTISTIC HAIR DESIGN	K2P 1X6 234-9215	
282 BLOCKBUSTER VIDEO	K2P 1X6 237-7488	4
286 RADIOSHACK	K2P 1X6 238-6889	
288 AE MICROSYSTEMS	K2P 1X6 230-9000	
290 SECOND CUP LTD THE	K2P 1X6 230-4858	4
296 CFGM HOLDINGS LTD	K2P 1X8 233-8947	4
HARTMAN'S YOUR INDEPENDENT GROCER	K2P 1X8 234-8692	
WINE RACK	K2P 1X8 569-6243	
301 CUCKOO-CLOCK SHOP	K2P 1X7 236-1282	
303 WALL STREET BAR & GRILL	K2P 1X7 230-3307	
305 ECOLOGIQUE PARIS FOSTER'S SPORTS CENTRE LTD	K2P 1X7 236-2830 K2P 1X7 236-9611	
309 A & R SECURITY CONSULTANTS MULTI ARMS SECURITY INC	K2P 1X7 230-4000 K2P 1X7 230-4000	
Khouri J	K2P 1X7 230-5054	
Petgar Mohammad	K2P 1X7 233-0845	
311 CITY DINER	K2P 1X9 594-4666	
312 Bravo Corner	K2P 1Y1 567-9029	
313 VILLAGE INN PUB	K2P 1X9 594-8287	
317 BABYLON	K2P 1X9 594-0003	
318 ROYAL OAK	K2P 1Y1 236-0190	
319 CUE'N CUSHION BILLIARDS & BAR	K2P 1X9 237-2404	
320 241 PIZZA AA 241 PIZZA	K2P 1Y1 234-0241 K2P 1Y1 234-0241	
323 BARRYMORES	K2P 1X9 233-0307	
324 MR SUB	K2P 1Y1 237-9579	
327 Antonakos D	K2P 1X9 232-8363	
328 Spreng A	K2P 1Y1 232-7158	
332 #326 ROGERS VIDEO	K2P 1Y1 594-4555	
363 ZAPHOD BEEBLEBROX 2	K2P 1X9 594-3355	
Pouris Cleopatra	K2P 1X9 594-8414	
365 AZIZ & CO HANDICRAFT	K2P 1Y2 234-4630	
INDIA IMPORTERS	K2P 1Y2 234-4630	
366 VOYAGEUR RESTAURANT	K2P 1Y4 237-0711	
367 WILDE'S	K2P 1Y2 234-5512	
368 US HAIR DESIGN	K2P 1Y4 235-5927	
369 Haynes L	K2P 1Y2 594-3049	
370 Gordon-Hamilton J	K2P 1Y4 235-9864	
Jones A A	K2P 1Y4 234-9193	
Mc Fetridge N	K2P 1Y4 230-0852	

2000 COOPER STREET

SOURCE: POLKS

COOPER ST Address	cont'd Phone
Hiroha M ♠	K2P 0G6 234-8201
ⓓHood J ♠	K2P 0G6 236-1146
#61 Holz M A	K2P 0G6 230-5512
ⓓKao E ♠	K2P 0G6 234-3837
ⓓKim Jack ♠	K2P 0G6 232-9009
ⓓLanglois S ♠	K2P 0G6 237-0987
#64 Lombardi Ben W	K2P 0G6 233-1816
Loukeris G ♠	K2P 0G6 238-7217
ⓓLui Clement ♠	K2P 0G6 565-4136
ⓓMalik Daniel ♠	K2P 0G6 594-3528
ⓓMc Lean J ♠	K2P 0G6 237-0987
ⓓNeedham F ♠	K2P 0G6 594-0362
ⓓPakhashwin M ♠	K2P 0G6 594-0097
ⓓPaquette S ♠	K2P 0G6 594-9008
#21 Payette R	K2P 0G6 234-1932
Penelova V ♠	K2P 0G6 594-8358
ⓓRaspopova J ♠	K2P 0G6 594-2839
ⓓScott J ♠	K2P 0G6 234-9702
Tam Ping ♠	K2P 0G6 594-3630
Thanabalasingham K ♠	K2P 0G6 594-8085
Thiruselvam Parthipan ♠	K2P 0G6 594-0268
Thomas Ravinthar ♠	K2P 0G6 236-0924
ⓓTsai Hsin Chienh ♠	K2P 0G6 594-4807
#31 Valles S G	K2P 0G6 567-7845
#22 Van Dyck R	K2P 0G6 233-3170
ⓓYoung A ♠	K2P 0G6 594-9175
#105 Van Dominck Peter F	K2P 0G6 236-0046
340 #23 Brakel Hendrik	K2P 0G7 236-3856
ⓓBrocklehurst M	K2P 0G7 565-2696
#35 Clarkson Roger	K2P 0G7 237-7993
ⓓCollingwood J K	K2P 0G7 237-0810
ⓓElie Chris	K2P 0G7 237-0709
Ellis-Hussey J	K2P 0G7 569-5028
Henderson G S	K2P 0G7 233-0094
Hume Steen M	K2P 0G7 233-3238
#33 Jandrew Earl	K2P 0G7 232-3253
Lepp J N	K2P 0G7 567-5918
ⓓLucas T	K2P 0G7 565-2170
ⓓMac Ewen Ted	K2P 0G7 567-3603
#15 Malloy Stephen	K2P 0G7 235-6993
ⓓMartinez Milka	K2P 0G7 237-3860
ⓓMonaghan J	K2P 0G7 236-8997
Morrison L	K2P 0G7 237-3890
ⓓPoultney G	K2P 0G7 230-7501
ⓓScholten A	K2P 0G7 569-0921
ⓓSimson D	K2P 0G7 569-1769
Tavares C	K2P 0G7 230-0322
354 Matthews R G	K2P 0G9 234-2925
355 DOMINION CHALMERS UNITED Miles J	K2P 0G8 235-5143 K2P 0G8 231-7613
356 Garland Dale	K2P 0G9 235-3936
Garland John C	K2P 0G9 235-3936
ⓓMc Callum M	K2P 0G9 234-1929
364 CENTRE PARKING INC	231-5807 234-7410
370ⓓ#6 Daltaire G H	K2P 0G8 594-3875
373 Amoroso D	K2P 0G8 594-2918
ⓓHenry P C	K2P 0G8 232-6976
Hyndman A	K2P 0G8 565-1990
ⓓMamdani A	K2P 0G8 594-4647
Mc Kanday P	K2P 0G8 234-6500
Whelan E	
375 CAPITAL AUDIO TECHNICAL SERVICES	K2P 0G8 567-5100
379 Butler V	K2P 0G8 231-7752
ⓓGilicash George	K2P 0G8 594-8173
381 Potvin P	K2P 0G8 235-4831
389ⓓBazdaran Morteza	K2P 0G8 594-8677
Black Lindsay	K2P 0G8 236-7812
Rayner G	K2P 0G8 230-5108
ⓓSimon Kiros Girmay	K2P 0G8 594-9138
ⓓWright T	K2P 0G8 594-5530
393 SKATEBOARDS DISTRICT	K2P 0G6 594-8554
ⓓOn Deck	K2P 0G8 594-9119
396 B & R COMPUTER SERVICE	K2P 2H7 569-5950
BAT JAG PUBLICATIONS INC	K2P 2H7 565-1420
BCEI VISA SERVICE	K2P 2H7 567-8202
CANADIAN ABORIGINAL AIDS NETWORK	K2P 2H7 567-1817
CANADIAN SELECT FARM FOODS CENTRE NATIONAL DE PUBLICATION CIPMR	K2P 2H7 569-2062 K2P 2H7 565-0505 K2P 2H7 567-6098
COMMUNIST PARTY OF CANADA (MARXIST LENNIST)	K2P 2H7 565-6445
FNM INTERNATIONAL CONSULTANTS GROUP INC	K2P 2H7 567-1047
FORE FRONT INFORMATION STRATEGIES GROUP INC	K2P 2H7 234-4534
GRYPHON PUBLISHING & MARKETING	K2P 2H7 234-9801
INKJET REFILLS	K2P 2H7 234-9801
JADO'S BARBER SHOP	K2P 2H7 569-2257
JFH & ASSOCIATES	K2P 2H7 233-0188
JFH & ASSOCIATES	K2P 2H7 236-3723
KOREA ESL RECRUITING	K2P 2H7 594-8664
MARXIST LENINIST PARTY OF CANADA	K2P 2H7 565-6446
NATIONAL PUBLICATIONS CENTRE	K2P 2H7 565-0505
NEW FORCE COMMUNICATIONS INC	K2P 2H7 569-8036
OTTAWA INTERNATIONAL CAREER DEVELOPMENT CENTRE	K2P 2H7 567-5715
PARTI COMMUNISTE DU CANADA (MARXISTE LENINISTE)	K2P 2H7 565-6448

COOPER ST Address	cont'd Phone
PARTI MARXISTE LENINISTE DU CANADA	K2P 2H7 565-6446
PRIME MARKETING GROUP	K2P 2H7 234-6787
WST LTD	K2P 2H7 567-5715
YOUTH ORGANIZING PROJECT	K2P 2H7 565-2992
#200 CANADIAN COUNCIL OF THE BLIND	K2P 2H7 567-0311
#402 CANADIAN CITIZENSHIP FED	K2P 2H7 235-1467
#415 CANADIAN SCHOLARSHIP TRUST PLAN	K2P 2H7 860-7377
#422 EYE-5 PRODUCTIONS INC	K2P 2H7 569-6214
#415 PLAN FIDUCIAIRE CANADIEN DE BOURSES D'ETUDES	K2P 2H7 860-7377
#415 R E S P CONSULTANTS LTD	K2P 2H7 860-7377
400 1252151 ONT LTD PARTNERSHIP	K2P 2H8 569-3515
PARKING	K2P 2H8 569-4474
PET CIRCUS	K2P 2H8 234-8456
Lane D G ♠	K2P 2H8 237-7550
411 MEMENTO GREETINGS TURNING POINT	K2P 0H1 236-3932
THE	K2P 0H1 230-4586
420 CENTRE DE SANTE COMMUNAUTAIRE DU CENTRE VILLE CENTRETOWN COMMUNITY HEALTH CENTRE	K2P 2N6 233-4443
LESA PROGRAM FOR SENIORS	K2P 2N6 233-5430
ⓓFellegi Nicolette	K2P 2N6 233-4697
ⓓGeller Carole	K2P 2N6 233-4697
ⓓHodge Eleanor	K2P 2N6 233-4697
ⓓJenner Julie	K2P 2N6 233-4697
ⓓLabrosse Josee	K2P 2N6 233-4697
ⓓMustard Charles	K2P 2N6 233-4697
433 CHAR-CAM SALES	K2P 0H1 238-7411
437 FLESHER PAT FURS RENFREW FURS LIMITED	K2P 0H1 237-1700 K2P 0H1 237-1700
453 DROP IN	K2P 0H1 569-2236
LE GAL ALAIN	K2P 0H1 235-9398
Arafchige A Janaka	K2P 0H1 567-2834
Arsenault J	K2P 0H1 235-3594
ⓓAttard M	K2P 0H1 565-4531
Baker John & Elizabeth	K2P 0H1 232-2888
Bertrand Andre	K2P 0H1 236-5882
Black J F	K2P 0H1 233-9763
ⓓBrown P L	K2P 0H1 235-7543
ⓓChatlerjee Aloke	K2P 0H1 235-2222
Clarke D	K2P 0H1 238-5530
Cormier Lionel	K2P 0H1 567-0404
Crispin M	K2P 0H1 567-0943
ⓓDay B	K2P 0H1 237-4527
ⓓDerby S	K2P 0H1 231-7835
ⓓDion Rene	K2P 0H1 238-0542
ⓓDonaldson B	K2P 0H1 235-6380
ⓓDoran A E	K2P 0H1 565-9688
ⓓEdwards C A	K2P 0H1 235-4713
Ethier David G	K2P 0H1 232-8577
Fahey Donald	K2P 0H1 230-3000
Fuller R	K2P 0H1 232-7307
ⓓGaspar J	K2P 0H1 567-4384
ⓓGetty L	K2P 0H1 230-7033
Ghebremariam E	K2P 0H1 567-8705
ⓓGorriz Javier	K2P 0H1 567-0213
Gowe B A	K2P 0H1 235-5076
Granger M	K2P 0H1 234-9743
ⓓHeadley B	K2P 0H1 237-9897
ⓓHollmann Jason	K2P 0H1 233-6485
Hussain-Khan Ghalib	K2P 0H1 237-9024
ⓓIbrahim A	K2P 0H1 565-2607
ⓓJones H R	K2P 0H1 565-1354
Kakala L	K2P 0H1 567-2660
Kearns B	K2P 0H1 563-2466
ⓓKelly L	K2P 0H1 565-9465
Kildi H	K2P 0H1 235-9397
Koppe B	K2P 0H1 567-7583
ⓓLandkol M	K2P 0H1 232-4111
Le Thi A	K2P 0H1 567-7125
Lu Alice Zhiyu	K2P 0H1 232-0024
Mac Farlane Trevor J	K2P 0H1 234-8984
Mac Kay S	K2P 0H1 237-1036
ⓓMason C	K2P 0H1 234-4281
Massia C A	K2P 0H1 235-1269
Masud S	K2P 0H1 236-1204
Mc Cooey Lyle	K2P 0H1 237-4341
ⓓMc Nulty Richard	K2P 0H1 235-4889
ⓓMitchell Steve & Lori	K2P 0H1 563-2392
ⓓMohsen Osama	K2P 0H1 235-2251
ⓓMosleh N	K2P 0H1 232-6694
Mudie K L	K2P 0H1 567-3393
ⓓNg Andrew	K2P 0H1 235-0182
ⓓNg Yue Shing	K2P 0H1 235-7178
ⓓNovoselelskiy Boris P	K2P 0H1 235-7486
Nurbassey Ali	K2P 0H1 235-2577
O'Brien Tony	K2P 0H1 233-6259
ⓓOpheim Scott	K2P 0H1 235-3357
ⓓOstrander Bill F	K2P 0H1 238-2033
Popovic Cedo	K2P 0H1 567-0805
Redden E	K2P 0H1 230-6968
Roberts Michael	K2P 0H1 233-7647
Robin T	K2P 0H1 567-2834
ⓓRose Trevor	K2P 0H1 233-7299
Said Yassin	K2P 0H1 234-4401
Salad Hersi Osman	K2P 0H1 567-4492
ⓓSamoussevitch D	K2P 0H1 235-9819
Sarkesh S	K2P 0H1 237-8090
Seamungal R	K2P 0H1 238-1187
Shultz Donald	K2P 0H1 231-2450
Sooksanh S	K2P 0H1 232-3186
Spencer M	K2P 0H1 232-3747
Teron K	K2P 0H1 235-2026
Tillinger Susan	K2P 0H1 231-4861
Van Allen J	K2P 0H1 232-9239
Vezina Jacques	K2P 0H1 237-4233
ⓓVinette David R	K2P 0H1 235-1095

2000 LISGAR STREET

SOURCE: POLKS

LISGAR ST Address	cont'd Phone
#507 Skuce E M	K2P 0C7 233-6495
#601 Kalaidjian Garabed	K2P 0C7 234-1667
#610 Mecher James E	K2P 0C7 233-9949
#603 Perkins Gary N	K2P 0C7 237-1385
#714 Lachmansingh Ramon	K2P 0C7 234-0491
#804 Cochrane C	K2P 0C7 236-8576
#811 Collins J Redmond	K2P 0C7 234-7046
#912 Abdul-Nour Elias	K2P 0C7 238-6666
#915 Berezowecki Anthony	K2P 0C7 237-8829
#903 Mulock Todd G	K2P 0C7 567-8936
258 WELLINGTON WARD (OTTAWA) CHILD CARE CENTRE	K2P 0C9 236-0921
Ameziana A ♠	K2P 0C9 234-7506
Archambault M T ♠	K2P 0C9 238-2515
Balciunas J ♠	K2P 0C9 233-4760
ⓓBaran K ♠	K2P 0C9 233-5198
Barnabe D ♠	K2P 0C9 235-4686
Barnabe M K ♠	K2P 0C9 231-6343
ⓓBissell A ♠	K2P 0C9 230-3385
Blakeney B ♠	K2P 0C9 232-1450
Bottaro Keith ♠	K2P 0C9 594-9176
ⓓBrunel Bo ♠	K2P 0C9 594-8802
ⓓButson A M ♠	K2P 0C9 565-1170
Carvajal Go R ♠	K2P 0C9 567-0288
ⓓChampoux L ♠	K2P 0C9 594-2986
Charko K ♠	K2P 0C9 230-0197
Close S ♠	K2P 0C9 236-2085
Collins J ♠	K2P 0C9 230-8103
Crawford M ♠	K2P 0C9 567-7261
Cyr Michael ♠	K2P 0C9 563-0598
Duhaime E ♠	K2P 0C9 594-0075
ⓓDuncan T ♠	K2P 0C9 236-6971
Fleicher Daphne ♠	K2P 0C9 567-4112
ⓓFritzsche A ♠	K2P 0C9 237-6858
ⓓGagliardi G ♠	K2P 0C9 230-4826
Gendron N ♠	K2P 0C9 232-0861
ⓓGupta R ♠	K2P 0C9 560-2019
Kahrer H ♠	K2P 0C9 237-5452
Kelly S ♠	K2P 0C9 594-0050
Kiell George ♠	K2P 0C9 231-3427
Kingsley J ♠	K2P 0C9 235-8968
ⓓLaleh H ♠	K2P 0C9 235-0171
Lenahan C V ♠	K2P 0C9 237-3779
ⓓLuneau A ♠	K2P 0C9 594-8668
Mac Master E ♠	K2P 0C9 233-0985
Macdonald Isabelle ♠	K2P 0C9 234-2089
Mc Donald David A ♠	K2P 0C9 232-6945
Mc Intosh L A ♠	K2P 0C9 231-6964
Mepham K A ♠	K2P 0C9 232-6945
Montgomery M ♠	K2P 0C9 235-2781
Nur Abdi Aziz ♠	K2P 0C9 234-5924
Pope Bernard ♠	K2P 0C9 234-9049
Robichaud M ♠	K2P 0C9 233-9749
Robillard Jeannine ♠	K2P 0C9 236-3104
Salmon A A ♠	K2P 0C9 567-1052
Santos L ♠	K2P 0C9 230-0460
ⓓSmith E ♠	K2P 0C9 594-5540
ⓓSoda Kuniko ♠	K2P 0C9 237-6230
White Brian ♠	K2P 0C9 230-8863
ⓓYadekhasis Naser ♠	K2P 0C9 233-8644
#101 Castro R	K2P 0C9 230-9157
#206 Desbrisay Doug	K2P 0C9 233-1814
#205 Ratelle Alan	K2P 0C9 594-3728
#201 Tetzlaff G	K2P 0C9 236-8010
#204 Von Zur Muehlen Gero	K2P 0C9 234-9461
#304 Octeau David M	K2P 0C9 237-6938
#303 Reid John	K2P 0C9 233-9069
#403 Browning C	K2P 0C9 231-2519
#409 Dessaint C	K2P 0C9 233-9129
#407 Lapierre L	K2P 0C9 235-6952
#401 Presl L A	K2P 0C9 233-1869
#402 Ryan M	K2P 0C9 230-5774
#502 Fowler T S	K2P 0C9 594-8200
#509 Hallee M	K2P 0C9 236-4230
#605 Toribio Pedro C Jr	K2P 0C9 594-8991
#707 Laing A	K2P 0C9 233-2612
#701 Piche C	K2P 0C9 234-8348
#708 Trudel R	K2P 0C9 230-7592
#704 Whitehouse J	K2P 0C9 235-7706
ⓓ#605 Laszkiewicz J	K2P 0C9 233-2293
#802 Leroux L	K2P 0C9 234-0526
#801 Simpson I	K2P 0C9 235-2929
#904 Loll S M	K2P 0C9 237-6207
#902 Pilon C	K2P 0C9 231-4876
#905 Ryan H	K2P 0C9 237-1509
#1004 Mc Guire C M	K2P 0C9 233-2896
#1001 Savoie P	K2P 0C9 235-8538
#1104 Davis M	K2P 0C9 232-8124
#1101 Mac Donald L	K2P 0C9 230-5646
264 Ahmed Saynab	K2P 0C8 565-0412
Ali Omar	K2P 0C8 233-8237
ⓓAndre P	K2P 0C8 236-3022
Baines T	K2P 0C8 235-6128
Bauer N	K2P 0C8 563-0020
Beckett K	K2P 0C8 594-9289
Bohwa B	K2P 0C8 237-5893
Brooks J	K2P 0C8 232-8455
Burleigh C	K2P 0C8 237-0544
David C	K2P 0C8 594-2939
ⓓDefong L	K2P 0C8 236-2446
ⓓDesbarats C P	K2P 0C8 594-5713
Dillabough W	K2P 0C8 567-8176
Drouin Paul	K2P 0C8 233-7826
Fan H	K2P 0C8 230-7751
Gibeault G	K2P 0C8 233-0535
ⓓGnanapragasam Bruno	K2P 0C8 594-0305
Grier John	K2P 0C8 233-1888
Hobbs Stephan L	K2P 0C8 236-5150
Hudon N	K2P 0C8 238-8992
Kelly T G & Maina	K2P 0C8 232-9583
Kuczera Eric	K2P 0C8 567-3308
Landry B J	K2P 0C8 594-8204
ⓓLegault M	K2P 0C8 569-1329
Legere C	K2P 0C8 234-8856
ⓓMaidment M & L	K2P 0C8 594-9268
Maric P	K2P 0C8 235-9602
Mathon M	K2P 0C8 236-4142
Melville L	K2P 0C8 567-6369
Mohamed Hassan	K2P 0C8 594-4774
ⓓOrac Jason	K2P 0C8 237-1075
Orl Marty	K2P 0C8 235-0928
Ragoo R	K2P 0C8 594-8740
Sekaly Amina	K2P 0C8 236-0131
Seyadoussane Maymouneby	K2P 0C8 231-7043

LISGAR ST Address	cont'd Phone
Shain Alan	K2P 0C8 234-5742
Smithers C A & J	K2P 0C8 237-2360
So H	K2P 0C8 565-8203
ⓓStaples Robert E M	K2P 0C8 594-5348
ⓓStringer Jason	K2P 0C8 237-9780
Valeri M	K2P 0C8 230-0038
Vicente L	K2P 0C8 594-9563
Woodley K	K2P 0C8 237-0202
#402 Grahame B	K2P 0C8 232-3244
#705 Mackenzie Ian	K2P 0C8 567-0062
#805 Buckthought Mike	K2P 0C8 567-7244
#1001 Thompson Y	K2P 0C8 235-1075
#1101 Moss Michel	K2P 0C8 235-7912
284 NEPEAN PARKING LOT	232-2774
293ⓓForrest C	K2P 0E1 237-5563
ⓓHe Grait A R	K2P 0E1 234-4942
ⓓInnes P M	K2P 0E1 567-0916
ⓓRada Dedreia	K2P 0E1 233-9073
ⓓSabour A	K2P 0E1 237-9173
Wilson Tyler	K2P 0E1 236-1511
300 CANUS PLASTICS INC	K2P 0E2 232-2657
CANUS SIGNS	K2P 0E2 232-2657
309 Jonkel E	K2P 0E1 234-8830
ⓓWheatley Susan	K2P 0E1 234-6879
311 Bradbury G J T	K2P 0E1 567-8530
ⓓDaze Joel	K2P 0E1 565-5766
ⓓDel Frate R	K2P 0E1 236-4768
ⓓGaudet Aurele	K2P 0E1 238-8778
Montelongo O	K2P 0E1 237-4490
Yates Michael	K2P 0E1 239-0518
312ⓓAbdon A	K2P 0E2 234-2270
ⓓAlkanouni M	K2P 0E2 594-3119
ⓓKanda M	K2P 0E2 594-5361
314 ISLAMIC INFORMATION & EDUCATION OF CANADA	K2P 0E2 232-0210
315 BIBLE HOUSE CANADIAN BIBLE SOCIETY SOCIETE BIBLIQUE CANADIENNE	K2P 0E1 236-3910 K2P 0E1 236-3910
320 THAI BOXING ACADEMY	K2P 0E2 233-6981
Brazilian Jiu-Jitsu	K2P 0E2 233-6981
335 CEDAR CLOSET BOUTIQUE	K2P 0E3 565-1118
360 EFTIA OSS SOLUTIONS INC	K2P 2E4 564-4407
366 ICON	K1M 0E9 235-4005
ICON CAFE	K1M 0E9 234-9324
372 Bakaily Antal Joseph ♠	K2P 2J3 236-6251
374 Deslauriers J	K2P 2J3 234-5550
Mc Tiernan Ron	K2P 2J3 233-1656
375 KMA ENTERPRISES	K2P 0E3 238-4582
376 Colpitts Connie & Michael ♠	K2P 2J3 233-7530
378 Lambert Bruno	K2P 2J3 236-0528
380 Pahoeralhan S	K2P 2J3 236-9923
Thana Ranjah	K2P 2J3 231-4599
382 Fisher M J	K2P 2J3 234-7845
Manson G M ♠	K2P 2J3 234-7845
386 Atkinson Lee ♠	K2P 2J3 232-5219
401 Gyorgy G	K1R 5G9 230-0971
Murphy Mark E	K1R 5G9 236-8036
405ⓓBhakti N	K1R 5G9 567-5107
Rakulan Shanmuganathan	K1R 5G9 235-4869
ⓓSubbiah Umashankar	K1R 5G9 565-3004
409ⓓManery Rich	K1R 5G9 565-0932
411ⓓHartsburg C ♠	K1R 5G9 565-6629
Staniszewski J	K1R 5G9 235-3094
414ⓓSubramanian Sundar	K1R 5H1 565-0732
415ⓓBannerji K	K1R 5G9 565-3969
Traygo Will ♠	K1R 5G9 567-5656
417 Brunelle A	K1R 5G9 235-9346
418 #2 Rendic Vicko	K1R 5H1 232-7696
421 Greig K	K1R 5G9 231-2223
Mc Dougall Kathleen	K1R 5G9 239-0171
ⓓPittner J	K1R 5G9 565-6016
ⓓSpike J M	K1R 5G9 565-5135
Veilleux Michelle	K1R 5G9 230-3099
423 Chow J ♠	K1R 5G9 230-9788
424ⓓDolan Grant	K1R 5H1 567-0368
ⓓGirard Regis	K1R 5H1 238-8846
Harper Jason	K1R 5H1 236-4392
#1 Hunt T M	K1R 5H1 234-3077
#2 Jarvlepp Jan	K1R 5H1 235-1530
#1 Massey K	K1R 5H1 234-3077
Noel M D	K1R 5H1 231-5372
427 Arvanitidis P	K1R 5G9 233-8100
ⓓSchellinck J J	K1R 5G9 230-3944
429ⓓHouri M	K1R 5G9 565-5926
436 Summers S	K1R 5H1 233-1843
438 SMP PRODUCTIONS	K1R 5H1 797-0230
ⓓDowson V	K1R 5H1 236-6386
ⓓStrain K	K1R 5H1 565-5890
ⓓTodd L	K1R 5H1 237-3353
440 Szkolny J	K1R 5H1 235-0770
446ⓓArgentina C S	K1R 5H1 233-9013
ⓓGoodfellow P	K1R 5H1 565-4458
455ⓓAtos Mark	K1R 5G9 565-5052
Batten L	K1R 5G9 232-6233
Benmellah Nayman	K1R 5G9 231-1148
ⓓBoassaly C	K1R 5G9 236-3303
Brazeau Rolly J	K1R 5G9 235-9766
Callahan J	K1R 5G9 230-4839
Coulombe Guy	K1R 5G9 567-3309
Cranstone Geoff & C M	K1R 5G9 230-9105
De Brouwer G	K1R 5G9 567-0275
Faulkner R L	K1R 5G9 235-8297
ⓓFlynn Terry	K1R 5G9 234-8821
Golding A	K1R 5G9 236-3399
Haddad E	K1R 5G9 237-2036
ⓓHunt John V	K1R 5G9 235-5959
ⓓJohnson Erik	K1R 5G9 234-6791
ⓓLambert E	K1R 5G9 565-5417
Lambert T	K1R 5G9 233-6177
ⓓLanthier R	K1R 5G9 230-3605
ⓓLarabie W Ron	K1R 5G9 783-3334
Luneau L	K1R 5G9 230-0409
Mayer H	K1R 5G9 234-2164
ⓓMoussatte L	K1R 5G9 233-0838
ⓓNaubuge B	K1R 5G9 565-7517
Opia G G	K1R 5G9 235-3792
Paul A	K1R 5G9 230-3208
Ramisarivo Adrilamihaja	K1R 5G9 237-8316
Rocque L	K1R 5G9 234-5747
Samadi Allan	K1R 5G9 235-8127

1994 BANK STREET-A

SOURCE: POLKS

156 BLUE GARDENIA 238-7376
157 KIDDYTOWN LTD children's wear 234-5691
158 RAWDON APARTMENTS THE
1 Brown Kevin [2] 231-3015
2 Not Verified
3★Cabey Josea 567-0909
3 Cabey Kevin 567-0909
4-5 Not Verified (2 Apts)
6★Girard M 231-3037
7-9 Not Verified (3 Apts)
10 Marcoux Yves [9]+ 230-4450
160 Vacant
161 HONGKONG BANK OF CANADA 238-3331
162a RINGS ETCETERA JEWELLERS 230-8280
162b BLEEKER STEREO & TV LTD 232-3777
162c SQUARE DISCS records on wheels 238-4296

171

• LAURIER AV W INTERSECTS
166 PARKING LOT
171 181 L'ESPLANADE LAURIER shopping mall 233-0394
171 East Tower
YOGEN FRUZ frozen yogurt 567-1608
CAMPBELL & KENNEDY ELECTRIC LTD 236-7918
OLYMPIA & YORK DEVELOPMENTS LTD 237-5800
PORTS OF CALL TRAVEL SERVICES 567-2100
DRUXY'S DELI 234-1157
BOMBAY CAFE THE 232-3104
KOYA JAPAN restr 567-0609
HING LUNG CHINESE FOOD 238-8288
A & W RESTAURANT 238-5223
L'IL HARBOUR PASTA & SEAFOOD restr 234-4988
Not Verified
TREATS muffin & coffee shop 238-8436
SECOND CUP THE 232-7810
Y LANDA'S restr 594-9195
180 Not Verified
181 CARAVATTA BROTHERS custom tailors 232-6526
TASHA'S FASHION ACCESSORIES women's accessories 234-8391
JUST PETITES 238-7057
Chisholm Geraldine
SAMUEL'S BRIDAL SHOP wedding dress shop 234-6090
HAIR STUDIO TWO ZERO FOUR 233-2102
BUSY FINGERS wool & needle crafts supplies 234-2225
MONEYSWORTH & BEST QUALITY SHOE REPAIR 233-0074
C S CO-OP AUTOMATED TELLER
MICHAEL STEVEN HAIR DESIGN CENTRE 238-6238
D'AMOURS DANIELLE beauty institute 236-6606
WEST TOWER
UNITED CIGAR STORES LTD tobacco shop 567-8855
SHOPPERS DRUG MART 232-5723
HOMESPUN crafts & gift shop 238-7325
LIQUOR CONTROL BOARD OF ONTARIO 233-0394
WOLFE SHOES 234-9326
GINN PHOTOGRAPHIC COMPANY 235-6363
ROSE OF TRALEE FLOWER SHOPPE THE florist 233-0199
THOMPSON DON JEWELLERS 236-7722
SONESTA BOOKS 238-5800
SALON ORIANA LTD women's clothing 233-5522
CARAVATTA BROTHERS men's casual wear 232-6526
APROPOS INC women's apparel 238-1900
PRICE A E FINE FOODS LTD 232-3557
PARKER CLEAN 232-6526
SPECIAL MOMENTS gift shop 234-8000
IRENE HILL 236-5258
SHORNEY'S OPTICAL optician 236-0994
UNICENTRE VIDEO video rentals 238-4338
UNICENTRE POSTAL OUTLET 238-4336
LILIANNE ladies clothing 230-3366
180 SCOTIABANK 564-5307
BANK OF NOVA SCOTIA credit adjustment ctre 564-5300
187 FASHION LANE ladies wear 238-6088
188 LA GONDOLA RESTAURANT 235-3733
190 POWIS BROTHERS STATIONERY LTD 232-9407
191 Not Verified
192 OTTAWA MAGAZINE mag publshrs 234-7751
OTTAWA BUS QUATERLY (A DI V OF OTTAWA MAGAZINE) 234-7751
OTTAWA INTERIORS (A DIV OF OTTAWA BUS QUARTERLY) 234-7751
193 THOMPSON BOB JEWELLERS & WATCH REPAIR LTD jewellery 233-4758
195 MORGANTE MEN'S WEAR LIMITED 234-2232
195a GOSEWICH PHILIP dentist 235-1303
ELIZABETH FRY SOCIETY OF OTTAWA 238-1171
196 CARMEL ART GALLERY CO LTD 232-4330
197 AGEAN RESTAURANT restr 230-8614
198 HAIR ESSENTIALS INC hair products & equip 233-8620
199 FETTUCCINE'S restr 230-4844
200 MICRO PLAY-VIDEO GAMES & SOFTWARE 236-1980
201 FETTUCCINE'S addl space 230-4844
202 GAMES ROOM THE amusements 232-2968
203 WALLACK GALLERIES LTD 235-4339
204 Vacant
206 ALLEN'S FLOWERS BY LES ETES florist & gift shop 238-1430
207 PERIWINKLES gift sports & cards 234-1311
208 Not Verified
209 SAM'S FASHION 567-0650
210 OTTAWA WOMEN'S CREDIT UNION THE 233-7711
• NEPEAN INTERSECTS
211 BROWN'S CLEANERS 235-2107
212 FRIENDLY CORNER delicatessen 238-3570
CARLSBROOKE ANNEX APARTMENTS
1-2 Not Verified (2 Apts)
3 Ostesek Steve & Ilike [2] 567-3518
3 Ostesek Ilike 567-3518
4-5 Not Verified (2 Apts)
213 BILL'S JOKE & MAGIC SHOP 232-3070
214 GUYTEL SERVICES INC 232-1611
215 FRAME SHOP THE prints & framing 232-0882
216 LET'S BARGAIN retail clothing 232-1038
216½ Apartments
1 Sheppard M A [2] 231-4098
2-4 Not Verified (3 Apts)
5 Loseth Michael T [4] 594-8421
6 Johnston Donald B [4] 235-8227
7 Not Verified
8 Young Walter E [2] 233-0742
8 Lapierre Martin 233-0742
9 Walters Thomas D [4] 233-0371
9 Brown Monica L 233-0371
10-10 Not Verified (2 Apts)
217 BAGS N ALL luggage & bags retail 235-8434
218 JEWELLERY PLUS ladies fashions 567-2448
219 MAGGIES clothing retail 235-2943
220 COOKWARE CENTRE THE cooking utensils 235-6020
222 BICYCLE REVIVAL LTD addl space 233-3140
223 CARLEY'S FASHIONS ladies clo ret 238-3593
224 BICYCLE REVIVAL LTD sls & servs 233-3140
225 BRASS BED SLEEP CENTRE beddings 234-1447
227 LISGAR APARTMENTS
1 Wood Kevin [4] 563-0077
2 Sharp Danl R [8] 230-4210
3★Brown B A 230-4210
5 Habets Frank [2] 233-4318
6 Simpkins Scott [9]+ 235-1540
6 Luke Ted 235-1540
6 Churney Bryan G 235-1540
7 Nigro Richd [9]+ 233-4330
9-10 Not Verified (2 Apts)
228 CARLEY'S FASHIONS factory outlet 233-6258
231 WALLACK'S ART AND DRAFTING SUPPLIES art supplies 234-1800
232 ASHLEY-REPRODUCTIONS INC printers 235-2115

217

• LISGAR INTERSECTS
235 BYTOWN COMPUTERS 236-6669
237 H & R BLOCK INCOME TAX 238-3408
239 EL MOROCCO restr 233-6533
240 EMPIRE BOOKS 236-2363
FASHION FREEDOM CLOTHING 563-3374
EPOCH'S GIFTWARE 563-0493
241 ESQUIRE BARBER SHOP 233-1837
ESQUIRE SMOKE SHOP 233-1837
242 Not Verified
242½ STEREO TRADING POST new & used stereos 594-2908
243 Not Verified
244 CANADIAN ART WEAVING sewing accessories-clo repairs 235-8594
245 MUSGROVE I D A PHARMACY addl space 232-3771
LORNA'S WEDDING CENTRE 232-3771
245½ Apartments
1 Foy James [2]
2 Not Verified
3 Shaw C [2] 567-0137
3 Christos T J 567-0137
4 Vacant
6 Not Verified

1994 BANK STREET-B

SOURCE: POLKS

BANK ST—Contd
7 Vivian C [4] 233-1135
8 Vacant
246 MAYA PIZZA 232-0000
247 ZIP ZAP HAIRSTOP 233-2600
248 SCOULARIDES DARLENE HAIR SHOPS 232-1763
249 DING-HO RESTAURANT chinese & cdn food 232-0188
250 DOLLAR PLUS PLAZA 563-3081
251 IMPERIAL BUILDING
• ROOMS
200 NORTAK SOFTWARE LTD consultants 234-7212
204 SHOSHIN SYSTEMS INC marketing 235-2310
205 SALV AIDE charitable 233-6215
206 SOUND DEVELOPMENT 234-1610
207 OTTAWA CARLETON WHEELCHAIR SPORTS ASSN 233-4167
301 LECOMPTE ENGINEERING engs 236-6662
303 THOMAS AND WINSHIP law firm 235-6721
400 OPTIMA CONSULTANTS addl space 236-2998
402 OPTIMA CONSULTANTS IN APPLIED SOCIAL RESEARCH INC 236-2998
404 HEALTH AND SAFETY INSTITUTE 232-1211
405 MORAL RE-ARMAMENT 230-7197
406 Not Verified
407 FEELEY HELEN optometrist 235-1125
500 CAPITAL LANGUAGE CENTRE addl space
501 CAPITAL LANGUAGE CENTRE 233-3326
502 CAPITAL LANGUAGE CENTRES addl space
503 LUTWEILER NANCY A barr-solicitor-notary public
504 KINLAW FENSKI mgmt & employee educ 230-3075
504 NINE FIVE ONE ZERO NINE FIVE ONTARIO 230-3075
505 APPLEBAUM GAYE LAW OFFICE 232-1922
506 NATIONAL ORGANIZATION OF IMM & VISABLE MINORITY 232-0689
507 SKY TREK TRAVEL AGENCY 238-8735
600 CANADIAN ASSOCIATION OF ELIZABETH FRY SOCS THE 238-2422
601 Vacant
602 EDUC TRAINING-SOCIO-ECONOMIC RESEARCH-INTL PROG 233-5925
603 A R WHEELCHAIR SPORTS FUNDING INC 234-8168
604 DOUBLE CHECK INCOME TAX SERVICE 235-3933
606 FEDERATED WOMEN'S INSTITUTES OF CAN 234-1090
607 NATL YOUTH CARE NETWORK association 230-8945
608 LASHLEY & ASSOCIATES landscape architecture 233-8579
701 SPEEDY MESSENGER SERVICE 238-6609
702 SPRINT MESSENGER SERVICE addl space
705 SPEEDY MESSENGER SERV addl space
701 SPEEDY MESSENGER SERV addl space 238-6609
707 OPPORTUNITY HANDICAP light bulbs telemktg 235-2233
708 ANIMAL DEFENCE LEAGUE OF CANADA 233-6117
254 FOCUS CENTRE THE camera store 232-5368
256 OFFICE BUILDING
205 RIXXX ADULT VIDEO 233-5899
200 A & H RECORDS 232-0877
2nd Fl PARIS TAILORS 233-1308
203 VIVANTE HAIR CONCEPTS hair stylist 594-8019
204 LETHAL PASSION adult novelties
258 LETS TALK RESTAURANT 232-9000
259 DELFINO MEN'S WEAR LTD men's clo 233-5463
260 ROYAL VARIETY smokes magazines & hobbies 235-7797
• COOPER ST INTERSECTS
263 CANADIAN IMPERIAL BANK OF COMMERCE 564-8664
265 DOUBLE D SALOON 232-7651
267 COULTER'S DRUG STORES LTD 232-9646
CANADA POST RPO 7 232-9646
269 Vacant
270 BANK OF MONTREAL 564-6011
271a PHILIP JOHN HAIR DESIGN 235-9999
271b TREATS bakery cafe 233-0539
272 DRAICCHIO TAILORING & CLEANING LTD 233-2965
273 CO-OPERATIVE TRUST COMPANY OF CANADA 563-0961
274 LITTLE FARM PET CENTRES 234-8456
275 OFFICE BUILDING cooperative house
Suites
1st Fl OTTAWA COMMUNITY CREDIT UNION 235-4335
202 Vacant
203 METFIN PROPERTY MANAGEMENT 567-1235
204 Vacant
300 WATSON PATRICK barr & solr 230-2822
275 MARKS RICHARD R barr & solr 230-2123
302 UNION OF CANADIAN TRANSPORT EMPLOYEES 238-4003
400 CANADIAN CO-OPERATIVE ASSOC 238-6711
CREDIT UNION CENTRAL OF CANADA 238-6747
400 CREDIT UNION CENTRAL OF ONTARIO 238-3293
402 CREDIT UNION INSTITUTE CANADA 238-4948
276 ROMILLY FASHIONS ladies clothing 238-3946
278 ARTISTIC HAIR DESIGN 234-9215
282 THELEN AND TORONTOW LIGHTING CENTRES LTD lighting fixtures 237-4944
286 RADIO SHACK 238-6889
288 BONE HEAD MUSIC 567-2663
288½ LEE TAE B TAE KWON DO martial art 236-2522
290 ROYAL BANK OF CANADA 564-4518

319

• SOMERSET W INTERSECTS
296 HARTMAN (Y I G) YOUR INDEPENDENT GROCER 234-8692
297 MARTINEAU U J LTD (BIG BUD'S) dept store 235-2827
301 CUCKOO CLOCK SHOP watch & clock reprs 236-1282
301½ Keleher Patrick [2] 594-3440
303 Vacant
305 FOSTER'S SPORTS CENTRE LTD sports equipment 236-6000
307 CANADA'S CAPITAL DISTRIBUTION INC distribution 230-5850
309★Cataldo Tony 234-5176
Gogal Linda R 234-5176
• MAC LAREN INTERSECTS
311 BLUE MOON CAFE cafe 230-1239
312 ANDRE CONVENIENCE 230-1514
313 IMPERIAL PIZZA & RESTAURANT
315 IMPERIAL PIZZA 230-9008
317 FANNY'S ENTERTAINMENT LOUNGE 237-7497
318 ROYAL OAK 236-0190
319 CUE'N CUSHION BILLIARDS 237-2404
320 TWO-FOUR-ONE PIZZA 234-0241
324 MISTER SUB
326 ROGERS VIDEO
323 Vacant
327 IMPERIAL ARCADE 236-8304
FUTURE AMUSEMENT LTD 236-8304
329 TONY'S DONAIR restr 230-8852
363 BANK ST PUB THE restaurant 232-8204
Upper Vacant
• GILMOUR INTERSECTS
365 AZIZ & CO HANDICRAFTS LTD & INDIA IMPORTERS gift shops 234-4630
• OFFICE BUILDING
365½ Room Numbers
2 Not Verified
365½ Vacant
3 Vacant
4 RIGHT RIBBON THE
5 Vacant
6 Not Verified
Not Verified
7 Not Verified
8 Vacant
366 VOYAGEUR RESTAURANT 237-0711
367 BENNY'S SHOE REPAIR 235-5035
368 US HAIR DESIGN 235-5927
369 DONAIR DONAIR restr 563-8115
370 Not Verified
370a Townhouses
1 Mc Fetridge N [2] 230-0852
2 Lowe Wendy M [7] 233-7647
3 Keech J [2] 594-4683
371 EASY SELF SERVE LAUNDRY 233-8575
372 PRONTO CALIFORNIA FRUIT 235-7557
375 HERB & SPICE SHOP 232-4087
376 SEVENTH HEAVEN FUTON 232-7814
377 CANADIAN UNION POSTAL WORKERS 238-7238
378 C C B ELECTRIC WORKS LTD mtr reprs elec equip serv 232-5706
UNICEF OTTAWA CARLETON 233-8842
382 HOUSE OF PETS LTD pet shop & sups 233-1313
384 BRENNAN BLDG
Suites
200 NATIVE COUNCIL OF CANADA mgr 238-3511
210 QTECH HYBRID SYSTEMS INC consulting engineering firm 233-0939

1994 COOPER STREET

SOURCE: POLKS

81 Hood J [2] 236-1145
82★Danakody M 563-1987
83 Carty S [2] 234-5003
84 Not Verified
85 Not Verified
86 Not Verified
87★Gomez M M 238-8823
91★Farah Ibrahim 238-5194
92 Not Verified
OPSTF OTTAWA DISTRICT teacher federation 235-1663
94 Husko J I [4] 236-5665
95-96 Not Verified (2 Apts)
101★Edgar C 231-2288
102 Not Verified
WOMEN TEACHERS ASSOCIATION OF OTTAWA 235-0458
104 Bright Alfred M [2] 236-8337
105 Not Verified
106 Couture Raymond [2] 236-7530
111 Shodov Ilian A [2] 231-3143
111 Drianovski Korman 231-3143
112 Wasame Faiza [2] 567-5871
112 Musse Jamila 567-5871
113 Lacroix Monique D [2] 234-4116
114 Jorre De St Jorre Philip E [2] 230-3063
340 Apartments
1 Veillette Leandre [2] 237-7395
1 Rheaume Suzanne 237-7395
2 Not Verified
3 Brown James E [9]+ 230-3967
4 Gendron M [4] 230-7847
11 Cain Candice A [4] 733-8927
12 Renaud Monique L [7] 233-2422
15 Malloy Stephen [4] 235-6993
16 Not Verified
17★Amyot S 741-4265
18 Henderson Gwendoline S [9]+ 233-0094
21★Le Blanc N 234-8193
22★Luciani Tanya 236-1151
23-24 Not Verified (2 Apts)
25 Morey Brian D [2] 231-6579
26 Purdy Ruth A [9]+ 235-2715
31★Duguay N 230-1169
31 Bertin P 230-1169
32 Not Verified
33 Jandrew Earl W [9]+ 232-3253
34 Stewart C E [2] 565-1465
35 Clarkson Roger [2] 237-7993
36 Not Verified
• O CONNER INTERSECTS
354 Matthews R G [9]+ ⊛ 234-2925
355 DOMINION-CHALMERS UNITED CHURCH memorial chapel & hall 235-5143
Miles Jeff [2] ⊛ 231-7613
356-1 Craston J Carlos [2] 231-2617
356-2 Fraser Jane D [2] 238-5625
363 City Park
370 CENTRE PARKING LOT
373 Apartments
1-2 Not Verified (2 Apts)
3 Harvey Ross [4] 233-9704
4 Chudczak Chris A [4] 238-8710
5★Chan H 236-7322
6 Bolger M [2] 234-0496
375 ENVIRO PRINTING 563-2320
GREEN FROG NATURE COMPANY 232-3704
379 Stinton Gladys [9]+ ⊛ 232-1071
381-381 Not Verified (3 Hses)
389 APARTMENTS
1★Rayner Jerry bldg mgr 230-5108
2-40 Not Verified (2 Apts)
391 PRIVATE PARKING LOT
393 ISLAMIC INFORMATION & EDUC OF CANADA 232-0210
396 MAJESTIC BUILDING THE office bldg 594-8880
Room Numbers
1st Fl CENTRAL LOCK & SAFE 230-8153
200 BRODIE REALTY CORPORATION 594-8880
200 SHIRDEN INVESTMENTS LTD 594-8890
201 Not Verified
203 CHILDREN'S VILLAGES CANADA 232-3309
204 NATIONAL ASSOCIATION OF FRIENDSHIP CENTRE 563-4844
204 ECONOMIC DEVELOPMENT FOR CDN ABORIGINAL WOMEN 563-0998
300 HERZING INSTITUTES OF CANADA LTD computer training school 234-8099
301 PEOPLE BANK TEMP & PERM PERSONNEL SERVICES THE 234-8118
400 Not Verified
401 INDIVIDUAL COUNSELLING MGMNT DEV & TRAINING 234-5580
402 CANADIAN CITIZEN FEDERATION 235-1467
404 IMMUNO (CANADA) LTD 567-3066
405 CANADIAN COUNCIL OF THE BLIND 567-0311
407 Not Verified
409 CAROTA COMMUNICATIONS INC 563-1120
415 R E S P CONSULTANTS LIMITED 567-6961
420 KELLY HEIDEMARIE K barr 233-4792
420 RAYES SHIRLEY R barr & solr 233-4792
422 METRO CAR PARKS LTD 235-1595
425 SLOVAK INFORMATION SLOVAQUE 563-1848
426-427 Vacant (2 Businesses) 50

217

• BANK INTERSECTS
400 Offices
AEVO COMPANY LTD THE property mgmt 789-0815 51
2nd Fl R C M P-DIV A addl space 993-9891
3rd Fl CANADIAN SECURITY INTELLIGENCE SERVICE 998-1679
4th Fl ROYAL CANADIAN MOUNTED POLICE -DIV A 993-8887 51
5th Fl R C M P addl space 61
6th Fl R C M P addl space
7th Fl C S I S addl space 998-1679
8th Fl R C M P addl space
9th Fl ROYAL CANADIAN MOUNTED POLICE-DIV A addl space 51 61
402 COMBO EIGHT EIGHT RESTAURANT 233-8551
404 PERRIER J C & ASSOC INC trustees in bankruptcy 238-2222
408 UNITED STATES EMBASSY warehouse g s o section 238-4470 61
409 Vacant 61
411 SKALA GREEK DELICATESSEN fish and meat mkt 235-8071 61
414 Vacant 61
424 Not Verified 61
428 Vacant 61
433 VISIONS SPORTS BAR 565-3086
Level GROUND ZERO 565-0283
437 FLESHER PAT FURS LTD fur retail & storage 237-1700 61 62
453 AULT DAIRIES 232-4281
• KENT INTERSECTS
470 Iacovitti Mario & Irma [9]+ ⊛ 235-5982 62
Iacovitti Leo 235-5982
472 Charlebois Renee [9]+ ⊛ 233-8590 62
474 CYPRUS APARTMENTS
1 Cashman Tony H [2] 231-2635
2 Vacant 64
3 Challenger Nazarii [4] 594-9258
4 Blanchard Bev D [7] 237-5348 66
5★Perras Paul L 567-6401 66
6 Price Dan G [9]+ 233-9036 66
479 RUSKIN APARTMENTS
1★Borts S 233-6660
1 Aselford K 233-6660
2★Loziuk Peter 231-6243
2 Hembrute Kelly 231-6243
3-6 Not Verified (4 Apts) 66
480 DEVERE APARTMENTS
Cuerrier Marc [2] 237-2724
480 Not Verified
1 Hogan Debbie [2] 231-3412
2 Phillips J N [9]+ 234-7547 67
3 Day E [2] 567-5965 67
4-5 Not Verified (2 Apts)
6 Lachance A C [2] 230-8209 67
7★Charette Eric N 232-2045 67
7 Couture Sophie 232-2045
8 Hill Virginia [9]+ 236-3586 67
9★O'Leary Seamus E 234-9354 67
10 Vacant
11 Mc Rae John [2] 237-7333
484 Not Verified
487 Mouttayah & Anh-Hong [4] 232-7952 68
Mouttayah Sytha 232-7952 68
Mouttayah Perumal 232-7952 68
488 OTTAWA AREA BED & BREAKFAST 563-0161 68
Rivoire Robt T [4] 563-1060 69
Semmens R G 563-1060 69
489 MC KINLEY APARTMENTS
1★Collins Michael 233-8784
2 Not Verified
3★Leckie B 238-1522 70
4 Not Verified 70
5 Arscott Paul [2] 236-3211
6 Foss M [2] 730-8674
489½ Not Verified
490 Cowan V E [2] ⊛ 594-8931
Peterson Guy [2] 237-6993
491 Moggach Douglas A & Alison L [9]+ ⊛ 237-0105 70
Perry Alison L 237-0105
492★Wiltshire G M ⊛ 233-4294
Wiltshire John C 233-4294
493 Durocher Daniel B [2] ⊛ 238-5326 71
Hall Jennifer K 238-5326
495 Miller Audrey P [9]+ ⊛ 232-5492 71
Gillissie Gerald 232-5492
496 APARTMENTS 71
1 Tsimiklis George & Daniella [2] 233-0604 72
2 Carrier C [8] 237-1009 72
2 Knox Anne 237-1009 B
3★Guillemard S 234-9776 72
497 Rozanski John [4] ⊛ 235-5359 72
498 Mason Alton [2] ⊛ 563-2579 72
Field Susan 563-2579
499 Not Verified 72
500 Kargakos Geo & Tasia [8] ⊛ 234-3871 72
Kargakos Jim 234-3871 72
502 Shields Lyell & Jeanne [2] 238-2408
503★Morris E Bill ⊛ 235-8194
504 Vacant
505 Ryan A Esther [9]+ ⊛ 233-1512 72
506 APARTMENTS
1★Patrick H 563-2056

1994 LISGAR STREET

SOURCE: POLKS

303 Musa Abduekadir [2] 230-0788
304 Not Verified
305★Daley Michl L 563-3143
306 Backs Allen [4] 594-9378
307 Not Verified
308 Pope Bernard J & Muriel E [2] 234-9049
309★Bregoire Rochelle 567-3613
310 Lenahan Carmen V [4] 237-3779
401 Prest Lorenzo & Clara H [9]+ 233-1869
402 Veley Rose M [4] 230-5774
403★Browning Catherine 231-2519
404 Gauthier L [4] 594-0367
405-406 Not Verified (2 Apts)
407 Lapierre Lynn P [9]+ 235-6952
408 Not Verified
409 Dessaint C [9]+ 233-9129
410 Couturier Nancy S [8] 236-9155
501 Gendron Nicole P [7] 232-0861
501 Gendron Chloe 232-0861
502 Dodds R Grant & Barbara H [9]+ 563-4512
503 Fritzsche Anke K [7] 237-6858
504 Hickson S M [9]+ 232-9327
505 Not Verified
506 Gillard C [9]+ 235-0868
507 Not Verified
508★Earland C 234-4614
509 Hallee Margo J [9]+ 236-4230
510 Radmore Mary R [4] 234-8329
601 Bailey H Van & Kirsty S [2] 594-9024
602 Noria Jose R [8] 232-3186
603★Mohamed Amina 563-7420
604 Not Verified
605 Toribio Pedro C Jr [8] 594-8991
606 Camus Judy L [2] 231-7525
607 Nephin Anne M [9]+ 233-6325
608 Archambault M T [2] 238-8426
609 Mahon Florence [2] 234-8188
610★Nur Abdiaziz 234-5924
701 Piche Claudette [9]+ 234-8348
702 Kosmack J [2] 233-1687
703 Sturgeon Victoria M [4] 235-3423
704 Whitehouse Jean [4] 235-7706
705 Edgewood L [2] 236-2609
706★Crawford Margt L 567-7261
707 Not Verified
708 Trudel Rita [8] 235-5137
801 Simpson Ieilda [4] 235-2929
802 Leroux L F [9]+ 234-0526
802 Leroux Sheri L 234-0526
803 Not Verified
804★Le Blanc Claire M F 235-8469
805 Sorensen S G [2] 230-1580
806 Legault Mary A [7] 236-3808
807 Barber Loretta J [4] 230-3596
808 Choules Claudette A [4] 234-1351
901 Taylor Tim P [9]+ 234-1443
902 Pilon Clairette [9]+ 234-1053
903 Fleury J [4]
904★Lott S M 237-6207
905★Ryan Hannah T 237-1509
906 Browning C [9]+ 230-3949
907 Charron L R [2] 236-8955
908 Gordon Galina [8] 230-0360
1001 Savoie P [9]+ 235-8538
1002 Not Verified
1003★Robillard Jean 736-3104
1004 Mc Guire C M [4] 233-2896
1005 Williams Wendy P [4] 231-6107
1006 Not Verified
1007★White Brian J 230-8863
1008 Black Mathew [2] 232-0856
1101★Mac Donald L 594-3852
1102 Desrosiers Elaine E [4] 236-4428
1103 Not Verified
1104 Davis M B [9]+ 232-8124
264 Apartments
101 Flint Michl R [2] 234-0639
101 Abram Christopher R 234-0639
205 Drouin Jean-Paul [2] 233-7826
402★Grahame Beatrice E 232-3244
404 Longo A M [2] 230-6906
406★Gould B A 567-3608
503★Speelman Walter J 567-5269
503 Devlin-Speelman Diane M 567-5269
504★Mullin Christine R 237-5812
504 Crane Peter R 237-5812
506★Verna Harry 232-7164
506 Chery Jean-Marie 232-7164
706 Pimblett Mike A & Karen [2] 231-2968
802★Stanley Patrice 233-5747
803★Lapointe D L 563-7103
904★Quinn L 235-8895
906 Mc Ilwain Judy L [2] 234-5281
1001★Thompson Yvon M 235-1075
1002★Turek Lance S 594-4827
1002 Miller Dan 594-4827
1006 Cleroux Greg [2] 230-5216
1101★Moss Michl 235-7912
1105 Ort Marty G [2] 235-0928
• O'CONNOR INTERSECTS
281 MORTGAGE SOURCE THE mtge broker 232-0023
286-288 PARKING LOT
291 SHAMROCK PARKING LIMITED 238-1355
293 GILBERT APARTMENTS THE
1★Munro Ian B 567-8261
1 Arnedo Zuazo Isabelle A 567-8261
2★Collette Stephen J 236-7420
2 Mc Gillivray Greg A 236-7420
3 Not Verified
4 Jones Kevin [2] 563-0909
4 Smith Myle 563-0909
5 Mc Neil Andrew [4] 231-3807
6★Sculthorpe Chris 230-0197
7 Not Verified
297 CITY PARK parking lot 233-6932
300 CANUS PLASTICS INC plastic products mfrs 232-2657
309-1 Not Verified 440
309-2 Warsame Rashid [2] 594-3790
311 KELVIN COURT apts
1 Kalina Fred H [2] 582-3269 446
2 Mc Kay Greg [4] 233-4243
3★Sarazin Pierre 594-4772
4★Carruthers Amanda J 567-7399
4 Stapleton Hollie A 567-7399 448
4 Burgess Kelly K 567-7399 449
5 Timlock J Andrew [2] 238-5670
5 Cochrane Kelly 238-5670
5 Burke Harry 238-5670
6★Larue Rhonda N 567-9838
7 Bradbury G J [2] 567-8530 451
314 STONE ANGEL INSTITUTE clubs-community centre 236-7826
315 CANADIAN BIBLE SOCIETY (EASTERN ONT DIST) 236-3910
CANADIAN BIBLE SOCIETY BOOK STORE 236-3910 453
2nd Fl GAYS OF OTTAWA 233-1324
318 PINK TRIANGLE SERVICES 563-4818 456
319 GALLERY ONE HUNDRED AND ONE gallery 230-2799
320 CLEAN-A-AWAY 235-1311
324 Vacant 466

217

• BANK INTERSECTS
360 CENTURY BUILDING 237-7280
REVENUE CANADA 598-2275
CENTURY CAFETERIA 235-1535
366 VISION'S DANCE BAR 563-0283
371 Not Verified
375 Not Verified
Apartments
2 Boyer H [2] 231-5785 •
2a Not Verified
3 Mc Reynolds Fabian G [2] 237-5947
3a Mantha Denise A [9]+ 235-4284 470
381 Apartments
1 Ward Nancy C [2] 569-1575 472-
2★D'Amours Claude D 230-3263 474
3-5 Not Verified (3 Apts) 475
6 Dineen Susan M [2] 567-8405
389 Apartments
1a-2a Not Verified (3 Apts)
2b Burrows Donald [2] 233-9887
3-3b Not Verified (2 Apts) 476
• KENT INTERSECTS 477
401 Apartments
1-3 Not Verified (3 Apts) 478
405 EDFOR INFORMATION CONSULTANTS 238-1455 480 482
405-2 Straznike Karen [2] 237-7478 484
Samson Sandra C 237-7478 486-
Shane Ward 237-7478
409★Falcone Victor 233-7433
Thomas Jessica M 233-7433
411-1 Lapensee Joanne R [2] 231-3349
411-2 Schwarz C [2] 230-8468 492
Selbach Ralph 230-8468
412 PARKING LOT
414 Apartments
1 Elshahif Mohammed [2] 237-0754
2-3 Not Verified (2 Apts) 496
4★Valade Yvon J 236-6434 498
5★Koethe M J 565-0335 505
6-6 Not Verified (2 Apts)
416 Eastabrooks S [2] ⊛ 234-4722 507
417★O'Connor Leonard J & Betty E ⊛ 235-9346 508 •
418 Apartments 512
1★Vallee C 234-5630
1a Not Verified
2 Rendic Vicko & Janina [9]+ 232-7696
3 Waclawski Peter [2] 232-5477
4 Not Verified 534
421 RAEBURN COURT APARTMENTS
1 Karabatsos Chris P & Mirella [2] 230-8122
1 Aiello Mirella 230-8122
2 King L A [4] 233-5986
2 Mc Ilroy Steve 233-5986
3 King Margaret [8] 232-9579
3 Gionet Louis P 232-9579 535
4 Paulin Rejean [2] 235-5826 538
4 Chiasson N 235-5826
5 Stapler B W [2] 231-3599
6 Macarthur Ian [2] 234-6853
7 Not Verified
423★Chow Jim & Betty 237-9783
Chow William 237-9788 540
Chow Anna 237-9788
Chow Jenny 237-9788
424 FRANCIS APARTMENTS
1★Massey Karen E 234-3077
1 Hunt Tim M 234-3077
2 Jarvlepp Jan G [8] 235-1530
3★Duthie Fiona H 236-4659
4-5 Not Verified (2 Apts) 543
6★Dopson Carrie-Lynn P 233-2945
6 Dopson Tracy A 233-2945
7 Not Verified
1 Salvador Ros A [2] 567-4035
2 Not Verified
429-1★Williamson Andrea E 567-4081 544
429-2 Grant G A [2] 231-2913
434 Not Verified
436 Pearce Andy [2] 230-3597
Dicks Roger 230-3597 545
438 APARTMENTS
1 Egydea Cameron [2] 594-3861
1★Egyeda Cameron 594-3861 546
1a★Fagan Catriona A 234-6001
1a Coccimiglio Mark 234-6001 547
2★Costello M M 236-7853 550
3 Duquette E [2] 231-2664

1987 BANK STREET

SOURCE: MIGHTS

209 Alta Moda Fashions 238-7116
210 Ottawa Women's Credit Union The 233-7156
NEPEAN INTERSECTS
211 Brown's Cleaners & Tailors Ltd 235-2107
212 Friendly Corner delicatessen 238-3570
212½ Carlsbrooke Annex Apartments
1 Saporsantos Corazon L 232-6136
2 Fauteux Eliz A 231-2209
3 Fraser P 237-3042
4 No Return
5 No Return
213 Bill's Joke & Magic Shop 232-3070
214 Guytel Services Inc 232-1611
216 Gilley's Shoes Ltd ladies shoes 234-1242
216 Cagney's Hair Studio 238-1161
216½ Carlsbrooke Apartments
1 Beatty John C 230-5815
2 Bisson Mike
3 Dunn J 233-3808
4 No Return
5 Spittall A
6 Johnston D 235-8227
7 Hanssen S 234-7286
8 Walters T 233-0371
9 Butler Wm
10 Lovergrove Louis 233-1475
217 Exceltronix 230-9000
Best Systems Inc
218 Blue Note Limited music store 235-8091
219 Caplan M Furs Ltd ret furs 232-1596
220 Linen Corner The 232-5983
222 Bicycle Revival Ltd addl space 233-3140
223 Carley's Fashions ladies clo ret 238-3693
224 Bicycle Revival Ltd sls & servs 233-3140
225 Brass Bed Sleep Centre beddings 234-1447
226 Pilgrims Way The 233-7533
227 Lisgar Apartments
1 Simpkins Brian
2 Sharp Danl R 230-4210
3 Fox L 232-2903
5 Zieglgansberger D 233-1300
6 Simpkins Scott 235-1540
7 Nigro Richd 233-4330
9 No Return
10 Vacant
231 Wallack's Art And Drafting Supplies art supplies 234-1800
232 Fine's Flowers Ltd 236-0801

217

LISGAR INTERSECTS
235 International Fabric Centre fabrics 236-6669
237 Encore TV & Video Clearance Centre 235-3555
239 El Morocco restr 233-6533
240 Milena Lawson Travel Agency Inc 230-7979
241 Esquire Barber Shop 233-1837
Esquire Smoke Shop 233-1837
242 Harlequin Records 232-7792
242½ Stereo Trading Post new & used stereos 594-2908
243-5 Musgrove Ida Pharmacy Ltd pharmacy 232-3771
244 Canadian Art Weaving weaving & mending 235-8594
245½ Apartments
1 Vacant
2★Mandel L 233-4862
3 Blake N B 233-7525
6 Sierolawski A 234-6914
7 Gilmore Donald J 235-5519
245 Zip Zap
246 No Return
247 United Book Stores (1975) Ltd
248 Scoularides Darlene Hair Culture Ltd 232-1763
Fresh Cream Clothing Co unisex clothing 594-3194
249 Ding-Ho Restaurant chinese & cdn food 232-0188
250 Season Fashions 230-3844
251 Imperial Bldg
ROOMS
200 Nortak Software Ltd consultants 234-7212
204 Shoshin Systems Inc marketing 235-2310
206 Canadian Diabetes Association Ottawa Dist Br 235-9154
206 Richlin Realty Ltd 232-3773
Pivko Peter C architect 563-3794
301 Lecompte Engineering engs 236-6662
303 Thomas And Winship law firm 235-6721
400 Infocomp Systems data processing 233-9969
402 Vacant
402 Vacant
Craig C Vibert Insurance Ins broker 237-3977
407 Tenenbaum Norman optom 233-2562
407 Feeley Helen optometrist 233-2562
407 St George Andre optometrist 233-2562
500 Vacant
502 Mc Rae Holdings Ltd property management 237-1761
503 Mc Fadden Fincham & Co patnt & trademark agts 234-4535
Mc Fadden Fincham & Co addl space
506 Mc Fadden Fincham & Co addl space
507 Marks Machinery 234-4811
Canadian Association Of Elizabeth Fry Socs The 238-2422
601 Vacant
602 Orleans Automated Systems 233-1159
603 A R Wheelchair Sports Funding Inc 234-8168
604 Direct Readers Service 238-1940
606 Federated Women's Institues Of Canada 234-1090
607 Lexiconsult translator 234-3313
608 Lashley & Associates landscaping architectural 233-8579
701 Speedy Messenger Service 238-6609
702 Speedy Messenger Service addl space
706 Angus Stonehouse & Co Ltd 235-1711
706 Storage Room
707 Opportunity Handicap light bulbs 235-2233
708 Animal Defence League Of Canada 233-6117
252 Seventh Heaven Futons 232-7814
254 Focus Centre The camera store 232-5368
1★Parkin M 230-4702
258 La Cantina 594-1534
259 Delfino Men's Wear Ltd men's clo 233-7506
260 Royal Variety smokes magazines & hobbies 235-7797
COOPER ST INTERSECTS
263 Canadian Imperial Bank Of Commerce 564-8664
265 Temptation Restaurant 234-9744
267 Coulter's Drug Stores Ltd 232-9646
Post Office Sub Sta 7 232-9646
270 Bank Of Montreal 564-6011
271a Philip John Hair Design 235-9999
271b Treats Bakery Cafe 233-0629
272 Praicchio Tailoring & Cleaning Ltd 233-2965
273 Under Construction
274 Little Farm Pet Centres The 234-8456
275 Office Building
201 Ottawa Community Credit Union 235-4335
202 Cooperative Housing Foundation Of Canada 238-4644
400 Co-Operative Union Of Canada 238-6711
Prairie Pools Inc suite 402 594-4976
276 Romilly Fashions 238-3946
278 Artistic Hair Design 234-9215
279 Under Construction
281 Under Construction
282 Thelen And Torontow Lighting Centres Ltd lighting fixtures 237-4944
286 Radio Shack 238-6889
288 Langford Jewellers Inc 232-4421
290 Royal Bank Of Canada 564-4515

319

SOMERSET W INTERSECTS
294 Bank Street Cafe The 238-1757
296 Bank St I G A 234-8692
297 Martineau U J Ltd (Big Bud's) dept store 235-2827
301 Cuckoo Clock Shop watch & clock reprs 236-1282
301½★Hale C A 235-5398
303 Lucerne Chicken Bar-B-Q & Tavern 234-3551
304 Vacant
306 Foster's Sports Centre Ltd sports equipment 236-6000
308 Vacant
309 Scullion T 230-8062
MAC LAREN INTERSECTS
311 Blue Moon cafe 230-1239
312 Allen's Florists Limited 235-7201
313 Centre 313 drop in centre 234-5511
314 Benny's Shoe Repairs 235-5035
315 Imperial Lunch 238-9132

771 St. Laurent Blvd.

521-8

254 Bank St., Ottawa K2P 1X7

1987 COOPER STREET

SOURCE: MIGHTS

82★Orban V 234-1432
83 Durant Judith L 233-8636
84 Labossiere Louise 237-3012
85★Basappa Sarnaswathi 238-6830
86 Parker T 232-4097
87★Chan Salay 234-5879
91 Ort Marty G 235-0928
92★Periard H B 234-2465
93★King Shelley 233-7402
94 Laporte Alfredine T 232-4566
95 Doucet Wendy A 231-3908
96 Fougere F 237-3395
101 Therrien Helen M 563-4200
102★Naster Jay 234-0586
103 Jackson Gillian 232-8966
104 Guenette Viviane 230-3562
105 No Return
111★Petrov Alex L 230-0072
112 Seale Veronica K 234-3058
113 Abourisk N 236-0959
114 No Return
340 Apartments
1 Morrison J 235-2140
2 Feller Mike
3 Brown James E 234-6624
4★Macneil P
11 Turner
12★Renaud Monique L 288-2422
15★Vincent R 231-3029
16 Ball O 235-8422
17★Ibrahim Amer
18 Henderson Gwendoline S
21 Oxorn Karen L 233-0207
22 Renaud Jean F 237-6066
23★Eberlee John 231-6099
24★Kokinski M 23-2302
25 Wood Barry 236-1251
26 Purdy R A 235-2715
31 Deschamps
32★Espinoza M 233-4132
33 Jandrew Earl W 232-3253
34 Sayons A M 233-9026
35★Fisher A
36 Montengro
O CONNER INTERSECTS
354 Matthews Roger ⊕ 234-2925
355 Dominion-Chalmers United Church memorial chapel & hall 235-5143
Imre Joseph ⊕ 233-4615
356 Lepage Cheryl J
Hall Dental Laboratory 235-2033
363 City Park
370 Centre Parking Lot
373 Apartments
1★Holthius A 236-6453
2 Paquette Doris I 235-9966
3 Richard Paul J 232-4453
4★Gallant A
5★Stone Susan L 232-0447
6 Granleese Patrick A 232-0447
6 Wallis Laura K 233-7122
375 Shamrock Parking Ltd head office 238-1355
379 Stinton Gladys ⊕ 232-1071
381★Mc Donald Cathy 231-6403
★Potvin P 235-4831
389 Tetbury Apartments
A No Return
B★Maher Marion
1 Osman
2★Mcfall Laura
3 Melko Michael 563-4741
4 Vacant
5 Vacant
6★Sakon Reg J 236-3948
7 No Return
8 No Return
9 Vacant
391 Private Parking Lot
393 Trans Canada Credit Corporation Limited 232-1767
396 Majestic Building The office bldg
Room Numbers
1st Fl Central Lock & Safe 230-8153
2nd Fl Tae E Lee Tae Kwon Do 236-2522
301 Herzing Institutes Of Canada Ltd computer training school 234-8099
302 Pelican Publications
310 Royal Thai Embassy Office Of The Comi Counsellor 237-1517
400 Associative Computer 238-8376
401 Antek Illustrations patent illustrators 233-0667
403 Alzheimer Society 232-8557
404 Silver Cloud Publications
405 Fifth Estate Communication Inc
407 Lisgar Insurance Broker 236-1975
410 J B C Business Planners 235-3933
416 Ellard Joyce collection consit 236-1325
420 Kelly Heidemarie K barr 233-4792
422 Metro Carparks Ltd 235-1595
425 Holographix Design editorial consultants 238-1494
425 Silver Cloud Publications 238-1494
426 Hollander Stephen acct 238-5646
427 Transtype Services 235-5734
430 Four Aces 230-0014

217

BANK INTERSECTS
400 Offices
2nd Fl R C M P-Div A addl space 992-0033
3rd Fl Public Service Commission Natl Capital Regl Ofc 996-9676
4th Fl Royal Canadian Mounted Police -Div A
9th Fl Royal Canadian Mounted Police-Div A addl space
402 Brentwood Cafeteria 233-8551
404 Ward Mallette Inc trustees in bankruptcy 238-2222
408 United States Embassy g s o whse
409 Vacant
411 Finter's Tailor Shop 237-6678
414 Health & Welfare Income Security Programs Ottawa
416 Canadian Government Printing Office 995-2952
428 Pivko Peter C Architects 234-4445
437 Flesher Pat Furs Ltd fur retail & storage 237-1700
453 Ault Dairies 232-4281
KENT INTERSECTS
470 Iacovitti Mario ⊕ 235-5982
472 Charlebois Alexina Mrs ⊕ 233-8590
474 Cyprus Apartments
1 No Return
2★Martin G 594-5859
3 Ferguson Helen
4★Blanchard B 237-5348
5 Shortcliffe Riane
6 Price Dan 233-9036
479 Ruskin Apartments
1★Thompson A 235-2992
2★Johnston Thomas S 231-3289
3★Scott C A
4★Taylor N 236-6260
5 Roberts Gordon 232-5155
6★Bresharah A 235-7572
480 Devere Apartments
1 Vacant
2 Phillips Jennifer 234-7547
3 Cavers S 234-9492
4 Filiatrault P 237-7333
Gusset Gerard
6 Rodgers Debbie 232-4657
7 Horper Charlotte 232-2045
8 Hill V 236-3586
9 Eng M 236-7339
10 No Return
11 Zatylny Wendy
12 Vacant
484★Maugi E J 233-5976
487 Rorison Keith 235-3522
488 Warner Albert 233-9445
489 Mc Kinley Apartments
1★Francis J 231-2185
2★Morgan L 594-5245
3 Moore Cynthia P 236-7639
4★Dunn Gary 238-7582
5 Gooderham Adam
489½ Cheney C 230-4543
Cheney M L 233-8555
490 Swinwood Michael 233-9142
491★Perry Cullen
Moggach Douglas A ⊕ 237-0105
492 Wiltshire Gertrude ⊕ 233-4294
493 Gabelman Douglas 235-2984
495 Miller Audrey P ⊕ 232-5492
496 Apartments
1 Burroughs B 236-4584
2 Carriere Calude 232-1009
3 Quinn Cecily 235-2608
497 Rozanski John ⊕ 235-5359
498 Holtshousen P 233-2296
499 Hum Thew Mrs ⊕ 232-0562
500 Kargakos Geo 234-3871
502 Baillarge Maurice 232-4396
503 Quinn Florence ⊕ 232-8147
504 Mc Donald Gerald T 234-4309
505 Ryan Carl L ⊕ 233-1512
506 Apartments
1 Whittall Jame 237-3178
2 Pulcine B A Mrs 232-8486
3 Vacant
4 Vacant
507 Andre Gerard ⊕ 232-8488

172

LYON INTERSECTS
510 Apartments
1 No Return
1a★Cooligan Andree
2★Khan J 231-5123
3★Barteau F L
1★Geha Kaid ⊕ 234-6687
2★Hubble O 233-0547
512 Cross Ian D ⊕ 235-0367
513 No Return

1987 LISGAR STREET

SOURCE: MIGHTS

506 Gillard C 235-0868
507 Lawrence Marion A 235-8437
508★Kobus M 233-9863
509 Hallee M 236-4230
510 Yeo R Carl 563-4524
601 King M 230-3757
602 Noria Jose R 232-3186
603 Bleskie Patk 234-2589
604★Main L 236-8477
605 Toribio Pedro C Jr 594-8991
606 Delury R T 237-2681
607 Nephin A M 233-6325
608 Roy B 236-1158
609 Fleurie M 232-0562
610 Watts H F 234-7320
701 Piche Claudette 234-8348
702★Castro R
703 Myers Helen A Mrs 232-2345
704★Cote C 238-1615
705 Whitehouse J 235-7706
706 Stugeon V M 237-3423
707★Laing A 233-2612
708 Trudel R 236-6160
801 Tremblay Margt M 233-0612
802 Leroux L F 234-0526
803 Racicot Paul 235-8469
804 Leblanc C 235-8469
805 Taylor M S 235-9425
806★Legault M
807★Clouthier M 234-8134
808★Choules C
901 Taylor Tim P 234-1443
902 Pilon C 234-1053
903★King M
904 Grimes C R 232-8992
905★Wan G
906 Browning C 230-3949
907★Penny J 594-3298
908 Gordon G 234-5483
1001 Savoie P 235-8538
1002★Brennan M
1003 Jewett P 234-5983
1004 Jento Mona L 236-7081
1005 Young
1006★Clouthier F
1007★Hunt L
1008 Desrosiers E 236-4428
1101 Mac Donald
1102 Liquid Visual audio visual production serv 237-0928
1102 Brown Chris 237-0928
1103 Grahame B E 232-3244
1104 Davis M 232-8124
264 Rutland Apartments
A★Beckstead Chris 234-9219
1★Cruickshank Sandra L 234-4003
2 Hoganson Terry 231-2385
3★Coughlan John B 234-6247
O'CONNOR INTERSECTS
281 Brownstein Carl dentist 233-0101
Upper Corporate Research Group The 237-2990
286-288 Parking Lot
291 Shamrock Parking Limited 238-1355
293 Gilbert Apartments The
1 Jones Laurie 234-7515
2 Cleofas R B 234-4674
3★Bissett James L 234-9427
4★Brown K
5★Fortin G
6★Hildinger Nina A 232-8771
7 Schouwerwou Chas 233-0802
297 City Park 236-0737
300 Canus Plastics Inc plastic products mfrs 232-2657
309 Tran Nien Mau 837-5741
311 Kelvin Court apts
1★Kroeger Peter H
2★Lovasz Gordon
3★Steele Barbara
4 Ames Randy 232-0601
5★Haller Robert 236-6233
6★Goodall Charles 594-3517
7★Thomas M 236-6826
312-14 Capital Regional Centre For The Hearing Impaired 236-8391
315 Canadian Bible Society (Eastern Ont Dist) 236-3710
Canadian Bible Society Book Store 236-3910
318 Centre Go coin-operated laundry
2nd Fl Gays Of Ottawa 233-0152
Pink Triangle Services 563-4818
319 Artists' Centre Ottawa Inc 230-2799
320 Cleanaway 235-1311

217

BANK INTERSECTS
360 Century Building
Revenue Canada 598-2100
Century Cafeteria 235-1535
366 Amoretto restr
371 Houseworks art gallery & cafe 233-7198
375 Apartments
2 Le Blanc R 230-4876
2a O'Shaughnessy L 234-7979
3 Veilleux Sylvain 231-3971
3a Mantha D 235-4284
381 Apartments
1 Vacant
2 Vacant
3 Beauchamp Denise 233-6012
4 Vacant
5 Watkins Linda C 234-0075
6 Storey E 230-4332
389 Apartments
1 Bradley Felix 238-4548
2 Stewart Norma 236-7883
2b No Return
3 No Return
3b Caruso Alex
KENT INTERSECTS
401 Apartments
1★Broughton R 231-3216
2★Gagnon R
3★Samson S 234-6636
405 Morrison Margt 235-2423
409 Leroux T 233-7433
Barbati Ugid 230-7570
411★Bond J 233-2449
412 Parking Lot
414 Look Simon
Vacha Idenek 231-7201
415 Landry Peter C 236-0577
416 Estabrooks Sandra
417 Brunette Albina Mrs @ 235-9346
418 Apartments
1 Vacant
1a Harris P J 232-4963
2 Rendic Vicko 232-7696
3 Crete Derrick 232-1694
4 Vacant
421 Raeburn Court Apartments
1 Paquette Edythe 234-8578
2 Holman Harold E 235-1358
3 King M 232-9579
4 Bradley Verna I 233-1693
5 Austin Florence
6 Murphy H J 233-1098
7 Scott Janice C 233-2162
423★Chow Jim @ 235-5963
424 Francis Apartments
1 Urbanik Stanislaw 756-5259
2 Jarvlepp Jan 235-1530
3 Vacant
4 Tousignant Leo 230-1534
5 Wilcox J 233-6700
6 Lemay Judith 238-5221
7 No Return
427★Leroux Carole 237-0894
429★Hrick Bill 235-9860
2 Goda G 563-1210
434 Henderson Meg
436 Durie H
438 Apartments
1 Hornby Ian 233-7769
2★Baird J 235-4494
3★Lessard F 234-7890
440 Szkolny Joseph @ 235-0770
446 Rooming House
Masson Regina 236-6418
Driscolle Alec J 234-4362
Wesolowski R 233-9973
Peever John 235-6148
448 Parking Lot
449 Apartments
1 Routh Gordon 237-6596
2 Belleau Philip P 232-3645
3 Glaster Bill 238-7319
4★Halloway A
451 Apartments
1★Hsu Ralph 233-7259
2 Faucher Andre
3 Duclos F 233-2633
4★Chow M 232-4175
453 Apartments
1★Coady M J 232-0610
2★Panagakos Geroge 235-6737
3★Bolleau Charles 237-3045
4 Gunaratna Romesh
456 Apartments
1★Noseworth E J 234-9892
2 Greene G 233-0859
3★Yang Sheree 234-1296
4 Blake Robt R 231-4008
5 Gagnon Danielle 233-5317
6★Adams David J
457 Melbourne Reina Mrs @ 233-6369
461 Lafleur Gerald
463 Cousineau Roger
466 Avon Apartments
1★Saouab A 237-4067
2 Auger Claude
3 Quon Wynn 235-4486
4 Quon C F 235-4486
5★Meek L 233-6490
6 Pruefer C 594-5675
LYON INTERSECTS

470 Leung Hugh Ming @ 235-1952

1982 BANK STREET

SOURCE: MIGHTS

BANK ST—Contd
174 My Fair Lady ladies ready to wear 232-2056
176 Excelsior-Exclusive Tailor 234-9956
178 Beneficial Finance Company Of Can loans 323-4237
Jacob's Watch Repair watch & jewellery repr 233-2252
180 Cookware Centre The kitchen wares 235-6020
Cookware Centre The kitchen wares 235-6020
180½ Vacant
2 Bare Essentials The women's clothing 235-0281
2 Noemi Jewellery 232-8393
182 Vanier Optical 233-4884
184 Thompson Bob Watch Repairs 233-4758
186 Bank Of Nova Scotia 566-2370
Bank Of Nova Scotia personal loans 566-2383
187 Fashion Lane ladies wear 238-6088
188 La Gondola Restaurant 235-3733
189 Powis Bros Stationery 232-9407
191 Ottawa Stereo Hi-Fi Centre sls & serv 234-2021
192 Crown Chambers apts
1 Margot Productions 237-3555
3 Bargain Finder Press newspaper adv 225-5685
5 Carpenters' Union Local 2041 233-4573
11 Vendette M 235-4706
193 Timm Robinson Interiors Ltd 232-2549
195 Bellama's Men's Wear 234-2232
195a Agulnik & Greenberg Co chartered accts 236-9771
Gosewich Philip dentist 235-1303
Elizabeth Fry Society 238-1171
196 Carmel Art Gallery Co Ltd 232-4330
197 Cafe Heidi take out food
198 Hair Essentials hair products & equip 233-8620
199 London Wines winery 234-2283
200 Hi-Fi Express audio-equip 234-7854
200¾ Canadian Imperial Bank Of Commerce Training Centre 238-6432
201 Fettuccine's dine & take-out 230-4844
202 Games Room The
203 Wallark Galleries Ltd art gallery 235-4339
204 Wallack Art Editions 238-2323
205 Cantor Bakery & Delicatessen 238-5160
206 Design 13 233-2714
207 Wool & Crafts Shoppe 234-1311
209 Brown's Waterbeds 233-1684
NEPEAN INTERSECTS
211 Brown's Cleaners & Tailors 235-2107
212 Friendly Corner delicatessen 238-3570
212¼ Carlsbrooke Annex Apartments
1 Pelletier W 232-0148
2 No Return
3★Gibson S 234-1652
4 No Return
5 Baier P 232-9512
213 Bill's Joke & Magic Shop 232-3070
214 Record Theatre records retail 234-9430
215 Gilley's Cancellation Shoes Ltd ladies shoes 234-1242
216 Cagney's Hair Studio 238-1161
216¼ Carlsbrooke Apartments
1★Beatty J
2 No Return
3★Robert M
4★Huutran N
5★Foster K 233-6525
6★Morrow T 235-3682
7★Hannsen I
8★Walters T 233-0371
9★Wassink B
10★Barz J
217 Little Corset Salon The 232-7480
218 Blue Note music store 235-8091
219 Peacock Imports ladies specialty shop 236-6951
Caplan M Furs Ltd ret furs 232-1596
220 Linen Corner The 232-5983
222 Fotomat Canada Ltd 234-9446
223 Byshe Roe Limited bicycles & sporting goods 232-2464
224 Bicycle Revival Ltd sls & servs 233-3140
225 Brasstique Sleep Shoppe 234-1447
226 Uniform World 238-5488
227 Lisgar Apartments
1 Brownrigg J A 234-8981
2 No Return
3 No Return
5 Larocque G 235-8326
6 Sellers D L 232-1611
7 Duffy Donald M 235-4811
9★Dickson Jennifer
10 Ainsworth Heather J 232-4945
228 Canterbury House-Anglican Book Soc books & church supplies 232-4201
231 Wallack's art supplies 235-4309
232 Fine's Flowers Ltd 236-0801

217

LISGAR INTERSECTS
235 International Fabric Centre fabrics 236-6669
237 Granada TV Rental Ltd 237-7311
239 El Morocco restr 233-6533
240 Consumer & Corporate Affairs 996-5724
National Museum Of Canada
312 Vacant
410 Vacant
241 Esquire Barber Shop 233-1837
Esquire Smoke Shop 233-1837
242 Vacant
242½ House Of Fudge Ltd candy & confr 234-3330
243-5 Musgrove Ida Pharmacy Ltd pharmacy 232-3771
244 Canadian Art Weaving weaving & mending 235-8594
245¼ Apartments
1 Vacant
2 No Return
3 No Return
Snip Hair Studio Ltd hair salon 238-8366
Simmins Richard Books 237-0895
Kearns Donna Textiles & Antiques 236-6369
246 Neelam indian imports 235-3184
247 United Book Stores (1978) Ltd 232-3168
248 Starship fashions 235-0056
249 Ding-Ho Restaurant chinese & cdn food 232-0188
250 Jubilee Jewellers jewellery & watch repairs 235-4904
251 Imperial Bldg
200 Nortak Software Ltd 234-7212
203 Vacant
206 Vacant
207 Girard Suzanne Insurance Brokers Ltd 232-7368
3rd Fl Le Compte Moller & Associates Ltd 236-6662
400 Vacant
402 Andrew Hamilton Adjusters Ltd independent ins adj 233-5661
402 Jemis Ltd pers holding co 233-5661
405 Strachan Dorothy & Associates 235-9081
406 Globe Envelopes Ltd mfrs 233-7701
407 Tenenbaum Norman optom 233-2562
500 Doran Construction Limited 663-4561
503 Frayne Robert & Co patent & trademark agts 234-8661
503 Mc Fadden Fincham & Co patnt & trademark agts 234-4535
504 Robertson Illustrations Ltd patnt drftsmn 233-0667
505 Ewan George W And Son Insurance Brokers Ltd 236-7371
507 Hyman David Real Estate Limited 238-2225
600 Vacant
600a Craig C Vibert Insurance 237-3977
Mc Rae Holdings Ltd 237-1761
601 Vacant
603 Wood Bannai & Assoc Ltd consulting engineers 232-2651
604 Coburn David A Insurance Brokers Ltd ins agt 232-5357
606 Vacant
608 Canadian Vocational Assn Inc promotion vocation & tech educ 232-1028
700 Canadian Diabetic Assn 235-9154
701 Speedy Messenger Service 238-6609
705 Angus Stonehouse & Co Ltd 235-1711
706 Vacant
707 Opportunity Handicap light bulbs 235-2233
708 Intrade Inc 235-6649
252 Sutton Yarns 238-7976
254 Alexander Photo Studio Co photographic supplies 235-4242
256 Kingston Apartments
1★Parkin M 230-4742
2 Hardie Norman 234-6577
4 Foohey M 563-0719
3 Fleming Marpio A 237-8431
5 Harwood Ed 234-3426
6 Sigman C R 232-8176
258 Rhapsody Rag Market 236-1532
259 Delfino Chuck Ltd men's furnishings 233-7505
COOPER INTERSECTS
260 Royal Variety & Hobbies smokes magazines & hobbies 235-7797
263 Canadian Imperial Bank Of Commerce 235-6761
265 Nostalgia Restr 233-6275
267 Coulter's Drug Stores Ltd 232-9646
Po Sub-Sta 7 232-9646
269 Vacant
270 Bank Of Montreal 566-3300
272 Brassy Co 233-6905
200 Thomas Thomas And Winship barristers & solictors 235-6721
273 Lynda Brown's Antiques & Gallery 237-6356
Doraty Wm A 235-7334
274 Little Farm Pet Shops Ltd 234-8456
276 Romilly Fashions 238-3946
278 Artistic Hair Design 234-9215
279 Draicchio's Tailoring & Cleaning 233-2965
281 Captain Video video equip 234-6499
282 Thelen Torontow Lighting Centres lighting fixtures 237-4944
286 Radio Shack 238-6589
288 Langford H G Ltd jewellery 232-4421
288½ Ottawa Japan Karate Association 235-8089
290 Royal Bank Of Canada 566-3230

319

SOMERSET W INTERSECTS
294 Bank Restaurant The 238-1787
Financial Management Services 232-1029
296 Hartman I G A Foodliner 234-8692
297-99 Martineau U J Ltd (Big Bud's) dept store 235-1760
301 Cuckoo Clock Shop watch & clock repairs 236-1282
303 Lucerne Chicken Bar-B-Q & Tavern 234-3551
304-306 Quality Delicatessen 232-4585

1982 COOPER STREET

SOURCE: MIGHTS

84★Labossiere Louise 237-5016
85★Prokos Theo 230-4648
86★Beauchemin Denyse M 232-0433
87★Lemarre Dominique 235-8209
91★David S 235-0445
92★Marks John P 233-4489
93★Bradford Brenda 235-3229
94★Joyal Paul 233-6766
95★Pancer Robt 230-5750
96★Beacock Jane 232-0371
101★Lloyd Tracey-Ann 230-5570
102★Naster Jay L 230-6470
103 Charron J C 235-5812
104★Dennis D E 235-4909
105 Roman Andrew J 235-0003
106★Alexander Jane 232-3430
111★Mackenzie Jim 230-5812
112 Taylor E D 234-5954
113 Nishimura T 234-1668
114★Waschuk K M 230-5826
340 Apartments
1★Kelly Dennis
2★Feller Mike 232-2581
3★Glaser S
4★Mullen John 235-1726
6 No Return
11★Park James 237-0196
12 Mc Manus Marion M 235-3937
15 Langstaff Edna 232-1806
16★Kelly J
17★Jennings N
18 Henderson Edith A 233-0094
21★Yacoubian H S
22★Walsh M G 230-4542
23★Boisvenue Robt 230-6795
24 No Return
25 Wood Barry 236-1251
26 Purdy K 235-2715
31 James L Doug 233-0054
32★Stevens
33 Andrew Earl W 232-3253
34 Ralph K V
35 Gower Patk A 233-4950
36★Montenegro S
O CONNER INTERSECTS
354 Matthews Roger @ 234-2925
355 Dominion-Chalmers United Church memorial chapel & hall 235-5143
Imre Joseph 233-4615
356★Abdalla B 233-9637
★Nuan Bernard 230-5155
Hall Dental Laboratory 235-2033
363 Vacant
370 Parking Lot
373 G W Apartments
1 Head Jim C 232-1266
2★Kinsella Ed
3★Armstrong Shirley
4★Fretts Ruth 230-6837
5★Garneys Glenn 237-4547
6★Northcote Sheila 235-2596
379 Rooming House
Stinton Gladys 232-1071
381★Stocklosser Olive 233-6247
389 Tetbury Apartments
A★Mackenzie Gordon R
B★Mc Rae W J 235-2314
1★Timothy Bryan 230-5452
2 Zieman G
3★Mason S
4★Cyr D 233-2438
5 Trudel C 232-1082
6★Soh Bee L 230-4585
7★Mcisashyn Paul 230-6922
8★Clarke M 230-4692
9★Pelletier Rachel 230-6974
390 Private Parking Lot
393 Trans Canada Credit Corporation Limited 232-1767
396 Magestic Building The
Building Management Shirden Investments Ltd
2 Lady Fitness 232-2429
301 Herring Institutes 234-8099
302 Cheri Anne Media 233-1749
305 Metro Car Parks 235-1595
400 Beechill Canada Transtype Serv
401 Robertson Illustrations Ltd 233-0667
402 Word Pros 238-1252
403 Ottawa Energy Show The 236-8368
403 Preservation Technology 236-3484
404 Harvey-Routhier Nutrition food service consultants 232-7631
405 S K R Holdings Ltd
406 Romkey Construction Ltd 233-1149
407 P W Wilson And Co 234-1618
407 Willis And Assoc
410 Beaman Ian S Ins Serv 232-9046
416 Ellard Joyce ins broker
415 Crandall Wayne & Assoc ins brokers 234-6380
420 Kelly Heidemarie K barr 233-4792
425 Di Labio Ernie real est broker
427 Magenta T L C Courier Services Inc 232-5354
435 Northern Lights Association 233-0585

BANK INTERSECTS
400 Offices
2nd Fl Vacant
3rd Fl Public Service Commission Natl Capital Regl Ofc 996-9676
9th Fl Royal Canadian Mounted Police Div A 992-0033
402 Brentwood Cafeteria 233-8551
404 Ward Mallette Inc 238-2222
406 Vacant
409 Patrick Bros Locksmith 232-3432
411 Finter's Tailor Shop 237-6678
414 Health & Welfare Income Security Program 996-6641
Immigration Appeals
428 Vacant
433 Calibre Communications Ltd 236-4832
437 Flesher Pat Furs Ltd storage 237-1700
453 Dominion Dairies Ltd 232-4281
KENT INTERSECTS
470 Iacovitti Mario @ 235-5982
472 Charlebois Alexina Mrs @ 233-8590
474 Cyprus Apartments
1 Legault E 233-7516
2★Diotte M 232-3231
3★Ferguson Helen
4 No Return
5★Murray Jim
6★Windsor G S 235-5928
479 Ruskin Apartments
1★Young D M 230-5385
2★Major P 233-8375
3 Ellacott Bruce 235-7817
4★Mc Donnell D 232-9728
4 Merkley's Transfer 236-4686
5★Hollingworth Robin M 232-8414
5 Earle D 563-1210
6 Ford James N 233-8241
7 Charlebois Rita 232-2327
480 Devere Apartments
1★Lukas L 236-2581
2 Phillips Jennifer 234-7547
3★Scott I
4★Yuen Dan 233-8706
5 Gusset G 235-5854
6 Fleurie M 232-0562
7★Harper C 232-2045
8 Hill Virginia 236-3586
9★Moore B 233-2301
10 Hewett
11★Hart C 233-7914
12 Hodgins B 236-4427
484★Mauger E J @ 233-5976
487★Lee T C 233-5574
★Briabois W
1★Warner Albert 233-1978
489 Mc Kinley Apartments
1★Roy Donat 232-9097
2★Renvic Ivan
3 Ching Y 235-0478
4 Desrosiers Jacques 233-3300
5 Montgomery M
489½ O'Brien Terry 235-1920
Luu Chi Kinh 235-6075
Hulligan E R
490★Lepage Geo 234-8391
491★Urbanski W @ 232-5261
Moggach Douglas A 233-0116
492 Wiltshire Charles M @ 234-4294
493 Ma Yiusui 232-6985
★Gabelman Douglas 235-2984
495 Miller Audrey P @ 232-5492
496★Houston Dave 232-4552
★Thomas Glynnis
★Goddard Jeff 235-1501
497 Rozanski John @ 235-5359
Begin Paul
Steekie Josef
498 Kung Ronald @ 235-8961
499 Hum Thew Mrs @ 232-0562
500 Kargakos Geo @ 234-3871
★Stamoulis V 236-5383
502 No Return
503 Quinn Stanley @
Quinn Agnes @ 232-8147
504 Mc Donald Gerald T 234-4309
505 Ryan Carl L @ 233-1612
506 Pulcine B A Mrs 232-8486
★Campbell W 233-1593
Dewan E P 232-7858
507 Andre Gerard @ 232-8488

LYON INTERSECTS
510 Jonis Anthony @ 236-6089
511 Williamson H @ 235-7450
Mather L
Donkin C 233-8318
512★Gross Ian @ 235-0367
513 Gallagher Cameron 235-7963
Lee Gordon 232-8893
514 Rooming House
515 Whelan Funeral Home 233-1488

1982 LISGAR STREET

SOURCE: MIGHTS

LISGAR—Contd
507 Lawrence Marion A 235-8437
508 Tuck Vivian 236-6931
509 Hallee M 236-4230
510★Yeo R C 563-4524
601★King M 236-3172
602 Nicoletta A 235-9460
603★Gordon G 234-5483
604★Andrews Franklin D 238-3760
605★Plante R G 237-4700
606 Yaroskavitch Rose 234-0731
607 Nephin A 233-6325
608★Roy B 236-1158
609★Chafnon Michel M 233-0118
610★Watts H F 234-7320
701★Piche Claudette 234-8348
702 Myers Wm 232-2345
703 Myers Helen A Mrs
704 Lajoie C G
705 Whitehouse J 235-7706
706 Sturgeon
707★Uguay D
708★Quellette C 237-1068
801 Mc Eachen C 233-0612
801★Tremblay Paul
802★Leroux L 234-0526
803★Racicot Marcel 234-0825
804★Noria J 232-3186
805★Taylor M 235-9425
806★Lock E
807★Dodds G 563-4572
808 Schofield
901 Reid A C 236-9899
902★Pilon C 234-6386
903★Marks E
904 Grimes V 232-8992
905★O'Brien J M 235-6851
906★Hamadi Kort 236-5142
907★Ho V H
908★Reynolds D M Mrs 235-6980
1001★Savoie R 235-8538
1002 Lavoie Sophie 232-8313
1003★Marr John D 232-5874
1004★Jento Mona L 236-7081
1005★Coulon E P 238-1716
1006 Gilbert Guy 232-7539
1007★Vezina J
1008★Desrosiers E 236-4428
1101★Hamilton Frank H 232-7558
1102★Haime A
1103★Grahame B 232-3244
1104 Davis M 232-8124
264 Rutland Apartments
2346871 Fatorich Steve
L O'Brien Christopher J 238-2745
M Charbonneau Claude
N★Capustiusky Sherrie 233-7567
O'CONNOR INTERSECTS
281 Lee Martin B dentist 233-1673
Brownstein Carl dentist 233-0101
Denesu Publishers & Co Ltd 233-4075
286-288 Parking Lot
291 Shamrock Parking Ltd 238-1355
293 Gilbert Apartments The
1★Moncion Robt 234-2618
2 Mills Myrtle S
3★Young Trevor 230-5628
4★Mc Dowell J 232-0371
5★Seul D 235-0313
6★Clark F 235-7823
7★Carter W 232-5109
297 United Parking Lot 232-2332
300 P P G Industries Ltd paints & glass 236-7384
309★Mc Cart M 230-5933
Waterfield Wm
311 Kelvin Court apts
2 Karp Bernard Real Estate Ltd real est & property mgt 236-9183
3★Clark R G 238-6136
4★Solloay D J 233-7461
5★Wright James R 233-6726
6 Autotte
7 Vacant
311a★Mac Gillis P A 233-2320
312-14 Ottawa Chinese United Church 235-8775
315 Canadian Bible Society (Eastern Ont Dist) 236-3401
Canadian Bible Society Book Store 236-3910
318 Cleanaway coin-operated laudry 235-1311
2nd Fl Arbex Forest Development Co Ltd 237-3142
319 John Howard Society Of Ottawa 236-9793
324 Granada TV Rental 237-7311

217

BANK INTERSECTS
360 Century Building
Revenue Canada taxation dist ofc 996-8340
Century Cafeteria 235-1535
366 Casa Mandoza Restr 563-1591
371 Abra Antiques 232-6169
375 Matthews Clint Fashions 238-4582
381 Apartments
1 Anderson Robt
2★Fish Thos E 235-6658
3★Beauchamp Denise 233-6012
4 Vacant
5 Mc Lure D
6 Hume J R
389 Apartments
1 Davis Hilda 232-4702
2 Stewart Norma 236-7883
2b★Ivany Tom 233-4493
3★Rosko Mike 232-4415
KENT INTERSECTS
401★Berry J 232-9313
★Laughton R
Raina G 234-7741
405 Kalogerakos Geo 234-3118
409 Leroux T 233-7433
Morand Patk 233-5747
411 Labossiere Steve 232-0046
412 Parking Lot
414 Rooming House
415 Burwell Lyle 235-3012
416★Beale Tobias 232-0444
417 Brunette Albina Mrs @ 235-9346
418 Apartments
1 Vacant
1a Harris P J 232-4963
2★Rendic Vicko
3★Crete Dorrick 232-1694
4★Mac Donald Bonnie 232-4140
421 Raeburn Court Apartments
1 Paquette Agnes 234-8578
2 Holman Harold E 235-1358
3 Stratton C R 232-0034
4 Bradley Verna 233-1693
5 Miller F Mary 232-8783
6★Murphy H J 233-1098
7★Scott Janice C 233-2162
423 Chown Jim @ 235-5963
424 Francis Apartments
1 Ketchum W Q 234-4751
2 Brown Christopher
3★James K
4 Wagner Christa B 234-7670
5 Scott R 235-8145
6★Sellick Richd
7★Newcomb C
427★Bellehumeur F 235-0925
429 Segal Sheldon
434 Leichnitz Nettie 233-8942
436 Durio H 238-4629
438 Tom Sig Hong @ 236-3936
Kalberg Raymond
★Locke Barbara Ann 230-5148
★Tom Sig Houng 236-3936
No Return
440 Szkolny Joseph @ 235-0770
446 Rooming House
Masaon Regina 236-6418
448 Parking Lot
449 Apartments
1 Kawano
2 Lynch Dave 233-8121
3★Boyle L 235-1908
4 Parsons E
451 Apartments
1★Maryniuk Rick 235-1588
2★Wood Dayle 230-5416
3 Bowjen D
4★Mac Leod Kevin J 233-8952
453 Apartments
1 Deschamps Francine 235-3117
2★Pappas Geo 232-9225
3★Lacroix Thos 235-8970
4★Gunaratna Romesh 233-8884
466 Apartments
1★Sheng G 235-3671
2★Jarema Tom
3 No Return
4★Holmes W 236-3811
5 Cooper T
6★Abdulla Beby
457 Melbourne Reina Mrs 233-6369
461 Lafleur Gerald 234-6043
463 Cousineau Roger 237-0036
466 Avon Apartments
1★Labbe Jacques
2★Yu K H 232-0971
3★Quon Wynn
4 Quon C F 235-4486
5★Kocjan Martha 230-4616
6★Duquette C 232-5537
LYON INTERSECTS
470 Leung Hugh Ming @ 235-1952
★Carey P 234-0609
472 Rosenquist Bruce 235-7048
473 Dahl Edw H 233-1431
474★Jackson M N 235-8554
476 Rooming House
Mathe J F 237-3686
476 Gordon R J 233-3643
477★Lyngseth-Davies Joan
478 Sago S

LAURIER AV W INTERSECTS
166 Esquire Jewellers 233-6879
168 Artifex Craft Supp 232-9874
171 L'Esplenade Laurier
Benson & Hedges Of Canada Ltd 236-2001
Swiss Pasteries & Delicatessen
Elysee Salon
Gentleman's Fine Apparel 232-9644
Top Drug Mart Co 236-9624
Homespun 238-7325
Liquor Control Board Of Ontario 233-0394
Casual Corner 234-2685
The Bare Essentials 235-0281
The Carriage House 234-8158
Fashions By Maria 234-1317
Frank's Men's Hairstylist 233-2102
Busy Fingers 234-2225
Kaleidoscope Gallery 234-5446
Sabourin Shoe Repair
India Taj Emporium 238-2461
Pewter Boutique 232-6041
Michael Stephens Hair Design Centre 238-5238
Bill's Camera & Craft
Wright Bert F Optician
Sunshine Florists Ltd 737-5555
Don Thompson Jeweller 236-7722
Laurier Books Ltd 238-5600
Laurier Books Ltd (Sub P O)
Salon Orinna Ltd 233-5522
Apropos Inc 238-1900
Phoenix Ltd
Parker Clean 238-2265
As You Like It 238-6612
Arte Cuero 235-6348
Floors
Third Floor
171 Under Constn
Fourth Floor
171 Canada Manpower Centre
Fifth Floor
171 Anti-Discrimination Board
Staffing Branch General Services Div
Appeals Branch
Sixth Floor
171 Regional Proffessional & Mngmnt Training Programs
Staff Development Branch
Language Bureau
Bureau Of Regional Operations
Regional Language Training Program
Department Of Natl Defence Language Training Prog
Bureau Of Executive Education
Material Management
Bureau Of Staff Development & Training
Long Range Planning
Seventh Floor
171 Staff Development Branch
Evaluation Section
Learning Support Division
Media Service
Management Information Service
Management By Objectives
Registrar Proffessional Management Courses
Eight Floor
171 Staff Development Branch
Administrative Division
Property Management
Secretariat Services
Incentive Award Board
Computer Services Division
Ninth Floor
171 Administrative Division
Operations Section
Records Services
Management Services
Finance Division
Financial Operations
Accounting Operations
Head Financial Control & Authorities
Accounting Department
Head Revolving Fund
Financial Management
Tenth Floor
171 Personnel Division
Chief Organization Compensation & Evaluation
Chief Staff Relations
Chief Personnel Services
Personnel Operations
Training & Manpower Planning
Personnel Operations
Eleventh Floor
171 Office Of Equal Opportunities For Women
Program Liason
Office Of Native Employment
Career Assesment Program
Personnel Psychology Centre
Personnel Division
Twelth Floor
171 Official Languages Program
Policy Planning & Evaluation Division
Language Standards & Test Development Div
Coordination & Control Division
Fourteenth Floor
171 Computer Service Division
Finance Administration & Project Control
Systems Maintenance & Development
Computer Operations Department
Client Services
Data Stream Advisory Services
Official Languages Program
Testing Services Division
Procedures Control & Training Section
Information Service
Fifteenth Floor
171 Social Economic Program
Planning & Administration
Post Secondary Recruitment Program
Administration Staffing
Scientific & Personnel Staff
Foreign Service & Special Programs
Sixteenth Floor
171 Sciences & Technology Program
Inventory Operations & Planning
Staffing & Recruitment
Pure Health & Sciences Unit
Technical Unit
Personnel Psychology Center
Seventeenth Floor
171 Administrative Staffing Program
Planning & Evaluation Dir Human Resource Plan Ctre
Eighteenth Floor
171 Operations Derectorate
Policies & Procedures Division
Planning & Evaluation
Audit Branch
Office Management
Public Service Commission
Planning & Evaluation Directorate
Nineteenth Floor
171 Public Service Commission
Information Services Division
Board Room
Twentieth Floor
171 Public Service Commission
Planning Division
TWENTYFIRST-TWENTYTHIRD FL
National Museum
172 Fran's Fashions ladies ready to wear 238-3235
174 My Fair Lady ladies ready to wear 232-2056
176 Heintzman & Co piano & organ sls & serv 236-7959
178 Beneficial Finance Co Of Canada loans 232-4237
Mecrorie Margt electrolysis 233-4452
Jacob's Watch Repair watch & jewellery repr 233-2252
180 Cookware Centre The kitchen wares 235-6020
1 Vacant
182 Hall Judy Regd dresses sportswear 235-5340
184 Thompson Bob Watch Repairs 233-4758
186 Bank Of Nova Scotia Bldg 566-2370
Bank Of Nova Scotia The 566-2370
187 Fashion Lane ladies wear 238-6088
188 La Gondola Restr 235-3733
189 Powis Bros Stationery Ltd 232-8407
191 Ottawa Stereo Hi-Fi Centre sls & serv 234-2021
192 Crown Chambers apts
1 No Return
2 Vacant
3 Bargain Finder Press newspaper-advertising 232-1524
5 Carpenter's Union Local 2041 acoustic & drywall 233-4573
7 No Return
193 Timm Robinson Interiors Ltd 232-2649
195 Bellama's Men's Wear 234-2232
195a Agee Agulnik & Greenberg Co chartered accts 236-9771
Gosewich P dentist 235-1303
196 Bowl & Board wooden bowls kitchen cutting 234-5633
197 Deja Vu Fashions 233-6998
198 Vacant
199 London Wines winery 234-2283
200 Cheese Shop 235-8967
200½ Canadian Imperial Bank Of Commerce Training Centre
201 Hockey Submarine
202 Wallack Galleries Ltd paintings 235-4309
204 Wallack's Art Shop art supplies 235-4309
206 Thrifty Drug Mart drug store 232-5723
NEPEAN INTERSECTS
211 Flagg Bros men's shoes 234-2432
212 Lunch Corner delicatessen 239-8227
212½ Carlsbrooke Annex Apartments
1 Michailov S
2*Ewinet M
3 Gibson Frances M Mrs 234-1652
4*Johnston L
5*Gaove Mike
213 Bill's Joke & Magic Shop 232-3070
214 Jean Factory Part Two The unisex boutique 234-2100
215 Gilley's Shoes ladies shoes 234-1242
216 Bamboo House rattan furniture 235-0558
216½ Carlsbrooke Apartments
1*Munro H
2 Shean J
3 Walker
4*Hobin C
5*Mattie J L
6 Mckenny Geo W
7 Vacant
8*Budd B
9 Sawycky Boris
10 Vacant
217 Little Corset Salon The 232-7480
218 Blue Note music store 235-8091
219 Peacock Imports ladies specialty shop 236-6951
220 Linen Corner The 232-5983
222 Vacant
223 Byahe Roe Limited bicycles & sporting goods 232-2464
224 Bicycle Revival Ltd sales & serv 233-3140
225 Cumming Electrical Sls 232-1193
226 Uniform World 238-5458
227 Lisgar Apartments
1 Vacant
2*Sinclair Jayne
3 Fox P
4 No Return
5*O'Neill Jim

BANK ST—Contd
6*Weisbord H F
7 Duffy Donald M 235-4811
9 Patience Gail
10 Larmood Earl 237-6845
228 Canterbury House-Anglican Book Soc books & church supplies 232-4201
231 Vacant
232 Fine's Flowers Ltd 236-0801

217

LISGAR INTERSECTS
235 Berke Ben Ltd mens tailors 233-3294
237 Granada TV Rental Ltd 237-7311
239 El Morocco restr 233-6533
240 Consumer & Corporate Affairs 996-8724
241 Esquire Barber Shop 233-1837
Esquire Smoke Shop 233-1837
242 Dantex Interiors Ltd fabrics 232-6019
242½ House Of Fudge Ltd candy & confr 234-3330
243-5 Musgrove Ida Pharmacy Ltd pharmacy 232-3771
244 Canadian Art Weaving weaving & mending 235-8594
245½ Apartments
1 Gift Gallery 238-7474
2 Vacant
3 Marinus Frank F
4 Vacant
5 Vacant
6 Lynch Clarence 232-6658
7 Vacant
246 Neelam indian imports 235-3184
247 Burrows Gordon Ltd home furngs & int designs 232-0689
248 D'Avanti imported high fashions 233-1841
249 Ding-Ho Restaurant chinese & cdn food 232-0188
250 Jubilee Jewellers jewellery & watch repairs 235-4904
251 Imperial Bldg
5 Ministry Of Correctional Servs probation & parole 237-2034
206 Kelly J Allan Realties Ltd 233-4985
207 General Audio-Visual Co
3rd Fl Solictor General research systems 995-6694
400 Adcom Research Ltd marketing research 233-6161
2 Andrew Hamilton Adjusters Ltd independent ins adj 233-5661
402 Jamis Ltd pers holding co 233-5661
405 Richlin Realty Ltd
406 Globe Envelopes Ltd mfrs 233-7701
407 Tenenbaum N optom 233-2562
501 Vacant
504 Vacant
505 Ewan Geo W And Son ins 236-7371
Hyman David Real Estate Limited 238-2225
506 Clarke Villeneuve & Hubbard Ltd Lisr ins 233-0755
606 Stewart & Marien Insurance Co
607 Davidhyman Real Est Ltd
600 Marshall A G & Son Ltd ins
602 Halifax Insurance Co Ltd genl ins 236-0791
603 Commercial Life Assurance 232-2619
603 Barrett Jack Insurance 238-3331
Feldgerg Al Ins genl & life
604 Ross Colin M ins agt 232-5357
606 Waterloo Mutual Ins Co 236-7119
608 Canadian Vocational Assn promotion vocation & tech educ 232-1028
700 Quindata (Div Of Quindar Products Ltd)
701 Anti-Inflation Bd 593-5530
705 Williams & Wilson Ltd mach tools & industrial supp 236-7366
706 Craig C Vibert Ltd genl ins 237-3977
707 Opportunity Handicap light bulbs 235-2233
708 Vacant
252 United Book Store 232-3168
254 Alexander Art Studio Co photographic supplies 235-4242
255 Lindsay Charles & Son Ltd radio telev organs & appl 236-9765
256 Kingston Apartments
1*Poletti Endri 233-0989
2*Johnson Eliz 234-3969
4 No Return
3 No Return
5*Harwood Beverly 236-6294
6 Hardie Norman 236-8175
258 Rhapsody Rag Market 236-1632
259 Delfino Chuck Ltd men's furnishings 233-7505
COOPER INTERSECTS
260 Royal Variety & Hobbies smokes magazines & hobbies 235-7797
263 Canadian Imperial Bank Of Commerce 235-6761
265 Universal Rug And House Furnishing Co Ltd floor covering-rugs & carpet 235-7271
267 Coulter's Drug Stores Ltd 232-9646
Po Sub-Sta 7
269 Vacant
270 Bank Of Montreal 566-3300
272 Phoenicia's Shoe Salon 237-3237
273 Stuart Chambers ofcs & apts
03 Thomas Thomas And Winship barristers & solictors 238-6721
Tapestry Gallery finished tapestries & sup 238-1204
Dorsty Wm A 235-7334
274 Little Farm Pet Shops Ltd 234-8456
276 Vacant
279-81 Horlick's Company Ottawa Ltd ladies & mens wear 236-7308
282 Thelen Torontow Lighting Centres lighting fixtures 237-4944
286 Brown's Cleaners & Tailors 235-2107
288 Langford H G Ltd jewellery 232-4421
288½ Thelen Torontow Lighting Centre warehouse 236-2381
290 Royal Bank Of Can 566-3230
291 Ritz Hotel side entrance

319

SOMERSET W INTERSECTS
270 Vacant
296 Hartman I G A Foodliner 234-8692
297 Martineau U J Ltd (Big Bud'e) dept store
299 Vacant
300 Vacant
301 Lady Maria Beauty Salon 232-7729
301a Cuckoo Clock Shop watchs & clock repairs & sls 236-1282
303 Lucerne Chicken Bar-B-Q & Tavern 234-3551
304-306 Quality Delicatessen 232-4585
305-309 Foster Sports Centre Ltd sports equipment 235-4195
308 Tony's Barber Shop 731-2232
310 Silver Fox Trading Co
311 S & S Surplus Store Ltd 233-1551
312 Allen's Florists Limited 235-7201
313 Arthur's Place books ret 232-2609
314 Benny's Shoe Repairs 235-5035
Villeneuve Maurice Shoe Repr appr
315 Imperial Lunch 238-9182
316 Alexandra Tailors & Furriers 232-6222
Grd Fl Central Furniture 238-5084
318 Alexander Sleep Shop mattresses 233-2123
2d Fl Cue'n Cushion Billards 237-2404
321 Vacant
323 Pandora's Box club 236-3500
327 Frank & Fries 236-0994
329 Capital Music Co musical supplies 235-5831
352 Alexandra Hotel (1971) Ltd The 232-3761
360 Coughtrey's Smoke Shop (gerald w couchtrey) 235-2505
363 Gilmour House Hotel 232-0718
365 Axis & Co asian & african handicrafts 234-4630
1 Vacant
2 Retail Security Agencies
3 Vacant
4 Vacant
5 Ficile Denture Clinic 234-9149
6 National Museums Of Canada
7 Ficile Denture Clinic
8 Research Offices
366 Le Voyageur Restr 237-0711
367 No Return
368 Unisex Hair Styling 235-5927
369 Cicero's Pizzeria restr 233-8170
370 Parker Clean 235-5354
370a Merkel B
371 Easy Self Serve Laundry
372 California Fruit Store snack bar & fruit store 235-7557
374 Book Bargains 236-1640
376 Chubb & Mosler & Taylor locksmith & safesmiths 236-7985
Chubb Security Locksmiths & Safes 236-7985
376 Carpet City 236-2365
377-383 Bond's Decor Limited painter & decorator 232-1534
378-380 C C B Electric Works Ltd mtr repre elec equip serv 232-5706
382 House Of Pets Ltd pet shop & supp 233-1313
384 Brennan Bldg
2d Fl Murray & Murray & Partners archt & planning consultants 237-5215
3rd Fl B L M 238-2117
3rd Fl Wood Benani & Associates 232-2651
Acto Construction & Engineering Limited 236-0195
Martineau & Martineau Architects 236-3663
385 Randall's Paints Ltd 233-8441
386 Richards George Kingsize Clothes specialty clothing 235-5818
388 Spic & Span Cleaners 235-8277
390 Jimmy's Restaurant & Tavern restr & tavern 236-5237
391 Commercial Television & Appliance Ltd storeroom
Commercial Television & Appliances Limited 235-1622
391a Associates Financial Services 237-7685
393 Kalil's Mens Wear Ltd 233-1809
395 Bill's Restr 233-0513
396 Rosenes Electric Supply Ltd lighting 233-4086
399 Waldorf Bros butchers & grocers 232-7311
400 Wooda Art Office Supplies Ltd 236-2387
403-407 Colonial Furniture Co (Ottawa) Ltd 236-9411
404c Stu's Driving School Ltd 236-0556
406 Capital Restr & Tavern 237-1449
408 Paris Tailors 233-1308
FLORENCE ST INTERSECTS
410 Rankins Hardware Limited hardware 238-8931
413 Rialto Theatre 232-0456

1976 COOPER STREET

SOURCE: MIGHTS

COOPER—Contd
335 Flamingo Benuty Salon 235-6875
2 Hogan
3 A D Massage Clinic 236-2651
4 Despree Rita 236-2651
6*Churoskie Danny 235-0671
21 Boileau Grace 235-3925
22 Crawford Nancy 234-6190
23*Freebee L
24 Snippa E A 234-0568
25 Mason John W 234-2202
26 Larochelle Elaine 233-8344
27*Mconnel K
31*Duncan A
32 Cardo Mary
33*Lanthier J
34 Vacant
35*Wald J
36 Chapman Thos 238-5778
37 Vacant
41 Vacant
42 Allen Marg 234-1792
43 Stevenson A E 234-5955
44 Brown Robt 234-8585
45 Doyle Vera 235-3676
46 Vacant
47 Graham John L 232-3297
51*Aitkin K
52 Kestner Ruth M 235-3118
53 Falkner C 232-1913
54 Remedios C 232-5684
55 Grittner Alice L Mrs 236-2206
56 Fennell C 232-1402
57*Murphy P
61 Vacant
62 Wilson E 234-1338
63 Barnsley Jan 235-6278
64*Ouder Kirk
64 Round Point
65 Szachanski Danuta 234-0700
66 Vacant
67 Rice
71*Suda T
72*Belenger G
73*Ready J
74*Burke J
75 Quinn Colleen 238-3296
76 Townsend
77*Boisvenue J
81*Unitt R
82*Hoogeveen J
83 Childerhose Jean 237-3377
84*Leblanc W
85 Tidman Jannette 233-9156
86*Tenasco L
87*Mcdonald D
91*Naoshige M
92*Boddack Z
93 Smith Gordon W 236-2963
94 Carmody Edw 232-9995
95*Luker A
96*Brineau N
101 Houlden Dorothy M 235-0908
102 Vacant
103 Leveille
103 Roy
103 Oster
104 Binney M A 238-3580
105*Sherif O
106 Mac Donald A
111*Marreau D
112 Tanguay P 237-3164
113*Leibovitch S
114 Vacant
140 Apartments
1*Kelly Dennis 234-2687
*Cole Elix 235-8928
3 Crawford Doris M Mrs 232-7450
4*Conway John 233-0067
5 No Return
6 Sinnott Richd 234-7431
11*Parks James 237-0196
12 Mc Manus Marion M 235-3937
15 Langstaff Edna 232-1806
16 Hayes Helen I 236-2276
17 Cross May V Mrs 235-4280
18*Henderson Edith A 233-0094
21 No Return
22 Merrithew Eileen M 236-1195
23*Lahaise Linda
24 Mc Mullin Sharon 233-3073
25 Tyers Peter 234-7567
26 Purdy Ruth A 235-2715
31 Perian Alois 234-4547
32 Cotnam Marion J 235-1647
33 Demers Anne-Marie 236-6573
34 Vacant
35 Gordon Sheldon E 234-1964
36 No Return
O CONNER INTERSECTS
54 Matthews Roger @ 234-2925
55 Dominion-Chalmers United Church memorial chapel & hall 235-5143
Imre Joseph 233-4616
356 G W S Carpentry Company Limited carpentry 237-2605
359 Apartments
1 Derka J M 232-1335
2 Russell Charles H 232-5034
3*Richardson Danny
4 Morris R 235-8868
5 Mac Namee Rita J 233-7178
6*Jarbeau Murielle Y 235-0974
360 Rooming House
383 Cronk R James 232-3602
370 Mc Rae Holdings Ltd parking lot 237-1761
373 G W Apartments
1 No Return
2 No Return
3 Vacant
4*Byrnes Linda 235-0624
5*Liborius H
379 Rooming House
*Mc Cormack Alex 234-5512
381 Rooming House
389 Tetbury Apartments
A*Takahashi Toshihiro
B*Tilley Hugh
1*Sugarman Helen
2 Mc Curdy Wm 238-4139
3*Clow James R
4 Vacant
5*Lang Cheryl 232-8131
6*Newman David 232-4061
7*Trottier Shirley 238-8572
8 Mac Adam Marian 238-4131
9 No Return
390 Private Parking Lot
393 Citizens Finance Company Limited small loans 235-5181
Trans Canada Credit Corporation Limited 235-5181
396 Majestic Bldg government of can offices

BANK INTERSECTS
2nd Fl Travelers Of Canada 237-7550
2nd Fl Adams Al ins agt 237-7550
2nd Fl Allard Remi V ins agt 237-7550
2nd Fl Caiger-Watson Ross ins agt 237-7550
2nd Fl Charlebois Rene B ins agt
2nd Fl Dawson J Gordon ins agt 237-7550
2nd Fl Decarlo Frank ins agt 237-7550
2nd Fl Demers Len ins agt 237-7550
2nd Fl Dupuis Wilfred ins agt 237-7550
2nd Fl Horan Geo ins agt 237-7550
2d Fl Lane Desmond G ins agt 237-7550
2nd Fl Layton Douglas ins agt 237-7550
2nd Fl Smith Delbert R ins agt 237-7550
2nd Fl Wall Ernest E ins agt 237-7550
3rd Fl Public Service Commission Natl Capital Regl Ofc 996-9676
9th Fl Royal Canadian Mounted Police -Div A 992-0033
409 Gift House 235-7797
411 John's Tailor Shop 237-6678
433 J R Dunand & Associates accts 238-7045
Warry Aluminum 238-7658
1 Vacant
4 Trident Real Est 238-1544
9 Talent Action ofc personal services 232-4292
437 Flesher's Furs Ltd storage 237-1700
442 Vacant
448 No Return
450 Gregoire R Mrs 235-9486
Gratton M E
453 Dominion Dairies Ltd producers dairy div 232-4251
456 Bicycle Revival Service Dept 233-7835
KENT INTERSECTS
470 Iacovitti Mario @ 235-5982
472 Charlebois Alexina Mrs @ 233-8590
474 Cyprus Apartments
1 Chou
2 Wallace Marie F Mrs 233-3190
3 Jelly Jessie Mrs 236-3409
4 Maynard W E Mrs 234-7625
5 Hill Alice E 233-7590
6 Morrow O J
479 Ruskin Apartments
1*Fawcett Ellen 233-3499
2*Sword M R Mrs 234-3875
3*Marinus Frank
4*Langlais Brenda 234-5743
5*Gouadec Lok 232-8536
6 Ford James N 233-8241
7*Charlebois Michl 232-2327
480 Devere Apartments
1*Ford S
2*Phillips Brigid A
3 Gribbon Michl D J 238-2946
4 Tobin Agnes B 236-1874
5 Gusset G
6*Ascott David
7*Freeman Ted
8 Dufour Louise 233-5765
9 Magee
10 Hewett C

1976 LISGAR STREET

SOURCE: MIGHTS

916*Kerr G R
917 Gagnon R
918*Radoman I J
1001*Dempsey H
1002*O'Hearn P C
1003 Labelle L 234-7596
1004*Goulet J P
1005*Laniel Bruce E
1006 Podery V
1007 Mitchell Alice M Mrs 233-3808
1008 Mitges C Gus 238-2165
1009*Sheikh Ali T
1010 Ewing J B
1011 Popham S
1012 Fearon
1014 Belanger M 238-5261
1015 Vacant
1016 Desloges
1017 Whitaker Jim 232-7034
1018 Belcourt J
258 Wentworth Plaza South apartments
101*Hogan N
102 Cayen Herve 234-4065
103 Nobert W
104*Cote F
105*Brunelle J
106 Marilyn's Hair Stylist 232-1275
107*Sauve N
108 Metalic & Mineral Exploration Agcy Of Japan 731-2243
201*Brady R
202 Glisinski Mary
203 Nephin Anne 233-6325
204*Sutherland R
205 Hickson Sheila 232-9327
206*Sauve G
207*Geiler F
208 Doyle H Mrs 235-4616
209*Cusson P
210 Donaldson Lyn 237-8812
301 Demmings Geneva M 233-8746
302*Sheridan L R
303 Murphy S
304 Mc Donell
305*Watanabe M
306 Poirier R
307 Sinder
308 Wilson Ralph W 232-5612
309 Mc Carthy N
310 Vacant
401 Prest
402*Whitehouse J
403*Audet C
404*Hunt S
405 Bishop F M 236-2179
406 Vacant
407 Richards
408*Mahon W
409 Vacant
410 Wharton Patricia 234-4813
501 King M
502*Morgan H
503*Ghicopoulos B
504 Edus Dolores
505 Leblanc C 235-8469
506 Moran Hugh 232-2067
507 Lawrence Marion A 235-8437
508*Lamoureux S
509 Hallee M
510 Conlon E 238-2835
601 Vexler Myer 235-9848
602 Ford
603*St Amour M
604*Hallam T
605*Percival G M
606 Yarocavitch Rose 234-0731
607 Simpson
608 Vacant
609 Pinkos
610 Arbour L
701 Crosby Henry 233-4517
701 Crosby Aleatha M
702 Myers Wm 232-2345
703 Pilon C 234-1053
704*Campeau L
705 Fry
706 Savoie P 235-8538
707*Lundin R
708*Rpoulx S
801 Tremblay
802 Desmarais Pierre R 237-1223
803 Ritchie Marguerite E 233-1254
804*Gendron J
805*Hearty Marlene H
806 Faulkner R
807 Jento M L 236-7081
808 Daovat
901 Johnson
902*Foiskav J
903*Litvak M
904 Grimes Carl 232-8992
905 Luke
906*Schmaltz P
907*Nassiri B
908 Benoit C 238-2620
1001 Smith
1002*Lavoie S
1003*Naufal Sam
1004 Campbell Wm H 233-7823
1005*Burns R
1006 Malouf Halim
1007*Mc Neil K E
1008*Lihoreav J
1101 Trudel Fernand
1102 Kapoor Bahesharn 232-0314
1103 Czeija Eliz H 234-6728
1104*Sheppard M
264 Rutland Apartments
K*Henriksen S
L No Return
M Ross D
N Jager M 234-6724
O'CONNOR INTERSECTS
281 Lee Martin B dentist 233-1573
2d Fl Penny W L Realty Inc 238-1296
286-288 Earl's Parking Lot 235-1711
293 Gilbert Apartments The
1 Edwards
2 Mills Myrtle S 232-8529
3 Coulter
4 Thoburn
5 Flegg
6 Maisonneuve M
7 Wilson H
294 Vacant
Banks John C 232-0131
297 Landry
300 Canadian Pittsburgh Industries Ltd paints & glass 236-7384
1*Mc Lennan Ian B
309*Gleeson Pierre
*Goodwin Peter
2 Karp Bernard Real Estate Ltd real est & property mgt 236-9163
311 Kelvin Court apartments
3*Hamilton W E
4 Bedard R
5 Joyce Florence 232-2769
6 No Return
7 No Return
311a Owens Isobel O Mrs 236-9224
311b Brown M
312 Ottawa Chinese United Church 235-8775
315 Canadian Bible Society (Ott Dist) 236-3401
Canadian Bible Soc Book Store 236-3910
318 Cleanaway coin-operated laudry 233-0927
2nd Fl Banfield Advertising Ltd
319 John Howard Society Of Ottawa 236-9793
324 Granada TV Rental

BANK INTERSECTS
360 Century Bldg
Ministry Of Transport
National Museums Of Can
Revenue Canada taxation dist ofc
Century Cafeteria 235-1535
371 Frame House The art gallery 232-8173
375 Bilodeau Edmond 236-5157
Clarke Roy 232-4858
Mantha Denise 235-4284
381 Apartments
1 Zihasham S H
2*Spelling Kath 232-9598
3 Gordy Dant 233-9236
4 Vacant
5 Plummer J 233-9111
6 No Return
383*Mc Phee Andrew
389 Apartments
1 Stewart N J 236-7883
2 Dubrule Robt
3 Vacant
3b Musso Claudo
4*Fairly C
KENT INTERSECTS
401*Soares Carlos @ 235-4662
405*Kips Mike
409 Pacheco Gildo 235-8238
Falcone Victor 233-7433
411 Vacant
412 Parking Lot
414 Rooming House
Alsma Rypko
415*Patterson J P
416 Vacant
417 Brunette Albina Mrs @ 235-9346
418 Apartments
1*Field Steve
1a Perret Jacques 232-4645
2 Rendic V
3 Vacant
4 No Return
421 Raeburn Court Apartments
1 Paquette Agnes 234-8578
2 Houlahan Joyce M 233-1608
3 No Return
4 Bradley Verna 233-1693
5 Miller Mary 232-8783
6 Murphy Helen T 233-1098
7 Holman Harold E 235-1358
423*Furlong Jack @ 233-9239
424 Francis Apartments
1 Brouse Karen V
2*Lloyd Louise
3*Mac Donald Mary-Jane
4*Caron Louis
5 Boyd Steph J 234-6828
6 Meirer G
7*Collins Francis
427 Glinske Ted
429 Vacant
434 Loichnitz Nettie 233-8942
436*Graham Phills
438 Apartments
B Mulligan Larry 234-5558
1 Tom Sig Hong @ 236-3936
2 Sekeung Wong
3 Hum Chuck Chung
440 Szkolny Joseph @ 235-0770

1971 BANK STREET

SOURCE: MIGHTS

213 Bill's Joke & Magic Shop 232-3070
214 Ross Scola Tailor Shop men's wear 233-3438
215 Gilley's Shoes 234-1242
216 Tailor M Furs 232-4590
216½ CARISBROOKE APTS
1-3 No Return
4 Gagne Albert A 234-0406
5 Matteaz Victor 235-7934
6 McKenny Geo 233-3040
7 Saunders Refrigeration sls & serv 233-1715
8 Roberts Dorothy J
9 Kish Elly
10 Patry Emile supt 232-7534
217 Little Corset Salon 232-7480
218 Bytown Antiques 235-9355
219 Peacock Imports ladies specialty shops 236-6951
220 Linen Corner The 232-5983
222 House of Jette gifts, cards etc 232-6536
223 Byshe Roe & Co bicycles and sporting goods 232-2464
224 Vacant
225 Cumming Electrical Sales Ltd 232-1193
226 Uniform World 234-3727
227 LISGAR APARTMENTS
1 Duffy Donald M 235-4811
2 Murray Betty Mrs 234-5070
3 Peppley J 237-0796
5 Perrier Richd 233-5085
6 Branback J L 232-1448
7 Lacendre Lawrence
10 Larmond Earl 237-6845
228 Canterbury House - Anglican Book Society 232-4201
231 Taylor Bros Ltd holding co 236-3635
Lisgar IGA Foodliner 236-3635
232 Fine's Flowers Ltd 236-0801 217
LISGAR INTERSECTS
235 Berko Ben Ltd tailor 233-3294
237 Gem & Candle Shop The 234-9805
239 El Morocco restr 233-6533
240 BRUNSWICK BUILDING
Dept of Justice 922-4142
Royal Canadian Mounted Police A Division
241 Esquire Smoke Shop 233-1837
Esquire Barber Shop 233-1837
242 Book Bargain 749-4236
242½ No Return
243 Musgrove Pharmacy Ltd 232-3771
244 Canadian Art Weaving 235-8594
245 Remembrance Shop The cards and gifts 236-3561
245½ Apartments
1 Burrows Gordon Ltd workroom & showroom 232-0889
2 Baggaley Edw G 237-0428
3 Brunet Allen J
4 Turgeon Edw P
5 Martelle Paul
6 Benton Alice Mrs
7 Hum Wing H 235-4071
246 Little Farm Pet Shop Ltd The 234-8456
247 Burrows Gordon Ltd furn 232-0889
248 Book Bargains 236-1690
D'Avanti fashions 233-1841
249 Arcadia Grill restr 237-0612
250 Punt Rod 233-7619
251 IMPERIAL BUILDING
204-205 Vacant
206 Cdn Vocational Assn vocational educ
207 Northern Canada Power Commission 992-6726
400 Adcom Research Ltd 233-6161
402 Andrew Hamilton Adjusters Ltd 233-5661
Jamis Ltd 233-5661
406 Globe Envelope Ltd 233-7701
407 No Return
500 Cross John & Partners chartered accts 235-4301
504 McIntomny J G Ins Genl ins 234-9171
Bromac Ltd property management 237-1761
505 Grace John A barr 232-3775
506 Kerr Bert Insurance Ltd genl ins 232-7149
Dupuis Normand R 234-0182
507 Lester A Wallace & Son genl & life ins 236-7146
600 Vacant
608 Wood Gordon
Clarkson Co Ltd The
Clarkson Gordon & Co chartered accts 232-1511
Cdn Vocational Assoc 232-1028
700 Powell & Stewart Ins Ltd 235-2462
705 Williams & Wilson machine tools & industrial supplies 236-7366
706 Craig C Vibert Ltd genl ins 237-3977
707 Opportunity Handicap tel work 235-2233
708 Brouse Holdings Ltd property mng 237-1761
Bromac Ltd property mng 237-1761
252 Vacant
254 Alexander Art Studio Co photo 235-4242
Bulyk Nick 235-4242
255 Lindsay Chas & Son Ltd radio telev organs & appliances 236-9765
256 KINGSTON APARTMENTS
1 Harris Walter 235-0629
Harris Beauty Salon
2 Brown Keith A 233-4888
3 Vacant
4 Ringland Joan
5 No Return
6 No Return
257 & 259 Delfino Chuck Men's Furnishings 233-7505
258 Tandy Leather Co crafts 237-1026
260 Royal Variety & Hobbies 235-7797
COOPER INTERSECTS
263 Canadian Imperial Bank of Commerce 235-6761
265 Universal Rug & House Furnishing Co Ltd 235-7271
267 McIntosh & Watts Ltd china 236-9644
270 Constantine's Pastry Shop 232-1082
272 Lavergne Amusements 746-4065
273 STUART CHAMBERS
100-103 Thomas & Thomas barrs 235-6721
James Collection Agency Ltd 237-4380
5 O'Brien T Bernard 236-5622
6 Doraty Wm A 235-7334
274 Goldstein Bros Ltd elec contr 236-7341
275 Lefebvre J B Ltd shoes 232-2338
276 Vacant
278 Blue Note Music Store 235-8091
Steahner School of Music
Sims Guitar Studio
279 Horlick's (Ottawa) Ltd men's wear 233-1050
280 Cameo Restaurant 236-2183
280½ Vacant
281 Horlick Co (Ottawa) Ltd ladies wear 233-1050
282 Thelen Torontow Lighting Centre 236-2381
283 Jules Merchandisers Ltd (Br) war surplus materials 232-8804
283½ Soundmaster Ltd electronic equip 232-0680
285 Book Market The 236-1633
286 Brown's Cleaners & Tailors 235-2107
287 Pet and Hobby Centre 236-1882
288 Langford H G Ltd jewellery 232-4421
288½ FENTON BUILDING THE
Cdn Acceptance Corp 235-7261
Cdn Acceptance Realty Ltd 235-7261
Labourers Internatl Union of North America local 527 236-7946
289 Coulter's Drug Stores Ltd 232-9646
Post Office Sub Sta No 7 232-9646
290 Royal Bank of Can 235-1825
291-295 Ottawa Ritz Hotel side entrance
SOMERSET W INTERSECTS 119
294 Bank of Montreal 232-9667
296 Hartman IGA Foodliner gro 234-8692
297 Martineau U J Ltd (Big Bud's) dept store
299 Dept of Attorney General's (Ont) Probation Service 237-2034
300 Orme J L & Sons Ltd house furnishings 237-2020
301 Lady Maria Beauty Salon 232-7729
301A Cuckoo Clock Shop watch & clock reprs & sls 236-1282
303 Lucerne Chicken Barbecue Ltd 234-3551
1 Vacant
2 Chesson Peter 234-4133
304-306 Quality Delicatessen 232-4585
305-309 Foster & Bytes Co sports equip 235-4195
308 Tony's Barber Shop
309 No Return
309A 1-2 No Return
310 Parker Clean Cleaners & Dyers 233-1853
MACLAREN INTERSECTS
311 House of Carpets & Tiles 235-3044
312 Allen's Florists Ltd 235-7201
313 Arthur's Place books retail 232-2609
314 Benny's Shoe Repairs 235-5035
Lamarch Ovid shoe shiner
315 Imperial Lunch 233-0364
316 Alexander Tailors & Furriers 232-6222
317 Desmarais Furniture furn & appliances 233-4170
318 Alex Sleep Shop mattress 233-2123
319 Cue "N" Cushion Billiards 237-2404
320 No Return
321 Slack Shack Ltd ofc and whse 235-7288
Plymouth Clothing Co Ltd men's wear 235-6424
323 Palace The night club 234-0746
325 Paris Tailors 233-1308
327 Crown Broadloom Corp 235-6768
329 Capital Music Co musical supplies 235-5831
352 Alexandra Hotel The 232-3761
359-363 Gilmour House Hotel 232-0718
360 Coughtrey's Cigar Store 235-2505
Coughtrey's Barber Shop
GILMOUR INTERSECTS
365 Aziz & Co Asian & African Handicrafts 234-4630
365½ Telindex Inc publicity
8 Charter Flights 233-4976
Crosland Systems Ltd adv distr 232-8028
366 Le Voyageur restr 237-0711
367 No Return
368 Antonio's Hair Stylist 235-5927
369 Cicero's Pizzeria take out 233-8170
370 Dominico's Custom Tailor 233-3321
1 McCleary Joyce V E 238-2180
2 Cunday Melville 234-0738
3 Ahluwalia S 235-3444
371 Joan's Easy Wash self serv laundry
372 California Food Snack Bar 235-7557
374 Book Bargains 236-1640
375 Midtown Furniture & Bedding Co 232-5482
LEWIS ENDS
376 Ottawa Store Equipment Co Ltd restr equip 232-0121
377-379 Bond's Decor Ltd painters & dec 232-1534
378-380 C C B Electric Works Ltd elec equip serv 232-5706
382 North American Tile Corp ceramic tile 235-7303
383 Thornton & Truman Ltd locksmiths & mach 232-2026
384 BRENNAN BUILDING
2 M L M Consortium archts 233-1134
Murray & Murray archts 237-5215
3 Lapierre Louis J archt 234-0971
Martineau Auguste archt 236-3663
Artek Reproductions 236-3665
385-387 Randall's Paints Ltd 233-8441
386 Gulf Home Comfort Centre home heating & service 236-0471
JAMES BECINS
388 John's Service Station 233-0437
390 Jimmy's Restaurant 236-3747
391 Commercial Television & Appliances Ltd 232-1622
A C P Electronics 232-8182

1971 COOPER STREET

SOURCE: MIGHTS

COOPER - Contd
331 NICOL BUILDING
100 Jadon Holdings Ltd 235-6832
200 Ault Kinney Campbell & Gallichan Ltd genl ins 233-9341
201 Canada Genl Insurance Group genl ins 232-3787
202 Nicol O'Connor & Kealey lawyers 232-4241
203 Wesman Holdings Ltd land development 232-7361
Wesman Constn (Ottawa) Ltd
THIRD-SIXTH FLOORS
Canadian International Development Agency offices
Secretary of State Offices
335 CARILLON THE APTS 234-6469
1 Flamingo Beauty Salon 235-6875
2 Matejovits Leslie 234-7976
3 Despres Rita
4 A D Massage Clinic
5 Nichol Theresa C 237-1062
21 Lowe John 235-6612
22 & 23 No Return
24 Snippa E A 234-0568
25 Mason John W 234-1112
26 Kimpton Hugh 235-7065
27 Nery Gerald 235-2561
31 Wilmot Blair C 235-8159
32 Blaney Linda 235-2363
33 Devdas Nalini 233-5992
34 No Return
35 Claude Maude Mrs 233-1043
36 Emond Pierre 233-3870
37 No Return
41 Fancy J M 235-3915
42 No Return
43 Stevenson Anne E Mrs 234-9051
44 Parker Margt 237-2652
45 Doyle Vera 235-3676
46 Lesser Sophie 233-2240
47 Graham John 232-3297
51 No Return
52 Kestner Ruth M 235-3118
53 Jalbert Henri 238-2075
54 No Return
55 Walker Terry 238-1648
56 MacDonnell Scott
57 Gordon Anita
61 Noel Evelyn F 236-7096
62 Biboau J P
63 Madaire Judy 235-1585
64 Olson E Wm 236-5691
65 Falkner Constance Mrs 232-1913
66 No Return
67 Denis Azellus 236-3477
71-73 No Return
74 Auger Simone 233-2238
75 Keeley E A 233-7417
76 Lukat Guenter
77 No Return
81 McCracken Chas A 235-0915
82 Prescott Christine 234-9868
83 Vacant
84 Fortin Claire 236-6157
85 Walter Robt 232-2340
86 No Return
87 Wilkins A Mrs 232-3857
91 Delande Geo
92 Price F Llewellyn 234-7102
93 Smith Gordon W 236-2983
94 Thomson Rose 232-9995
95 No Return
96 Todford Mary J 236-4636
101 Houlden Dorothy M 235-0908
102 Andras Veronica 238-2452
103 Blaine Gloria A 235-6694
104 Dunhan Janet 232-3371
105-106 No Return
111 No Return
112 Woodwark Don
Jacen For Payne Creations Custom Clothing
113 & 114 No Return
340 Apartments
1 Kensley Duane A 237-0396
2 Anderson Blanche 236-5069
3 Crawford Doris M Mrs 232-7460
4 Levesque Oliver O 234-3758
6 Sinnott Richd 234-7431
11 Alguire Vivian 234-2490
12 McManus Marion M 235-3937
15 No Return
16 Piggot Lily 234-7818
17 Cross May Mrs 235-4280
18 Stewart Jean L Mrs 234-0115
21 Moynihan Clare 232-2706
22 Merrithew Eileen M 236-1195
23 Wiggins Jessie F
24 Howard Mamie
25 Young Mary J 234-0424
26 Purdy Ruth A 235-2715
31 Perian Alois 234-4547
32 Cotnam Marion J 235-1647
33 Solgel Carol
34 Gendron Rita 232-0841
35 Hannah Wilda 235-5379
36 Kershaw T S Mrs
O'CONNOR INTERSECTS
354 Matthews Roger ® rooming house 234-2925
355 Memorial Chapel & Hall 235-5143
Imre Joseph 232-6803
356 Reid Dental Laboratories 235-2033
1 Browne Grace Mrs 234-3492
2 Kirwan Mary T 232-3053
358 Black Henry 233-6503
Racine Geo
359 Apartments
1 Roberts Orie 233-7845
2 Russell Chas H 232-5034
3 McGill James S
4 Vacant
5 McNamee Rita J 233-7178
6 Blanchfield Laura G 233-2534
360 Renauld B R 235-6431
Dundas Gertrude Mrs
Moore Ruby Mrs
Peppas Steven
363 Cronk R James 232-3602
373 G W APARTMENTS
1 Morris Florence 232-2701
2 No Return
3 Deakes John 236-7716
4 Storey Frances A 233-1759
5 Giroux John 232-8819
6 No Return
379 Rooming House
381 Petch L Emma Mrs rooming house 224-5750
389 TETBURY APARTMENTS THE
A Doohan Victor 232-7530
B Quinn Margt
1 No Return
2 Payne Angela 235-5606
3 Quesnel Wm
4 Rogers Doreen 234-3575
5 Meston Edw
6 Lynch Lena 233-4317
7 Dunn Richd
8 Hinkel Helen M Mrs 232-8473
9 Poulton Edw J 233-3274
390 Private Parking Lot
393 Genl Radio Sales Elec components & tubes 234-6292
396 MAJESTIC BUILDING
SECOND, THIRD & FOURTH FLOORS
Dept of Fisheries & Forestry
409 Georges Barber Shop
411 Tsagaris John tailor 237-6678
431 Biggs H M & Sons milliners 232-5532
433 Allied Collection Agencies Canada Ltd 236-7108
Lavigne Rentals Ltd
Tampo Enterprises Ltd wood contractors
Adelpha Bearing & Engraving Products Ltd 232-2411
437 Flesher's Fur Ltd storage 217
BANK INTERSECTS
442 & 443 Vacant
448 Vacant
450 1 Gregoire Rita 235-9486
2 Vacant
453 Dominion Dairies Ltd 232-4281
456 Vacant
KENT INTERSECTS
470 Iacoviti Mario ® 235-5982
472 Charlebois Alexina Mrs ® 233-8590
474 CYPRUS APARTMENTS
1 Goyette Alice 234-8589
2 Wallace Marie Mrs 233-3190
3 Jelly Jessie 236-3439
4 McColgan M Eliz 236-3009
5 Hill Alice E Mrs 233-7590
6 Jurenas Julius 233-2612
479 RUSKIN APARTMENTS
1 Wilson Geo
2 Voulgaridis Michel 236-5802
3 Mah Gordon 233-1638
4 No Return
5 Marcella Eva 232-3079
6 McCord H O 236-4886
7 Gascon Wilfred 234-7866
480 DE VERE APARTMENTS
1 & 2 No Return
3 Wylie Eliz 235-6526
4 Tobin Agnes B 236-1874
5-9A No Return
10 May Colin 235-6439
11-12 No Return
484 Ardison Mac Mrs 232-6883
487 1 No Return
2 Shields Steph 235-4265
488 1 No Return
3 No Return
4 Vacant
5 No Return
489 MCKINLEY APARTMENTS
1 Watson John R 232-3416
2 & 3 No Return
4 Vickery Emily Mrs
(Rear) Mitchell Frances Mrs 233-4286
489½ White Ida L Mrs ® 235-9435
490 McGuire Paul D 233-4104
491 1 No Return
2 Leahy Anna M Mrs 235-4150
492 Wiltshire Chas ® 233-4294
493 1 Chew Jim ®
2 Green Mona 232-3669
495 Miller Florence M Mrs ® 232-5492
Miller Audrey P ®
496-498 Rooming House
10 Boyd Mary C 235-4294
497 Rozanski John ® 232-5889
498 Kang Ronald ® 235-8961
499 Hum Thew Mrs ® 232-0562
Leung David 232-5620
500 Kargakos Geo ® 234-3871
502 McLinton J G Mrs ® 232-9918
503 Quinn Agnes E ®
Quinn Clarence J ® 232-8147
504 McDonald Gerald T 234-4309
505 Ryan Carl L ® 233-1512
506 1 Laframboise Edith 232-3357
2 Pulcine Ann B Mrs 232-8486

1971 LISGAR STREET

SOURCE: MIGHTS

McArthur Ave.

LISGAR-Contd
WENTWORTH PLAZA SOUTH APTS-
505 Leblanc C
506 Moran Hugh 232-2067
507 Lawrence Marion 235-8437
508 Thompson Grant G 235-7007
509 Sacroug Joseph 232-3201
510 Vacant
601 Vexler Myer 235-9848
602 Morin Beverley 232-9889
603 Wood Percy J 235-6321
604 Ketcheson J Mrs 235-3821
605 Chittaro Norma 233-2794
606 Yaroscavitch Rose 234-0731
607 Slack W 235-1594
608 McLeod Geo R 233-2517
609 Vacant
610 Papon Bernard
701 Crosby Harry 233-4517
702 Myers Wm 232-2345
703 Filon Clairette
704 Walter Mildred
705 Vacant
706 Najera Jose 235-8338
707 Borrin Lillian 232-7947
708 Mitchell Gayle 233-1434
801 Lackie Elaine 236-5376
802 Desmarais Pierre 237-1223
803 Ritchie Marguerite E 233-1254
804 Biggs James E 235-9632
805 Whitehouse J
806 Anderson Loretta 237-1817
807 Simoneau Claudette 237-0677
808 Edy Mary E 234-7718
901 No Return
902 Wright Terence R T 235-4488
903 Cheyne Alva D
904 Grimes Carl 232-8992
905 Marule Jacob 235-6926
906 Murphy Breda 234-0166
907 Vacant
908 Chaar Ramus V 237-1104
1001 Hill Wayne 234-8645
1002 Milligan Isabel 235-8844
1003 Cragg Herbert J 236-2658
1004 Campbell Wm H 233-7823
1005 Von Baeyer Hans J 235-2744
1006 No Return
1007 Brown Norma
1008 No Return
1101 Trudel Fernand 232-0637
1102 Kapoor B 232-0314
1103 No Return
1104 Ikeda Terry
264 RUTLAND APTS
K Fournier Nicolle
L Toth Geza 235-5434
M Walker Gerald
N Jordan Collin 233-5578
O'CONNOR INTERSECTS
281 Lee Martin B dentist 233-1573
Minto Skating Club 234-1631
284 Sarazin Blanche D @ 232-4554
1 Heart Joseph A
2 Labrosse Henri
286-288 Earl's Parking Lot 235-1711
287 Hiotinis Gertrude 235-6349
Gebara Louy
289 Burke Helen E Mrs 235-6495
291 Sherman Tailors
Young Jack J 233-1570
293 GILBERT APTS THE
1 Crichton John 233-1542
2 Mills Myrtle S 232-8529
3 Johnson Yvonne 232-0737
4 Thoburn Maude E @ 233-4963
5 No Return
6 Coulter Winifred M 235-0843
7 Jemus John 237-5696
294 Anglo-French Carpet Co Ltd 237-3292
1 Leblanc Yvon
2 Banks John C 232-0131
297-307 Metro Car Park
300 Cdn Pittsburgh Industries Ltd pnts & glass 236-7384
309 1 St George Robt 234-3033
2 Binks Laura Mrs @ 235-9029
2B Brennan Marguerite H 234-1839
311 KELVIN COURT APTS
A Young Mahonni
2 Kark Bernard Real Estate Ltd 236-9183
3 Wood Wm N 235-3241
4 Decareau Bonnie 236-6471
5 Joyce Florence M 232-2769
6 Halliwell K J
7 Ladouceur Elphag 237-2153
312 Liao Steven 733-4776
314 Ottawa Chinese Church 235-8775
315 Peck Hall
Cdn Bible Society Book Store The 236-3910
Cdn Bible Society Ottawa District 236-3401
318 Norge Laundry & Cleaning Village coin opr ldry 233-0927
Ottawa & District Labour Council 233-7820
United Brotherhood Of Carpenters 232-8755
319 Howard John Society Of Ottawa 236-9793
324 No Return
217
BANK INTERSECTS
345-367 Parking Lot
360 CENTURY BLDG
Unemployment Insurance Comn
Dept of Transport
Natl Museums of Canada
Century Cafeteria 235-1535
371 Bigras Minnie Mrs @ 235-0473
375 1 Bilodeau Edmond 236-5157
2 Clarke Roy 232-4858
3 Mantha Denise 235-4284
381 Apartments
1 Mayo John-Paul
2 No Return
3 Miller Sandra 236-1718
4 O'Reilly Patricia
5 Yuan Andrew
6 Letry Roger 234-2817
383 Avon Daal 235-3609
389 Apartments
1 Davis Earl @ 232-4702
2 Plummer Patricia 235-2756
3 Hamilton Joyce 233-6087
4 Irvine Gordon 233-2422
KENT INTERSECTS
401 1 Cavey Norman J
2 Holman Arth F 233-9133
405 1 Morrison J Edgar @ 235-2423
2 Damianakos Nick 236-1038
409 Basetti Domenic @ 235-6289
411 Ranieri Giovanni 232-7442
Sullivan Stanley
412 Vacant
414 Rooming House
Gauvreau Ferdinand
415 Leroux Theresa 233-7433
416 McPhee Veryl @ 232-5444
417 Brunette A Mrs @ 235-9346
418 Apartments
1 Cameron Roland A 232-3093
1A Ng Frank K W 232-4602
2 Coulombe Olive A Mrs 235-5537
3 No Return
4 No Return
421 RAEBURN COURT APTS
1 Paquette Agnes 234-8578
2 Houlahan Joyce 233-1608
3 Agar John R 232-2577
4 Bradley Verna 233-1693
5 Miller Mary 232-8783
6 Murphy Helen T 233-1098
7 Holman Harold E 235-1358
423 Bourgeois Bernard @ 233-9239
Wise Larry
424 FRANCIS APTS
1 No Return
2 Jones L J Rtd 232-5821
3 Basok Jack 234-4642
4 Chase S Mrs 232-4741
5-7 No Return
427A Vacant
427B Shepard Hubert 234-3891
429 1 Vacant
2 Stoliker Terry
434 Leichnitz Nettie 233-8942
436 Martel Clemendine Mrs 232-0988
Martel Celine
438 Apartments
B Mulligan Larry
1 Tom Sig Hong @ 236-3936
2 Tom Nai-Chor
3 No Return
440 Szkolny Joseph @ 235-0770
446 Rooming House
448 Parking Lot
449 Apartments
1 Potel Tony
2-4 No Return
451 1 Gimnaes Arne
2 Brady Arnold
453 Apartments
1 No Return
2 Albery Robt
3 Gilchrist Wm
4 Rinaldo Winifred
456 Apartments
1 Mingle Don 232-5082
2-4 No Return
5 O'Connor Kathleen 236-9268
6 Smith Marilyn 237-3789
457 Melbourne Harold C @ 233-6369
461 Lafleur Gerald 234-6043
463 Dewan Violet 232-7858
466 ZAHALAN APTS
1 Lafontaine J 238-1610
2-3 & 4 No Return
5 Filion Patk
6 Forezli Nicolas 235-9315
LYON INTERSECTS
470 Leung Hugh Ming @ 235-1952
Tsang Wm
472 Fong Jim @ 237-2426
473 Dahl Edw H 233-1431
474 Mongeon Frank @ 233-8389
475 Apartments
2 Band Earl R
3 Finn C
5 Vandewalker C
7 Laruble Leo
8 Morrison Chas
10 Chenier Lucien L
476 Johnston J Mrs 234-8815
Giaro G
477 Shane Thos A @ 234-2513
478 Maloney M G Mrs
480 Paquette Rene 236-9840
481 Sparling Alvin 237-2048
482 Stephen Patk
484 Miller Wm 233-9482
Mariquiao S
486 Ethier Reo 232-7097

1966 BANK STREET

SOURCE: MIGHTS

121 DELAHAY'S MEN'S SHOP MEN'S FURNISHINGS 233-3220
125 MOCAMBO RESTAURANT 232-2182
127 KUT-UP CHICKEN SHOPS LTD 233-6295
<> SLATER CROSSES
129 FRASER L J LTD MEN'S WEAR 235-8330
131 BOOKMAN'S SHOES 233-1742
131 A SEELY'S UNIFORM CUSTOM TAILORED UNIFORMS 233-1501
BISHOP MARJORIE LYON SCHOOL OF DANCING 235-4233
INSTITUT CLAUDE D'ESTRIE BEAUTY CONSULTANT 235-3591
MAYFAIR STUDIOS PHOTOGRAPHY 235-8742
133 ATHENS RESTAURANT 233-0937
135 MODERN LEATHER GOODS LTD 233-7661
137 RIOPELLE FABRIC CENTRE LTD DRY GOODS 236-9758
139 UNITED CLEANERS TAILORS & PRESSERS 233-3429
147 MAISON MAXWELL BEAUTY ARTS LTD
MAXWELL DAVID BEAUTY SALON 232-3773
LUGGAGE & GIFTS 232-3774
149 -151 STEIN BROS LTD LADIES WEAR 233-8456
151 1 MCGOVERN JOSEPH T (SUZANNE)
2 MILLER WALTER J (CARAM) 236-5929
3 VACANT
4 VACANT
153 VACANT
155 DOVERS LTD MEN'S WEAR 232-1124
157 KIDDYTOWN LTD CHILDREN'S WEAR 234-5691
159 -163-
<> LAURIER AV W CROSSES
165 UNITED CIGAR STORES LTD 233-0245
167 TENENBAUM NORMAN OPTOMETRIST 233-2562
169 SCHOLL DR FOOT COMFORT SHOP 233-4144
171 DEBUTEEN FAIR LADIES' SPECIALTY SHOP 232-7852
173 HOUSE OF PETS THE PET SHOP 233-1313
175 BOVA'S SHOE REPAIRS
177 OTTAWA GIFT CENTRE THE GIFTS & JEWELLERY 232-2536
179 ELINORE THE APTS
179 1/2 XXXXXX
179 1/2 COFFEE LOUNGE RESTAURANT 235-9001
1 CHARMAN ARTHUR (MURIEL) 237-2864
2 MALONE JOHN J P 232-7455
3 CLEROUX MARIE MRS 236-2537
181 -185 DOMINION HOUSE FURNISHING CO LTD 235-6771
<> GLOUCESTER ST CROSSES
187 OTTAWA PLAY-PEN LTD THE CHILDRENS WEAR AND FURN 233-9759
189 LAURENTIDE FINANCE CO LTD 232-7136
191 OTTAWA STEREO HI FI CENTRE SALES AND SERVICE 234-2021
193 VAN LEEUWEN BOOMKAMP LTD FURNITURE 232-7277
195 THELEN TORONTOW LTD LIGHTING MFRS 236-2361
195 A AGES AGULNIK & CO CHART ACCTS 236-9771
197 SHERWIN-WILLIAMS CO OF CANADA LTD THE PAINTS 232-7368
197 SHERWIN-WILLIAMS CO OF CANADA LTD THE PAINTS 232-7368
102 CREDICO INC CREDIT CARDS 237-2140
103 GOSEWICH PHILIP DENTIST 235-1303
199 LONDON WINES LTD 234-2283
201 ALLIANCE FINANCE CORP (BR) 236-9941
203 JACKIE'S GRILL 235-7662
205 GOLDSTEIN BROS LTD ELECT CONTRS 236-7341
209 PREMIER HAT SHOPS LTD 232-2765
<> NEPEAN ST CROSSES
211 KIDDIE KOBBLER LTD, THE CHILDREN'S SHOES 236-3322
213 PRATT'S FLOWER SHOPPE 232-6273
215 CALDERONE & CO GROCERS 232-7358
217 JUDY JAY SHOES 232-0890
219 JONES D M & SONS FURNITURE 232-1228
223 BYSHE, ROE & CO BICYCLES AND SPORTING GOODS 232-2464
225 CUMMING ELECTRICAL SALES LTD 232-1193
227 LISGAR APARTMENTS
1 VACANT
2 MURRAY BETTY MRS 234-5070
3 PEPPLEY JIM E (RUTH)
5 HARRISON GORDON (EDNA) 237-1265
6 MCILHINNEY MARGT MRS 233-1629
7 LAMB WARNER W (MARGT) 235-1026
9 COCHRANE STEWART B 233-4976
10 SARAZEN THEODORE L (MARJORIE) 233-8944
231 TAYLOR BROS LTD HOLDING CO 236-3635
CAPITAL IGA FOODLINER GRO 236-3635
<> LISGAR ST CROSSES
235 MADDOCK T E & SON LTD TLRS 233-3294
237 GEM SHOP THE JEWELLERY 234-9805
CANDLE SHOP THE CANDLES & HOLDERS 234-9805
239 EL MOROCCO REST 234-9824
241 FAWCETT'S SMOKE SHOP TOBACCONIST & BARBER
243 MUSGROVE'S DRUG STORE 232-3771
245 REMEMBRANCE SHOP THE CARDS AND GIFTS 236-3561
247 BURROWS GORDON LTD FURN 232-0889
1 BURROWS GORDON LTD WORKROOM & SHOWROOM 232-0889
2 BAGGALEY EDWD G (FERNANDE) 237-0428
3 VACANT
4 TURGEON EDWD P
5 THOMPSON THOS J
6 BENTON ALICE MRS
7 HUM WING (NANCY) 235-4071
249 ARCADIA GRILL REST 234-8022
251 IMPERIAL BUILDING
NORTHERN CANADA POWER COMMISSION 232-8211
NORTHERN CANADA POWER COMMISSION FOR NORTHERN TERRITORIES
202 &206 DILLON M M LTD CONSULTING ENGNRS 236-9569
204 -205 CANADIAN TRUCKING ASSOCIATIONS INC 236-9426
207 CANADA HEALTH & ACCIDENT ASSURANCE CORP 232-2214
402 ANDREW HAMILTON LTD INS ADJUSTERS 233-5661
407 FAMILY SERVICE CENTRE OF OTTAWA SOCIAL AGENCY 233-4055
501 CROSS JOHN & PARTNERS CHARTERED ACCTS 235-4301
504 BROUSE HOLDINGS LTD PROPERTY MANAGEMENT 237-1761
BROMAC LTD PROPERTY MANAGEMENT 237-1761
505 HOPEWELL ACCEPTANCE LTD FINANCE CO 236-9531
506 KERR BERT INSURANCE LTD GENL INS 232-7149
507 LESTER W A & SON GENL & LIFE INS 236-7146
600 DEPT OF JUSTICE BANKRUPTCY BR 232-8211
700 DEPT OF JUSTICE COMMITTEE ON CORRECTIONS 232-8211
705 WILLIAMS & WILSON LTD MACHINE TOOLS AND MILL SUPPLIES 236-7366
706 CRAIG C VIBERT GENL INS 237-3977
708 GRACE JOHN A QC BARR 232-3775
255 LINDSAY CHAS & SON LTD RADIO AND TELEVISION APPLIANCES 236-9765
257 GENERAL RADIO SALES 234-6292
259 DELFINO CHUCK MEN'S FURNISHINGS 233-7505
<> COOPER ST CROSSES
263 CANADIAN IMPERIAL BANK OF COMMERCE 235-6761
265 UNIVERSAL RUG & HOUSE FURNISHING CO LTD 235-7271
267 MCINTOSH & WATTS LTD CHINA 236-9649
269 201 CANADIAN ACCEPTANCE CO LOANS 235-5154
273 STUART CHAMBERS
100 -102 THOMAS LEONARD C QC BARR 235-6721
THOMAS ROBT C BARR 235-6721
103 INDUSTRIAL ACCIDENT PREVENTION ASSN (OTTAWA ST LAWRENCE DIV) 232-8211
275 LEFEBVRE J B LTD SHOES & TRUNKS 232-2338
5 O'BRIEN T BERNARD 236-5622
6 DORATY WM A (FLORENCE)
6 PROFESSIONAL COLLECTION AGENCY LTD 236-9536
279 HORLICK'S (OTTAWA) LTD MEN'S WEAR 233-1050
281 HORLICK'S (OTTAWA) LTD LADIES WEAR 233-1050
283 JULES MERCHANDISERS LTD (BR) WAR SURPLUS MATERIALS 232-8804
283 1/2 SOUNDMASTER LTD ELECTRONIC EQUIP 232-0680
1/2 XXXXXX
LABOURERS INTL UNION LOCAL 527 236-7946
285 WOLFE'S LADIES WEAR 233-3566
287 PET AND HOBBY CENTRE 236-1882
289 COULTER'S DRUG STORES LTD 232-9646
<> SOMERSET ST W CROSSES
POST OFFICE SUB STN NO 7
291 -295 OTTAWA RITZ HOTEL (SIDE ENTRANCE)
297 GRIERSON J M (CANADA) LTD DEPT STORE 234-5578
299 DEPT OF TRANSPORT (ONT) ADMINISTRATIVE BR REGIONAL OFFICE 232-9673

1966 COOPER STREET-A

SOURCE: MIGHTS

3 MCKERCHAR JOHN 233-9466
HARRIGAN HARVEY H (MURIEL)
4 A XXXXXX
4 A -
B GRANT DOROTHY 236-2271
5 CRAIG WILLIAM H 235-8162
(KATHLEEN)
6 THIVIERGE FRANCES M 232-4722
O'BRIEN FLORENCE
8 JOHNSON ALICE MRS 237-0836
9 B-
10 MACLEAN ISOBEL G MRS 235-8782
11 YOUNG ROSALIE A 233-9892
12 -
12 1/2-
14 B XXXXXX
14 A XXXXXX
14 A JONES ELIZTH
B BEDARD ALBINA 235-9902
15 SCHIRGI CECILIA A 234-0771
16 MOLE SHIRLEY 236-7657
17 COHEN PHILIP F (IVY)
18 VACANT
19 A NIEMAN CLARA 232-1943
B -
20 WRIGHT STANLEY E 235-0648
(CAROLINE)
<> METCALFE ST CROSSES
300 SHEFFORD APARTMENTS THE
1 MURPHY MARGARET I MRS 234-5257
WADDELL WALTER G 236-0333
SURGEON
ATACK EDWD A 236-5170
NEUROLOGIST
3 CAIRNS ALICE I 232-5070
4 KALEN EUNICE W V 234-3705
5 DOWLING ANNA MRS 232-7901
6 NUNNICK HELEN MRS 235-4695
A GANNON MARTIN J (MARY) 232-1639
B AUBRY URBAIN (HELEN) 235-0331
C WERMESCHER FREDERICK 236-4248
20 CHAMPION HELEN J 236-3946
21 GRAY MARJORIE 235-1004
22 SCHIDLER JOHN P 236-7807
23 DICK MAY G 236-5728
23 DICK BEATRICE M
24 BEAULIEU CORINNE 234-2831
25 -
26 WALTERS DOROTHY
TURNBULL MARION I
31 SHARPE JAS A 233-1486
32 MCINTOSH LAURA C 234-6393
33 TAYLOR MABEL 232-3878
34 INGERSOLL BESSIE J 233-6872
35 CARNOCHAN L EILEEN 234-6675
36 DAVIS GERTRUDE MRS 234-2265
40 -
41 THOM DONALD C (ANNE)
42 MCLEOD MAY I 236-3941
43 PLAMONDON MARY MRS 233-7432
44 WELFORD HAZEL M 232-0903
45 MCCORMACK PURCELL M 232-7715
(ALICE)
46 LUKE DOROTHY H 236-4246
50 FOX PAUL H (IDA) 236-2740
51 TAYLOR ARTHUR W 233-9714
HEPBURN CHANNEL G
52 VACANT
53 MACDONALD ANNIE M 232-0476
54 BROWN F MAUD MRS 236-3468
55 STOREY FRANCES H MRS 232-0991
56 GAMBLE JEAN MRS 236-5897
310 SMITH ANN J MRS 232-2707
312 HELMS VILLA MRS 232-8613
318 STRATFORD THE
1 KEANE ROBERT A 232-5680
2 THOMPSON JAMES A
3 VACANT
4 LA FOND M ANTOINETTE 235-7318
5 NEVILLE BRYCE
6 SELFRIDGE ERICA 235-8013
7 FORHAN RUTH
8 RAYE DAISY M 232-1319
9 LANCTOT LORETTA I 232-4573
10 WATSON JAMES (LOUISA) 233-5638
11 COUGHLIN OLEIDA C 232-1317
12 LEVIS LILLIAN V 232-5659
14 VACANT
15 MACGREGOR ANN 235-5563
16 NADON MARIETTE 235-9934
17 SHAVER ETHEL I 232-2961
18 WIGGINS JESSIE F 233-3262
19 DEY LILIAN 234-4932
20 DUFOUR ARTHUR (LEVINA) 232-1293
21 TAYLOR MELINDA C 235-7092
22 ORR CLARE T 233-1548
23 COCHRANE ELIZTH MRS 236-1678
24 PETTAPIECE M E 232-4526
320 ROCHDALE APTS THE
ROCHDALE REALTY LTD 235-3276
1 ROBLIN ADA M 232-1693
2 FLEMING NELLIE 232-0439
3 BUTLER A G
4 FORREST W J
5 -
6 VACANT
8 CLARKE VERA 233-2334
9 O'BRIEN PAULINE MRS 232-0070
A DEMPSEY AGNES E
B CHAPMAN IRENE MRS
C ABBOTT CLARICE H MRS 235-5726
D BILODEAU LAURETTE
E LANDRIAU WINNIFRED 233-5143
F CUNNINGHAM CATHERINE V 236-5152
G POTTER ALBT (THERESA) 237-1574
10 LEACH H MILDRED 235-9198
O'HARA EDITH 232-4410
12 RADKE DORIS
14 NEVENS AVA 232-6321
15 CHARNICKI EVELYN
19 BELLEMARE LUCILE 232-5971
20 -
21 LUCKHOO ADA S 234-2025
22 -
322 REGENT APARTMENTS
1 MCNEEKIN GERTRUDE
2 MARTIN LOUISE M MRS 233-6474
3 POTVIN MURIEL MRS 233-4870
4 PUTNAM DORA F 236-1189
5 CLEMENT MARY T 232-1362
6 STYLES RITA M
7 DEMPSEY GRACE E 236-3106
8 JAHN BERTHOLD K L 236-1959
(MARY)
9 VACANT
10 SAUVANT LEA 236-5545
12 LAWFORD VALDA G 234-8770
330* 1 MALONE FLORENCE 232-2781
2 BRENNAN TERRY 235-0443
ROMBOUGH DOUGLAS 235-0443
3 CASSERLY IDA M 232-3272
4 PATTERSON DAVID
ROBERTSON IAN
340 APARTMENTS
1 RYAN ELEANOR C 235-5741
2 ANDERSON BLANCHE 236-5069
3 CRAWFORD DORIS M MRS 232-7460
4 LEVESQUE OLIVER O 234-3758
(HARRIET)
6 SINNOTT RICHARD 234-7431
11 ALGUIRE VIVIAN 234-2490
12 MCMANUS MARION M 235-3937
15 LANGSTAFF EDNA 232-1806
16 GENDRON RITA D 232-0841
17 MCINTYRE GERTRUDE 232-4513
18 STEWART JEAN L MRS 234-0115
21 PIGGOT CHARLES (LILY) 234-7818
22 KIERANS KATHLEEN 233-1268
23 DASHNEY LEILA M 235-7704
24 ARBUCKLE FRANCES G 233-5857
25 YOUNG MARY J 234-0424
PURDY AGNES MRS
31 FERIAN ALOIS 234-4547
32 MERRITHEW EILEEN M 236-1195
33 VACANT
34 MIDDLEMISS JAMES
35 STEELE JOHN (LINDA J) 234-5753
36 POHL HERBT (ISLE) 232-2346
<> OCONNOR ST CROSSES
354 MATTHEWS ROGER (LOUISE) 234-2925
ROOMING HOUSE
356 REID DENTAL LABORATORIES 235-2033
1 MCGILL HILDA MRS 234-5956
2 KIRWAN MARY T 232-3053
358 BARLOW GEO (MURIEL) 235-4819
360*KUNG RONNIE (FONG) 235-8961
362*TREMBLAY MARCEL ROOMING 234-6159
HOUSE
390 PRIVATE PARKING LOT
396 MAJESTIC BUILDING
SECOND FLOOR-
201 CANADIAN ACCEPTANCE 235-5154
CORP LTD
ATLANTIC DEVELOPMENT 232-8211
BOARD
THIRD FLOOR-
ATLANTIC DEVELOPMENT 232-8211
BOARD
FOURTH FLOOR-
ST LAWRENCE SEAWAY 232-8211
AUTHORITY THE
<> BANK ST CROSSES
442 BORDEN'S DAIRY GARAGE
448 VACANT
450* 1 WONG JUN (QUON) 232-4752
2 WONG JACK (FONG) 233-7944
456 SNELLING PAPER SALES LTD 232-9552
460 DINELLE SYLVIA MRS 235-5605
<> KENT ST CROSSES
470 -
472*CHARLEBOIS ROSAIRE 233-8590
(ALEXINA)
474 CYPRUS APARTMENTS
1 GOYETTE ALICE 234-8589
2 SCHULTZ SIEGFRIED H 236-4944
(FRANCES)
3 JELLY JESSIE 236-3439
4 MCCOLGAN M ELIZTH 236-3009
5 HILL ALICE E MRS 233-7590
6 JURENAS JULIUS 233-2612
480 DE VERE APARTMENTS
1 HARRIGAN FLORENCE 232-2147
* 2 LEPAGE RHEAL H 235-5773
(JEANNE)
3 -
4 TOBIN AGNES B 236-1874
5 FERRIS SELMA MRS 235-8935
6 VACANT
7 RILEY ROBT (LINDA) 235-2640
8 VACANT
9 RECKZIN JO-ANN
10 VACANT
11 VACANT
484*ANDISON MAE MRS 232-6883
488*DACEY CHAS (BLANCHE) 233-6365

1966 COOPER STREET-B

SOURCE: MIGHTS

5 JEFFREY BELLE 235-5457
6 RAYE WINEFRIDE 234-6716
6 A FRASER CHARLOTTE C 233-9697
7 -
RILEY MARJORIE C
8 A JEWELL RUBY B 235-8582
8 MUISE LILIAN J MRS 235-7187
9 MCCRUDDEN PHYLLIS MRS 232-3279
9 A STANTON DOROTHY 233-2147
10 A MACROSTIE MARGE H
10 GILROY HILDA 235-9083
FINNIGAN JOAN M
11 A BECKLES ESTHER 237-1393
11 SIMPSON VIRGINIA 236-2474
12 CONNOR MARION C 232-0886
A GARD ELSIE 234-8669
14 DALEY LOUIS SUPT 235-8893
15 O'MEARA HARRIETT MRS 235-8738
335 CARILLON THE 234-6469
1 VACANT
2 CRAIG MARGARET MRS 234-3789
3 -
4 CARLETON CLINIC 233-2870
THERAPEUTICS
5 UNITED CHURCH OF 236-5214
CANADA OTTAWA
PRESBYTERY
6 OFFICE
21 LAVALLEE M M 234-2003
22 -
23 CHAMBERS KEITH (ALICE)
24 YAFFE FLORENCE 237-0289
25 VACANT
26 FANCY JOHN 236-3915
26 VACANT
27 VACANT
31 VACANT
32 VACANT
33 VACANT
34 BARNES LORRAINE 234-6007
35 MARSTON C VANCE 234-6695
36 -
37 VACANT
41 CURRIE WM M
42 VACANT
43 VACANT
44 VACANT
45 CASSIDY J F 234-1668
46 VACANT
47 VACANT
51 SHULMAN ROSE R
52 VACANT
53 NEWARK MICHL J (DORIS) 235-0653
54 VACANT
55 SOUTHAM RICHD R 234-4155
ORNISON JAMES N
56 VACANT
57 KLEIN WM 234-6276
61 TURNER G R
62 AUDET FRANCE 232-5980
63 DAVIDOVIC GEO
64 FALKNER CONSTANCE MRS 232-1913
65 MOEBIUS ARNOLD 233-6037
66 LAVERDURE CLAUDE 233-2432
67 PETTAPIECE MERVYN E 232-4526
71 TAYLOR SHERRYL
JAMES MICHL K
72 STUDNICKA HELEN A 235-9006
73 -
74 TRUMAN CLAIRE O 234-4070
75 KEELEY E A 233-7417
76 -
77 VACANT
81 MCCRACKEN CHAS A 236-7321
82 BRENNAN MARGARET
83 PRICE FREDERICK L 234-8851
(JANE)
84 -
85 DENIS AZELLUS (EMEE) 236-3477
86 KENNEDY RUTH A 233-2440
87 VACANT
90 VACANT
91 -92 VACANT
93 CARSON JOHN J (MARION) 233-4189
94 CARMODY KATHERINE R
CARMODY EDWD A
DESJARDINS MARIE A 232-9995
95 -
96 PARSONS ANNE M 234-9603
101 VACANT
102 APPLETON GLADYS MRS
103 VACANT
104 VACANT
105 HUNTER JEAN A 236-1010
106 -
111 VACANT
112 -
113 -114 VACANT
<> OCONNOR ST CROSSES
355 DOMINION-CHALMERS UNITED 235-5143
CHURCH
IMRE JOSEPH (JULIA) 232-6803
359 APARTMENTS
1 CHATELLE WM 232-9251
(CHRISTINA)
2 RUSSELL CHAS H (GRACE) 232-5034
3 MCGILL JAMES S (MARY)
4 -
5 MCNAMEE RITA 233-7178
6 BLANCHFIELD LAURA G 233-2534
363 CRONK JAMES R (ELSIE M) 232-3602
373 G W APARTMENTS
1 MORRIS FLORENCE 232-2701
2 D'AMOUR RONALD
(VALERIE)
3 GRAY ANDREW E 233-1846
4 -
5 GIROUX JOHN (JEAN) 232-8819
6 -
379*LEWISKI JAS 232-1071
381 PETCH L EMMA MRS MRS
ROOMING HOUSE
389 TETBURY APTS THE
1 SMITH SADIE S MRS 234-2869
B RUSHLEAU EDMOND 237-1283
(BARBARA)
2 VACANT
A ODOHAN VICTOR (ANNE) 232-7530
3 -
(BASEMENT) VACANT
4 BRYAN MABEL MRS 232-9297
5 SIEMCZONOP FRANK
(LENA)
6 BAINES HAROLD O
(MABEL)
7 HEADLEY ERIC (MARY) 235-2514
8 HINKEL HELEN M MRS 232-8473
9 POULTON EDWD J 233-3274
(LILLIAN)
393 OFFICE ANALYSTS & BUSINESS 237-2345
SYSTEMS LTD
VISIRECORD OF CANADA 235-5620
LTD (BR) ACCTNG &
BOOKKEEPING SYSTEMS
<> BANK ST CROSSES
409 GILBERT RADIO SERVICE 232-4415
411 BOUTIQUE BAMBOO FURNITURE & 237-2011
ACCESSORIES
MORRIS DUDLEY 237-2011
421 BROWN'S CLEANERS & TAILORS 235-2107
423*(BASEMENT) PROGOSH LOUIS 236-4759
(SARAH)
2 -4 VACANT
427 THOMAS BELLA MRS 232-6075
429*DELL ALICE M 233-0375
431 -
433 ADELPHA BEARING & 232-2411
ENGINEERING PRODUCTS LTD
MILL SUPPLIES
(BASEMENT) VACANT
7 SWEDEN FREEZER SALES 232-4107
(MONTREAL) LTD
8 AIRCRAFT APPLIANCES & 233-1852
EQUIPMENT LTD
437 UNION ENGRAVING CO 232-4741
<> KENT ST CROSSES
453 PRODUCERS DAIRY LTD 232-4281
469 IACOVITTI MARIO (IRMA) 236-4621
471 1 MIELKE DOUGLAS P 237-0804
(VERA)
2 GOUGEON MARY J
GOUGEON MARGUERITE R 235-2790
473*PRIEBE WALTER (KATHLEEN) 235-0409
475 HELMAN RONALD (DOROHTY) 232-4507
477*JOLICOEUR HENRY 236-3746
479 RUSKIN APTS
1 WONG GERRY (BARBARA) 234-2350
2 VOULGARIDIS MICHEL 236-5802
(SOFIA)
3 MICHAUD BENJ
COUSINEAU LAURENCE
4 YATES GWEN 233-6801
5 MARCELLA EVA 232-3079
6 MEEHAN GERTRUDE 234-4472
7 GASCON WILFRED
(LUCILLE) CARETAKER
487 1 COURTNEY DON (CORAL) 234-0046
2 SHIELDS STEPHEN 235-4265
(MARGT)
489 MCKINLEY APARTMENTS
1 WATSON JOHN 232-3614
2 MCINTYRE ROBT (MARIE) 233-3558
3 PATTERSON CHARLOTTE 235-5260
MRS
4 (REAR) XXXXX
4 HORVATH JOSEPH (ROSE)
(REAR) MITCHELL 233-4286
FRANCES MRS
489*1/2 THOMAS EDWIN J 235-9435
491 1 GREENING HEINZ (EDNA)
2 LEAHY ANNA M MRS 235-4160
493* 1 CHOW JIM
2 GREEN MONA 232-3669
495*MILLER FLORENCE M MRS 232-5492
MILLER AUDREY P
497*ROZANSKI JOHN (ANNA) 232-5689
499*HUN WING (THEW) 232-0562
LEUNG DAVID (FUNG)
503*QUINN AGNES E 232-8147
*QUINN CLARENCE J
505*RYAN CARL L (ADA E) 233-1512
507*ANDRE GERARD (THERESE) 232-8488
<> LYON ST CROSSES
511* 1 PULICE LUIGI (CARMELA) 235-8077
2 THRUN LENA MRS
3 -
513 1 IRONMONGER GEO (IRIS) 234-5452
* 2 SMITH HAZEL D MRS 232-4598
515 WHELAN FUNERAL HOME THE 233-1488
611*FARHAT RICHARD 232-3819
613*DOYLE ISABELLA MRS 235-7682
615*STRATTON STANLEY (CARRIE) 232-6090
617*MORAN NORMAN A (GRACE)
619*CALDERONE MARY A MRS
<> BAY ST CROSSES
667*LEGAULT RENE (ALMA) 235-1116

1966 LISGAR STREET-A

SOURCE: MIGHTS

1 -
2 WHITE DOROTHY G MRS 232-3480
3 MACLEAN JEAN 233-3043
4 TEMPLETON JAS R 233-4585
5 KELLY RUTH V 234-1902
6 MCEWAN HARRY J (LAURA) 234-7374
7 MCLAUGHLIN VIOLET 233-7460
8 SHAPIRO BESSIE 233-9184
9 LAFORTUNE E ALBERT (JOSEPHINE) 235-1080
10 PALSSON SIGRUN 234-2953
11 REGIMBAL MARIE V 234-9316
MCCOOL MARGT M S
12 -
14 -
15 WILCOX ALICE 233-1483
16 HOGGARD ODESSA 233-9888
17 -
18 RANCOURT LAURETTE 232-9814
19 HACKETT D MARY
20 -
21 VACANT
190 ENGLISH-SPEAKING UNION THE 233-6362
LAHN HELMUT
NATIONAL COUNCIL OF WOMEN THE ASSN 233-4953
196*CHARRON DONALDA MRS 233-0428
<> METCALFE CROSSES
230 -
FALOON KENNETH T 235-5513
PODIATRIST
232 MCNALLY MARGT 235-7620
RAMSAUER HEIDI
234 2 KELLETT HAROLD A 233-9008
3 BROOKER RONALD C 235-1389
4 CLARE MARY 237-2022
236 GLENARVON HALL APTS
* 1 BETTS MABEL W 232-6713
2 MILLS LILLIAN C 232-8529
3 LAVELL MAE 232-8527
250*SIMPSON ETHEL MRS 232-4938
252 APARTMENTS
1 JOHNSTON RAY (MARGT) 232-6387
2 SULLIVAN JULIA MRS 233-1504
3 VACANT
4 BELANGER LOVINA 235-7569
5 MARSTON INEZ 234-1494
MARSTON CORA
258 WENTWORTH PLAZA THE
101 WENTWORTH HEALTH STUDIO 232-0351
102 WIGGIN B HELEN 232-0351
103 SEBASTYAN G Y 234-8960
104 VACANT
105 VACANT
106 DEB BEAUTY SALON 232-1275
107 GIROUARD JACQUES (GERTRUDE) 236-5316
108 TSATIRI VASSILIA 236-2622
MILANOVICH DARINKA
201 ST LAURENT LAURENCE (LORRAINE) 234-1683
202 LOWRY MURIEL 232-3648
LOWRY ANNIE F
LOWRY MINERVA
203 MEPHIN ANNE 233-6325
204 MOONEY JOHN E (EDITH) 234-4631
205 HICKSON SHEILA 232-9327
206 -
207 RUTHERFORD ELLA K 235-5590
208 NIGAM KS (SHANTI) 234-2401
209 MAST JANNY 233-2170
210 PHEASANT SUSAN MRS 232-8134
301 LYONS JAMES M (VIOLA) 232-6571
302 BOUVIER JEANNETTE 233-8004
BOUVIER GEORGIANNA
303 DENIS ALINE 235-4825
304 CZEIJA ELIZTH A 234-6728
305 MCCANN JEAN 236-2634
306 HODSI J 233-2385
307 ALIKHAN M A (NISHAT) 237-1302
308 WILSON RALPH (HELEN) 232-5612
309 BISSESSAR WINSTON (LAURETTE) 236-3368
310 SNELLING ANNETTE MRS 232-0388
401 ANDERS GERHARD (CAROLYN) 236-3076
402 KARSH MALAK (BARBARA) 235-4064
403 -
404 -
405 VACANT
406 GUAY ANDRE 234-6446
BLESKIE PATK
407 CHEATLEY MICHL D (EILEEN) 236-1372
408 WILSON BRUCE 235-6337
BITNER RONALD
409 VACANT
410 JOYCE THOS 234-9398
501 DAVIES LUCILLE 234-2409
502 PRESS H ROBSON (MADELEINE) 236-4903
503 RORKE R PETER 237-1035
504 VACANT
505 TOD INEZ H MRS 235-3430
506 MCCOMB HELEN V 232-5885
507 LAWRENCE MARION 235-8437
508 THOMPSON GRANT G (LINDA) 235-7007
509 GORANSSON KARL 233-3504
510 STITT PATRICIA G 236-3423
601 SPROULE ALICE
MACPHERSON JEAN E 235-2869
602 SCOTT DOROTHY MRS
SCOTT RICHD W
603 -
604 MCINTOSH MARTHA MRS 235-9179
605 MOTT ROBT J 235-9309
606 HUPE CLARE
607 PRODRICK ROBT V (GLADYS) 233-9736
608 VACANT
609 JOHNSON LUELLA R 236-2261
610 MALIK MUKHTAR 233-8992
701 CROSBY HARRY (ALEATHA) 233-4517
702 MICKENBERG NORMAN (SANDRA) 233-4327
703 ROTHMAN MAX (ROSE) 234-1227
704 CAMPBELL JUNE 235-4136
AUGER ROSALEE
705 FREEMAN LAURIE G (DOREEN) 233-1287
706 REID JAMES (SHEILA) 237-3367
707 BORRIN LILLIAN 232-7947
708 VACANT
801 SHOULDICE FREDRICK (HEASLEY) 233-6802
802 HAWKINS L H (JESSIE) 235-7507
803 RITCHIE MARGUERITE 233-1254
804 HUSTON CHAS E (EDYTHE) 232-5593
805 COHEN-SCHECTER SUZANNE MRS 236-5517
806 ANDERSON LORETTA 237-1817
ANDERSON GRACE
807 HENDERSON HEATHER L 232-7859
808 NOLLET THOS (LOUISE)
901 MCALPINE A R (S R)
902 -
903 VACANT
904 LEPINE GERALD (MARIE-PAULE) 234-2237
905 GOYER JEAN-PIERRE (MICHELLE) 235-4843
906 VACANT
907 BELL JOHN 232-8966
908 -
1001 VACANT
1002 MILLIGAN I M MRS 235-8844
1003 CRAGG HERBT J (ALMA) 236-2658
1004 CAMPBELL WM H (FLORENCE) 233-7823
1005 VON BAEYER HANS J 235-2744
1006 VACANT
1007 VACANT
1008 VACANT
1101 TRUDEL FERNAND (HENRIETTA) 232-0637
1102 MORAN HUGH M
1103 VACANT
1104 EVERSON ROBT E 235-5291
264 RUTLAND APARTMENTS
L VACANT
M VACANT
N VACANT
<> O'CONNOR CROSSES
284*SARAZIN BLANCHE MRS 232-4554
O'CONNOR MARGT 233-2845
288 CRABTREE ARTHUR H (ANNA) 234-0928
292 ALLEN MARY T MRS 235-7671
294 RAINTREE INTERIORS INTERIOR DECORATORS 236-3851
1 CRAWFORD GLEN A 234-0229
2 WELCH FREDK (GWENDOLYN) 233-1546
300 CANADIAN PITTSBURGH INDUSTRIES LTD PAINTS 236-7384
312 CHOO SAML REV (DOROTHY) 235-8775
314 CHINESE UNITED CHURCH 235-8775
318 NORGE LAUNDRY & CLEANING VILLAGE COIN OPR LAUNDRY 233-0927
324 HANLON EARL K OPTICIAN 232-9589
<> BANK CROSSES
<> KENT CROSSES
412 ACKER EUGENE (FRANCES)
DOAK JOHN B (SHIRLEY)
414 MILLER KENNETH 236-5579
RAMONAS SIG
SPURRELL HARRY
STEWART RICHD
416*MCPHEE ROBT J (VERYL) 232-5444
418* 1 CAMERON ROLAND A 232-3093
1A WIERZBOSKA ANNA
2 -
3 GRAVANNA MICHELE
424 FRANCIS APARTMENTS
1 SMITH DANIEL H (CLAIRE) 233-6694
2 BROOKS FRED (DOROTHY) 235-5543
3 SAGOS NICOLAS
KONTOGIANNIS STEVEN (TOULA)
4 VACANT
5 MORRIS ERNEST (BERNADETTE) 234-3844
6 MOORE JOHN A (JEAN) 234-9286
7 VACANT
434 GIFFORD ETHEL M MRS 235-2588
436 MARTEL CLEMENTINE MRS
MARTEL CELINE 232-0988
438* 1 TOM SIG HUNG (NAN) 233-6931
2 FONG WESLEY (CHONG)
3 FERGUSON AGNES 233-1713
B ST JACQUES FLORENCE MRS 233-7165
ST JACQUES LEO
440*SZKOLNY JOSEPH (MARCELLINE) 235-0770
446 RICARD EDMUND (FRANCES) 232-2014
450 PARKING LOT
456 1 LACHANCE GERALD (MICHIE) 232-6021
2 VACANT
3 WHIPPS GEORGE J (ANNA)
4 LACEY OLIVE MRS 234-0540
5 STEELE RICHD 235-3468
6 HOLOWKA RONALD J (JACQUELINE) 234-6869
466 ZAHALAN APARTMENTS
1 HAGGINS ERNEST M 234-9426
2 GOODFELLOW ROBIN 235-7972
HENDERSON MAEVE
JACKSON FLORENCE
3 BATTEN CYRIL (NELDA) 237-2169
4 VACANT
5 PARKER JOHN J (VIOLA) 234-8810
6 CALLAGHAN CHAS A (MARGT) 234-8377
<> LYON CROSSES
470*LEUNG HUGH MING (FERN HUM) 235-1952
472*FONG JIM 237-2426
474 -
476 MACLEOD WM (CRISTINA) 232-4960
478*MORRIS ANNIE MRS 232-8524
480 COVEY ARTHUR (MARCELLE) 234-9271
482 DESJARDINS IRENE B 232-4770
484 MILLER WM (EILEEN) 233-9482
486 ETHIER REO (DENISE) 232-7097
488*COLE WM A (CECILE) 233-4956
490* 1 KUTNJAK ALBERT

1966 LISGAR STREET-B

SOURCE: MIGHTS

108 GAUTHIER SARA 234-5316
109 WOODARD JOHN M 233-2001
110 DELDREY GARY (DONNA) 235-9817
111 VACANT
112 KEALEY OWEN J PHY 233-1991
115 GINZBURG RUBIN 237-0788
201 PENT MONIKA
202 VACANT
203 VACANT
204 VACANT
205 BERLIN IRVING 234-5702
206 CRAIG ISABEL 232-9069
207 HARDY ETHEL M MRS 233-6163
208 LAMRATT-SMITH MARK H
209 WONG SHING (SHEE) 233-1696
210 VACANT
211 VACANT
212 CHADWICK NANCY L
301 ROBERTSON ELIZTH MRS 232-8152
302 LEVESQUE JACQUES (DENISE) 236-1176
303 HAMILTON FLORA C MRS 234-8201
304 VACANT
305 DESLONGCHAMPS GEORGETTE
306 VACANT
307 FENTON ELIZABETH 232-1433
308 BOON G KENNETH (BEVERLY) 233-5202
309 INCE SIMON (SIEGLINDE) 232-9043
310 VACANT
311 MONAST FERN 232-6720
FLEGGE BONNIE
312 LISTON BEVERLY 233-5370
WALMAN LEONARD
AYERST RUSSELL
UPTON GREGORY
401 O'HEARE LILLIAN M 237-0847
O'HEARE DOROTHY C
402 ALEXANDER LEONARD (SYDNEY) 235-0565
403 ROOGER HAROLD
404 HAWKINS TERESA 235-2836
405 HAYES KATHLEEN A 233-2050
406 CAVES ENA I 232-1873
407 VAN ALLEN JOHN A 235-8902
408 ANDERSON ALVA S 234-7605
409 MACPHERSON GENE 235-2869
PIPE ELLEN
410 GELINAS LUCILLE 237-1034
411 MAHONEY W STUART 234-9969
412 BOLLEN GENEVIEVE 233-1418
501 -502 VACANT
503 TOURIGNY L 232-7201
504 KILPATRICK WM 234-9534
505 SHERMAN ROSE
506 DEAVY ORLAND 236-5275
507 PROULX ADRIANNE 232-1985
508 VACANT
509 NEWCOMMON MARGT
WILSON LAURA 232-8242
510 PITRE LUCILE
LATOUR MARIE-JEANNE A 234-9991
511 O'BRIEN C GORDON (MYRTLE) 232-6988
512 -
601 -602 VACANT
603 GELINEAU BERNARD 235-0973
LACROIX NORMAN
604 WHITELAW DAVID
604 MACDONALD BRIAN 234-3054
605 KRANCH DAVID (CHERYL) 232-7875
606 CROOK JAMES S 232-6839
607 BOOTH MINNIE MRS 232-5879
BOOTH VIVIAN
608 ROXBURGH JOHN M (MARION) 233-6035
609 VACANT
610 SMITH D W MRS 233-6622
611 COLE RONALD (EILEEN) 234-6387
612 VACANT
701 VACANT
702 STERLING HARRY (LYNNE) 237-3387
703 MCDOUGAL T K 232-3113
704 HAINES MICHL (FRANCES) 234-4363
705 CALUORI PATRICK 234-1802
706 CHARPENTIER GASTON 233-2110
707 GOSEWICH PHILIP (HENNIE)
708 VACANT
709 VACANT
710 ZBAR DAVID (MARTWYN) 237-3035
711 SAVAGE JOHN E 235-9581
712 VACANT
801 BERDINE GERALD (JESSA) 232-6818
802 VACANT
803 -
804 VACANT
805 WATKINS E ANNE
806 JOHNSON FRANK J 237-1046
807 COLLINS J REDMOND (JOAN) 234-7046
808 VACANT
809 METRAKOS CELIA 237-1388
810 VACANT
811 MACRAE FLORENCE C 232-0749
MACRAE CATHERINE MRS
812 BARTER CHAS (ELIZTH) 236-7620
901 FLYNN N K 236-3379
LAWRIE C P
O'LEARY M A
902 TANNER STEPHEN G (LANA)
903 VACANT
904 CHEQUER EILEEN M 235-6214
905 COLE BEATRICE K 235-3169
906 VACANT
907 AMEY GERALD 234-6455
908 ROBERTS ROY H
909 REID MOLLY A
910 VACANT
911 -
912 PATTERSON FLORA E 236-1680
HIGGINSON M JEAN
1001 MLOKA DANIA (PAULINE) 236-7222
1002 DUNCAN WM (MARION) 233-2914
1003 -
1004 MENAGH J E (MP)
1005 -
1006 JACKSON PATRICIA L 236-3787
STROOKAPPE ELSIE
1007 PAREANG ALEX D 233-7374
1008 VACANT
1009 VACANT
1010 ROY CLAUDE H 237-0179
1011 GALUGA DANNY (JANET) 234-9095
1012 -
<> O'CONNOR CROSSES
281 HUTCHISON GEORGE O DENTIST 23
PRITCHARD JOSEPH S DENTIST
SPROTT WM L DENTIST
PILGRIM HOGG & FROMAN LTD REAL ESTATE
283*CASTRICUM GREGORY (BERTHA)
287*BOURGEOIS JEAN (ERNESTINE)
289 BRISEBOIS PAUL (MARY) 2
291 YOUNG JACK J (ROSE) 233-
293 GILBERT APARTMENTS
1 RICHARDSON MAYNARD W T 235-6847
2 RANKIN JAMES (JENNIE) 233-1493
3 JOHNSON YVONNE 232-0737
* 4 THOBURN MAUDE E 233-3684
5 ROSE JOYCE 235-5213
HEATH MARJORY
6 COULTER WINIFRED M 235-0843
7 WILSON WENDELL L (MARGT) 234-7459
297 -307 EARL'S PARKING LOT
309* 1 BINKS LAURA MRS 235-9029
2A BEEMAN M HILDA
2B BRENNAN MARGUERITE 234-1839
311 KELVIN COURT
MONTORO INVESTMENTS LTD 235-3977
2 VACANT
3 PHILLIPS CHAS (MILDRED) 235-0439
4 DOUGLAS ISABEL MRS 232-6691
5 JOYCE FLORENCE M 232-2769
DURHAM MARGT B
6 KILBURN PETER M (MICHELE) 235-1243
7 ST CROIX LAURIE (DORA) 232-6820
A VACANT
B KATZ BERT REAL ESTATE LTD 236-9183
315 BIBLE HOUSE THE 236-3910
PECK HALL
CANADIAN BIBLE SOCIETY OTTAWA DISTRICT 236-3401
319 REGIONAL REALTY LTD 232-7315
REGIONAL INSURANCE AGENCY LTD 232-7315
<> BANK CROSSES
335 REID WM A (EVA) 232-7491
ALBERT'S BARBER SHOP
343 1/2 XXXXXX
343 KIZELL NORMAN REAL ESTATE 236-3290
343 1/2 BALLYSHANNON APARTMENTS
1 SAIKALY GEO (MARY) 234-8548
2 HOLT HAROLD (LILLIAN) 237-1717
3 LEE WHEELOCK (SUNG FUNG) 237-2058
4 POTVIN ROLLAND (LUCIENNE) 232-0113
345 OVGEM LTD HOBBY SUPPLIES 234-3284
347 1 HADDAD JOHN (LILA) 235-8303
2 KAZARECZKY JOHN (ROSA)
3 BAKER GEORGE (CORA) 235-1118
351 ROOMING HOUSE
359 ROOMING HOUSE
361 ROOMING HOUSE
363 VACANT
365 VACANT
367 VACANT
371*BIGRAS MINNIE MRS 235-0473
375 BRADY & HARRIS FUNERAL DIRECTORS 232-4857
* 1 CLARKE C ROY (ETHYLE M) 232-4858
2 CLARKE LAWRENCE P 233-1784
3 HARRISON JOHN (HELEN)
381 1 YOUNG EDWARD (ADELE) 236-2970
2 MACFARLANE W (IRENE)
3 EVANS LARRY (MARTINA) 233-6740
4 VACANT
5 LEBLANCHE CATHERINE 232-9981
6 WORT SIDNEY (GWEN) 233-2247
383*TANNIS PATRICIA MRS 234-4673
389* 1 DAVIS EARL (HILDA) 232-3618
2 REINECKEN MARGT 235-6667
3 HARDY MARYANN
4 BUDARICK ELAINE
<> KENT CROSSES
401* 1 GIBEAU RENE (YVONNE) 232-9876

1960 BANK STREET

SOURCE: MIGHTS

155 Motard Rolland Ltd furn & appliances CE 6-9487
157 Kiddytown Ltd Infants wear CE 4-5691
159-163 Eaton T Co Ltd Ottawa branch CE 2-9421
Eaton To Co Ltd mail order dept CE 6-7561
◆ Laurier av w crosses
165 United Cigar Stores Ltd CE 3-0245
167 Isaacs Drug Store CE 3-4550
169 Scholl Dr Foot Comfort Shop CE 3-4144
Hoffinger R J chiropodist CE 2-2760
171 Nu Vogue Ltd ladies wear CE 4-5185
173 House of Pets The pet shop CE 3-1313
175 Bova's Shoe Repairs
177 Ottawa Gift Centre gifts and jwlry CE 2-2536
179 Elinore The
Apartments—
1 Saikali Najeeb (Julia) CE 4-2679
2 Malone John CE 2-7455
3 Cleroux Marie Mrs CE 6-2537
179½ Coffee Lodge Restaurant CE 5-9001
181-185 Dominion House Furnishing Co Ltd CE 5-6771
◆ Gloucester st crosses
187 Ottawa Play-Pen Ltd The childrens wear and furn CE 3-9759
189 McIntosh & Watts Ltd china and crystal CE 6-9644
191 Ottawa Music Centre CE 4-2021
193 Kanter-Erichsen Ltd furinture CE 2-7277
195 Bookman's Shoe Shop CE 3-1742
197 Costanza Angelo barber CE 3-0416
197½ Perrin Wm R Estate jwlr and watch repair CE 5-5022
199 Short's Home Made Candy CE 2-0527
199½ Baker Wm (Ida)
201 Maple Leaf Meat Market CE 4-0930
203 Jackie's Grill CE 5-6713
205 Goldstein Bros Ltd elect contrs CE 6-7341
207 Wilko's Ladies Wear CE 3-1361
209 Premier Hat Shops, Ltd CE 2-2765
◆ Nepean st crosses
211 Kiddie Kobbler Children's Shoes CE 6-3322
213 Pratt's Flower Shoppe CE 2-6273
215 Calderone & Co grocers CE 2-7358
217 Vogue Shoe Shop CE 2-0890
219 Jones D M & Sons furniture CE 2-1228
223 Byshe & Co bicycles CE 2-2464
225 Cumming Electrical Sales Ltd CE 2-1193
227 Lisgar Apartments
Apartments
1 Sayer Clifford (Diane)
2 Sarazen Theodore L (Marjorie) CE 3-8944
3 Steven Bertha Mrs CE 2-6720
5 Vacant
6 McIlhinney Margt Mrs CE 3-1629
7 Strecker Myra CE 3-7235
8 Lamb Warner (Margt) CE 5-1026
9 Cochrane Stewart B (Mabel) CE 3-4976
10 Scott Elizth Mrs CE 2-2278
229-233 Taylor Bros Ltd holding co CE 6-3635
Capital IGA Foodliner gro CL 6-3635
◆ Lisgar st crosses
235 Maddock T E & Son Ltd tlrs CE 3-3294
237 Shaffer's Shoe Shop CE 4-3786
239 El Morocco rest CE 4-9824
241 Variety Smoke Shop CE 3-0815
Eugene Beauty Salon & Barber Shop CE 2-1058
243 Musgrove's Drug Store CE 2-3771
245 Rembrance Shop The cards and gifts CE 6-6361
245½ Apartments
2 Havrot Theodore (Norma) CE 6-2628
3 Phillipoff Phillip J A (Gladys) CE 6-3557
4 —
5 Vacant
6 Canadian Food Processors Assn CE 4-6349
7 Bois Robt (Dorothy) CE 3-7201
247 Burrows Gordon Ltd furn CE 2-0889
249 Arcadia Grill rest CE 6-1229

251 IMPERIAL BUILDING
Second Floor—
200-203 Industrial Acceptance Corp Ltd CE 2-1524
Niagara Finance Co Ltd CE 6-3226
204 Canadian Trucking Associations Inc CE 6-9426
205 Halifax Insurance Co CE 6-7323
207 Canada Health & Accident Assurance Corp CE 2-2214
Third Floor—
300 Canadian Broadcasting Corp (Audience Research Div) CE 6-7331
Fourth Floor—
Family Service Centre of Ottawa CE 3-4055
400-404 Northern Canada Power Comm CE 2-8211
Street contd—
253-255 Kronick Sol Furniture & Bedding Co CE 5-9970
257 Niagara Cyclo-Massage massaging equip CE 6-9656
259 Delfino Chuck men's wear CE 3-7505
◆ Cooper st crosses
265 Linen Corner The CE 2-5983
267 Gittleson Furs CE 3-3193
Alpha Engineering (drafting office) CE 6-3932
Gans-Kofman & Associates consulting engineers CE 6-3932
269 Allan's Open Kitchen rest CE 3-0124
271 General Radio Sales CE 4-6292
273 Stuart Chambers
Rooms—
100-102 Thomas Leonard C barr CE 5-6721
103 —
5 O'Brien T Bernard CE 6-5622
6 Doraty Wm A (Florence)
Second Floor—
—
Street contd—
275 Stuart Bruce & Co boots and shoes CE 2-2338
279 Horlicks (Ottawa) Ltd men's wear CE 3-1050
281 Horlicks (Ottawa) Ltd ladies wear CE 3-1050
283 DOMINION BUILDING
Jules Merchandisers Ltd (br) war surplus CE 2-8804
283½ Dominion Stores Ltd Eastern Ont District Office CE 5-5131
Soundmaster Ltd electronic equip CE 2-0680
285 Wolfe's Ladies Wear CE 3-3566
287 Parker's Cleaners & Dyers Ltd CE 2-1751
289 Coulter's Drug Stores Ltd CE 2-9646-7
Post Office Sub Stn No 7
◆ Somerset st w crosses
291-295 Ritz Hotel (side entrance)
297 Beamish R A Stores Co Ltd (br) dept store CE 2-8526
299 St George's Hall
Second Floor—
Mid-Town Ball Room CE 2-7065
Third Floor—
Winston Gardens dance hall CE 5-8634
Bishop Marjorie Lyon School of Dancing CE 5-4233
Loyal Order of Moose Lodge No 1765 CE 5-8634
301 Spic & Span clnrs and dyers OE 4-6041
303 Lucerne Chicken Barbecue Ltd CE 4-3551
1 Cummings J J (Eileen) CE 5-1980
2 Ladouceur Dorval (Verna) CE 4-5980
305 & 307 Byles & Co Ltd sporting goods CE 6-9611
305½ Dunluce Chambers
Regent Beauty Salon CE 2-3174
Amalgamated Assn of Street Railway & Motor Coach Employees of America Div 279 Union CE 3-6168
Tyrell Reproduction Services printers CE 4-8660
—
Hall J & E Limited elevators, escalators and refrigerators CE 2-9926
309A Marshall A G & Son Ins adjusters CE 4-4464
2 Morand Irene Mrs CE 4-5297
309 Queen Mary Tea Room CE 3-0208
◆ MacLaren st crosses
311 Canadian Bank of Commerce CE 5-6761
313 Children's Fair The clothing CE 2-7852
315 Imperial Lunch CE 3-0364
317 Loblaw Groceterias Co Ltd CE 2-5957
319A Biscope Donald (Margt)
319B Desjardins Roland CE 2-5221
321 Kronick S & Son Furniture Co OE 2-0208
329 Rothman's Furniture & TV Centres Ltd CE 4-1276
359-363 Glimour House hotel CE 2-0718
◆ Gilmour st crosses
365 Powell's Drug Store CE 5-5282
365½ First Floor—
—
United Automobile Workers Local 641 CE 5-5473
—

1960 COOPER STREET-A

SOURCE: MIGHTS

20 Beaton Elizabeth Mrs CE 5-2988
21 Cockram Eileen CE 5-3718
22 Cummings Harley R CE 5-3618
23 Williams Edwd S (Abigail) CE 3-6494
201 Norman Court Apartments
Apartments—
1 Johnson Louella R CE 6-2261
2 Thorssell Lilian Mrs CE 6-1529
3 Fraser Helen CE 4-3460
4 Belliveau Arthur J (Kathleen) CE 2-0111
5 Bradley Florence CE 2-3203
6 Hoare Lorna CE 3-3144
7 Froats Mae K CE 3-5518
8 Eichhorst Laura CE 3-1571
9 Hellig Mabel Mrs CE 3-3452
10 Quenville Leo (Gladys) CE 3-5418
◆ Elgin st crosses
215 1 Wilson L Duane phys CE 2-6608
2 Rowan-Legg C Kingsley paediatrician CE 2-4424
3 Petrie C Byron surgeon CE 4-4080
Hilton James H B phy CE 4-4080
4 Guest Wm A phys CE 3-5155
5 Moffatt Thos phy CE 5-1527
6 Smith H Goldwin phy CE 3-9965
Gear Emily J phy CE 3-9965
Street contd—
235 Manhattan Apartments
Apartments—
1 Lambkin Irene CE 3-1631
2 McIntosh Mabel CE 4-7740
3 Francis Jas (Marguerite) CE 2-8308
4 Parkinson Elizth CE 2-8146
5 Cunningham Mary E CE 6-4945
6 Coady Jas P Mrs CE 2-2576
7 McLean Elsie I Mrs CE 4-2251
8 Gillespie Frank V (Stella) CE 2-5680
9 Hitchman Florence CE 4-6294
10 Brooks Effie E CE 3-3570
11 Coward Barbara E CE 6-1913
12 —
14 Berthiaume Marie Mrs CE 3-1861
15 Babin Irene CE 2-0821
16 Ballantyne Marion CE 3-4713
17 McIntyre Alta CE 2-5216
18 Reiche Hans (Sylvia) CE 5-0528
19 Lock Margt CE 2-8728
20 Chapman Norma Mrs CE 2-8088
Chapman Margaret
21 Pouliot F Anna Mrs CE 2-7986
22 Smith A
23 Leyden Gertrude CE 3-1078
24 Prouty Ruth CE 6-1369
Henderson Florence
25 Northcott Gladys CE 5-4129
26 Carkner Clara Mrs CE 3-4422
27 Northcott W Ivy CE 2-7869
28 O'Neil Sybil CE 6-1052
29 Gough Adelaide CE 2-8463
30 Neate Eunice Mrs CE 5-1374
31 Lessard M Anna CE 4-5229
Basement—
32 McLaughlin Alice Mrs CE 2-5454
33 Maughan John R (Bertha) CE 3-2924
34 Couvrette Marcel CE 2-4418
35 McLaughlin Ruby Mrs CE 5-5274
36 LaCroix Wilfred
Street Contd—
245 Billings Shirley Mrs CE 5-0153
Sims Kenneth
Chretian Betty
Warner Lois
251 National Liberal Federation of Canada
National Federation Liberal Women of Canada CE 6-2391
Canadian University Liberal Federation CE 6-2391
Young Liberal Federation of Canada CE 6-2391
255 Raleigh Court rooming house
1 Moore Grace CE 5-8191
2 Price Clare Mrs CE 4-6592
3 Raymond Georgina Mrs CE 5-8355
4 Tasse Audrey Mrs CE 4-5737
Tasse Lorraine
4A Rudt D Arnold CE 3-0543
5 O'Meara Gertrude
6 Mulligan William
7 Morrow Leo
8 Henry Pauline
9 Clark Colleen
10 Burgess Eva CE 2-1981
11 —
12 Knautz John (Shirley)
14 Gayner Lillian
15 Karelakas Christ
(basement) Megrath John (Louise) CE 6-4293
◆ Metcalfe st crosses
295 Paige James W (Marion) CE 4-8124
297 Newport Apartments The
Apartments—
1 McCarthy T Jos (Eileen) CE 4-0620
2 Mullen Robt (Marion) CE 3-3634
3 Tanner Leonard F (Anne) CE 3-2408
101 Vacant
102 Vacant
103 Vacant
104 Kaman Jeno (Jacqueline) CE 4-0410
105 Vacant
106 Edwards Gordon (Kathleen) CE 4-5437
201 McCoy Ruth L CE 5-8957
202 Amy Mary L Mrs CE 2-5819
203 Vacant
204 Harvey Ottis (Verna) CE 3-6911
205 Vacant
206 Griffin Emily CE 2-5032
301 Vacant
302 Thornhill Albert C CE 5-6151
303 Vacant
304 Vacant
305 Vacant
306 Vacant
309 1 —
2 Vacant
3 —
311 1 —
2 Dundas Beryl Mrs CE 2-9726
3 —
315* Bissonnette Marie A Mrs CE 4-0812
Wylie Wilhelmina CE 6-2938
317 Chiasson Albert (Marion) CE 2-5859
325 Benmore Apts
Apartments—
1 McLean Marion Mrs CE 4-0077
2 Webster Dorothy D CE 4-9742
3 Gross Marion CE 5-1061
3A Shields Bernice
4 Burkholder Ira A CE 2-8781
5 Hamilton Kay M CE 2-0969
5A Northrop Nita A CE 2-6914
6 Raye Winefride CE 4-6716
6A Fraser Charlotte CE 3-9697
7 Shifton Henry (Helen) CE 5-9901
7A Riley A Marion CE 2-4065
Riley Marjorie C CE 2-4065
8 Elliot Edith L CE 2-5051
8A Grimes Mary Mrs
9 Bawtree Anne Mrs CE 2-9165
9A Kittle Esther CE 3-3085
10 Gilroy Hilda CE 5-9083
10A Johanneson Freda CE 5-6105
11 Wright W J C (Emma) CE 3-3161
12 Larochelle Reine CE 2-3826
12A Helmer Dora CE 2-3863
14 Fry Thos R (Lillian) CE 2-9836
15 O'Meara Harriett Mrs CE 5-8738
Street Contd—
331 Moore Janet CE 3-1982
335 Vacant
◆ O'Connor st crosses
355 Chalmers United Church CE 3-4001
357 Chalmers United Church memorial chapel and hall
Hughes Wm J (Kathleen) CE 3-6803
359 Apartments—
1 Phillips J Gordon (Faye)
2 Russell Chas H (Grace) CE 2-5034
3 Johnson Joseph G (Mary) CE 2-2779
4 Walker Kenneth (Lola) CE 2-8327
5 Churchill Lola K CE 3-8716
6 Blanchfield Laura G CE 3-2534
(basement) Hodgins Dinton (Gladys) CE 6-1631
Street contd—
363 Radmore Margaret Mrs CE 3-1644
373 G W Apartments
1 Morris Florence CE 2-2701
2 Gibson Vera Mrs CE 2-8812
3 Shields Patricia Mrs CE 6-5941
Coleman Rita
4 Stafford Alma E CE 3-3239
5 Trick Wm H (Lyla) CE 2-8376
6 Crilly Emma B
Street Contd—
379* Lewiski Jas CE 2-1071
381 Thompson Clara Mrs CE 2-7271
389 Tetbury Apts The
Apartments—
A Doohan Victor (Anne) CE 2-7530
B Helman Ronald (Dorothy) CE 2-4507
1 Smith Sadie S Mrs CE 4-2869
2 Garrow Margt A Mrs CE 2-2824
3 Moffat Thomas (Amy) CE 4-9151
4 Bryan Mabel Mrs CE 2-9297
5 Cowley Leida Mrs CE 5-7763
6 Baines Harold O (Mabel)

The star (*) appearing after street number indicates house owned by occupant

1960 COOPER STREET-B

SOURCE: MIGHTS

7 Harris Robert J (Maryanne) CE 5-5992
8 Hinkel Helen M Mrs CE 2-8473
9 Poulton Edwd J (Lillian) CE 3-3274
Street contd—
393 Martlin & Lawrie Ltd engineering and drafting supplies CE 6-3021

◆ Bank st crosses

409 Gilbert Radio Service CE 2-4415
411 Somerset Music Sales musical instruments CE 2-2286
Jelnick Lillian
421 Filter Queen Sales (Ottawa) vacuum cleaners CE 2-9011
423 1*Progosh Louis (Sarah) CE 5-0719
2 Dubois Bertha
3 Collins P
4 Mackinnon Marjorie G CE 3-2990
(basement) Lorne Electric Ltd elec contrs CE 5-0719
425 Burton Allen (Ida) CE 5-1309
427*Thomas Bella
429*Dell Alice M CE 3-0375
431*Kennedy Patk J (Lorna) CE 6-5075
433-435 Consolidated Glass Industries Ltd CE 2-5755
437 Union Engraving Co CE 2-4741

◆ Kent st crosses

469 Morris Etta
Vacant
471*Morris John (Dorothy) CE 2-6762
473*Priebe Walter (Kathleen) CE 5-0409
475Vacant
477 Papoiczy Zoltan (Irene) CE 4-5070
Kiss Zoltan
479 Ruskin Apts
Apartments—
1 Archdeacon Arthur M (Agnes) CE 2-2568
2 Mentzel W E
3 Boutziouvis Nick (L)
4 Nichol Arthur (Beulah) CE 4-0834
5 Boileau Lida Mrs CE 2-6668
6 Meehan Gertrude CE 4-4472
7 Delaney J
Street Contd—
487 1 Code Ronald H
2 Headrick Daryl P (Roxy) CE 5-7658
489 McKinley Apartments
1 Watson John (Rose) CE 2-5416
2 Clancy M
3 Patterson Charlotte Mrs
4 Boisvert Lyle (Eva)
(rear) Mitchell Frances Mrs CE 3-4286
489½*Thomas Edwin CE 2-9435
491*Ruddy James L (Rosina) CE 2-8467
493 1*Trice Arthur (Dora) CE 4-1816
2 Chevalier Muriel Mrs CE 3-3477
495*Miller Florence Mrs CE 2-5492
*Miller Audrey P
497*Rozanski John (Anna) CE 2-5889
499*Dunse Eva Mrs CE 3-4557
503*Quinn Elizabeth Mrs CE 2-8147
505*Ryan Carl (A Esther) CE 3-1512
507 Richards Gerald A (Isabel) CE 4-7141

◆ Lyon st crosses

511 1 Pulige Luigi (Maria)
2 Lewis Donald CE 3-2196
Tobin D
3 De Lisle Juliette
513 1 Watson Thos J (Shirley) CE 4-5419
2 Smith Hazel Mrs CE 2-4548
515 Whelan Funeral Home The CE 3-1488
Preston R George (Annette)
611*Farhat Richard CE 2-3819
613*Doyle Isabella Mrs CE 5-7682
615*Stratton Stanley (Carrie) CE 2-6090
617*Moran Norman A (Grace) CE 2-4008
619*Calderone Geo (Mary A) CE 4-3896

◆ Bay st crosses

667*Murray R Stewart (Anna) CE 2-5525
669 1 Harris Chas W (Emma) CE 2-7053
2 Boyle Denis (Shirley A) CE 6-1401
(rear) Cusson Robert
671 Romaniuk Michael CE 6-1917
*Siska Elizabeth
673*Murphy Norman J (May) CE 2-8446
675 Sattlegger Hans (Elizabeth) CE 3-9041
677 Baker Leslie (Hazel) CE 5-0380
679*Gollinger Theresa C Mrs CE 3-6927
681*Lee Ernest (Catherine) CE 2-9015
681½*Goyer Rodger (Ann) CE 5-7137
683*Bowerman John R (Ora) CE 5-8551
685*Brown Orville E (Gloria) CE 5-7369
685½*Benoit Elie J (Ellen J) CE 2-2965
687 Benoit Patk (Helen) CE 6-1864
701*Artichuk Fredk (Katrina) CE 2-0954
McPherson David (Barbara)
703*Thomas Hugh S (Adele) CE 5-8687

◆ Percy st crosses

715 Rideau Curling Club
721 Zacconi Santa (Maria) CE 2-1381
721A Anderson Agnes E
721B Georgaras John (Evangelia) CE 3-4519
723*McNamara Ethel CE 2-3961
725*Martin J Benoit (Antoinette) CE 4-1459
727 Jennings O P Mrs
731*Toll Thos (Edith) CE 6-1223
733*Bellamy H Marguerite CE 6-1325
735 Greene Ernest W (Bertha) CE 5-1672

SOUTH SIDE

4 Boisvert Victor (Elizth B) CE 6-3763
8 1 Wimbush John (Gloria)
2 Drysdale Percy CE 2-5440
3 Vogelsang Hans (Gertrude) CE 5-8768
16 1 Meehan Elizabeth Mrs CE 5-5620
2 Lalonde Gerald CE 2-9325
3 Proctor Ida M CE 2-2992
Proctor Dorothy
4 Turner Kathleen Mrs CE 2-7473
5 Turcotte Thos (Victoria) CE 5-8381
6 Gibb David A (Marguerite) CE 4-9748
(basement) Walker Robt (Veronica) CE 3-5105
Street Contd—
30 1 Jennings Robt (Muriel) CE 3-5126
2 —
3 Phillips Wm H (Anna) CE 4-8165
4 Tremaine A Victor (Mabel) CE 5-4481
5 Martin John B (Margt) CE 4-0798
6 Lawson R Wm CE 2-6093
34-36 Marlborough Apts
Apartments—
1 Holt Percy D (Gertrude) CE 2-1393
2 Courtenay Harold D (Lilian M) CE 4-3011
3 Gilchrist Jean CE 5-8897
Gilchrist Freda
4 Costin Harold P (Rose) CE 3-3524
5 McCormack P McVicar (Alice) CE 2-7715
6 Taylor Eva P Mrs CE 5-9812
52*MacPherson Leverette (Mildred) CE 4-5636
54*Zoldners Nikolai G (Ligit) CE 5-7028
56 1*Harris D Roy (Hildred) CE 2-3421
2 Dunlop Earl (Mary) CE 4-9464
3 Chiasson Louis-Philippe J (Virgilia) CE 4-3975
58 Clarkson Arthur (Margaret) CE 6-1332
60*Dewar Gordon
64 Ross Arthur (Lilian) CE 2-3164
68*Chamberlin Lloyd S (Gwen) CE 5-4097
Lloyd's of Ottawa tourist home CE 5-4097

◆ Cartier st crosses

148-150 Parking Lot
160 Apartments—
1 Crocker Pauline CE 5-3074
2 Adams Gertrude E CE 2-0402
3 Kozaczynski Jan CE 5-3011
4 Benson Betty
5 McCallan Margaret
6 Brownlee Edith Mrs CE 2-2362
7 Mabee Augusta CE 2-2246
Mabee Roberta
(basement) Chege Imre (Rosalie) CE 3-2475
Curtis Albert (Rose)
170 APARTMENTS—
1 MacNish Anna CE 3-1002
2 Burn Lissa Mrs CE 2-8543
3 Cross Agnes Mrs CE 3-6487
4 Hallendy Norman E CE 5-0748
5 Adamson Jean S Mrs CE 5-4562
6 Dudley Lillian CE 2-1978
7 Munroe Eva Mrs CE 2-5423
8 Taylor Carol CE 4-5544
9 Campbell James S CE 2-7289
180 Roberta Court Apts
Apartments—
1 Bourne Johanna Mrs CE 5-6996
2 Ramage Dorothy G
3 Russell Anne E CE 5-6580
4 Lackey Elsie Mrs CE 2-2215
5 Gilchrist Florence Mrs CE 2-0058
6 Kidd Eliza A CE 3-5337
7 Smith Gladys Mrs CE 5-3768
8 Taylor Mabel CE 2-3878
9 Hayes Beatrice A CE 6-2909
10 Good Madeline M CE 3-4635
11 Magnan Angele CE 3-6521
Legault Ann M
12 Dowling Florence M Mrs CE 3-1947
14 Ward Hilda M Mrs
15 Dagenais Arthur (Lena) CE 2-6136

1960 COOPER STREET-C

SOURCE: MIGHTS

23 MacGregor E Ann CE 5-6227
MacGregor Ellen M
24 Bushby Eleanor M CE 5-0337
H Sabuorin Hector
320 Rochdale The
Apartments—
1 Roblin Ada CE 2-1693
2 Fleming Nellie CE 2-0439
3 Cooney Josephine Mrs CE 5-5953
4 Bettinson Ruth M CE 2-9725
5 Craik Angela Mrs CE 4-4990
6 Lambert Therese
A McLeod May I CE 6-3941
B Potvin Muriel Mrs CE 3-4870
C Dempsey Agnes CE 6-3106
D Grignon M L Gertrude CE 4-8636
E Landriau Winnifred CE 3-5143
F Cunningham Catherine V CE 5-8126
G McNabb Stewart (Winnifred) CE 5-3276
9 O'Brien Pauline Mrs CE 2-0070
10 Whittaker Iva CE 2-5632
11 O'Hara Edith CE 2-4410
O'Hara Margaret Mrs
12 Booth Anna-Charlie CE 2-9305
14 Nevens Ava CE 2-6321
15 Foss Madeline CE 2-0186
19 Bellemare Lucille CE 2-5971
20 Falkner Mildred CE 2-4064
21 Somerville Mary
Somerville Theresa
22 Cole Beatrice CE 5-3169
Street Contd—
322 Regent The
Apartments—
1 Bourgault Jeanne CE 2-8537
2 Byrne Edna CE 2-6025
3 MacLennan Sadie CE 6-3004
4 Ferguson Isabel C CE 2-7002
5 Clement Mary T CE 2-1362
6 Styles Rita M
7 Dempsey Grace E CE 6-3106
8 Mennie Elsie CE 2-6907
9 Lefurgey Jessie CE 3-4716
10 Sauvant Lea CE 6-5545
12 Twiford Valda G CE 4-8770
Street Contd—
330 1*Malone Florence CE 2-2781
2 Jephson Ronald CE 3-9971
Middleton Robt
3 Casserly Ida M CE 3-3272
4 Fleming Stuart CE 5-3612
Nesbitt Wallace
Pugh David V
340 Apartments—
1 Stewart Jean L Mrs CE 4-0115
2 Anderson Wm
3 Brodie Lionel N
4 Levesque Oliver O (Harriet) CE 4-3758
11 Simpson Robert
12 Bechard Robt J (Vera K) CE 3-1621
15 Crawford Doris M Mrs CE 2-7460
16 Gendron Rita D CE 2-0841
17 Henderson Gwen S CE 4-2092
Henderson Edith A
18 Wallace Josephine Mrs CE 4-2782
Wallace Helen
21 Piggot Charles (Lily) CE 4-7818
22 Kierans Kathleen D CE 4-1756
23 Merrithew Eileen CE 6-1195
24 Arbuckle Frances G CE 3-5857
25 Wylie W Kenneth (Joan) CE 4-0460
26 Vacant
31 Ferlan Alois
32 —
33 Bayliss Colin E (Norma)
34 Suffidy Edmund R CE 2-3103
35 MacKenzie Annie Mrs CE 5-3919
36 Pohl Herbt (Ilse) CE 2-2346

◆ O'Connor st crosses

354 *McCuaig Kenneth CE 5-5868
356 1 Gifford Donald E dentist CE 3-8558
Kindiak Walter A dentist CE 3-1594
2 Amberg Carl (Anne) CE 2-6009
(rear) Reid Clayton dental techn CE 5-2033
358 Lapointe Earl (Blanche) CE 3-7160
360*Kung Ronnie (Ong) CE 5-8961
362*Tremblay Marcel rooming house CE 2-5451
364 Gibson George (Hilda) CE 4-6077
370 1 Rothwell Stuart (Pauline)
2 Gifford Donald (Joan) CE 2-6539
386 Simpson Annie Mrs CE 5-0403
388 Masson James Florence) CE 4-4874
Rooming house
390 1 —
2 —
3 Storeroom
4 —
5 Corneau Roger (June) CE 5-3896
8 —

◆ Bank st crosses

442 Borden's Dairy Garage
448*Hong Sing laundry CE 2-8731
*Kung Yee (Pik T) CE 2-8731
450 1*Wong Jun (Quon) CE 2-4752
2 Katsoulis Elias (Georgia) CE 2-2079
Koutsouaseli Adamatia Mrs
Tcaros Terry
3 Vacant
456 Snelling Paper Sales Ltd CE 2-9552
460 Heikkinen Jaakko O (Laura) CE 4-1461

◆ Kent st crosses

470*Phelan Philip (Mary) CE 4-8463
472*Charlebois Rosaire (Alexina) CE 3-8590
474 Cyprus Apartments
Apartments—
1 Jelly Jessie Mrs CE 6-3439
2 Kane Wm H (Ruth) CE 3-6533
3 Holt Velva L CE 6-4217
4 McColgan M Elizth CE 6-3009
5 Hill Alice Mrs
6 Stoneman M Joy CE 5-0925
480 De Vere Apartments
Apartments—
1 Wiggins Bruce (Ann) CE 5-0452
2*Lepage Rheal (Jeanne) CE 5-5773
3 Imra Joseph (Veronica) CE 5-1286
4 Shaler Ross
Goulet Paul
5 —
6 Meldrum E S
7 Boucher Gaston (Lina) CE 5-8740
8 O'Leary Annie Mrs CE 6-3454
O'Leary Jean
9 Boretos Nick
Boretos Peter
10 Famelz Tathakos
Psihopeda A P
11 Christens Barbara
Ford Lorraine
484 Andison Mae Mrs CE 2-6883
488*Dacey Chas (Blanche) CE 3-6365
490 Cyr Alex (Alice) CE 3-5102
492 Christian Alex S (Marian) CE 4-4509
496 Helin-Gunnar Mildred rooming house CE 2-9914
498*Helin-Gunnar Mildred CE 2-4100
Ferguson Margt M Mrs CE 5-4541
500*Short Wm T (Rose)
502*McLinton J E Mrs CE 2-9918
504 Timmins Frank H CE 2-6297
506 1 Burke Ann Mrs
Garland Margt Mrs CE 5-5585
2 Marshall Margt C CE 3-7232
Richards A Joan M
3 Young Florence CE 2-3617
Thompson M Ruth
(basement) Priest Gordon W CE 6-3434
—

◆ Lyon st crosses

510*Mitchell Lillian CE 2-3439
512 1 Vacant
2 Vacant
514 1 Neale Morton J (Joyce) CE 4-8253
2 Courtney Geo L (Emma) CE 2-4595
3 Guy G Franklyn CE 4-5551
610 1 —
2 Milloy Roland (Dorothy) CE 4-1357
3 Milloy Roy CE 5-2490
612*Scott Patrick CE 2-3187
*Willette Shirley E (Sybil)
616 Bounsall R H & Co chart accts CE 5-5197
618*Hopkins Warren G (Evelyn) CE 2-0079
620*St Amour Laura Mrs CE 6-5585
622*Jardine L Mae Mrs CE 2-5576
624 Pierce Oscar (Lillian) CE 4-0086
McGovern Irwin (Norma) CE 3-4408
644*Calderone Gus (Dorothy) CE 2-5533

◆ Bay st crosses

666 Fisherman's Wharf bait service CE 5-0645
Anderson Clifford (Phylis)
668 1 Lacourse Jeannette CE 4-5680
1A Harwood William F J
2 Hutchinson Elizabeth CE 5-8179
3 Delr Ambrose R (Blanche)
4 Ayotte Roger CE 6-4915
670*Yatco Partny (Eva) CE 2-7656
674*Holt Ellen M Mrs CE 3-8887
676*Sarossy Tibor CE 3-3726
678*Tesk Urban (Alice) CE 5-2344
682 Schryburt Paul (Lorraine)
688*Schryburt Francis (Jeanne) CE 3-3489
688½ Sear Edgar (Eleanor) CE 6-3247
690*Cassidy Edwd J Frances) CE 2-7749
690½ Goudie Hector

The star (*) appearing after street number indicates house owned by occupant

WEST SIDE
1306°Day Roy G (Helen) PA 2-6384
1312°Sheehan John F PA 8-6794
1318°Bateson John (Dorothy) PA 2-9717
1324°Leveille Helena Mrs PA 2-7319
1330°Gibson D Robt (Dorothy) PA 2-7327
1336°Murphy Norman (Edrie) PA 2-7304
1342°Sauve Honore (Simone) PA 2-7505
1348°McKay John B (Esther) PA 8-8511
1354°Rayner T DeCourcy Rev (Marion) PA 2-9805
1360°Lebreton Wilfred (Joan) PA 2-0324
1366°Swallow Gordon W (Dorothy) PA 2-3893
1372°Samson John F (Dorothy) PA 8-3921
1378°Edge John W (Vivian) PA 2-4778
1386°Sheldrick Sterling (Emily) PA 2-8748

LINCOLN AV, East from Churchill av to Edgewood av, first south of Richmond rd.

NORTH SIDE
295 1 Murdock Stuart (Hilda) PA 2-4005
2 Mitchell Wm (Dora) PA 8-3176
3 Waterhouse Rolland (Gloria) PA 2-6154
297°Mahood Albert E (Hazel) PA 2-1669
305°Palen Grant E PA 2-5263
Palen Hilda G Mrs
309°Liberty Oscar W (Hazel) PA 2-2008
313 Belleville Louis (Colette) PA 9-3501
317°Shanks Geo (Kathleen) PA 2-1644
O'Connor Frank T (Eleanor)
321°Jeffrey Minnie Mrs PA 2-1646
Pauley Jean M PA 8-6801
Trafford Arthur (Alberta) PA 2-3376
325°Petruzzi Louis (Rosa) PA 2-9146
Anderson Carl

LINDA LANE, (Changed to Lynda Land (1960).

LINDEN TER, West from Driveway to O'Connor, sixth south of CNR tracks.

NORTH SIDE
3°Bunker Vida Mrs CE 4-7402
5°Chevrier Lionel P (Lucienne) CE 3-7143
7°Hunter Helena A Mrs CE 2-0205
9°Greig Mabel Mrs CE 4-5402
11°Rea Derek H (Nicole) CE 3-2760
13°Wickett John (Beatrice) CE 5-2025
15°Millen Charlotte CE 4-1805
17°Kean Alexander L (Elizabeth) CE 5-2985
19°Brownlee Muriel Mrs CE 3-4388
21°Hyndman Roy H (Lillian) CE 3-3603
23°Archer Maurice (Cecile) CE 4-8946
25°Karam Pauline Mrs CE 3-4278
Robinson Velma CE 6-2051
27°Berry Geo R (Dorothy A) CE 4-7580
29°Ryan Frank (Kaye)
33°Burn Elsie CE 2-0802
°Burn Gwendolyn
°Burn Minnie

SOUTH SIDE
Central Park
35°McKechnie Donald F (Betty) CE 4-0016
37°Manning Thos (Ella) CE 4-9851

LINDENLEA RD, East from 175 Springfield rd to Rockcliffe way, then northeast to Lambton rd, third north of Beechwood av.

NORTH SIDE
◆ Middleton drive crosses
◆ Rockcliffe Way crosses
19°Graham David G (Maude) SH 9-5178
21°Duncan Percy W (Rose) SH 9-5170
23°Colvin John R (Isobel) SH 9-7729
25°Charlebois Rosario SH 9-6008
27°Hall Arthur L (Nadian) SH 9-5469
◆ Rock avenue commences
31°LaFrance Oscar J (Clara) SH 9-8613
33°Mendel Gerald A (Elizth) SH 9-7335
35°Martin Geo (Velda) SH 9-8015

SOUTH SIDE
6°Snaith Willowby S (Marguerite) SH 9-6355
8°Griffith Thos (Lillian) SH 9-8355
◆ Middleton drive crosses
10°Chalmers Angeline Mrs SH 9-8312
12°Chalker Chas P (Emma) SH 9-7616
14°Lowden Russell (Eileen) SH 9-8228
16°Stotesbury John (Florence) SH 9-8100
◆ Rockcliffe Way crosses
30°Belisle Gerard (Therese) SH 9-9753
32°Soame Henry J (Winifred) SH 9-5868
36 Robertson N A (Henrietta) SH 5-2525

LINDSAY, East and south from Drake av to Acton, first west of Station blvd.

307°Viner Arthur (Sonia) CE 2-0220
313°Jennings Cyril J (Mary) CE 5-7349
317°Moores Keith S (Violet) CE 6-2760
321°White Percy G (M Jane) CE 3-2721
310°Tickner Alfred (Jean) CE 4-2738
314°Fleury Donat (Lucille) CE 4-8487
318°Foley Jas J (Elizth) CE 5-4028
322°Bradley Herbt B (Marilyn) CE 3-9480
328°Guy May Mrs CE 6-3798
332°Neal Jas I P (Mary) CE 2-9782
336°Karam Philip J (Norma) CE 3-3457
342°Chaffey Thos H (D Ruth) CE 3-7470
348°Zuckerman Harry (Esther) CE 3-2259
352°Blinn Jos G (Catherine) CE 5-6917
358°George James R (Ina) CE 3-6072
362°Dubrule Frank J (Helen) CE 5-0688
366°Handy Robt N (Ethel) CE 3-6851
372°Bell Thos R (Marguerite) CE 2-6017
376°Akeson Peter H (Helen) CE 5-6861
382°Seguin Lucien L (Jacqueline) CE 4-1489
386°Redmayne Robt N (Elizth) CE 4-2834

LISGAR, West from Driveway to Bronson av, third south of Laurier av west.

NORTH SIDE
Lisgar Collegiate Institute CE 2-7947
◆ Elgin st crosses
139 I & M Gents Salon barber shop CE 5-0288
169 Gourley James (Loretta) CE 5-0126
171 Braemar Apartments
Apartments—
A Kalogerakos Nick (Aphrodite)
B Dawson Sara Mrs CE 2-6292
Hayes Helen Mrs
C°Lobel Morris (Rebecca) CE 5-9427
D Vacant
E Harrison Elsie Mrs CE 3-1841
F Earle Alice CE 6-5042
J Gruchela Anthony (Hilda)
173 Fournel Solange Mrs CE 5-4033
175°Lee Geo (Suet K) CE 3-3735
193-195 Metro Car Park
◆ Metcalfe street crosses
Apartments under constn
231°Whaley George N CE 6-3326
°Bernard Fernand
233 Ouellette Herly (Antoinette) CE 6-3208
235 Tysick Robt (Gertrude) CE 2-9841
237-239°Hodgins P S Lena CE 2-4921
243 Duhaime Adrienne Mrs CE 5-4155
249°Ruddy Kathleen CE 2-7616
253 Kerfoot Ivan (Bernice) CE 2-5610
255 Mahon Patk A (Louise) CE 6-3059
257 Robillard John (Barbara)
259 Lake Walter (Doris) CE 3-1665
261 Bourassa Annette CE 3-9976
◆ O'Connor st crosses
281 Hutchison George O dentist
Sprott Wm L dentist CE 4-4766
Radcliffe Realties Ltd real est CE 6-7389
283°Castricum Gregory (Berthe) CE 3-1541
287°Bourgeois Jean (Ernestine) CE 5-1396
289 Millar Hugh (Therese) CE 3-6172
291°Sherman Nathan CE 2-0515
293 Gilbert Apartments
Apartments—
1 Richardson Maynard W T CE 5-6847
2 Johnson Yvonne CE 2-0737
3 Salley Verna CE 2-3338
4°Thoburn Maud E CE 3-3684
5 Cole G Mrs CE 4-2356
6 DesRoches Brian P (Irene B)
7 Hill Florence CE 6-2979
McBurney Iris
Street contd—
297 Vacant
299 Dodd Bert H (Doreen)
303 Gilpin Keith (Mary)
307 Dodd Harold A (Vera) CE 5-3848
309 1°Binks Laura Mrs CE 5-9029
2 —
311 Kelvin Court
Apartments—
A°Harvey Blanche A Mrs CE 4-3930
2 Katz Bert Real Estate Ltd CE 6-9183
3 Stuart John (Alice) CE 2-2122
4 Douglas Isabel Mrs CE 2-6691
5 Joyce Florence M CE 2-2769
Durham Margt B
6 Cassells John (Erl) CE 4-4338
7 La Belle Ernest (Kathleen) CE 4-3287
315 Ottawa Auxiliary Bible Society
Peck Hall
319 Regional Realty Ltd CE 2-7315
◆ Bank street crosses

Lisgar

335 Reid W Albert (Eva) CE 2-7491
Albert's Barber Shop
343 German Import & Lending Library CE 5-2045
Kizell Norman real est CE 6-3290
343½ Ballyshannon Apartments
Apartments—
1 VanSchyndel Johaness (Anna) CE 3-9813
2 Nadeau Hazel Mrs CE 2-4313
Miller Isabell
3 —
4 Hassib Rossmia Mrs CE 3-7948
345 Allen Hampton L elect contr CE 2-8100
347 1 McKeigan Gloria Mrs CE 2-4032
2 Mason Henry W (Cecilia) CE 3-4671
3 Moudsadesos Geo (Cathy) CE 2-6839
351 Carson Norman (Lorraine) CE 6-1025
357 McCoy D'Arcy (Eileen) CE 6-2764
359 Zuerrverra Alfred (Theresa) CE 3-7159
361°Berube Albert (Natalie) CE 3-3094
363 Berube John R (Elizth) CE 5-7989
365 Berube John G (Cecile) CE 5-4962
367 Tom Sam (Kim) CE 4-2406
371°Bigras Minnie Mrs CE 5-0473
375 Brady & Harris funeral directors CE 2-4857
1°Clarke C Roy (Ethyle M) CE 2-4858
2 Boylan Earl (Louise)
3 Kirker Gary CE 3-1960
Gilmer Ross
Murdock Glen
Hunter Glen
381 1 Young Edwd (Adele) CE 6-2970
2 Vacant
3 Vacant
4 Vacant
5 Vacant
6 Wort Sidney (Gwen) CE 3-2247
383°Tannis Patricia Mrs CE 2-0149
389 1°Davis Earl (Hilda) CE 2-3618
2 Thebarge Harris C CE 6-3075
3 Harding Wallace (Marian) CE 2-4783
4 Frazer Thos

◆ Kent street crosses

401 1°Gibeau Rene (Yvonne)
2 Morris Martin G
405 1°Morrison J Edgar (Margt) CE 5-2423
2 McCuaig Alice Mrs CE 4-9900
409 Basseti Domenic (Dina) CE 5-6289
411 Stechyson Nicholas (Rose) CE 5-5311
415 Gatto Giovanni (Caterina) CE 4-5527
417°Brunette Bertram J (Albina) CE 5-9346
421 Raeburn Court Apartments
Apartments—
1 Lee Helen Mrs CE3-1445
2 Atkinson May Mrs CE 2-0176
3 Armstrong Edwin W (Margt) CE 4-2414
4 Bradley Verna CE 3-1693
5 Cox Emma Mrs CE 2-8783
6 Murphy Helen T CE 3-1098
7 Holman Harold (Edith) CE 5-1358
423°Bourgeois Bernard (Jeanne) CE 3-9239
427 A Vacant
B Turner Nancy J CE 4-0169
429 1 Kanerva Kalle (Ann) CE 3-9230
2 Coghlan Lucy Mrs CE 2-0130
435 1°Gauthier Leo (Theresa) CE 4-2824
2 Brisson Daniel (Jeanette) CE 6-2422
437 Galbraith's Meat & Provision btchrs
449 1 Vacant
2 Vacant
3 Amos John H CE 2-2797
4 Ferguson Chas A CE 5-8856
451 1 Brown Carl J CE 2-5530
2 Sansom Jennith CE 5-4887
Aubin Lorraine
Seguin Annette
Aubin Carmen
3 —
4 —
453 1 Tasse Melina Mrs CE 2-8853
2 Loukota Franz P CE 3-2833
3 Drinkle Lotta Mrs CE 5-6279
4 —
457 1°Melbourne Harold C (Renia) CE 3-6369
2 —
459 Fitzpatrick Veronica Mrs CE 3-4658
461 Erwin John (Theresa) CE 2-0409
463 Martin Kathleen M M CE 6-3580

◆ Lyon street crosses

465 Boisvenue Wilbrod A shoe repair
473 Vitello Philip (Alphonse) CE 6-3994
Rinirl Dominic (Anna)
475°Hunter Ivy Mrs CE 2-6191
Reid Dean
477°Shane Thos A (Gladys) CE 4-2513
481°Stavrakos James (Bessie) CE 5-4185
483 Lacasse Jos (Lucille) CE 5-2989
485 Vanassa Hector A (Marie) CE 5-8414
487 Goyette Ralph T (Malena) CE 4-6271
489 Peck Gordon (Elva)
491 Ducharme Fred (Regina)
493 Deschamps Aldege (Benoite)
495½ Collins Hector (Anne)
497 Dubois Norman (Velma)
503 1 Montgomery Hugh Isabella)
Graham Allan R (Violet)
2 Anthony Esther Mrs CE 4-5156
Anthony Agnes
Anthony Mary
505°Marcoux Eugenie Mrs CE 5-3150
507°McLean Frances Mrs CE 2-3285

◆ Bay street crosses

531°Fields Margaret A Mrs
533°D'Arcy Grace
°D'Arcy Kathleen
535°D'Arcy Thos (Margt) transfer CE 2-3050
539°Moss Mary L
543°Martel Laura Mrs CE 2-0850
545 1 Cook Flora I
2 Lafleur Gerald (Rita) CE 4-6043
547 1 O'Connell Doris CE 4-3934
O'Connell Michael
2 Dunn Norman V (Rita) CE 6-1430
559°Easterman Mary B Mrs CE 5-8996
Crabtree Sydney (Dorothy)
561°Walsh David (Beatrice)
563°Baxter John L
565 Destro Guido gro CE 6-5292

◆ Percy street crosses

567 1 Manary Verdun (Laura) CE 4-5546
2 Destro Guido (Rita) CE 6-5292
569 Cunningham Edwd (Mary) CE 4-7556
Berrea Walter (Josie)
571 Heurter William L (Doris)
573 Routliffe Leonard A (Helen)
575°Murphy John A (Emma)
577 Leroux Arthur (Ileen) CE 5-8491
579 Scarborough Apartments
Apartments—
1 Lachapelle Flore CE 5-2528
2 Bleskie Brian B (Barbara)
3 Vacant
A Thibeault Allen E CE 5-5385
581 1 Mulligan Ida
2 Merrill Milton H (Bessie) CE 5-2427
3 Roucka Edith
4 Rosenberger Herman (Rose) CE 5-9796
585°Boyle Francois J (Azemia)
Langill Bernard (Alice)
587 1 Kohut Anne CE 2-9816
2 Sterparn George (May) CE 3-9827
3 Lavigne Annabel CE 3-6767

SOUTH SIDE
Collegiate Playgrounds
Lisgar Collegiate Memorial Gymnasium
48 Vietorisz Paul (Eva) CE 3-9003
56°Semple Frank G (Bessie) CE 2-2796
60°Anderson Florence Mrs CE 2-0806
66 Dominion Brewers Assn CE 2-9601
78 HMCS Bytown CE 5-7496
◆ Cartier street commences
102°Blackburn Annie Mrs CE 3-3411
108 Canadian Corps of Commissionaires (Ottawa Division) CE 4-5715
110 Dept of Highways (Ont) CE 2-7186
112 Allen & Rollaston (Ottawa) Ltd dental lab CE 2-5303
Craig Donald E (Jane) CE 3-2613
112½ 1 Ginnae Ursula Mrs CE 2-2994
2 Orr Clarence H (Josephine) CE 2-5460
Down George A W (Mae)
114 Chance Gladys Mrs CE 5-6033
116°McCann W Sidney (Patricia) CE 3-3343
118 Doyle Gordon (Nan) CE 5-8845
Doyle Jean Mrs
120 Nicholls Leslie S (Anne) CE 3-8228
◆ Elgin street crosses

1960 LISGAR STREET-C

SOURCE: MIGHTS

252 Apartments—
1 Johnston Ray (Margt) CE 2-6387
2 Iwaniuk John CE 4-9635
3 Benco Antonia E Mrs
Peters Willa
4 Privett Shelagh CE 5-7041
5 Marston Inez CE 2-1494
Marston Cora
254 Vacant
256 —
262 —
264 Rutland Apartments
L Brisbois Paul J (Mary) CE 2-5543
M Tulloch William (Dorothy) CE 2-7210
N Reid Annie

◆ O'Connor st crosses

284*Sarazin Blanche Mrs CE 2-4554
Lacroix Wm (Leona)
288*Thomas Emily E Mrs CE 2-7964
292*Hicks Wm (Mary) CE 2-2589
294 Automobile License Bureau CE 2-6287
1 Jeffery Norman A (Josephine)
2 Pyefinch Harry (Mary) CE 5-4709
300 Canadian Pittsburgh Industries Ltd
paints CE 6-7384
312 Szeto Yau S (Poping) CE 5-8775
314 Chinese Christian Centre CE 5-8775
316 Parking lot
318 Centre Laundri-Maid self service laundry
CE 5-4103
Storage
324 Hanlon Earl K optician CE 2-9589

◆ Bank st crosses

340 1 Sullivan Wm (Dorothy) CE 5-6274
2 Piche Maud Mrs
342 Rushton Metal Products Co Ltd CE
4-3111
344 Blanchfield Martina CE 2-0460
346 Miller Print Shoppe CE 2-5935
346A —
348 Lillico Garage CE 2-0989
Lillico Radiator Service
358 Montrose Apartments
1*Hill Nettie M CE 2-6834
2 McLaughlin E Lula CE 4-6470
3 Fraser Carlyle C (Nettie) CE
2-1831
4 Davids Cary N CE 6-4784
Karvellas Paul H
(basement) Bruce Fredk D (May) CE
3-2682
360 Putnam Apartments
A*Hudson Gwendolyn A Mrs CE 6-1372
B O'Leary Albert (Anna) CE 5-0475
C Nickitopolous Steve (Helen) CE 5-5597
362A Putman Harry (Mary) CE 5-6633
B Gorman Margt Mrs CE 3-4844
C Wall Nelson (Mary) CE 5-4957
364 A Dumont Patrick (Pauline)
B Crawford Ivy Mrs CE 6-2845
C Vacant
370 Legault Lorenzo A (Lucy) CE 2-1398
Legault L A & Son Co Ltd elect contrs
CE 5-9815
374 Vacant
396 Kingsbury Apartments
Apartments—
3 McAllister Hattie Mrs CE 2-6600
4 Birt Monica CE 2-5640
O'Brien Theresa
5 Galbraith Clara Mrs CE 3-1581
6 McConnell Wm F (Lillian) CE 5-9455
(basement) Groleau Lillian Mrs
caretaker

◆ Kent st crosses

412*Corbeil Andre (Jacqueline) CE 4-7325
Lisgar Beauty Salon CE 3-2277
414*Wilkie Wm B CE 2-1953
Victoria Transfer
416*McPhee Robt (Veryl) CE 2-5444
418 1*Cameron Roland A CE 2-3093
1A Dagostino Antonino (Rosie) CE
4-7184
2 Andersen Evald V (Karla) CE 4-7765
3 Beaudrie Arnold (Patricia) CE 2-0165
424 Francis Apartments
Apartments—
1 Vere John (Kathleen) CE 5-6463
2 Wattie Chas (Gertrude) CE 4-4609
3 Robinson Mary Mrs CE 4-0131
4 Holmes Hannah CE 3-9922
5 Vacant
6 Kirk Mary CE 2-8108
7 Hubert Claire Mrs CE 4-4070
434 Gifford Ethel M Mrs CE 5-2588
Gifford Douglas C
436 Gagnon Albert (Mildred) CE 5-3947
438 1*Tom Sig Hung (Nan) CE 3-7165
2 Gianakos Peter (Bessie) CE 4-0670
3 Ferguson Agnes CE 3-1713
B Kerwin Karl O CE 2-7952
440*Szkolny Jos CE 5-8152
446 Perrigo James L (Sheila) CE 3-1209
448 Andre Gerard (Theresa) CE 2-8488
450*Azar Assad (Matilla) CE 6-5984
454*McCraw Jos (Bessie) CE 6-4332
456 Wilson Arthur Ambulance Service CE
4-4330
Wilson Arthur (Elleda)
466 Scarbo Jas E (Irene)
468*Elias Martha Mrs CE 6-2762

◆ Lyon st crosses

470*Sullivan Edwd (Marie) CE 5-7341
472*Vaughan Margt M CE 4-8355
474*Quigg Margt L Mrs CE 2-1266
476 McEwing Jas CE 2-4176
478*Morris Silas J (Annie) CE 2-8524
480 McVeigh Ellen Mrs CE 2-4046
482 MacLeod Wm R (Christina) CE 2-4960
484 Miller Wm (Eileen) CE 3-9482
486 Ethier Rio (Denise) CE 2-7097
488*Cole Wm A (Cecile) CE 3-4956
490*Berrigan Wm J (Ida) CE 5-1378
492 Butler Wm (Elizabeth)
Allard James A (Iva) CE 4-0724
494 Phair Ethel Mrs CE 2-8606
Gamache Donald (Dorothy)
496 Gillies Fred J (Shirley) CE 4-1684
498 Day Raymond S (Claire) CE 4-8301
500 Louden Arthur (Nina) CE 5-7391
508 Dudley John (Mary) CE 2-6886

◆ Bay st crosses

512 Lisgar Corner Store grocery
516 Douglas Walter S (Gertrude) CE 2-9993
516½ Dubois L Rae (Lois) CE 5-9738
534 1 Utman Lois Mrs CE 4-5512
2 Stewart Marjorie M CE 4-7648
3 Smith Minnie CE 4-9221
4 Orr Nancy Mrs CE 5-9962
Kelly Margaret Mrs
5 Halliday G Lawrence (Grace)
538*McClelland Herbt E (Susan) CE 2-7911
540*Lemoine Agnes Mrs CE 2-5215
544 1*Batterton Katherine Mrs CE 2-7772
2 McKenna Goodall M (Helen) CE
3-5429
3 Johnston Elaine CE 3-6665
546 Scales John (Caroline) CE 5-1054
550 1*Fraser Wm M (Winnifred) CE 2-7955
2 Dick Vernon (Orie) CE 4-9820
3 Moran Eileen CE 6-2485
552*Hussey Michl J CE 2-5588
554 Carney Edwd E (Kathleen) CE 4-2010
562*Frament Harry (Helen) CE 2-1939
564 McCloskey Edmund (Ada) CE 4-7354
566 Kirby Ronald (Lois) CE 2-7246

◆ Percy st crosses

580 Hum Foo Yee (Marion) CE 6-2205
582 1 Gibson Walter (Doreen) CE 4-2435
2 Vavere Harold (Irma) CE 6-3076
3 —
584 1 Gervais Geo (Margt) CE 5-7020
2 Clow Jas (Isabel) CE 2-5448
3 Shea Patrick J (Lorraine)
586 1*Walsh Jas C CE 4-2073
2 Walsh Bernard J (Elizth) CE 6-1595
3 Pender Matthew (Kathleen) CE
2-7464
588 1*Rochefort Lucy A Mrs CE 5-8014
2 Raganold Gilbert (Theresa) CE 4-3561
3 Jeffrey Isobel CE 5-5457
590 1 Boyer Angus A F (Velma) CE 3-4520
2 Moore Florence CE 3-4373
3 Fitzgerald Stirling (Mildred) CE
5-6173
A Borutski John V (Peggy) CE 2-2155

✠LISGAR RD (City and Rockcliffe Park), North-west from junction of Dufferin rd and Rideau Terrace to Rockcliffe Park Driveway.

NORTH SIDE .....
92 Ostiguy Jas W (Madeline) SH 9-6684
94 Tisdall Patk (Eva) SH 9-5636
100 Foulkes Chas (Phyllis) SH 9-5621
✠(Rockcliffe Park)
112*Warren Jack H (Joan) SH 5-1901

1955 BANK STREET

SOURCE: MIGHTS

137 Riopelle Fabric Centre Ltd dry
goods
139 United Cleaners, Tailors &
Pressers
147 Maison Maxwell Beauty Arts Ltd
149-151 Stein Bros ladies wear
151½ Theatrical Centre ballet
supplies
Stamp Exchange The
3 Stuart Thos (Muriel)
4 Warren Kathleen Mrs
153 Roxy Shoppe The ladies wear
155 Schilling Bill Electrical Shop
157 Kiddytown infants wear
159-163 Eaton T Co Ltd, Ottawa
branch
Eaton T Co Ltd mail order dept

◆ Laurier av w intersects

165 United Cigar Stores Ltd
167 Smotkin's Mens Wear
169 Tomblyn Rexall Drug Store
171 N-Vogue Ltd ladies wear
173 House of Pets The pet shop
175 Bova's Shoe Repairs
177 Horwitz P Ltd jwlr
Shore & Horwitz Construction Co
Ltd bldg contrs
Capital Painting Co painting and
decorating
179 Elinore The
Apartments—
1 Rutenberg Moe (Laura)
2 Malone John (Yvette)
3 St Louis Chas A (Florence)
Street contd—
179½ Kiddies Outlet children's wear
181-185 Dominion House Furnishing
Co Ltd

◆ Gloucester st Intersects

187 Play Pen The children's wear
189 Devon Meat Market
191 Hirsch Furs
193 Belle's Dress Shoppe
195 Bookman's Shoe Shop
197 Best Shop The ladies wear
197½ Perrin Wm R Estate jwlr and
watch repr
199 Short's Home Made Candy
199½ —
201 Maple Leaf Meat Market
203 Thompson's Smoke Shop
205 Goldstein Bros elec contrs
207 Wilko's Ladies Wear
209 Premier Hat Shops, Ltd

◆ Nepean st Intersects

211 Kiddie Kobbler Children's Shoes
213 Pratt's Flower Shoppe
215 Calderone & Co grocers
217 Vogue Shoe Shop
219 Jones D M & Sons furniture
223 Byshe & Co, bicycles
225 Cumming Electrical Sales
227 Lisgar Apartments
Apartments—
1 Cochrane Stewart (Mabel)
2 Sarazin Theodore L (Marjorie)
3 Steven Bertha Mrs
5 Longchamp Jessie Mrs
6 McIlhinney Margt Mrs
7 Strecker Myra
8 Lamb Warner (Margaret)
9 Mahon Percy R
10 Scott Elizth Mrs
Street contd—
229 American Supply Co, lds wr
231-233 Dominion Stores Ltd gros

◆ Lisgar st intersects

235 Maddock Thos E & Son Ltd
237 Shaffer's Shoe Shop
239 Miller R P Stationers
241 Variety Smoke Shop
Eugene Beauty Salon & Barber
Shop
243 Mosgrove's Drug Store
245 Empire Flor Covering linoleum
245½ Apartments—
1 Havret Theodore (Norma)
2 Brown Chas H (Laura)
3 Christy Dora Mrs
4 McCormack Wm A (Iris)
5 Cheney Hugh L dentist
6 Neergard Construction Co genl
contrs
7 Quaile Wm
247 McIntosh & Watts Ltd china and
crystal
249 Arcadia Grill rest
251 Goldberg Ben fruit and gro
253 Baker's Equipment & Supply hdwe
255 Albert & Martel furriers
257 1 Lawton Arthur S (Mary)
2 Larivlere Annetta Mrs
259 Zilberg's Ladies Fashion Shop
ladies' wear

◆ Cooper st intersects

265 Linen Corner The
267 Gittleson Furs
269 Allan's Open Kitchen rest
271 General Radio Sales
273 Stuart Chambers
Rooms—
100-101-103 Carpenter Chas de
V barrister
Thomas Leonard C barr
Messianic Testimony The
religious organization
Kerr J Kenneth barrister
4 Ramsay Co patent attorney
5 O'Brien T Bernard
6 Doraty Wm A (Florence)
Street contd—
275 Stuart Bruce & Co boots and
shoes
279 Horlick's Men's Wear
281 Horlicks & Co ladies wear
283 Dominion Building
Jules Merchandisers Ltd (br) war
surplus
Dominion Stores Ltd head office
Family Service Centre of Ottawa
283½ Soundmaster Equipments
(Ottawa)
mfrs electronic equipment
285 Wolfe's Ladies Wear
287 Parker's Cleaners & Dyers Ltd
289 Coulter's Drug Stores Ltd
Post Office Sub Stn No 7

◆ Somerset st w intersects

291-295 Ritz Hotel (side ent)
297 Beamish R A Stores Co Ltd (br)
dept store
299 St George's Hall
First Floor—
Nicholls Press Ltd
Second Floor —
Winston Gardens dance hall
Bishop Marjorie Lyon School of
Dancing
301 Kut-Up-Chicken Shops
Superior Cleaners & Dyers Ltd
303 Golden Grill The
1 Cummings J J (Eileen)
2 Hewitt Mabel Mrs
305 Byles & Co Ltd sporting goods
305½ Dunluce Chambers
Shubert Musical Art Studios Ltd
Regent Beauty Salon
Steabner School of Music
307 Play Pen The children's furn
309A 1 Baker Theodore (Shirley)
2 Morand Irene Mrs
309 Queen Mary Tea Room

◆ MacLaren st intersects

311 Canadian Bank of Commerce
313 Children's Fair The clothing
315 Imperial Lunch rest
317 Loblaw Groceterias Co Ltd
319A Robillard Harvey (Jean)
319B Desjardins Roland
321 Kronick S & Son Furniture Co
329 Imperial Theatre
359-363 Gilmour House Ltd

◆ Gilmour st intersects

365 Powell's Drug Store
365½ FIRST FLOOR —
United Automobile Workers of
America sub-regional office
United Automobile Workers CIO
Local 641
Gray B L real estate
Boyer J J genl ins
SECOND FLOOR —
Canadian Congress of Labour,
Union Centre Committee
Retail & Wholesale Dairy
Workers, Ottawa & Hull Div
Local 440
International Woodworkers of
America C I O
Street Continued—
367 Havana Smoke Shop
369 Radio Supply Co
371-375 Parson Refrigeration Co

◆ Lewis st ends

377 Bond W A & Sons pntr & dec
379 Kalil's Men's & Boys' Wear
383 Thornton & Truman Ltd lock-
smiths and mach
385-387 Randall's Paints Ltd
393 Hayes and Henderson radios

1955 COOPER STREET-A

SOURCE: MIGHTS

4 Davies Nancy E
5 Kingston Irene
6 Sullivan Jos (Lola)
Street contd—

◆ O'Connor st Intersects

355 Hughes Wm (Kathleen) Chalmers United Church
357 Chalmers United Church memorial chapel and hall
359 Apartments—
1 Phillips J Gordon (Faye)
2 Hands Margt
3 —
4 McQuatt Leonard W (Elsie)
5 Blanchfield Laura
Dodge Wanda
6 Walker Kenneth (Lola)
(basement) Pirie Andrew
Pirie John (Ruby)
Street contd—
363 MacIntosh Wm J (Bertelle)
373 G W Apartments
1 Casselman Marion
Wallace Hilda
2 Bourbeau Berthe
3 Myers Donald (Betty)
4 Stafford Alma E
5 Ryan Hilliard
6 Crilly Emma M
Street contd—
379*Lewiski Jas
381 Petch Emma Mrs
389 Tetbury Apts The
Apartments—
A Doohan Victor (Anne)
B Helman Ronald (Dorothy))
1 Smith Stanford S Mrs
2 Cole Gertrude
3 Derouchie Louise Mrs
4 Bryan Mabel Mrs
5 Rocco Gabriel (Helen)
6 Gauld Forbes (Janet)
7 Thompson Robt (Martha)
8 Bullis Beulah
9 Hoare Bernice
Hoare Gwen
Street contd—
391 Sherlock Mary
393 Vacant

◆ Bank st Intersects

409 Gilbert Radio Service
411 Baker Equipment & Supply hardware
421 Ottawa TV Appliance Centre sales and serv
Lorne Electric Appliances electl contractor
423 1*Progosh Louis (Sarah)
2 Griffith Ruth
3 Korzick I (Gladys)
4 Martin Clarence
425 Burton Allen (Ida)
427*Thomas Bella
429 —
431*Kennedy Patk J (Lorna)
433-435 Consolidated Glass Industries Ltd
437 Union Engraving Co
441*Toy Harry (Sarah)
Ottawa Egg Roll House take out Chinese food
443*McMann Stella

◆ Kent st Intersects

467 Mulligan Gordon (Irene)
469 Morris John (Dorothy)
471 1 Hipkins Sydney (Gertrude)
2 Murray W (Edythe)
473 1*Priebe Walter (Kathleen)
2 Case Robt (Lillian)
475 Grace Wilfrid (Mildred)
477 Tuppins M Evelyn
Tuppins Geraldine
479 Ruskin Apts
Apartments—
1 Archdeacon Arthur M (Agnes)
2 MacDonald J
3 Hall Wm E (Evelyn)
4 Somogyi Elizth
5 Boileau Lida Mrs
6 Meehan Jos
7 Gagne Albert A (Amanda)
Street contd—
487 1 Anderson Irene Mrs
2 McGill J Stanley (Mary)
489 McKinley Apartments
1 McLaughlin Walter (Loretta)
2 Murray C Russell (Mary)
3 Patterson Charlotte Mrs
4 Boisvert Lyle (Eva)
(rear) Mitchell Frances
489½*Thomas Edwin
491*Ruddy James L (Rosina)
493 1*Murphy Edwd E
2 Vizard Geo (Ethel M)
495*Miller Florence Mrs
*Miller Audrey P
497*Mulhall John
499*Dunse Eva Mrs
503*Quinn Elizabeth Mrs
505*McKeown M Donald (Florence)
507 Cowick Ernest V

◆ Lyons st Intersects

511*Stapledon Chas F (Ruby)
513 1 Harrison Stanley (Margt)
2*Smith E Erskine (Hazel)
515 Whelan Funeral Home The
Whelan John P (Anita)
611*Ferris Clifford R (Phyllis)
613*Donegan Benedict J (Ann)
615*Stratton Stanley (Carrie)
617 Moran's Transfer
*Moran Norman A (Grace)
619 McCormick John (Isobel)

◆ Bay st Intersects

667*Murray R Stewart (Anna)
669 1*Carriere Geo (Madeleine)
2 Harris Chas W (Mae)
(rear) Perras Ulrich (Orise)
671 Romaniuk Michael
673*Murphy Norman J (May)
675*Wilson Mary J
677 Fauteux Roger (Joyce)
679 Gollinger Theresa Mrs
681*Lee Ernest (Catherine)
681½*Wilson Esther Mrs
683 Tesk Urban (Alice)
685*Wilson Jas G (Janet)
685½ Benoit Elie J (Ellen J)
687 Benoit Patk (Helen)
701*Artichuk Fredk (Katrina)
Aspelund Karl (Jacklyn)
703*Thomas Hugh S (Adele)

◆ Percy st Intersects

715 Rideau Curling Club
721 Salvador Margt Mrs
721A Anderson Agnes E
721B Lewis Wm (Jessie)
723 McNamara Ethel
725*Martin J Benoit (Antoinette)
725½*McCloskey Edmund (Ada)
727 Elliott Arthur (Laura)
729 Grummett J A (Mildred)
731*Toll Thos (Edith)
733 Bellemay Margaret
735 Greene E W (Bertha)

SOUTH SIDE .....

4 Boisvert Victor (Elizth)
8 1 Parry Geo R (Dora)
2 Cope Inez M
3 Plumb Harry (Reta)
16 1 Nieghorn Wilfred A (Erma)
2 Lalonde Gerald
3 Proctor Ida Mrs
4 Turner Kathleen Mrs
5 Turcotte Thos (Victoria)
6 Gibb David A (Marguerite)
(basement) Scrivener Robt C (Myrtle)
Street contd—
30 1 Robbins Mary
2 Patteson Joan Mrs
3 Phillips Wm H (Anna)
4 Mathieu Paul
5 Martin John B (Margt)
6 Lawson R Wm
34-36 Marlborough Apts
Apartments—
1 Holt Percy D (Gertrude)
2 McCormack P McVicar (Alice)
3 Gilchrist Jean
Gilchrist Freda
4 Costin Harold P (Rose)
5 Courtenay Harold D (Lillian M)
6 Taylor Winnifred
52 MacPherson Leverette (Mildred)
Ludy's Beauty Salon
54*Garland Geo A (Enid)
56*Harris D Roy (Hildred)
58 Lavoie Mark A (Gertrude)
60*Kehoe Lawrence J (Edna)
64 Les Apotres Laiques Des Missions rest home
68*Chamberlin Lloyd S (Gwen)
Lloyd's of Ottawa tourist home

◆ Cartier st Intersects

148 MacCarthy Henry
150 Rae Mary Mrs

appearing after street number indicates house owned by occupant

1955 COOPER STREET-B

SOURCE: MIGHTS

254 Balfour Court
Apartments—
1 Barrett John (Mary)
2 Evans Morris R
2B Lalonde Fernande
3 Henderson Clifford W (Nelda)
4A Couturier Albina
4B MacGillivray Marion
5 Herbertson Frank H
6 Thivierge Frances M
7 Hildebrand Flora
O'Brien Florence
McArthur Winnie
8 Cumming Mary
9A Lish Lois N
9B Kilgore Dorothy
10 Kelly L Craig (Mary)
11 Seidl Jos (Hermine)
Clement Hermine
12 Hodgins Cleo (Rollande)
12½ Ward Arthur W (Muriel)
14A Effemy Bertha E
Effemy Mildred
14B Stone S Allen
Daig Victor H
15 Ross Isabella M C
16 Nieman Clara
17 MacRae Floyd (Vera)
18 MacRae Darwin F (Jane)
19A Besharah Kenneth (June)
19B MacKay John W (Bridget)
20 Cardiff Wm
Street contd—
260 Gill Allan & Co Ltd Ins agt
Eastern Ont Development Assn
Muir W Wallace & Associates management consultants
264 1 Fleury Lucille
2*Wintle Fern D Mrs
3 Wintle Earl (Beverley)
270 May Court Club of Ottawa convalescent home

◆ Metcalfe st Intersects

300 Shefford Apartments The
Apartments—
1 Holland Edna F
2 Woodside Murray A phys
Samis J Clifford surg
2 Latham Lois physiotherapist
3 Splane Herma
4 Kalem Eunice W V
5 Starrs Catherine
6 Gardner Horace (Florence)
20 Birtwhistle Carol Mrs
21 Gray Douglas W (Lillian)
22 Renihan D Mc Mrs
23 Stewart Mary N
24 Potvin Regina M R
Beaulieu Corinne
25 Teskey Leonora
26 de Temple Elaine
de Temple Jean
30 Tallon Robt J (Dora)
31 Sharpe Jas A
32 Cumming Margt Mrs
33 Levy Martha Mrs
34 Ingersoll Bessie J
35 Carnochan Jennie Mrs
36 Davis M P Mrs
40 Neville Laura Mrs
41 Dowling John F (Anna C)
42 Rainboth Doris
43 Thorp-Blyth Isabel
44 Duhamel Fidelia
45 MacKinnon Keith A
46 Gamble Jean R Mrs
Luke Dorothy
White Olga
50 Fox Philip H (Ida)
51 Matthewman Mary Mrs
52 Nunnick Frank C (Helen)
53 MacDonald Katherine C
MacDonald Annie M
54 Hannah Mary E
55 Storey Wm H (Frances H)
A Warren Albert W (Kay)
B Haevescher Wilhelm (Elfriede)
C Flansbury Edward H (Kate)
Street contd—
310*Smith Robt S (Anne)
312 Helma Villa Mrs
318 Stratford The
Apartments—
1 Power Gladys
2 Taillon Therese
3 Beech Golda Mrs
4 Allard Lenora
5 Skuce Nora Mrs
6 Allard Wilfrid (Ann)
7 Vernon John H (Eva)
8 Raye Daisy M
9 Lanctot Loretta I
10 McKay John (Esther)
11 Coughlin Oleida
12 Levis Lillian V
14 Simmonds Edith E Mrs
15 Greene Wm (Helen)
16 Nadon Mariette
17 Shaver Ethel I
18 Clitheroe Nina Mrs
19 Smyth Aileen
20 Dufour Arthur (Levina)
21 Kenny Wm R
22 Orr Helena Mrs
23 MacMaster Anna L
24 Maclean Nonnie C
H Byrne Edna
Street contd—
320 Rochdale The
Apartments—
1 Roblin Ada
2 Fleming Nellie
3 Lewis E Jean
4 Ferguson Isobel
Shay Pauline
5 Lang Hilda
6 Cooper Alice R
A McLeod May I
B Potvin Muriel Mrs
C Dempsey Agnes
D Grignon M L Gertrude
E Landriau Winnifred
F Cunningham Catherine V
G McNabb Stewart (Winifred)
9 O'Brien Pauline Mrs
10 Blow Dorothy
Butler Mary B
11 O'Hara Edith
O'Hara Marjorie Mrs
12 Booth Anna C
14 Nevens Ava
15 Whittaker Iva
19 Bellemare Lucille
20 Falkner Mildred
21 Kutchaw Agnes B E
22 Cole Beatrice
Street contd—
322 Regent The
Apartments—
1 Bourgault Jeanne
2 McTavish Elizabeth
3 Parker Daisy
4 Ferguson Isabel C
5 Clement Mary T
6 Styles Rita
7 Dempsey Grace E
8 Mennie Elsie
9 Lefurgey Jessie
10 Selfridge Erica
12 Bellamy Eva
Street contd—
330 1*Malone Florence C
2 Findlater R H (Mary)
3 Casserly Ida M
4 Francis Jack P
MacLeod Roderick
Clark Donald C
340 1 Cromar Colin D L surgeon
2 Fulford Loretta Mrs

◆ O'Connor st Intersects

354*MacCuaig Kenneth
356 1 Gifford Donald E dentist
Blaney Chas H dentist
2 Vacant
358 Clarke Bernard (Rita)
360*Kung Ronnie
362 Cooper Inn, tourist home
364*McElroy Edna Mrs rooming house
370 1 Dow Bernice
2 Brouse Harry J (Beverley)
376-378 Vankerckvoorde Alfred (Ida) rooming house
380 Rooming House
White Nancy
386 Simpson Annie Mrs
388 Shields Fleming (Priscilla)
390 1 Vacant
2 Barczewska Maria
3 Perslan Billy
4 Robinson Jerry (Fern)
5 —
8 Tremblay Romeo (Shirley)
Larocque Barbara Mrs

◆ Bank st Intersects

442 Ottawa Dairy Garage
448 Hong Sing laundry
450 1 —
1A Bowker Arthur P
2 Coghlan Lucy L Mrs
456 Snelling Paper Sales Ltd
460 Little Beauty Shoppe
Walsh Ethel P

1955 LISGAR STREET-A

SOURCE: MIGHTS

SOUTH SIDE .....

6*Smaith Willowby S (Marguerite)
8*Griffith Thomas (Lillian)
◆ Middleton drive intersects
10*Chalmers Wm C (Angeline)
12*Chalker Charles P (Emma)
14*Lowden Russell (Eileen)
16*Slotesbury John (Florence)
◆ Rockcliffe Way intersects
30*Patch Clare Mrs
32*Soame Henry J (Winifred)

LINDSAY, east and south from Drake av to Acton, first west of Station blvd.

307*Viner Arthur L (Sonia)
313*Fitz-Henry Robt W (Mary)
317 Moores Keith S (Violet)
321*White Percy G (M Jane)
310*Tickner Alfred W (Jean)
314*Fleury Donat (Lucille)
318*Ireland Ronald (Joyce)
322*Bonkoff Emil J (Marion)
326*Bennett James (Janet)
332*Faulkner John A (Margaret)
336*Karam Philip J (Norma)
342*Robertson John K (Marjorie)
348*Pranschke Clyde S (Margaret)
352*MacDonald Hector J (Marion)
358*George James R (Ina)
362*Manor Harold J (Lina)
Cadeau Philip (Evangeline)
366*Booth Gordon J (Bessie)
372*Tripp Delmer F (Marjorie)
376*Akeson Peter H (Helen)
382*Seguin Lucien L (Jacqueline)
386*Redmayne Robt N (Elizabeth)

LISGAR, runs west from Driveway to Bronson av, third south of Laurier av west.

NORTH SIDE .....

Lisgar Collegiate Institute
◆ Elgin street intersects
139 Ivan Hairdressers
169*Searle Orpha Mrs
171 Braemar Apartments
Apartments—
A McAlister William (Lillian)
B Merritt Dorothy Mrs
C Lobel Maurice (Rebecca)
D Ace Mary
E French Helen Mrs
F Masters Henriette
Handyside Lila Mrs
173*Smith Gertrude Mrs
175*Ivison Stuart Rev (Marjorie)
179*Petrie Carl (Elva)
181 Therien Gilbert (Alice)
187 1*Fournier Gabrielle
2 Delaney Winnifred
Delaney Kathleen M
3 Cashell Molly
3 Robertson Dorothy
5 Runge Frank
6 Berry Hilda Mrs
(rear) Chapman Gabrielle (Alice)
191*Beer Geo T (Linda)
2 Martens Faye
193 Poulton Edward (Lillian)
195 Routliff Edna M Mrs
◆ Metcalfe street intersects
229 1 Hyland Clarence (Lela)
2 Hastey Alfred T (Constance)
231*Davies Hugh R (Lena)
233*Drake Geo E
235 Mann Marilda Mrs
237 Vacant
239*Hodgins P S Lena
243 Ottawa Civil Service Recreation Assn
Finch Fred J (Margt)
249*Ruddy Kathleen
*Ruddy Jean
253 Kerfoot Ivan (Bernice)
255 Clarke Stanley (Olive)
257 Cluff Mervin (Alda)
259 Chisnall Lydia Mrs
261 Buchanan-Carey Ella Mrs
Carey Eleanor
◆ O'Connor street intersects
281 Hutchison George O dentist
Vacant
283*Castricom Gregory (Berthe)
287*Bourgeois Jean (Ernestine)
289 Millar Hugh (Therese)
291*Sherman Nathan (Edith) tailor
293 Gilbert Apartments
Apartments—
1 Demers Hector (Malvina)
2 MacKay W Andrew
3 Handyside H W (Barbara)
4*Thoburn Maud E
5 Cole George R
6 O'Connor Wilfred J (Hildegarde)
7 Reid Jean G
Street contd—
297 Dundas John F (Mary)
299 McCarthy George (Alice)
303 Desjardins Laurence (Margorie)
307 St George Lillian Mrs
309 1 Binks Laura Mrs
2 Stark Bertal (Gladys)
311 Kelvin Court
Apartments—
A Bourassa Annette
B Belanger Michel
2 Katz Bertram real est
Grinstead Lawrence A
3 Stuart John (Alice)
4 Douglas Isabel Mrs
5 Joyce Florence M —
6 Dillahey Dorothy
7 McDonald John R (Gertrude)
Street contd—
315 Ottawa Auxiliary Bible Society
317 Peck Hall
319 Brisebois Dental Laboratory
◆ Bank street Intersects
335 Reid Albert W (Eva)
Albert's Barber Shop
341 Stechyson Nickolis (Rose)
343 Dunne V J & Co business systems
Kizell Norman real estate
343½ Ballyshannon Apartments
Apartments—
1 Sabourin Lavinia Mrs
2 McIntyre Arthur (Bernice)
3 Moore Ronald A (Mary)
4 Sheridan Lois
345 Allen Hampton L elect contr
347 1 McCoy Darcy (Ilene)
2 Mason Henry W (Cecilia)
3 Yateman Roy (Simone)
351 McParlan Al (Lucille)
Le Flour Leonard (Shirley)
357 Rockburn Louis T (Thelma)
359 Thibodeau Theresa Mrs
361*Berube Albert (Nathica)
363 Berube John R (Elizth)
365 Berube John G (Cecile)
367*Burwash Annie Mrs
371*Bigras Minnie Mrs
375 Brady & Harris Funeral Res
1*Clarke C Roy (Ethyle M)
2 Gardiner Marlyn
Paul Joan
Mather Norman
3 Stephens Bertha
Eastman Lillian
Laird Margt
Parish Helen
381 1 Rossy Monsour H (Lulu)
2 Mitchell W P
3 Grainger Josephine
4 Stevenson Douglas S
(Jacqueline)
383*Nesrallah George T (Patricia)
Kingsbury Geo (Linda)
389 1*Davis Earl (Hilda)
2 Thobarge Harris C
3 Campbell Donald M (Beverly)
4 Frazer Thos
◆ Kent street intersects
401 1*Gibeau Rene (Yvonne)
2 McGuire Richard (Julia)
405 1*Morrison J Edgar (Margt)
2 McCuaig Alice Mrs
409*Durham Leo W (Jean)
411*Gilpin Everett (Phyllis)
415 Wilson Arthur (Elleda)
Wilson Arthur Ambulance Service
417*Brunette Bertram J (Albina)
421 Raeburn Court Apartments
Apartments—
1 Lee Wm (Helen)
2 Atkinson H Roy (May)
3 Armstrong Edwin W (Margt)
4 Baker Albert (Florence)
5 Cox Emma Mrs
Zimmering Clarence
6 Burns Ethel Mrs
7 Holman Harold (Edith)
423*Lebelle Chas (Evelyn)
427 Palmar Ernest E
A Kalen Kosten (Bena)

1955 LISGAR STREET-B

SOURCE: MIGHTS

254 Allen Jas W (Daisy)
Rooming House
256*Sheppard Emma Mrs
260 Krepczynski Walter cigar tob and newstand
262 —
264 Rutland Apartments
LaBelle Lawrence V
Krepczynski Walter (Betty)
L Hoben E A
Brisebois P Mrs
◆ O'Connor street Intersects
284*Sarazan Blanche Mrs
Lacroix William (Leona)
288 Thomas Geo W (Emily)
292*Hicks Wm (Mary)
294 Automobile License Bureau
1 Doody Ray F (Margt)
2 Pyefinch Harry (Mary)
300 Canadian Pittsburgh Industries Ltd
312 Szeto Yau S (Ng)
314 Ottawa Chinese Mission and Christian Assn
316 Perrin Ernest H (Eunice)
318 Centre Laundri-Maid self service laundry
Raycraft Kenneth (Lucille)
324 Hanlon Earl K optician
◆ Bank street intersects
340 1 Lockhart Blanche
2 Piche Maud
342 McFarlane Son & Hodgson Ltd whol staty
344 Blanchfield Martina
346 Miller Print Shop
346A Vacant
348 Lillico Garage
City Radiator Service
358 Montrose Apartments
1*Hill Nettie M
2 McLaughlin E Lula
3 Fraser Carlyle C (Nettie)
4 Robertson Easton
Rutherford Campbell
(basement) Dundas Fredk N (Beryl)
360 Putnam Apartments
A Hudson Gwendolyn
B Mason Donald
C Roy Hector (Mabel)
362 A Creighton Robert (Florence)
B Lacroix Wilfred (Lavina)
C Harper Wm (Grace)
Rimmer Betty
364 A Graham Vincent (Margt)
B Munson Rene (Doris A)
C Hardy Richd (Rose)
370*Legault Lorenzo A (Lucy)
Legault L A & Son elect contrs
374 Ryan Helena Beauty Parlor
*Ryan Helena Mrs
376*Burwash Annie
378*Smith Louis
382*Lake Richard H (Marguerite)
384*Mitchell Athas (Sophie)
Bectitis Aglos (Anna)
Sullivan Edward (Marie)
386*Sullivan Edwd M (Marie)
396 Kingsbury Apartments
Apartments—
1 Williams Charles E (Rose)
2 Birt Monica
3 McAllister Hattie Mrs
4 Hickingbottom Verne (Marion)
5 Galbraith Clara Mrs
6 McConnell Wm F (Lillian)
B Groleau Frank (Lillian)
◆ Kent street intersects
412*Michel Wilfrid J (Margaret)
414*Wilkie Wm B
Victoria Transfer
416*McPhee Robt (Veryl)
418 1 Modern Ice Cream Scoop
*Cameron Roland A
2 —
3 St Jean Paul J (Gwen)
24 Francis Apartments
Apartments—
1*Sculland Manuel F
2 Greenough Percy M (Jean)
3 Dawson Geo (Angeline)
4 Stuart Kenneth W (Ethel)
5 Wattie Charles (Gertrude)
6 Kirk Mary
7 Sculland Francis G (Lees)
34 —
36 Hunter Alex (Mabel)
*Bougie Ernestine Mrs
438 1*Thomas Harry
2 Robinson Mary
3 Ferguson Agnes
B Kerwin Carl (Loyola)
440*Bookman Jacob (Bertha)
Bookman Real Estate
446 Gosselin Romeo (Ora)
448 Thompson H Ward (Helen)
450*Izzard Matilda
454*Lane Wilfrid J (Rose)
McCraw Joseph (Bessie)
456*Abraham Samuel (Rose)
466 Stecheshen Russell (Georgette)
Trafford Thos
468*Elles Samuel (Martha)
◆ Lyon street Intersects
470*Burns Mary Mrs
472*Vaughan Margt M
474*Quigg Margaret L Mrs
476 McEwing James (Jean)
478*Morris Silas J (Annie)
480 Caldwell Amelia Mrs
482 MacLeod Wm R (Christina)
484 Shibley Lawrence (Lois)
486*Lee Mary Mrs
488 McVeigh Ellen Mrs
490*Berrigan Wm J (Ida)
492*Whelan E E Miss
494 Phair Ethel Mrs
Gamache Donald (Dorothy)
496 Gillies Fred J (Shirley)
498 Day Raymond S (Claire)
500 Lowden Arthur (Nina)
508 Dudley Jack (Mary)
◆ Bay street intersects
512-514 Besharah Grocery
516 Douglas Walter S (Gertrude)
516½ St Amour Noe W (Vella)
534 1 Ferguson James S (Catherine)
2 McWilliams Albert E (Margt)
3 Reade Iris M
4 Stubbs Kenneth W (Inez)
5 Halliday G Lawrence (Grace)
538*Belanger Joseph E
540*Lemoine Agnes Mrs
544 1*Batterton Katherine Mrs
2 McKenna Goodall M (Helen)
3 Belter Paul (Maxine)
546 Scales John (Caroline)
550 1*Fraser Wm M (Winnifred)
2 MacDonald Verna
Munharvey Lois
3 Moran Eileen
552*Hussey Michael J (Edith)
554 Carney Edwd E (Kathleen)
562*Frament Harry (Helen)
564 McDonald Mary F
566 Schofield Gary (Halina)
Paige Altone (Joan M)
◆ Percy street Intersects
580 Hum Foo Yee
582 1 Samson Philip (Germaine)
2 McPhail John (Dora)
3 Lawrence Jack (Lois)
584 Mattice Lloyd (Margaret)
586 1*Walsh James C
2 Walsh J Bernard (Elizth)
3 Pender Matthew (Kathleen)
588 1 Rochefort Lucy Mrs
2 Reganold Gilbert (Theresa)
3 Jeffrey Isobel
590 1 Byrnes Gerald (Lois)
2 Moore Florence
3 Deachman Sarah Mrs
A Poznansky Samuel (Roselea)

✠LISGAR RD (City and Rockcliffe Park), runs north-east from end of Dufferin rd to Rockcliffe Park Driveway.

NORTH SIDE .....

92 Newell Noel N
94 Hurley Paul J
100 Foulkes Chas (Phyllis)
✠(Rockcliffe Park)
112 Vacant
118*Price Henry E C (Mary)
128*Henry Eugene (Margo)
132*Gilbert Cyril A (Doris)
160 Norwegian Legation
Gunneng Arne Christian
◆ Princess av ends
188*Cleary C Murray (Anne)
◆ Mariposa rd commences
220*Fordyce Alex M (Ruth)
◆ Park rd commences
318 Von Numers Sigurd W (Eleni)

1950 BANK STREET

SOURCE: MIGHTS

83 Gould's Camera Art Shop and Book Rental Library
85 United Cigar Stores Ltd

◆ Queen st intersects

87 Dover's Ltd men's furngs
89 Laura Secord Candies Ltd
91 Aitkens Bert & Son cigs and tob
Cecyre Albert barber
93 Myles Geo L clothing
95 Juliette Corset Shop
97 Uwanta Lunch
97½ —
99 Proulx Ovila florist
101 Harper's Dress Shoppe
103 Apartments—
1 Love Ethel M Mrs
2 Coles Show Card Studio
4 Parker Claude mfrs agt
5 Coniffe Louis J advtg artist
6-7 Hill Edward (Nancy)
8 MacGregor J Stanley (Edna)
9 Keon Mary
10-11 Keon Mary Beauty Shoppe
12 Huber Studio photos
14 Storage
15 Dussiaume Bert A (Alice)
Dussiaume Louisa Mrs
Street contd—
105 Dourley Thos J jwlrs
107 Chateau Furs Ltd furriers

◆ Albert st intersects

109-111 Hydro Electric Power Commission of Ontario Eastern Region
113 Cinderella Shoe Shop
113½ Longo Frank tailor
115 Polly Ann Hat Shoppe
117 Deb Shop lds wear
119 Burkholder Furs Ltd
121 Walsh Edwd C men's wear
123 Patton's Ltd clnrs and dyers
125 Royal Lunch The
125½ Ottawa Shoe Shine Parlor
Blais Louis barber
127 D & L Fine Shoes
127½ Fenton's Bakery

◆ Slater st intersects

129 Fraser L J Ltd mens wear
131 Capital Shoe Clinic
131A First Floor—
Rooms—
Murphy Helen M Priv Stenographic School
Sovereign Life Assce Co of Can
Donna Beauty Salon
Second Floor—
Uniform Cap Mfg Co
Benovoy Harry (Lillian)
Street Contd—
133 Nut Bar The
135 Marie Dress Shoppe Regd
137 Athens Grill
139 United Cleaners, Tailors & Pressers
147 Maison Maxwell Beauty Arts Ltd
149-151 Stein Bros ladies wear
151½ Helene Curtis Industries cosmetics
3 Stuart Thos (Muriel)
4 Warren Jos (Kathleen)
153 Tamblyn G Ltd druggists
155 Schilling Bill Electrical Shop
157 Kiddytown infants wear
159-163 Eaton T Co Ltd, Ottawa branch
Eaton T Co Ltd The order office

◆ Laurier av w intersects

165 United Cigar Stores Ltd
167 Friedman's Pharmacy
169 Vacant
171-175 Locanda Grill
175½ Snack Bar Restaurant
Bamsey Mabel L
175½ Bova's Shoe Repairs
177 Horwitz P Ltd jwlr
179 Elinore The
1 Sharp Don (Mary)
2 Ford Kenneth (Florence)
3 St Louis A Chas (Florence)
Street contd—

179½ Riopelle Fabric Centre
181-185 Dominion House Furnishing Co Ltd

◆ Gloucester st intersects

187 Play Pen The children's wear
189 Devon Meat Market
191 Hirsch Furs
193 Belle's Shoppe, ladies' wear
195 Smart Set Shoe Shop
197 Roxy Shoppe ladies' wear
197½ Perrin Wm R watch reprs
199 Short's Home Made Candy
199½ Tweedle Arthur (Sylvia)
McDonald Howard S (Simone)
201 Maple Leaf Meat Market
203 Royal Hosiery Repair & Tobacco Shop
205 Ye Olde Booke Shoppe sec hand books
207 Wilko's Ladies Wear
209 Premier Hat Shops, Ltd

◆ Nepean st intersects

211 Langford H G Ltd jwlrs
213 Pratt's Flower Shoppe
215 Calderone & Co grocers
217 Vogue Shoe Shop
219 Jones D M & Sons furniture
223 Byshe & Co, bicycles
225 Cumming Electrical Sales
227 Lisgar Apartments
Apartments—
1 Cochrane Stewart (Mabel)
2 McIlhinney James (Cecile)
3 Steven Bertha Mrs
5 Longchamps Jessie Mrs
6 McIlhinney Margt Mrs
7 Askwith Chas
8 Henry Romuald (Rose)
9 Mahon Percy
10 Scott Elizth Mrs
Street contd—
229 American Supply Co, lds wr
231-233 Dominion Stores Ltd gros

◆ Lisgar st intersects

235 Maddock Thos E & Son tlrs
237 Shaffer's Shoe Shop
239 Miller R P Stationers
241 Variety Smoke Shop
Veteran's Barber Shop
243 Jarman Frank Ltd fin art dlr
245 Murphy Paint Co Ltd The (br)
245½ Apartments—
1 Lewis Donald (Doris)
2 Flanagan Stuart G (Betty)
3 Christy Dora Mrs
4 Milne David (Margaret)
5 Cheney Hugh L dentist
6 Gellatly Charlotte Mrs
7 Stevens Fred (Charlotte)
247 McIntosh & Watts crockery
249 Arcadia Grill rest
Wing Hum
251 Thomas David A fruit and gro
253 Baker's Sharpening Works
255 Albert & Martel furriers
257 1 Lawton Arthur S (Mary)
2 Larivière Annetta Mrs
259 Zilberg's lds wear

◆ Cooper st intersects

265 Linen Corner The
267 Lobel Furs
Lobel Morris (Rebecca)
269 White Spot The rest
271 General Radio Sales
273 Stuart Chambers
Rooms—
100-101-103 Thomas Leonard C barrister
Younger James W barr
4 Ramsay Co Regd patent att
5 O'Brien Bernard
6 Doraty Wm A (Florence)
Street contd—
275 Stuart Bruce & Co boots and shoes
277-279 George T B & Co staty
281 Horlicks & Co ladies wear

1950 COOPER STREET-A

SOURCE: MIGHTS

10 Fitzsimons Andrew H
11 Robb James (Mabel)
12 Campbell W B Mrs
Amy Mary L Mrs
14 Green Daniel (Dora)
15 Boyle Mary
16 Ballantyne Marion
17 Lock Margt
18 Reiche Hans
19 Gee Regd W (Eleanor)
20 Poullot F Anna Mrs
21 Coward Barbara E
22 Denyes Cecil W
23 Leyden Gertrude
24 Gilbert Frank (Florence)
25 Friend W Roy (Dorothy)
26 Carkner Clara
27 Tomka Fernand (Rita)
28 Robinson Marion
29 Gough Adelaide
30 Neate Regd (Eunice)
31 Proulx Lucien (Theresa)
Basement—
32 McLaughlin Craig A (Alice)
33 Campbell William P (Gloria)
34 Proulx Albert (Clara) supt
35 McLaughlin Ruby Mrs
36 Pye Jessie Mrs
Street contd—
245 Council House
Canadian Welfare Council
Barrie Patrick (Eva)
251*Rogers Margaret F Mrs
255 Raleigh Court rooming house
Tierney Helen
Treasure Trove Antiques
Keyes Victor (Malvina)

◆ Metcalfe st intersects

295*Parsons Ainley (Mary)
297*Simpson Maud
*Simpson Pearl
303*Beckvit Saml (Liza)
309 1 Ahearn John M
2*Fanning Catherine A Mrs
3 McLean Primrose
311 1 Chambers Margaret
2 Moxley Robt C (Ruth)
3*Edge Harold L (Irene)
315 Dagg Elsie Mrs
317 Robertson Robt (Marjorie)
325 Benmore Apts
Apartments—
1 Sinclair Duncan A (Sarah)
2 Ballantyne J Arthur
3 Watson Ruby F
3A Rowland Mary K
4 Burkholder Ira A (Hazel)
5 Elliot Edith L
5A Northrop Nita A
6 Mills Kathleen
Mills Ida
7 Moffatt Ida
7A Riley A Marion
8 Hamilton Kay M
9 Hall Dorothy
9A Flindt Eleanor F Mrs
10 Sherk J R (Dorothy)
11 Wright W J C (Emma)
12 Larochelle Reine
12A Beattie Keith (Marie)
14 Fry Thos R (Lillian)
15 Isnor Clarence L (Jean)
Street contd—
331*Harrison Lila Mrs
335 Chalmers Apts
Apartments—
1 Shapiro Chas E (Rose)
2 Howe Helena C
3 Anderson Gertrude Mrs
4 Adamson Jean Mrs
5 Crocker Pauline
6 Workman Edgar (Glenna)
Street contd—

◆ O'Connor st intersects

355 Hughes Wm (Kathleen)
357 Chalmers Church House
Chalmers United Church

359 Apartments—
1 Phillips J Gordon (Faye)
2 Hands Harry (Molly)
3 McCarthy Penelope
4 Burns John C (Judith)
5 McQuatt Leonard W J (Elsie)
6 O'Halloran Mary Mrs
Street contd—
363 MacIntosh Wm J (Bertelle)
373 Apartments—
1 Sisttie Anne Mrs
2 Bourbeau Berthe
3 Rooke Stanley (Rita)
4 Stafford Alma E
5 Beaudry Alderic (Rita)
6 Crilly Emma B
Street contd—
379*Lewiski Jas
381*Halpenny Frank J (Lecta)
389 Tetbury The
Apartments—
A Doohan Victor (Anne)
1 Smith Stanford S Mrs
2 Tompsett Ashton (Edna)
3 Fisher Fredk (Vivian)
4 Bryan Mabel Mrs
5 Rocco Gabriel (Helen)
6 Figg Percy I (Elizth)
7 Mascard Doris R
8 Stewart Muriel Mrs
9 Hogg D Bruce (Marjorie)
(basement Cruickshank Ivan (Betty)
Street contd—
391 —
393 Hong Sing Indry

◆ Bank st intersects

409 Gilbert Radio Service
411 Allen Hampton L elect contr
423*Progosh Louis (Sarah)
425 Gaffney Georgina
427 Thomas Bella
429 Hume Alice M
431*Brown Thos P (Elizth)
433-435 Consolidated Plate Glass Ltd
441*Hebert Emilien (Lida)
443*McMann Stella
447*O'Lynch Dianne Mrs
McLean John (Paulette)
449 Martin Jas H (Madeline)

◆ Kent st intersects

467*Toy Harry (Sarah)
469*Tighe Joseph P
*Tighe Noreen M
Peterson V N (Anna)
471A*Hipkins Sydney (Gertrude)
B Dunn Desmond P (Frances)
473 1*Priebe Walter (Kathleen)
2 Riddell Joseph (Mamie)
475 Leore John A (Mary)
477 Tuppins Lorntine Mrs
479 Ruskin Apts
Apartments—
1 Archdeacon Arthur M (Agnes)
2 Dehne John (Doris)
3 Tosh Wm C (Maybelle)
4 Robertson John W (Doreen)
5 Vaughan John P (Dorothy)
6 Meehan Jos
basement Gagne Albt A (Amanda)
Street contd—
487*Anderson Norman J (Irene)
489 McKinley Apartments
1 McLaughlin Walter (Loretta)
2 Farrell Monica T
3 Allen Donald G (Marika)
4 Lowe Geo A (Mabel)
(rear) Mitchell Francis
489½*Thomas Edwin (Edith)
491*Ruddy James L (Rosina)
493 1*Murphy Edward E (May E)
2 McIlmoyl Harold (Florence)
495*Miller Florence Mrs
*Miller Audrey P
497*Mulhall John
499*Dunse Eva Mrs
503 Willis Annie A Mrs
505 Shane Thos A (Gladys)

1950 COOPER STREET-B

SOURCE: MIGHTS

Cooper

318 Stratford The
Apartments—
1 Herbert Elizth Mrs
2 Muldoon Inez
3 Beech Golda Mrs
4 Smalley I
5 Skuce Nora Mrs
6 McKercher May E
7 Vernon John H (Eva)
8 Raye Daisy M
9 Lanctot Loretta I
10 McKay John (Esther)
11 Coughlin Oleida
12 Levis Lillian V
14 Simmonds E Edith Mrs
15 Greene Wm (Helen)
16 Nadon Mariette
17 Shaver Ethel I
18 Clitheroe Nina Mrs
19 Whittaker Iva
20 Dufour Arthur (Levina)
21 Kenny Wm R
22 Orr Helena Mrs
23 MacMaster Anna L
24 Cole Beatrice K
H James Mary
Street contd—

320 Rochdale The
Apartments—
1 Roblin Ada
2 Fleming Nellie
3 Lewis E Jean
4 Byrne Mary E
5 McDonough Leona
McDonough Anna
6 Terry John (Violet)
A McLeod May I
B Charbonneau Wm W
C Dempsey Agnes
D Grignon M L Gertrude
E Landriau Winnifred
F Cunningham Catherine V
McCormick Tillie
G Delahaye Thomas (Bessie)
9 O'Brien Pauline Mrs
10 Valade Alice
11 O'Brien Patk (Edith)
12 Booth Anne C
14 Nevens Ava
15 Blow Dorothy
19 Bellemare Lucille
20 Falkner Mildred B
21 Robinson Hazel
22 Stone Mrs
Street contd—

322 Regent The
Apartments—
1 Bourgault Jeanne
2 McTavish Elizabeth
3 Parker Daisy
4 Tierney John J (Elsie)
5 Etheridge Leonard (Helen)
6 Clement Mary
7 Dempsey Grace E
8 Mennie Elsie
9 Lefurgey Jessie
10 Selfridge Erica
12 Bellamy Eva
Street contd—

330 1*Malone Florence C
2 Findlater R H (Mary)
3 Casserly Ida M
4 Simpson Elsie A
340 1 Cromar C D L surgeon
2*Cromar Colin D (Violet)

◆ O'Connor st Intersects

354*MacCuaig Kenneth
356*Donaldson Gratia E furrier
358 Pineau W F (Estelle)
360*Smith Gertrude Mrs
362 Ducharme Jos (Isabel)
Cooper Inn tourist home
364*Meudell Rose Mrs
370 1 Dow Bernice
2 Hodgkin Frank G (Carmen)
376 Shaver Ira (Sarah)
378 Gustafson F A (Saga)
380 Lockhart Blanche Mrs
386 Simpson Annie Mrs
388 Fisher Clifford (Margt)
390 Tremblay Marcel (Theresa)

◆ Bank st Intersects

442 Rooming House
448 Walker Harper (Julia)
450 1 Allard John (Lucy)
2 Coghlan Lucy L Mrs
456 Snelling Paper Sales Ltd
460 —

◆ Kent st Intersects

470*Phelan Philip (Mary)
472*Murphy John J (Daisy)
474 Hyldamac Apartments
Apartments—
1 Bowman Thomas (Anna)
2 Hurtubise Joseph (Bertha)
3 Watson W John (Doris)
4 Nunn Lois
5 Legacy Barbara
6 Jelly Jessie Mrs
480 De Vere Apartments
Apartments—
1 O'Brien Mary Mrs
J Carriere Harold A (Patricia)
2 Austin Henry G (Nellie)
3 Walker Ruth
4 Lauder Edwd J (Winnifred)
5 Patteeuw Marcel (Dorothy)
6 Roe Margaret E
Street contd—
484 Andison Mae Mrs
488 Vaughan Patk J (Lucy)
490 MacFarlane J Wilkie (Laureen)
492*Goodal Asenath
496 Taylor Geo A Mrs rooming house
498*Taylor Geo A (Mildred)
500*Short Wm T (Rose)
502*McClinton Edward (Irene)
504 Timmins Frank H (Josephine)
506 1 Walker Mildred I
2*Belanger Roger A (Gilberte)
3 Slater Wm (Rita)

◆ Lyon st Intersects

510*Mitchell Lillian
512 1 Loveday Violet C
2 Bender Wilhelmina Mrs
514 1*Guy Victoria E
2 Courtney Geo L (Emma)
3 Guy Franklin
610 1*Walsh Martin M (Anna)
2 Belcher J R (Leonora)
3 Ryan John J (Marjorie)
612*Scott Victor P (Victoria)
616*Grant Jean F
*Grant Agnes
*Grant Jessie
618*Hopkins Warren G (Evelyn)
620*McKeown Thos (Catherine)
622*Jardine Andrew J (L Mae)
624*Moore Annie Mrs
644 Carvill Jas (Mary)

◆ Bay st Intersects

666*Mowat Stella Mrs
McFadden John A (Charlotte)
668*Belleau A Mlville (Marie)
Smith Harold L
Deir Ambrose (Blanche)
670*Yatco Peter (Eva)
674*Holt Robert H (Nellie)
676 Cullen Wilbert (Victoria)
678 Durant Blake G (Sidney)
682 Rielly Anthony (Simonne) exp
688*Schryburt Francis (Jean)
668½*Cassidy Edwd J (Frances)
690*Cassidy Anna Mrs
690½ Hall William (May)
692 1 MacDonald Roderick
2 Thom Geo (Irene)
694 1*Watters Michael J (Margaret)
2 Clarke Emerson (Mabel)
698 Lester Roy J mfrs agt

◆ Percy st Intersects

708 McGuire James (Marion)
*Cousineau Adolphe (Marie)
710 Emond John (Theresa)
712*Graham Robert B
714*Rooney D Harold (Margt)
720*Mills Wm C (Clystal)
724*Shea J Edwd (Anne)
726 Normand Eugene (Mary)

1950 LISGAR STREET-A

SOURCE: MIGHTS

SOUTH SIDE
6*Sherman Sydney (Annie)
8*Griffith Thomas (Lillian)
◆ Middleton drive Intersects
10*Chalmers Wm C (Angeline)
12*Chalker Charles P (Emma)
14*Lowden Russell (Elleen)
16*Stotesbury John (Florence)
◆ Rockcliffe Way Intersects
30*Patch Clyde L (Clare)
32*Soame Henry J (Winifred)

LISGAR, runs west from Driveway to Bronson av, third south of Laurier av west, Central and Wellington Wards.

NORTH SIDE
Lisgar Collegiate Institute
Army Building "B"
Dept of Natl Defence
United Kingdom Liaison Staff
Senior Air Liaison Officer
◆ Elgin street Intersects
139 —
169*Hadinka Alec (Nellie)
171 Braemar Apartments
Apartments—
A Baker Alfred
B Davey Edwin J
C Moorhouse Stanley
D Thornell Amy Mrs
E Tasse Audrey Mrs
F Honeywell C E
Midgley Thos A (Ada) caretkr
173*Taylor Chas (Florence)
175*Ivison Stuart Rev (Marjorie)
179*Petrie Carl (Elva)
181*Therien Gilbert (Alice)
187 1 Robson Helen
2 Delaney Dorothy J
B Fournier Gabrielle
3 Carbonneau Rodolphe (Jean)
5 Runge Frank (Leola)
6 Adair Joan
(rear) Brunette Rene (Aline)
191 1 Nielsen Fred H (Martha)
2 Potvin John B (Muriel)
3 Plunkett Elsie
193 Poulton Edward (Lillian)
195 Routliff Edna M Mrs

◆ Metcalfe street Intersects

229 1 —
Q Hastey Alfred T (Constance)
231*Davies Hugh R (Lena)
233*Drake Geo E
235 Scarlett Broder (Jennie)
Bertrand R L J
237 Spain Frank (Elizabeth)
239 Coons Maude Mrs
243*Irwin Ernest E
Irwin Zella
*McCormick Ethel C
249*Ruddy Kathleen
*Ruddy Jean
253 McLaren James
255 Clark Stanley (Olive)
257 Shea Andrew
259 Chisnall Lydia Mrs
261 MacDougall J Lorne (Jean)

◆ O'Connor street Intersects

281 —
Hutchison George O dentist
283*Castricom Gregory (Bertha)
Geary E A Miss
287*Chapman Bertha Mrs
289 O'Neil Basil (Nora)
291*Sherman Nathan (Edith) tailor
293 Gilbert Apartments
Apartments—
1 Henderson F S (Denise)
2 Bowman Howard (Ivy)
3 Cole Geo R (Bertha)
4 Thoburn Maud E
5 Newton W (Vivian)
6 O'Connor Wilfred J (Hildegarde)
7 Andrews Clifford A (Gustie)
Street contd—
297 Dundas John F (Mary)
299 McCarthy George (Alice)

indicates house owned by occupant.

303 Desjardins Laurence (Marjorie)
307 St George Lillian Mrs
309 St George Leslie (Muriel)
312 Kelvin Court
Apartments—
1 Stuart John (Alice)
2 Douglas James H (Isabel)
3 Ganim Joseph W
4 Bolam Clara Mrs
5 Wright Florence A
6 Milton Norma E
7 McDonald John R (Gertrude)
Janitor
Street contd—
315 Ottawa Auxiliary Bible Society
317 Peck Hall
319 Brisebois Dental Laboratory

◆ Bank street Intersects

335 Tannis Karema M Mrs
Albert's Barber Shop
341 Munro Ross (Jean)
343 Dunne V J & Co business systems
343½ Ballyshannon Apartments
Apartments—
1 —
2 Little Gordon (Kathleen)
3 Moore Violet Mrs
4 Richardson Ann Mrs
345 Hollander H toys and smallwares
347 Tracey Belle
351 Clouthier John (Tessie)
357 Cox Mary E
Ayers M G
359 Watson Edward (Jean)
361 Hart F G (Margaret)
363 O'Brien Gladys Mrs
365 Barclay George W (Matilda)
367*Burwash Annie Mrs
371*Bigras Mina
375 Brady & Harris Funeral Res
1*Clarke C Roy (Ethyle M)
2 —
3 White Grace
379 3 —
381 1 Rossy Montour H (Lulu)
2 Beshara Helen
3 Caldwell Wm F
4 —
383*Nesrallah George T (Patricia)
389 Vacant
391 Hewitt Richard (Annie)

◆ Kent street Intersects

401 1 Walker Norman (Grace)
2 Armstrong Edwd W (Margt)
405 1 Morrison H (Ethel)
2*Morrison J Edgar (Margt)
409*Durham Leo W (Jean)
412*Gilpin Everett (Phyllis)
415 Wilson Arthur (Elleda)
417*Brunette Bertram (Albine)
421 Raeburn Court Apartments
Apartments—
1 Lee Wm (Helen)
2 Atkinson H Roy (May)
3 Ryan Clara Mrs
4 Baker Albert (Florence)
5 Cox Wm E Mrs
6 Burns Ethel Mrs
7 Holman Harold (Edith)
423 Lipton Wm H (Margaret)
LeBelle Charles (Evelyn)
427 1 Fusco Frank (Irene)
A Kalen Kosten (Bina)
429 1 Latrellle Lionel P (Monica)
2 McGoff Mary E Mrs
435*Gauthier Phillas (Stella)
437 Galbraith's Meat & Provision bches
449 1 Mahon Walter (Josephine)
2 Chapman R N
3 Scott Loretta J
Scott Isabel
4 Lightle Harry R (Ruth)
451 1 Payne Eva
2 Watson John R (Rose)
453 1 Schafer Howard (Elma)
2 Sadler Irene A Mrs
3 Culley Francis J (Matilda)
457 1 Watson Ernestine
2 Gow Russell
459 Lapointe Nellie Mrs

Report ID: 25020500995 - 02/18/2025
www.erisinfo.com

461 Erwin John (Theresa)
463 O'Callaghan Gertrude
◆ Lyon street intersects
465 Ryan Helena Mrs hairdresser
473*Wilkins Martha Mrs
475 Goulet Albert (Dora)
477*Seabrook James (Emma)
481*Walker Arthur (Loretta)
483 Levesque Emile (Violet)
485 Biron Emmanuel (Irene)
487 Smith Olive M Mrs
489 Richardson Maynard (Bertha)
491 Chabot Elleen Mrs
493 Webb Katharine Mrs
495 Lemire G Arthur
495½ Collins Hector (Anne)
497 Poitras Adelard (Aurore)
503 1 Montgomery Hugh (Isabella)
2 Black Hazel A Mrs
505*Beaupre Eva Mrs
507*McLean Frances Mrs
◆ Bay street intersects
531*Fields Margaret A Mrs
533 D'Arcy Grace
D'Arcy Kathleen
Rooming House
535*D'Arcy Thomas (Margt) transfer
539*Moss Mary L
543 Ayotte Myrtle
545 1 Cook Flora I
2 Campbell Margaret L
Campbell Reta I
547 1 Peckover F L
2 Reese Winnifred E
547½ McCadden Mary Mrs
559*Foster Lyall (Myrtle)
561*Walsh David (Beatrice)
563*Baxter Mary Mrs
565 Layman's Grocery
Layman Wm A (Margaret)
◆ Percy street intersects
567 Stoqua Annie Mrs
569 —
571 O'Hearn Morris P (Elizabeth)
573 Sarginson Raymond (Alice)
575*Murphy John A (Emma)
577 Fermoyle Francis (Annie)
579 Scarborough Apartments
1 Gibbard Arthur J (Gertrude)
2 Powers Lawrence J (Mildred)
3 Grace Wilfrid B (Mildred)
A Thibeault A E (Eva)
581 1 Mulligan Ida
2 Merrill Milton H (Bessie)
3 Hodgins Wm H (Florence)
4 Gougeon Violet Mrs
585*Boyle Francois J (Azemia)
587 1 Young Richard (Alicia)
2 Shaughnessy Gordon (Betty)
Kohut Anne

SOUTH SIDE .....
24 1*Barber Herbert G (Bessie)
2 Marshall Kitt Mrs
3 Barber Richard C (Mollie)
Collegiate Playgrounds
48 Stewart Arthur H (Marguerite)
56*Semple Frank G (Bessie)
60*Anderson Florence Mrs
66 Snowdon Johnston M
Anderson Alex A (Helen)
78 HMCS Bytown
◆ Cartier street commences
102*Blackburn Russell (Annie)
108 Toivola Urho
110 Dept of Highways (Ont)
112*MacElroy Edna Mrs
112½ 1 Stock Hazel
2 Orr Clarence H (Josephine)
Down George A W (Mae)
112A Greene Ethel Mrs
114 Romain Edward E (Isabel)
116*McCann Jessie Mrs
118 Sedgewick Mary S Mrs
Sedgewick Anne
120 Gage Leonard W
◆ Elgin street intersects
180 Royal York Apartments
Apartments—
1 Tom Kenneth A (Verna)
2 Stewart Cunningham Miss
3 Robertson Christine
4 Alexander Wm J (Vera)
5 Brennan Timothy M (Harriet)
6 Guay Frank
7 Watson Florence
8 Leahey E Mrs
9 Phillips Oleida Mrs
10 Mulvihill Kathleen
Mulvihill Helen
11 Teskey E Cleo
12 Martin Martha Mrs
14 Foote EGB Rev (Alice)
15 Millar Bessie A
16 MacBeth Mary
17 Moore Thomas J (Margaret)
18 Fixter Elsie V
19 Alexander Wm J (Vera)
20 Armstrong Herbt L (Audrey)
21 Donnelly Cecil B C (Mildred)
22 Green Myrtle
23 Thompson Wm (Eleanor)
24 Rioux Aline
25 Sanche Donat (Beatrice) Jan
Street contd—
182 1 Whiteside Katherine E Mrs
2 McCabe Cecilia
3 Blake—Robertson Isola Mrs
4 Young Mabel Mrs
5 Ross Mary A
6 Teaffe Kathleen
7 Ducas Enoil (Daisy)
184 1 Bryson Annie
2 Lennan Mary
3*Behnke Geo C (Eileen)
4 Martin Wm J
Evans Morris
Minnes Harold phys
188*Stalker Eva
190*Law Samuel J (Sarah)
196*Charron Donalda A Mrs
◆ Metcalfe street intersects
230*Faloon Margt Mrs
232*Cullen Anthony J (Laura)
234*Driscoll Michael
Leith Cora
236 Glenarvon Hall Apts
1*Betts Sarah Mrs
2 Mills Lillian
3 Lavell Mae
250*Simpson Robert (Ethel)
252 Apartments—
1 Scott Omer G (Phyllis)
2 Stonier Albt E (Wilma)
3 Wilson John P (Alice)
4 Midkiff R J (Marguerite)
5 Marston Inez
Marston Cora
254 1 Brown Wm (Helen)
2 Sheppard Raymond (Mary)
256*Sheppard Emma Mrs
262 Budd Norman (Jessie)
264 Rutland Apartments
L Addison Ruth
M Norton Joseph (Irene)
N Taylor Marjorie M Mrs
◆ O'Connor street intersects
284 1 Berthiaume Adelard (Florida)
2 Tittley Dolphus (Hermeline)
3 Hamilton A Mrs
288*Yake Margaret J Mrs
Thomas George W (Emily)
292*Hicks Wm (Mary)
294 Dominion Rubber Co Ltd
1 Drysdale Margaret
2 Pyefinch Harry (Mary)
300 Hobbs Glass Ltd
306 Lyon Robert (Mary)
308 Knipe Kenneth L (Marjorie)
Dewhurst Wm (Doris)
310 Raymond Rose
312 O'Brien Jos (Grace)
314 Ottawa Chinese Mission and Christian Assn
316 Perrin Ernest H (Eunice)
318 Centre Laundromald
322-324 Radio Supply Co
◆ Bank street intersects
340 Vaciuo Eustis (Ercia)
Dodds Harold (Vera)

Lisgar
342 McFarlane Son & Hodgson Ltd whol staty
344 David Gertrude Mrs
346 Reid's Trade in Store furniture
346A Perkins Supply Company
348 Lillico Garage
City Radiator Service
358 Montrose Apartments
1*Hill Nettie M
*Hill Christy Mrs
2 Hill M G Mrs
3 Fraser Carlyle C (Nettie)
4 Campbell Marion
(basement) Dundas Fredk K N (Beryl)
360 Putnam Apartments
A Gray Hugh M (Sadie)
B Mason Donald
C Potvin Roger D (Helen)
362 A Turner Ernest (Ida)
B Brady Mary Mrs
C Hodgins Gilmour (Annie)
364 A*Putnam Howard J G
B Peart Wm (Margaret)
C —
370*Legault Lorenzo A (Lucy)
374*Muir Angus M (Sarah)
378*Smith Louis (Annie)
382*Lake Richard H (Marguerite)
384*Mitchell Alex
*Mitchell Athanasio (Sophie)
386*Dewar Margaret
396 Kingsbury Apartments
Apartments—
1 Williams Charles E (Rose)
2 Handforth Robt E (Wilma)
3 McAllister Hattie Mrs
4 Hickingbottom Verne (Marion)
5 Galbraith Clara Mrs
6 McConnell Wm F (Lillian)
B Groleau Frank (Lillian)
Street contd—
◆ Kent street intersects
412*Michel Wilfrid J (Margaret)
414*Wilkie Wm B
Victoria Transfer
416*McPhee Robt (Veryl)
418 1 Modern Ice Cream Scoop
*Cameron Roland A
2 St Jean Paul J (Gwen)
3 Carr Gerald A (Evelyn)
424 Francis Apartments
Apartments—
1 Ages Matthew (Esther)
2 Mitchell Austin J (Phyllis)
3 Fleming John S
4 Stuart Kenneth W (Ethel)
5 Brophy Louise Mrs
6*Scullard M T (Marie)
6A Stewart Richard W (Lee)
7 Whittingham Joyce
434 Legault Blanche
436*Bocquet Louis (Elodie)
Hunter Alex (Mabel)
438 1 Halpin Anna Mrs
2 Houston Gordon (Ruth)
3 Ferguson Agnes
B Taylor Wm (Marion)
440*Bookman Jacob (Bertha)
446 Gosselin Romeo (Ora)
448 Thompson H Ward (Helen)
450 Heatherington Guy C (Shirley)
454 Arasinmowic Stanley
456*Abraham Samuel (Rose)
466 Kouri John (Lillian)
468*Elies Samuel (Martha)
◆ Lyon street intersects
470*Burns Mary Mrs
472*Vaughan Margt M
474*Quigg Margaret L Mrs
476 Sandy John B (Roseanna)
478*Morris Silas J (Annie)
480 Vann Louis V (Myrtle)
482 Dillon John H (Muriel)
484 Shibley Lawrence (Lois)
486 Shields Michael (Margt)
*Lee Richard S (Mary)
488 McVeigh Ellen Mrs
490*Berrigan Wm J (Ida)
492*Whelan E E Miss
494 Phair Thomas H (Ethel)
496 Loude Arthur
498 Day Raymond S (Claire)
500 Colbert Annie Mrs
508 Dudley Jack (Mary)
◆ Bay street intersects
512-14 Rose Handy Store gro
516 Douglas Walter S (Gertrude)
516½ Hewston Vella Mrs
534 1 Ferguson James S (Catherine)
2 McWilliams Albert E (Margt)
3 Durant Gerald (Pearl)
4 Stubbs Kenneth W (Inez)
5 McCallum Wilfrid (Audrey)
538*Belanger Joseph E
540 —
544 1*Batterton Katherine Mrs
2 McKenna Goodall M (Helen)
3 Meloche Morris (Genevieve)
546 Baxter Edward A (Margaret)
550*Fraser Wm M (Winnifred)
552*Hussey Michael J (Edith)
554 Carney Edwd E (Kathleen)
562*Frament Harry (Helen)
564 McDonald Ellen Mrs
566 Smith Foster A (Maud)
◆ Percy street intersects
580*Ellenberg Israel (Dora)
582 1 Green St John E (Rosemond)
2 Boyle Lionel (Joyce)
3 Quinn John L (Grace)
584 Mattice Lloyd (Margaret)
586 1*Walsh James C
2 Sands Bernard (Veronica)
3 Ralph Wm E R (Eunice)
588 1 Bishop Lincoln (Margaret)
2 Reganold Gilbert (Theresa)
3 Cairns Mina O
Jeffrey Isobel
590 1*Argue Frederick W
2 Moore Florence
3 Deachman Sarah Mrs

✠LISGAR RD (City and Rockcliffe Park), runs north-east from end of Dufferin rd to Rockcliffe Park Driveway.

NORTH SIDE .....
92 Strong Robert W (Virginia)
94 Reid Escott M (Ruth)
100 Foulkes Chas (Phyllis)
✠(Rockcliffe Park)
112*Bidwell Roger (Mary)
118*Francis Robert J (Margt)
128 Henry Eugene M (Margt C)
132*Gilbert Cyril A (Doris)
160 Steen Daniel (Madeline)
◆ Princess av ends
188*Cleary C Murray (Anne)
◆ Mariposa rd commences
◆ Park rd commences
318*Pierce Sydney D (Jean)
Gawlo Wasil (Katherine)
342 Phillips C Alan (Doris)
344*Bryce Wm F M (Naomi)
390*Perrott Frederic R (Gertrude M)
◆Buena Vista rd commences
412*Law John Mrs
420 Halliday Wm E (Aldyth)
*"Berkenfels" Bethune Alfred C (Eleanor)
500 Steinhardt Dulcie Mrs

SOUTH SIDE .....
(City)
9 McKee Wm (Alma)
11 MacKinnon Alex (Lily)
15 Wells Joseph (Nancy)
17 Murton Jas H (Louise)

LLOYD, runs south from Duke to Wellington, first east of Booth, Victoria Ward.

EAST SIDE .....
29 Jones Geo (Edith)
31 Loiselle Calex (Clodetier)

1945 BANK STREET-A

SOURCE: MIGHTS

142*Minnille Peter (Mary) Elliott MacPherson

BANK, runs south from Ottawa River to Billings Bridge, intersecting Sparks at No 215, Wellington Capital and Riverdale Wards.

EAST SIDE .....

Entrance to Lovers Walk
Supreme Court of Canada
Supreme Court of Canada Library
Exchequer Court of Canada

◆ Wellington st intersects

◆ Sparks st intersects

65 **SUN LIFE BUILDING**
Sun Life Assce Co of Can
Dept of Natl Def Naval Services
Navy Regulations Revision Committe
67-69 Liggett Louis K Co Ltd drugs
71 **SOVEREIGN BUILDING**
Second Floor—
Secretary of State Dept Patent Office Stores
Third to Seventh Floors—
Soldier Settlement & Veterans Land Act
73 Marsh Fred Winery Ltd
77 Honey Dew Ltd rest
79-81 Tanner's Clothes Ltd mens wear
83 Gould's Camera Art Shop and Book Rental Library
85 United Cigar Stores Ltd

◆ Queen st intersects

87 Dover's Ltd men's furngs
89 Laura Secord Candies Ltd
91 Fortier Jos barber
Aitkens Bert and Son cigs and tob
93 Myles Geo L clothing
95 Juliette Corset Shop
97 Uwanta Lunch
97½ Vacant
99 Proulx Ortila florist
101 Harper's Dress Shoppe
103 Apartments—
1 Love Ethel M Mrs
2-3 Vacant
4 Parker Claude radio address
5 Conniffe Louis J advtg artist
6-7 Newman Jean H Mrs
8 MacGregor J Stanley (Edna)
9 Keon Mary
10-11 Keon's Mary Beauty Shoppe
12 Huber Studio photos
14 storage
15 Dussiaume Bert A (Alice)
Dussiaume Louisa Mrs
105 Brouse H (Estate)
Dourley Thos J jwlr
107 Chateau Furs Ltd furriers

◆ Albert st intersects

109-111 Ottawa Hydro-Electric Commission
113 Cinderella Shoe Shop
113½ Longo Frank tlr
115 Polly Ann Hat Shoppe
117 Deb Shop The lds wear
119 Burkholder Furs Ltd
121 Walsh Edwd C men's wear
123 Patton's Ltd clnrs and dyers
125 Royal Lunch The
125½ Ottawa Shoe Shine Parlor
Reardon Clifford D barber
127 Joan Beverley Shoppe ladies wear
127½ Fenton's Bakery

◆ Slater st intersects

129 Trudel Quality Food Store
131 Capital Shoe Clinic
Sherman Joseph tlr
First Floor—
Rooms—
Murphy Helen M Priv Stenographic school
Donna Beauty Salon
Liporem Co cleaning fluids
Second Floor—
Uniform Cap Mfg Co
Street contd—
133 Denis Nut Shop
135 Marie Dress Shoppe Ltd
137 Sun Cafe
Hum Jackson
139 National System of Baking Limited
147 Seaton Thos J jwlr
149-151 Stein Bros ladies wear
151½ Helene Curtis Service Centre cosmetics and beauty parlor supplies
3 Stuart Thos (Muriel)
4 Warren Jos (Kathleen)
153 Tamblyn G Ltd druggists
155 Schilling Bill Electrical Shop
157 Jarvis A H Ltd staty
159-163 Canadian Department Stores Ltd
Eaton T Co Ltd The order office

◆ Laurier av w intersects

165 United Cigar Stores Ltd
167 Friedman's Price-Rite Pharmacy
169 Warwick The
Apartments—
1 Gale Marie Mrs
2 Holduc Rose Mrs
3 Ouellette Mary Mrs
4 Adams Albert (Rose)
5 Chrisanalis Wm
6 Biscope Chas W (Effie)
7 Demeroutis Basil
Street contd—
171-175 Allen's Grill
175½ Janet's Coffee Shop
McDonald Harry
Pitre Jeannette
177 Bova Shoe Repair
177½ Horwitz P Ltd jwlrs
179 Elinore The
1 O'Meara Elizth Mrs
2 Ford Kenneth (Florence)
3 St Louis A Chas (Florence)
Street contd—
181-185 Dominion House Furnishing Co Ltd

◆ Gloucester st intersects

187 Bank St Fruit Market
189 Devon Meat Market
191 Hirsch Furs
193 Belle's Dress Shoppe, ladies' wear
195 Smart Set Shoe Shop
197 Roxy Frock Shoppe ladies' wear
197½ Thaler A Joseph jwlr
199 Short's Candy Store
199½ Tweedie Arthur (Sylvia)
McDonald Howard S (Simone)
Kavanagh K (Dorothy)
201 Maple Leaf Meat Market
203 Albert Barber and Smoke Shop
205 Ye Olde Booke Shoppe sec hand books
207 Wilko's Ladies Wear
209 Premier Hat Shops, Ltd

◆ Nepean st intersects

211 Langford H G Ltd jwlrs
213 Pratt's Flower Shoppe
215 Calderone, Grieves & Co gros
217 Arnold N A & Co shoes
219 Stewart & Co, furniture
223 Byshe & Co, bicycles
225 Cumming Electrical Sales
227 Lisgar Apartments
Apartments—
1 Cochrane Stewart (Mabel)
2 McIlhinney James (Cecile)
3 Steven Nicholas (Bertha)
5 O'Dair Clarence
6 McIlhinney Alex (Margt)
7 Askwith Chas
8 Henry Romuald (Rose)
9 Mahon Percy
10 Scott Elizth Mrs
Street contd—
229 American Supply Co, lds wr
231-233 Dominion Stores Ltd gros

◆ Lisgar st intersects

235 Maddock Thos E tailor
Scotch & English Woollens Reg'd tlrs

') appearing after street number indicates house owned by occupant

1945 BANK STREET-B

SOURCE: MIGHTS

235½ Bon Accord Apts
Apartments—
1 Laplante Jos O
2 Kelly John (Edith)
3 Cochrane Edna
Moore Inez
4 Ketchum Mary Mrs
5 Heagle Jas
6 Cochrane Gerald (Evelyn)
7 Kealey Ileana
8-9 Burns Geo (Elizth) caretkr
11 Hurst F Lee
12 Falls Elmer
13 Broughton Florence
O'Connor Helen
14 Wood Ramona
15 Mundell Isabella J
16 Hayes John J
17 Leach Isobel
18 Chester Stanley
19 Foy Percy W
20 Crowson John
21 Dunn Robt
Street contd—
237 Milne David tob
241 Capital Stamp & Stationery Co
241½ Dunning A Dalton optometrist
243 Jarman Frank Ltd.
245 McIntosh & Watts china, teas and coffees
245½ 1 McIntosh G Grant (Beverley)
2 Mathews Wm Jr (Christina)
3 Christy Dora Mrs
4 Cyr Alphonse (Albertine)
5 Sheridan C Wesley dentist
6 Gellatly Robt (Charlotte)
Stevens Fred (Charlotte)
7 Milne David (Margt)
247 McIntosh & Watts crockery
249 Arcadia Grill rest
Wing Hum
251 Bova Paul & Sons fruit
253 Baker's Sharpening Works
255 Albert & Mariel furriers
257 Lawton Arthur (Mary)
259 Zilberg's lds wear

◆ Cooper st intersects

265 Shaffer's Shoe Shop
267 Lobel's Furs
Lobel Morris (Rebecca)
269 White Spot The rest
271 General Radio Sales
273 Stuart Chambers
Rooms—
100-101 Thomas & Kennedy barrs
3 Carroll Christopher (Orpha)
4 Ramsay Co patent att
5 Dudley Jean Mrs
6 Doraty Wm A (Florence)
Street contd—
275 Stuart Bruce & Co boots and shoes
277-279 George T B & Co staty
281 Horlick's & Co wearing apparel
283 Imperial Cleaners and Shoe Shine
Mike The Hatter
Dominion Stores Ltd
Ottawa Welfare Bureau
283½ Vacant
285 Arma Millinery Shoppe
287 Wilson F & Co ladies wear
Post Office Sub Station No. 7
289 Coulter's Drug Store Ltd

◆ Somerset st w intersects

291-295 Ritz Hotel (side ent)
297 Beamish R A Stores departmental
299 St George Hall
First Floor—
Candn Forestry Corps
Second Floor—
Dept Natl Defence Research and Development Dictecolorato of Interservice
301 Stop & Shop Stores Ltd prov
303 Vacant store
1 Sharp David J (Lepha)
2 Hewitt Mabel Mrs
305 Byles Harold L motor cycles
Byles G Kenneth sporting goods
305½ Dunluce Chambers
Ottawa Valley Milk Distributors Assn
Royal Hosiery Repair
307 Low Wm & Drug Store Regd
309A 1 Proulx Rose Marie Mrs
2 Flesher Jack I (Ida)
309 Queen Mary Tea Rooms

◆ MacLaren st intersects

311 Canadian Bank of Commerce
313 Style Shoppe furriers
Durocher Emily
315 Friedman Max, shoemkr
317 Loblaw Groceterias Co Ltd
319A Randall Geo J
B Bourque Joseph
321 Kronick S & Son Furniture Co
323-325 Imperial Theatre
359-363 Gilmour Inn Ltd hotel

◆ Gilmour st intersects

365 Powell's Drug Store
365½ Absent
367 Seymour Patk T cigars and tobacco
367½ Gregoire Arthur (Eva)
Myers Wilbert (Virginia)
369 Ork Bakeries
371 Rosenthal Isaac furn dlr
373 1 LaGravo Adrian (Leona)
Flinn Wm (Ethel)
2 Dunnigan Mary
3 Bartlett Frank (Laura)
375 Parson Refrigeration Co

◆ Lewis st ends

377 Bond Wm A pntr and dec
377½ Kalil's mens furngs
379 Patrice Oscar barber
381-387 Great Atlantic & Pacific Tea Co Ltd provs
393 Hayes and Henderson radios
395 Taffy's Soda Bar
397 Lazarus Hyman tlr
399 Walsh John A gro

◆ Waverly st ends

403-407 Colonial Furniture Co
409 New York Cleaners
413 Rialto Theatre
415 Rialto Apts.
Apartments—
1 Ingram Margt Mrs
2 Antochi Walter (Marjory)
3 Law Arthur G (Jean)
4 Goldstone Richd (Bridget)
5 St George John (Rita)
6 Copeland Saul (Goldie)
7 Smith Andrew H (Helen)
Street contd—
417 Roslyn Apparel Shop lds wear
419 Frisby Walter A cigars and tob
Drouin J Camille barber
421 Toronto Fruit Store

◆ Frank st ends

426 Kean A Laurance druggist
427 Frisby W J bkr
429 Welner's Cleaners & Dyers
431 Lee Wing Indry
Aut Kong
433 Wakid A fruit
435 Brighton Meat Market
435½ 1 Denniston Jean Mrs
2 Laflamme M Sylvia Mrs
437 Goulet Aldena (Agnes) upholsterer
441 Higgerty's Shoe Store

◆ Gladstone av intersects

443 Brown Derby Soda Fountain
445 Gold Seal Taxi
Metropolitan Tabernacle
451 O'Connor Mike auto service station

◆ McLeod st intersects

479-81 Inspection Board of the U.K. and Canada
485 Argyle Bowling Alley
489 Inspection Board of the United Kingdom & Canada Signals and Engineering Br
491 Imperial Tobacco Sales Co of Can Ltd

◆ Argyle av ends

Stewarton United Church

1945 COOPER STREET-A

SOURCE: MIGHTS

3 McIlmoyle Georgiana
4 Blackley John H (Anita)
5 Bradley Florence
6 Greares A Suzor
7 Paterson Gordon D (Elizth)
8 Wright Douglas A (Kathleen)
9 Hellig Mabel Mrs
10 St George Harvey (Yvonne)

Street conto—

◆ Elgin st intersects

235 Manhattan Apartments
Apartments—
1 Reesor Kate E
2 Landreville Mederic (Dollas)
3 Francis Jas (Marguerite)
4 Marlon Edwd C (Elsie)
5 Ambrus S
6 Fraser Regd A (Jean)
7 Dunne Victor J
8 Rochon Harvey L (Mabel)
9 Falls George
10 Wright Dorothy
11 Lambkin Irene P
12 Campbell W B Mrs
Amy Mary L Mrs
14 Green Dona (Elsie)
15 Boyle Lillie
Boyle Mary
16 Toole Geo W
17 Lock Velma
18 Fraas Jas E (Gertrude)
19 Stanley Katherine Mrs
20 Poullot F Anna Mrs
21 Neil Elizth
Neil Janet
22 Gough Adelaide L
Gough Isabel A
23 Leyden Gertrude
24 Gilbert Frank (Florence)
25 Dawson R A (Ruby)
26 Monrisett Gerald (Lydia)
27 Plunkett Rose
28 Robinson Marion A
29 Denyes Cecil (Isabelle)
30 Robb Jas McA (Mabel)
31 Marion Kay
Basement—
32 McLaughlin Craig A (Alice)
33 Ball Edward H
34 Proulx Albert (Clara) supt
35 McLaughlin Ruby Mrs
36 Pye Jessie Mrs

Street contd—

245 Council House
Canadian Welfare Council
Barrie Patrick (Eva)
251 Rogers Frankford E (Margt)
255 Raleigh Court rooming house
*Tierney Helen

◆ Metcalfe st intersects

295*Thompson Mary Mrs
297*Simpson Joshua M
303*Beckvit Saml (Liza)
309*Fanning Matthew J (Katherine A)
Fisher Henry W (Helen)
311 1 Lake Rose Mrs
2 Deugo Mel W (Mary)
3*Edge Harold L (Irene)
315 Dagg Elsie Mrs
317 Robertson Robt (Marjorie)
325 Benmore Apts
Apartments—
1 Sinclair Duncan A (Sarah)
2 McDougall Isabelle
Shipman P G Mrs
Reyes Eunice J Mrs
3 Watson Ruby F
3A MacNab Elizth
4 Burkholder Ira A (Hazel)
5 Elliot Edith L
5A Northrop Nita A
6 Mills Ida
Mills Kathleen
7 Moffatt Ida
7A Riley A Marion
8 Jack C E (Louise)
9 Hall Dorothy
9A Flindt Eleanor F Mrs
10 Adam J (Florence)
11 Adams H M V (Alice)
12 Larochelle Reine
12A Groves Claire Mrs
14 Fry Thos R (Lillian)
15 Isnor Clarence L (Jean)

Street contd—

331*Harrison Herbert S (Lila)

335 Chalmers Apts
Apartments—
*1 Shapiro Chas E (Rose)
2 Howe Helena C
3 Anderson Gertrude Mrs
4 Keays Mary
5 Whiteside Katherine Mrs
6 Workman Edgar (Glenna)

Street contd—

◆ O'Connor st intersects

335 Chalmers Church School House (extension)
Hughes Wm (Kathleen)
337 Chalmers Church House
Chalmers United Church

339 Apartments—
1 Phillips J Gordon (Faye)
2 Hands Harry (Molly)
3 McCarthy Penelope
4 Kinsella Thomas R
5 Brine Mary Mrs
6 Pihl Erik (Ebba)

Street contd—

363 Munro Sydney J (Vera)

373 Apartments—
1 Sistile Anne Mrs
2 Bourbeau Valeda Mrs
3 Rooke Stanley (Rita)
4 Stafford Alma E
5 Beaudry Alec (Rita)
6 Crilly Emma B

Street contd—

379*McSherry Thomas
381*Halpenny Frank J (Lecta)

389 Totbury The
Apartments—
A Doohan Victor (Anne)
1 Smith Stanford Mrs nurse
2 Tompsett Ashton (Edna)
3 Cook Jackson (Georgina)
4 Bryan Mabel Mrs
5 Darragh Norman E (Doris)
6 Figg Percy J (Betty)
7 Mascard Doris R
8 Stewart Muriel Mrs
9 Heal Wm (Ada)
(Basement) Birmingham Harry W (Isobel)

Street contd—

391 Sherlock Patk (Mary)
393 Hong Sing Indry

◆ Bank st intersects

409 Gilbert Radio Service
411 Allen Hampton L elect contr
423 Dawson Sarah Mrs
425 Gaffney Georgina
427 Rooney John E (Irene)
429*Hume Kate O
*Hume Alice M
431*McLewin Ernest W (Annie)
433 Consolidated Plate Glass Co of Can Ltd
441*Reed Wm
443*Rondeau A Mrs
447*O'Lynch Diane Mrs
449*Brennan Florence

◆ Kent st intersects

467*Toy Harry
469*Tighe Joseph P
471A Evans Herbt C (Bertha)
B MacKelgan Myrtle Mrs
473 1 Harrison Jos R (Lillian)
2 Riddell Joseph (Mamie)
475 Leore John A (Mary)
477 Tuppins Lottie Mrs

*) appearing after street number indicates ...

1945 COOPER STREET-B

SOURCE: MIGHTS

Cooper

Shefford Apts—contd—
5 Starrs Catherine
Starrs Anne
6 Gardner Horace (Florence)
10 Sharpe Jas
11 Gray Douglas W (Lillian)
12 Renihan D McC Mrs
14 Beaulieu Corinne
Potvin Regina M R
15 Dority Fred'k F
16 Mennie Annie Mrs
17 Teskey Leonora E
Teskey Margt G
20 Tallon Robt J (Dora)
21 Finch Gordon H (Marjorie)
22 Burdin Lottie Mrs
23 Levy Walter P (Martha)
24 Freeman Hazel
25 Rainboth Elizth Mrs
26 Whelan Katherine
30 Neville John F (Laura)
31 Barwick John P (Frances)
32 Livingston M Christine
33 Holland Edna Mrs
34 Duhamel Fidelia L
35 Loucks Annette
36 Pelton James A
40 Munro W Hamilton (Angela)
41 Matthewman George P (Mary)
42 Belford Lorena D
43 Macdonald Katherine C
Macdonald Annie M
44 Fowler Marguerite
45 Macdonald Finlay M
46 Elliott Annie Mrs
47 Denis Sam'l (Veleda)
48 Wild May
49 Cornell Doris A M

Street contd—

310*Smith Robt Strachan (Annie)

312*Corry Muriel E Mrs

318 Stratford The
Apartments—
1 Herbert Elizth Mrs
2 Hobson Celia
3 Beech Goldie Mrs
4 McGowan Gordon C (Roberta)
5 Skuce Nora Mrs
6 McKercher May E
7 Vernon John H (Era)
8 Raye Daisy M
9 Lanctot Lillian
10 Weatherdon Agnes M
11 Coughlin Oleida
Coughlin Foster
12 Levis Lillian V
14 Simmonds Elizth Mrs
15 Greene Wm H (Helen)
16 Weir Wm A
17 Shaver Ethel I
18 Clitheroe Nina Mrs
19 Whittaker Iva
20 Dufour Arthur (Levina)
21 Kenny Wm R
22 Orr Helena Mrs
23 MacMaster Anna L
24 Brown Hurst
H James Mary

Street contd—

320 Rochdale The
Apartments—
1 Roblin Ada M
2 Fleming Nellie
3 Barr N Wallace
4 Guertin Ida
5 Scott MacLean (Enid)
6 Simpson Patricia Mrs
A McLeod May I
B McTavish Elizth
C Dempsey Agnes
D Grignon M L Gertrude
E Wilson Harold O
F Cunningham Catherine V
McCormick M
G Delahaye Thomas (Bessie)
9 O'Brien C D'Arcy (Pauline)
10 Valade Alice
11 Ahearn John M
12 Booth Anne C
14 Nerens Ava
15 Blow Dorothy
19 Smith W Arthur
20 Falkner Mildred B
21 Mc Donough Edith
McDonough Helen
McDonough Leona
22 Burchell Gertrude R

Street contd—

322 Regent The
Apartments—
1 Bourgault Jeanne
2 Kenny Mabel
3 Wyman Etta
4 Tierney John J (Elsie)
5 Etheridge Leonard (Helen)
6 Clement Mary T
7 Dempsey Grace E
8 Mennie Elsie
9 Lefurgey Jessie
10 Summerville Marjorie
12 Bellamy Eva

Street contd—

330 1*Malone Clara Mrs
2 Hollins Robt (Isabel)
3 Casserly Ida M
4 Simpson Elsie A
340 1 Vacant
2 Reid Jean

◆ O'Connor st intersects

334*McCuaig Kenneth (Christina)
336 Donaldson & Son furriers
358*Doucet John J (Georgie)
360*Gullock Gordon L (M Frances)
362*Vlau Irene Mrs
364 Bradley Janet M Mrs
370 1 Dow Nellie Mrs
2*Brouse Maude Mrs
376 Shaver Ira (Sarah)
378 Lockeberg Saga Mrs
380 Lockhart Blanche Mrs
Law Annie Mrs
386 Simpson Annie Mrs
388 Walker Harry (Mary)
390 Absent

◆ Bank st intersects

442*Turner Martha
448 Cote Jane M
450 1 Allard John (Lucy)
2 Coghlan Lucy F Mrs
456 Snelling Paper Sales Ltd
460 Absent

◆ Kent st intersects

470*Phelan Philip (Mary)
472 Beach B S osteopath
*Beach Benson C
474 Hyldamac Apartments
Apartments—
1 Glynn Claire
2 Hurtubise Joseph (Bertha)
Bowman Thos (Anna)
3 Logan Jean
4 Dunbar Wesley (Laura)
Hobbs Catherine
5 Legacy Barbara
6 Jelly Jessie Mrs
480 De Vere Apartments
Apartments—
1 O'Brien Mary Mrs
J Smy David (Edith)
2 Austin Henry G (Nellie)
3 Walker Fannie Mrs
4 Murphy John J (Mary)
5 Boutillier Geo A (Elizth)
6 Ross J Alex (Jean)

Street contd—

484 Andison May Mrs
488 Vaughan Patk J (Lucy)
490 MacFarlane J Wilkie (Laureen)
492*Goodall Mary A Mrs
496 Campbell Margt Mrs
498*Taylor Geo A (Mildred)
500*Short Wm T (Rose)
502 McCallan David (Emily)
504 Timmins Frank H (Josephine)
506 1 Kelloher Evelyn Mrs
2 McCarthy Jos V
3 Belanger Roger A (Labelle)

◆ Lyon st intersects

510 Mitchell Herman W (Lillie)
512 1 Loveday Violet C
2 Bender Wilhelmina Mrs
514 1 Hudson Jean Mrs
2 Courtney Geo L (Emma)
3*Guy Victoria E

The star (*) appearing after ...

Lewis
480 Wilson Harold (Ruby)
482 Cowley David (Eva)
484 Cole Alfred W (Laura)
486 Rooney Edmund (Theresa)
488 Lindsay C W & Co Ltd warehouse

LINCOLN AV (Westboro), runs east from Churchill av first south of Richmond rd

NORTH SIDE
305*Ambridge Jack (Marie)
309*Liberty Oscar W (Hazel)
Fader Russell (Phyllis)
313 Weatherdon Jas (Cecilia)
317 Thornton Wm A (Eva)
321*Jeffrey Geo A (Minnie)
325 Kyle Jas A (Orma)
329*Nelson James S (Jessie)

LINDEN TER, west from Driveway to O'Connor, 1st south of Monkland, Capital Ward.

NORTH SIDE
3*Bunker Norman G (Vida)
5*Pratt Annette Mrs
7*Hunter Helena A Mrs
9*Greig Mabel Mrs
11*Lomer Theodore A (Gertrude)
13*Nettleton Geo G (Anna)
15*Billen Charlotte
17*Kean Alexander L (Elizth)
19*Brownlee Muriel F Mrs
21*Coolican Peter T (Cecil)
23*McNaughton Josephine Mrs
25*Burland Mabel Mrs
29*Freedman Jacob (Leah)
33*Burn Elsie
*Burn Ethel
*Burn Gwendolyn
*Burn Minnie
35*McKechnie Alex (Dora)
37*Dickson Wm M (Mabel)

SOUTH SIDE
Central Park

LINDENLEA ROAD, runs east from 175 Springfield road to Rockcliffe way and northeast to Lambton rd, Rideau Ward.

NORTH SIDE
◆ Middleton drive intersects
◆ Rockcliffe Way intersects
19*Graham David G (Maude)
21*Duncan Percy W (Rose)
25*Charlebois Reo (Bertha)
27*Hall Arthur L (Nadian)
◆ Rock av commences
31*LaFrance Oscar J (Claire)
33 Conker Orhan (Zafire)
35 Dixon Keith (Evelyn)

SOUTH SIDE
6*Sherman Sydney (Annie)
8*Laverie Alex (Helen)
◆ Middleton drive intersects
10*Chalmers Wm C (Angeline)
12*Chalker Chas P (Emma)
16*Stotesbury John (Florence)
◆ Rockcliffe Way intersects
30*Patch Clyde L (Clare)
32*Soame Henry J (Winifred)

LISGAR, runs west from Driveway to Bronson av, third south of Laurier av w, Central and Wellington Wards.

NORTH SIDE
Lisgar Collegiate Inst
LISGAR BUILDING
RCAF Headquarters
United Kingdom Missions
◆ Elgin st intersects
139 Williams Herbt (Edith)
169 Hadinka Alec (Nellie)
Kuypers Leonard (Wijnanda)
171 Braemar Apartments
Apartments—
Midgley Thos A (Ada) caretkr
A Wickware Mary Mrs
B Eade Audrey G
C Moorhouse Stanley
D Midgley Thos A (Ada)
E Tasse Audrey Mrs
F Crewe Phene
G Thornell Amy Mrs
173 Flack Jas (Florence)
Hatton T Howard Capt fin agent
175*Ivison Stuart Rev (Marjorie)
179 Shaw Leslie (Gladys)
181*Therien Gilbert (Alice)
187 1 O'Brien John (Estelle)
2 Delaney Dorothy J
B Lee Anthony (Ellen)
3 Carrbonneau Rodolphe (Jean)
4 May Lila
5 Runge Frank (Leola)
191 Jordan John Mrs
Smith Wm F (Stella)
193 Poulton Edwd (Lillian)
195 Routliff Edna M Mrs
◆ Metcalfe st intersects
229 1 Finlayson David (Laura B)
2 Bull Hugh F (Frances)
231*Davies Hugh R (Lena)
233 Aldrich Wm G (Mary)
235 Chapman Robt N (Lillian)
237 Spain Frank (Elizth)
239 Coons Maude Mrs
243 Davis Melinda M
249*Ruddy Kathleen
*Ruddy Jean
253 McLaren James (Mary)
255 Pearson Chas (Alice)
257 Bayne Gordon (Edith)
259 Chisnall Lydia Mrs
261 Chisholm Herbt E M (May)
◆ O'Connor st intersects
281 Barrow Fredk L (Mary)
Candn Dental Corp, Dept Natl Defence
283*Geary E A Miss
287*Little Bertha E
289 McLean Harry W (Nellie)
291*Sherman Nathan tlr
293 Gilbert Apartments
Apartments—
(basement) Andrews Clifford A (Gustie)
1 McLean W Ross (Ella)
2 Main R Wallace (Loreen)
3 Cole Geo R
4 Thoburn Maud E
5 Herlihy Horace M
6 O'Connor Wilfred J (Hildegarde)
Street contd—
297 Dundas John F (Mary)
299 Fox John W (Ashley)
303 Desjardins Lawrence (Marjorie)
307 St George Lillian Mrs
309 McConnell Geo H (Enith)
311 Kelvin Courte
Apartments—
1 Stuart John (Alice)
2 Douglas Jas H (Isabel)
3 Ganin Jos W (Emily)
4 Bolam Clara Mrs
5 Wright Florence A
6 Milton Norma E
7 McDonald J R (Gertrude) janitor
Street contd—
315 Ottawa Auxiliary Bible Society
317 Peck Hall
319 Brisebois Hector J dental lab
◆ Bank st intersects
335 Tannis Karema M Mrs
341 Munroe Ross D (Jean)

15 Millar Bessie A
16 Robertson Christine
17 Moore Thos J (Margt)
18 Johnston H Walter (Marion)
19 Alexander Wm J (Vera)
20 Fixter Elsie
21 Donnelly C B
22 Green Myrtle
23 Thompson Wm (Eleanor)
24 Rioux Aileen
25 Sanche Donat (Beatrice) janitor
Street contd—
182 1 Burnett Donald M
2 McCabe Cecilia
3 MacDonald J M Mrs
4 Kirkpatrick W F
5 Ross M
6 Teaffe Kathleen)
7 Brule Wilfred F (Clementine)
184*Behnke Geo C (Eileen)
188*Stalker Mabel
*Stalker Eva
190*Law Saml J (Sarah)
196 Charron Donalda Mrs
◆ Metcalfe st intersects
210 Hooper Geo phy
230 Faloon Margt L Mrs
232*Cullen Anthony J (Laura)
234*Rivington W Erskine (Ruth)
236 Glenarvon Hall
1*Betts Geo S (Sarah)
2 Mills Lillian
3 Lavell Mae
250*Simpson Robt (Ethel)
252 Apartments—
1 Scott O G (Phyllis)
2 Harkness Hilda T
Fisk F E Mrs
3 Wilson John P (Alice)
4 Wall G E (Betty)
5 Marston Inez
Marston Cora
Street contd—
254*McClung Emily Mrs
256*Sheppard Emma Mrs
262*Jagger Florence Mrs
264 Rutland Apartments
L Nutting Jas K (Helen)
M Gauley Wilhelmina Mrs
N Hage Conrad O (Margt)
◆ O'Connor st intersects
278 Ellis Robt H phy
284*Gratton David (Mary)
288*Yake Margt J Mrs
Thomas Geo W (Emily)
292 Barnaby Albert (Georgiana)
294 Dominion Rubber Co Ltd
1 Drysdale Margt
2 Pyefinch Harry (Mary)
300 Hobbs Glass Ltd
306 Lyon Robt (Mary)
308 Nixon Mary Mrs
310 Quinn Louise
312 Fetterly Edgar (Sadie)
314 Ottawa Chinese Mission & Christian Assn
316 Scott Margt Mrs
318-22 Pestroy Co exterminators
324 Radio Supply Co
◆ Bank st intersects
340 Berman Mary Mrs
342 McFarlane Son & Hodgson Ltd whol staty
344 David Gertrude Mrs
Reid Stove & Furniture Store
346 Hopson-Lillico Tire Sales
358 Montrose Apts
1 Hill Nettie M
*Hill Christy Mrs
2 Morrison Geo W (Winifred)
3 Fraser Carlyle C (Nettie)
4 Campbell Lillian
Campbell Marion
Dundas Fred N (Beryl) caretaker
360 Putnam Apartments
A Wilson Peter C (Elsie)
B Masson Anne
C Ashfield Maude Mrs
Tremblay Helen E
362 A*Putnam Harry (Mary E)
B Brady Mary Mrs
C Taylor Anne Mrs
364 A*Putnam Howard J G
B Peart Wm (Margt)
C Brodie Ian (Ellen E)
370 Gamble Sara A Mrs
374*Muir Angus M (Sarah)
378 Jones Rebecca Mrs
382 King Alfred (Emily)
384*Mitchell Alex
*Mitchell Athanasio (Sophie)
386*Dewar Margt
396 Kingsbury Apartments
Apartments—
1 Williams Chas E (Rose)
2 Quinn Theresa
3 McAllister Wm
4 Hickingbottom Verne (Marion)
5 Galbraith John L (Clara)
6 McConnell Wm F (Lillian)
B Groleau Frank (Lillian)
Street contd—
◆ Kent st intersects
412*Michel Wilfred T J (Margt)
414*Wilkie Wm B
Victoria Transfer
416 McPhee Robt J (Veryl)
418 1 Atkinson H Roy (May)
2 McLaren D R (Muriel)
3*Cameron R Allen (Adelaide)
424 Francis Apartments
Apartments—
1 Brownlee S D (Fanny)
2 Mitchell Austin J (Phyllis)
3 Fleming John S
4 Stuart Kenneth W (Ethel)
5 Dumbell Jos A (Eileen)
6 Wingate John J (Lois)
7 Kendall Wm S (Kathleen)
Street contd—
434 Legault Blanche
436 Bocquet Louis (Alodea)
438 1 Halpin John J (Anna)
2 McLewin Regd (Anna)
3 Buffam Muriel E
B Burke Jas (Helen)
440*Bookman Jacob (Berta)
446*Gosselin Romeo (Ora)
448 Thompson H Ward (Helen)
450 Bradford Seymour (Ethel)
454 McGregor John E (Margt)
456 Abraham Saml (Rose)
466*McCormack May Mrs
468 Dampier Leah Mrs
◆ Lyon st intersects
470*Burns Mary Mrs
472 Moxley Sadie Mrs
474*Quigg Victor W (Margt)
476 Pescod Wm C (Lillie)
478*Morris Silas J (Annie)
480 Vann Louis V (Myrtle)
482-484 Bernardine Muriel Mrs
486*Lee Richd Stanton (Mary)
488 McVeigh Ellen Mrs
490*Berrigan J Wm (Ida)
492*Whelan Margt Mrs
494 Phair Thos H (Ethel)
496 Louden Arthur (Nina)
498 Day Raymond S (Claire)
500 Colbert Annie Mrs
508 Absent
◆ Bay st intersects
512-14 Rose Handy Store gro
Lebano Rose
516*Douglas Walter S (Gertrude)
516½ Hewston Vella Mrs
534 1 Ferguson Jas S (Catherine)
2 McWilliams Albt E (Margt)
3 Durant Gerald (Pearl)
4 Stubbs Kenneth W (Inez)
5 McWilliams Edgar (Isabel)
538*Belanger Joseph E

1941 BANK STREET

SOURCE: MIGHTS

151½ 1-2 Proulx Rose Mrs beauty parlour
3 Stuart Thos (Muriel)
4 Warren Jos (Kathleen)
153 Tamblyn G Ltd druggists
155 Schilling Bill Electrical Shop
157 Jarvis A H Ltd staty
159-163 Canadian Department Stores Ltd
Eaton T Co Ltd The order office
Post Office
◆ Laurier av w intersects
165 United Cigar Stores Ltd
167 Friedman's Price-Rite Pharmacy
169 Warwick The
Apartments—
1 Gale L
2 Bolduc Rose Mrs
3 Ouellette Mary Mrs
4 Adams Albert
5 Ellis Fannie Mrs
6 Christies A Mrs
7 Goodfellows C Y

Street contd—

173-175 Allen's of Ottawa
175½ Good Health Centre confy
177 Bova Shoe Repair
177½ Horwitz P Ltd jwlrs
179 Elinore The
1 O'Meara Elizth Mrs
2 Kenney Ford (Florence)
3 St Louis A Chas (Florence)
Street contd—
179½ Star Cake Shop
181-185 Dominion House Furnishing Co Ltd
◆ Gloucester st intersects
187 Ginsberg M fruit
189 Eddie's Meat Market
191 Co-Ed Hat Shoppe
193 Belle's Dress Shoppe ladie's wear
195 Smart Set Shoe Shop
197 Roxy Frock Shoppe ladies' wear
197½ Thaler A Joseph jwlr
199 Short's Candy Store
199½ 1 Conway Leslie (Lydia)
2 Rowe Hettie Mrs
3 Curtis Jas
201 Maple Leaf Meat Market
203 Albert Smoke Shop
Albert Barber Shop
205 Ye Olde Booke Shoppe sec hand books
207 Wilko's Ladies Wear
209 Premier Hat Shops, Ltd

◆ Nepean st intersects

211 Langford H G Ltd jwlrs
213 Pratt's Flower Shoppe
215 Calderone, Grieves & Co gros
217 Arnold N A & Co shoes
219 Stewart & Co, furniture
223 Byshe & Co, bicycles
225 Cumming & Mahoney elect appliances
227 Lisgar Apartments
Apartments—
1 Maharry John (Bertha)
Cochrane Stewart (Mabel)
2 McIlhinney James (Cecile)
3 Steven Nicholas (Bertha)
5 Hamilton Susannah
6 McIlhinney Alex (Margt)
7 Askwith Chas
8 Beach Harry (Anna)
9 Cooke Bella Mrs
10 Burke May Mrs
Street contd—
229 American Supply Co, lds wr
231-233 Dominion Stores Ltd gros

◆ Lisgar st intersects

235 Maddock Thos E tailor
Scotch & English Woollens Reg'd tlrs
235½ Bon Accord Apts
Apartments—
1 Laplante Jos O
2 Page Ellen
3 Birkett Rose
Birkett Stella
4 Ketchum Mary Mrs
5 Foster Eileen
6 Cooper Ruby Mrs
7 Heagle Jas
8-9 Burns Geo (Elizth) caretkr
11 Clarke Jas P
12 Falls Elmer
13 Mills Margt
Moore Eleanor
14 MacIntyre Jean
15 Cleland Mary Mrs
16 Leach Isobel
17 Hurst Lee (May)
18 Chippler Ann
Chippler Jean
19 Foy Percy W
20 Crowson John
21 Dunn Robt

Street contd—

237 Milne David tob
241 Capital Stamp & Stationery Co
241½ Dunning A Dalton optometrist
243 "Ain's"" hosiery and lingerie
245 McIntosh & Watts china, teas and coffees
245½ 1 Gorman's Business School
2 Mathews Wm (Christina)
3 Christy Dora Mrs
4 Cyr Alphonse (Albertine)
5 Sheridan C Wesley dentist
6 Gellatly Robt (Charlotte)
7 Harris Robina Mrs
247 McIntosh & Watts crockery
249 Arcadia Grill rest
Wing Hum
251 Bova Paul & Sons fruit
253 Baker's Sharpening Works
255 Albert & Martel furriers
257 Joyce Herbt (Helen)
259 Zilberg's lds wear
◆ Cooper st intersects
265 S & A Shoe Stores
267 Lobel's Furs
Lobel Morris (Rebecca)
269 White Spot The rest
271 General Radio Sales
273 Stuart Chambers
Rooms—
100-101 Thomas & Kennedy barrs
3 O'Neill Robt R (Thelma)
4 Ramsay Co patent att Stuart Patent Co
5 Dudley Jean Mrs
6 Doraty Wm A (Florence)
Street contd—
275 Stuart Bruce & Co boots and shoes
277-279 George T B & Co staty Post Office Sub Stn No 7
281 Horlick's & Co wearing apparel
283 Imperial Shoe Shine
Mike The Hatter
Gowling Business College
Ottawa Welfare Bureau
Gospel Hall mission house
283½ Gowling Business College
285 Arma Millinery Shoppe
287 Hart M & Co dry gds
289 Coulter's Drug Store Ltd
◆ Somerset st w intersects
291-295 Ritz Hotel (side ent)
297 Beamish R A Stores departmental
299 St George Hall
First Floor—
23rd Field Ambulance N.P.A.M, R.C.A.M.C.
Candn Forestry Corps
Second Floor—
3rd Division Signals R.C.C.S.

1941 COOPER STREET-A

SOURCE: MIGHTS

3 Francis Jas (Marguerite)
4 Marion Edwd C (Elsie M)
5 Kilmury Louise V
6 Fraser Regd A (Jean)
7 Dunne Victor J
8 Rochon Harvey L (Mabel)
9 Falls Geo H (Theresa)
10 Fitzsimons Andrew H
11 Ferguson Mary L Mrs
Lambkin Irene P
12 Campbell W B Mrs
Amy Grant F (Mary)
14 Green Danl (Dora)
15 Boyle Lillie
Boyle Mary
16 Currie Keith L (Ethel)
17 Lock Velma
18 Fraas Jas E (Gertrude)
19 Stanley Katherine Mrs
20 Poullot Anna Mrs
21 Neil Elizth
Neil Janet
22 Gough Adelaide L
Gough Isabel A
23 Leyden M E Mrs
24 Gilbert Frank (Florence)
25 Kushlick Ruby
26 McGonigal Geo (Hermine)
27 Tillotson M C
28 Robinson Marion A
29 Goguel Chas Capt
30 Robb Jas McA (Mabel)
31 Marion Kathleen
Basement—
32 Meredith John K
McLaughlin G Capt (Alice)
33 Honeywell Maurice A (Florence)
34 Conway Percy (Mary) janitor
35 McLaughlin Ruby Mrs
36 Pye Jessie Mrs
Street contd—
245 Council House
Canadian Welfare Council
Rogers Fredk (Florence)
251*Rogers Margt Mrs
Rogers Frankford E
255 Raleigh Court rooming house
*Tierney Helen
◆ Metcalfe st intersects
295*Kensit H E M (Irene)
297*Simpson Joshua M
303*Cox Edwd M (Edith)
309*Fanning Matthew J (Katherine A)
311 1 Lake Rose Mrs
2 Tompsett Ashton (Edna)
3*Edge Harold L (Irene)
315 Dagg Elsie Mrs
317 Gregory Chas (Sarah)
325 Benmore Apts
Apartments—
1 Sinclair Duncan A (Sarah)
2 Nagle Catherine Mrs
3 Watson Ruby F
3A MacNab Elizth
4 Burkholder I A (Hazel)
5 Elliot Edith L
5A Northrop Nita A
6 Leslie Jos F (Margt)
7 Moffatt Ida M
7A Riley A Marion
8 Adams Hubert M (Alice)
9 Church Leila D
Garvie Janet
9A Flindt Eleanor F Mrs
10 Inglis Edna L
11 Young Geo N (Pearl)
12 Larochelle Reine
12A Murphy Helen E
Ferris K G
14 Fry Thos R (Lillian)
15 Isnor Clarence L (Jean)
Street contd—
331*Harrison Herbt S Col (Lila)
335 Chalmers Apts
Apartments—
*1 Shapiro Chas E (Rose)
2 Howe Helena C
3 Anderson Gertrude Mrs
4 Keyes Mary
5 Moines Joy A
6 Workman Edgar (Glenna)
Street contd—
◆ O'Connor st intersects
355 Ward Harcy (Mary)
357 Chalmers Church House
Chalmers United Church
359 Apartments—
1 Williams David G (Catherine)
2 Hands Harry
3 McCarty Penelope
4*Munro Sydney J (Vera)
373 Apartments—
1 Gregory Wm (Lillian)
2 Bourbeau Valeda Mrs
3 Barnes Walter S (Pearl)
4 Stafford Alma
5 Beaudry Alderic (Reta)
6 Crilly Emma B
Street contd—
379*Going Norah
381 Findlay Anne
389 Tetbury The
Apartments—
A Doon Victor (Anne)
B Burmingham Harry W (Isobel) janitor
1 Smith Stanford Mrs nurse
2 Pink Geo H (Miriam)
3 Dustoor L M (Gladys)
4 Bryan Mabel Mrs
5 Darragh Norman B (Dolly)
6 Figg Percy J (Betty)
7 Boutiell Alfred S (Evelyn)
8 Stewart M Miss
9 Heal Wm (Ada)
Street contd—
391 Sherlock Patk (Mary)
393 Hong Sing lndry

◆ Bank st intersects

409 Gilbert Radio Service
411 Allen Hampton L elect contr
423 Dawson Sarah Mrs
425 Gaffney Georgina
427 Rooney John E (Irene)
429*Hume Kate O
*Hume Alice M
431*McLewin Ernest W (Annie)
433 Capital Glass & Paint Co Ltd
Crown Diamond Paint Co Ltd
441 Dooher Declan D (Laurette)
443 Curry Frank (Margt)
447 Stephens Rose Mrs
449*Brennan Florence

◆ Kent st intersects

467 Stocker Frank W (Lillian)
469 Tighe Jos P (Nora)
471*Hall Victor B contr (bldg)
473 1 Harrison Jos R (Lillian)
2 Frazer A Thurlow (Mary)
475 Harris Jas (Evelyn)
477 Tuppins Lorentine Mrs
479 Ruskin Apts
Apartments—
1 Archdeacon A M (Agnes)
2 Smith Wm H Mrs
3 Leore J A
4 Heath Elizth Mrs
5 Casey Thos J (Florence)
6 Meehan Jos B
basement Normand Emil
Street contd—
487*Anderson Norman (Irene)
489 McKinley Apartments
1 McManus Cameron (Leona)
2 Hart Margt
4 Lowe Geo A (Mabel)
Mitchell W J Mrs
489½ Ottawa Window Cleaning Company
Ransom Albt E (Nellie)
Law Alice Mrs
491*Ruddy Jas L (Flora)
493 1*Murphy Edwd E (Edith F)
2 Fallon Chas E (Mary)
495 Miller Florence M Mrs
*Gauthier Sarah Mrs
497*Mulhall John
499*Dunse Eva Mrs
503 Willis Annie A Mrs
505 Wilson Effie Mrs
507 Cowick Ernest V (May)

◆ Lyon st intersects

511 Lindroos Waino (Aino)
513 1 McLaren Everett G
2 Smith Erskine E (Hazel)
515 Whelan Funeral Home The

1941 COOPER STREET-B

SOURCE: MIGHTS

322 Regent The
Apartments—
1 Bourgault Jeanne
2 Kenny Mabel
3 Wyman Etta
4 Blais Elsie
Lee Macy Mrs
5 Costello Frances
Costello Marjorie
6 Clement Mary T
7 Dempsey Grace E
Dempsey Agnes E
8 Mennie Elsie
9 Lefurgey Jessie
10 Cathcart E H (Alice)
12 Bellamy Eva
Street contd—
330 1*Malone Clara Mrs
2 McPherson H L Major (Virginia)
3 Casserly Ida M
4 Simpson Elsie A
340 1 Prime Eric A (Edith)
2 Reid Sarah Mrs
◆ O'Connor st intersects
354*Morrison Donald L (Martha)
356*Donaldson Gratia E Mrs furrier
358*Doucet John J (Georgie)
360*Gullock Gordon L (M Frances)
362 Jowitt Emily Mrs
364 Bradley Janet M Mrs
370 1 Dow Nellie Mrs
2*Brouse Maude Mrs
376 Shaver Ira (Sarah)
378 Lavallee Clothilda Mrs
380 McLachlin John A (Margt)
Watt Robt (Christina)
Law Annie
386 Simpson Annie Mrs
388 Cote Mary
390 Tremblay Rene (Blanche)
◆ Bank st intersects
442*Turner Martha
448 Cote Jane M
*Stock Hazel
450 1 Allard John (Lucy)
2 Coghlan Lucy F Mrs
456 Snelling Paper Sales Ltd
460 James Lillian Mrs
◆ Kent st intersects
470 Lane Wilfred (Valerie)
472*Beach Benson C
Beach B H Sparling osteopath
474 Hyldamac Apartments
Apartments—
1 Glynn C J
2 Hurtubise J Alex (Bertha)
Bowman Thos (Anna)
3 Logan Jean
4 Lougheed Robt H
5 Jones Christopher (Janet)
6 Jelly Jessie
Street contd—
480 De Verre Apartments
Apartments—
1 O'Brien Thos Mrs
O'Brien Bertha
2 MacDonald Laurence (Esther)
2 Austin Henry G (Nellie)
3 Walker Fannie Mrs
4 Murphy John J (Mary)
5 Knightley E Mrs
6 Ross J Alex
Street contd—
484 Andison May Mrs
488 Vaughan Patk J (Lucy)
490 MacFarlane J Wilkie
492*Goodall Mary A Mrs
496 Campbell Margt Mrs
498*Taylor Geo A (Mildred)
500*Short Wm T (Rose)
502 McCallan David (Emily)
504 Timmins Frank H (Josephine)
506*1 Wiggans Robt G (Laura)
2 McCarthy Jos V
3 McCord Wm J (Dorothy)
◆ Lyon st intersects
510 Mitchell Herman W (Lillie)
512 1 Loveday Violet C
2 Bender W Mrs
514 1 Hudson Mareta
2 Courtney Geo L (Emma)
3*Guy Victoria E
610 1*Walsh Martin M (Anna)
2 Elworthy Regd T (Minnie)
3 Ryan John J (Marjorie)
612*Scott Victor P (Victoria)
616*Grant Jean F
618*Bunnell Beryl Mrs
Hopkins Warren (Evelyn)
620 McKeown Thos (Catherine)
622*Phillips Minnie Mrs
624*Moore Annie Mrs
(rear) Eburne Chas (Rose)
644 Carvill Jas (Mary)
◆ Bay st intersects
666*Mowat Danl A (Stella)
McFadden John A (Charlotte)
668*Belleau A Mlville (Marie D)
670 Yates Peter (Eva)
674 Holt Robt H (Nellie)
676 Glenn Earl J (Sarah)
678 Durant Blake G (Sidney)
682 Scott Memorials monuments
688 Schryburt Francis (Jean)
688½ 1 Fennelly Jas E (Margt)
2 Barne — Mrs
690*Cassidy Anna Mrs
Beattie Donald (Phyllis)
692 1 Reid Wm M (Margt)
2 Thom Geo (Irene)
694 1 Lafleche Harvey A (Jean)
2 Clarke Emerson (Mabel)
◆ Percy st intersects
708 Elser Edwd (Beatrice)
710 Dube Calixte (Delia)
712*Graham Robt H
714 Bigras Minnie Mrs
720*Mills Wm C (Crystal)
724*Shea John J Mrs
726 Lamont Flora Mrs
728*Armitage Thos G (Catherine)
730 Smith Geo F (Kathleen)
732*Cardo Thos A (Kathleen)
734*Buckham Herbert
736 1 Knight Geo E W (Sadie)
2*Donaldson Geraldine
742 Roblin Victor Q (Blanche)

CORNELIA, runs west from Clarendon av, third north of Carling av (Elmdale Ward)

Not built on

CORNWALL (Old Grove), south from 243 Wilbrod, first east of King Edward av, St George Ward.

EAST SIDE .....

3*Arnold Geo B (Mabel)

WEST SIDE .....

1 Savage Jos O (Lorette)
2 Dubreuil Nellie Mrs
4 Cleary Elizth Mrs
6 Latimer Archd A (Winifred)
8 McBride John J (Alice)

✝CORONA AV (Rockcliffe Park) South-East from Butternut ter to Beechwood av, third south of Maple Lane.

Not built on

COURT, runs east from C N R side track to 66 Nicholas, second south of Rideau, St. George Ward.

NORTH SIDE .....

Intl Harvester Co of Can Ltd wrehse
City Weigh Scales No 1

SOUTH SIDE .....

Not built on

1941 LISGAR STREET-A

SOURCE: MIGHTS

340 Ginn Florence Mrs
342 Williams Alfred P (Phyllis)
344 Nickson Edwd C (Jean)
346 Hill Richard (Addie)
348 Brown Christopher C (Bertha)
Brown Clarence (Mary)
◆ Metcalfe st intersects
356 Vacant
364 1*Rosenthal Harry (Jessie)
2 McMullen Jas P
3 Hercomb P R
370*Alexander Richd C F(Elizth)
372*Cassels Madeline S
374*Huband Mary J Mrs
376*Low Chas D
378 1 Palmer Florence
2*Day Alfred E (Mary)
380 Moss Lawrence A (Marion)
382*Covington Ernest A (Janet)
408 1 Smith Thomas A (Rita)
2 Newell Henry H (Mary)
410 1 Eburne Beatrice Mrs
2 Marshall Janet Mrs
412A Dawson Janet Mrs
412B Henry Florence
414*Fairchild Herbt W (Mary)
416 Enright Jas J (Sarah) locksmith
420 McLean Chas B (Elizth)
◆ O'Connor st intersects
438*Snowdon Ernest (Ida)
442 1 Larden Florence
2 Kossatz James D
3 Heisler John A
444 1 Barber Percy
5 Hunt Clara Mrs
6 Band Forbes (Patricia)
(Basement) Forrest Alex Forrest Bros plumbers
452 Gardner Harry J (Barbara)
456 Groves Fred (Annie)
458 Balland George (Betty)
Heard Geo
460 Dubois Bertha Mrs
462 Farlinger Gertrude Mrs
472*Kissick Wm J (Rebecca)
474*Bassam Henry (Helen)
478 Cave Harry (Laura)
480 Wilson Harvey (Ruby)
482 Cowley David (Eva)
484 Short Percival T (Alice)
486 Vacant
488 Albeco Beverages Ltd

✝LINCOLN AV (Westboro), runs east from Main south, first south of Richmond rd.

NORTH SIDE .....

9 Dickson John (Katherine)
11*Liberty Oscar W (Hazel)
Fader Russell (Phyllis)
13*Burke Claude C (Kathleen)
15 Holand Asmund (Marie)
17 Absent
19 Sainthill Herbt W (Marion)
21*Nelson Jas S (Jessie G) phy

LINDEN TER, west from Driveway to O'Connor, 1st south of Monkland, Capital Ward.

NORTH SIDE .....

1*Laidlaw Campbell (Eleanor) phy
3*Bunker Norman G (Vida)
5*Pratt Horace Mrs
7*Hunter James B (Gussie)
9*Greig Mabel Mrs
11*Lomer Theodore A(Gertrude)
13*Cory T Lewis (Laura)
15*Ross Evelyn Mrs
17*Kean Alexander L (Elizth)
19*Brownlee A J Mrs
21*Coolican Peter T (Cecile)
23*McNaughton Josephine Mrs
25*Burland Geo H (Mabel)
29*Freedman Jacob (Leah)
33 Percival Roger S
35*McKechnie Alex (Dora)
37*Dickson Wm M (Mabel)

SOUTH SIDE .....

Central Park

LINDENLEA ROAD, runs east from 175 Springfield road to Rockcliffe way and northeast to Lambton rd, Rideau Ward.

NORTH SIDE .....

◆ Middleton drive intersects
◆ Rockcliffe Way intersects
19*Graham David G (Maude)
21*Duncan Percy (Rose)
25*Charlebois Reo (Bertha)
27*Hall Arthur L (Nadian)
◆ Rock av commences
31*Lafrance Oscar (Claire)
33*Lynch Harrry A (Jean)
35*Leggatt Cyril W (Margt)

SOUTH SIDE .....

6*Sherman Sydney (Annie)
8*Laverie Alex (Helen)
◆ Middleton drive intersects
10*Chalmers Wm C (Angeline)
12*Chalker Chas P (Emma)
16*Stotesbury John (Florence)
◆ Rockcliffe Way intersects
30*Patch Clyde L (Clare)
32*Soame Henry J (Winifred)

LISGAR, runs west from Driveway to Bronson av, third south of Laurier av w, Central and Wellington Wards.

NORTH SIDE .....

Lisgar Collegiate Inst
◆ Elgin st intersects
139 Williams Herbt (Edith)
169 Shaw Leslie R (Gladys)
171 Braemar Apartments
Apartments—
Midgley Thos A (Ada) caretkr
A Wickware Mary Mrs
B O'Neil Bernard (Irwin)
C Moorhouse Stanley
D Madore Lionel V
E Tasse Alfred A (Audrey)
F Crewe Phene
Street contd—
173 Flack Jas (Florence)
Hatton T Howard Capt fin agent
175*Ivison Stuart Rev (Marjorie)
179 Petrie Edwd (Helen)
181*Therien Gilbert (Alice)
187*Legault Rose Mrs
Runge F Francis
191 Jordan John Mrs
Perron Jacques
193 Poulton Edwd (Lillian)
195 Routliff Edna M Mrs
◆ Metcalfe st intersects
229 1 Finlayson David(Laura B)
2 Bull Hugh F (Frances)
231*Brien John P
233 Aldrich Wm G (Mary)
235 Chapman Robt N (Lillian)
237 Spain Frank (Elizth)
239 Coons Maude Mrs
243 Davis Melinda M
249*Ruddy Kathleen
*Ruddy Jean
253 MacLaren James (Mary)
255 Pearson Chas (Alice)
257 Bayne Gordon (Edith)
259 Chisnall Lydia Mrs
261 Chisholm Herbt E M (May)
◆ O'Connor st intersects
281 Barrow F L (Mary)
Candn Dental Corp, Dept Natl Defence
283*Geary E A Miss
287*Little Bertha E
289 McLean Harry W (Nellie)
291*Sherman Nathan (Edith) tlr
293 Gilbert Apartments
Apartments—
(Basement) Andrews Clifford A (C)
1 Austin Wm E (Margt)
2 Hollies John H (Gert)
3 Donaghy Verna
4 Thoburn Maud E
5 Stevenson Stanley (Grace)
6 O'Connor Wilfred J (Hildegarde)
Street contd—
297 Mennie Clara Mrs

(*) ... after street number indicates house owned by occupant.

1941 LISGAR STREET-B

SOURCE: MIGHTS

299 Fox John W (Ashley)
303 Creer John A (Ella)
307 Fraser Marjorie Mrs
309 McConnell Geo H (E)
311 Kelvin Courte
Apartments—
1 Stuart John (Alice)
2 Douglas Jas H (Isabel)
3 Ganin Jos W (Emily)
4 Illingworth E (Annie)
5 Wright Florence A
6 Milton Norma E
7 McDonald J R (Gertrude)
Street contd—
315 Ottawa Auxiliary Bible Society
317 Peck Hall
◆ Bank st intersects
335 Lisgar Barber Shop
*Tannis Michl (Carima)
341 Munro Ross D
343 Caverhill Learmont & Co hdwre
343½ Ballyshannon Apartments
1 Sabourin Lavina Mrs
2 Whittle Jos F (Kathryn)
3 Moore Alex (Violet)
4 Richardson Annie Mrs
345 Browne's Tea & Coffee Store
347 Tracey Belle
351 Donaldson Myrtle Mrs
357 Cox Mary E
Ayers Mary G
359 Lavigne Minnie Mrs
361 Hart Fredk G (Nellie)
363 O'Brien Gladys Mrs
365 Barclay Geo W (Matilda)
367*Burwash Annie Mrs
371 Fennell Mary Mrs
375 Brady & Harris Funeral Residence
Wright P E
Vallentgoed Catherine
Gill Grace E
*Harris Ethyle M
381*1 Campbell John
2 Smith John
3 Caldwell Wm F
4 Pepin Sarah J Mrs
383*Baxter Hiram M
389 White John H (Alma)
Ferguson K C
391 Shields Margt
Burke Marshall (Harriett)

◆ Kent st intersects

401 1 Baldwin Richd E (Kathleen)
2 Cummings Edwin (Jean)
405 1*Morrison J Edgar (Margt)
2 Murphy Catherine A Mrs
409*Durham Leo W (Jean)
411 Gilpin Everett (Phyllis)
415 Rozak Nicholas (Mary)
Costello Lorne (Rose)
417*Lariviere Gladys Mrs
421 Raeburn Court Apartments
Apartments—
1 Lee Wm (Helen)
2 Abrahamson Louis
3 Ryan Clara Mrs
4 Cole Ronald (Eilleen)
5 Cox W E Mrs
6 Burns Ethel Mrs
7 Holman Harold (Edith)
Street contd—
423*Cockburn Eleanor Mrs
427 1 Fuoco Frank (Irene)
2 Kalem Kosten (Bina)
429 1 Greene James J (Mary)
2 McManus Malvina Mrs
435 Gauthier Phillas (Stella)
437 Galbraith Sausage
449 1 Pigeon Josephine
2 Schafer Howard (Alma)
3 Scott Isabel
4 Walker Lila E private schl
451 1 Payne Eva
2 Watson John R (Rose)
453 1 Richardson Robt J (Mary)
2 Salley Irene
3 Culley Francis J (Matilda)
457*Ireton Adam
459 Lapointe Nellie Mrs
461 Erwin John (Theresa)
463*O'Callaghan Gertrude
◆ Lyon st intersects
465 Lillian's Beauty Parlor
473*Wilkins Martha Mrs
475 1 Cooper Gordon (Leta)
2*Mackey Elizth
*Mackey Ruth
3 Pettett Albert (Gertrude)
477*O'Brien Jos
481 Swords Edwd (Kathleen)
483 Boucher Joseph (Ethel)
485 Biron Emmanuel T M(Irene)
487 Smith Olive M Mrs
489 Richardson Eleanor Mrs
491 Chabot Eileen Mrs
493 Webb Robt (Katherine)
495 Lemire G Arthur (Helen)
495½ Kennelly John E (Anne)
497 Poitras Adelard (Aurore)
503 1*Buffam Geo C (Pretoria)
2 Armstrong Annie M Mrs
505*Bowes Anna Mrs
507*McLean Jas A (Frances)
◆ Bay st intersects
531*Fields Margt A Mrs
533*D'Arcy Michl
535 D'Arcy Thos (Margt) transfer
539*Moss M Loretta
543*Ayotte Myrtle
545*Cotton Emily Mrs
547 Day Earl W (Elsie)
547½ Cain Wm
559*Foster Lyall (Myrtle)
561*Walsh David (Beatrice)
563*Baxter Mary Mrs
565*Smeaton Jean Mrs gro
◆ Percy st intersects
567 Stoqua Annie Mrs
569*Plunkett Lena
571 O'Hearn Morris P (Elizth)
573 Burke Albert E (Mabel)
575*Murphy John A (Emma)
577 Fermoyle Francis (Annie)
579 Scarborough Apts
1 Gibbard A J (Gertrude)
2 Powers Lawrence J (Mildred)
3 Blake Wm J (Mary)
4*Beatty Fred A
581 1 Mulligan Ida
2 Merrill Milton H (Bessie)
3 Hodgins Wm H (Florence)
4 Adair Joan
585*Boyle Francois J (Azemia)
587-1 Young Richard
2 Alexander Clifford D (Jeannette)
3 Locke Edith

SOUTH SIDE .....

24 1*Barber Herbt G (Bessie)
2 Skuce Lena W Mrs
3*Campbell Alex C
Collegiate Playgrounds
48 Scharfe Sydney F (Dorothy)
56*Semple Frank G (Bessie)
60*Anderson Florence Mrs
66*Snowdon Johnston M Archdeacon (Caroline)
66A Callow Emile L
78*Magee Fredk A
◆ Cartier st commences
102*Blackburn Russell (Annie)
108*Scott Duncan C (Elsie)
110*MacCarthy Geo S (Audrey)
112*O'Hanly Malcolm C
112½ 1 Waugh Bruce W (Lotta)
2 Cambron A
114*Monk Augusta Mrs
116*McCann Jessie Mrs
118 Isitt L M (Elsie)
120 Gage Leonard W
◆ Elgin st intersects
180 Royal York Apartments
Apartments—
1 Garrod Fred J (Irene)
2 Dudley Elwood D (Marion)
3 Johnston H Walter (Marion)
4 Guay Frank
5 Stewart Cunningham Miss
6 Rogers Grace M Mrs
7 Watson F Mrs
8 Jackson Edith Mrs
9 Phillips Joseph I (Oleida)
10 Mulvihill Kathleen
Mulvihill Helen
11 Teskey Ivor S
12 Boyd Earle C (Annette)
Parliament Nelson Hon

1941 LISGAR STREET-C

SOURCE: MIGHTS

Lisgar
360 Putnam Apartments
A Wilson Peter C (Elsie)
B Masson Anne
C Ashfield Maude Mrs
Tremblay Helen E
362 A Putnam Harry (Mary E)
B Brady Mary Mrs
C Taylor Anne Mrs
364 A Couvillon Joseph (Agnes)
B Peart Wm (Margt)
C Paradis Hector (Laura)
370*Gamble Sara Mrs
374*Muir Angus M (Sarah)
378*Hutchings Mary Mrs
382 King Alfred (Emily)
384 Filipow Tony (Bertha)
386*Dewar Margt
396 Kingsbury Apartments
Apartments—
1 Williams Chas E (Rose)
2 Quinn Theresa
3 MacLarty Henrietta Mrs
4 D'Ornellas Emily A
D'Ornellas A Mrs
5 Galbraith John (Clara)
6 Darlington Lillian
Street contd—
◆ Kent st intersects
412*Michel J W T (Margt)
414 Victoria Transfer
*Wilkie Wm B
416 McPhee Robt J (Veryl)
418*Cameron R Allan (Adelaide)
Atkinson H Roy (May)

424 Francis Apartments
Apartments—
1 Wilson F Bert (Lorna)
2 Mitchell Austin J (Phyllis)
3 Fleming John S
4 Stuart Kenneth (Ethel)
5 Slattery E J
6 Allan Jos (Jennie)
7 Scullard M F (Manuel)
Street contd—
434 Legault Blanche
436 Bocquet Louis (Alodea)
438 1 Halpin John J (Anna)
2 McLewin Regd (Anna)
3 Buffam Muriel E
B Tapp Regd W (Mary)
440 Pritchard Jack R (Aileen)
446 Gosselin Romeo (Ora)
448 Thompson Ward H (Helen)
450 Bradford Seymour (Ethel)
454 McGregor John E (Margt)
456 Berigan Mary Mrs
466 McCormack Wm L (May)
468 Dampier Leah Mrs
◆ Lyon st intersects
470*Burns Mary Mrs
472 Moxley Sadie Mrs
474*Ussher Jas
Quigg Victor (Margt)
476 Pescod Wm C (Lillie)
478 Morris Silas J (Annie)
480 Vann Lewis V (Myrtle)
482-484 Bernardine Muriel Mrs
486*Lee Richd Stanton (Mary)
488 McVeigh Ellen Mrs
490*Berrigan J Wm (Ida)
492*Whelan Margt Mrs
494 Phair Thos H (Ethel)
496 Louden Arthur (Nina)
498 Day Raymond S (Claire)
500 Colbert Annie Mrs
508 Robinson Robt (Helen)
Clement Romeo (Marjorie)
◆ Bay st intersects
512-514 Vacant
516 Douglas Walter S (Gertrude)
516½ Hewston Vella Mrs
534 1 Tom George
2 McWilliams Albt E(Margt)
3 Durant Gerald (Pearl)
4 Stubbs Kenneth W (I)
5 Pallister John W
538*Belanger Joseph E
540 Simonie Agnes Mrs
544*Batterton Katherine Mrs
546 Collins Thos J (Annie)
550 Fraser Wm M (Winnifred)
552*Hussey Michl J (Edith)
554 Charbonneau Wm W (Catherine)
562*Daugherty Jas (Ellen)
564 Scully Muriel
566 Smith Foster A (Maud)
◆ Percy st intersects
580*Ellenberg Israel (Deborah)
582 1 Delaney Frank J (Mary E)
2 Nagle Frank L (Nettie)
584 Mattice Lloyd (Mary)
586 1 Walsh James C
2 Sands Bernard (Veronica)
3 Ralph W Ernest (Ethel)
588 1*Argue Wm F (Rhona)
2 Raganold Gilbert (Theresa)
3 Cairns Mina O
590 1*Argue Fredk W
2 Moore Joseph R
3 Deachman Sarah Mrs

✝LISGAR RD (City and Rockcliffe Park), runs north-east from end of Dufferin rd to Rockcliffe Park Driveway.

NORTH SIDE .....

✝(Rockcliffe Park)
92 Davis John C (Celia)
94 Brock Eustace C (Margt)
100 Cumyn Philip A (Anne)
112*Beale Alfred M (Cecile)
118*Read John E (Diana)
128*Francis Britton Mrs
132*Aylen Peter (Muriel)
160*Leggett Theodore H (Myrtle)
◆ Princess av ends
188 Robertson Norman A (Harriette)
◆ Mariposa rd commences
*Clark McLeod "Crichton Lodge"
♣ Park rd commences
318*Stone Thos A (Alexandra)
344*Bryce Eleanor
390 Stevenson Preston Mrs
◆ Buena Vista rd commences
412 Shuckburgh Evelyn C (Nancy)
420 Halliday Wm E (Aldyth)
*"Berkenfels" Bethune Alfred C (Eleanor)

SOUTH SIDE .....
(City)
9 Challis Albert E (Lillian)
11 Jennings Wm (Maud)
15 Bennett Ernest (Kathleen)
17 Murton Jas H (Louise)

LLOYD, runs south from Duke to Wellington, first east of Booth, Victoria Ward.

EAST SIDE .....

29 Jones Geo (Edith)
31 Loiselle Calixte (Clothilde)
33 Chouinard Henry (Rita)
35 Couillard Lorenzo (Marie A)
◆ Queen st w intersects
59 Ladouceur Albert (Angeline)
Mellor Laurence (Pauline)
61 Renaud Roaul
Mellor Howard J (Yvette)
63 Cundell John (Marguerite)
Flansbury John (Juliette)
65 Cardiff Grace Mrs
67 1 Dewitt Allan (Pearl)
2 Giles Herbert J (Essie)
71 Bergeron Alcide (Marie)
Goderre Albert (Margt)
73 Bergeron Polydore (Delphine)
75 Lowell Jos E (Kathleen)
Burgon Anna
77 Lawson Wm (Blanche)
Shields Alfred (Esther)

1936 BANK STREET

SOURCE: MIGHTS

105 Brouse H (Estate)
Dourley Thos J jwlr
107 Great Atlantic & Pacific Tea Co of Canada Ltd provs
◆ Albert st intersects
109-111 Ottawa Hydro-Electric Commission
113 Cinderella Shoe Shop
113½ Longo Frank tlr
115 Cole Geo R minry
117 Deb Shop The
119 Burkholder F D, Ltd, furs
121 Giddens Mackenzie men's furngs
123 Patton Cleaning & Dyeing Co
125 Kazson's Lunch
125½ Seikos Louis shoe shiner
127 Delahaye Ted men's furnishings
Bell W E custom tlr
127½ Vacant
◆ Slater st intersects
129 Trudel Quality Food Store
131 Thrifty Drug Store
First Floor—
Rooms—
1-2 Slemon Rex dentist
3-4 Greig Belle, mus tchr
5 Lobel Edwd furs
Second Floor—
8-9 Uniform Cap Mfg Co
Benovoy Rae
131½ 1 Brule Alcide T (Irene)
2 Paquette J B
3 Hutt Orrin
133 Charles & Charles Co ice cream mfrs
135 Marie Dress Shop Ltd
137 Sun Cafe
Hum Jackson
139 National System of Baking Limited
147 Seaton Thos J jwlr
149-151 Stein Bros, ladies wear
151½ 1-2 Mindy's Beauty Salon
Booth Herbert R (Nellie)
3 Stewart Thos (Muriel)
4 Lambert Leopold (Laurette)
153 Vacant
155 Velvet Ice Cream Co
157 Jarvis A H Ltd staty
159-163 Canadian Department Stores Ltd
Eaton T Co Ltd The order office
Post Office
◆ Laurier av w ...tersects
165 United Cigar Stores Ltd
165½ Planter's Peanut Shop
167 Ottawa Hardware Co
169 Warwick The
Apartments—
1 Lippett Maud Mrs
Berman Isador (Mary)
2 Gorelick Abraham (Dora)
3 King Sarah Mrs
4 Adams Thos A (May)
5 Kretikos Stefanus
6 Vacant
7 Smart Lindsay B (Lila)
Street contd—
173-175 Allen's Lunch
175½ Central Smokes & News
177 Aubrey & Proulx millinery
177A Vacant
177½ Horwitz M Ltd jwlrs
179 Elinore The
1 Sherman Jos (Sadie)
2 Collins Mary Mrs
3 Cain Etta Mrs
179½ Star Cake Shop
181-181½-183 Dominion House Furnishing Co Ltd
185 Dominion Ladies' Wear Ltd
◆ Gloucester st intersects
187 Wackid Geo, fruit
189 Eddie's Meat Market
Proulx Lucien (Therese)
Monette J Edwd
191 Wilson Eustace S minry
193 Belles Dress Shop
195 Smart Set Shoe Shop
197 Roxy Frock Shoppe ladies' wear
197½ Thaler A Joseph jwlr
199 Short's Candy Store
199½ 1 Theriault Eva Mrs
2 Peskett Harriet Mrs
201 Maple Leaf Meat Market
203 Hub Cigar Store
205 Ye Olde Booke Shoppe sec hand books
207 Sinclair Chas delicatessen
209 Premier Hat Shops, Ltd
◆ Nepean st intersects
211 Vacant
213 Pratt's Flower Shoppe
215 Calderone Grieves & Co, fruit
217 Langford H G, Ltd, jwlrs
219 Stewart & Co, furniture
223 Byshe & Co, bicycles
225 Cumming & Mahoney elect appliances
227 Lisgar Apartments
Apartments—
1 Athanos Geo (Catherine)
2 Pearce Sarah Mrs
3 Stevens Nicholas (Bertha)
5 Alexander Hannah Mrs
6 Kavanagh Francis (Lillian)
7 Askwith Chas
8 La Breche W J (Catherine) caretaker
9 Cooke Bella Mrs
Mahon C Mrs
10 Orange Thomas (Ada)
Street contd—
229 American Supply Co, lds wr
231 Dominion Stores Ltd (head office)
231-233 Dominion Stores Ltd gros
◆ Lisgar st intersects
235 Jarman Frank Ltd picture framers
235½ Tavistock Apartments
Apartments—
1 Laplante Jos O
2 McAdam Lola
3 Harrold Christopher
4 Vacant
5 Vacant
6 Cooper Ruby Mrs
7-9 Bowden Fredk H (Jessie) janitor
11 Vacant
12 Robertson Geo
13 Byrnes O A
14 Vacant
15-16 Clarke David
17 Vacant
18 Vacant
19 Foy Percy W
Lakhovsky Oscillating Circuit, Paris, France
Foy Wm E J mfrs agt
20 Kearney Jas
21 McCamblay Melville
Dunne Robt
Street contd—
237 Milne David barber
241 Capital Stamp & Stationery Co
241½ Jewell Box The jwlrs
243 Great Atlantic & Pacific Tea Co Ltd gros
245 McIntosh & Watts, teas
245½ Sheridan Chas W dentist
1 Fitzgerald Mona physical culture
Fosbery Lionel sculptor
2 Cooper Percy C (Hilda)
3 Philpott Mary Mrs
4 Vacant
5 Mathews Wm (Christina)
247 McIntosh & Watts, crockery
249 Arcadia Grill rest
Hum Thomas L
251 Bova Paul & Sons, fruit
251½ Vacant
253 Baker John R cutler and grinder
255 Sayer Bakery
257 Joyce Herbt (Ellen)
259 Zilberg's Ladies' Wear
◆ Cooper st intersects
265 Coulter Leonard L drugs
267 Zaretsky Sela Mrs fruit
Zaretsky Chaim (Sela)
269 Charles & Charles ice cream
271 Bank Street Meat Market
273 Stuart Chambers
Rooms—
100-101 Thomas & Kennedy barrs

1936 COOPER STREET-A

SOURCE: MIGHTS

7 Delaute Simonne
8 Stonehouse Kathleen
9 Verdon Henry E (Mabel)
Street contd—
25 1 Riendeau J A (Ruth)
2 Smith Lavina
27 Smith Ethel E Mrs
29 Bradley Joshua D (Lillian)
33 Brunskill Richd (Ethel)
35 Leacy Mary Mrs
41 Graves Geo C (Audrey)
47 Minnes Robt C (Nancy)
49 Vacant
111 Cowan Chas G (Mina)
113 Gullock Caroline A Mrs
117 Cartier Apartments
1 Vacant
2 Graves Hasbrouck C (Mary)
3 Cowan Georgina Mrs
119 Cartier Apartments
1 Dowsley Alice G E Mrs
Wright Gladys E Mrs
2 McEachern Chas (Helen)
3 Adams Wm J H (Minnie)
123 Cannon Arthur Hon (Corriene)
◆ Cartier st intersects
127 Graham John (Suzanne)
129 Smellie Jas F (Amy)
131 Ryan Jas H (Amy)
141 Preston Wm J (Gertrude)
173 Erindale Apts
Apartments—
1 Edwards Fred A (Lenore)
2 Wellard H F
3 Brigginshaw Mary H
4 Allen Leonard E (Ethel)
5 Dumas F A Mrs
6 Caven W E phy
7 Barrigar F Luella
Barrigar Dorothy L
8 Buchanan John G Mrs
9 Tanner Fredk I (Lilla)
10 Bell Arthur H
Claffy Helena nurse
11 Caven W E (Eva)
12 Grieves A
14 Baker Gordon S (Louisa)
15 Southgate Chas (Violet)
Little Gordon J (Kathleen) janitor
Street contd—
201 Norman Court Apartments
Apartments—
1 McLaurin Geo Mrs
2 Wilson Hilda G
Drysdale Edith Mrs
3 McIlmoyle Geo
4 Olmsted Chas A (Agnes)
5 Davies Robt (Nancy)
6 Woodburn Madge
7 Fox Edwd
8 Melkan Wm (Sarah)
9 Landreville Chester T (Hazel)
10 Robertson Jack janitor
Street contd—
◆ Elgin st intersects
235 Manhattan Apartments
Apartments—
1 Reesor Kate
2 Rochon Harvey L
3 Egan Teresa
4 Marion Edwd C
Marion Kathleen
5 Cairns Fredk H
6 Fraser Regd (Jean)
7 Skelly Leo L (Myra)
8 Beaubien Arthur L (Annie)
9 Gray Harold E (Lillian)
10 Ayres Walter
11 Ferguson R G Mrs
Lambkin Irene
12 Simpson Geo
14 Green Danl (Dora)
15 Boyle Lily
Boyle Mary
16 Dalton Ella C
17 Burnett King E
18 Jones Irene Mrs
19 Mooney Mary L
Mooney Marguerite
Mooney Mary
20 Hanson Olaf
21 Vacant
22 Gough Adelaide
Gough Isabel
23 Eaman J Harold
Cumming John E
24 Manka Alex R (Agnes)
25 Mann Churchill A
26 Slorer David (Bella)
27 Larmonth Gordon F (Florence)
28 Selleck Geo F (Katherine)
29 Corrigan Arthur E (Delphine)
30 Robson S A
31 McNaughton Irene
32 Meredith John K
33 Mutch Leslie A
34 Conway Percy (Minnie) janitor
35 Langdon Archd A
36 Pye Edwd V (Jessie)
Street contd—
245 Council House
Canadian Welfare Council
Childrens Aid Society
251 Rogers A Frankford Mrs
255 Aronlea House rmg hse
Andre Alex (Emily)
◆ Metcalfe st intersects
277 The Sifton
295 Laidlaw J Hugh (Gladys) phy
297 McCoy Saml H (Gladys) phy
303 Cox Edwd M (Edith)
309 Fanning Matthew J (Katherine)
311 1 Sutton Mary
2 McConnell Annie Mrs
3 Edge Marguerite
315 Dagg Elsie Mrs
317 Gregory Chas (Sarah)
325 Benmore Apts
Apartments—
1 Sinclair Duncan A (Sarah)
2 King Annie Mrs
3 Hudson C Bert (Gwen)
4 Dawson Thos G (Violet)
5 MacLaren Agnes H Mrs
6 St Germain Milton (Rose)
7 Brinkman Kathryn Mrs
8 Flack Catherine D
9 Hodgins W E Nellis (Ethel)
10 Inglis Edna L
11 Blais Jos C F (Nathalie)
12 Bronner Fredk (Violet)
14 Fry Thos R (Lillian)
15 Gervais John A (Elsie)
Street contd—
331 Harrison Herbert S (Lila)
335 Chalmers Apts
Apartments—
1 Shapiro Chas E (Rose)
2 Stangroom Eric
3 Anderson Wm F (Gertrude)
4 Lloyd Jack A (May)
5 Costello Elsie M
6 Arnhardt James (Elizth) janitor
Street contd—
◆ O'Connor st intersects
353 Ward Harry (Mary)
357 Chalmers Church House
359 Munro John A (Mary)
Stephenson Luella nurse
373 Apartments—
1 Gray Kathaline M Mrs
2 Leduc Patk R (Emily)
3 Barnes Walter S (Pearl)
4 Stafford Alma E
5 Beaudry Alderic (Reta)
6 Crilly Emma
Street contd—
375 Bill's Battery Service garage
379 Going Norah

1936 COOPER STREET-B

SOURCE: MIGHTS

381 Smyth Walter (Ella)
389 Tetbury The
Apartments—
A McClinton Edna
B Granger Thos W janitor
1 Smith Stanford Mrs nurse
2 Green Lottie M Mrs
3 Dayton Alex (Marjorie)
4 Bryan John Mrs
5 Cornell Doris A
6 Williams Jas E (Effie)
7 Harradine Alfred (Sadie)
8 Carter James Mrs
9 Stewart Muriel
Street contd—
391 Bradley Robt (Millicent)
393 Hong Sing Indry
◆ Bank st intersects
409 Standard Taxi
411 Allen H L elect contr
423 Gray Wm F (Dora)
425 Jaffney Georgine
427 Stockfish John E (Henrietta)
429 Hume Kate O
431 McLewin Ernest (Annie)
433 Capital Glass & Paint Co Ltd
437 Vacant
441 Dooher Declan D E (Loretta)
443 Curry Frank (Margt)
447 Debate Jos (Marion)
449 Brennan Florence
◆ Kent st intersects
467 Gray Elrey Mrs
469 Tighe Jos P (Norah)
471 Hall Victor B (Elizth) carp
473 1 Beattie Gladys G elocution teacher
2 Lane Catherine Mrs
475 Masson Isobel Mrs
477 Craig Jas A
479 Ruskin Apts
Apartments—
1 Archdeacon A M (Agnes)
2 Smith Wm H Mrs
3 McEvoy Kathryn A
4 Farnsworth Henry A (Flossie)
5 Casey Thos J (Florence)
6 Meehan Jos B (Ellen)
Street contd—
487 Anderson Norman (Irene)
489 McKinley Apartments
1 Davie Archd K (Alice)
2 Lowe Geo A (Mabel)
3 Vacant
4 Girvan Edwin F (Rose)
Mitchell Wm J (Edith) caretkr
489½ Ottawa Window Cleaning Law Alice Mrs
491 Ruddy Jas L (Flora)
493 1 Murphy Edwd E (Edith F)
2 Hunt Clara Mrs
495 Miller Florence M Mrs
Gauthier Sarah Mrs
497 Mulhall John
499 Rooney Ethel Mrs
503 Willis Annie A Mrs
505 Wilson Wm H Mrs
507 Cowick Ernest V (May)
◆ Lyon st intersects
511 Poulsen Neil B (Ruth)
513 Smith Wm (Isabella)
515 Whelan Funeral Home The Whelan J J P (Katherine)
611 Ferris Wm A transfer
613 Durant Blake (Sidney)
615 Stratton Stanley (Carrie)
617 Moran's Transfer
Moran Norman (Grace)
619 Reid Geo (Mary)
◆ Bay st intersects
667 Kennedy Mary A Mrs
669 1 Pouget Mary Mrs
2 Gordon Edna Mrs
671 Eagle Louisa
673 Murphy Norman (May)
675 Frost Elmer L (Annie)
Blakely Robt L (Minnie)
677 Walker Wm (Stella)
679 Gollinger Catherine Mrs
681 Lee Ernest (Catherine E)
681½ Wilson Essie Mrs
683 Maharry Louis (Lena)
Headley Eric (Mary)
685 O'Brien John L (Veronica)
685½ Walsh Elizth Mrs
697 Benoit Elie J (Ellen)
701 Artichuk Fredk (Catherine)
703 Low Herbert S (Kate)
◆ Percy st intersects
721 Scott Edith Mrs
721A Anderson Agnes E
721B Lewis Wm B (Jessie)
723 McNamara Catherine Mrs
725 Tighe Agnes Mrs
725½ Des Rivieres Elizth Mrs
727 Wilkey Harry J (Mina)
729 Grummett Jas A (Mildred)
731 Brady Austin (Elizth)
733 Rooney M Gertrude Mrs

SOUTH SIDE .....

4 Doney Jennie L Mrs
8 Thorne Jas (Katherine)
14 Schagel Miriam E
16 1 Rutledge Jean Mrs
3 Proctor Ida Mrs
4 Runciman Marjorie G
5 Ramage Dorothy
6 Gillissie Lawrence G (Susie Harkin)
Finley Clarke (Beatrice) janitor
Street contd—
30 Fraser John B
34-36 Marlborough Apts
Apartments—
1 Dion Sydney L (Edith)
2 Barber Dorothy M
3 Anderson Clifford S (Marjorie)
4 Vacant
52 Fleming Thos (Adeline)
54 MacMinn Arthur
56 Harris Roy (Hildred)
58 La Vole Marc A (Gertrude)
60 O'Neil Jos T (Annie)
64 Anderson Dorothy Mrs
68 Sims Herbt L
◆ Cartier st intersects
148 Cowley Arthur T (Marion)
150 Brennan Alicia Mrs
160 Apartments—
1 Ellis Ruth
2 O'Brien Nora
3 Thompson Doris
4 Freeland Anna
5 McCallan Margt
6 Brownlee T A Mrs
7 Wade Muriel
Wade Beatrice
Stevenson Saml C
Davis A J
Street contd—
170 Apartments—
1 MacNish Anna
2 Burn Lisa Mrs
3 Rider Howard B (Nettie)
4 Spooner Roe A
5 Kydd Irene
6 Robinson A Freda
Wilson Myra
7 Vacant
8 Henderson John
9 Bartlett Harold E (Annie)
Street contd—
180 Roberta Court Apts
Apartments—
1 Topley Edith
2 Layeux Bernadette
3 Vacant
4 Vacant
5 Bowman Norah
6 Vacant
7 Vacant
8 MacCallum Beatrice Mrs
9 McGuire Kathleen
10 Evans John E
11 Jeffrey Helen
Jeffrey Warren A
12 Clifford M K Miss
14 Sheridan Mary E Mrs
15 Lee Arthur (Julia) janitor
Street contd—
184 Snider Mary Mrs bdg hse
186 Noel Lucy Mrs
188 Sabetta Vittorio Skin Disease Clinic
190 Cunningham E (Mary) bdg house
192 Laidlaw Campbell phy
192A Lochman Mae Mrs
◆ Elgin st intersects
216 Sutherland The
1 Kerr L Muriel
2 Vacant

1936 COOPER STREET-C

SOURCE: MIGHTS

4 Graydon Alice
5 Starrs Anna
6 Ketchum Wm O (Constance)
10 Buckley Margt Mrs
11 Dowling Elizth
12 Howe Margarette M
14 Roe R C
15 Rainboth Elizth Mrs
16 Vacant
17 Teskey Leonora E
20 Charlesworth Hector (Catherine)
21 Laurie Major W L (Charlotte)
22 Kidd Eliza
23 Salt Lillian
24 Wayne Margt Mrs
25 O'Connor Katherine E
26 Whelan Kate
30 Neville John F (Laura)
31 Metcalfe Jean M Mrs
32 Ogilvy Jean
33 Leader John
34 Duhamel Fidela L
35 Graham Maxwell Mrs
36 Pelton James A (Agnes)
40 Munro W H (Angel)
41 Matthewman George P (Mary)
42 Churchill Winifred
43 Paterson James
44 Middleton John J (Ivae)
45 Macdonald Finlay M
46 Burnham Mary V
47 Everitt Thos (Lucy) jan
48 Flatters Frank
49 Mallory Frank H (Wilhelmina)
Street contd—
310 Smith Robt Strachan (Annie)
312 Corry M E Mrs
318 Stratford The
Apartments—
1 Herbert Violet
2 Durack Estella
3 Talbot E
4 Bellinger Wilhelmina
5 Mercer James W
6 Purcell Mary K
7 Lyon E
8 Raye D M
9 Baxter G S
10 Vacant
11 Stowe Margt E
McMaster Anna L
12 Lewis Lillian V
14 Simmonds Edith
15 Vacant
16 Mulvihill Helen
17 Clarke Rose
18 McLellan Alberta M
19 McKerchier May E
20 Macdonald Katherine C
Macdonald Annie M
21 Bird Chas
22 Taylor Mabel
23 Shaver Ethel
24 Henderson A M
Street contd—
320 Rochdale The
Apartments—
1 Roblin Ada M
2 Fleming Nellie
3 Ladouceur J Lawrence
4 Mead Eric (Evelyn)
5 Davidson D
6 Byers K
A McLeod May I
B Leforguy J
C Whittaker Phyliss
D Birkett Fredk W Mrs
E MacDonald Danl H
F Gauthier Heloise
G Sharp Jas (Mary) janitor
9 O'Brien C D'Arcy (Pauline)
10 Valade Alice
11 Ahearn John M
12 Booth Anne C
14 Nevens Areleen
15 Weatherdon A M
19 Cameron A M
20 Falkner Mildred B Mrs
21 Coughlin Oleida
Coughlin Foster
22 Mennie E
322 1 Bourgault Jeanne
2 Kenny M
3 Ford Gerald (Verna)
4 Minott Clinton A (Mabel)
5 Dempsey Agnes
6 Bellamy Eva M
7 McTavish Elizth
8 Richardson M B
9 Fitzpatrick L U
10 Gillis Katherine
12 McGill Iris
Street contd—
330 1 Malone Clara Mrs
2 Hall Maude H
3 McLean Margt
4 Leacock Elizth Mrs
340 1 Prime Eric A (Edith)
2 Murphy Alex G (Irene)
◆ O'Connor st intersects
354 Morrison Donald L (Martha)
356 Donaldson Gracia E Mrs
Hector J Herbert
358 Doucet John J (Georgie)
360 Gullock Gordon L (M Frances)
362 Jowitt Emily Mrs
364 Dolan T P (Laura)
370 Brouse Maude Mrs
Howard Byron W
376 Billoot Florimond (Sylvia)
378 Lavallee Clothilda Mrs
380 McLachlin John A (Margt)
386 Simpson Annie Mrs
388 Bourdon Oswald
390 1 Moore Alex (Violet)
2 St George Lilly Mrs
◆ Bank st intersects
442 Turner Ernest
448 Stock Mary E
450 1 Lightstone Saml (Libbie)
2 Hodgins Lena
456 Snelling Paper Scales Ltd paper dlrs
◆ Kent st intersects
470 Lane Wilfred
472 Beach Benson C (Annie)
Beach B H Sparling osteopath
474 O'Neill Bertha
480 The De Vere
Apartments—
1 O'Brien Thos Mrs
2 Austin Henry G (Nellie)
3 Walker Fannie Mrs
4 Wilson Mary E
5 Reid John R Mrs
6 Ross J Alex (Jean C)
Street contd—
484 Mitchell Herman W (Lillian)
488 Vaughan Jas (Lucy)
490 MacFarlane J Wilkie (Effie)
492 Goodall Mary A Mrs
496 Campbell Margt Mrs
498 Mulroy Mary E Mrs
500 Vacant
502 McCallan David (Emily)
504 Tapp Frank
506 1 Willis Stephen T (Lucie)
2 McCarthy Jos V
3 Wiggans Robt G (Laura)
◆ Lyon st intersects
510 Campbell Colin
512 1 Loveday Edmund T
2 O'Brien Henry
514 1 Hudson J Mrs
2 Courtney Geo L (Emma)
3 Guy Victoria E
610 Walsh Martin M (Anna)
Tally-Ho Pure Water Co Ltd
612 Scott Victor P (Victoria)
616 Grant Agnes I mus tchr
Grant Mary J D Mrs
618 Bunnell Beryl Mrs
620 McKeown Thos (Catherine)
622 Phillips Minnie Mrs
624 Dock Irene
644 McBride Thos J (Annie)
◆ Bay st intersects
666 Mowat Daniel (Minnie)
668 Belleau Mirille A (Marie A)
670 Ragnold Frank (Catherine)
674 Lukanuk Wm (Annie)
676 Meehan Oswald J (Laura)
678 Maharry Robt H (Elsie)
682 Scott Claude J monumental sculptor
688 Coughlan Jas C (Juliette)

1936 LISGAR STREET-A

SOURCE: MIGHTS

10 Chalmers Wm C (Angeline)
12 Chalker Chas P (Emma A)
16 Stotesbury John (Florence)
◆ Rockcliffe Way intersects
30 Patch Clyde L (Clare)
32 Soame Henry J (Winifred)

LISGAR, runs west from Driveway to Bronson av, third south of Laurier av w, Central and Wellington Wards.

NORTH SIDE .....
Lisgar Collegiate Inst
◆ Elgin st intersects
139 Williams Herbt (Edith)
169 Bedard Wilfred D (Mona)
171 Braemar Apartments
Apartments—
A Hendrie John M
B Imlay John C (Helen)
C Boris Rose Mrs
D Murphy Emmett
E Heeney E Miss
F Marshall Annette
Smith J A (Mary) janitor
Street contd—
173 Flack Jas (Florence)
175 Reid Eleanor
179 Petrie Lisle Mrs
181-191 Legault Rose de L Mrs
193 Poulton Edwd (Lillian)
193 Duggan John F (Florence)
◆ Metcalfe st intersects
229 Rice Margt V Mrs
231 Brien John P
233 Stewart Elizth Mrs
235 Webb Robt (Catherine)
237 Cyr Alphonse (Albertine)
239 Coons Maud Mrs
243 Davis Melinda M
249 Ruddy Lillian
253 Barnes Sarah Mrs
255 Pearson Chas (Alice)
257 Rayne Gordon (Edith)
259 Chisnall Lydia Mrs
◆ O'Connor st intersects
281 Hutchison Orrin H dentist
Hutchison Geo O dentist
Dow Nellie Mrs
283 Geary Catherine
Geary E A
287 Little Bertha E
289 Burke Anna Mrs
291 McLean Harry W (Nellie)
293 Decoste Phelix (Mary)
297 Shipman Albert G (Essie)
299 Fraser Marjorie Mrs
303 Haspeck Leo
307 Cousineau Arthur G (Mary)
309 McConnell Geo H (Annie)
311 Kelvin Court
Apartments—
1 Ferrigan Michl (Oscella)
2 Victorian Order of Nurses Ottawa branch
3 Killburn Danl G (Joan)
4 Johnston John T
5 Vacant
6 McKenna M (Helen)
7 Scarlett J W (May) caretkr
Street contd—
315 Ottawa Auxiliary Bible Society
317 Peck Hall
◆ Bank st intersects
335 Lisgar Barber Shop
Tannis Michl (Kuramee)
341 Fong-Jean Gerald (Elizth)
343 Barrie Germaine Beauty Salon
343½ Ballyshannon Apartments
1 Absent
2 MacDonald Allan (Elizth)
3 Fenton Arthur E (Luella)
4 Richardson Al E (Annie)
345 Browne Cecil teas
347 Tracey Belle
351 Noel Albert G (Annie)
357 Cox Mary E
Ayers May G
359 Lavigne Minnie Mrs
361 Maxwell Jos (Rose)
Murch Mary Mrs
DeGrandpre Oscar (Laura)
363 O'Brien Gladys Mrs
365 Armstrong Hugh (Isabella)
367 Burwash Annie Mrs
371 Fennell Chas (Mary)
375 Brady & Harris Funeral Residence
Harris Margaret V Mrs
Catholic Girls' Club
381 1 Vacant
2 Paddon Kate
3 Caldwell Wm F (Ella)
4 Pepin Sarah J Mrs
383 Baxter Hiram M
389 White John H (Alma)
391 Lacroix Edwd (Mary)
◆ Kent st intersects
401 Gershman Icko (Fannie) tlr
Stewart Wm O R (Ann)
405 Carson Katherine Mrs
409 Durham Wm H (Margt)
411 Baker Edwd A (Christine)
Taylor Roger (Luella)
415 Erwin John W (Theresa)
417 Lariviere Gladys Mrs
421 Rasburn Court Apartments
Apartments—
1 Lee Wm (Helen)
2 Abrahamson L
3 Mulhall Eleanor Mrs
4 Wright Florence
5 Cox Emma Mrs
6 Vacant
7 Hooper Geo
Street contd—
423 Cockburn Eleanor Mrs
427 1 Mahoney Clarice
2 Perrin Ernest H (Sara)
429 1 Maguire Eldon (Marion)
2 Graham Rose Mrs
435 Gauthier Philip (Stella)
437 Slinn Sausage Co
449 1 Vacant
2 Waugh Richd F (Doris)
3 Gladwin Isabel
4 Harris Marie Mrs
451 1 Walker Lila E
2 Watson John R (Rose)
453 1 Hartin Mary M Mrs
2 Salley Irene
3 Kavanagh Minnie Mrs
457 Ireton Adam A (Elizth)
459 Duncan Alex (Agnes)
461 Spencer Harry H (Kate)
463 Macfarlane John B (Laura)
◆ Lyon st intersects
465 McEwing Jean gro
473 Wilkins Martha Mrs
473 1 Hicks J W
2 MacKey Ruth
MacKey Elizth
477 O'Brien Helen Mrs
481 Dobson Adam (Rose)
483 O'Farrell Mary A Mrs
485 Cardiff Grace Mrs
487 Dibden Chas W (Rose)
489 Richardson E N Mrs
491 Pritchard Sydney S (Bertha)
493 Meunier Arthur (Marguerite)
495 Lemire G Arthur (Helen)
495½ Blackburn Effie Mrs
497 Po'tras Adelard (Aurore)
503 1 Buffam Geo C (Pretoria)
2 Nesbitt John G (Sarah)
505 Bowes Alex (Esma)
507 McLean Jas A (Frances)
◆ Bay st intersects
531 Fields Margt A Mrs
533 D'Arcy Michael
535 D'Arcy Thos (Margt) transfer
539 Moss M Loretta
543 Ayotte Francis X
545 Cotton Chas H (Emily)
547 Peters Chas (Ellen)
547½ Cain Wm
559 Foster Lyall (Myrtle)
561 Walsh David (Beatrice)
563 Baxter Mary Mrs
565 Smeaton Jean Mrs gro
◆ Percy st intersects
567 Moran Thos
569 Plunkett Lena
571 Connor Wm (Agnes)
Brunette Jas (Lily)
573 Burke Albert E (Mabel)
575 Murphy John A (Emma)
577 Fermoyle Francis (Annie)
579 Scarborough Apts
1 Gibbard A J (Gertrude)
2 Powers Lawrence J (Mildred)
3 Abraham Edith Mrs

1936 LISGAR STREET-B

SOURCE: MIGHTS

581 1 Mulligan Ida
2 Sutherland Andrew (Charlotte)
3 Hodgins Wm H (Florence)
4 O'Callaghan Gertrude C
585 McDonough Jos (Teresa J)
587 Dexter Fredk W
Verboomen Remy (Regine)

SOUTH SIDE .....
24 1 Campbell A C (Jerusha)
2 Barber Herbt G (Bess)
Collegiate Playgrounds
48 Scharfe Sydney F (Dorothy)
56 Semple Frank G (Bessie)
60 Anderson Hugh B (Florence)
66 Snowdon Johnston M Rev Archdeacon (Carolina)
66A Houde Fredk H
78 Magee Fredk A
◆ Cartier st commences
102 Blackburn Russell (Anne)
108 Scott Duncan C (Elsie)
110 McCarthy Geo S (Audrey)
112 O'Hanley Malcom C
112½ 1 Gorman James F Rev Canon
2 Godfrey A L Mrs
114 Monk Augusta Mrs
116 McCann Jas S R (Jessie)
118 Absent
120 Gage Leonard W
◆ Elgin st intersects
180 Royal York Apartments
Apartments—
1 Palmer B N
2 Foster Archd D phys
3 George Patricia B
4 Dillon Margt Mrs
5 Cottrell Wm H (Katie)
6 Bee Thos (Mac)
7 MacHaffie Lorne G (Myrtle)
8 Jackson Edith Mrs
9 McGibbon John B
10 Cherrier Honore F (Lillian)
11 Hale Robt F (Rena M)
12 Boyd Earl (Annette)
14 Spratt Thos M (Nellie)
15 Jackson C W
16 Pollard Rose Mrs
17 Moore Thos J (Margt)
18 Greenberg Moe
19 Blanchfield F Henry (Glen)
20 Neate Reg Major
21 Ransom Mildred F
22 Murtagh Lillian Mrs
23 Browne Gerald L (Grace)
24 Wilson Porter
25 Sanche Donat (Beatrice) janitor
Street contd—
182 Webster Wm V (Gertrude)
184 Lemieux Rose Mrs
188 Stalker Mabel
Stalker Eva
190 Law Saml J (Sarah)
196 Quinn F P phy (Josephine)
200 Croll Geo M Capt (Elsie)
◆ Metcalfe st intersects
210 Hooper Geo phy
230 Faloon Margt Mrs
232 Armstrong Wm H (Teresa)
234 Middleton Margt R Mrs
236 Glenarvon Hall
1 Betts Geo S
2 Mills Lillian
3 Lavell Mary B
250 Rice Margt Mrs
252 Apartments—
1 Vacant
2 Dansereau Germaine
3 Vacant
4 Cross Irene M Mrs
5 Harkness Hilda T
Street contd—
254 McClung Emily Mrs
256 McKay Albert J
262 Legault Jos T (Simone)
264 Rutland Apartments
1 Jack Donald M
2 Johnes Frank C (Ruth)
3 Stott Lottie Mrs
◆ O'Connor st intersects
278 Ells R Hugh phy
284 Lauder Alex N (Teresa)
288 Yake M J Mrs
292 Herbert Helen
294 Bunnell Bros whol confrs
1 Bunnell Frank E
Bunnell Chas W
2 Higginson Wm G (Jessie)
300 Hobbs Manufacturing Co Ltd glass mfrs
306 Walker Robt (Eva)
308 MacGillivray Duncan Mrs
310 Quinn Edmond
312 Fetterly Edgar (Sadie)
314 Chinese Club and Christian Association
Ottawa Chinese Mission and Christian Assn
316 Scott Margt Mrs
318 Jarman Frank storeroom
◆ Bank st intersects
340 Rowe Steven (Hattie)
342 McFarlane Son & Hodgson Ltd whol staty
344 L'Heureux Edith E Mrs
Central Vulcanizing Co
346 Lisgar St Garage
358 Montrose Apts
1 Hill Thos A (Christie)
2 McLaren Cordelia Mrs
3 Fraser Carlyle C (Nettie)
4 Ferrill Chas (Mary)
Dundas Fred caretaker (Beryl)
360 Putnam Apartments
A Dalton Jas E
B Mason Donald A
C Putnam C Howard (Emma)
362A Hincks F J
B Milton Norma
C Lang Violet C Mrs
364 A Lemieux Adona Mrs
B Peart Wm (Margt)
C Cassidy Jos C (Irene)
370 Reoch Robt W
374 Muir Angus M (Sarah)
378 Hutchings Mary Mrs
382 Lake Yvonne Mrs
384 Tysick Jos J
386 Dewar Mary E
Dewar Margt
396 Kingsbury Apartments
Apartments—
1 Vacant
2 Vacant
3 Vacant
4 D'Ornellas A Mrs
5 Vacant
6 Peacock David
Street contd—
◆ Kent st intersects
412 Michel Wilfred Thos (Margt)
Derby Geo D
414 Victoria Transfer
Wilkie Wm B
416 Lapointe Nellie Mrs
418 Cameron R Allen (Adelaide)
Atkinson Roy (May)
421 Francis Apartments
Apartments—
1 O'Connor Wilfrid J (Hildegarde)
2 Corbett Gordon S (Hattie)
3 O'Connor Allen G
4 Carter Robt
5 Fortune A F (Lulu)
6 Battenberg Arthur A (Rachael)
7 Blais John B caretkr
Street contd—
434 Shouldice W T Hans
436 Bocquet Louis (Elodie)
438 1 Bryson John W (Mildred)
2 O'Donnell John E
3 Ferguson Agnes
4 Caverley Archd J (Mary)
440 Dollman Alfred (Edith)
446 Gosselin Romeo (Ora)
448 Deguire Albert (Cecile)
Maurier Henry (Blanche)
450 Nevins Frank J (Mary)
454 Ryan Clara Mrs
456 Hagerty H W (Alice)
466 Goderre Albert (Margt)
Mellor Howard (Yvette)
468 Dampier Wm H (Leah)
◆ Lyon st intersects
470 Burns Mary Mrs
472 Doyle Nicholas J
471 Ussher Jas (Luella)
476 McLaughlin Danl H (Stella)
478 Morris Silas (Annie)
480 Cohoon Lysander B (Fanny)

Apartments contd—
163½ Holly Candy Co
167 Poulos Peter, fruit
169 Warwick The
Apartments—
1 McCulloch John B (Jean)
2 Carisse Emery (Rose A)
3 Woolaston Laura Mrs
4 Mulligan Alvin H (Eva)
5 Gray Jean Mrs
6 Cox Wm E (Emma)
7 Lee Wm (Helen)
Street contd—
173-175 Allen Duncan E rest
175½ Segal Abraham, shoes
177 Irvine David tlr
177A Kilduff Peter A, (Frances)
177½ Horwitz M Ltd jwlrs
179 Elinore The
1 Smart Lindsay B (Lila)
2 Lund Matilda Mrs
3 Allen Alex (Victoria M)
179½ Ray Richd barber
Canadian Shoe Shine Parlor
181-185 Dom House Furnishing Company
◆ Gloucester st intersects
187 Wackid Geo, fruit
189 A1 Shoe Repair Co
191 Boots the Printer
Rose Lingerie Shoppe The
193 D'Arcy Patk, jwlr
195 Destounis Spiros (Mary) shoe shiner
197 Pentel Zundel fruit dlr
197½ Pike Gladys Mrs books
199 Short Thos L, confy
199½ Vacant
201 McKeown Harold, butcher
203 Thomson Harry A confy
205 Dey Wm J, shoes
207 Rogers Wm E baker
209 Premier Hat Shops, Ltd
◆ Nepean st intersects
211 Blair Wm M drugs
213 Morcell's lds wear
215 Calderone Grieves & Co, fruit
215½ Donaldson Hector, furrier
217 Langford H G, Ltd, jwlrs
219 Stewart & Co, furniture
223 Byshe & Co, bicycles
225 Abramson & Co mens furngs
227 Lisgar Apartments
Apartments—
1 Legge Sarah Mrs
2 King Elizth Mrs
King Costumes
3 Dupuis Dorina Mrs
5 Gamble Geo
6 Hiscox Wm (Margt)
7 La Breche Wilfred J (Catherine)
8 Turner Mary A Mrs
9 Checkland S T (Fanny)
10 Jack Donald M (Jennie)
Street contd—
229 American Supply Co, lds wr
231-233 Vacant (2)
◆ Lisgar st intersects
235 Jarman Frank, picture framer
235½ Tavistock Apartments
Apartments—
1 Laplante Percy
2 Cook Arthur
3 Butchers Chas
4 Frederick Louise
5 Robinson John
6 Cooper Ruby Mrs
7-9 Sutherland Donald (Annie)
8 Jackson Alice Mrs
11 Houston Albert
12 Vacant
13 Cheggis Louis (Christina)
14 Tanguey Sylvestre
15 Vacant
16 Vacant
17 Bell Blanche
18 Vacant
19 Foy Percy W
20 Campbell Helen

Apartments contd—
21 Patterson Jessie
Patterson Margt
Street contd—
237 Cheggis Louis rest
241 Broadway Dress Shop
241A Milne David A cigars and tobacco
243 United Hardware & Supply of Ottawa Ltd
245 McIntosh & Watts, teas
245½ Sheridan Chas W dentist
Vacant flat
do La Mothe Berthe vocal teacher
Cooper Percy C (Hilda)
Pettapiece Wm (Mary)
247 McIntosh & Watts, crockery
249 Cohen S & Co lds wear
Cohen Saml (Mamie)
Roodman Saml (Bessie)
251 Bova Paul & Sons, fruit
251½ Ferguson Frank (Annie)
Chabot John L (Ella)
253 Baker John R cutler and grinder
255 Williams Shoe Store The
257 Martel Chas (Catherine)
Vacant flat
259 Zilberg Louis, ladies' wear
◆ Cooper st intersects
265 Quinn Geo A druggist
267 Zaretsky Sylva (Sylvia) fruit dealer
269 Casault M L mlnr
271 Hyde Harvey J btchr
273 Stuart Chambers
Rooms—
Thomas & Kennedy barrs
3 Currie Jas
4 Ramsay Co patent att
Caxton Press printers
5 Ramsay Robt A
6 Beauty Wm A (Florence)
Street contd—
275 Stuart Bruce & Co, boots and shoes
277-279 George T B & Co, staty
281 Pittaway—Jarvis Ltd photos
Pittaway—Jarvis Studio
283 Destounis Michl shoe plshr
Hollywood Dancing Studio
285 Canadian National Inst for the Blind
287 Agnew-Surpass Shoe Stores Ltd
289 Great Atlantic & Pacific Tea Co Ltd of Can provs
◆ Somerset st w intersects
291-295 Wilson Fleetwood & Co, dry goods
297 Wilson Fleetwood & Co, lds wear
299 Wilson Fleetwood & Co, millinery
St George's Hall
Wembley Dancing Academy
301 Pure Food Stores Ltd, gros
303 Central Motor Sales
A Hogarth Albert (Agnes)
B Tallon Guy
Matheson Cecil
305 Byles Harold L motor cycles
305½ Dunluce Chambers
Smith Fred tlr
Mutual Acceptance Corp Ltd auto finance
Cross Milton dentist
307 Vacant
309 Vacant
1 Fudge John E (Jessie)
2 Gooden Alfred
◆ MacLaren st intersects
311 Canadian Bank of Commerce
313 Venn's Drug Store
315 Friedman Max, shoemkr
317 Loblaw Groceterias Co Ltd
319 A Proulx Rose Mrs
B Donaldson Hector (Cassie)

187 Woodside Elizth Mrs
189 Sutherland Wm (Johann)
191 Hendlay Harry (Helen)
193 McCracken Cathcart (Mary Jane)
195 McDonald Geo A (Margt)
WEST SIDE .....
16 Currie Andrew B (Rose)
22 Austin Ernest A (Lottie)
◆ Greenfield av intersects
44 Hupp Harry (Freida)
46 Hupp Robt (Mary)
◆ Montcalm st intersects
52 Vacant
56 Vincent Jos (Euphemia)
58 Becker Angelina Mrs
86 Pranschke Wm C (Gertrude)
◆ Havelock av intersects
90 1 Connett Fredk (Ida)
2 Saint Roland T (Lucy)
100 Swanson Otto W (Annie)
◆ Harvey st intersects
C N R tracks
108 Carswell Bryson (Ada)
110 McFarland David C (Elsie)
112 Woods Roy (Hazel)
◆ Hawthorne av intersects
◆ Lees av intersects
132 Parsons Jas (Alice)
134 Luloff Geo W (Margt)
136 Hildebrandt Henry (Anna)
138 McNeil Eugene (Ellen)
144 Meister Charlotte Mrs
146 Holland Chas H (Amanda)
148 Bonelvick Edwin T (Rose)
150 Whiteworth Walter H(Maud)
◆ Evelyn av intersects
160 Vacant
162 Mulligan Norman (Lea)
164 Manion Thos H (Laura)
170 Mulligan John A (Mary)
172 Luffman Chas M (Margaret)
182 Jennings Edwd J (Margaret)
184 Wilson Walter McK (Bella)

CONFEDERATION DRIVE, runs west from Bank to Kent, first north of Wellington, Victoria Ward.
NORTH SIDE .....
Not built on
SOUTH SIDE .....
Confederation Buildings

✝CONNAUGHT (Britannia Bay), runs south from Carling to Sackville, eighth east of intersection of Richmond rd and Carling av.
EAST SIDE .....
Not built on
WEST SIDE .....
Hansen Hans

COOPER, runs west from Driveway to Bronson av, fourth south of Laurier av w, Central and Wellington Wards.
NORTH SIDE .....
7 Mansfield Minnie
11 Ghysens Edouard (Antoinette)
15 McDougall Duncan M (Isabelle)
McDougall Roy phy
17 Turner Guy R (Margt)
21 Apartments—
1 MacFarlane Elizth Mrs
2 O'Leary M
3 Compton Bessie
4 Purkiss Ellen
5 Boucher M Jos
6 Tremblay Adeline
7 Egan Mary
8 Hodgkin Frank G (Carmen)
9 Webster Chas (Beatrice)
Street contd—
25 Smith Thos
27 MacHaffie Lorne C (Myrtle)
29 Bradley Jos D (Lillian)
33 Cluffe Gilbert (Lucy)
35 Neville Jas J (Mary)
41 Graves Geo (Audrey)
47 Fripp Herbert D (Nora)
49 Stewart Wm (Dorothy)
111 Cowan Chas G (Mina)
113 Gullock W Cowling Mrs
117 Cartier Apartments
1 Evans Geo D (Marguerite)
2 Singleton John T
3 Vacant
119 Cartier Apartments
1 Dowsley Alice G E Mrs
2 McEachern Chas (Helen)
3 Adams Wm J H (Minnie)
123 Cannon L Arthur (Cayenne)
◆ Cartier st intersects
129 Linnell Irving (Lillian)
141 Preston Wm J (Gertrude)
173 Caven Wm E phy (Eva)
201 Caven's Private Hospital
◆ Elgin st intersects
245 Canadian Council on Child and Family Welfare
Imperial Order of the Daughters of the Empire
251 Rogers A Frankford Mrs
255 Andre Alex (Emily)
Avonlea House boarding hse
◆ Metcalfe st intersects
277 The Sifton
295 Laidlaw J Hugh (Gladys) phy
297 McCoy S H (Maude) phy
303 Cox Edwd M (Edith)
309 1 Fanning Mathew J (Catherine)
2 Ryan Donald D (Beatrice)
311 1 Rielly John
2 Monrad Juana masseur
3 Edge Mary J Mrs
316 Bowen Gordon T (Elizth)
317 McDonell Elizth
325 Benmore Apts
Apartments—
1 Sinclair D A
2 Talt Howard R
3 Hudson C B
4 Mulkins Fredk C Mrs
5 Smith Wm
6 St Germain M
7 Wynd Ronald M
8 Macoun John M
9 McGirr Jane Mrs
10 Inglis Emily A Mrs
11 Stewart D M
12 McLean —
Falconer —
14 Fry T R caretaker
15 Van Vliet W D
Street contd—
331 Harrison Herbert S (Lila)
335 Apartments—
1 Shapiro Chas E (Rose) phy
2 Smith Cecil
3 Anderson Wm F (Gertrude)
4 Lloyd Jack H (Florence)
5 Rowan Margt
6 Webster Fred C
Street contd—
335 Sims D Ernest (Inez)
◆ O'Connor st intersects
357 Chalmers Church House
359 Munro John A (Mary)
373 Apartments—
1 Boledeau Adelard (Agnes)
2 Leduc Patk R (Emily)
3 Gordon Edna Mrs
Pullen Robt W
4 Lee Danl A (Berdina)
5 Hall Patk (Nellie)
6 Crilley Emma B
Street contd—
375 Bill's Battery Service garage
379 Going Norah
381 Smyth Walter (Ella)

389 Campbell Donald L contr
Tetbury The
Apartments—
1 Grannery Wm W
2 Leavitt Elsie M
3 Galloway R C
4 Vacant
5 Lemieux Enna Mrs
6 Absent
7 Letrell Napoleon (Teresa)
8 Langford Eileen
Langford Iva
Wilson Beulah
Connelly Lou
McCurdy Nora
Street contd—
391 Matthews Wm (Christina)
393 Hong Sing Indry
◆ Bank st intersects
409 Vacant
411 Allen H L elect contr
423 McDonald Fredk (Minnie)
425 Addison Bertha M Mrs
427 Willis W A (Annie)
429 Hume Kate O
Hume Alice M
431 McLewin Ernest W (Annie)
433 Capital Glass & Paint Co Ltd
437 White J Frank (Mary)
441 Smith Olive Mrs
Popham Martha Mrs
443 Murray John H (Emily)
Wilson Bert
447 Meehan Oswald J (Laura)
449 Brennan Florence
451 Vacant
◆ Kent st intersects
467 Roberts Jack (Emily)
Warren John (Alice)
469 Tighe Jos P (Norah)
471 Hall Victor B & Sons carp
Hall Victor B (Elizth)
473 1 Riches Delbert (Florence)
2 Vacant
475 Murphy John J (Mary)
477 Fumerton Jas (Sophie)
479 Ruskin Apts
Apartments—
1 Vallmer Fred (Daisy)
2 Tallon Michl G (Hannah)
3 Egan Jas A (Genevieve)
4 Geese Wm
5 Keefer Hugh
6 Meekan Jos B (Eileen)
Street contd—
487 Anderson Norman (Irene)
489 McKinley Apartments
1 Savage Patk (Theresa)
2 Vacant
3 Vacant
4 O'Connor Allen G
Cassidy Patk
489½ Ottawa Window Cleaning
Law Alice Mrs
491 Ruddy Jas L (Flora)
493 1 Murphy Edwd E
2 Bowden Annie E Mrs
495 Miller Florence M Mrs
Gauthier Sarah Mrs
497 Mulhall John (Alice)
499 Armstrong T G (Margaret)
503 Dagg Charles E
505 Jones S Jas (Edith)
507 Scissons John (Tessie)
◆ Lyon st intersects
511 Bonner Edmund A (Sarah)
513 Smith Wm (Isabella)
515 Whelan & Son funeral dirs
Whelan J J P (Katherine)
611 Perris Wm A (Margt) transfer
613 Ashly Thos (Lillian)
615 Stratton Stanley (Carrie)
617 Moran's Transfer
Moran Norman (Grace)
619 Reid Geo (Mary)
◆ Bay st intersects
667 Kennedy Mary A Mrs
669 1 Pouget M Mrs
2 Burns Edwd (Rae)
671 Eagle Louisa
673 Murphy Norman (May)
675 Kemp Venie E (Birdie)
677 Burke Chas (May)
Walker Wm (Stella)
679 Lennon Caroline Mrs
681 Lee Ernest (Ruth)
681½ Wilson Kenny J (Essie)
683 Toll Thos (Edith)
685 Kimber Geo (Ezillah)
685½ Walsh Wm (Elizth)
687 Benoit Ello J (Ellen)
701 Artichuk Fred (Catherine)
Dodd Bramwell (Nelda)
703 Low Herbert S (Kate)
◆ Percy st intersects
721 Absent
723 McNamara Catherine Mrs
725 Daley David (Clotilda)
725½ Des Rivieres Elizth Mrs
727 Wilkey Harry J (Mina)
729 McDonald Shepard P (Mary)
731 Brady Austin (Elizth)
733 Rooney Anthony A (Gertrude)
SOUTH SIDE .....
4 Doney Jennie L Mrs
8 Thorne Jas (Katherine)
14 Boyd Simeon W (Annie)
16 1 Bennett E G (Edna)
2 Proctor Ida Mrs
30 Fraser John B (Beatrice)
34-36 Marlborough The
1 Lavoie Marc (Gertrude)
2 Barber Charlotte Mrs
3 MacDonald Donald
4 Hall Chas W
52 Fleming Thos (Adeline)
54 MacMinn Caroline M Mrs
56 Harris Roy (Hildred)
58 McCarthy Wm C (Helen)
60 O'Neil Jos T (Annie)
64 Anderson Dorothy Mrs
68 Newcombe Edmund F (Jessie)
◆ Cartier st intersects
148 Brennan Jack C (Georgina)
150 Brennan Alicia Mrs
160 Bradley Florence
Dixon S
Adams Gertrude E
O'Brien Nora
Freeland Anna
Grierson J F
Crochet Alice
Russell Isabel W
170 Apartments—
1 MacNish Anna
2 Burn D Mrs
3 Sears Jack (Maize)
4 Spooner Roe
5 Kydd K
6 Nixon K
7 Langdon Archd
8 Henderson J
9 Bartlett Harold E (Annie)
Street contd—
180 Powell Robt W phy
184 Snider Mary Mrs
186 Maxwell Marion
Wiles Norman B (Rita)
188 Hebert Agnes Mrs
190 Chevrier Albert
192 Laidlaw Campbell phy
192A Carruthers Janet Mrs
◆ Elgin st intersects
216 Sutherland The
1 Vacant
2 Jenkins A Margt Mrs
3 Kingston Mary
4 Nicholson J (Augusta) jan
224 Stratton Emma J
232 Bungalow Apartments The
Apartments—
1 Dey Edwd
2 Nichols David A
3 Glichen Henry
4 Patterson Sadie M
5 Hamilton Nellie

Apartments contd—
10 Hubbell A J
11 Smith J A Miss
12 McGill Iris
Street contd—
330 CNR Recreation Club
Brown Elmer P (Gladys)
340 1 Gowling E G (Aileen)
2 Hayward John D (Mary)
◆ O'Connor st intersects
354 Christie Laura Mrs
356 Wheeler R L Major (Helen)
358 McEwan John (Amelia)
360 Gullock C L (Mary F)
362 Jowitt John W (Emily)
364 Laurin Louis (Ursula)
370 Brouse Maude Mrs
Larose R Major
376 1 Buck Ernest A (Elizabeth)
2 Queen John
378 Lavallie C Coleide Mrs
380 McLaughlin John A (Margt)
386 Simpson Annie Mrs
388 Proulx Alex (Sally)
390 1 Moore Alex (Violet)
2 MacPherson Chester (Rosalie)
◆ Bank st intersects
442 Turner Ernest
448 Stock Mary E
450 1 Sheridan Mary E Mrs
2 Bonner Leonard (Mildred)
456 Snelling Paper Sales Ltd
paper dlrs
◆ Kent st intersects
470 O'Malley Jeanne
472 Beach Benson C (Annie)
474 Stanford Mary Mrs
Letellier Leon (Fernande)
480 The De Vere
Apartments—
1 Atchison A M
2 Austin Henry G
3 Walker Fannie Mrs
4 Wilson J Mrs
5 Reid J R Mrs
6 Ross J Alex
Street contd— ....
484 Mitchell H W (Lillian)
488 Vaughan Jas (Lucy)
490 MacFarlane J Wilkie (Effie)
492 Goodhall E N Mrs
496 Smith T Jas (Mary)
498 Nelson Henry (Kate)
500 Cowick E V (Mary)
502 Cullen John R
504 Derby Edwin (Edith)
506 McLaughlin Ellen Mrs
◆ Lyon st intersects
510 Campbell C
512 1 Strutt Archd (Gladys)
2 Howard Nellie
514 1 Hudson J Mrs
2 Savignac G Mrs
3 Guy Victoria
610 Walsh Martin M (Anna)
Tully-Ho Pure Water Co Ltd
612 Robertson Moodie Mrs
616 Grant Agnes I mus tchr
Grant Mary J D Mrs
618 Bunnell Beryl Mrs
620 Cuappy Lucy Mrs
622 Phillips Minnie Mrs
624 Dock Irene
644 McBride Thos J (Annie)
◆ Bay st intersects
666 Atkinson Walter S (Caroline)
668 Belleau Miville A (Marie A)
670 Raganold Frank (Catherine)
674 Eastcott John G (Anne)
676 Halpin Margaret Mrs
678 Vallillee Clifford G (Jean)
682 Scott Claude J monumental sculptor
688 Godfrey Geo J
688½ Pyne T
690 Cassidy Annie Mrs
692 Bowen Hamilton R pntr
694 McGowan Wm (Veronica)
698 Vacant
◆ Percy st intersects
708 Lacy Edwd
710 Burns Dant Mrs
712 Graham Robt H (Bertha)
714 Thompson Kenneth (Clara)
720 Mills Wm C (Crystal)
724 Sheu John J (Annie)
726 Taylor Wm (Annie)
728 Armitage Thos G (Catherine)
730 Nagle Edmund B (Rose)
Moriarty Margt Mrs
732 Dancey David (Elizth)
734 Buckham Herbert (Mary)
736 1 Peterkin M Allan
2 Donaldson Geraldine Mrs
742 Calvert Edgar R (Cora)

CORNWALL (Old Grove), south from 243 Wilbred, first east of King Edward av, St George Ward.

EAST SIDE .....
3 Arnold Geo B (Mabel)

WEST SIDE .....
1 Latimer Archd (Winnifred)
2 Young Eardley (Edith)
4 Cleary Elizth Mrs
6 Thatcher Wm P (Evelyn)
8 Bertrand C J (Eva)

COURT, runs east from C N R side track to 66 Nicholas, second south of Rideau, St. George Ward.

NORTH SIDE .....
Internti Harvester Co Ltd warehouse
Corporation Weigh Scales No 1

SOUTH SIDE .....
Not built on

COURT HOUSE AV, runs south from 32 Daly av to Wilbred, St George Ward.
Not built on

†COWLEY (Ottawa West), runs north from Clarendon av to Ottawa River, first west of Carlton av

EAST SIDE .....
◆ Pacific av intersects
CPR crossing
◆ First st intersects
Griffiths Alf J (Alice)
◆ Sunnymede av intersects
Grimes Jas A (Rose)
Robertson Robt S (Janet)
Jackson Wm T (Elizth)
Paul Thos (Offie)
Hoggarth Wm (Jessie)
Roger John (Adeline)
Vacant
Nichol Maurice (Annie)
Humphries Wm G (Ada)
◆ Bristol st intersects
Gow Harry R (Daisy)
Olsen Gilbert (Flossie)
668 Belleau Miville A (Marie A)
Vacant
◆ Pontiac intersects
Howard Edwd S (Edna)
Kealey Howard J (Anna)
Anderson Lindsay W (Carrie)
Vacant
Benoit Frank W (Anna)
◆ Ottawa River

1931 LISGAR STREET-A

SOURCE: MIGHTS

101 Jordan Theresa Mrs
193 Poulton Edwd (Lillian)
195 Horner Mary Mrs
◆ Metcalfe st intersects
229 Rice Jas T (Margt)
231 Brien John P
Lang Charles (Ellen)
233 Tierney Jane E Mrs
235 McGann Park (Ellen)
237 Donnelly Bernard C (Mary)
239 Carruthers Orrin (Beulah)
243 Davis Mary
249 Ruddy Lillian
253 Harbour Fredk P
255 Pearson Chas
257 Yendall Wm C (Eva)
259 Fennell Chas (Mary)
◆ O'Connor st intersects
281 Hutchison Orrin H dentist
Hutchison Geo O dentist
Dow Nellie Mrs
283 Geary Elizth A
287 Little Bertha C
289 Burke Jas C (Anna)
291 McLean Harry W (Nellie)
293 Stewart Wm V (Georgina)
297 McConnell Geo H (Ann)
299 Morford John (Florence)
303 Lora Ernest (Jennie)
307 Potter David (Christina)
309 Quinn Edmond D
311 Kelvin Court Apartments
Apartments—
1 Moyle Peter B (Nora)
2 Victorian Order of Nurses Ottawa branch
3 Fenton Elizth Mrs
4 Johnston John T
5 Kent St Elmo (Mary)
6 Edwards Chas W
7 Browning F R (Alice M)
Street contd—
315 Ottawa Auxiliary Bible Society
317 Peck Hall
◆ Bank st intersects
335 O K Barber Shop
Joly S
Harris Chas (Annie)
341 Label Morris (Rebecca)
343 Woodstock Rubber Co Ltd
343½ Ballyshannon Apartments
1 Saborouin Andrew (Lavine)
2 Curry D A (Louise)
3 Rankins Grace
4 Richardson Al E (Annie)
345 Browne Cecil teas
347 Browne Ebenezer
351 Orelily Joseph (Lillie)
357 Steele Wm E
359 Lavigne Minnie Mrs
361 McLean Chas (Nellie)
363 Tourangeau Geo (Laura)
365 Cassolman Stewart (Leuphie)
367 Burwash Annie Mrs
371 Shipman Albert
375 Brady & Harris funeral home undertakers
Harris Margaret V Mrs
381 1 Campbell John (Eileen)
2 Pepin Sarah Mrs
3 Caldwell Wm F (Ella)
4 Chadwick C V (Lois)
383 Baxter Hiram M (Lillian)
389 Condie Elizth Mrs
391 Brunette Jas S (Lillian)
◆ Kent st intersects
401 Gershman Icko (Fannie) tlr
405 Wallace Matthew (Mary)
409 Durham Wm H (Margt)
411 McElroy Emma Mrs
415 Munnery Geo (Evelyn)
417 Lariviere R W (Gladys)
421 Ragsil Court Apartments
Apartments—
1 Lamble Fred (Margaret)
2 Abrahamson L
3 Mulhall Eleanor Mrs
4 Joyce Babe
5 Cadogan Michael (Maude)
6 Boyer Angus F (Velma)
7 Wilson Graham (Ella)
Street contd—
423 Cockburn Eleanor Mrs
427 1 Folliott Chas (Edith)
2 Van Allen Fred S (Jessie)
429 1 Prentiss W A
2 MacDonald Katherine Mrs
435 Gauthier Philip (Stella)
437 McGregor Sausage Co
449 1 McKeown Maria Mrs
2 Sawers John C (Mary)
3 Philip Jean M
4 Marshall Earl (Daisy)
451 1 O'Meara L G Mrs
2 Shouldice Iona
453 1 Hartin Mary C Mrs
2 Salley Irene
3 McKortonn Frank
457 Ireton Adam A (Annie E)
459 Duncan Alex (Agnes)
461 Spencer Harry H (Kate)
463 Watson John R (Rose)
◆ Lyon st intersects
465 Webster Aaron gro
473 Wilkins Martha Mrs
475 1 Falkard Mary I Mrs
2 Mackey Ruth
477 O'Brien Helen Mrs
481 Dobson Adam (Rose)
483 Collins Owen (Mary)
485 Grummett Albert (Mildred)
487 Gossau John (Sarah)
489 McCorkell Geo (Georgina)
491 Gollinger Theresa Mrs
493 Martello Sarah A Mrs
495 Lemire Arthur (Helen)
495½ Phair Thos H (Ethel)
497 Hayes John (Alice)
503 Buffam Geo C (Pretoria)
Scott Victor (Victoria)
505 Bowes Alex (Esma)
507 McLean Jas M (Frances)
◆ Bay st intersects
531 McAndrew Margt Mrs
533 D'Arcy Michael
535 D'Arcy Thos (Margt) transfer
539 Moss Mary L
Moore Allan L (Mary)
543 Ayotte Francis X
545 Cotton Chas
547 Peters Chas (Ellen)
547½ Ballance Ernest (Isabelle)
559 Foster Edwd (Annie)
561 Sabourin Adelard (Blanche)
563 Baxter Mary Mrs
565 Smeaton Jean Mrs gro
◆ Percy st intersects
567 Moran Thos
569 Plunkett Lena
571 Durant Garnet B (Sidney)
573 Burke Albert E (Mabel)
575 Murphy John A (Emma)
577 Laplante Elizth Mrs
579 Scarborough Apartments
1 Vacant
2 Vacant
3 Pritchard John H (Gertrude)
581 1 Mulligan Catherine Mrs
2 Kerrigan Fred (Elizth)
3 Hodgins Wm H (Florence)
585 McDonough Jos (Teresa J)
587 Smith Saml

SOUTH SIDE .....

24 1 Campbell A C (Jerusha)
2 Barber Herbert G (Bess)
Collegiate Playgrounds
48 McCullough Wm (Edith)
56 Thompson Sophia S
Semple Frank G (Elizth)
60 Anderson Hugh B (Florence)

1931 LISGAR STREET-B

SOURCE: MIGHTS

66 Snowdon Johnston M Rev Archdeacon (Carolina)
66A Houde Fredk H
78 McGee Fredk A
◆ Cartier st commences
102 Blackburn Russell (Anne)
108 Scott Duncan C (Bell)
110 MacCarthy Geo S (Audrey) physician
112 O'Hanley Malcolm C (Jean)
112½ 1 Green Ernest (Rosina)
2 McGarvey Patk P (Lila)
114 Monk Augusta Mrs
116 McCann Jas S R (Jessie)
118 Lyons Bessie M Mrs
136 Knox United Church (under construction)
◆ Elgin st intersects
182 Hall Chas R (Irene)
184 Lemieux Rose Mrs
McCorkell Herbert (Emily)
188 Stalker Donald J
190 Law Saml J (Sarah)
196 Quinn F P phy (Josephine)
200 Pearson Eliza Mrs
◆ Metcalfe st intersects
210 Hooper Geo phy
230 Rooney Mannetta Mrs
232 Firth Jos (Nellie)
234 Middleton Margt R Mrs
236 Glenarvon Hall
1 Betts Geo S
2 Berry John (Mary)
3 Lavell Mary
250 Rice Wm N (Margaret)
252 McElhinney Emeline Mrs
McElhinney Mark G dentist
McElhinney Geo M dentist
254 McClung Emily Mrs
256 McKay Albert J
262 Legault Napoleon (Rose)
264 Rutland Apartments
1 Dolan Christine
Christine Corsets
2 Saunders Elsie
3 Stott Lottie Mrs
◆ O'Connor st intersects
278 Ellis R Hugh phy
284 Lauder Alex (Teresa)
288 Yake M J Mrs
292 Griffin Catherine V
294 Bunnell Bros whol confrs
1 Bunnell Frank E
Bunnell Chas W
2 Rogers Arthur L (Eva)
296 Vacant
300 Hobbs Manufacturing Co Ltd glass mfrs
306 Mattice Walter J (Prudence)
308 MacGillivray Duncan Mrs
310 Bullis Annie Mrs
312 Rickard Elizabeth Mrs
314 Chinese Mission and Christian Association
316 Scott Margt Mrs
318 Jarman Frank storeroom
◆ Bank st intersects
340 Brocker May Mrs
342 McFarlane Son & Hodgson Ltd whol staty
344 Willette Mary Mrs
Central Vulcanizing Co
346 Lisgar St Garage
358 Montrose Apts
1 Hill Thos A (Christie)
2 Strader Alice Mrs
3 Fraser Carlyle C (Nettie)
4 Epton Douglas
Dundas Fred caretaker (Beryl)
360 Putnam Apartments
A Putnam C Howard (Emma)
B Masson Annie S
C Malone Margt Mrs
362 A Howard Geo L
B Graham Gilbert A
C Normoyle Patk J (Mary)
364 A Clowes Arand L
B Rutherford Ethel Mrs
C Grace Margt
370 Reoch Robt W
Virgin Ira (Ethel)
374 Muir Angus M (Sarah)
378 Hutchings Mary Mrs
382 Lake Yvonne Mrs
384 Holder Mary Mrs
386 Dewar D E Mrs
396 Kingsbury Apartments
Apartments—
1 Vacant
2 White Alvina Mrs
3 Brown Emma E
4 Absent
5 Helmer Dora M
6 McQuat Jessie
Street contd—
◆ Kent st intersects
412 Lapointe Frank J (Nellie)
414 Wilkie Wm B transfer
416 Latour Edwd (Edith)
418 Burton Emma Mrs
424 Camille Apartments
Apartments—
1 de Fonteny Elizth Mrs
2 Wiggans Robt G (Laura)
3 Scullard Frank (Mary)
4 Hector Jas H
5 Hart Matthew A (Clara)
6 Villeneuve Wilfrid (Marie)
Street contd—
434 Davis Maynard E (Mary)
436 Bocquet Louis (Elodie)
438 1 Shore Geo H (Alice)
2 Vacant
446 Karayanis John (Elizth)
448 Gallifer Fredk (Grace)
450 Loveday Edmund T (Annie)
454 Eburne Chas (Cecilia)
456 McCoy Allan (Lola)
466 Corkery Wm (Myrtle)
468 McGrath Matthew (Margt)
◆ Lyon st intersects
470 Burns Mary Mrs
472 Doyle Nicholas J
474 Ussher Jas (Luella)
476 McLaughlin Danl (Stella)
McLaughlin Jas contr
478 Morris Silas (Annie)
480 Cohoon Lysander B (Fanny)
482 McKay Hartley (Elsie)
484 Green Lorne (Muriel)
486 Lee Richd Stanton (Mary)
488 Hannaford Wm H (Margt E)
490 Vacant
492 Whelan Margt Mrs
494 Vacant
494½ McMahon John (Mary)
496 McMillan Wm (Mary)
498 O'Donnell John P (Gertrude)
500 Colbert Annie Mrs
508 Stinson Earl (Clara)
◆ Bay st intersects
512 Segel Moses gro
514 Segel Moses bichr
516 Douglas Walter S (Gertrude)
516½ Anderson Peter
534 Esdale Chas
538 Belanger Jos E (Elizabeth)
540 Lemoine Wm G (Agnes)
544 Batterton Edwd (Catherine)
546 Ryan Clara Mrs
550 Bradford Seymour (Ethel)
552 Hussey Michael J (Maude)
554 Quaglia Victor (Blanche)
562 Smith Wm J (Rose)
◆ Percy st intersects
580 Ellenberg Israel (Dora)
582 1 Boyle Francois J (Azemia)
2 Mackell Dave (Margt E)
584 Gardner Harry J (Barbara)
588 1 Argue Wm F (Rhana)
2 Lightbound Gertrude R Mrs
3 Cairns Mina O
590 Argue Fredk W

1924 BANK STREET

SOURCE: MIGHTS

123 Patton Cleaning & Dyeing Co
125 Trakas Geo, rest
125½ Bank St Taxi Co
127 Bourgoin Studio, photos
127½ Jeanette Silk Shoppe
◆ Slater st intersects
129 Can Packing Co, Ltd, provs
131 First Floor—
Rooms—
1-2 Leggo Wm A, dentist
3-4 Greig Belle, mus tchr
5 Storeroom
Second Floor—
Shipman Harold C & Co, patent attorneys
133 Fournier & Jones, shoe plshrs
Ross Jas
Marlin Geo M, hat mkr
Way Ling
135 Shouldis Geo W, confy
137 Chinese rest
139 National System of Baking Ltd
147 Seaton T J, jwlr
149 Williams Piano House, pianos
151 Hunt's Dairy
153 Rowan & Co, jewellers
Hands Harry, photos
155 Blomfield Frank, tobacco
Dunn Geo, barber
157 Jarvis Alfred H, staty
159-163 Fournier A A, Ltd, dept store
Bank St Post Office
◆ Laurier av w intersects
165 Union Bank of Canada (br)
167 Poulos Peter, fruit
169 Warwick The
1 Harwood W E
2 Germain Lariviere
3 Bentley Albert
4 Simmons Arthur H
5 Powell John A
6 Cox Wm E
7 Lee Wm
Blais Leo, barber
173-175 Allen Duncan E, billiards
175½ Segal Abraham, shoes
177 Vacant
177A Kilduff Peter A
177½ Horwitz M & Co (br) jewlrs
Hanlon Jas E, optometrist
179 Myers Edwd E, shoes
179½ Adelaide Waffle & Coffee Shop
Dennie M Adelaide Mrs
181-185 Dom House Furnishing Co
◆ Gloucester st intersects
187-189 Wackid Eva Mrs, confy
191 La Rose Emile R, staty
193 Cooper Maurice, shoes
195 Leroux Chas, barber
Destounis Spiros, shoe plshr
197 Regan Kenneth, confy
197½ Tobias Joseph, jwlr
199 Short Thos L, confy
199½ Longo Frank, tlr
201 Stoate Fredk J, btchr
203 Mooney Wm J, cigars
205 Dey Wm J, shoes
207 Pansy Confectionery, The
209 Premier Hat Shops, Ltd
◆ Nepean st intersects
211-213 Allen's Drug Stores Ltd
215 Calderone Grieves & Co, fruit
215½ Donaldson Hector, furrier
217 Langford H G, Ltd, jwlrs
219 Chinese Restaurant
First Floor—
Vacant
Second Floor
Vacant
223 Byshe & Co, bicycles
225 Vacant
227 Lisgar Apartments
1-3 Gamble Wm A
4 Baxt Hyman E
5 Larsen Chas E
6 Hum Abraham
7 Jack Donald M
8 Turner Mary A Mrs
9 Checkland Sydney T
10 Burns Louise Mrs
229 Baxt H E, clothing
231-233 McGregor R Ltd, gros
◆ Lisgar st intersects
235 Jarman Frank, picture framer
225½ Tavistock Apartments.
1 Laplante J Onesime
2 Cooper Ruby Mrs
3 Dalton Minnie
4 Vacant
5 Boyer Angus
6 Kennedy Dennis J
8 Rogers Gordon
9 Sutherland Donald S
11 Vacant
12 Thacker Arthur
13 Vacant
14 Davey Wm
15 Vacant
16 Vacant
17 Vacant
18 Bodmark Harry
19 Foy Percy W
20 Martin Harry
21 Falls Elmer
237 Chinese Restaurant
241 American Supply Co, ladies' wear
241A Milne David, tobacconist
243 Mulhall Hardware, Ltd
245 McIntosh & Watts, teas
245½ MacLachlan Lorne E, dentist
McIntosh Gregory J
Wall May, artist
Oxtoby Boswell
247 McIntosh & Watts, crockery
249 Cohen Saml, dry gds
251 Bova Paul, fruit
251½ Bova Paul
Bookman Jacob
253 Dominion Stores Ltd, gros
255 Borts Clarence, staty
257 Vacant
259 Stein Bros, clothing
◆ Cooper st intersects
265 Brownlee Thos A, drugs
267-269 Rothart Chas, furrier
271 Magee Wm H, butcher
273 Stuart Chambers
1 Thomas & Strike, barrs
2 McColl Allan
3 Crowle Geo
4 Ramsay Co, The, patent attys
Ramsay Robt A
5 Crowle Geo A T
6 Le Breton Wm A, janitor
275 Stuart Bruce & Co, boots and shoes
277-279 Vechsler Ritchie, staty
281 Jarvis Studio, The, photos
283 Destounis Michl shoe plshr
Hollywood Studios, dancing
285 Wilson Fleetwood & Co, mlnry
287 Wilson Fleetwood & Co, clothing
289 Wilson Fleetwood & Co, mens furns
◆ Somerset st intersects
291-295 Wilson Fleetwood & Co, dry goods
297 Janos Christopher A, confy
St. George's Hall
Gladwin Saml janitor

1924 COOPER STREET-A

SOURCE: MIGHTS

117 Cartier Apartments
1 Meservey Manly C
2 McKenna Frank
3 Hocking Wm J P
119 Cartier Apartments
1 LeMesurier Wm P
2 McEachern Chas
3 Adams Wm J H
123 Montizambert Fredk
◆ Cartier st intersects
129 Baker Robt D
141 Preston Wm J
173 Wilson Fredk J
201 Caven's Private Hospital
◆ Elgin st intersects
245 Gilmour Jessie M Mrs
251 Rogers Amos F
255 Sifton Annex, The
◆ Metcalfe st intersects
277 McLaren Arthur F
295 Laidlaw J Hugh, phy
297 Laurie Isabel Mrs
303 Steckel Rene L J
309 Fanning Matthew J
311 I McGarvey Frank
2 Vacant
3 Edge Vincent J
315 Gamble Robt
317 Mills Jas
325 Bell John M
331 Blair A Geo
335 Kidd J Franklin
◆ O'Connor st intersects
357 Thoburn Danl
359 Deegan Kathleen
Hall Priscilla C
373 1 Johnstone Quintin C
2 Davidson Saml
3 Vacant
4 Ball Emma Mrs
5 Leduc Percy
6 Knock Elsabeth B
375 Vacant
379 Huckell Jno
381 Johnson Helen M Mrs
389 Curry J A & Co, tlrs
389½ Tetbury, The
1 Reynolds Bernice H
2 Wilson Archer F B
3 Warren Geo W
4 Mulroy Mary
391 Potts Frank W
393 Chinese Laundry
◆ Bank st intersects
409 Joseph Emile, shoemkr
411 Agulnik Bros, uphlstrs
423 Stevens Wm M
425 Addison Bertha M Mrs
427 O'Connor Alice Mrs
429 Hume Alice
431 McLewin Ernest W
433 Ames Holden Tire & Rubber Co Limited
437 White Jas
441 Popham Martha Mrs
443 McCauley John
447 Gallagher Fred
449 Brennan Maurice F
451 Vacant
◆ Kent st intersects
467 Pasch Max K
469 Meagher Jno F
471 Hall Victor B & Sons, contrs
Hall Victor B
473 Fraser Lena Mrs
Clare Martha Mrs
475 Murphy Jno J
477 Purdy Lena Mrs
479 Coons Maud Mrs
487 Anderson John A
489 McKinley Apartments
1 Ferguson Jas
2 Lake Yvonne Mrs
3 Boville Wm N
4 MacArthur A Herbert
Ginn Henry C, rear
489½ Borthwick J Ernest
491 Ellis Peter
493 1 Murphy Edwd E
2 McNab Esther Mrs
495 Thornton Arthur
497 Mulhall John
499 Enright Jas J
503 Hueston Jos A
505 Jones S James
507 Scissons John
◆ Lyon st intersects
511 Bonner Edmund A
513 Smith Wm
515 Whelan John J P
611 Morel Thos H
613 Hogan Ellen M Mrs
615 Meredith Jas R
617 Snow Catherine Mrs
619 Reid Geo
◆ Bay st intersects
667 Kennedy Mary A Mrs
669 Pouget Edmond
671 Eagle Louisa
673 Murphy Norman
675 Graham John D
677 Levitan Aaron
679 Lennon Wm
681 Lee Ernest
681½ Wilson J Kenny
683 Godding Cecil C
685 O'Neil Robt J
685½ Walsh Wm, plmbr
687 Benoit Elie J
701 Low Thos O
703 Low Herbert S
◆ Percy st intersects
721 Jardine Geo, painter
723 Tighe Chas
725 Vacant
725½ des Rivieres Henry McG
727 Wilkey Harry J
729 Simpson Robt
731 Dildean Chas
733 Wainman Thos A
SOUTH SIDE .....
4 Doney Jennie L Mrs
8 Thorne Jas
14 Boyd Simeon W
16 Gerow Geo C
30 Fraser John B
34-36 Marlborough The
1 Law Robt B
2 Barber Charlotte V Mrs
3 Watters Barbara Mrs
4 Currier Wm L
52 Fleming Thos
54 MacMinn Caroline M Mrs
56 Harris D Roy
58 McCarthy Wm C
60 O'Neil Jos T
64 Anderson Wm P Lt-Col
68 Newcombe Edmund F
◆ Cartier st intersects
150 Brennan Jno C
160 1 Gamble Sarah A
2 Victorian Order of Nurses
Jackson Minnie F
3 Alexander Erma V
4 Robinson Geo Capt
5 Adams Gertrude
6 Merrick Kathleen
Price Frances

1924 COOPER STREET-B

SOURCE: MIGHTS

3 Sims Richd J
4 Hawkins Thos E
5 Blakeman Fredk W
6 Machaffie Lorne G
10 Sparks N Chas
11 Smith Jas B
12 Fortier James G
14 Vacant
15 O'Connor Kathleen
16 Valiquette Olive J Mrs
17 Teskey Louisa Mrs
20 Holbrook Jas H
21 Lafleur Frank
22 MacWilliam Wilhelmina Mrs
23 Salt Lillian
24 Frost Lottie E
25 Steacy Charlotte
26 Whelan Kate
30 Neville Jno F
31 Carss J Ogle
32 Lachance Ernest L
33 Matthewmann Geo P
34 Reed Penelope Mrs
35 Vacant
36 Meath C W E
40 Maloney Wm
McEvoy Thos
41 Rickey Robt M
42 Drought Fredk A
43 Vacant
44 Mains Amanda
45 Sammon T A Mrs
46 Barrie Nicholas
47 Higginson Jas, janitor
310 Sinclair Robt V
312 McLean Angus A
318 Stratford The
1 MacTavish Elizth
2 Gilson Vera
3 Burness Kenneth C Capt
4 Van Dusen L F
5 Atkinson Christopher J
6 Russell Georgina Mrs
7 Hunt Herbert F
8 Absent
9 Baker Gertrude M
10 Butterworth Enoch B
11 Hamilton Geo C
12 Keith Douglas G
13 Chisholm Chas M
14 Hebert Louis D
15 Lefurgey Jessie
16 Macdonald Katherine C
Macdonald Annie M
17 Miller Hattie Mrs
18 Love Gertrude A
19 McKercher May
20 Pierce Maria
21 Davis Hazel O
22 Cossitt Mona W
23 Sparks Ida F
320 Rochdale The
1 Absent
2 Absent
3 Jamieson Elizth L
4 Vacant
5 Vacant
6 Green Lorne G
A Cumming Mary F H Mrs
B Paul Margt
C Ellis Geo E
D Vacant
E Falkner Ruth Mrs
F Vacant
9 O Brien C D'Arcy
10 Baker Ada H
11 Wright Francis S
12 Foran Wm
13 Burns Harriet R
14 Belier A J
19 Flock Louis W
20 Merlin Leslie I
21 Semple Lydia M
22 Vacant
G Sharp James M
322-324 Regent The
1 Baker Edwd
2 Barnes Mary Mrs
3 Kenny Martin
4 Valade Alice
5 McCann Irene M
6 Cross Wm J
7 Sutton Jas
8 Voligny Louis R
9 Vacant
10 McGuire M
11 Smith Joan A
12 Younghusband David H
330 McClenaghan Stewart
340 MacLeod Emily Mrs
◆ O'Connor st intersects
354 Stanton Cameron
356 Eagleson James S
358 McEwan John
360 Hyland Wm J C
362 Jowitt John
364 Laurin Louis
370 Brouse Harry R
376 Maloney Peter D
378 Lepine Max
380 McLachlin John A
386 Whelen Robt S
388 Cameron A Donald
390 1st Floor, Moore Alex
2nd Floor, Featherstone Albert
◆ Bank st intersects
442 Turner Ernest
Turner Martha, dressmkr
448 Stock Mary E
450 Richards Mary M Mrs
Phelan Philip L N
456 Snelling Paper Sales Ltd, paper dlrs
◆ Kent st intersects
470 O'Malley Jean
472 Beach Benson C
474 Stanford Mary A Mrs
480 De Vere The
1 Belanger Louis
2 Austin Henry G
3 Walker Fanny M Mrs
4 Mills Margt Mrs
5 Reid John R
6 Ross J Alex
7 Turner Chas
484 Cuthbert Thos
488 McGuire Katherine Mrs
490 McFarlane Effie Mrs
492 Goodhall Mary A Mrs
496 Smith Thos J
498 Johnston Ernest A
500 Bollard Jos H Major
502 Cook H Frank
504 Stringer Leafie
506 McLaughlin Ellen Mrs
◆ Lyon st intersects
510 Campbell Sarah J Mrs
512 1 McLaughlin Isabel Mrs
2 Goodlie John E
514 Guy Victoria
2 Maber Saml
3 Moore Bertha M
610 Walsh Martin M
Tally-Ho Pure Water Co Ltd, mineral waters
612 Moodie Maud Mrs
616 Grant Mary J D Mrs
Grant Agnes I, mus tchr
618 Bunnell Arthur M

1924 LISGAR STREET-A

SOURCE: MIGHTS

19 Graham D Gardner
21 Vacant
25 Vacant
27 Vacant
◆ Rock av commences
31 Lafrance Oscar
33 Lynch Henry A
35 Pearson Gerald H J

SOUTH SIDE .....

6 Sherman Sydney
8 Scobie Melville J
◆ Middleton drive intersects
10 Chalmers Wm C
12 Chalker Chas P
16 Cattroll John H
◆ Rockcliffe way intersects
30 Patch Clyde L

LISGAR, runs west from Emmett to Bronson av, third south of Laurier av W. Central and Wellington Wards.

NORTH SIDE ... .

Ottawa Collegiate Inst
◆ Elgin st intersects
169 Langdon Geo W
171 Braemar Apts
Pressey Jos W, janitor
A Williams Blanche
B Allan Hilda
C Maftel Annie
D Cullen John P
173 Conroy Elizth Mrs
175 Reid Margt E Mrs
179 Petrie Lisle Mrs
181 Howes Wm G
187 Major Edwd F
191 Lawrence James E
193 Hawkins Clement A
195 Falls Harriet
◆ Metcalfe st intersects
229 Rice Jas T
231 Brien John P
233 Tierney Mrs Jane E
235 Fleming Edwd
237 Donnelly Bernard C
239 Saunders Edwd G
243 Davis Mary Mrs
249 Ruddy Lillian
253 Harbour Fredk P
Johnston Alice, dressmkr
255 Flack Jas
257 Simpson Wm
259 Sleeman Fredk C
◆ O'Connor st intersects
281 Hutchison Orrin H, dentist
Retallick J S S
283 Geary Elizth A
287 Vacant
289 Mitchell Chas D
291 McLean Harry W
293 McBride Frank
297 McConnell Geo H
299 Irvine Wm H
303 Mennie Alex
307 Bonnar Robt
309 Quinn Edmond D
311 Vacant
315 Ottawa Auxilary Bible Society
317 Vacant
◆ Bank st intersects
335 Nelson Margt
341 Mills Jas D
343 Ganong Bros, confy
343½ Ballyshannon Apts
1 Airey John T
2 Curry Jos A
3 Rankine Grace
4 Vacant
345 Browne Eb & Co, teas
347 Browne Eb
351 Derouin Chas
357 Stubbs Jas A
359 Casselman Garnet W
361 Friedman Max
363 Bowman Thos
365 Creer Albert
367 Burwash John
371 Bussell Margt
375 Brady & Harris, undertakers
Harris Donald J
381 MacMillan Frank
2 Mills Lillian
3 Caldwell Wm F
4 Chadwick Chas V
383 Phillips Albert A
389 Bertrand Annie Mrs
391 Malouin Dolard
393 Shipman Albert
395 McLellan Levina Mrs
◆ Kent st intersects
401 O'Connor Patrick
405 Wallace Matthew
409 Johnson Alice Mrs
411 Elliott Reginald
Elliott Phyllis, hairdresser
415 Bowes Alexander
417 Green Adam
421 Ragsil Court Apts
1 Pinco Abraham
2 Anderson Etta Mrs
3 McGirr John
4 Durant Merrick O
5 Olirer Ernest A
6 Gauvreau Eugene
7 Southgate Thos
423 Robertson Gordon
427 Vacant
429 Kilsby Timothy J
Burke John J
435 Stubbs Joseph
437 McGregor R, Ltd, factory
449 1 Anderson Kate
2 McFadden Bessie I
3 Kennedy Mary
4 Guillet Modeste C
451 Bourke Martha Mrs
453 1 Hartin Mary Mrs
2 Salby Audrey
3 Moran Rose
457 Ireton Adam A
459 Duncan Alexander
461 Shaughnessy John T
463 Watson John R
◆ Lyon st intersects
465 Gauley Henrietta T, gro
473 Wilkins Martha Mrs
475 Mackey Mary
Kerr David
477 O'Brien Thos
481 Dobson Adam
483 Vacant
485 Kirk Lucy
487 Lyne Jno
489 Vacant
491 Bradley Sarah Mrs
493 Martelle Sarah A Mrs
495 Franklin Albert
495½ Phair Henry
497 Garvey Frank
503 Gauthier Willis J
505 MacLachlan Isabella Mrs
507 Buffam Margt Mrs
◆ Bay st intersects
531 McAndrew Margt
533 D'Arcy Michl
D'Arcy Thos, transfer
535 D'Arcy Michl jr

345 Browne Eb & Co, teas
347 Browne Eb
351 Derouin Chas
357 Stubbs Jas A
359 Casselman Garnet W
361 Friedman Max
363 Bowman Thos
365 Creer Albert
367 Burwash John
371 Bussell Margt
375 Brady & Harris, undertakers
Harris Donald J
381 MacMillan Frank
2 Mills Lillian
3 Caldwell Wm F
4 Chadwick Chas V
383 Phillips Albert A
389 Bertrand Annie Mrs
391 Malouin Dolard
393 Shipman Albert
395 McLellan Levina Mrs
◆ Kent st intersects
401 O'Connor Patrick
405 Wallace Matthew
409 Johnson Alice Mrs
411 Elliott Reginald
Elliott Phyllis, hairdresser
415 Bowes Alexander
417 Green Adam
421 Ragsil Court Apts
1 Pinco Abraham
2 Anderson Etta Mrs
3 McGirr John
4 Durant Merrick O
5 Oliver Ernest A
6 Gauvreau Eugene
7 Southgate Thos
423 Robertson Gordon
427 Vacant
429 Kilsby Timothy J
Burke John J
435 Stubbs Joseph
437 McGregor R, Ltd, factory
449 1 Anderson Kate
2 McFadden Bessie I
3 Kennedy Mary
4 Guillet Modeste C
451 Bourke Martha Mrs
453 1 Martin Mary Mrs
2 Salby Audrey
3 Moran Rose
457 Ireton Adam A
459 Duncan Alexander
461 Shaughnessy John T
463 Watson John R
◆ Lyon st intersects
465 Gauley Henrietta T, gro
473 Wilkins Martha Mrs
475 Mackey Mary
Kerr David
477 O'Brien Thos
481 Dobson Adam
483 Vacant
485 Kirk Lucy
487 Lyne Jno
489 Vacant
491 Bradley Sarah Mrs
493 Martelle Sarah A Mrs
495 Franklin Albert
495½ Phair Henry
497 Garvey Frank
503 Gauthier Willis J
505 MacLachlan Isabella Mrs
507 Buffam Margt Mrs
◆ Bay st intersects
531 McAndrew Margt
533 D'Arcy Michl
D'Arcy Thos, transfer
535 D'Arcy Michl jr
539 Moss Laura
543 Ayotte Francis X
545 Cotton Chas
547 Peters Chas
547½ Bowman Harry
559 Foster Edwd
561 Sabourin Adelard
563 Oakley James S
565 Smeaton Jeanne, gro
◆ Percy st intersects
567 Moran Thos
569 McEvoy Michl J
571 O Brien Matthew T
573 Murphy John A
575 Mulligan Alvin H
577 Green Norval
579 Scarborough Apts
1 Wiggins Robt G
2 Elliott Margt
3 Daly Wm P
581 1 Brown Wm E
2 Turnbull John
3 Kearman Eleanor
585 McDonough Jos
587 Carter Robt J

SOUTH SIDE .....

24 Campbell Alex C
Barber Herbert G
48 Eggins Jas
56 Thompson Sophia S
Semple Frank G
60 Deville Edouard E D
66 Snowdon Johnson M Rev
78 Magee Fredk A
◆ Cartier st commences
102 Blackburn Russell
108 Scott Duncan C
110 MacCarthy Geo S, phy
112 O'Hanley Malcolm C
112½ Graham Geo P Hon
114 Monk Augusta Mrs
116 Lawrence Calvin
118 McCann Jas S R
136 Crannell Levi
◆ Elgin st intersects
182 Lemieux Rose Mrs
184 Cassidy Lillian V
188 Stalker Eleanor Mrs
190 Law Saml J
196 Quinn Francis P, phy
200 Pearson Fizth A Mrs
◆ Metcalfe st intersects
210 Webster Robt E, phy
Hooper Geo, phy
230 Rooney Edmund F R
232 Firth Jos
234 Middleton Margt R Mrs
236 Glenarvon Hall
1 Betts Geo S
2 Welling Elsie Mrs
3 Lavell Mary
250 Rice Wm N
252 McElhinney Emeline Mrs
McElhinney Mark G, dentist
McElhinney Geo M, dentist
254 McClung Emily Mrs
256 McKay Laura
262 Derouin Aurelia Mrs
264 Rutland Apts
1 Macallum Andrew F
2 Beith Frances
3 Nutting Jas P Mrs
◆ O'Connor st intersects
278 Ellis R Hugh, phy
284 Woodside John W Rev
288 Byrne Thos H
292 Montgomery Florence Mrs
294 Bunnell Bros, whol confrs

LISGAR
296 Sampson Office Service Ltd
Thompson Alfred, mfrs agt
Boughton Fredk, bkbndr
Hutchings & Patrick, stationers
300 Baker Laundry, Ltd
304 Leduc Joseph
306 Hayes Leonard S
308 McGillivray Duncan Mrs
310 Sidney Maurice
312 Vezina Emma
314 Chinese Mission and Christian Association
316 Scott Wm
318 Jarman Frank, workshop
◆ Bank st intersects
340 Marier Fred
342 McFarlane Son & Hodgson Ltd, whol staty
344 Morgan Jas W
Central Vulcanizing Co
346 Lisgar St Garage
358 Montrose Apts
1 Stremes Fred W
2 MacPherson Geo A
3 Vacant
4 Epton Douglas
C Lyon Robt
360 Putman Apts
A Putman C Howard
B Vacant
C Broker Thos
362A McDonell Donald J
B Pask Vincent
C Murphy Thos Mrs
364A Dickson Roland R
B Meyer Wm A
C O'Shaughnessy Gertrude
370 Reoch Robt W
374 Muir Angus M
378 Hutchings Ell
382 Giroux Lilly Mrs
384 Holder Mary Mrs
386 Dewar M Ethel Mrs
396 Kingsbury Apts
1 Marjerrison Florence
Marjerrison Eva
2 Shaver Edgar D
3 Bridgman Viola F
4 Tourangeau Theodore H
5 Kingsbury G Clifford
6 Martell Lillian Mrs
◆ Kent st intersects
412 Lapointe Frank J
414 Wilkie Wm B
416 Latour Edith Mrs
Strachan Wm A
418 Corbett Wm, cartage
424 Camille Apts
1 de Fontary Elizth Mrs
2 Carriere J Eustace
3 Eager Margt Mrs
4 Hewer Waltham
5 Vacant
6 Fleming Benj
434 Robertson Catharine Mrs
436 Campbell Sarah J Mrs
438 Gross Harrison
446 Richardson Albert E
448 McCarthy Benj
450 Loveday Edmund T
454 Kirby Merrill D
456 Harris Melville J
466 Simmons Geo
468 Jelley Robt A
◆ Lyon st intersects
470 Burns Lawrence H
472 Vaughan John
474 Ussher James
476 Fay Thos J
478 Peer Wm F
480 McQuestion Jas A
482 Grant Daniel
484 Lyon Omer C
486 Lee R Stanton
488 Hannaford Wm H
490 Whelan Thos R
492 Whelan Margt Mrs
494 Macpherson Silas, baker
496 McMillan Wm
498 Ledoux Jos H
500 Gollifer Fredk
508 Hill Geo
◆ Bay st intersects
512 Beamish Henry H, btchr
516 Witt Bertram J
516½ Anderson Peter
534 Mitchell Herman
538 Belanger Jos E
540 Taylor Helen M
544 Batterton Edwd
546 Vacant
550 Pommerville Octave
552 Kalbfleisch Wm H
554 Vaughan Jas P
562 O'Donnell John
◆ Percy st intersects
580 Vacant
582 McAllister Alex, contr
584 Meehan Patk J
586 Greene Harold
The Crafts Shop, cabt mkrs
588 McVeity Taylor
590 Argue Fredk W

LITTLE SUSSEX, see Sussex, south of Rideau.

LLOYD, runs south from Duke to Wellington, first east of Booth. Victoria Ward.

EAST SIDE .....

29 Jones Alexander J
31 Chartier Wm
33 Ardis Wm A
35 Ferguson John H
◆ Queen st w intersects
59 Gallinger Wm
61 Matte Noe
63 Langdon Thos
65 Fox Thos
67 Allan Fredk
71 Malloy Joseph
73 Fogarty Winifred Mrs
75 Brady Henry C
77 Larocque Alex
79 Hall Wm
81 White W John
89 Willette William
91 Cowan Garnett R
◆ Ottawa st intersects
C N R crossing
115 Vacant

WEST SIDE .....

16 Wolstein Abraham
18 Milks F
20 Vacant
22 Connor J H & Son, Ltd, washing machines
38 Walsh Fred
40 Nesbitt Percy
44 MacCormack John L
◆ Queen st w intersects
58 Ray W
60 Milks J
62 Milks D
64 Scharf Richmond
66 Dunn Allan
68 Hodgins John

1920 BANK STREET

SOURCE: MIGHTS

107-110 Dept of Interior (accts br)
111-114 Storerooms
Second Floor—
201-214 Dept of Interior (accts br)
Third Floor—
301-314 Dept of the Interior (accts br)
Fourth Floor—
401-410 Dept of Interior (accts br)
411 Howell S (estate of)
Brennan Jno C, office
412 Dept of Interior (accts br)
414 Pallister John, curetkr
81-81½ Karagiannis & Ganim, shoe polishers
Boily Arthur, barber
83 Independent Coal Co, Ltd
85 Laderoute F X, real estate
◆ Queen st intersects
87-87½ Macdonald's, Ltd, men's furns
89 Laura Secord Candy Shop
91 United Cigar Stores, Limited, (br 234)
93 Nettleton Geo G, jwlr
95 Julien Jos P, barber
97 Minogianis & Baktis, fruit
97½ Aitkens Bert, billiards
99 Burns Thos, contr
101 O'Malley's Shoe Store
103 Stuart John
Ker John W, tlr
Van Wurden Carl
Planeuf Danl
105 Giles Jno R, drugs
107 Williams Ptg Co, stnty
◆ Albert st intersects
109 Ottawa Hydro-Electric Commission
111 Taylor Fredk C, shoes
111½ Porter N D, real estate
Jackson John R, ins agt
Capital Real Estate Co
113 Coughtrey Thos E, barber
113½ Unionist Club
115 Diamond Louis B, com auctioneer
117 Abelson W & Son, clothing
119 Burkholder F D, Ltd, furs
121 Connell Anthracite Mining Co
123 Patton Jno, dyer
125 Diamond Maurice L, shoes
125½ Bank St Taxi Co
127 Brayford Robt J, photo
127½ Argue Ella, music
◆ Slater st intersects
129 Can Packing Co, Ltd, prons
131 Greig Belle, music studio
Leggo W A, dentist
Shipman Harold C & Co, patent attorneys
133 Brown Beatrice Mrs
Cole Albert H
Destounis Nicholas, shoe plshr
Ross Jas
135 Shouldis Geo W, confy
137 Golub John, ladies wear
139 Curry J A & Co, tlrs
Irving David, tlr
147 Seaton Thos J, jwlr
149 Williams Piano House, pianos
Warren Jas
King Alfred
151 Hunt Edwd, grocer
153 Muir Sarah Mrs, hairdresser
Muir Wm
Rowan & Co, jewellers
155 Blomfield Frank, tobacco
Dunn Geo, barber
157 Jarvis Alfred H, stnty
159-163 Fournier A A, Ltd, dept store
◆ Laurier av w intersects
165 Union Bank of Canada (br)
167 Poulos Peter, fruit
169 Warwick Chambers
171 Blais Leo, barber
173-175 Allen Duncan E, billiards
175½ Segal Abraham, shoes
177 Jones & Dawson, photos
177A Kilduff Peter A
177½ Horwitz M & Co (br) jewlrs
Butchers Frank
179 Monson Moses clothes rpr
179½ Armstrong Harry, confy
181-185 Dom House Furnishing Co
◆ Gloucester st intersects
187-189 Wackid Eva Mrs, confy
191 Borts Nathan, stnty
193 Cooper Maurice, shoe mkr
195 Pharand & Meloche, barbers
Deestounis Spiros, shoe plshr
197 Johnson Arvid, tailor
197½ Cole Sydney J, watchmkr
199 Apex Appliance Store
199½ Longo Frank, tlr
201 Mullen Reuben, confy
203 Mooney Wm J, cigars
205 Dey Wm J, shoes
207 Cunningham Mary Mrs, baker
209 Gluck & Pinco, hatters
◆ Nepean st intersects
211-213 Liggetts, Allen & Cochrane (br) drugs
215 Calderone & Grieves, fruit
215½ Donaldson Hector, furrier
217 Langford Harry G, jwlr
219 Astor's Dansant
Laing Benj, dancing studio
223 Byshe & Co, bicycles
225 McGregor R, Ltd, grocers
227 Lisgar Apartments
1 Small Raymond R
2-3 Gamble Wm
4 Baxt Hyman E
5 Larsen Chas
6 Muir Violet
7 Dorion Chas A
8 Turner Mary A Mrs
9 McEvilla Ethel Mrs
10 McGee Eliza Mrs
229 Baxt Hyman E, clothing
231-233 Wilson H W Co, dry gds
◆ Lisgar st intersects
235 Jarman Frank, picture framer
235½ Tavistock Apartments.
Grieve Jas, janitor
237 Chinese Restaurant
241 American Supply Co
241A Milne David, barber
243 Mulhall Hardware, Ltd
245 McIntosh & Watts, china
245½ Batterton Jos [illegible]
McIntosh Gregory J
Oxtoby Boswell
247 McIntosh & Watts, teas
249 Cohen Saml, ladies tlr
251 Bova Paul, fr[illegible]
251½ Shulman Max
253 Sholman Max, tailor
255 Dunse & Shore, shoes
257 Murray Jos
Lavoie Jos
259 Stein Bros, clothing
◆ Cooper st intersects
265 Brownlee T A, drugs
267-269 American Supply Co

1920 COOPER STREET-A

SOURCE: MIGHTS

119 Cartier Apartments
1 Wilson Richd H
2 Blanchfield Justin J
3 Murphy Fredk L
123 Montizambert Fredk
◆ Cartier st intersects
129 Parker Archd G
141 Cann Henry V
173 Wilson Fredk J
201 Vacant
◆ Elgin st intersects
245 Gilmour Jessie Mrs
251 Rogers Amos F, phy
255 Paquette Emma Mrs
◆ Metcalfe st intersects
277 McLaren Arthur F, phy
295 Laidlaw Jas H, phy
297 Laurie Jas A
303 Steckel Rene L J
309 Fanning Matthew J
311 Edge Vincent J
315 Gamble Robt
317 Mills Jas
325 Bell Jno
331 Blair A Geo
335 Kidd J Franklin, phy
◆ O'Connor st intersects
357 Thoburn Danl
359 Fenton Sarah Mrs
373 McGuire Jno G
375 Fournier A A Ltd, stables
379 Huckell Jno
381 Johnson Helen M Mrs
389 Tetbury Apartments
1 McRoberts Florence B
2 North Martha
3 Casey Jos
4 Vacant
389½ Ottawa Record, The
391 Stephenson Percy C
393 Chinese Laundry
◆ Bank st intersects
411 Wilkins Bros, uphols
423 Stevens Wm M
425 Addison Mrs Bertha M
427 Pratt Chas B
429 Hume Alice
431 McLewin Ernest W
433 Dominion Rubber Systems (Que) Ltd
437 White Jas F
441 Wiltshire Margt Mrs
443 Hickson Mary Mrs
447 Foley Patk
449 Brennan Maurice F
451 Olsen Christian
◆ Kent st intersects
467 Stewart Jno G
469 Meagher Jno F
471 Hall Victor B & Sons, contrs
473 Dervin Jno J
Collins Margt J Mrs
475 Murphy Jno J
477 Timmins Jno
479 McKinley Jennie Mrs
487 Button Fredk
489 McKinley Apartments
1 Liston Francis J
2 Lake Yvonne Mrs
3 Leight J Blake
4 MacArthur Hebert
Jones Fredk
489½ Borthwick J Ernest
491 Ellis Peter
493 Murphy Edwd E, contr
495 Thornton Arthur
497 Mulhall Mary A Mrs
499 Caplan Meyer
503 Smallwood Jennie Mrs
505 Mitchell John
507 Jones S James
◆ Lyon st intersects
511 Bonner Edmund A
513 Vacant
515 Whelan John
611 Morel Thos H
613 Whitelaw Geo
615 Meredith Jas
617 Esdaile Arthur
619 Sutherland W Mann
◆ Bay st intersects
667 Kennedy Mary A Mrs
669 Pouget Edmond
671 Eagle Louisa, drsmkr
673 Kennedy Jno
675 Graham John W
677 Levitin Aaron
679 Donnelly Bernard C
681 Atkinson Thos B
681½ Wilson J Kenny
683 Kennedy Jno
685 O'Neil Robt J
685½ Walsh Wm
687 Benoit Elie J
701 Low Thos O
703 Low Herbert S
◆ Percy st intersects
721 Jardine Geo
723 Tighe Chas
725 Moffatt Annie Mrs
725½ des Rivieres Henry McO
727 Vacant
729 Simpson Hamlet
731 Cameron Jas O
733 Wainman Thos A

SOUTH SIDE .....

4 Doney Jennie Mrs
8 Thorne Jas
14 Boyd Simeon W
16 Lecky Wm S
30 Fraser Jno B
36 Marlborough The
1 MacMillan Herbert S
2 Holcomb Minnie B
3 Fraas Jas E
4 Currier Wm L
52 Kennedy Wm J
54 MacMinn Caroline Mrs
56 Carpenter Chas
58 Fenton Geo H
60 Novak John
64 Anderson Lt-Col Wm P
68 Gilmour Sutherland C
◆ Cartier st intersects
150 Brennan Jno C
160 Whitley Chas F
170 Irwin Col de la Cherois
180 Powell Robt W, phy
184 Gale G Gordon
186 Hueston Jos A
188 Howard Michl J, osteopath
190 Coulter Robt M
192 Laidlaw Campbell, phy
◆ Elgin st intersects
216 Sutherland Apartments
1 Lemaire Ernest J
2 Turriff John G
3 Regan Jas L Col
4 Nicholson Jacob, janitor
224 Stratton John M
232 Bungalow Apartments
Gillespie Chas S, janitor
1 Warnock Agnes Mrs
2 Vacant
3 Pinco Abraham
4 Irish Mary Mrs
5 Ross M McL
6 Kilgour Mabel
7 Kinch Laura M

COOPER

41 Lesueur Ernest A
42 Dought Fredk A
43 Brooks Fredk
44 Wingate Reginald C
45 McDougal John A
46 Thompson Victoria Mrs
47 Le Breton Wm, janitor
310 Dexter Wm
312 McLean Angus A
318 Stratford Apartments
1 Rongue Jno N
2 Walker Murray
3 Farrell Edith
4 Kidder Ruby A
5 Carr Edwd
6 Leetham Edwd C
7 McGregor Allan P
8 Slinn Annie M
9 MacIntyre M E C
10 Dunbar Kate
11 Hamilton Geo C
12 Cummings I C
13 Ferguson J Arthur
14 Vacant
15 Doyle Mary C
16 Davis Hazel
17 Miller Mabel W
18 Rankins Grace
19 Hall Priscilla
20 Nutting Clara B Mrs
320 Rochdale Apartments
1 Moore Julia Mrs
2 Logan Mary
3 Grant Kate
4 Brown Robt H
5 Moore Frank
6 Chambers Sara
A Simmons Robt
B Jones Peter
C Craig David C
D Frazer Mabel
E Pierce Maria Mrs
F Edwards Jas P
9 Swift Gertrude Mrs
10 Baker Ada H
11 Fahey Jos
12 Foran Wm
13 Burns Harriet R
14 Briscoe Georgie
19 Simpson Andrew M
20 Vacant
21 Semple Lydia M
22 Pelton Norma
G Sharp James M
322-324 Regent Apartments
1 Kirchhoffer Clara Mrs
2 McKenzie Frances M
3 White Mary
4 Fair Alice
5 McCann Irene M
6 Higgins Alice R
7 O'Connor Chas
8 Gilbert Viola N
9 Nelson Kathleen
10 Lennan Marie
11 Riddell M C
12 Younghusband David H
330 McClenaghan Stewart
340 Macleod Emily Mrs
◆ O'Connor st intersects
354 Stanton Cameron
356 Engleson James S
358 McEwan John
360 Lockhart John W
362 Jowitt John
364 Laurin Louis
370 Brouse Harry
376 Wale Jno W
378 Lepine Max
380 McLachlin John A
386 Corbett Jas
388 Boville Wm
390 Moore Alex
◆ Bank st intersects
442 Turner Ernest
Turner Martha, dressmkr
446 McNaughton Finlay R
448 Stock Mary E
450 Richards Mary M Mrs
Phelan Philip
◆ Kent st intersects
470 O'Malley Marie
472 Beach Benson C
474 Stanford Mary Mrs
480 De Vere Apartments
1 Belanger Louis
2 Austin Harry G
3 Walker Jas A K Rev
4 Mills Margt Mrs
5 Vacant
6 Ross J Alex
484 Anderson Robt M
488 Hatton Harry
490 McFarlane Gordon
492 Goodall Mary A Mrs
496 Smith Thos J
498 Sinclair Duncan A
500 Bollard Joseph H
502 Kinsman Richmond W
504 Stringer Lefe
506 Low Geo
◆ Lyon st intersects
510 Campbell Sarah Mrs
512 Martin Owain
514 Guy Victoria
2 Maber Samuel
3 Moore Bertha
610 Walsh Martin M
612 Moodie Wm
616 Grant Mary J D Mrs
618 Bunnell Arthur M
620 Ceappy Lucy
622 Phillips Wm
624 Shiels Myles
644 Graham Thos C
◆ Bay st intersects
666 Atkinson Jane Mrs
668 Belleau Meville A
670 Lecour Mary T, drsmaker
674 Eastcott John G
676 Halpin Margaret Mrs
678 Cox Arthur
682 Vacant
688 Raganold Frank
688½ Sawers John
690 Cassidy Annie Mrs
692 Soutar Edward C
694 McCagg Alfred
698 Wilkie Robt H, gro
◆ Percy st intersects
708 Miles Robt
710 Clifford Ernest
712 Graham Robert H
714 Pask John W
720 Mills Wm
724 Shea John J
726 Taylor Wm, contr
728 Armitage Thomas
730 Nagle Edmund B
732 Dancey David
734 Buckham J Herbert
Buckham K, nurse
736 Donaldson Geraldine R Mrs
742 Defazio John

COURT, runs east from G T R side track to 66 Nicholas, second south of Rideau, St. George Ward.

124 Parkes Albert S
126 Hilton Geo
128 Milks Robt K
130 Gardner Jas C
136 Garvock Alex I, bldr
Graham Hugh J, contr
138 Harkin Jas B
140 Tolmie Alex
142 De Normandie Hall
◆ Elgin st intersects
308 Chinese laundry
334 Pratt Ada B Mrs
336 McGill Henry J
338 Carpenter Francis
340 Stroud Fredk L
342 Slack Mrs Ellen C
344 McElhinney Mark G
346 Pollock Arthur F Rev
348 Stanley G Harcourt
◆ Metcalfe st intersects
370 Alexander T Wardrope
372 Cassels Mrs Emma
374 Huband Alfred W
376 Low Chas A
378 Aird Kenneth
380 Stratton Thos E
382 Moore Thos S
408 Burgess Harry, contr
410A Tague Hector O
B Wright Elizth Mrs
412 Henry Louisa Mrs
A Jones Geo E
B Henry Louis Mrs
414 Fairchild Herbert W
416 Rivest Teresa Mrs
◆ O'Connor st intersects
438 Capston Robt
442 Richards Mary Mrs
444 Day Alf E
452 Nielsen Clara Mrs
456 McLaren John R
Fair Wm M
458 Richards Sydney
460 Poapst Lorne P
462 Farlinger Gertrude
472 Kissick Wm J
474 Bethune Mrs Asenath
478 Beveridge Harriet Mrs
480 Peters Douglas L
482 Matheson John
484 Simpson Jos
486 Brown Christopher G
488 Cameron J R Ltd, furnaces
492 Capital Bowling Alleys
Rogers C Herbert, mfrs agt

LINDENLEA AV, northeast from Rideau ter to Maple la, first east of Springfield rd, Rideau Ward.
Not built on

LINDEN TER, west from Government Driveway to O'Connor, 1st south of Monkland, Capital Ward.

NORTH SIDE ... .
1 Blyth Jas T
15 Ross Walter M
23 Amyot John A
25 Burland Geo H
29 Freedman Jacob
33 Percival Thos H

SOUTH SIDE ....
Central Park

LISGAR, runs west from Emmett to Bronson av, third south of Laurier av W. Central and Wellington Wards

NORTH SIDE ... .
Ottawa Collegiate Inst
◆ Elgin av intersects
169 Anderson Frank C, phy
171 Braemar Apts
Kearley Geo
A Williams Blanche
B Richardson Geo S
C Stanley Ruby
1 Brownlee Jean
173 Conroy Chas
175 Reid Margt E Mrs
179 Petrie Eliza Mrs
181 Duniop Sarah Mrs
187 Major Edwd F
191 Close Chas W
193 Nichol Caroline Mrs
195 Foubert Eugene
◆ Metcalfe st intersects
229 Rice Jas
231 Brien John P
233 Tearney Mrs Jane E
235 Fleming Edwd
237 Rice Wm N
239 Simpson J Sigsworth
243 Aikens Jno W Rev
249 Ruddy Michl
253 Harbour Fredk P
255 Flack Jas
257 Simpson Wm
259 Sleeman Fredk C
◆ O'Connor st intersects
281 Hutchison O H, dentist
Tanner A Grace
283 Barber Mrs Charlotte V
287 Condie Elizth
289 Brown Andrew C
291 McLean Harry W
293 McBride Frank
297 McConnell Geo
299 Proulx Admond Mrs
303 Mullen James W
307 Mason Jas
309 Quinn Edmond D
311 Bowles Letitia Mrs
317 Heliotype Co, engravers
Sampson Office Service, Ltd
Boughton Fred H, printer
319-323 Wilson H W Co, dry gds
◆ Bank st intersects
335 Hitchcock Sarah
341 Sayer Napoleon
343 Ganong Bros, Ltd, confectioners
343½ Ballyshannon Apts
1 Geary Josephine C
2 Curry Jos A
3 McKeever Frances
4 Browne Cecil
345 Browne Eb & Co, teas
347 Browne Eb
351 Murphy Robert N
357 Stubbs Jas A
359 Chamberland Hermas
361 Friedman Max
363 Irving Wm
365 Rogers Sidney
367 Burwash Jno W
371 Bussell Jno
375 Brady & Harris, undertakers
Harris Donald J
McEwan Dorothy
381 Dawley Wm N
2 Vacant
3 Caldwell Wm F
4 Hoffman Albert
Wood Annie
383 Chase Chas
389 Hill Melville G

1920 LISGAR STREET-B

SOURCE: MIGHTS

391 Conniffe Louis J
393 Shipman Albert
395 Merrifield Jno R
◆ Kent st intersects
401 O'Connor Patrick
405 Wallace Matthew
409 Eskin Benj
411 Elliott Reginald
415 Poole Mary Mrs
417 Green Adam
421 Ragsil Court
1 Reynolds Bertha Mrs
2 McClelland Margt
3 Cahoon Aubrey A
4 Patterson Jas C
5 McMeekin Wm
6 Easton Reila
7 Steward Fredk
423 Sanitary House Cleaning Co
427 Burke John J
429 Young Benj
435 Stubbs Joseph
437 McGregor R, Ltd, factory
449 Spicer Stephen W
451 Bourke Martha Mrs
453 Hartin Mary M Mrs
457 Richardson Albert E
459 Duncan Alexander
461 Shaughnessy John T
463 Foster Jennie
◆ Lyon st intersects
473 Wilkins Martha Mrs
475 Mackey Mary
Pearson Chas
477 O'Brien Thos
481 Allan Wm
483 Buttery Geo E
485 Kirk Lucy
487 Lyne Jno
489 King Geo
491 Allen John H
493 Martelle Sarah A Mrs
495 Disheau Noah
4[illegible]5½ Garvey Frank
497 Newton Fred
503 Curran Denis
505 McLachlan Isabella Mrs
507 Buffam Wm
◆ Bay st intersects
531 Rushton Walter C
533 D'Arcy Michl
535 Cunningham Thos R
539 Stapledon Mrs Mary A
543 Ayotte F X
545 Cotton Chas
547 Peters Chas
547½ Maguire Jos
559 Foster Edwd
561 Sabourin Adelard
563 Oakley James S
565 Smeaton Jas, gro
◆ Percy st intersects
567 Senn Geo
569 McEvoy Michl J
571 Martin Chas
573 Murphy John A
575 Graham Willard
577 Rivers Wm
579 Scarborough Apts
1 Daley David
2 Baril J Rosario A
581 Vacant
585 Ingall Cyrus M
587 Helman Wm

SOUTH SIDE .....

24 Vacant
48 Laughton Geo
56 Thompson Sophia S
60 Deville Edwd G
66 Snowdon J M Rev
78 Magee Fredk A
◆ Cartier st commences
102 Blackburn Russell
108 Scott Duncan C
110 MacCarthy Geo S, phy
112 O'Hanly John M
114 Monk Augusta Mrs
116 Vacant
136 Crannell Levi
◆ Elgin st intersects
182 Lemieux Rose Mrs
184 Cassidy Lillian V
188 Stalker Hugh
190 Law Saml J
196 Quinn Francis P, phy
200 Pearson Eliza A Mrs
◆ Metcalfe st intersects
210 Webster Robt E, phy
230 Rooney Edmund F R
232 Firth Jos
234 McNicol Anna Mrs
236 McNulty John J
250 Martin Margt Mrs
252 McElhinney Emeline Mrs
254 McClung Emily Mrs
256 McKay Margt
262 Robinson Isabella Mrs
264 Rutland Apts
Lamothe Lucien H
Beith Frances
Bellows Mary
◆ O'Connor st intersects
278 Ells R Hugh, phy
284 Woodside John W Rev
288 Byrne John T
292 Gardner Horace
294 Bunnell Bros, whol confrs
Johnston Helen C
300 Baker Laundry, Ltd
304 Potter Wm
306 Kelly Robt G
308 McGillivray Duncan Mrs
310 Preece Fred
312 Vezina Emma
314 Metropolitan Tabernacle
316 Scott Wm
318 Workshop
◆ Bank st intersects
340 Redgrove Luke
342 McFarlane Son & Hodgson Ltd, whol staty
344 Lawrence Stanley B, livery
346 Carriere & Pilon, garage
358 Vacant
360 Putnam Apts
A Putnam Howard
B Masson Annie
C Vacant
362A McKellar Isabelle
B Langford Harry G
C O'Hanly Ronald W
364A Harrison Wm L
B Vacant
C Fetherston Hugh S
370 Gamble Sarah A Mrs
374 Muir Angus M
378 Hutchings Eli
382 Giroux Lilly Mrs
384 Holder Geo W
386 Dewar Duncan E
396 Kingsbury Apts
1 Marjerisson Florence
Marjerisson Eva
2 Vacant
3 Bridgman Viola F
4 Lewitt Jas E
5 McDonald W E
6 Ryan Mark H
7 Cumming Estelle

1916 BANK STREET-A

SOURCE: MIGHTS

◆ Queen st intersects
87-87½ Macdonald & Co, men's furnishings
89 Minto Hotel
Gorman J Gerald
91 United Cigar Stores Ltd (br 234)
93 Vacant
95 Destoenis Nicholas, shoe plshr
97 Adams Socrates, fruit
99 Burns Thos, confr
101 O'Malley's Shoe Store
103 Canadian Army Dental Corps
Tyrell & Hawkshaw, drsmkrs
Burns P A
Gordon Bernard
Eaman Wilbert R, dentist
105 Giles John R, drugs
107 Williams Ptg Co, staty
◆ Albert st intersects
109 Ottawa Hydro Electric Commission
111 Taylor Frederick C, shoes
111½ Porter N D, real est
Capital Real Estate Co
113 Coughtrey Thos E, barber
113½ Alexander & Campbell, billiards
115 McFarlane T D & Son, plating wks
117 Abelson W & Son, clothing
119 Burkholder F D, Ltd, furs
121 Connell Anthracite Mining Co
121½ Mathews J H
Adams H H, tlr
123 Patton John, dyer
125 Diamond Maurice L, shoes
125½ Borts Clarence, staty
127 Huber Henry A, photog
127½ Vacant
◆ Slater st intersects
129 Matthews - Blackwell Ltd, provisions
131 Greig Miss Belle, music studio
Leggo W A, dentist
43rd Regiment Mess Room
133 McCreary & Hughes, real est
135 MacMaster, Miss Christina, mlnr
MacMaster Hugh
137 Golub Jno, ladies wear
139 Curry J A & Co, tlrs
Johnson Arvid, ladies' tlr
147 Vacant
149 Williams Piano House, pianos
Collett Sidney
King Alfred
151 Hunt Edward, gro
153 Muir Mrs Sarah, hairdresser
Muir Wm
Rowan & Co, jwlrs
155 Blomfield Frank, tobacco
Dunn George, barber
157 Jarvis Alfred H, staty
Bank St P O
C P R Tel Co (br)
159 Emery Chas, shoes
161 Slattery Bernard, btchr
161½ Smith Margt J
Murphy Joseph A
163 Slinn-Shoudis, Ltd, bakers
◆ Laurier av w intersects
165 Union Bank of Canada (br)
167 Kanelakos J, fruit
169 Warwick Chambers
171 Blais Leo, barber
173 Allen Duncan E, billiards
175½ Murphy Caroline, photos
177 Kilduff Peter A
Vacant
177½ Horwitz M & Co (br) jwlrs
Horwitz Max
179 Monas Apostolos, shoe plshr
Laberge Joseph J, barber
179½ Nichol Chas A, confy
181-185 Dom House Furnishing Co
◆ Gloucester st intersects
187-189 Wackid Mrs Eva, confy
191 Borts Nathan, staty
193 Miller Snear, shoemkr
195 O'Hara Fredk, barber
Deestounis Spiros, shoe plshr
197 McDonald's Clothing
199 Currie David J, photos
199½ Viau Louis
201 Slonemsky Alex E, hatter
203 Mooney Wm J, cigars
205 Dey Wm J, shoes
207 Hamilton Wm H, baker
209 Sims Co, hatters
◆ Nepean st intersects
211-213 Allen & Cochrane (br) druggists
215 Calderone Geo, fruit
215½ Donaldson Hector, furrier
217 Callas James, confy
219 Empire Picture Theatre
Graham & Martell, billiards
223 Byshe Herbert & Co, bicycles
225 McGregor R, Ltd, grocers
227 Lisgar Apartments
Wyatt Emma Mrs, corsets
1 Kealey Walter J
2-3 Laflamme Paul R
4 Martin Thos
5 Larsen Chas
6 Moore Henrietta J
7 Vacant
8 Turner Mary A Mrs
9 Vacant
229 Holzman I Wm, clothing

BANK

231-233 Wilson H W Co, dry gds

◆ Lisgar st intersects

235 Jarman Frank, picture framer
235½ Tavistock Apts
Sanders Herbert, mus tchr
237 Chinese rest
241 American Supply Co
241A Milne David, barber
243 Mulhall Hardware Co
245 Globe Outfitters, clothing
245½ Cook Arthur
Quinn Mamie
McIntosh Mary A Mrs
247 McIntosh & Watts, teas
249 Cohen Saml, ladies' tlr
251 Bova Paul, fruit
251½ Broadfoot Jas
253 Sinton Robt, tlr
255 Gold Simon, tlr
257½A Everett Albert
257½B Morrison Alex
259 Cohen Isaac, clothing

◆ Cooper st intersects

265 Brownlee T A, drugs
267-269 Vacant
271 Magee Wm H, btchr
273 Matabana Apts
Gardham Mrs Mary
275 Stuart Bruce & Co, boots and shoes
277 Snider Fredk, staty
279 Stuart & Delahaye, gents furngs
281 Jarvis Studio, The, photo
283 Chinese rest
British Canadian Industrial Co, Ltd
International Land & Lumber Co
Electric Bean Chemical Co
Queen's Hall
285 Kells F Alex, shoes
287 Smith Albert, btchr
289 Vacant

◆ Somerset st intersects

291-293-295 Wilson Fleetwood & Co, dry gds
297 Poulos Geo J, confy
297-299 St George's Hall
Canadian Bank of Commerce
St George's Theatre
Tuggey John R
301 Ontario Motor Car Co, Ltd
303A Pitman's Shorthand Schl
Rowles Emily Mrs
303B Mather Geo H
303½ Vacant
305 Dugas J Francis, gro
305½ Dunluce Chambers
May Court Club
Ely Edwd M, dentist
307 Smith Fred, mercht tlr
309 Everest Benj, florist
Barrett Jas B

◆ MacLaren st intersects

311 Oliver J Edwin, drugs
313 Freidman Max, shoemkr
315 White Way Photo Studio
315½ Fraser Jno A, staty
317-321 O'Reilly Joseph B, dry gds
319A Mullen Ellen
319b Frechette Bethlehem
325 Imperial Theatre
359 Gould Annie Mrs, shoes
361A Lang May Mrs
361B Travers & Co, neckwear mfrs
363 Green Louis, ladies' tlr

◆ Gilmour st intersects

365 Allen & Cochrane, drugs
365½ Bartlett Frank
367 Chandler & Co, plmbrs
369 Vacant
371 Bennett A F, tlr
373 1 Letarte Edmond
2 Dunnigan Linda
3 Robertson Jno
375 Matthews - Blackwell, Ltd, The, provs

◆ Lewis st ends

377 Miccio Dominique, fruit
Davis Jas, confy
379 Kalil Bros, gents furns
381 Clarey's Hall
383 Karam Shaker, fancy gds
385 Parkin J V, hair drsr
387 Beach Foundry Co, Ltd
389 Chinese lndry
391 Maxwell R J & Son, btchr
391½ MacMillan J A & Co, jwlrs
393 Baron Aloysius, baker
395 Grandmaison Saml, gro

◆ Waverley st ends

403 Storey Daniel, furniture
413 Clarey Theatre
Clarey Thos, contr
415 Clarey Apts
1 Vacant
2 McMullin Fredk A
3 Villeneuve Bessie

◆ Frank st ends

425 Story Ernest D, drugs
Post Office (br)
427 Ardley Archibald A, feed
429 Segall Chas, clothes repr
431 Chinese lndry
433 Fortier Joseph, barber
435 Gerolami Ricardo, fruit
437 Marshall Archibald J, painter
437A Roberts Sanson
441 Higgerty W H, shoes

◆ Gladstone st intersects

443 Apple Kensel, gro

◆ McLeod st intersects

◆ Argyle av ends

Stewarton Presb Ch
511 Mackenzie Bros, undertakers
Mackenzie Wm H
519 Mighall Ptg Co

COOPER, runs west from Emmett to Bronson av, fourth south of Laurier av w, Central and Wellington Wards.

North Side .. ..

7 Mansfield Miss Minnie
11 Girardin Jules S
15 Hodgson Thos A, bldr
21 Meighen Arthur Hon
25 Smith Thomas
27 Bullock C Seymour Rev
29 Johnston Frank W
33 Armstrong Bartholomew M
35 Neville Jas J, contr
41 Gilmour Hamilton
47 Thompson Samuel
49 Thompson Samuel C
111 Whitley Charles F
113 Gullock W Cowling
117-119 Cartier Apts
1 Vacant
2 Roxborough Elizth A
3 Hamilton J Lloyd
4 Hocking Wm J P
5 Knowles Francis H
6 Grilles Muriel R
123 Montizambert Frederick, M D

◆ Cartier st intersects

129 Avery Mrs
141 Waterman Edwd A
173 Wilson Fred J
201 MacMahon Josephine Mrs

◆ Elgin st intersects

245 Gilmour Jessie Mrs
251 Rogers Amos F, phy
255 Blondin Pierre E Hon

Metcalfe st intersects

277 McLaren Arthur F
295 Pulford Mary E Mrs
297 Laurie James A
303 Steckel Rene L J
309 Fanning Matthew J
311 Wyld Thos
315 Gamble Robert
317 Prodrick Fredk
325 Nell Wm W
331 Blair A George
335 Kidd Frank, phy

◆ O'Connor st intersects

357 Kavanagh Mrs Elizabeth F
359 Fenton Sarah Mrs
373 Neal Institute
375 Kinsella & Taggart, bdg stables
379 Huckell John
381 Johnson Helen M Mrs
389 Tetbury Apartments
1 McRoberts Florence B
2 Trotter Lina
3 De la Ronde St Elmo M
4 Addison Robt
389½ Harrison Ladies Tailor
391 Hayes Margt M Mrs
393 Chinese laundry

◆ Bank st intersects

411 Wilkins Bros, uphols
Hall Wm J, wd wkr
423 Stevens Wm M
425 Addison Mrs V M B
427 Pratt Chas B
429 Hume Mrs Jessie
431 Lyon Mrs Anna V
433 Canadian Consolidated Rubber Co
437 White Jas F
441 Wiltshire John
443 Hickson Mrs Mary
447 Foley Patrick
449 Brennan Maurice F
451 Brady Russell
455 Robinson Mrs Isabelle

◆ Kent st intersects

467 Stewart John G
469 Meagher John F
471 Hall Victor B, contr
473 Dervin John J
475 Murphy John J
477 Timmins John
479 Vacant
487 Ashe Jno A
489 McKinley Apartments
1 Jordan Alice
2 Dewitt Geo
3 Vacant
4 Smith Emily, drsmkr
Smith Abbie
489½ Phillips Geo A
491 Ellis Peter
493 Murphy Edwd E, contr
495 Thornton Arthur
497 Mulhall Mrs Mary A
499 Saunders John B
503 Smallwood Samuel L
505 Mitchell Jno J
507 Jones S. James

◆ Lyon st intersects

511 Shane Edgar G
513 Lunney Margt Mrs
515 O'Donnell Louis
611 Morel Thos H
613 Young Isabella Mrs
615 Hill Arthur M
617 Buckley Thos J
619 Sutton Wm H

◆ Bay st intersects

667 Kennedy Mary A Mrs
669 Pouget Yvonne Mrs
671 Eagle Miss L, drsmkr
673 Kennedy John
675 Deevy Wm J
677 Fitzgerald Jas
679 Malloy Michael
681 Atkinson Thos B
681½ Wilson James K
683 Polsen Neal
685 Wilkey Harry J
685½ Meyer Louis P
687 Vacant
701 Low Thomas O
703 Low Herbert S

◆ Percy st intersects

721 Jardine Geo
723 Tighe Charles
725 Laderoute Isadore S
725½ des Rivieres Henry McG
727 Ferguson Thomas
729 Allen Percy

14 Vacant
15 Doyle Mary C
16 Doherty Frank E
Doherty Sarah L
17 Smith Jas B
18 Sinclair Margt B
19 Love Ruth
20 Wood Wm J
320 Rochdale Apartments
a Pinch Harry H
b Holmes Fredk W
c Scott Rose
d Price Chas A
e Vacant
f Wood Perry A
1 White Mary
2 Blair Oswald T
3 Foster Leonard G
4 Payne Norton G H
5 Allen Allan B
6 Edwards Mary T
9 Swift Thos
10 Butterworth Maria C
11 Smart Lindsay
12 Edgar Wm W
13 Vacant
14 Kearns Nellie
19 Logie Robt T
20 Young Earl C
21 Vacant
22 Beaudry Laurent
322-324 Regent Apartments
1 Crawford Mary
2 Lee A Rowland
3 Urquhart K A
4 Blair Kate
5 Bellows Ida C Mrs
6 Vacant
7 Payne Norton G
8 Bateman Chas
9 Davis Alice M, nurse
10 Jones Helen M
11 Doherty Sadie
12 Young husband David H
330 McClenaghan Stewart
340 MacLeod H A F, civ eng

◆ O'Connor st intersects

354 Stanton Cameron
356 Eagleson James S
358 McEwan John
360 Hyland David
362 Disher Asahel D
364 Grimes John
370 Brouse Harry
376 Chambers Harold
378 Hunt Alf W
380 Turner Wm F
386 Lockhart Jno W
388 Sovie Frank
390 Marks Sarah Mrs

◆ Bank st intersects

442 Turner Ernest
Turner Miss Martha, dressmaker
446 McNaughton Finlay R
448 Stock Charles
450 Nivison Jessie M
Stewart Wm G

◆ Kent st intersects

470 Murtagh Susan Mrs
472 Seale Wm
474 Simmonds Robt H
480 De Vere Apts
1 Belanger Louis
2 Austin Henry G
3 Grimes Philip M
4 Mills Margt Mrs
5 Graham Wm H
6 Lamothe Marie A Mrs
484 Anderson Robt M
488 Moulds Percy
490 Montgomery Catherine Mrs
492 Vacant
496 Parker Mrs Mary
498 Sinclair Duncan A
500 Bollard Joseph H
502 Kinsman Richmond W
504 Stringer Lefie
506 McLaughlin Ellen Mrs

◆ Lyon st intersects

510 Campbell Sarah Mrs
512 Martin Owain
608 Guy Victoria
Benoit Edgar J
610 Ballantine Miss Susannah
612 Moodie Wm
616 Grant Mary J D Mrs
618 Bunnell Arthur M
620 Clappy C C Mrs
622 Johnstone Peter S
624 Ellement Patrick
644 Graham Thos C

◆ Bay st intersects

666 Atkinson Mrs Jane
668 Vacant
670 Lecour M T, drsmkr
674 Eastcott John G
676 Halpin Margaret Mrs
678 McNicoll John
682 Coffey Joseph, Jndry
688 Raganold Frank
690 Cassidy Annie Mrs
692 Stenhouse James
694 Walsh Wm
698 MacDonald Ann Mrs, gro

◆ Percy st intersects

708 Hollington Wilfred J
710 Lynch Mrs Catherine
Lynch B, nurse
712 Graham Robert H
714 Pask John W
720 Smith Ernest H
724 Shea John J
726 Taylor Wm, contr
728 Armitage Thomas
730 McCabe Edwd P
732 Dancey David
734 Buckham J Herbert
Buckham K, nurse
736 Donaldson Geraldine R Mrs
742 Defalzio John

COURT, runs east from G T R side track to 66 Nicholas, second south of Rideau, St. George Ward.

North Side .. ..

Corporation Weigh Scales

LEWIS
438 Evans Charles J
442 Richards Archibald, bldr
444 Montgomery W J bldr
452 Nielson Theodore H, painter
456 McLaren John R
Fair Wm M
458 Armstrong G Bertram H
460 Poapst Lorne P
462 Furniss Mrs Mary
472 Kissick Wm J
474 Bethune Mrs Asenath
478 Beveridge John
480 Lockhart Jno
482 Blair Duncan
484 Martel Wm M
486 Gibbs Nancy Mrs
488 Cameron Joseph R
492 Capital Bowling Alleys

LINDEN LEA AV, north-east from Rideau ter to Maple la, first east of Springfield rd, Rideau Ward

Not built on

LINDEN TER, west from Government Driveway to O'Connor, 1st south of Monkland, Capital Ward

North Side .....
1 Blyth James T
15 Smart Russel S
23 Graham Geo P
25 Burland Geo H
29 Freedman Jacob
33 Lerner Ephraim M

South Side .....
Central Park

LISGAR, runs west from Emmett to Bronson av, third south of Laurier av W, Central and Wellington Wards.

North Side .....

Ottawa Collegiate Inst

Elgin av intersects

139 Anderson Frank C
169 Anderson Frank C, phy
171 Braemar Apts
Rose Thos, janitor
A Richardson Geo S, dentist
B Dickey Sadie A
McCallum Jean, nse
C Powell C Harold E
1 Parish Joseph
2 Fraser Alan
3 Stanley Ruby
Brownlee Jean
Peterkin Martha
173 Conroy Charles
175 McGillicuddy Frank
179 Petrie Eliza Mrs
181 Dunlop Sarah Mrs
187 Major Edwd F
191 Close Charles W
193 Jacques Wm N
195 Teskey Mrs Jennie

Metcalfe st intersects

229 Percival Wm C
231 Sherwood Harry W
233 Tearney Mrs Jane E
235 McLean Harry W
237 Rice Wm N
239 Simpson J Sigsworth
243 Sparling Wm Rev
249 Ruddy Michael
253 Harbour Fredk P
255 Flack James
257 McBride Frank
259 Sleeman Fredk C

O'Connor st intersects

281 Hutchison O H, dent
283 Barber Mrs Charlotte V
287 Murphy Harry B
289 Brown Andrew C
291 Coleman Miss Lillian
293 Thoburn Daniel
297 McConnell George
299 Proulx Admond Mrs
303 Shaw James
307 Archambault Romeo
309 Staynes Edwd E
311 Bowles Wm C
317 Hellotype Co
319-323 Wilson H W Co, dry gds

Bank st intersects

335 Herbert Patk D
341 McCoy Chas
343 Ganong Bros, Ltd, confectioners
343½ Ballyshannon Apts
1 Corbett Chas A
2 Pelletier J C Hervus
3 McKeever Frances
4 Beaulieu Alice
345 Browne Eb & Co, teas
347 Browne Eb
351 Wood Matilda Mrs
357 Stubbs Jas A
359 Mortimer Ida Mrs
361 Freidman Max
363 Vacant
365 Sherman Max
367 Burwash John W
371 Bussell John
375 Brady & Harris, undertakers
381 Helmer Abbott D
Savignac Jane A Mrs
383 Hamilton Bella Mrs
389 Mackey Lizzie
391 Huard Rebecca Mrs
393 Vacant
395 McKorkell Jas

Kent st intersects

401 O'Connor Patrick
405 Wallace Matthew
409 Lussier Donat
411 Murphy Robt N
415 O'Hara Fred
417 Green Adam
421 Ragsil Court
1 Lapointe Frank J
2 Vacant
3 Wall Wm J
4 Patter Jas C
5 Grant Annie F

GENERAL DRY GOODS

1916 LISGAR STREET-B

SOURCE: MIGHTS

110 MacCarthy Geo S, phy
112 O'Hanly John M
114 Monk Mrs Augusta
116 Larmonth Mrs Mary
136 Crannell Levi

Elgin st intersects

182 Lemieux Rose Mrs
184 Cassidy Margt Mrs
Cassidy Lillian V, mlnr
188 Stalker Hugh
190 Lindsay John E Rev
196 Douglas Clifton A
200 Pearson Mrs Eliza A

Metcalfe st intersects

230 Rooney Edmund F R
232 Tormey Robt G
234 McNicol Anna Mrs
236 McNulty John J
250 Martin Margt Mrs
252 Thompson Alfred, MP
254 Gibson Florence Mrs
256 McKay Mrs Catherine
262 Gillies Mrs Catharine
264 Rutland Apts
264 Spencer Elizth A, chiropractor
M Beith Frances
Saunders Elsie E
N Ross Roland L
Heney Wm J, janitor

O'Connor st intersects

278 Ells R Hugh, phy
284 Ferguson Mary L
288 Byrne John T
292 Buels Frank, vocalist
294 Bunnell Bros, whol confrs
300 Baker Laundry, Ltd
306 Kelly Robt G
308-310 McGillivray Duncan Mrs
312 Chambers Geo A
314 Pentecostal Movement
316 Scott Wm
318 Workshop

Bank st intersects

340 Lachey Jas
342 Ford Walter, dairy
344-6 Morgan James W, livery
358 Low James
360 Putnam Apts
A Masson Annie
B Buttler Helen
Ross Margaret L
C Erskine Alice Mrs
362A Soules Arthur
362B Venn Frank A
362C Nevens A Maude Mrs
364A McKellar Isabelle
364B Johnson Alfred D
364C Wilbert Mary
Wilbert Jennie
370 Ball W Robt
374 Muir Angus M
378 Hutchings Eli
382 Giroux Lily Mrs
384 Holder George W
386 Dewar Duncan E
394-8 Vacant

Kent st intersects

412 Mattice Geo E
414 Morgan Wm
416 Durick Agnes Mrs
418 Corbett & Son, cartage
424 Camille Apartments
1 Legendre Letitia Mrs
2 Montgomery Emily Mrs
3 Blair Winnifred
McIntosh Beatrice
4 Chadwick Maud E
5 Carriere Thos
6 Vacant
434 Vacant
438 Gross Harrison
446 Armstrong Wm J
448 Studholme Geo H
450 Loveday Edmund T
454 Brown Peter J
Lacroix Peter
Whelan Wm
456 Byrne Edward J
466 Harris Chas
468 Bowden Frank

Lyon st intersects

470 Burns Lawrence H
472 Gillissie Thos J
474 O'Keefe Catherine Mrs
McQuestion Jas
476 Fay John
478 Garrison Herbert M
480 Morton John B
482 Grant David
484 Lyon Omer C, contr
486 Lee R Stanfield
488 Hannaford Wm H
490 Whelan Thos
492 Whelan Michael
494 Macpherson Silas, baker
496 McMillan Wm
498 Cashen Peter
500 McKay Hattie Mrs
508 Scharf Hartley

Bay st intersects

512 Powers Jno M
516 Lennox John
534 Mitchell Herman
538 Burkholder Franklin D
540 Weekes Martha Mrs
544 Batterton Edward
546 Cairns Jennie
550 Turcotte Joseph
552 Kalbfleisch Wm H
554 Moorehouse John H
562 O'Donnell John

Percy st intersects

580 Emery Saml
582 Vacant
584 Kendrick Albert
586 Greene Harold
588 Vacant
590 Argue Fredk W

LITTLE SUSSEX, see Sussex, south of Rideau.

LLOYD, runs south from Duke to Wellington, first east of Booth. Victoria Ward

East Side .....

29 Booth Mary
31 Ford John
33 Mackey Philip

1912 BANK STREET

SOURCE: MIGHTS

215 Calderone & Bossio fruit
215½ Donaldson Hector, furrier
217 Beaton Walter M, confy
219 Empire Picture Theatre
Graham & Martel, billiards
223 Lafontaine M R, staty
225 McGregor R, Ltd, grocers
227 Lisgar Apartments
229 Wilson H W Co, dry gds
231-33 Mulhall Hardware Co

Lisgar st intersects

235 Ackland W T, fruits
235½ Stanley Apts
237 Kelly Miss M, fcy gds
241 McIntosh Mrs Mary A
McIntosh & Watts, teas
243 Crabbe Miss Emma, mlnr
Fraser Lucius C
245 Halpenny, Cameron & Armstrong, real est
Argue & McColl, coal
Irving Electrical Supply Co, Ltd
Lemoine James, ins
245½ Kyle Mrs Florence M
Hanna Miss Mildred, dentist
Gulbrandsen John A
247 Maley Miss Kate, mlnry
249 Harrison Ladies' Tailors
251 Bova Paul, fruit
251½ Sterry Percy H
253 Vacant
255 Biggs R M, jwlr
257½ Bruyere Mrs Alexina
Ireland George
Thibault John
259 Vacant

Cooper st intersects

265 Brownlee T A, drugs
267-269 Stewart J G, gro
271 Magee Wm H, btchr
273 Matabana Apts
Gardham Mrs Mary
275 Stuart Bruce & Co, boots and shoes
277 Snider Fredk, staty
279 Tate Wm H, real est
Quebec Fire Ins Co
281 Jarvis Studio, The, photo
283 Green Louis, ladies' tlr
Queen's Hall
285 Macpherson K C, real est
287 Rogers, Ltd, confrs
289 Mackerrow A N & Co, gents furnishings

Somerset st intersects

291-293-295 O'Reilly Joseph B, dry gds
Cassidy Samuel
Hamel Amedee
297 Adams & Co, fruit
299 St George's Hall
Horton Chas H
Canadian Bank of Commerce
Central Amusement Co
301 Stewart Peter, paints
303A Forde James C
303B Carter F Beech
303½ Wild John H, cigars
Trousdale Frank
305 McGiffin Robert, gents furns
305½ Dunluce Chambers
May Court Club
Ely Edwd M, dentist
307 Smith Fred, mercht tlr
309 Everist Benjamin, florist

MacLaren st intersects

311 Sedvall Eric N, tlr
313 Clarey Thos real est and contr
315 Globe House Furnishing Co, The
317 Canadian Consolidated Rubber Co
319A Morrison George S
319B Robertson Mrs Margt
321 Cameron Joseph R, furnaces
359 Gould Abraham, shoes
361A Wilson George H
361B Travers, Ltd, neckwear mfrs
363 National Mfg Co, Ltd, stove mfrs

Gilmour st intersects

365 Allen & Cochrane, drugs
365½ Bartlett Frank
Tague Oswald H
367 Chandler & Co, plmbrs
369 Bova Frank, fruits
371 Bennett A F, tlr
373 Pounder Richard H
Arbuckle James
Farrell Albert
Martel Charles
375 Matthews-Laing, Ltd, The, provs

Lewis st ends

389 Chinese lndry
391 Fraser Adam C, btchr
391½ MacMillan J A & Co, jwlrs
MacMillan James A
393 Pettapiece J H, baker
395 Vacant

Waverley st ends

403 Storey Daniel, furniture
413 Harding John A, shoemaker
415 Carriere Lorenzo, barber

Frank st ends

425 Story Ernest D, drugs
427 Ardley W D, feed
429 Alexander John R
431 Chinese lndry
433 Fortier Joseph, barber
435 Mercurio Joseph, fruit
437 Marshall Archibald J, painter
Truman Carl
441 Higgerty W H, shoes

Gladstone st intersects

443 Berman & Levinson, gros

McLeod st intersects

483 Vacant

Argyle av ends

Stewarton Presb Ch
511 Mackenzie Bros, undertakers
Mackenzie Wm H

78 Irvine Johnson
80 McCurney Neil F
84 Kane Patrick
86 Parkinson James
96 Lowham Mrs Maria E
100 Keane Edward M
102 Lindsay Gavin
104 Barber Mrs Margaret
108 Dorval Mrs Sophie D
108 Bastien L Arthur
110 Lanthier J Philippe
112 Gavin Richard
114 Marion Jean Bte
116 Meade Malcolm F
118 Buckley Wm T
120 Molloy Arthur

COMMISSIONER, runs southeast from 524 Wellington to Bronson av, Dalhousie Ward.

East Side .. ..
A park
Albert st intersects
A park

West Side ....
4-6 Stables
Albert st intersects
12 Cook Herbert A
14 Gilchrist Wm

CONCESSION, name changed to Bronson av.

CONCORD (old Centre, Ottawa East), south from Echo Drive to Evelyn av, Central and Capital Wards.

East Side .....
41 Pearpoint Phillip
47 Powell Wm H
Montcalm st intersects
49 Woggon Otto
59 Vincent Joseph W
87 Leslie Joseph
Havelock av intersects
91 Roche Henry G
95 Brady Patrick J
97 Deevy James
99 Deevy Wm
Harvey st intersects
103 Mulligan Mrs Mary
105 Beattie John
107 Mulligan Norman
109 Corbett Nathaniel
111 Whittaker James T
115 Jarvis Herbert
117 Norten Einar
Hawthorne st intersects
Lees av intersects
Meister John E

West Side .....
16 McMahon John
20 Patton John
22 Brown Harry
26 Blais Henry
Greenfield av intersects

W. E. NOFFKE, O.A.A., F.R.A.I.C. ARCHITECT REGISTERED
87-38 CENTRAL CHAMBERS
Phones Queen 1200, Rideau 521
W. HERBERT GEORGE | ARCHITECT | Suite 20, CASTLE BUILDING, 53 QUEEN
Office Phone Queen 7012, Res. Queen 5177

46 Knop Henry
Montcalm st intersects
52 Linton Frederick
56 Mowry Wellington S
58 Becker Peter
86 Pranschke Mrs Ida
Havelock av intersects
90 Hughes Mrs Mary
100 Swanson Otto

COOPER, runs west from Emmett to Bronson av, 4th south of Laurier av w, Central and Wellington Wards.

North Side .. ..
7 Mansfield Miss Minnie
11 Hunt George W
15 Hodgson Thos A, bldr
21 Carrick James J
25 Smith Thomas
27 Busby Mrs Alice
29 Johnston Frank W
33 Armstrong Barthol M
Hill Miss Maud
35 Neville Jas J, contr
41 Gilmour Hamilton
47 Thompson Samuel
49 Thompson Samuel C
111 Whitley Charles F
113 Gullock W Cowling
117 Roxborough Mrs E A
119 Cartier Apartments
123 Montizambert Frederick, M D
Cartier st intersects
129 Avery Frederick W
141 Irvin Charles A
173-75 McConnell Rinaldo, mining.
Gatineau Valley Mica Co
201 MacMahon D'Arcy H
Elgin st intersects
245 Vacant
251 Vacant
255 McIsaac Colin F
Metcalfe st intersects
277 Cousens W Carden
295 Dennis Mrs Sarah M
297 Laurie James A
303 Steckel Rene L J
309 Fanning Matthew J
311 Aird Alexander
315 Gamble Robert
317 Baxter Mrs Adah H C
325 Foran Thomas
331 Blair A George
O'Connor st intersects
355 Vacant
357 Kavanagh Mrs Elizabeth F
359 Fenton John W
373 Neal Institute
379 Huckell John
381 Johnson Miss Helen M
389 Anderson Frederick C
391 Blackler Mrs Fannie
393 Cropley John
Bank st intersects
411 Snipper Bros, cabt mkrs
423 Stevens Wm M

425 Addison Mrs V M B
427 Gareau Noah J
429 Hume Mrs Jessie
431 Lyon Mrs Anna V
433 Vacant
437 White James
441 Wiltshire John
443 Hickson Mrs Mary
447 Foley Patrick
449 Brennan Maurice F
451 Brady Russell
455 Robinson Mrs Isabelle
Kent st intersects
467 Stewart John G
469 Meagher John F
471 Hall Victor B, contr
473 Cowan John
475 Murphy John J
477 Pike Mrs Harriet
479 Johnson Edward V
487 Ashe Edward
489 Macdonell Harry P
489½ Lawton Alfred V
491 Ellis Peter
493 Murphy Edwd E, contr
495 Thornton Arthur
497 Mulhall Mrs Mary A
499 Durant Frederick C
503 Smallwood Samuel L
505 Scott Thomas E
507 Snow Wm R
Lyon st intersects
511 Lunney Mrs Margaret
513 Healey Mrs Margt J
515 Morel Albert J E
611 Morel Elzear
613 Young Mrs Isabella
615 Jones George G
617 Shane Herbert
619 Bigbie Miss Jean
Bay st intersects
667 Tobin Miss Mary
669 Butler John
671 Eagle Miss L, drsmkr
673 Kennedy John
675 Guy Mrs Rosanna
677 Ferguson John
679 Malloy Michael
681 Atkinson Thos B
683 Wilson James K
685 Donovan Mrs Nellie
685½ White Alexander
687 Boyce Harry
701 Low Thomas O
705 Low Herbert S
Percy st intersects
721 Kitts John
723 Tighe Charles
725 Laderoute Isadore
725½ Hall Wm
727 Ferguson Thomas
729 Kennedy James
731 Clemens Stephen
733 Wainman Thomas A
South Side .....
4 Cuzner Mrs Mary
Doney Mrs Jennie
8 Thorne James
14 McVeity Taylor
16 Burgess Mrs Margaret B
30 Fraser John B
36 Holcomb Mrs M E
52 Odell Mortimer C
54 Ogilvie Andrew L

56 Parmelee Charles H
58 Vacant
60 Mackenzie Geo C
64 Anderson Lt-Col Wm P
68 Gilmour Sutherland C
Cartier st intersects
150 Brennan John C
160 Palmer Armory Z
170 Irwin Col de la Cherois
180 Powell Robert W, phy
184 Smart Russel
186 Rainboth Mrs Mary
188 Currier Wm L
190 Coulter Robert M, M D
192 Birkett Fred
Elgin st intersects
210 Sutherland John
224 Stratton Christopher
232 Armstrong Walter
Costigon Hon John
240 McMillan Alexander
250 Lewis J Travers
260 Hutton John, cab owner
264 Schmidt Charles
270 Masson Andrew L
Metcalfe st intersects
304 Vacant
306 Pratt Wm R
310 Adams Wm
312 Reade Edgar S
320 Rochdale Apartments
322 Regent Apartments
330 McClenaghan Stewart
340 MacLeod H A F, civ eng
O'Connor st intersects
354 Stanton Cameron
356 Eagleson James S
358 McEwan John
360 Cogswell Oliver H
362 Disher Asahel D
364 Grimes John
370 Brouse Henry
376 Dowsley David H, phy
378 Kelly Chas
380 Turner Wm F
386 Beatty Wm J
388 Colborne Hamlet
390 Brownlee Thomas A
Bank st intersects
428 Kealey Wm
432 Newton Harry
436 Levey Maurice
438 Harkins George
442 Turner Mrs Ellen
Turner Miss Martha, drsmaker
446 McNaughton Finlay R
448 Stock Charles
Kent st intersects
470 Murdock Mrs Susan
472 Seale Wm
474 Biggs Robert M
480 Bangs L De Vere
482 Walker Wm H
484 Fortune John H
488 Pereira Lyndwode
490 Montgomery Wm
492 Brown John E
496 Parker Mrs Mary
498 Wilson John
500 Bollard Joseph H
502 Kinsman Richmond W

74 Boivin Geo N
76 Ross Angus M
78 Martin John E
80 Dew Percy
86 Vacant
88 Neville Henry

Cartier st intersects

102 Inglis James
118 Davidson Samuel S
120 Mulkins Fredk C
122 Heath Mrs Anathalie E
124 Mills Edwin H
126 Hilton George
128 Moyer Isaac W
130 Delahay Alexander
136 Garvock Alex I, bldr
138 Verret Hector B
140 Pearson Ralph G J

Elgin st intersects

308 Chinese laundry
310 Russell Robert
320 Swinburn Arthur R
326 Costello Mrs Ellen
332 Slater Mrs Mary A
334 Pratt Horace B
336 Bilkey Paul E
338 Hoare Richard J
340 Christie Mrs Jane
Christie Miss Mary, mus teacher
342 Slack Mrs Ellen
344 Johnson Mrs Martha F
346 Stephen Charles R
348 Moher Wm S

Metcalfe st intersects

370 Alexander T Wardrope
372 Cassels Mrs Emma
374 Huband Alfred W
376 Low Charles A
378 Buell Miss Susan H H
380 Stratton Thomas E
382 Osbourn Mrs Eleanor
408 Burgess Henry, bldr
410 Fetterley Mrs Janet
412 Booth Joseph E
414 Macdonald Alex W
416 Gould Abraham
428 Mitchell Charles W
438 Evans Charles J
442 Richards Archibald, bldr
444 Montgomery Wm J, bldr
452 Nielson Theodore H, painter
456 McLaren John R
Fair Wm M
458 Armstrong George B
460 Poapst Lorne P
462 Furniss Mrs Mary
472 Kissick Wm J
474 Bethune Mrs Asenath
478 Grendal Frank H
480 Bithall Ernest
482 Wright Mrs Elizabeth
484 Dale John
486 Shean John W
488 Vacant

LEWIS (Rideau Ward name changed to Ivy av.

LINDEN LEA AV, north-east from Rideau ter to Maple la, first east of Springfield rd, Rideau Ward

Not built on

LISGAR, runs west from Emmett to Bronson av, third south of Laurier av W. Central and Wellington Wards.

North Side .....

Ottawa Collegiate Inst

Elgin st intersects

139 Mayburry Walter F, phy
169 Vacant
171 Sunnyside Apartments
173 Conroy Charles
175 McGillicuddy Fred
179 Petrie Mrs Eliza L
181 Dunlop James H
187 Jamieson Wm A
191 Close Charles W
193 Turcotte Joseph
195 Teskey Mrs Jennie

Metcalfe st intersects

229 Percival Wm C
231 Sherwood Harry W
233 Tearney Mrs Jane E
235 McLean Harry W
237 O'Brien A H
239 Simpson Miss J Sigsworth
243 Thompson Rev Basil W
249 Ruddy Michael
253 Rushton Wm
255 Harris Thos
257 Hyndman Wm W
259 Vacant

O'Connor st intersects

281 Hutchison O H, dent
283 Barber Mrs Charlotte V
287 Trumpour Mrs Gert
289 Brownlee Norman
291 Coleman Miss Lillian
293 Thoburn Daniel
297 McConnell George
299 O'Boyle Thomas
303 Foster Norman G
307 Lovell Thos
309 Gardner Harry J
311 Bowles Wm C

Bank st intersects

335 York James
Latour Edouard
341 Herbert Thomas
347 Burrows Mrs Mary A
351 Bell Richard E
357 Wood Mrs Matilda
359 Terry George
361 Halpenny Mrs Margaret
363 Stein Harry
365 Freidman Max
367 Burwash John W
371 Bussell John
375 Brady & Harris, undertakers
377 Harris Donald J
379 Taylor George
381 Young Miss Ida
389 Hamilton Mrs Bella
391 Fitzgerald James
393 Scott Alfred
395 Bacon Francis W

Kent st intersects

401 O'Connor Patrick
405 Wallace Matthew
409 D'Amour George
411 Jenkins Mrs Clare
415 Spencer Harry

O. A. ELIOT, Manager Phone Queen 2314 142 Wellington St., Ottawa.

136 Crannell Levi

Elgin st intersects

182 McAuliffe Wm H
184 Goodwin George
188 Stalker Hugh
190 Playter Miss Natalie
196 Douglas Clifton A
200 Pearson Mrs Eliza A

Metcalfe st intersects

230 Rooney Edmund F R
232 Johnstone Washington J
234 McNicol Mrs Anna
236 McNulty John J
250 Martin John
252 McElhinney Mrs Emmeline
254 Gibson Wm G
256 McKay Mrs Catherine
262 Gillies Mrs Catharine
264 Rutland Apts

O'Connor st intersects

278 Ells R Hugh, phy
284 Metcalfe Wm R S
288 Byrne John T
292 Hutt Miss Ellen
302 Ottawa Transfer Co
304 Staynes Ernest E
306 Fagan Wm L
308 McGillivray Duncan
312 Malone Mrs Clara
316 McKinnon Mrs C J
318 Esdale & Douglas, contrs

Bank st intersects

340 De Fonteny Mrs Elizabeth
344-6 Ryan Michael, livery
358 Low James
360 Putnam C Howard
362 Proderick Fredk
364 Howard Wm F
370 Bond Mrs Martha
374 Muir Angus M
378 Hutchings Eli
382 Herman Gustav
384 Holder George W
386 Dewar Duncan E
396 Vacant
398 Vacant

Kent st intersects

412 Phillips James
414 Morgan Wm
416 Brooks Alonzo
418 Corbett Wm
424 Legendre Miss Ruby E
434 Baker Chas F
438 Gross Harrison
446 McCarthy Benjamin
448 Kennedy John W
450 Loveday Edmund T
454 Enright Albert P
456 Byrne Edward J
466 Horgan Daniel
468 Fitzpatrick Patrick

Lyon st intersects

470 Burns Lawrence H
472 Gillissie Thomas J
474 Henzell Joshua G
476 Fay John
478 Garrison Herbert M
480 Lagimodiere Roderick
482 Blair Mrs Ida
484 Lyon Omer C, contr
486 Lee Richd S
488 Alguire John W
490 Whelan Thomas
492 Whelan Michael
494 Macpherson Silas, baker
496 Denmark Henry
498 Mahoney James
500 Spears Benjamin
508 Baxter John
Johnson Wm

Bay st intersects

512 O'Meara Joseph J
516 Vacant
534 Freeman Harry D
538 Burkholder Frank D
540 Weekes Henry, contr
544 Batterton Edward
546 Tighe Joseph P
550 Pommerville Octave
552 Kalbfleisch Wm H
554 Butler Horace M
562 O'Donnell John

Percy st intersects

580 Vacant
582 Languedoc George de G
584 Vacant
586 Vacant
588 Cross Albert E
590 Argue Fredk W

LITTLE CHAUDIERE RD, name changed to Bayview road.

LITTLE LISGAR (Ottawa South), name changed to Woodbine place.

LITTLE SUSSEX, see Sussex, south of Rideau.

LLOYD, runs south from Duke to Wellington, first east of Booth st, Victoria Ward.

East Side .....

29 Riffan Ludger
31 Mitchell Herman W
33 Matte Noe
35 Couillard Jean Bte

A park

Queen st w intersects

59 Delaney John
61 Hyde-Clarke H Allan
63 Law Robert J
65 Burke Hugh
67 O'Donnell James
71 Strachan Robert
73 Tapp Joseph G
75 Seymour Patrick T
77 Larocque Alex
79 Huband Mrs Ida B
81 McCurley James
89 McDermott Thos
91 Macpherson John

Ottawa st intersects

G T R crossing

115 Bennett Thos P

West Side.....

16 Miles Robert
18 Clouthier Denis
20 Sadinsky H Louis

41 Taggart C B & Son, real estate
43-45 Maple Leaf Art Co
Ford John M
45½ Taggart J E, dentist
47 Pothier Jean Bte, barber
Hotel, s e

Sparks st intersects

Sun Life Building
69 Hurley Bros (br), gents' furngs
71 Dominion Trading Stamp Co, Ltd
73 Whillans W H, bicycles
75 Adams H H, mer tlr
77 Caldwell John Y, real est
Ford J M, confr
79 Maloof Kelm, fruits
81 Keith Alex, pictures
83 Lapointe D T, barber

Queen st intersects

85 Bowers B D, mer tlr
85½ Mead Charles, rest
87 Macdonald & Co, gents' furngs
89 MacColl Electrical Wks
91 Easton J W, jwlr
93 Walsh & Firth, tlrs
95 Kilt G J, news dlr
97 Castro Joseph, fruits
97½ Samson S O, billiards
99 Gould John, mer tlr
101 Pease J F Furnace Co
Marriott Wm
Murphy Wm H
103 Jarman Frank, picture framer
105 Ottawa Hardware Co

Albert st intersects

109 Rogers Mrs Francis, confr
White Miss Julia, drsmkr
111 Marriott E, real est
MacMillan James A
111½ MacMillan James A, jwlr
113 Vacant store
115 Vacant store
117 Reynolds E J & Son, prtrs Anglo-Saxon (monthly)
Capital Publishing Co
119 Knox Bros, plmbrs
Knox Henry A
121 Hughes & Borthwick, mlnry
121½ Berry R A, music
123 Trop Steam Laundry
Brit Am Dyeing Co
Patton John
125 Wilson Mrs Mary
127 Argue J Fenton, phy

Slater st intersects

129 Matthews George Co, Ltd, btchrs
131 Richard Mrs Rose, drsmkr
Vacant offices
43rd Batt Mess Room
133 Smith & Barnes, bicycles
135 Watson Mrs F, confy
Watson Wm
137 McLeod N D, gro
139 McCracken Bros, tlrs
147 McElroy L & F H, mlnrs
149 Williams Bert, pianos
151 Hunt Edward, dairy
153 McPhee Hugh, gents' furn
155 Blomfield Frank, tobacco
157 Jarvis Alfred H, staty
C R P Co's Tel
G N W Tel Co
Bank st P O
159 Hill John H, shoes
161 Slattery Bernard, btchr
163 Slinn Mrs A E, bkr

Maria st intersects

165 Allen J J, drugs
167 May & McWhinnie, plmbrs
169 Arlington Chambers
171 Ricard L, jr, barber
173 Ferguson & Firth, billrds
177 Kilduff Peter
177½ Lavoie John, bdg
179 Kimpton & Co, btchrs
181 Stuart Mrs Mary
181½ Lowe J & C, contrs
183-185 Graham Wm, hardwre

Gloucester st intersects

187 Christafara Chas, fruits
189 Davidson Mrs S W, fancy goods
191 Storr Anson M, express
193 Wilson W H, provs
195 Shannon Miss M, drsmkr
Campbell Miss L, drs mkr
197 Bridgman W T, crockery
199 Powell Mrs J, fcy gds
Lynn Mrs Mary, r
201 Owen J J, tlr
203 Smith A J, btchr
205 Greig A C, staty
207-209 Eastcott Wm J, gro

Nepean st intersects

211 Musgrove J A, drugs
213 Vacant
215 Bassio Frank, fruits
215½ Powers Wm
219 Vacant
Private grounds
229 Graham Mrs Margaret
231 Duchemin J, barber
233 Crabb Misses E J & M, mlnrs

Lisgar st intersects

235 Ackland W T, fruits
Fest Wm T A
235½ Woods Mrs Sarah
237 McElligott J W, shoemkr
239-241 Atkins W H L, confr
243-245 Lawless Wm, shoemkr
249 McGillis Mrs M, confy
251 Vacant
253 Vacant
257 Vacant
259 McGillis George

Cooper st intersects

271 Brethour A E, drugs
273-275 Stewart J G, gro
277 Surman, Thos J, btchr
279 Stuart Wm, bldr
281 Gorrell C W F, phy
Gorrell Mrs C F
283 Jamieson Wm A, drugs
285 Metcalfe & Co, staty
287 Rogers C H, baker
289 Blyth & Watt, hardware

Somerset st intersects

291-293 Crosby-Carruthers Co, dry goods
Wilson David H
295 Bible House and Gospel Book Room
Lucy John, staty

Maclaren st intersects

303 Wooding Wm H, fruits
305 McCuaig Alexander
307 Wing Lee, lndry
309 Sandberg O H, shoemkr

574 Cochrane Wm H, gro
576 Samson Mrs Ellen
582 Keenehan Mrs Ellen
590 Gleason Joseph
Gorman Arthur
Private grounds

C A R crossing

592 Ade Wm J
596 Boone Francis
602 MacDonald Mrs Edith
622 Sherwood Mrs I P
Private grounds
'12 Crain H A, bldr
652 Porteous Wm
654 Penfold Alfred
658 Laushaway Frank
Britton Mrs Mary
Private grounds
664 Dawber Thomas
666 Aust Edwin D
Private grounds
670 Desmarais Sinai
672 Cheetham John B
674 Marshall Joseph
678 McDonald Duncan
Vacant lots
682 Tait Mrs Catherine
684 Evans Wm H
686 Mills Thomas

Ernest st intersects

Vacant lots
688 Crain Rolla L
690 Moreau Peter
694 Ruisseau Joseph E

Crawford st commences

Vacant lots
734 McDonald D R, gro

Carling av commences

Private grounds
772 Hunter Michael
776 Sheehan Patrick
782 Walters David
784 Ashman Albert E
786 Pauly Louis
Vacant lots
826 MacDonald Henry M

Wallace st commences

Lumber yard
884 Bremer Mrs Mary
Private grounds
904 Hale John A
Private grounds
994 Foster Joseph
Vacant, r
1000 Dier Wallace A
Private grounds
1030 Couturier Alfred

City limits

COOPER, runs west from Emmett to Concession, 4th south of Maria, Central and Wellington Wards.

North Side..... .....

7 Mansfield Thomas
11 Hunt George W
15 Hodgson & Co, contrs
Hodgson Thomas A
25 Smith Thomas
27 Blanchet Ludger
29 Neville James J, bldr
33 Forbes Mrs Isabel
35 Mainguy P Anstruther
41 Clarke Robert
47 Rimmer Reginald
49 McAllen Robert
111 Aml Henry M
113 Gullock W Cowling
117 Smart George B
119 Heney Miss Frances
123 Montizambert Frederick, M D

Cartier st intersects

129 Fielding Hon W S
Private grounds
141 Bourinot Sir John G
Private grounds
173 McConnell Rinaldo, lumbering and mining
Private grounds
201 Mackey Wm, whol lumber

Elgin st intersects

Prot Orphans' Home, s e
245 Smith Charles J
251 Sedgewick Hon Robert
255 MacMahon D'Arcy H
Private grounds
House, s e

Metcalfe st intersects

277 Cousens W Carder
Private grounds
295 Dennis Mrs Sarah M
297 Pyke Matthew M
Private grounds
303 Steckel Rene L J
309 Hutchison Lyman W
Stewart Wm G
311 Brownlee James N
315 Gamble Robert
317 Armstrong Walter
325 Bryson John A
331 Blyth Wm R
335 House, s e

O'Connor st intersects

353 House, s e
355 Fenton John W
359 Webster R E, phy
Private grounds
373 Ferguson Wm T
Private grounds
379 McDermott T W
Private grounds
389 Anderson Frederick C
391 Allan Hugh
393 Vacant

A lane

Store, s e

Bank st intersects

Lumber yard
411 Shore Thomas A, bldr
423 Wilson Robert
425 Addison Charles
427 Howard Thomas F
429 Hume Mrs Jessie
431 Lyon John G
433 Blais Louis
437 Dalton Robert G
441 Wiltshire John
443 Hickson Mrs Mary
447 Foley Patrick
449 Brennan Patrick
451 Fraser Alexander
Fraser Mrs Alexander, elocutionist
455 McGillivray Angus J

Kent st intersects

1901 COOPER STREET-B

SOURCE: MIGHTS

467 Stewart John G
469 Meagher John
471 Brighton Mrs Jessie
473 Pennock George E
475 Cochrane Charles H
477 Coburn Alexander H J
479 Parker Robert
487 Ashe Edward
489 Macdonell Harry P
489½ Payne Alonzo N
491 Ellis Peter
493 Turner Albert G
495 Thornton Arthur
Private grounds
499 Darnell Alfred F
503 Boyd Thomas J
505 Cameron Alexander W
507 Bourcier Edouard C

Lyon st intersects

509 House, s e
511 Graham Miss Eliza
513 Cairns Wm
515 Unfinished house
Private grounds
611 Morel Elzear
613 Young Arthur W
615 Richards Miss E, drsmkr
Richards Henry
617 Moffatt John H
619 Macdonald Donald R
Macdonald Miss Ida, mus tchr
Macdonald Miss A, drsmkr
House, s e

Day st intersects

House, s e
667 Tobin Thomas J, contr
Tobin Miss S A, drsmkr
669 Butler John
671 Eagle Mrs Rosanna
Eagle Miss L, drsmkr
673 Dunn Wm H
675 Costello Thomas
677 White Alexander
679 Mallov Michael
681 Robertson Richard
683 Lannan Michael J
685 Byrne Wm
685½ Hall Samuel
687 Chandler Samuel R
701 Low Thomas O
705 Low Herbert S

Percy st intersects

House, s e
Stables
721 Roy Mesal
Roy Mrs M, drsmkr
Neville Miss E, drsmkr
723 Heals Wm
725 Kealey James
727 Scharf Mrs Annie
729 Venture Louis
731 Stewart Henry D
Vacant lots
House, s e

South Side.....

4 Neeve John B H
8 Checkley Francis S
12 McIntyre Alexander F
16 Soutter Alexander R
30 Fraser John B
34 Holcomb Edwin F
36 Holcomb Mrs M E
Holcomb Ralph T
52 Odell Mortimer C
54 Oliver Thomas M
56 Forest Oscar
58 Robertson Wm
60 Cuzner Mrs Mary
64 Anderson Lt-Col Wm P
68 O'Connor E J
130 House, s e

Cartier st intersects

136 House, s e
150 Vacant
160 Palmer A Z
Private grounds
170 Irwin Lt-Col de la Cherolst
180 Powell R W, phy
184 Cotton Col Wm H
186 Pinhey Horace
188 Straton James
190 Coulter Robert M, M D
192 McConnell Arthur

Elgin st intersects

Private grounds
216 Lee Sidney W
Private grounds
224 Stratton Christopher
Private grounds
232 Costigan Hon John
Private grounds
250 Lewis J Travers
Private grounds
260 Hutton John, cab owner
264 Berghaus B J
Private grounds
270 Gilmour Alan

Metcalfe st intersects

290 House, s e
294 Read Charles
296 Swale Wm
298 Devine Mrs Mary
300 Hines Richard
302 Mercier Joseph
304 Lyon Norman
306 Thompson Samuel
310 Kuhl Charles
312 Vacant
316 Boorne Charles H
322 Butterworth Enoch B
Private grounds
330 Kavanagh Joseph
Private grounds
340 MacLeod H A F, civ eng

O'Connor st intersects

House, s e
354 Stanton Cameron
356 Moore Wm D
358 Campbell Herbert S
360 Jarman Frank
364 Graham Christopher D
370 Brouse Henry A
376 McIntosh Mrs Mary
McIntosh Miss J, drsmkr
378 McLean Mrs Eleanor
380 Scott John G, phy
386 Beatty Wm J
388 Smith Mrs Mary
390 Brethour Arthur E

Bank st intersects

Store, s e
412 McDonald Daniel
Stables
Vacant lot
Ottawa Dairy Co Ltd, r e
428 Shane Edgar G

1901 LISGAR STREET-A

SOURCE: MIGHTS

82 Carney Mrs Mary A
86 Wager John
88 Neville Henry
House, s e

Cartier st intersects

102 Hinton Wm P
Vacant lot
120 Kirby Thomas H
122 Farley Charles M
124 McIlmoyle Mrs Jane
Vacant lots
132 Chamberlain David C
Unfinished house
Vacant lot
Church, s e

Elgin st intersects

Store, s e
308 Wing Wah & Co, lndry

A lane

310 Crozier Mrs Boadicea
Private grounds
320 Swinburn Arthur R
326 Costello Michael
332 Slater Mrs Mary A
Vacant lots
House, s e

Metcalfe st intersects

House, s e
370 Code Thomas J
372 Pennington Wm
374 Huband Alfred W
376 Low Charles A
378 Buell Miss Susan
380 Stratton Thomas E
382 Taggart Rev Charles
410 Corry John
412 Taggart S W, artist
414 Macdonald Alex W
416 Taggart Christopher B
428 Mitchell Chas W
438 Duffey Wm K
442 Richards Archibald, bldr
444 Montgomery Wm J, bldr
452 Hawkins Joseph
Hawkins Miss M M, music teacher
454 Caldwell James W
462 Corning John L
472 Kissick Wm J
474 Bethune Duncan
478 Hill Harry B
480 Beveridge Thomas
482 Wright Mrs Elizabeth
484 Snider Frederick G
486 Ross Thomas
488 Gallagher Mrs Ann

LEWIS (N. E.), runs north from MacKay, first east of Dufferin road, Rideau Ward.

East Side.....

Not built on

West Side.....

House, s e
Private grounds
5 Schwab Otto
9 Garde Robert
Vacant lots

LISGAR, runs west from Emmett to Concession, third south of Maria, Central and Wellington Wards.

North Side.....

Private grounds
Collegiate Institute
53 Nolan Richard W
Normal School grounds

Elgin st intersects

House, s e
169 Guy Lt-Col George
171 Vacant
173 Conroy Charles
175 Blasdell Mrs Charlotte
179 Hodgins Thomas W
Kidd George E
181 Dunlop James H
187 Potts Joseph
191 Laing James A
193 Erskine Herbert R
195 Murphy J M, bldr
201 House, s e

Metcalfe st intersects

Private grounds
229 O'Leary James M
231 Urquhart James
233 Tearney Mrs Jane E
235 Norton Mrs Lilly
237 Smith George
239 Lesaux Peter
243 Rose Rev Samuel P, DD
249 Brook James
253 Ready Mrs Jane
255 Macdonald George
257 Holmes Robert S
Holmes Mrs A, drsmkr
259 Duncan Alexander
261 House, s e

O'Connor st intersects

281 Hutchison Dr G, dentist
Hutchison Dr O H, dent
283 Barber Mrs Charlotte V
287 McCarthy Wm C
291 Dancey Mrs Maria
293 Thoburn Daniel
Rev Henry W jr
299 Neville Michael
Covell Miss Tenna, drsmkr
303 Lawton Alfred V
307 Gregory Charles
309 McGillivray Duncan
311 Bowles Wm C
Store, s e

Bank st intersects

335 O'Connor Patrick
341 Merkley Lemuel L
347 Wall James F
351 Fotheringham John T
357 Fotheringham Mrs Eliz
363 Murphy James P
365 Dunne Hugh R
367 Kennedy Patrick, contr
371 Bussell John
375 Burke John C
377 Leask John E
379 George Frederick J
381-83 Helmer Nathaniel, cabs
387 Vacant
389 Purdy Joseph
391 Ferris James
393 Hollingsworth Victor H
395 Borthwick Hugh H

1901 LISGAR STREET-B

SOURCE: MIGHTS

Marcoux Miss G, drsmkr
Kent st intersects
Stable
405 Bruce John, contr
409 De Rainville Miss E M
411 Wallis Mrs Ellen
415 Ronan Mrs Bella
417 Green Adam, pistr
421 Mathers George
423 Hanna Mrs Nancy
427 Burke John J
429 Simmons Mrs Maria
435 Byrne R E, range mfr
437 Chitty Wm
449 Leyden George P
451 McMahon Mrs Mary
455 Burns James
457 Macdonald Peter R
459 MacFarlane John B
461 McBain John
463 King W Harry
Lyon st intersects
Private grounds
477 McCarthy Mrs M A
481 Healy Thomas M
483 Garland James L
485 Lackey Alex D
487 Cotter John
489 Cameron Hugh
491 Healey Mrs Margaret
493 Whelan Matthew
495 Ratcliffe Mrs Amelia
497 Gordon Wm
503 Buffam Wm
Vacant lots
Bay st intersects
House, s e
531 Hickey Michael
533 Welsh Mrs Mary, drsmkr
Campbell Mrs L, drsmkr
535 Mulvihill Wm E
539 Stapledon Mrs Mary A
543 Ayotte Francis X
545 Purcell James
Peters Mrs Jane, r
547 Carmody Cornelius
559 Foster Edward
561 Walsh James P
563 Oakley James S
565 Roe Mrs Maud, gro
Percy st intersects
Vacant lots
573 Joyce Luke B
575 Baxter John
577 Skinner Thomas
579 Craig Charles, bootmkr
581 Cowan Henry H, contr
585 Young John C
587 Hartnedy Mrs Elizabeth
Private grounds
South Side.....
Private grounds
Stables
24 Gardiner Hedley J
28 McDermott Emmett S
48 Devlin Jos H, cattle dlr
56 Vacant
60 Deville E G D
66 Snowdon Rev J M
78 Magee Charles
Cartier st intersects
102 Coates John, clv eng
108 Scott Duncan C
110 Rochester John Y, contr
112 Cassels Mrs Emma
114 Monk Henry C
116 Larmonth Peter
Stable
136 Crannell Levi
Elgin st intersects
Orphan's Home, s e
188 Stalker Hugh
190 Addison Miss Bella
196 Douglas Clifton A
200 Pearson Charles E
Metcalfe st intersects
210 House, s e
Private grounds
230 Ogilvy Charles
232 Johnstone Washington J
234 Chisholm Arthur
236 McNaughton Arch
250 Martin John
252 McElhinney Mark P
254 Henderson Mrs Louise
256 Blackadar Alfred K
262 Ogilvie Shirley
266 McNicol Mrs Anna
O'Connor st intersects
House, s e
284 Metcalfe Joseph
Lane Miss E, mus tchr
288 Byrne John T
292 Snow Wm B
304 Bristow Henry, cabs
306 Putnam Charles H
308 Smith Thomas
310 Loftus Sidney R
Private grounds
316 McKinnon Mrs C J
318 Ottawa Wood Turning Works
Store, s e
Bank st intersects
340 Store, s e
342 Vacant store
344 Hill Thomas, livery
Wood piles
658 Low James
Low J & Co, contrs
360 Pratt George
362 Popham Frank H
368 Wallace Thomas
370 Collins John J
374 Woolsey John V
376 Rice Mrs Martha J
382 Cairns Edward H
384 Holder George W
386 Ashfield Wm
396 Haram Burton
398 Lee James, shoemkr
Kent st intersects
Lumber yard
412 Guy Miss Mary F
414 Whitehead Joseph
416 Brooks Wm
418 Corbett Wm
Unfinished bldg
Vacant lots
434 Cleary Thos, bldr
438 Faulkner Mark
Vacant lots
448 Kennedy George W
450 Loveday Edmund T
454 Enright Albert
456 McCarthy Benjamin
466 Mills James
468 Broker Theodore

1895 BANK STREET

SOURCE: MIGHTS

191 Storr Anson M, express
193 Drew James
195 Spencer Stanley
199 Popham Wm
201 Mattice Mrs Jane
203 Watson & Whelan, confrs
205 Sing Wing, laundry
207 Eastcott James
209 Eastcott Wm J, gro
Nepean st intersects
211 Musgrove Joseph A, drugs
213 Mattice Alvin L, gro
215 Stevens Louis R, watchmkr
Powers Wm
219 Malloy Wm
Private grounds
229 Graham Mrs M, gro
231-233 Bishop R N, butcher
Lisgar st intersects
235 Nunn James H, confy
237 Davis Mrs Annie, dressmkr
239 Wah Hong, laundry
241 Atkins Wm H, baker
243 Cameron Angus
245 Mills Samuel, shoemkr
251 Thompson & Turner, dressmkrs
Bowen Mrs N Margaret
253 Pearce Ernest J
257 Barrett James
259 Patterson C T D, confr
Cooper st intersects
271 Brethour A E, drugs
273 Cameron & Phillips, plmbrs
275 Vacant
277 Edwards C F, dry gds
Morgan Miss M, dressmkr
279 Stewart Wm, builder
281 Boyd Major B
Private grounds
285 Ryan Martin
Somerset st intersects
287-289 O'Connor Dan jun, planing mill
Maclaren st intersects
303 Casey John, gro
305 Shillington Adam T, phys
Maveety Robert H, mus tchr
Lumber yard
Vacant lots
Gilmour st intersects
365 Edgar John, gro
367 Chandler & Co, plmbrs
Chandler Henry L
369 Young Mrs Eleanor, bdg hse
Young Edward
Young Miss E A, mus tchr
371 Vacant
373 Mathe & Co, hats etc
375 Mooney Wm, grocer
Lewis st ends
Private grounds
391 Courtman John
393 MacQueen G R
395 Parker Robert
Waverly st ends
403 Storey Daniel, wood turner
Vacant lot
House, s e
Frank st ends
Mullen Samuel A, fruit
443 Bradley T F, shoes
Vacant lots
433 McAllister Andrew J, flour
435 French Robert, confr
French Mrs Margaret
437 Herbert Patrick D, grocer
441 Rickey Joseph A, drugs
Ann st intersects
437 Stewarton P O
Joyce Mrs Amelia A, gro
Vacant lots
McLeod st intersects
Church grounds
483 Morgan Henry J
Argyle av ends
Vacant lots
Stewarton Presbyterian Church
Vacant lot
521 Reed Mrs Hannah
Vacant lot
Catherine st intersects
Capital Planing Mill Co (Ltd)
539-541 Cousineau Mrs P, fruits
547 McNaughton Alexander B
549 Tealing Richard
C A R Crossing
555 Rogers & Morris Co (Ltd), sheds and branch office
Isabella st intersects
Private grounds
583 Bottomley Watson
Jane st ends
Private grounds
593 Hickey Andrew, mkt gdnr
Market gardens
619 Rolfe Edward, shoemaker
623 Watts T W
Patterson's creek crosses
633 Burns Lawrence
635 Ottawa Electric Park
687 Patterson James W, mkt gdnr
Patterson Mrs Mary dressmkr
Vacant lots
1st av intersects
Vacant lots
2nd av intersects
Vacant lots
3rd av intersects
797 Dewar Robert, mkt gdnr
Vacant lots
Helmer Abbott D, gro
4th av intersects
Vacant lots
Mutchmor st intersects
Vacant lots
Centre st intersects
937 Gibson Mrs Diana
Private grounds
977 Dawson Richard J
Lansdowne Park
Rideau Canal
WEST SIDE
House, s e

Report ID: 25020500995 - 02/18/2025
www.erisinfo.com

536 Tucker George
544 O'Reilly Michael
550 Waldron T P
554 Morphy James
556 Sierolaski Roman P
Private grounds
Cochrane Wm H
Vacant lots
576 Samson Mrs Ellen
582 Keenehan John
590 Hodgins John W
Private grounds
C A R crossing
592 Ade Wm
596 Boone Francis
Private grounds
622 Sherwood Mrs Isabella P
Private grounds
642 Crain Hiram A
652 Vacant
654 Penfold Alfred
658 Allen Frederick S
Private grounds
664 Dawber Thomas
Private grounds
670 Demary Joseph
Private grounds
674 Marshall Joseph
676 Carvell Daniel
Vacant lots
682 Tait Mrs Mary
Crawford st commences
Vacant lots
River rd commences
Private grounds
Vacant lots
Carling av intersects
Private grounds
772 Craig Mrs Mary
776 Sheehan Patrick
784 Ashman Albert E
786 Doyle John
Vacant lots
826 Macdonald Henry
Wallace st commences
Lumber yard
Private grounds
964 Hale John, dairy
Private grounds
994 Foster Joseph
May & Foster, tanners, r
998 Dier Wallace A
Private grounds
1030 Taylor Alfred
Lacelle F X
City limits

Cooper, runs west from Emmett to Concession, fourth south of Maria, Central and Wellington Wards.

NORTH SIDE

7 Mansfield Thomas
11 Lees Miss Victoria M
25 Smith Thomas
29 Neville James J
35 Chevrier Mrs Louisa D
Chevrier Miss B, muc tchr
41 Clarke Robert
47 Johnstone Mrs Anna
49 Haycock Miss M Emily
111 Ami Henry M
113 Gullock Wm C
117 Blanchet Ludger
119 Heron Major W L
123 Magee Charles
Cartier st intersects
129 Forbes Mrs Isabella
Private grounds
141 Bourinot John G
Private grounds
173 Bate Newell
Private grounds
201 Mackey Wm, wholesale lumber
Elgin st intersects
Protestant Orphan's Home, s e
245 Smith Charles J
Private grounds
251 Sedgewick Hon Robert
255 McMahon D'Arcy H
Private grounds
House, s e
Metcalf st intersects
277 Dawson S E
Private grounds
295 Dennis Mrs Sarah M
297 Pyke Matthew M
Private grounds
303 Steckel Rene L J
Unfinished house
311 Brownlee James N
315 Gamble Robert
317 Mercer Wm O
325 Graham Frederick J
331 Armstrong Alva S
335 House, s e
O'Connor st intersects
House, s e
355 Waddell Mrs Rachel C
359 Codville John J
Private grounds
373 Ferguson Wm T
Private grounds
379 Moore Harry T
Private grounds
389 Anderson Frederick C
391 MacIvor Hugh A
393 Green James
A lane
House, s e
Bank st intersects
411 Shore Thomas A, builder
Private grounds
423 Smith James W
425 Addison Charles
Vacant lot
429 Warwicker Frederick S
431 Lyon John G
433 Blais Louis
437 Dalton Robert G
441 Mulhall Mrs Mary A
443 Hickson Mrs Mary
447 Foley Patrick
449 Brennan Patrick

451 Mailleue George A D
Vacant lots
Kent st intersects
467 Morton Henry H
469 Meagher John F, contr
471 Brighton Mrs J
473 Pennock George E
475 Morgan Wm H jr
477 Cornish Frederick
479 Hall John R
487 Ashe Edward
489 Macdonnell Harry P
491 Ellis Peter
493 Vacant
495 Guy Major George
Private grounds
499 Reynolds Mrs J
Unfinished building
507 Bourcier Edouard
Lyon st intersects
Vacant lot
605 Severight Charles
Vacant lot
611 Morel Elzear
613 Young Arthur W
615 Richards Henry
Richards Miss E, dressmkr
617 Moffatt John H
619 Watts Edward
Vacant lots
House, s e
Bay st intersects
House, s e
667 Tobin Thomas
669 Buttler John
671 Eagle Mrs Rosanna
673 Halpin John
675 Costello Thomas
677 Moss Charles H
679 Molloy Michael
681 Robertson Richard
Vacant lot
685 White Joseph
687 Walsh Wm
701 Low Thomas
Vacant lot
Percy st intersects
Ice house, s e
Vacant lots
House, s e

SOUTH SIDE

4 Neeve John B H
8 Checkley Frank S
12 Ogilvy Charles
16 Soutter Alexander R
Vacant lots
54 Code Abraham
56 Forest Oscar
Vacant lot
64 Anderson Lt-Col Wm P
68 O'Connor E J
House, s e
Cartier st intersects
House, s e
150 Sparks Charles N
Private grounds
160 Palmer A Z
Private grounds
170 Irwin Lt-Col de la D T
Private grounds
180 Powell R W, M D
Vacant lots
Elgin st intersects
Private grounds
216 Skead Mrs Rosina
Private grounds
224 Stratton Christopher
Private grounds
232 Costigan Hon John
Private grounds
250 Lewis Travers
Private grounds
260 Hutton John
264 Slattery Patrick
Private grounds
270 Cambie Mrs Elizabeth
Metcalfe st intersects
House, s e
294 Vacant
296 Vacant
298 McMeekin Abel
300 Cantwell Mrs M
302 Morris Thomas
304 Collins Mrs E
306 Speckman Mrs S
Private grounds
310 Sixsmith Wm H, forwarder
312 Bysche F H
316 Mattice Albert
322 Butterworth Enoch B
Private grounds
330 Kavanagh Joseph
Private grounds
340 McLeod Henry A F
O'Connor st intersects
House, s e
354 Stanton Cameron
356 Eagleson James S
358 Rathbone H B
360 Vacant
364 Drummond Andrew
370 Brouse Henry A
376 Rowan Walter
378 Riddick John
380 Mills W H
386 Beatty Wm J
388 Smith Wm H
Store, s e
Bank st intersects
Wood yard
428 Belanger Joseph F
432 Morris Wm K
436 Brook Harry J
438 Douglas J R
442 Turner George
446 McNaughton Findley
448 Taylor Thomas D
House, s e
Kent st intersects
House, s e
Vacant lots
Lyon st intersects
Private grounds
606 Barlow Alfred E
Vacant lots
662 Cox James

Report ID: 25020500995 - 02/18/2025
www.erisinfo.com

Nolan Richard W
Normal and Model Schools

Elgin st intersects

House, s e
169 de Lisle Joseph
171 Hibbard F A
173 Conroy Charles
175 Blasdell Thomas M
179 Hodgins Thomas W
181 Vacant
187 Root George I
191 Laing James A
193 Bangs Louis De V
195 Murphy John M, contr z
201 Murphy Denis

Metcalfe st intersects

229 O'Leary James M
231 Fraser George L B
233 George Charles
235 Rogers Charles
237 Turner George H
239 Lesaux Peter
243 Cocoran John
249 Smith Mrs Ella
253 Graham Wm H
255 Watson John A
257 Holmes Mrs Agnes, dresmkr
Holmes Robert S
259 Moreland Charles G
House, s e

O'Connor st intersects

261 Hutchison Dr George, dentist
283 Martin Wentworth H
287 Hewett Wm T S
291 Dancey Mrs Maria
293 Morris James
297 Cockburn Edward J
299 Davidson Samuel A
303 Jones Wm D
Jones J H, music tchr
307 Finley James C
309 McGillivray Duncan
311 Bowles William C
Store, s e

Bank st intersects

Store, s e
341 Grimes Alexander M
347 Wall James F
357 Fotheringham John
363 Murphy James P
365 Murphy Michael
367 Townsend David
371 Bussell John
375 Joyce Patrick W
377 Arthey, Frederick J
379 Sole Henry W
381-383 Bennett Wm
Bennett Mrs Mary, gro
387 Doney Richard
389 Purdy Joseph
391 McMartin Duncan
393 Darby Edmund J
395 Ferris James

Kent st intersects

Stable
405 Powell Percy B
409 DeRainville Mrs Azarlase
411 Donaldson Frederick W
415 Harris Archibald W G
417 Green Adam, plasterer
421 Green Thomas
423 Torney Mrs Isabella
427 Burke John J
435 Kelly Wm H
437 Temple Henry
449 McMahon Mrs Mary
457 Prud'homme Alex J
459 Smith Edward T
Vacant lots

Lyon st intersects

Vacant lots
477 McCarthy Mrs Mary A
481 Healy Thomas M
483 Harris Mrs Letitia A
485 Lackey Alexander D
487 Cotter John
489 Cameron Hugh
491 Healey James
493 Whalen Matthew
495 Briggs Edward
497 Farrell Wm
503 Hinchey Mrs Ann
Vacant lots

Bay st intersects

House, s e
531 Hickey Michael
533 Welsh Joseph
535 Mulvihill Wm E
Wood pile
545 O'Meara Mrs Catherine
547 Joyce Luke
559 Foster Edward
561 Walsh James
563 Swain Mrs Margaret
565 Atkinson George, gro

Percy st intersects

Vacant lots
573 Murphy Wm A
575 Groulx Joseph
577 Skinner Thomas
579 Gilhooly Peter, bldr
583 Mercer John, chimney sweep
587 Hartnedy Timothy
Private grounds

SOUTH SIDE

12 LeSueur Peter
24 White James
28 McDermott Emmett S
48 Devlin Joseph
56 Vacant
60 Deville Capt Edward G
66 Snowden Rev J M
Private grounds

Cartier st commences

102 Patterson Hon J C
108 Scott Duncan C
110 Cox George
112 Cassels Robt, Q C
114 Monk Henry C
116 Larmonth Peter

Elgin st intersects

Protestant Orphans' Home, s e
188 Stalker Hugh
190 Robertson Mrs R Annie
196 Douglas Clifton A
200 Kavanagh Michael

Metcalfe st intersects

House, s e
230 Benson Rev Manley
232 Hutchison Charles
234 Chisholm Arthur
236 Dawson Wm B
250 Martin John
252 McElhinney Mark P
254 Tarr N S
256 Blackadar Alfred K
262 Ogilvy Shirley
266 Babin Edward

O'Connor st intersects

284 Vacant
288 Byrne John T
292 Snow Wm B
304 Bristow Henry, cab owner
306 Meek Robt
308 Burrill Wm
310 Steacy George W
Private grounds
316 Anderson Charles J
318 Sproule, Downsley & Co, cabt mkrs
Store, s e

Bank st intersects

340 Store, s e
342 Doherty Patrick, shoemaker
344 Cluff Joseph
Wood pile
358 Low James
Low J & C, carps and blds, rear
360 Pratt George W
362 Sherwood Henry W
368 Girling Arthur
370 Thomas Mrs Nancy
374 Pearson Alfred T
376 Robinson James P
382 Queale Mrs Jane
384 Holder George W
386 Ashfield Wm, com agt
396 O'Donnell John
398 Flanelly Miss Annie, gro

Kent st intersects

Vacant Mill
412 Maher John
414 Stewart John
416 Brooks Wm
Vacant lots
434 Lewis Wm H
438 Woodburn George H
448 O'Connor Matthew H
450 Loveday Edmund T
454 Enright Albert P
456 McCarthy Benjamin
466 Maloney Patrick
Store, s e

Lyon st intersects

470 Munro John R
472 Purcell John
474 McIntosh Mrs Mary
Unfinished houses (3)
Vacant lots
478 D'Arcy Michael, wood
Woodyard
494 McPherson Silas
496 Rudd Joseph
498 Smith Samuel
500 Peacock Mrs Harriet
Store, s e

Bay st intersects

512-514 Agar George, gro
516 Stapledon William J
Vacant lot
534 Putman John H
538 Vacant
540 Weekes Henry, builder
546 Enright Mrs Ann
562 O'Donnell Mrs Catherine

Percy st intersects

Stables
Vacant lots
Church, s e

Concession st

Little Chaudiere Road, runs north from Wellington, first west of C P R track, Victoria Ward.

EAST SIDE

Vacant lots
30 Foster Mills

Alonzo st commences

Soubliere Henri
Latreille Camille
Vacant lots
C P R crossing

Mill st commences

Vacant lot

Mason st commences

WEST SIDE

Hintonburg

Lloyd (Le Breton Flats), runs south from 50 Duke to Wellington, Victoria Ward.

EAST SIDE

Private grounds
35 Ahearn Mrs Elizabeth
Store, s e

Queen st w intersects

Montreal House, s e
59 Leveque Pierre
61 Nadeau Joseph
65 Byron Mrs Annie
69 Armstrong Anthony
73 Kennedy Wm
75 Dodd Samuel
Nicholl John
77 Richardson Roland
79 Fogarty Andrew
81 Young Robt
83 Byron Jacob
91 Cowan Mrs Martha

Ottawa st intersects

Vacant lots

C A R crossing

Vacant lots
House, s e

WEST SIDE

Vacant lots
8 Dourley Mrs Margaret
10 Rice John
22 Nevin Thomas

Report ID: 25020500995 - 02/18/2025
www.erisinfo.com

83 McArthur Miss M knitting etc
Queen st intersects
85 Gibson W C & Son biscuit mnfrs
Private grounds
99 Vacant
101 Vacant
103 Beauvais A&Co fancy goods
105 Living Henry hardware
Albert st intersects
109 Kirkbride James millinery
111 Reid Robert
115-117 McFarlane Bros iron foundry
119 Tyndall Mrs Hannah
Private grounds
123 Vacant
125 Wilson Mary
127 Robinson Robert P, M D
Slater st intersects
129 Brown Johnston bdg house
Vacant lots
151 Wool & Co grocers
153 Scott Wm M O dry-goods
155 Bloomfield Frank barber
157 Jarvis Alfred H stationery
Paterson George W
159 Belanger Joseph F painter
161 Thompson & Slattery butchers
Beaty Wm H fruits
163 Slinn Mrs A baker
Maria st intersects
165 Kirby Bros druggists
167 Davidson James dry-goods
Private grounds
173 Kelly Wm
Private grounds
177 Graburn Mrs Florence
Private grounds
181 Stuart Wm Sr contr
Private grounds
185 Graham Wm hardware
Gloucester st intersects
187 Brown Mrs H bdg house
189 McElligott Patrick
191 Storr Anson M
193 Dancy James
195 Gilbert Fredrick K
Private grounds
199 Popham Wm E
201 Mattice Mrs Jane
203 Mason James H
205 Vacant
207 Eastcott James
209 Eastcott Wm J grocer
Nepean st intersects
211 Musgrove Joseph A drugs
213 Mattice Alvin L grocer
215 Powers Wm flour & feed
Private grounds
219 Malloy Wm
Private grounds
229 Graham Mrs M confectionery
231-233 Hanrahan Timothy butcher
Lisgar st intersects
235 Sproule Joseph H cbnt mkr
Sproule Robert A
237 Allen Joseph S
239 Barber Mrs Charlotte V
Private grounds
243 Huckell Benjamin
245 Vacant
Private grounds
251 Day Mrs Charles
253 Vacant
257 Maveety Robert H
Flood Miss M dressmaker
259 Briggs John
Cooper st intersects
279 Stewart Wm contr
281 Shaw Henry
Private grounds
285 Ryan Martin
Somerset st intersects
287-289 Storey & O'Connor planing mill
Maclaren st intersects
303 Martin Thomas grocer
305 Martin John bdg house
Wood yard
Gilmour st ends
Unfinished houses
Lewis st ends
391 Newel Samuel D
393 Hampshire Charles C
395 Parker Robert
Waverley st ends
Vacant lot
Frank st ends
Private grounds
Ann st intersects
437 Joyce Mrs J L grocer
Vacant lot
McLeod st intersects
483 Morgan Henry
Argyle Ave ends
Vacant lot
Catherine st intersects
539 Vacant
541 Vacant
Private grounds
547 Vacant
549 Purcell John
C A R track crosses

Dominion Pianos CANADA'S FIRST-CLASS PIANO. BEAUTIFUL TONE AND FINISH.

Vacant lots
524 McDonald George
Private grounds
530 Holmes Wm A
536 Marks James
Private grounds
544 O'Rielly Michael
550 Carvell John
554 Carvell Daniel
556 Sieroslawski Roman P
Private grounds
576 Samson John
Private grounds
582 Keenehan Mrs Ellen
Private grounds
590 Burns James A
Private grounds
C A R track intersects.
592 Ade Wm
Private grounds
596 Boone Francis
Private grounds
622 Sherwood Mrs Isabella P
Private grounds
642 Porter Andrew
Private grounds
Vacant house
654 Burns James
Private grounds
658 Allen Frederick
Private grounds
664 Hickmett John T
Demary Joseph
Private grounds
674 Marshall Joseph
Vacant lots
Crawford st commences
Vacant lots
A road commences
Private grounds
Sheehan Patrick
Private grounds
784 Wright Charles
Vacant lots
826 Grant James
Vacant lots
Lumber yard
964 Duhamel Laurent
Private grounds
994 Foster Joseph
May & Foster, tanners r
Private grounds
1030 Girouard Baptiste

Cooper, runs west from the Canal to Concession, ninth south of Wellington.

North side.

Vacant lots
25 Smith Thomas
Private grounds
29 Neville James J
Private grounds
35 Delaporte Gabriel
Vacant lots
113 Gullock Wm C
Private entrances
117 Heney Alexander
119 Bolton John
Private grounds
123 Magee Charles
Carrier st intersects.
129 Forbes Mrs Isabella
Private grounds
141 Bourinot John G
Private grounds
173 Bate Newell
Private grounds
201 Mackey Wm
Elgin st intersects.
Protestant Orphans' Home
245 Brow Miss Jane R
Private grounds
251 Tilton Col John
Private grounds
255 Robins Paul M
Private grounds
House, s e
Metcalfe st intersects.
277 Perley Henry F
Private grounds
295 Dennis Mrs Sarah M
297 Pyke Matthew M
Private grounds
303 Steckel Rene S
Private grounds
311 Gemmell John J
Private grounds
325 Graham Frederick J
Private grounds
331 Armstrong Alva S
Private grounds
335 Russell Wm
O'Connor st intersects.
House, s e
355 Orme Matthew
Private grounds
359 Fenton John W
Private grounds
373 Ferguson Wm T
Private grounds

379 Tims Thomas D
Private grounds
389 Anderson Frederick C
391 MacIvor Hugh A
393 Green James

A lane.

House, s e

Bank st intersects.

411 Shore & Ashe, builders
Private grounds
423 Bell Thomas T A
425 Vacant
Vacant lot
429 Warwicker Frederick S
431 Lyon John G
433 Blais Louis
Private grounds
437 Dalton Robert G
Private grounds
441 McLean Bowden S
443 Hickson Thomas
447 Foley Patrick
449 Brennan Patrick
Vacant lots

Kent st intersects.

467 Morton Henry H
469 Meagher John
471 Brighton Robert
473 Pennock George E
475 Morgan Wm H Jr
477 Campbell Cassius
Vacant lot
487 Ashe Edward
489 Pigott Mrs Eliza
491 Ellis Peter
493 Larose Simeon
495 Cross Wm O M
Vacant lot
497 Boucar Henry
499 Reynolds Henry C

Lyon st intersects

Vacant lot
611 Morel Elzear
Unfinished houses
Vacant lots

Bay st intersects

House, s e
Vacant lots
671 Eagle Mrs Rosanna
673 Halpin Michael
Vacant lots
701 Gilhooley Joseph
Vacant lot

Percy st intersects

Vacant lots
House, s e

South Side

4 Neeve John B H
6 Checkley Frank S
Private grounds
12 Blanchet Ludger
16 Soutter Alexander R
Vacant lots
54 Greenfield John
56 Code Abraham
Vacant lot
64 Anderson Wm P
Unfinished house
House, s e

Cartier st intersects

House, s e
150 Russell James W
Private grounds
160 Chapleau Hon Joseph A
Private grounds
170 Irwin Lt-Col de la D T
Private grounds
180 Palmer Amory Z
Vacant lots

Elgin st intersects

Private grounds
216 Skead Mrs Rosenia
Private grounds
224 Stratton Stephen
Private grounds
232 Costigan Hon John
Private grounds
250 Lewis Travers
Private grounds
260 Hutton John, livery
264 McLachlan John
Private grounds
270 Cambie Mrs Elizabeth

Metcalfe st intersects

House, s e
294 Usher Andrew
296 Vacant
298 Fitzsimmons James
300 Hall Victor B
302 Wood Wm
304 Rawlins Frederick
306 Spackman Mrs Sarah
Private grounds
310 Beddoe Charles H
312 Patterson James W
Private grounds
316 Bailie Thomas J
Private grounds
322 Butterworth Enoch B
Private grounds
330 Kavanagh Joseph
Private entrance
340 McLeod Henry A F

O'Connor st intersects

House, s e
356 Eagleson James S
358 O'Brien Margaret
360 Daniels Freeman I
Private grounds
364 Graham Christopher D
Private grounds
370 Brouse Harry A
Vacant lots
386 Beatty Wm J
388 Smith Wm H
Vacant lot

Bank st intersects.

Vacant lot
428 Bradley Samuel T
Private entrance
432 McGirr John
436 Brook Harry J
438 Grant Alexander
Private grounds
442 Turner George
446 McNaughton Findley
448 Taylor Plunket B
House, s e

Kent st intersects.

House, s e
Vacant lots

Lyon st intersects.

Private grounds
606 Barlow Alfred E
Vacant lots
Unfinished house
661 Adan Mrs Mary
Costello Thomas

Bay st intersects.

Vacant lot
668 Sims Wm J
670 Randall Goodman W
Private grounds
674 Mill Harry
676 Mann John
678 Campbell Wm R
682 Thorn John
Vacant lot
688 Ragnold Stephen
690 Lee John
Private grounds
706 Morphy John

Percy st intersects.

708 Ryan Wm P
710 Nash Richard
712 Ross Wm
714 Walker James P
Private grounds
720 Mills Mrs Mary
722 Jarvis James A
724 Vacant
Vacant lots
742 Lynch John
Vacant lots

Court, runs west from 66 Nicholas.

North side
City Registry Office, s e
Coal sheds
Corporation weigh scales

South side,
Canadian Granite Co's Works
12 Ottawa Granolithic Paving Co
24-32 Canadian Granite Co

Craig, runs south from Muchmore, second west of Bank.

East side,
House, s e
Vacant lots

West side,
Vacant lots

Ella st commences.

Private grounds
Chamberlain James R
Private grounds

Percy st commences.

Private grounds

Crawford, runs west from Concession, first south of C A R track.

North side.
15 Harper Noble
Private grounds
23 Murphy John
27 Cleary John
Private grounds
35 Murphy Wm

South side
Vacant lots
22 Hemphill John
Vacant lots

Creighton, runs east from Charles to city limits, second east of Rideau river.

North side
Salvation Army barracks, s e
Private grounds
16 Davidson Thomas
18 Smith Wm
20 Smith Thomas, shoe maker

Report ID: 25020500995 - 02/18/2025
www.erisinfo.com

COAL I. G. BRIGHAM, 24 Sparks St. TELEPHONE No. 487A

Nolan Richard
Private grounds
Normal and Model School

Elgin st intersects

House, s e
169 Vacant
171 Vacant
173 Conroy Charles
175 Blasdell Thomas M
Private grounds
181 Thompson Hon John S D
Private grounds
187 Claire Robert K
Private grounds
191 Laing James A
193 Shaw James F
195 Murphy John M, contractor
Private grounds
201 Murphy Dennis

Metcalfe st intersects

Private grounds
229 James Henry
231 Fraser George L B
233 Carleton William
235 Martin John
237 May Frederick
239 Graham Samuel
Private grounds
243 Scott William
Private grounds
249 Foster Hon George E
Private grounds
253 Graham William
255 Vacant
257 Gagne Joseph E
259 Vacant
House, s e

O'Connor st intersects

Private grounds
283 Foster George L
287 Winfield Rev Thomas W
Private grounds
291 Dancy Mrs Maria
293 Thoburn Daniel
297 Cockburn Edward J
299 Vacant
Private grounds
303 Howard William A
307 Finley James
309 McGillivray Duncan
311 Bowles William C
Private grounds
Store, s e

Bank st intersects

Store, s e
Private grounds
341 Baylis Edward
Private grounds
347 Wall James
Private grounds
357 Fotheringham John
Private grounds
363 Murphy James
365 Murphy Michael
367 Hopper James
Private grounds
371 Bussell John
Private grounds
375 Joyce Patrick W
377 Currell James, express
379 Presland Edward
381-383 Barr Thomas, grocer
387 Storehouse
389 Purdy Mrs Bridget
391 Pratt Isaac
393 Watson James W
395 Ferris James

Kent st intersects

Private grounds
405 Moore Henry T
409 DeRainville Azeuers
411 Reilly William
415 Donaldson Frederick
417 Green Adam, contractor
Private grounds
421 Green Thomas
423 Torney John
Private grounds
427 Burke John J
429 Sauve Peter
435 Keeley Miss Mary
437 Temple Henry
Private grounds
449 McMahon Mary
Unfinished house
Vacant lots

Lyon st intersects

Vacant lots
471 Dorcey Patrick
Private grounds
477 McCarthy Wm
Private grounds
481 Healy Thomas
483 Harris Mrs Emily
485 Low James
487 Cotter John
489 Cameron Hugh
491 Ridgeway Mrs F
493 Whalen Matthew
Private grounds
497 Argue Mills
Private grounds
503 Hinchey Mrs Anna
Vacant lots

Bay st intersects

House s e

Sheds
531 Hickey Michael
Vacant lots
563 Swain Jeremiah
565 Vallillee George

Percy st intersects

Vacant lots
573 Smith Wm
575 Stinson Mrs Annie
Private grounds
579 Moore Thomas
Skinner Thomas, rear
Private grounds
583 Mercer John, awning mkr
587 Hartnedy Timothy
Private grounds

South side

12 LeSueur Peter
Private grounds
24 Vacant
Private grounds
28 McDermott Emmet S
Private grounds
48 McCann Miss Maggie
Private grounds
60 Deville Capt Edward G
Private grounds
66 Nelson Christian
Private grounds

Cartier st commences

102 Gisborne Frederick N
Private grounds
108 Scott Rev Wm
110 Cox George
112 Surtees Robert
114 Pereira Lyndewode C
116 Larmonth Peter
Private grounds

Elgin st intersects

Protestant Orphans' Home, s e
Private grounds
Stables
Private grounds
188 Stalker Hugh
190 Robertson Mrs Annie
Private grounds
96 Douglas Clifton A
Private grouuds
200 Kavanagh Michael

Metcalfe st intersects

House, s e
Private grounds
230 Ryckman Rev Edward B
232 Oxley James M
234 Forbes Wm
236 McNaughton Archibald, contr
250 Capriol Frederick C
252 McElhinney Mark P
254 Tarr N S
256 Blackader Alfred
Private grounds
262 Vacant
Private grounds
266 Vacant

O'Connor st intersects

Private grounds
284 Ashfield Samuel
Private grounds
288 Byrne John
292 Snow Wm B
Private grounds
304 Hayes Mrs Mary
306 Walsh Wm
308 Stacy John B
310 Fenton Wesley E
Private ground
316 Vacant
Private grounds
Store, s e

Bank st intersects

Store, s e
342 Gottwalls Philip M
Stables
Vacant lots
Low J & Co, carps & bldrs
360 Newcomb George
362 Grant Mrs Emma, Music tchr
368 Sherwood Harry
470 Cowley Robert H
Private grounds
374 Vacant
376 Lewis Joseph H
Private grounds
382 Finch James J
384 Holder George W
386 Burns Wm, contr
Private grounds
396-398 Reed Mrs Mary, grocer

Kent st intersects

Church Bros, plaining mill
412 Vacant
414 Hunt George W
416 Perkins Albert
Vacant lots
434 Lewis Wm H
Private grounds
438 Scott John J
Private grounds
450 Loveday Edmund T
Private grounds
454 Enright Albert
456 McCarthy Benjamin
Private grounds
466 Anderson Mrs Margaret

Lyon st intersects

APPENDIX D

Ecolog ERIS Report

DATABASE REPORT

Project Property:	*312 Lisgar Street - Phase I ESA (ICC)* *312 Lisgar Street* *Ottawa ON K2P 0E2*
Project No:	*250080*
Report Type:	*Quote - Custom-Build Your Own Report*
Order No:	*25020500995*
Requested by:	*LRL Associates Ltd.*
Date Completed:	*February 12, 2025*

Environmental Risk Information Services
A division of Glacier Media Inc.
1.866.517.5204 | info@erisinfo.com | erisinfo.com

Table of Contents

Table of Contents.....2
Executive Summary.....3
Executive Summary: Report Summary.....4
Executive Summary: Site Report Summary - Project Property.....7
Executive Summary: Site Report Summary - Surrounding Properties.....8
Executive Summary: Summary By Data Source.....62
Map.....125
Aerial.....126
Topographic Map.....127
Detail Report.....128
Unplottable Summary.....620
Unplottable Report.....625
Appendix: Database Descriptions.....664
Definitions.....674

Notice: IMPORTANT LIMITATIONS and YOUR LIABILITY

Reliance on information in Report: This report DOES NOT replace a full Phase I Environmental Site Assessment but is solely intended to be used as a database review of environmental records.

License for use of information in Report: No page of this report can be used without this cover page, this notice and the project property identifier. The information in Report(s) may not be modified or re-sold.

Your Liability for misuse: Using this Service and/or its reports in a manner contrary to this Notice or your agreement will be in breach of copyright and contract and ERIS may obtain damages for such mis-use, including damages caused to third parties, and gives ERIS the right to terminate your account, rescind your license to any previous reports and to bar you from future use of the Service.

No warranty of Accuracy or Liability for ERIS: The information contained in this report has been produced by ERIS Information Limited Partnership ("ERIS") using various sources of information, including information provided by Federal and Provincial government departments. The report applies only to the address and up to the date specified on the cover of this report, and any alterations or deviation from this description will require a new report. This report and the data contained herein does not purport to be and does not constitute a guarantee of the accuracy of the information contained herein and does not constitute a legal opinion nor medical advice. Although ERIS has endeavored to present you with information that is accurate, ERIS disclaims, any and all liability for any errors, omissions, or inaccuracies in such information and data, whether attributable to inadvertence, negligence or otherwise, and for any consequences arising therefrom. Liability on the part of ERIS is limited to the monetary value paid for this report.

Trademark and Copyright: You may not use the ERIS trademarks or attribute any work to ERIS other than as outlined above. This Service and Report (s) are protected by copyright owned by ERIS Information Limited Partnership. Copyright in data used in the Service or Report(s) (the "Data") is owned by ERIS or its licensors. The Service, Report(s) and Data may not be copied or reproduced in whole or in any substantial part without prior written consent of ERIS.

Executive Summary

Property Information:

Project Property:	*312 Lisgar Street - Phase I ESA (ICC)* *312 Lisgar Street Ottawa ON K2P 0E2*
Project No:	*250080*

Coordinates:

Latitude:	*45.4168591*
Longitude:	*-75.6966895*
UTM Northing:	*5,029,495.91*
UTM Easting:	*445,489.85*
UTM Zone:	*18T*

Elevation:	*252 FT* *76.88 M*

Order Information:

Order No:	*25020500995*
Date Requested:	*February 5, 2025*
Requested by:	*LRL Associates Ltd.*
Report Type:	*Quote - Custom-Build Your Own Report*

Historical/Products:

Aerial Photographs	*Aerials - National Collection*
City Directory Search	*Smart CD Search*
ERIS Xplorer	*ERIS Xplorer*
Insurance Products	*Fire Insurance Maps/Inspection Reports/Site Plans*
Land Title Search	*Current Land Title Search*
Topographic Map	*ANSI Map & Ontario Base Map (OBM)*

Executive Summary: Report Summary

Database	Name	Searched	Project Property	Within 0.30 km	Total
AAGR	Abandoned Aggregate Inventory	Y	0	0	0
AGR	Aggregate Inventory	Y	0	0	0
AMIS	Abandoned Mine Information System	Y	0	0	0
ANDR	Anderson's Waste Disposal Sites	Y	0	0	0
AST	Aboveground Storage Tanks	Y	0	0	0
AUWR	Automobile Wrecking & Supplies	Y	0	0	0
BORE	Borehole	Y	0	10	10
CA	Certificates of Approval	Y	0	15	15
CDRY	Dry Cleaning Facilities	Y	0	2	2
CFOT	Commercial Fuel Oil Tanks	Y	0	0	0
CHEM	Chemical Manufacturers and Distributors	Y	0	0	0
CHM	Chemical Register	Y	0	0	0
CNG	Compressed Natural Gas Stations	Y	0	0	0
COAL	Inventory of Coal Gasification Plants and Coal Tar Sites	Y	0	0	0
CONV	Compliance and Convictions	Y	0	0	0
CPU	Certificates of Property Use	Y	0	0	0
DRL	Drill Hole Database	Y	0	0	0
DTNK	Delisted Fuel Tanks	Y	0	7	7
EASR	Environmental Activity and Sector Registry	Y	0	4	4
EBR	Environmental Registry	Y	0	4	4
ECA	Environmental Compliance Approval	Y	0	14	14
EEM	Environmental Effects Monitoring	Y	0	0	0
EHS	ERIS Historical Searches	Y	0	124	124
EIIS	Environmental Issues Inventory System	Y	0	0	0
EMHE	Emergency Management Historical Event	Y	0	0	0
EPAR	Environmental Penalty Annual Report	Y	0	0	0
EXP	List of Expired Fuels Safety Facilities	Y	0	6	6
FCON	Federal Convictions	Y	0	0	0
FCS	Contaminated Sites on Federal Land	Y	0	1	1
FOFT	Fisheries & Oceans Fuel Tanks	Y	0	0	0
FRST	Federal Identification Registry for Storage Tank Systems (FIRSTS)	Y	0	1	1
FST	Fuel Storage Tank	Y	0	0	0
FSTH	Fuel Storage Tank - Historic	Y	0	3	3
GEN	Ontario Regulation 347 Waste Generators Summary	Y	0	318	318
GHG	Greenhouse Gas Emissions from Large Facilities	Y	0	0	0
HINC	TSSA Historic Incidents	Y	0	3	3
IAFT	Indian & Northern Affairs Fuel Tanks	Y	0	0	0

Database	Name	Searched	Project Property	Within 0.30 km	Total
INC	Fuel Oil Spills and Leaks	Y	0	2	2
LIMO	Landfill Inventory Management Ontario	Y	0	0	0
MINE	Canadian Mine Locations	Y	0	0	0
MNR	Mineral Occurrences	Y	0	0	0
NATE	National Analysis of Trends in Emergencies System (NATES)	Y	0	0	0
NCPL	Non-Compliance Reports	Y	0	0	0
NDFT	National Defense & Canadian Forces Fuel Tanks	Y	0	0	0
NDSP	National Defense & Canadian Forces Spills	Y	0	0	0
NDWD	National Defence & Canadian Forces Waste Disposal Sites	Y	0	0	0
NEBI	National Energy Board Pipeline Incidents	Y	0	0	0
NEBP	National Energy Board Wells	Y	0	0	0
NEES	National Environmental Emergencies System (NEES)	Y	0	0	0
NPCB	National PCB Inventory	Y	0	5	5
NPR2	National Pollutant Release Inventory	Y	0	0	0
NPRI	National Pollutant Release Inventory - Historic	Y	0	2	2
OGWE	Oil and Gas Wells	Y	0	0	0
OOGW	Ontario Oil and Gas Wells	Y	0	1	1
OPCB	Inventory of PCB Storage Sites	Y	0	0	0
ORD	Orders	Y	0	0	0
PAP	Canadian Pulp and Paper	Y	0	1	1
PCFT	Parks Canada Fuel Storage Tanks	Y	0	0	0
PES	Pesticide Register	Y	0	15	15
PFAS	Ontario PFAS Spills	Y	0	0	0
PFCH	NPRI Reporters - PFAS Substances	Y	0	0	0
PFHA	Potential PFAS Handlers from NPRI	Y	0	0	0
PINC	Pipeline Incidents	Y	0	5	5
PPHA	Potential PFAS Handlers from EASR	Y	0	0	0
PRT	Private and Retail Fuel Storage Tanks	Y	0	4	4
PTTW	Permit to Take Water	Y	0	2	2
REC	Ontario Regulation 347 Waste Receivers Summary	Y	0	0	0
RSC	Record of Site Condition	Y	0	12	12
RST	Retail Fuel Storage Tanks	Y	0	0	0
SCT	Scott's Manufacturing Directory	Y	0	46	46
SPL	Ontario Spills	Y	0	35	35
SRDS	Wastewater Discharger Registration Database	Y	0	0	0
TANK	Anderson's Storage Tanks	Y	0	0	0
TCFT	Transport Canada Fuel Storage Tanks	Y	0	0	0
VAR	Variances for Abandonment of Underground Storage Tanks	Y	0	1	1
WDS	Waste Disposal Sites - MOE CA Inventory	Y	0	0	0
WDSH	Waste Disposal Sites - MOE 1991 Historical Approval Inventory	Y	0	0	0
WWIS	Water Well Information System	Y	0	42	42

Database	Name	Searched	Project Property	Within 0.30 km	Total
Total:		0		685	685

Executive Summary: Site Report Summary - Project Property

Map Key	DB	Company/Site Name	Address	Dir/Dist (m)	Elev diff (m)	Page Number

No records found in the selected databases for the project property.

Executive Summary: Site Report Summary - Surrounding Properties

Map Key	DB	Company/Site Name	Address	Dir/Dist (m)	Elev Diff (m)	Page Number
1	SCT	Canus Plastics Inc.	300 Lisgar St Ottawa ON K2P 0E2	E/19.3	0.00	128
1	SCT	Canus Signs Plastics Ltd.	300 Lisgar St Ottawa ON K2P 0E2	E/19.3	0.00	128
1	EHS		300 Lisgar Street Ottawa ON K2P 0E2	E/19.3	0.00	129
1	RSC	Soho Lisgar Inc.	300 Lisgar Street, Ottawa, Ontario, K2P 1T6 OTTAWA ON	E/19.3	0.00	129
1	GEN	Canus Plastics Inc.	300 Lisgar St. Ottawa ON	E/19.3	0.00	129
1	GEN	Bassi Construction	300 lisgar st ottawa ON K2P 0E2	E/19.3	0.00	130
2	EHS		300 Lisgar St and 375 Cooper St Ottawa ON	E/38.3	0.03	130
3	WWIS		355 COOPER ST OTTAWA ON ***Well ID:*** 7305580	ENE/39.2	0.03	130
4	EHS		309 Lisgar Avenue Ottawa ON	NNW/45.7	0.00	133
5	WWIS		355 COOPER ST OTTAWA ON ***Well ID:*** 7305582	ENE/46.3	0.03	134
6	SCT	Canadian Bible Society	315 Lisgar St Ottawa ON K2P 0E1	WNW/46.8	0.00	137
7	EHS		379 Cooper Street Ottawa ON K2P 0G8	SE/46.8	0.03	137

Map Key	DB	Company/Site Name	Address	Dir/Dist (m)	Elev Diff (m)	Page Number
7	EHS		379 Cooper Street Ottawa ON K2P 0G8	SE/46.8	0.03	137
8	WWIS		355 COOPER ST OTTAWA ON ***Well ID:*** 7305579	E/47.8	-0.69	137
9	BORE		ON	SSE/57.5	0.00	140
10	EHS		251 Bank Street Ottawa ON K2P 1X3	SW/64.6	0.00	142
11	EHS		251-259 Bank Street (395-397 Cooper St) Ottawa ON	SSW/66.4	0.00	143
11	SCT	Capital Xtra - Div. of Pink	251 Bank St Unit 503 Ottawa ON K2P 1X3	SSW/66.4	0.00	143
11	SCT	McKenzie Publishing Inc.	251A Bank St Suite 500 Ottawa ON K2P 1X3	SSW/66.4	0.00	143
11	SCT	Akiva Publishing Inc.	251 Bank St Suite 206 Ottawa ON K2P 1X3	SSW/66.4	0.00	143
11	EHS		251 Bank Street Ottawa ON	SSW/66.4	0.00	144
11	EHS		251 Bank St Ottawa ON K2P1X3	SSW/66.4	0.00	144
12	EHS		PE3651 - 293 Lisgar Street & 176 Nepean Street Ottawa ON K2P 0B6	NNW/67.1	0.00	144
13	SPL	OTTAWA HYDRO	375 COOPER STREET TRANSFORMER OTTAWA CITY ON K2P 0G8	ESE/68.9	-0.69	144
13	EHS		375 Cooper Street Ottawa ON K2P 0G8	ESE/68.9	-0.69	145

Map Key	DB	Company/Site Name	Address	Dir/Dist (m)	Elev Diff (m)	Page Number
14	WWIS		315 COOPER ST Ottawa ON ***Well ID:*** 7312996	E/69.8	-1.00	145
15	WWIS		355 COOPER ST OTTAWA ON ***Well ID:*** 7305581	ENE/70.1	-0.69	148
16	SCT	WALLACK'S ART & DRAFTING	231 BANK ST OTTAWA ON K2P 1W9	W/71.5	-0.03	151
17	ECA	City of Ottawa	Ottawa ON K2G 6J8	NE/75.8	-0.68	152
17	ECA	City of Ottawa	Laurier Avenue at the Rideau Canal Ottawa ON K1P 1J1	NE/75.8	-0.68	152
18	GEN	Claridge Homes Corporation	287 Lisgar Ottawa ON	NE/77.1	0.04	152
18	GEN	CLARIDGE HOMES (CENTRETOWN) INC.	287 LISGAR STREET OTTAWA ON	NE/77.1	0.04	153
18	PTTW	Claridge Homes (287 Lisgar) Inc.	287 Lisgar Street City of Ottawa, Ontario CITY OF OTTAWA ON	NE/77.1	0.04	153
18	GEN	Claridge Homes Limited Partnership	287 Lisgar Street Ottawa ON K2P 0E1	NE/77.1	0.04	153
18	GEN	Claridge Homes	287 Lisgar Street Ottawa ON K2P 0E1	NE/77.1	0.04	154
18	RSC	CLARIDGE HOMES (287 LISGAR) INC.	287 LISGAR STREET ON Ottawa ON	NE/77.1	0.04	155
18	SPL	Claridge Homes (Carson) Inc.	287 Lisgar Avenue Ottawa ON K2P 1K8	NE/77.1	0.04	155
19	EHS		287 Lisgar Street Ottawa ON	NE/77.1	0.04	156

Map Key	DB	Company/Site Name	Address	Dir/Dist (m)	Elev Diff (m)	Page Number
20	EHS		178 Nepean, 219 & 223 Bank Ottawa ON K2P 1W9	WNW/80.5	0.00	156
21	SPL	PRIVATE BUSINESS	232 BANK ST STORAGE TANK OTTAWA ON K2P 1X1	W/80.6	-0.04	156
21	GEN	J Levinston Holding	212 - 232 Bank st. Ottawa ON K2P 1X1	W/80.6	-0.04	157
22	EHS		355 Cooper St Ottawa ON K2P0G8	E/82.8	-1.00	158
23	WWIS		ON ***Well ID:*** 7296899	NW/83.4	0.00	158
24	EHS		240 Bank Street Ottawa ON K2P 1X4	WSW/87.4	0.20	159
24	EHS		240 Bank Street Ottawa ON K2P 1X4	WSW/87.4	0.20	159
24	GEN	Al's Care Pharmacy	240 Bank Street Ottawa ON K2P1X4	WSW/87.4	0.20	159
24	EHS		240 Bank Street Ottawa ON K2P 1X4	WSW/87.4	0.20	160
24	EHS		240 Bank Street Ottawa ON K2P 1X4	WSW/87.4	0.20	160
25	GEN	BICYCLE REVIVAL LTD.	224 BANK STREET OTTAWA ON K2P 1X1	W/91.7	0.69	160
25	GEN	BICYCLE REVIVAL LTD. 04-341	224 BANK STREET OTTAWA ON K2P 1X1	W/91.7	0.69	160
25	GEN	BICYCLE REVIVAL LIMITED	224 BANK STREET OTTAWA ON K2P 1X1	W/91.7	0.69	161

Map Key	DB	Company/Site Name	Address	Dir/Dist (m)	Elev Diff (m)	Page Number
26	GEN	FOCUS CENTRE, THE	254 BANK STREET OTTAWA ON K2P 1X4	SSW/94.2	0.00	161
26	GEN	Easy Drain Plumbing	254 Bank Str Ottawa ON	SSW/94.2	0.00	161
27	EHS		Nepean Street Ottawa ON K2P 0B6	NNE/95.0	0.00	162
28	SCT	COOKWARE CENTRE (THE)	220 BANK ST OTTAWA ON K2P 1X1	W/95.1	0.69	162
29	CA	OTTAWA CITY	COOPER ST./BANK ST. OTTAWA CITY ON	SSW/95.6	0.00	162
29	CA	R.M. OF OTTAWA-CARLETON	COOPER ST./BANK ST. OTTAWA CITY ON	SSW/95.6	0.00	163
30	SCT	The Ottawa Xpress	396 Cooper St Suite 204 Ottawa ON K2P 2H7	SSE/99.0	0.02	163
30	SCT	The Ottawa X Press - Div. of Communications Voir Inc.	396 Cooper St Suite 204 Ottawa ON K2P 2H7	SSE/99.0	0.02	163
30	SCT	Communications Voir Inc.	396 Cooper St Suite 204 Ottawa ON K2P 2H7	SSE/99.0	0.02	163
30	SCT	Communications Voir Inc.	396 Cooper St Suite 204 Ottawa ON K2P 2H7	SSE/99.0	0.02	164
30	SCT	Ottawa X Press	396 Cooper St Suite 204 Ottawa ON K2P 2H7	SSE/99.0	0.02	164
30	SCT	Imagnan Corp.	396 Cooper St Suite 203 Ottawa ON K2P 2H7	SSE/99.0	0.02	164
31	INC		212 Bank Street , Ottawa ON	W/101.4	0.69	164

Map Key	DB	Company/Site Name	Address	Dir/Dist (m)	Elev Diff (m)	Page Number
32	SCT	KOFFMAN SIGNS	146 NEPEAN ST OTTAWA ON K2P 0B6	N/102.2	0.00	165
32	SCT	Koffman Signs Ltd.	146 Nepean St Ottawa ON K2P 0B6	N/102.2	0.00	165
32	GEN	Marilena Guerra	146 Nepean Street Ottawa ON	N/102.2	0.00	165
33	WWIS		355 COOPER ST Ottawa ON ***Well ID:*** 7312995	ENE/102.3	-1.00	166
34	GEN	E.A.S. ILLUSTRATORS & PRINTERS LTD	171 NEPEAN ST. OTTAWA ON K2P 0B4	NW/107.3	0.00	169
34	GEN	E.A.S. ILLUSTRATORS & PRINTERS LTD14-740	171 NEPEAN ST. OTTAWA ON K2P 0B4	NW/107.3	0.00	169
34	GEN	E.A.S. (OUT OF BUS) 14-740	171 NEPEAN ST. OTTAWA ON K2P 0B4	NW/107.3	0.00	170
34	GEN	ARMCO PRINT 02-638	171 NEPEAN STREET OTTAWA ON K2P 0B4	NW/107.3	0.00	170
34	GEN	ARMCO PRINT 02-638	171 NEPEAN STREET OTTAWA ON K2P 0B4	NW/107.3	0.00	170
35	EHS		153 Nepean Street Ottawa ON K2P 0B5	NNW/109.0	0.00	171
36	PINC	ENBRIDGE GAS INC	142 NEPEAN ST,,OTTAWA,ON,K2P 2N2, CA ON	NNE/109.1	-0.31	171
37	GEN	GLASER PHARMACY LTD.	267 BANK STREET OTTAWA ON K2P 1X3	S/111.7	0.00	171
38	EHS		177 Nepean St Ottawa ON K2P 1W7	WNW/112.6	-0.02	172

Map Key	DB	Company/Site Name	Address	Dir/Dist (m)	Elev Diff (m)	Page Number
39	SPL	Enbridge Gas Distribution Inc.	Bank St and Nepean St Ottawa ON	WNW/118.8	1.00	172
40	EHS		275 Bank St Ottawa ON K2P2L6	SSE/118.9	0.00	173
41	GEN	DRAICCHIO'S TAILORING & CLEANING	272 BANK STREET OTTAWA ON K2P 1X6	SSW/121.1	0.00	173
41	GEN	DRAICCHIO'S TAILORING & CLEANING 12-549	272 BANK STREET OTTAWA ON K2P 1X6	SSW/121.1	0.00	173
41	GEN	DRAICCHIO'S TAILORING & CLEANING	272 BANK STREET OTTAWA ON K2P 1X6	SSW/121.1	0.00	174
41	GEN	DRAICCHIO'S TAILORING & CLEANING	272 BANK STREET OTTAWA ON K2P 1X6	SSW/121.1	0.00	174
41	GEN	DRAICCHIO'S TAILORING & CLEANING	272 BANK STREET OTTAWA ON K2P 1X6	SSW/121.1	0.00	174
41	GEN	DRAICCHIO'S TAILORING & CLEANING	272 BANK STREET OTTAWA ON K2P 1X6	SSW/121.1	0.00	175
41	GEN	7695713 canada inc.	272 BANK ST OTTAWA ON	SSW/121.1	0.00	175
41	GEN	7695713 canada inc.	272 BANK ST OTTAWA ON	SSW/121.1	0.00	175
41	GEN	7695713 canada inc.	272 BANK ST OTTAWA ON K2P1X6	SSW/121.1	0.00	176
41	GEN	7695713 canada inc.	272 BANK ST OTTAWA ON K2P1X6	SSW/121.1	0.00	176
41	GEN	7695713 canada inc.	272 BANK ST OTTAWA ON K2P1X6	SSW/121.1	0.00	177

Map Key	DB	Company/Site Name	Address	Dir/Dist (m)	Elev Diff (m)	Page Number
41	GEN	7695713 canada inc.	272 BANK ST OTTAWA ON K2P1X6	SSW/121.1	0.00	177
41	CDRY	Draicchio's Tailoring&Cleaning	272 Bank St Ottawa ON K2P1X6	SSW/121.1	0.00	177
41	CDRY	Downtown Cobler	272 Bank St Ottawa ON K2P1X6	SSW/121.1	0.00	178
41	GEN	7695713 canada inc.	272 BANK ST OTTAWA ON K2P1X6	SSW/121.1	0.00	178
41	GEN	DOWNTOWN COBBLER DOWNTOWN COBBLER	272 BANK ST OTTAWA ON k2p1x6	SSW/121.1	0.00	178
41	GEN	Downtown Tailoring	272 BANK ST OTTAWA ON K2P 1X6	SSW/121.1	0.00	179
42	EHS		203 Bank St Ottawa ON K2P1W7	WNW/121.9	0.46	182
43	SCT	CAPITAL XTRA INC.	177 NEPEAN ST SUITE 500 OTTAWA ON K2P 0B4	WNW/122.4	0.46	182
43	SPL	PRIVATE RESIDENCE	177 NIPEON STREET FURNACE OIL TANK OTTAWA CITY ON	WNW/122.4	0.46	182
43	GEN	District Realty Corporation	177 Nepean Street Ottawa ON K2P 0B4	WNW/122.4	0.46	183
43	CA	Mel Cohen Realty Ltd.	177 Nepean Street Ottawa ON	WNW/122.4	0.46	183
43	ECA	Mel Cohen Realty Ltd.	177 Nepean Street Ottawa ON K1Y 2E9	WNW/122.4	0.46	184
44	GEN	GVT. OF CAN. - NATIONAL DEFENCE	CRAD/DSIS-NATIONAL DEFENCE HEADQUARTERS 190 O'CONNOR ST. OTTAWA ON K1A 1G8	NNE/124.1	-0.31	184

Map Key	DB	Company/Site Name	Address	Dir/Dist (m)	Elev Diff (m)	Page Number
44	GEN	GVT. OF CAN. - NATIONAL DEFENCE	190 O'CONNOR STREET DIRECTORATE, SCIENTIFIC INFORMAT.SERVICE OTTAWA ON K1A 1G8	NNE/124.1	-0.31	184
44	GEN	GVT. OF CAN. - NATIONAL DEFENCE 18-192	CRAD/DSIS-NATIONAL DEFENCE HEADQUARTERS 190 O'CONNOR ST. OTTAWA ON K1A 1G8	NNE/124.1	-0.31	185
44	GEN	DEPT. OF NATIONAL DEFENCE	DEFENCE RESEARCH DEVELOPMENT BRANCH 190 O'CONNOR STREET OTTAWA ON K1A 0K2	NNE/124.1	-0.31	185
44	SCT	Canadian Council on Social	190 O'Connor St Suite 100 Ottawa ON K2P 2R3	NNE/124.1	-0.31	186
44	EHS		190 O'connor St Ottawa ON K2P2R3	NNE/124.1	-0.31	186
45	SCT	JacintaInk	207 Bank St Suite 242 Ottawa ON K2P 2N2	NW/125.4	-0.02	186
45	SCT	To Be Publications Inc.	207 Bank St Ottawa ON K2P 2N2	NW/125.4	-0.02	186
46	EHS		205 Bank Street Ottawa ON K2P 1W7	WNW/130.6	1.00	187
47	EHS		343 Somerset Street West Ottawa ON	SE/134.1	-1.00	187
48	GEN	REVENUE CANADA TAXATION	CUSTOMS & EXCISE 360 LISGAR STREET OTTAWA ON K2P 2E4	WSW/134.8	1.00	187
48	GEN	REVENUE CANADA TAXATION	360 LISGAR STREET OTTAWA ON K1A 0L9	WSW/134.8	1.00	187
48	GEN	URBANDALE CORPORATION	360 Lisgar Street Ottawa ON	WSW/134.8	1.00	188

Map Key	DB	Company/Site Name	Address	Dir/Dist (m)	Elev Diff (m)	Page Number
48	GEN	Bell Canada	360 Lisgar st Ottawa ON K2P 2E4	WSW/134.8	1.00	188
48	GEN	Bell Canada	360 Lisgar st Ottawa ON K2P 2E4	WSW/134.8	1.00	189
48	GEN	BELLCANADA	360 LISGAR STREET OTTAWA ON K2P 2E4	WSW/134.8	1.00	190
48	GEN	Bell Canada	360 Lisgar st Ottawa ON K2P 2E4	WSW/134.8	1.00	190
49	SCT	Biz Point Inc.	273 Bank St Ottawa ON K2P 1X5	SSE/137.2	0.00	192
50	EHS		275 Bank Street Ottawa ON K2P 2L6	SSE/137.2	0.00	192
51	CA	ALLAN KWAI	331 SOMERSET ST. W., SWM OTTAWA CITY ON K2P 0J8	ESE/137.5	-1.00	192
52	GEN	DEPARTMENT OF NATIONAL DEFENCE	VANIER BUILDING 222 NEPEAN STREET OTTAWA ON K2B 0B8	W/139.1	1.00	192
52	GEN	DEPT OF NATIONAL DEFENCE, CDN. FORCES	VANIER BUILDING 222 NEPEAN STREET OTTAWA ON K2B 0B8	W/139.1	1.00	193
52	GEN	DEPT. OF NATIONAL DEFENCE	VANIER BUILDING 222 NEPEAN STREET OTTAWA ON K2B 0B8	W/139.1	1.00	193
52	EHS		222 Nepean Street Ottawa ON K2P 0B8	W/139.1	1.00	193
52	SPL		222 Nepean Street, Ottawa Ottawa ON	W/139.1	1.00	194
52	GEN	Bona Building Management	222 Nepean St Ottawa ON K1R5G2	W/139.1	1.00	194

Map Key	DB	Company/Site Name	Address	Dir/Dist (m)	Elev Diff (m)	Page Number
53	GEN	COOPER PHARMACY INC SWIFT COMPOUNDING PHARMACY	276 BANK ST OTTAWA ON K2P 1X6	SSW/140.2	0.00	195
53	GEN	COOPER PHARMACY INC SWIFT COMPOUNDING PHARMACY	276 BANK ST OTTAWA ON K2P 1X6	SSW/140.2	0.00	196
53	GEN	COOPER PHARMACY INC	276 BANK ST OTTAWA ON K2P 1X6	SSW/140.2	0.00	196
54	WWIS		311 SOMERSET Ottawa ON ***Well ID:*** 7391114	ESE/141.2	-1.00	198
55	GEN	Regional Group	152 Gloucester St Ottawa ON K2P 0A6	NNW/142.1	0.00	201
56	EHS		327 Somerset St W Ottawa ON K2P0J8	ESE/142.3	-1.00	202
57	GEN	BAYVIEW PROPERTY MANAGEMENT	210 BANK STREET OTTAWA ON K2P 1W8	WNW/146.0	1.00	203
58	WWIS		154 O'CONNOR STREET Ottawa ON ***Well ID:*** 7130914	N/146.3	0.00	203
59	WWIS		311 Somerset St W Ottawa ON ***Well ID:*** 7382859	E/147.1	-1.00	217
60	WWIS		SOMERSET ROADWAY OTTAWA ON ***Well ID:*** 1535586	SE/148.0	-1.00	221
61	WWIS		195 BANK ST. OTTAWA ON ***Well ID:*** 7246053	WNW/151.2	1.00	223
62	CA	OTTAWA CITY - SOMERSET ST.	O'CONNOR ST./NEPEAN ST. OTTAWA CITY ON	NNE/151.6	-1.03	226
63	EHS		172 O'Connor Ottawa ON K2P 1T5	NNE/152.3	-0.28	226

Map Key	DB	Company/Site Name	Address	Dir/Dist (m)	Elev Diff (m)	Page Number
64	EHS		335 Cooper Street Ottawa ON K2P 0G5	E/153.9	-1.00	226
65	EHS		170 Gloucester Street Ottawa ON K2P 0A6	NW/153.9	0.69	227
66	WWIS		311 SOMERSET Ottawa ON ***Well ID:*** 7391113	ESE/155.7	-1.00	227
67	WWIS		ON ***Well ID:*** 7391814	NNE/157.2	-1.03	231
68	EHS		257 Lisgar Street Ottawa ON K2P 0C7	NE/160.5	-0.92	232
68	GEN	Taggart Corporation Ltd.	257 Lisgar Street Otawa ON K2P 0C7	NE/160.5	-0.92	232
68	GEN	Taggart Group Ltd	257 Lisgar St Ottawa ON K2P1P0	NE/160.5	-0.92	232
69	EHS		340 Cooper street Ottawa ON Ottawa ON K2P 0G7	E/161.1	-1.20	233
70	CA	Tartan Land Corporation	331 Cooper Street, Suite 400 Ottawa ON K2P 0G5	E/161.2	-1.31	234
70	CA	Tartan Land Corporation	331 Cooper Street, Suite 400 Ottawa ON K2P 0G5	E/161.2	-1.31	234
70	CA	Tartan Land Corporation	331 Cooper Street, Suite 400 Ottawa ON K2P 0G5	E/161.2	-1.31	234
70	ECA	South Nepean Development Corporation	331 Cooper Street, Suite 400 Ottawa ON K1R 7Y2	E/161.2	-1.31	234
70	ECA	South Nepean Development Corporation	331 Cooper Street, Suite 400 Ottawa ON	E/161.2	-1.31	235

Map Key	DB	Company/Site Name	Address	Dir/Dist (m)	Elev Diff (m)	Page Number
70	ECA	South Nepean Development Corporation	331 Cooper Street, Suite 400 Ottawa ON	E/161.2	-1.31	235
70	SPL	Enbridge Gas Distribution Inc.	331 Cooper St. Ottawa ON	E/161.2	-1.31	235
70	PINC	PIPELINE HIT 1"	331 COOPER ST,,OTTAWA,ON,K2P 0G5, CA ON	E/161.2	-1.31	236
71	RSC	Youth Services Bureau of Ottawa	433 COOPER ST/366 LISGAR STREET, OTTAWA OTTAWA ON	WSW/161.7	1.00	237
72	EHS		234 O'connor St Ottawa ON K2P1T9	ESE/163.1	-1.00	237
73	EHS		311 Somerset Street West Ottawa ON K2P 0J8	ESE/165.4	-1.00	237
74	WWIS		331 Cooper St Ottawa ON ***Well ID:*** 7334763	E/166.1	-1.54	238
75	WWIS		311 SONERSET Ottawa ON ***Well ID:*** 7391115	ESE/166.5	-0.97	241
76	BORE		ON	ENE/167.4	-1.54	245
77	OOGW	Ottawa Dairy Well	Nepean ON ***Licence No:*** F019784	S/168.3	0.00	247
78	WWIS		338 SOMERSET STREET WEST OTTAWA ON ***Well ID:*** 7046637	SE/169.4	-1.00	249
79	WWIS		154 O'CONNOR ST Ottawa ON ***Well ID:*** 7139448	N/169.8	0.00	252
80	SPL	DARLING INTERNATIONAL CANADA INC.	OTTAWA ON	N/170.2	0.00	265

Map Key	DB	Company/Site Name	Address	Dir/Dist (m)	Elev Diff (m)	Page Number
81	SCT	O'Brien Publishing Inc.	176 Gloucester St Suite 400 Ottawa ON K2P 0A6	NW/170.3	1.00	266
81	EHS		176 Gloucester St Ottawa ON K2P0A6	NW/170.3	1.00	266
82	PINC	KEN RALPH	231 O'CONNOR ST,,OTTAWA,ON,K2P 1T8,CA ON	E/173.0	-1.20	266
83	WWIS		ON ***Well ID:*** 7211110	ESE/173.2	-0.97	267
84	WWIS		311 Somerset St W Ottawa ON ***Well ID:*** 7382782	ESE/175.0	-0.97	269
85	EHS		437 Cooper Street Ottawa ON K2P 0H1	WSW/175.5	1.00	272
86	WWIS		311 SOMERSET Ottawa ON ***Well ID:*** 7391112	ESE/175.6	-0.97	272
87	BORE		ON	NE/175.9	-1.00	276
88	WWIS		ON ***Well ID:*** 1503876	WNW/176.4	1.00	278
89	BORE		ON	WNW/176.5	1.00	280
90	SPL	SHELL CANADA PRODUCTS LTD.	154 O'CONNER STREET SERVICE STATION OTTAWA CITY ON	N/176.8	0.00	281
90	SPL	SHELL CANADA PRODUCTS LTD.	154 O'CONNOR ST. SHELL CANADA GAS STATION SERVICE STATION OTTAWA CITY ON K2P 1T5	N/176.8	0.00	282
90	PRT	BYTOWN TOWING & AUTOCARE LTD	154 O CONNOR ST AT GLOUCESTER OTTAWA ON	N/176.8	0.00	283

Map Key	DB	Company/Site Name	Address	Dir/Dist (m)	Elev Diff (m)	Page Number
90	FSTH	BYTOWN TOWING & AUTOCARE LTD	154 O'CONNOR ST AT GLOUCESTER OTTAWA ON K2P 1T5	N/176.8	0.00	283
90	FSTH	BYTOWN TOWING & AUTOCARE LTD	154 O'CONNOR ST AT GLOUCESTER OTTAWA ON K2P 1T5	N/176.8	0.00	284
90	EHS		154 O'Connor Street Ottawa ON K2P 1T5	N/176.8	0.00	284
90	DTNK	BYTOWN TOWING & AUTOCARE LTD	154 O'CONNOR ST AT GLOUCESTER OTTAWA ON	N/176.8	0.00	284
90	DTNK	BYTOWN TOWING & AUTOCARE LTD	154 O'CONNOR ST AT GLOUCESTER OTTAWA ON	N/176.8	0.00	285
90	GEN	Shell Canada Products	154 O+Connor Street Ottawa ON K2P 1T5	N/176.8	0.00	286
90	GEN	Shell Canada Products	154 O+Connor Street Ottawa ON K2P 1T5	N/176.8	0.00	286
90	DTNK	BYTOWN TOWING & AUTOCARE LTD	154 O'CONNOR ST AT GLOUCESTER OTTAWA ON K2P 1T5	N/176.8	0.00	287
90	EXP	BYTOWN TOWING & AUTOCARE LTD	154 O'CONNOR ST AT GLOUCESTER OTTAWA ON	N/176.8	0.00	287
90	EXP	BYTOWN TOWING & AUTOCARE LTD	154 O'CONNOR ST AT GLOUCESTER OTTAWA ON	N/176.8	0.00	287
90	EXP	BYTOWN TOWING & AUTOCARE LTD	154 O'CONNOR ST AT GLOUCESTER OTTAWA ON	N/176.8	0.00	288
91	EHS		215 Nepean St Ottawa ON K2P2K5	W/177.0	1.00	288
92	EHS		352/348/346 Somerset & 349 MacLaren Ottawa ON	SSE/177.3	0.08	288

Map Key	DB	Company/Site Name	Address	Dir/Dist (m)	Elev Diff (m)	Page Number
93	EHS		PE4776 - 352 Somerset Street West Ottawa ON K2P 0J9	SSE/177.9	0.00	288
94	GEN	OTTAWA MAGAZINE INC.	192 BANK STREET OTTAWA ON K2P 1W8	WNW/179.4	1.00	289
94	GEN	OTTAWA MAGAZINE INC.	192 BANK STREET OTTAWA ON K2P 1W8	WNW/179.4	1.00	289
94	GEN	OTTAWA MAGAZINE INC. 29-278	192 BANK STREET OTTAWA ON K2P 1W8	WNW/179.4	1.00	289
94	GEN	OTTAWA MAGAZINE INCORPORATED	192 BANK STREET OTTAWA ON K2P 1W8	WNW/179.4	1.00	290
94	GEN	OTTAWA(SEE&USE ON0897800 OTTAWA)	192 BANK STREET OTTAWA ON K2P 1W8	WNW/179.4	1.00	290
94	GEN	OTTAWA(SEE&USE ON0897800 OTTAWA) 29-290	192 BANK STREET OTTAWA ON K2P 1W8	WNW/179.4	1.00	290
94	SCT	Cdn Council Tobacco Control	192 Bank St Ottawa ON K2P 1W8	WNW/179.4	1.00	291
95	GEN	Ontario Addiction Treatment Centres	401 Somerset Street, West Ottawa ON K2P 0K1	SSW/179.9	0.00	291
95	GEN	Dedicated National Pharmacy (In Receivership)	401 Somerset St West Ottawa ON K2P 0K1	SSW/179.9	0.00	291
95	GEN	Dedicated National Pharmacy (In Receivership)	401 Somerset St West Ottawa ON K2P 0K1	SSW/179.9	0.00	292
95	GEN	Ontario Addiction Treatment Centres	401 Somerset Street, West Ottawa ON K2P 0K1	SSW/179.9	0.00	292
95	GEN	Ontario Addiction Treatment Centres	401 Somerset Street, West Ottawa ON K2P 0K1	SSW/179.9	0.00	292

Map Key	DB	Company/Site Name	Address	Dir/Dist (m)	Elev Diff (m)	Page Number
95	GEN	Ontario Addiction Treatment Centres	401 Somerset Street, West Ottawa ON	SSW/179.9	0.00	293
95	GEN	Ontario Addiction Treatment Centres	401 Somerset Street, West Ottawa ON K2P0K1	SSW/179.9	0.00	293
95	GEN	Ontario Addiction Treatment Centres	401 Somerset Street, West Ottawa ON K2P0K1	SSW/179.9	0.00	293
95	GEN	Ontario Addiction Treatment Centres	401 Somerset Street, West Ottawa ON K2P0K1	SSW/179.9	0.00	294
95	GEN	Canadian Addiction Treatment Clinics LP	401 Somerset Street, West Ottawa ON K2P0K1	SSW/179.9	0.00	294
95	GEN	Canadian Addiction Treatment Clinics LP	401 Somerset Street, West Ottawa ON K2P0K1	SSW/179.9	0.00	294
95	GEN	Canadian Addiction Treatment Clinics LP	401 Somerset Street, West Ottawa ON K2P0K1	SSW/179.9	0.00	295
96	EHS		326 Somerset St W Ottawa ON K2P0J9	ESE/183.2	-1.00	297
96	GEN	EnviroCentre	326 Somerset St. West Ottawa ON K2P 0J9	ESE/183.2	-1.00	297
97	EHS		PE5197 - 108 Nepean Street Ottawa ON K2P	NE/184.1	-0.99	298
98	GEN	Danosh construction	325 Cooper St ottawa ON K2P 0G5	ENE/185.7	-2.02	298
98	GEN	Danosh construction	325 Cooper St ottawa ON K2P 0G5	ENE/185.7	-2.02	299
98	EHS		325 Cooper Street Ottawa ON K2P 0G5	ENE/185.7	-2.02	300

Map Key	DB	Company/Site Name	Address	Dir/Dist (m)	Elev Diff (m)	Page Number
99	HINC		322 SOMERSET STREET WEST OTTAWA ON	ESE/187.7	-1.00	300
100	EHS		324 Somerset Street West Ottawa ON K2P 0J9	ESE/188.5	-1.00	300
101	EHS		226 Nepean St Ottawa ON K2P0B8	W/190.8	1.00	301
102	GEN	Centretown Community Health Centre Inc.	420 Cooper Street Ottawa ON K2P 2N6	SW/192.1	1.00	301
102	GEN	Centretown Community Health Centre Inc.	420 Cooper Street Ottawa ON K2P 2N6	SW/192.1	1.00	301
102	GEN	Centretown Community Health Centre Inc.	420 Cooper Street Ottawa ON K2P 2N6	SW/192.1	1.00	302
102	GEN	Centretown Community Health Centre Inc.	420 Cooper Street Ottawa ON	SW/192.1	1.00	302
102	GEN	Centretown Community Health Centre Inc.	420 Cooper Street Ottawa ON K2P 2N6	SW/192.1	1.00	303
102	GEN	Centretown Community Health Centre Inc.	420 Cooper Street Ottawa ON K2P 2N6	SW/192.1	1.00	303
102	GEN	Centretown Community Health Centre Inc.	420 Cooper Street Ottawa ON K2P 2N6	SW/192.1	1.00	303
102	GEN	Centretown Community Health Centre Inc.	420 Cooper Street Ottawa ON K2P 2N6	SW/192.1	1.00	304
102	GEN	Centretown Community Health Centre Inc.	420 Cooper Street Ottawa ON K2P 2N6	SW/192.1	1.00	304
102	GEN	Centretown Community Health Centre Inc.	420 Cooper Street Ottawa ON K2P 2N6	SW/192.1	1.00	305

Map Key	DB	Company/Site Name	Address	Dir/Dist (m)	Elev Diff (m)	Page Number
102	GEN	Centretown Community Health Centre Inc.	420 Cooper Street Ottawa ON K2P 2N6	SW/192.1	1.00	305
103	SCT	CDIA Report Newsletter	338 Somerset St W Unit 4 Ottawa ON K2P 0J9	SE/192.3	-1.00	309
103	SPL	Enbridge Gas Distribution Inc.	338 Sommerset West Ottawa ON	SE/192.3	-1.00	309
103	SCT	whatif? Technologies Inc.	338 Somerset St W Unit 3 Ottawa ON K2P 0J9	SE/192.3	-1.00	310
103	HINC		338 SOMERSET STREET WEST OTTAWA ON	SE/192.3	-1.00	311
103	EHS		338 Somerset Street West Ottawa Ontario Ottawa ON K2P 0J9	SE/192.3	-1.00	311
104	GEN	GVT. OF CAN. - R.C.M.P.	OTTAWA A DIVISION, DRUG SECTION 400 COOPER STREET OTTAWA ON K1A 0R4	SW/193.4	1.08	311
104	GEN	GVT. OF CAN. - R.C.M.P. 18-132	OTTAWA A DIVISION, DRUG SECTION 400 COOPER STREET OTTAWA ON K1A 0R4	SW/193.4	1.08	312
104	EHS		400 Cooper Street Ottawa ON K2P 2H8	SW/193.4	1.08	312
104	EHS		400 Cooper Street, Ottawa ON K2P 2H8	SW/193.4	1.08	312
104	EHS		400 Cooper Street Ottawa ON K2P 2N1	SW/193.4	1.08	313
104	GEN	400 Cooper Building Inc.	400 Cooper Street Ottawa ON K2P 2H8	SW/193.4	1.08	313
104	EHS		400 Cooper Street Ottawa ON K2P 2N1	SW/193.4	1.08	313

Map Key	DB	Company/Site Name	Address	Dir/Dist (m)	Elev Diff (m)	Page Number
105	WWIS		296 BANK ST. OTTAWA ON ***Well ID:*** 7246842	SSE/199.1	0.00	313
105	WWIS		296 BANK ST. OTTAWA ON ***Well ID:*** 7246843	SSE/199.1	0.00	316
106	GEN	OTTAWA COMMUNITY HOUSING CORPORATION	395 SOMERSET STREET OTTAWA ON	SSW/201.5	0.99	319
106	GEN	Black & McDonald Ltd.	395 Somerset Ottawa ON K2L 4X8	SSW/201.5	0.99	320
107	EHS		320 Cooper Street Ottawa Ottawa ON K2P 0G7	E/201.6	-2.00	321
108	SPL	MOTOR VEHICLE	250 LISGAR STR. MOTOR VEHICLE (OPERATING FLUID) OTTAWA CITY ON K2P 0C8	ENE/205.9	-2.00	321
108	SPL	Enbridge Gas Distribution Inc.	250 Lisgar Street Ottawa ON	ENE/205.9	-2.00	322
108	PINC	OTTAWA GREENBELT CONSTRUCTION LTD	250 LISGAR ST,,OTTAWA,ON,K2P 0C8, CA ON	ENE/205.9	-2.00	323
109	GEN	City of Ottawa	210 Gloucester Ottawa ON K2P 2K4	WNW/205.9	1.00	323
109	GEN	City of Ottawa	210 Gloucester Ottawa ON K2P 2K4	WNW/205.9	1.00	323
109	GEN	City of Ottawa	210 Gloucester Ottawa ON K2P 2K4	WNW/205.9	1.00	324
109	GEN	City of Ottawa Parks, Bldg & Grounds Services Branch	210 Gloucester Ottawa ON K2P 2K4	WNW/205.9	1.00	324
109	GEN	City of Ottawa Parks, Bldg & Grounds Services Branch	210 Gloucester Ottawa ON K2P 2K4	WNW/205.9	1.00	325

Map Key	DB	Company/Site Name	Address	Dir/Dist (m)	Elev Diff (m)	Page Number
109	GEN	City of Ottawa Parks, Bldg & Grounds Services Branch	210 Gloucester Ottawa ON K2P 2K4	WNW/205.9	1.00	325
109	GEN	City of Ottawa	210 Gloucester Ottawa ON K2P 2K4	WNW/205.9	1.00	325
110	EHS		320 Cooper Street Ottawa ON K2P 0G7	E/207.2	-2.00	328
110	EHS		320 Cooper St Ottawa ON K2P0G7	E/207.2	-2.00	328
110	EHS		320 Cooper Street Ottawa ON Ottawa ON K2P 0G7	E/207.2	-2.00	328
111	WWIS		250 Lisgar St Ottawa ON ***Well ID:*** 7334675	ENE/209.5	-2.00	328
112	EHS		96 Nepean St Ottawa ON	NE/209.7	-2.00	332
112	GEN	Claridge Homes Corporation	96 Nepean Street Ottawa ON	NE/209.7	-2.00	332
112	EHS		96 Nepean St Ottawa ON K2P0B3	NE/209.7	-2.00	332
113	PES	HARTMAN'S YOUR INDEPENDENT GROCER	296 BANK STREET OTTAWA ON K2P 1X8	SSE/209.9	0.00	333
113	PES	HARTMAN'S YOUR INDEPENDENT GROCER	296 BANK STREET OTTAWA ON K2P 1X8	SSE/209.9	0.00	333
113	PES	HARTMAN'S YOUR INDEPENDENT GROCER	296 BANK ST OTTAWA ON K2P 1X8	SSE/209.9	0.00	333
113	PES	HARTMAN'S YOUR INDEPENDENT GROCER	296 BANK ST OTTAWA ON K2P 1X8	SSE/209.9	0.00	334

Map Key	DB	Company/Site Name	Address	Dir/Dist (m)	Elev Diff (m)	Page Number
113	SPL	Parson Refrigeration (1985) Ltd.	296 Bank St. Ottawa ON K2P 1X8	SSE/209.9	0.00	334
113	CA	Bank and Somerset Holdings Limited	296 Bank Street Ottawa ON K2P 1X8	SSE/209.9	0.00	335
113	PES	HARTMAN'S YOUR INDEPENDENT GROCER	296 BANK ST OTTAWA ON K2P 1X8	SSE/209.9	0.00	335
113	SPL	Parson Refrigeration (1985) Ltd.	296 Bank St Ottawa ON	SSE/209.9	0.00	336
113	EHS		296 Bank St Ottawa ON K2P1X8	SSE/209.9	0.00	337
113	PES	MASSINE ENTERPRISES INC. O/A MASSINE'S YOUR INDEPENDENT GROCER	296 BANK ST OTTAWA ON K2P1X8	SSE/209.9	0.00	337
113	PES	LOBLAWS INC O/A BANK STREET YOUR INDEPENDENT GROCER	296 BANK ST OTTAWA ON K2P1X8	SSE/209.9	0.00	337
113	PES	HARTMAN'S YOUR INDEPENDENT GROCER	296 BANK ST OTTAWA ON K2P1X8	SSE/209.9	0.00	338
113	ECA	Bank and Somerset Holdings Limited	296 Bank Street Ottawa ON K2P 1X8	SSE/209.9	0.00	338
113	GEN	Loblaw Companies Limited	296 Bank St. Ottawa ON K2P 1X8	SSE/209.9	0.00	338
113	GEN	Loblaw Companies Limited	296 Bank St. Ottawa ON K2P 1X8	SSE/209.9	0.00	339
113	GEN	LOBLAWS INC.	296 Bank St. Ottawa ON K2P 1X8	SSE/209.9	0.00	339
113	PES	HARTMAN'S YOUR INDEPENDENT GROCER	296 BANK ST OTTAWA ON K2P1X8	SSE/209.9	0.00	339

Map Key	DB	Company/Site Name	Address	Dir/Dist (m)	Elev Diff (m)	Page Number
113	PES	HARTMAN'S YOUR INDEPENDENT GROCER	296 BANK ST OTTAWA ON K2P1X8	SSE/209.9	0.00	340
113	GEN	LOBLAWS INC.	296 Bank St. Ottawa ON K2P 1X8	SSE/209.9	0.00	340
113	GEN	LOBLAWS INC.	296 Bank St. Ottawa ON K2P 1X8	SSE/209.9	0.00	341
113	GEN	LOBLAWS INC.	296 Bank St. Ottawa ON K2P 1X8	SSE/209.9	0.00	341
113	SPL	296 Bank Street	296 Bank Street OTTAWA ON	SSE/209.9	0.00	345
113	SPL		296 Bank Street, Ottawa ON	SSE/209.9	0.00	346
114	EHS		318 Cooper Street Ottawa ON Ottawa ON K2P 0G7	E/210.3	-2.00	346
115	EHS		186 Bank St Ottawa ON K2P1W6	WNW/213.8	1.00	347
116	GEN	HEALTH AND WELFARE CANADA	HEALTH UNIT#28, 10TH FL., WEST TOWER 300 LAURIER AVE. WEST (TBC) OTTAWA ON K1A 0R5	NW/216.8	1.00	347
116	GEN	GVT OF CAN-HEALTH&WELFARE CAN.MED. 16-304	SER.BR,UNIT#28,10TH FL. W. TOWER 300 LAURIER AVE. WEST,C/O 301 ELGIN ST OTTAWA ON K1A 0L3	NW/216.8	1.00	347
116	GEN	HEALTH AND WELFARE CANADA	300 LAURIER AVE. WEST (T.B.C) HEALTH UNIT #28, 10TH FLOOR WEST TOWER OTTAWA ON K1A 0R5	NW/216.8	1.00	348
116	GEN	GVT. OF CAN.-SUPPLY AND SERVICES	OLYMPIA PRINTING PLANT,LEVEL P1,W. TOWER L'ESPLANADE LAURIER,300 LAURIER AVE. W OTTAWA ON K1A 0M7	NW/216.8	1.00	348

Map Key	DB	Company/Site Name	Address	Dir/Dist (m)	Elev Diff (m)	Page Number
116	GEN	GVT. OF CAN.(OUT OF BUS) 18-208	OLYMPIA PRINTING PLANT,LEVEL P1,W. TOWER L'ESPLANADE LAURIER,300 LAURIER AVE. W OTTAWA ON K1A 0M7	NW/216.8	1.00	348
116	GEN	GVT. OF CAN.(OUT OF BUSINESS)	OLYMPIA PRINTING PLANT,LEVEL P1,W. TOWER L'ESPLANADE LAURIER,300 LAURIER AVE. W OTTAWA ON K1A 0M7	NW/216.8	1.00	349
116	GEN	Public Works and Government Services Canada	300 Laurier Ave Ottawa ON K0A 0S5	NW/216.8	1.00	349
116	SPL		in front of 300 Laurier Avenue<UNOFFICIAL> Ottawa ON	NW/216.8	1.00	350
116	GEN	Public Works and Government Services Canada	300 Laurier Ave Ottawa ON	NW/216.8	1.00	351
116	GEN	Public Works and Government Services Canada	300 Laurier Ave Ottawa ON	NW/216.8	1.00	352
116	GEN	Public Works and Government Services Canada	300 Laurier Ave Ottawa ON	NW/216.8	1.00	354
116	GEN	Public Works and Government Services Canada	300 Laurier Ave Ottawa ON K0A 0S5	NW/216.8	1.00	355
116	GEN	Public Works and Government Services Canada	300 Laurier Ave Ottawa ON	NW/216.8	1.00	356
116	GEN	Public Works and Government Services Canada	300 Laurier Ave Ottawa ON K0A0S5	NW/216.8	1.00	358
116	GEN	Public Works and Government Services Canada	300 Laurier Ave Ottawa ON K0A0S5	NW/216.8	1.00	359
116	GEN	Public Works and Government Services Canada	300 Laurier Ave Ottawa ON K0A0S5	NW/216.8	1.00	360
116	GEN	Public Services & Procurement Canada RPB	300 Laurier Ave Ottawa ON K0A 0S5	NW/216.8	1.00	362

Map Key	DB	Company/Site Name	Address	Dir/Dist (m)	Elev Diff (m)	Page Number
116	GEN	Public Services & Procurement Canada RPB	300 Laurier Ave Ottawa ON K0A 0S5	NW/216.8	1.00	363
116	GEN	Public Services & Procurement Canada RPB	300 Laurier Ave Ottawa ON K0A 0S5	NW/216.8	1.00	365
116	GEN	Public Services & Procurement Canada	300 Laurier Ave Ottawa ON K0A 0S5	NW/216.8	1.00	366
116	FRST		300 Laurier Avenue Ottawa ON	NW/216.8	1.00	372
117	EHS		171 Bank Street Ottawa ON K2P 1W5	NNW/216.9	0.69	379
118	SCT	DOMUS SOFTWARE LTD	309 COOPER ST UNIT 500 OTTAWA ON K2P 0G5	ENE/216.9	-2.00	379
118	SCT	The Canadian Council on Social Development	309 Cooper St Floor 5 Ottawa ON K2P 0G5	ENE/216.9	-2.00	379
118	SCT	Cdn Council on Social Dev	309 Cooper St Floor 5 Ottawa ON K2P 0G5	ENE/216.9	-2.00	379
118	SCT	The Ottawa XPress	309 Cooper St Suite 401 Ottawa ON K2P 0G5	ENE/216.9	-2.00	380
118	VAR	DALE R KENNY	309 COOPER ST,,OTTAWA,ON,K2P 0G5, CA ON	ENE/216.9	-2.00	380
118	EHS		309 Cooper Street Ottawa ON K2P 0G5	ENE/216.9	-2.00	380
119	EHS		318 Cooper St Ottawa ON	E/218.3	-2.00	380
120	EHS		110 Gloucester Street Ottawa ON Ottawa ON K2P 0A2	NNE/218.7	-1.00	381

Map Key	DB	Company/Site Name	Address	Dir/Dist (m)	Elev Diff (m)	Page Number
121	GEN	FOSTER SPORT CENTER	305 BANK STREET OTTAWA ON K2P 1X7	SSE/219.2	-0.69	381
121	GEN	FOSTER SPORT CENTER 15-418	305 BANK STREET OTTAWA ON K2P 1X7	SSE/219.2	-0.69	381
122	EHS		341 Maclaren St Ottawa ON K2P2E2	SE/220.2	-1.00	381
123	EHS		380 &386 Somerset St W/296 Bank St Ottawa ON	S/222.6	0.00	382
123	GEN	DUFRESNE PILING COMPANY (1967) LTD.	380 SOMERSET STREET WEST OTTAWA ON K2P 2R2	S/222.6	0.00	382
123	EHS		380 Somerset St W Ottawa ON K2P2R2	S/222.6	0.00	382
124	GEN	BLACK PHOTO(OUT OF BUS.)	181 BANK STREET, UNITS 121-122 L'ESPLANADE OTTAWA ON K2P 1W5	NNW/224.6	-0.03	382
124	GEN	BLACK PHOTO CORPORATION	171-181 BANK STREET, UNITS 121-122 OTTAWA ON K2P 1W5	NNW/224.6	-0.03	383
125	BORE		ON	ESE/224.9	-1.15	383
126	BORE		ON	E/225.1	-2.00	385
127	BORE		ON	WSW/225.2	1.00	386
128	NPCB	SEALTEST	DIVISION OF AULT FOODS; 453 COOPER STREET OTTAWA ON K2P 0H1	WSW/226.7	1.00	388
128	SPL	AULT FOODS	453 COOPER STREET OTTAWA WINCHESTER 490 GORDON STREET OTTAWA CITY ON K2P 0H1	WSW/226.7	1.00	388

Map Key	DB	Company/Site Name	Address	Dir/Dist (m)	Elev Diff (m)	Page Number
128	SPL	AULT FOODS	453 COOPER ST.AT KENT ST. OTTAWA OTTAWA DAIRY OTTAWA CITY ON K2P 0H1	WSW/226.7	1.00	389
128	GEN	AULT FOODS LIMITED	453 COOPER STREET OTTAWA ON K2P 0H1	WSW/226.7	1.00	390
128	GEN	AULT FOODS LIMITED	453 COOPER STREET OTTAWA ON K2P 0H1	WSW/226.7	1.00	390
128	GEN	AULT FOODS LIMITE(OUT OF BUSINESS)03-320	453 COOPER STREET OTTAWA ON K2P 0H1	WSW/226.7	1.00	391
128	EHS		453 Cooper Street Ottawa ON K2P 0H1	WSW/226.7	1.00	392
129	NPCB	OLYMPIA & YORK DEVELOPMENTS LTD.	L'ESPLANADE LAURIER; 171 BANK STREET LEVEL II OTTAWA ON K2P 1W5	NW/228.2	1.00	392
129	NPCB	ROSTRUST INVESTMENTS INC.	171 BANK STREET LEVEL II BANK STREET LEVEL II OTTAWA ON	NW/228.2	1.00	392
129	EHS		171 Bank St Ottawa ON K2P 1W5	NW/228.2	1.00	393
129	GEN	CAMPBELL AND KENNEDY ELECTRIC LTD.	M2-171 BANK ST. OTTAWA ON K2P 1W5	NW/228.2	1.00	393
129	GEN	O & Y PROPERTIES INC.	171 BANK STREET L'ESPLANADE LAURIER OTTAWA ON K2P 1W5	NW/228.2	1.00	393
129	GEN	O & Y PROPERTIES INC.	L'ESPLANADE LAURIER 171 BANK STREET OTTAWA ON K2P 1W5	NW/228.2	1.00	394
129	GEN	ROSTRUST INVESTMENTS INC.	171 BANK STREET (L'ESPLANADE LAURIER) OTTAWA ON K2P 1W5	NW/228.2	1.00	394

Map Key	DB	Company/Site Name	Address	Dir/Dist (m)	Elev Diff (m)	Page Number
129	NPCB	ROSTRUST INVESTMENTS INC.	171 BANK STREET LEVEL 2 L'Esplanade Laurier Ottawa ON K2P 1W5	NW/228.2	1.00	395
129	NPCB	ROSTRUST INVESTMENTS INC.	L'ESPLANADE LAURIER 171 BANK STREET LEVEL II OTTAWA ON K2P 1W5	NW/228.2	1.00	396
130	EHS		300 Somerset St W Ottawa ON K2P0J6	ESE/228.5	-2.00	397
131	BORE		ON	NNE/229.9	-1.06	397
132	SPL	Enbridge Gas Distribution Inc.	310 Cooper St. Ottawa ON	E/231.4	-2.00	398
132	PINC	PIPELINE HIT 1/2"	310 COOPER ST,,OTTAWA,ON,K2P 0G7, CA ON	E/231.4	-2.00	399
133	GEN	DEPARTMENT OF(OUT OF BUSINESS) 17-714	DENTAL CLINIC LAB. 100 GLOUCESTER STREET, SUITE 602 OTTAWA ON K2P 0A4	NNE/232.0	-1.00	400
133	GEN	DEPARTMENT OF NATIONAL DEFENCE 17-714	DENTAL CLINIC LAB. 100 GLOUCESTER STREET, SUITE 602 OTTAWA ON K2P 0A4	NNE/232.0	-1.00	401
133	GEN	DEPT. OF NATIONAL DEFENCE (OUT OF BUS.)	DENTAL CLINIC LAB 100 GLOUCESTER STREET, SUITE 602 OTTAWA ON K2P 0A4	NNE/232.0	-1.00	402
133	EHS		100 Gloucester Street Ottawa ON K2P 0A4	NNE/232.0	-1.00	403
133	EHS		100 Gloucester Street Ottawa ON K2P 0A2	NNE/232.0	-1.00	404
134	EHS		335 Maclaren St Ottawa ON K2P0M5	SE/232.2	-1.00	404
135	EHS		341 MacLaren Street Ottawa ON K2P 2E2	SE/232.7	-1.00	404

Map Key	DB	Company/Site Name	Address	Dir/Dist (m)	Elev Diff (m)	Page Number
136	SPL		239 Nepean St OTTAWA ON	W/233.5	0.99	404
137	GEN	MCEVOY-SHIELDS FUNERAL HOMES LTD.	235 KENT STREET OTTAWA ON K2P 1Z9	W/234.7	1.00	405
137	GEN	MCEVOY-SHIELDS FUNERAL HOMES LTD. 44-472	235 KENT STREET OTTAWA ON K2P 1Z9	W/234.7	1.00	405
137	GEN	Service Corporation International Canada	235 Kent Street Ottawa ON K2P 1Z9	W/234.7	1.00	406
137	GEN	Charlesfort Development Corporation	235 Kent Street Ottawa ON K2P 1Z9	W/234.7	1.00	406
138	EHS		110 Gloucester St Ottawa ON K2P 0A2	NNE/234.8	-1.00	407
139	EHS		232 Lisgar Street Ottawa ON K2P 0C8	ENE/235.3	-2.00	407
140	BORE		ON	SW/235.6	1.00	407
141	WWIS		170 METCALFE ST lot D con C Ottawa ON ***Well ID:*** 7318398	NNE/237.3	-1.31	408
142	SPL	285 MacLaren St	OTTAWA ON	SE/238.2	-1.00	411
143	EHS		331 Maclaren St Ottawa ON K2P0M4	ESE/238.5	-0.92	412
144	GEN	GVT. OF CAN. - FINANCE CANADA	PROPERTY & MATERIAL MANAGEMENT 140 O'CONNOR STREET OTTAWA ON K1A 0G5	NNW/242.1	0.00	412
144	GEN	FINANCE AND TREASURY BOARD OF CAN. DEPT.	140 O'CONNOR STREET PROPERTY & MATERIAL MANAGEMENT OTTAWA ON K1A 0G5	NNW/242.1	0.00	413

Map Key	DB	Company/Site Name	Address	Dir/Dist (m)	Elev Diff (m)	Page Number
144	GEN	GVT. OF CAN. - FINANCE CANADA 18-149	PROPERTY & MATERIAL MANAGEMENT 140 O'CONNOR STREET OTTAWA ON K1A 0G5	NNW/242.1	0.00	413
144	GEN	DEPT. OF FINANCE/TREASURY BOARD OF CANADA	140 O'CONNOR STREET FACILITIES MANAGEMENT OTTAWA ON K1A 0G5	NNW/242.1	0.00	414
144	GEN	DEPT. OF FINANCE/TREASURY BOARD OF CANADA	140 O'CONNOR STREET FACILITIES MANAGEMENT OTTAWA ON K2P 2H6	NNW/242.1	0.00	414
144	GEN	Gannon Blackburn Electric Inc.	140 O'Connor Ottawa ON K1A 0R5	NNW/242.1	0.00	415
145	WWIS		170 METCALFE ST lot D con C Ottawa ON ***Well ID:*** 7318397	NE/242.1	-1.31	416
146	FCS	L'Esplanade Laurier	Ottawa ON	N/243.0	0.00	419
147	SPL	City of Ottawa	North side of Nepean St., near #88 (between O'Connor St. and Metcalfe St.) Ottawa ON	NE/243.2	-2.00	420
148	EHS		PE5905: 230 Lisgar Street Ottawa ON K2P 0C8	ENE/244.5	-2.00	421
148	EHS		230 Lisgar Street Ottawa ON K2P 0C8	ENE/244.5	-2.00	422
149	EHS		230 Lisgar St Ottawa ON K2P0C8	ENE/245.3	-2.00	422
150	EHS		297 Cooper St Ottawa ON K2P0G5	ENE/245.4	-1.98	422
151	WWIS		281 kent st Ottawa ON ***Well ID:*** 7354243	SW/246.6	1.15	422

Map Key	DB	Company/Site Name	Address	Dir/Dist (m)	Elev Diff (m)	Page Number
152	RSC	CLARIDGE HOMES (89 NEPEAN) INC.	91 NEPEAN STREET ON Ottawa ON	NE/248.3	-2.03	425
153	PES	SHOPPERS DRUG MART #988	174 BANK ST OTTAWA ON K2P1W6	WNW/248.5	0.69	426
153	GEN	B. Surani Drugs Ltd. (910)	174 BANK ST OTTAWA ON K1P 5N7	WNW/248.5	0.69	426
153	GEN	B. Surani Drugs Ltd. (910)	174 BANK ST OTTAWA ON K1P 5N7	WNW/248.5	0.69	427
153	GEN	B. Surani Drugs Ltd. (910)	174 BANK ST OTTAWA ON K1P 5N7	WNW/248.5	0.69	427
153	PES	SHOPPERS DRUG MART #988	174 BANK ST OTTAWA ON K2P1W6	WNW/248.5	0.69	428
153	GEN	B. Surani Drugs Ltd. (910)	174 BANK ST OTTAWA ON K1P 5N7	WNW/248.5	0.69	428
153	GEN	B. Surani Drugs Ltd. (910)	174 BANK ST OTTAWA ON K1P 5N7	WNW/248.5	0.69	428
153	GEN	B. Surani Drugs Ltd. (910)	174 BANK ST OTTAWA ON K1P 5N7	WNW/248.5	0.69	429
154	WWIS		KENT ST Ottawa ON ***Well ID:*** 7344656	WSW/252.1	0.94	433
155	WWIS		170 METCALFE ST ON ***Well ID:*** 7319978	NE/252.4	-1.54	435
156	SPL	PRIVATE OWNER	LOT BESIDE 374 MACLAREN STREET. MOTOR VEHICLE (OPERATING FLUID) OTTAWA CITY ON K2P 0M6	SSE/252.7	-1.09	437
157	BORE		ON	NW/255.7	1.00	438

Map Key	DB	Company/Site Name	Address	Dir/Dist (m)	Elev Diff (m)	Page Number
158	EHS		340 MacLaren Street Ottawa ON K2P 0M6	SE/255.8	-1.00	440
159	EHS		281 Kent Street Ottawa ON K2P 2H8	SW/257.0	1.15	441
160	PRT	SOMERSET SUNOCO	429 SOMERSET ST OTTAWA ON K2P0K1	SW/259.0	1.00	441
160	GEN	CLARRIDGE HOMES	419-429 SOMERSET STREET OTTAWA ON K2P 2P5	SW/259.0	1.00	441
160	GEN	Clarridge Homes	419-429 SOMERSET ST. OTTAWA ON K1N 6W8	SW/259.0	1.00	441
160	DTNK	SAVEWAY GAS & FUELS LTD	429 SOMERSET ST W OTTAWA ON K2P 0K1	SW/259.0	1.00	442
160	DTNK	MARK TAZA	429 SOMERSET ST W OTTAWA ON K2P 0K1	SW/259.0	1.00	442
160	DTNK	MARK TAZA	429 SOMERSET ST W OTTAWA ON	SW/259.0	1.00	443
160	EXP	MARK TAZA	429 SOMERSET ST W OTTAWA ON	SW/259.0	1.00	444
160	EXP	MARK TAZA	429 SOMERSET ST W OTTAWA ON	SW/259.0	1.00	444
161	GEN	HUDSON PARK CONDOS	245 KENT STREET OTTAWA ON K2P 0A5	W/259.0	1.00	444
161	RSC	Charlesfort Development Corporation	235 and 245 Kent Street, Ottawa, Ontario, K2P 1Z9 OTTAWA ON	W/259.0	1.00	444
162	EHS		334 MacLaren Street Ottawa ON K2P 0M6	SE/259.3	-0.92	445

Map Key	DB	Company/Site Name	Address	Dir/Dist (m)	Elev Diff (m)	Page Number
163	EHS		230 Gloucester St Ottawa ON K2P0A9	W/259.6	0.00	445
164	GEN	AUBUT & NADEAU SERVICES INC.	356 MCLAREN STREET OTTAWA ON K2P 0M6	SE/259.7	-1.00	445
164	EHS		356 MacLaren Street Ottawa ON K2P 0M6	SE/259.7	-1.00	446
164	EHS		356 MacLaren Street Ottawa ON K2P 0M6	SE/259.7	-1.00	446
165	EHS		84 & 100 Gloucester Street Ottawa ON K2P 1E8	NNE/259.9	-1.54	446
166	INC		384 MacLaren Street, Ottawa ON	SSE/261.1	0.00	446
166	SPL	Enbridge Gas Distribution Inc.	384 MacLaren St Ottawa ON K2P 0M8	SSE/261.1	0.00	447
167	GEN	Prime Mechanical	151 O'Connor Ottawa ON K2P 2M5	N/261.7	0.09	448
168	ECA	Financial Transactions and Reports Analysis Centre of Canada	Ottawa ON K1P 1H7	N/262.1	-1.00	448
169	SPL	Waste Management of Canada Corporation	Bank St and Laurier Ave West Ottawa ON	NW/262.5	1.00	449
170	SCT	Soundmaster Ltd.	386 MacLaren St Ottawa ON K2P 0M8	SSE/264.6	0.00	449
171	CA	QUADRELLE MANAGEMENT LTD.	340 LAURIER AVENUE WEST OTTAWA ON K1A 0P9	WNW/265.1	0.00	450
171	SPL	PRIVATE BUSINESS	340 LAURIER AVE (N.O.S.) OTTAWA CITY ON	WNW/265.1	0.00	450

Map Key	DB	Company/Site Name	Address	Dir/Dist (m)	Elev Diff (m)	Page Number
171	GEN	JER OTTAWA ULC	340 LAURIER AVENUE WEST OTTAWA ON K1A 0P9	WNW/265.1	0.00	451
171	GEN	JER OTTAWA ULC	340 LAURIER AVENUE WEST SIR WILFRID LAURIER BUILDING OTTAWA ON K1A 0P9	WNW/265.1	0.00	452
171	GEN	OTTAWA 340 LAURIER AVENUE WEST INC.	340 LAURIER AVENUE WEST OTTAWA ON K1A 0P9	WNW/265.1	0.00	454
171	GEN	Public Works and Government Services Canada	340 Laurier Street Ottawa ON K1P 5K3	WNW/265.1	0.00	454
171	EHS		340 Laurier Avenue West Ottawa ON K1A 0P9	WNW/265.1	0.00	455
171	EHS		340 Laurier Avenue Ottawa ON	WNW/265.1	0.00	455
171	GEN	Public Works and Government Services Canada	340 Laurier Street Ottawa ON	WNW/265.1	0.00	455
171	EASR	OTTAWA - 340 LAURIER WEST INC	340 LAURIER AVENUE WEST OTTAWA ON K1N 0P9	WNW/265.1	0.00	456
171	NPRI	O&Y ENTERPRISE	340 LAURIER Avenue West OTTAWA ON K1A0P8	WNW/265.1	0.00	456
171	EASR	OTTAWA - 340 LAURIER WEST INC	340 LAURIER AVENUE WEST OTTAWA ON K1N 0P9	WNW/265.1	0.00	457
171	GEN	Starlight Investments	340 Laurier Ave West Ottawa ON K1A 0P9	WNW/265.1	0.00	458
171	GEN	TNC 340 Laurier Ltd.	340 Laurier Ave West ottawa ON K1A 0P8	WNW/265.1	0.00	459
171	GEN	TNC 340 Laurier Ltd	340 Laurier Ottawa ON K1A 0P9	WNW/265.1	0.00	459

Map Key	DB	Company/Site Name	Address	Dir/Dist (m)	Elev Diff (m)	Page Number
171	GEN	Epic Realty Partners	340 Laurier Ave. Ottawa ON K1P 5K3	WNW/265.1	0.00	460
171	GEN	Demo Core	340 Laurier Ave. Ottawa ON K1A 0P9	WNW/265.1	0.00	460
171	GEN	340 TNC Laurier Ltd.	340 Laurier Avenue Ottawa ON K1A 0P9	WNW/265.1	0.00	462
171	GEN	340 TNC Laurier Ltd.	340 Laurier Avenue Ottawa ON K1A 0P9	WNW/265.1	0.00	462
172	GEN	AUBUT & NADEAU SERVICES INC.	342 MCLAREN STREET OTTAWA ON K2P 0M6	SE/265.7	-1.00	463
173	SPL		85Q3+2H5 Nepean, Ottawa, ON OTTAWA ON	NE/265.8	-2.00	463
174	WWIS		281 kent st Ottawa ON ***Well ID:*** 7354245	SW/265.8	1.69	464
175	GEN	PSL Mechanical	415 McLaren St Ottawa ON K2P 2C8	SSW/266.1	-0.08	467
176	RSC	Ambassador-Mondrian Inc.	324 LAURIER AVE W ON OTTAWA ON	WNW/266.2	0.69	468
177	RSC	CLARIDGE HOMES (89 NEPEAN) INC.	89 NEPEAN STREET ON Ottawa ON	NE/266.7	-2.00	469
178	WWIS		384 MC LAUREN RD OTTAWA ON ***Well ID:*** 7212003	SSE/270.8	0.00	469
179	SPL	TRANSPORT TRUCK	KENT ST & COOPER ST. MOTOR VEHICLE (OPERATING FLUID) OTTAWA CITY ON	SW/270.8	2.00	472
180	WWIS		81 kent st Ottawa ON ***Well ID:*** 7354244	SW/271.6	1.69	473

Map Key	DB	Company/Site Name	Address	Dir/Dist (m)	Elev Diff (m)	Page Number
181	GEN	GLENVIEW CORPORATION	270 SOMERSET WEST OTTAWA ON K2P 0J7	E/271.7	-2.00	477
182	EHS		234 Laurier Avenue West Ottawa ON K1N 5X8	N/273.1	-1.00	477
183	GEN	CYBERMEDIX HEALTH SERVICES LTD.	180 METCALFE ST., OTTAWA C/O 6 VANSCO RD. TORONTO ON K2P 1P5	NE/273.2	-1.88	477
183	GEN	CYBERMEDIX (SEE & USE ON0245133) 11-261	180 METCALFE ST., OTTAWA C/O 6 VANSCO RD. TORONTO ON K2P 1P5	NE/273.2	-1.88	478
183	GEN	CYBERMEDIX HEALTH SERVICES LTD. 11-261	180 METCALFE ST., OTTAWA C/O 6 VANSCO RD. TORONTO ON K2P 1P5	NE/273.2	-1.88	478
183	GEN	CYBERMEDIX HEALTH (SEE & USE ON0245133)	180 METCALFE STREET OTTAWA ON K2P 1P5	NE/273.2	-1.88	478
183	GEN	CANADIAN MEDICAL LABORATORIES LIMITED	180 METCALFE STREET, STE. 402 OTTAWA ON K2P 2E9	NE/273.2	-1.88	479
183	GEN	DIAGNOSTIC IMAGING CONSULTANTS	205-180 METCALFE ST. C/O 301-11 ROSEMOUNT AVE. OTTAWA ON K2P 1P5	NE/273.2	-1.88	479
183	GEN	DIAGNOSTIC IMAGING CONSULTANTS 12-543	205-180 METCALFE ST. C/O 301-11 ROSEMOUNT AVE. OTTAWA ON K2P 1P5	NE/273.2	-1.88	479
183	GEN	CENTRA CARE HEALTH SERVICES 00-000	180 METCALFE SUITE 201 OTTAWA ON K2P 1P5	NE/273.2	-1.88	480
183	SCT	Itplanit Services Corp.	180 Metcalfe St Suite 503 Ottawa ON K2P 1P5	NE/273.2	-1.88	480
183	EHS		180 Metcalfe Street Ottawa ON	NE/273.2	-1.88	480
183	WWIS		180 METCALFE STREET ON	NE/273.2	-1.88	481

Map Key	DB	Company/Site Name	Address	Dir/Dist (m)	Elev Diff (m)	Page Number
			Well ID: 7236607			
183	GEN	Excavation Rene St-Pierre Inc.	180 Metcalfe Street Ottawa ON K2P 1P5	NE/273.2	-1.88	484
183	RSC	10701572 CANADA INC.	180 METCALFE STREET ON Ottawa ON	NE/273.2	-1.88	485
184	SCT	Grantium Inc.	279 Laurier Ave W Suite 200 Ottawa ON K1P 5J9	NW/273.3	1.00	486
185	SCT	HICKS MEDIA	300 Cooper St Suite 30 Ottawa ON K2P 0G7	E/274.1	-2.31	486
185	SCT	Hicks Media - Div. of Gidney News & Publishing Limited	300 Cooper St Suite 30 Ottawa ON K2P 0G7	E/274.1	-2.31	486
186	HINC		293 McLAREN STREET OTTAWA ON	ESE/275.3	-2.00	486
187	WWIS		429 MC LEARN Ottawa ON ***Well ID:*** 7233874	SSW/276.3	1.00	487
188	WWIS		180 METCALFE STREET Ottawa ON ***Well ID:*** 7236609	ENE/277.6	-2.69	490
189	GEN	SHOPPERS DRUG MART	161 BANK STREET OTTAWA ON K1P 5N7	NW/278.9	1.00	493
189	PES	SHOPPERS DRUG MART #0988 (161 BANK ST. OTTAWA)	161 BANK ST OTTAWA ON K1P 5N7	NW/278.9	1.00	494
189	PES	SHOPPERS DRUG MART #0988 (161 BANK ST. OTTAWA)	161 BANK ST OTTAWA ON K1P 5N7	NW/278.9	1.00	494
189	PES	SHOPPERS DRUG MART #0988 (161 BANK ST. OTTAWA)	161 BANK ST OTTAWA ON K1P 5N7	NW/278.9	1.00	495
190	EHS		340 Laurier Ave W Ottawa ON K1P 5K3	WNW/280.4	0.00	495

Map Key	DB	Company/Site Name	Address	Dir/Dist (m)	Elev Diff (m)	Page Number
191	WWIS		180 WALLER ST OTTAWA ON ***Well ID:*** 7212067	SSE/281.6	0.00	495
192	WWIS		384 MCLAUREN RD OTTAWA ON ***Well ID:*** 7212004	SSE/283.0	0.00	498
193	EHS		164 Bank St Ottawa ON K1P5N8	WNW/283.1	0.69	501
194	EHS		162/164 BANK ST & 301 LAURIER AVE W OTTAWA ON	NW/283.2	0.69	502
195	EHS		321 Bank Street Ottawa ON Ottawa ON K2P 1X9	SSE/283.4	-1.08	502
196	CA	The Canadian Red Cross Society	170 Metcalfe St Ottawa ON	NE/283.5	-1.97	502
196	EHS		170 Metcalfe St Ottawa ON K2P2P2	NE/283.5	-1.97	502
196	ECA	The Canadian Red Cross Society	170 Metcalfe St Ottawa ON K2P 2P2	NE/283.5	-1.97	502
196	RSC	170 METCALFE STREET LIMITED	170 METCALFE STREET ON Ottawa ON	NE/283.5	-1.97	503
197	EHS		301 Laurier Ave. W Ottawa ON	WNW/286.2	0.69	503
197	GEN	R. E. Hein Construction	301 LAURIER AVENUE WEST OTTAWA ON	WNW/286.2	0.69	503
197	PAP	Communications, Energy & Paperworkers Union of Canada	301 Laurier Ave W Ottawa ON K1P 6M6	WNW/286.2	0.69	504
197	EHS		301 Laurier Avenue West Ottawa ON K1P 6M6	WNW/286.2	0.69	504

Map Key	DB	Company/Site Name	Address	Dir/Dist (m)	Elev Diff (m)	Page Number
198	WWIS		429 MC LEARN OTTAWA ON ***Well ID:*** 7233875	SSW/286.7	1.00	504
199	EHS		214 Metcalfe Street Ottawa ON K2P 1P7	ENE/287.0	-3.00	508
200	SCT	FOX PRINT & COPY LTD.	124 O'CONNOR ST OTTAWA ON K1P 5M9	NNW/287.0	0.04	508
200	SCT	QUADRAPRINT (1996)	124 O'CONNOR ST OTTAWA ON K1P 5M9	NNW/287.0	0.04	508
200	GEN	ARTEXT ELECTRONIC PUBLISHING INC.	124 O'CONNOR ST., SUITE 200 OTTAWA ON K1P 5M9	NNW/287.0	0.04	508
200	GEN	ARTEXT ELECTRONIC--OUT OF BUSINESS	124 O'CONNOR ST., SUITE 200 OTTAWA ON K1P 5M9	NNW/287.0	0.04	509
200	GEN	ARTEXT ELECTRONIC (OUT OF BUS.) 03-293	124 O'CONNOR ST., SUITE 200 OTTAWA ON K1P 5M9	NNW/287.0	0.04	509
200	GEN	ARTEXT ELECTRONIC PUBLISHING INC.	124 O'CONNOR ST. SUITE 200 OTTAWA ON K1P 5M9	NNW/287.0	0.04	509
200	GEN	ARTEXT ELE(OUT OF BUSINESS)G INC. 03-388	124 O'CONNOR ST. SUITE 200 OTTAWA ON K1P 5M9	NNW/287.0	0.04	510
200	GEN	HUNT CLUB PRESS LTD (OUT OF BUSINESS)	263 LAURIER AVE. W. OTTAWA ON K1P 5J9	NNW/287.0	0.04	510
200	GEN	HUNT CLUB PRESS LTD. 19-736	263 LAURIER AVE. W. OTTAWA ON K1P 5J9	NNW/287.0	0.04	511
200	GEN	QUADRAPRESS INC.	263 LAURIER AVENUE WEST OTTAWA ON K1P 5J9	NNW/287.0	0.04	511
200	EHS		124 O'Connor Street Ottawa ON K1P 5M9	NNW/287.0	0.04	511

Map Key	DB	Company/Site Name	Address	Dir/Dist (m)	Elev Diff (m)	Page Number
201	EHS		70 Gloucester Street Ottawa ON K2P 0A2	NE/289.3	-2.00	512
201	PTTW	Claridge Homes (70 Gloucester) Inc.	70 Gloucester Street and 89-91 Nepean Street Address: 70 Gloucester Street St, Ottawa, City District Office: Ottawa GeoReference: Zone: 18, UTM Easting: 445635, UTM Northing: 5029740, , Site #: 0723-AH5JSZ CITY OF OTTAWA ON	NE/289.3	-2.00	512
201	RSC	CLARIDGE HOMES (70 GLOUCESTER) INC.	70 GLOUCESTER STREET ON Ottawa ON	NE/289.3	-2.00	512
202	GEN	The Great West Life Assurance Company	269 Laurier Avenue West Ottawa ON K1P 5J9	NW/289.3	1.00	513
202	CA	GWL Realty Advisors Inc.	269 Laurier Avenue Wes Ottawa ON	NW/289.3	1.00	513
202	EHS		269 Laurier Avenue West Ottawa ON K1P 5J9	NW/289.3	1.00	513
202	GEN	The Great-West Life Assurance Company	269 Laurier Avenue West Ottawa ON K1P 5J9	NW/289.3	1.00	514
202	EHS		269 Laurier Ave W Ottawa ON K1P 5J9	NW/289.3	1.00	514
202	GEN	The Great-West Life Assurance Company	269 Laurier Avenue West Ottawa ON K1P 5J9	NW/289.3	1.00	514
202	EBR	GWL Realty Advisors Inc.	269 Laurier Avenue Ottawa K1P 5J9 CITY OF OTTAWA ON	NW/289.3	1.00	515
202	ECA	GWL Realty Advisors Inc.	269 Laurier Avenue Wes Ottawa ON M5E 1G4	NW/289.3	1.00	515
202	GEN	The Great-West Life Assurance Company	269 Laurier Avenue West Ottawa ON K1P 5J9	NW/289.3	1.00	515

Map Key	DB	Company/Site Name	Address	Dir/Dist (m)	Elev Diff (m)	Page Number
202	GEN	The Great-West Life Assurance Company	269 Laurier Avenue West Ottawa ON K1P 5J9	NW/289.3	1.00	516
202	GEN	PUBLIC SAFETY CANADA	269 LAURIER WEST OTTAWA ON K1A0S5	NW/289.3	1.00	516
202	GEN	The Great-West Life Assurance Company	269 Laurier Avenue West Ottawa ON K1P 5J9	NW/289.3	1.00	517
202	GEN	The Great-West Life Assurance Company	269 Laurier Avenue West Ottawa ON K1P 5J9	NW/289.3	1.00	517
202	GEN	PUBLIC SAFETY CANADA	269 LAURIER WEST OTTAWA ON K1A0S5	NW/289.3	1.00	518
202	EHS		269 Laurier Ave W Ottawa ON	NW/289.3	1.00	518
202	GEN	Public Services & Procurement Canada RPB	269 Laurier W. OTTAWA ON K1A 0P8	NW/289.3	1.00	518
202	GEN	The Great-West Life Assurance Company	269 Laurier Avenue West Ottawa ON K1P 5J9	NW/289.3	1.00	519
202	GEN	Public Services & Procurement Canada	269 Laurier W. OTTAWA ON K1A 0P8	NW/289.3	1.00	520
202	SPL		269 Laurier Avenue West Ottawa ON	NW/289.3	1.00	521
202	EASR	THE CANADA LIFE ASSURANCE COMPANY	269 Laurier AV Ottawa ON K1P 5J9	NW/289.3	1.00	522
202	GEN	The Great-West Life Assurance Company	269 Laurier Avenue West Ottawa ON K1P 5J9	NW/289.3	1.00	522
202	GEN	The Great-West Life Assurance Company	269 Laurier Avenue West Ottawa ON K1P 5J9	NW/289.3	1.00	523

Map Key	DB	Company/Site Name	Address	Dir/Dist (m)	Elev Diff (m)	Page Number
203	WWIS		19 MCLAREN ON ***Well ID:*** 7233876	SSW/290.1	1.00	526
204	EHS		269 Laurier Avenue West Ottawa ON K1A 0P8	NW/290.9	1.00	530
205	GEN	NATIONAL DEFENCE	234 LAURIER AVENUE WEST 19TH FLOOR, ROOM 1904 OTTAWA ON K1A 0K2	N/291.1	-1.00	530
205	GEN	DEPT. OF NATIONAL DEFENCE	234 LAURIER AVENUE WEST 19TH FLOOR, ROOM 1904 OTTAWA ON K1A 0K2	N/291.1	-1.00	530
205	EBR	Gillin Engineering and Construction Limited	234 Laurier Avenue West Ottawa K1P 5M8 CITY OF OTTAWA ON	N/291.1	-1.00	531
205	EASR	GILLIN ENGINEERING AND CONSTRUCTION LIMITED	234 LAURIER W AVE OTTAWA ON K1P 6K6	N/291.1	-1.00	531
205	ECA	Gillin Engineering and Construction Limited	234 Laurier Ave W Ottawa ON	N/291.1	-1.00	532
205	GEN	234 LAURIER LEASEHOLDS LIMITED	234 LAURIER AVENUE WEST OTTAWA ON	N/291.1	-1.00	532
205	EHS		234 Laurier Ave W Ottawa ON K1P1H7	N/291.1	-1.00	532
205	ECA	Gillin Engineering and Construction Limited	234 Laurier Ave W Ottawa ON K1P 5M8	N/291.1	-1.00	532
205	EHS		234 Laurier Ave W Ottawa ON K1N 5X8	N/291.1	-1.00	533
206	EHS		301 Laurier Avenue West Ottawa ON K1P 6M6	WNW/292.2	-0.03	533
207	GEN	THE PROPERTY GROUP	404 McLAREN ST OTTAWA ON	S/292.9	0.00	533

Map Key	DB	Company/Site Name	Address	Dir/Dist (m)	Elev Diff (m)	Page Number
208	GEN	CentreTown Pharmacy Inc.	326 Bank Street ottawa ON K2P 1Y1	SSE/292.9	0.00	533
208	GEN	CentreTown Pharmacy Inc.	326 Bank Street ottawa ON K2P 1Y1	SSE/292.9	0.00	534
208	GEN	CentreTown Pharmacy Inc.	326 Bank Street ottawa ON K2P 1Y1	SSE/292.9	0.00	534
208	GEN	CentreTown Pharmacy Inc.	326 Bank Street ottawa ON K2P 1Y1	SSE/292.9	0.00	535
208	GEN	CentreTown Pharmacy Inc.	326 Bank Street ottawa ON K2P 1Y1	SSE/292.9	0.00	535
208	GEN	CentreTown Pharmacy Inc.	326 Bank Street ottawa ON K2P 1Y1	SSE/292.9	0.00	535
209	WWIS		269 LAURIER AVE Ottawa ON ***Well ID:*** 7230965	NW/294.8	1.00	539
210	EHS		360 Laurier Ave West Ottawa ON K1P 1C8	WNW/295.2	0.00	542
210	GEN	HEALTH AND WELFARE CANADA	HEALTH UNIT#31, 2ND FL., NORONO BLDG. 360 LAURIER AVE. WEST (HWC) OTTAWA ON K1P 1C8	WNW/295.2	0.00	542
210	GEN	GVT OF CAN-HEALTH&WELFARE CAN.MED. 16-305	SER.BR,UNIT#31,2ND FL.,NORONO BLDG. 360 LAURIER AVE. WEST,C/O 301 ELGIN ST OTTAWA ON K1P 1C8	WNW/295.2	0.00	543
210	GEN	HEALTH AND WELFARE CANADA	360 LAURIER AVE. WEST (HWC) HEALTH UNIT #31, 2ND FLOOR, NORONO BLDG. OTTAWA ON K1P 5K3	WNW/295.2	0.00	543
210	EHS		360 Laurier Avenue West Ottawa ON K1P 1C8	WNW/295.2	0.00	543
210	EBR	360 Laurier Avenue West Limited	360 Laurier Avenue West Ottawa K1P 6E2 CITY OF OTTAWA ON	WNW/295.2	0.00	544

Map Key	DB	Company/Site Name	Address	Dir/Dist (m)	Elev Diff (m)	Page Number
210	CA	360 Laurier Avenue West Limited	360 Laurier Ave W Ottawa ON	WNW/295.2	0.00	544
210	ECA	360 Laurier Avenue West Limited	360 Laurier Ave W Ottawa ON K1P 6E2	WNW/295.2	0.00	544
210	EHS		360 Laurier Avenue West Ottawa ON K1P 1C8	WNW/295.2	0.00	545
210	EHS		360 Laurier Ave W Ottawa ON K1P1C8	WNW/295.2	0.00	545
210	RSC	OTT A360 LAURIER INC.	360 Laurier AVE W Ottawa ON	WNW/295.2	0.00	545
211	EHS		441 MACLAREN STREET OTTAWA ON K2P 2H3	SSW/295.9	1.00	546
211	EHS		441 MacLaren Ottawa ON	SSW/295.9	1.00	546
211	GEN	Dental Anaesthesia Group	441 MacLaren Street Suite 370 Ottawa ON	SSW/295.9	1.00	546
211	GEN	Sedation Dental Group	Suite 370 441 MacLaren St Ottawa ON K2P 2H3	SSW/295.9	1.00	546
211	GEN	Elevation Elevator Inc.	441 MacLaren Ottawa ON K2P 2R2	SSW/295.9	1.00	547
211	GEN	Sedation Dental Group	Suite 370 441 MacLaren St Ottawa ON K2P 2H3	SSW/295.9	1.00	548
211	GEN	Dental Anaesthesia Group	Suite 370 441 MacLaren St Ottawa ON K2P 2H3	SSW/295.9	1.00	548
211	GEN	Sedation Dental Group	Suite 370 441 MacLaren St Ottawa ON K2P 2H3	SSW/295.9	1.00	548

Map Key	DB	Company/Site Name	Address	Dir/Dist (m)	Elev Diff (m)	Page Number
211	GEN	Sedation Dental Group	Suite 370 441 MacLaren St Ottawa ON K2P 2H3	SSW/295.9	1.00	549
211	GEN	Sedation Dental Group	Suite 370 441 MacLaren St Ottawa ON K2P 2H3	SSW/295.9	1.00	550
212	SCT	DENTAL TECHNOLOGY GROUP INC.	267 O'CONNOR ST SUITE 101 OTTAWA ON K2P 1V3	ESE/296.0	-2.00	551
212	SCT	E.L. LITTLEJOHN & ASSOCIATES	267 O'Connor St Ottawa ON K2P 1V3	ESE/296.0	-2.00	551
212	GEN	KOPP CLINICAL LABORATORIES	267 O'CONNOR STREET, SUITE 104 OTTAWA ON K2P 1V3	ESE/296.0	-2.00	551
212	GEN	KOPP CLINICAL LABORAT (OUT OF BUSINESS)	267 O'CONNOR STREET, SUITE 104 OTTAWA ON K2P 1V3	ESE/296.0	-2.00	552
212	GEN	KOPP CLINICAL LABORATORIES 23-100	267 O'CONNOR STREET, SUITE 104 OTTAWA ON K2P 1V3	ESE/296.0	-2.00	552
212	GEN	O'CONNOR PHARMACY	267 O'CONNER STREET OTTAWA ON K2P 1V3	ESE/296.0	-2.00	553
212	SCT	The Dental Technology Group	267 O'Connor St Suite 101 Ottawa ON K2P 1V3	ESE/296.0	-2.00	553
212	SCT	E.L. Littlejohn & Associates Ltd.	267 O'Connor St Ottawa ON K2P 1V3	ESE/296.0	-2.00	553
212	GEN	CML HealthCare Inc.	267 O'Connor Street Ottawa ON K2P 1V3	ESE/296.0	-2.00	553
212	EHS		267 O'Connor Street Ottawa ON K2P 1V3	ESE/296.0	-2.00	554
212	EHS		267 O'Connor Street Ottawa ON K2P 1V3	ESE/296.0	-2.00	554

Map Key	DB	Company/Site Name	Address	Dir/Dist (m)	Elev Diff (m)	Page Number
212	GEN	CML HealthCare Inc.	267 O'Connor Street Ottawa ON K2P 1V3	ESE/296.0	-2.00	554
212	EHS		267 O'connor St Ottawa ON K2P 1V3	ESE/296.0	-2.00	554
212	GEN	CML HealthCare Inc.	267 O'Connor Street Ottawa ON K2P 1V3	ESE/296.0	-2.00	555
212	GEN	Dr. Donald K. Wilson Medicine Prof. Corp.	403-267 O'Connor St Ottawa ON K2P 1V3	ESE/296.0	-2.00	555
212	GEN	Central Ottawa Family Medicine Associates Ltd.	Suite 500 267 O'Connor Street Ottawa ON K2P 1V3	ESE/296.0	-2.00	555
212	GEN	Ottawa Endoscopy & Day Surgery	267 O'conner Street Suite 225 Ottawa ON K2P 1V3	ESE/296.0	-2.00	556
212	GEN	Ottawa Endoscopy & Day Surgery	267 O'connor Street Suite 225 Ottawa ON	ESE/296.0	-2.00	556
212	GEN	Central Ottawa Family Medicine Associates Ltd.	Suite 500 267 O'Connor Street Ottawa ON K2P 1V3	ESE/296.0	-2.00	556
212	GEN	Dr. Donald K. Wilson Medicine Prof. Corp.	403-267 O'Connor St Ottawa ON K2P 1V3	ESE/296.0	-2.00	557
212	GEN	CML HealthCare Inc.	267 O'Connor Street Ottawa ON K2P 1V3	ESE/296.0	-2.00	557
212	GEN	Ottawa Endoscopy & Day Surgery	267 O'connor Street Suite 207 Ottawa ON	ESE/296.0	-2.00	558
212	GEN	Central Ottawa Family Medicine Associates Ltd.	Suite 500 267 O'Connor Street Ottawa ON K2P 1V3	ESE/296.0	-2.00	558
212	GEN	Dr. Donald K. Wilson Medicine Prof. Corp.	403-267 O'Connor St Ottawa ON K2P 1V3	ESE/296.0	-2.00	558

Map Key	DB	Company/Site Name	Address	Dir/Dist (m)	Elev Diff (m)	Page Number
212	GEN	LifeLabs LP	267 O'Connor Street, Unit B003 Ottawa ON	ESE/296.0	-2.00	559
212	GEN	LifeLabs LP	267 O'Connor Street, Unit B003 Ottawa ON	ESE/296.0	-2.00	559
212	GEN	Dr. Donald K. Wilson Medicine Prof. Corp.	403-267 O'Connor St Ottawa ON	ESE/296.0	-2.00	559
212	GEN	Central Ottawa Family Medicine Associates Ltd.	Suite 500 267 O'Connor Street Ottawa ON	ESE/296.0	-2.00	560
212	GEN	Ottawa Endoscopy & Day Surgery	267 O'connor Street Suite 207 Ottawa ON	ESE/296.0	-2.00	560
212	GEN	Midtown Family Health	267 O'Connor ST. Suite 306 Ottawa ON K2P 1V3	ESE/296.0	-2.00	561
212	GEN	Sajjad Giby Pharmacies Inc.	267 O'CONNOR STREET, UNIT 120 OTTAWA ON K2P 1V3	ESE/296.0	-2.00	561
212	GEN	Central Ottawa Family Medicine Associates Ltd.	Suite 500 267 O'Connor Street Ottawa ON K2P 1V3	ESE/296.0	-2.00	561
212	GEN	We Care Home Health Services	267 O'Connor Street Suite 609 Ottawa ON K2P 1V3	ESE/296.0	-2.00	562
212	GEN	Ottawa Endoscopy & Day Surgery	267 O'connor Street Suite 207 Ottawa ON K2P 1V3	ESE/296.0	-2.00	562
212	GEN	We Care Home Health Services	267 O'Connor Street Suite 609 Ottawa ON K2P 1V3	ESE/296.0	-2.00	563
212	GEN	LifeLabs LP	267 O'Connor Street, Unit B003 Ottawa ON K1S 1C2	ESE/296.0	-2.00	563
212	GEN	Central Ottawa Family Medicine Associates Ltd.	Suite 500 267 O'Connor Street Ottawa ON K2P 1V3	ESE/296.0	-2.00	563

Map Key	DB	Company/Site Name	Address	Dir/Dist (m)	Elev Diff (m)	Page Number
212	GEN	Dr. Donald K. Wilson Medicine Prof. Corp.	403-267 O'Connor St Ottawa ON K2P1V3	ESE/296.0	-2.00	564
212	GEN	Ottawa Endoscopy & Day Surgery	267 O'connor Street Suite 207 Ottawa ON K2P 1V3	ESE/296.0	-2.00	564
212	GEN	Sajjad Giby Pharmacies Inc.	267 O'CONNOR STREET, UNIT 120 OTTAWA ON K2P 1V3	ESE/296.0	-2.00	565
212	GEN	Midtown Family Health	267 O'Connor ST. Suite 306 Ottawa ON K2P 1V3	ESE/296.0	-2.00	565
212	GEN	Central Ottawa Family Medicine Associates Ltd.	Suite 500 267 O'Connor Street Ottawa ON K2P 1V3	ESE/296.0	-2.00	566
212	GEN	LifeLabs LP	267 O'Connor Street, Unit B003 Ottawa ON K1S 1C2	ESE/296.0	-2.00	566
212	GEN	Dr. Donald K. Wilson Medicine Prof. Corp.	403-267 O'Connor St Ottawa ON K2P1V3	ESE/296.0	-2.00	566
212	GEN	Ottawa Endoscopy & Day Surgery	267 O'connor Street Suite 207 Ottawa ON K2P 1V3	ESE/296.0	-2.00	567
212	GEN	Midtown Family Health	267 O'Connor ST. Suite 306 Ottawa ON K2P 1V3	ESE/296.0	-2.00	567
212	GEN	Sajjad Giby Pharmacies Inc.	267 O'CONNOR STREET, UNIT 120 OTTAWA ON K2P 1V3	ESE/296.0	-2.00	568
212	GEN	CBI Home Health formerly We Care Home Health	267 O'Connor Street Suite 609 Ottawa ON K2P 1V3	ESE/296.0	-2.00	568
212	GEN	Ottawa Endoscopy & Day Surgery	267 O'connor Street Suite 207 Ottawa ON K2P 1V3	ESE/296.0	-2.00	568
212	GEN	Central Ottawa Family Medicine Associates Ltd.	Suite 500 267 OConnor Street Ottawa ON K2P 1V3	ESE/296.0	-2.00	569

Map Key	DB	Company/Site Name	Address	Dir/Dist (m)	Elev Diff (m)	Page Number
212	GEN	Midtown Family Health	267 O'Connor ST. Suite 306 Ottawa ON K2P 1V3	ESE/296.0	-2.00	569
212	GEN	Sajjad Giby Pharmacies Inc.	267 O'CONNOR STREET, UNIT 120 OTTAWA ON K2P 1V3	ESE/296.0	-2.00	570
212	GEN	Ottawa Endoscopy & Day Surgery	267 O'connor Street Suite 207 Ottawa ON K2P 1V3	ESE/296.0	-2.00	570
212	GEN	Midtown Family Health	267 O'Connor ST. Suite 306 Ottawa ON K2P 1V3	ESE/296.0	-2.00	570
212	GEN	Central Ottawa Family Medicine Associates Ltd.	Suite 500 267 OConnor Street Ottawa ON K2P 1V3	ESE/296.0	-2.00	571
212	GEN	CBI Home Health formerly We Care Home Health	267 O'Connor Street Suite 609 Ottawa ON K2P 1V3	ESE/296.0	-2.00	571
212	GEN	Central Ottawa Family Medicine Associates Ltd.	Suite 500 267 OConnor Street Ottawa ON K2P 1V3	ESE/296.0	-2.00	572
212	GEN	CBI Home Health formerly We Care Home Health	267 O'Connor Street Suite 609 Ottawa ON K2P 1V3	ESE/296.0	-2.00	572
212	GEN	Sajjad Giby Pharmacies Inc.	267 O'CONNOR STREET, UNIT 120 OTTAWA ON K2P 1V3	ESE/296.0	-2.00	573
212	GEN	Ottawa Endoscopy & Day Surgery	267 O'connor Street Suite 207 Ottawa ON K2P 1V3	ESE/296.0	-2.00	575
212	GEN	Midtown Family Health	267 O'Connor ST. Suite 306 Ottawa ON K2P 1V3	ESE/296.0	-2.00	578
212	GEN	CBI Home Health formerly We Care Home Health	267 O'Connor Street Suite 609 Ottawa ON K2P 1V3	ESE/296.0	-2.00	578
212	GEN	Midtown Family Health	267 O'Connor ST. Suite 306 Ottawa ON K2P 1V3	ESE/296.0	-2.00	582

Map Key	DB	Company/Site Name	Address	Dir/Dist (m)	Elev Diff (m)	Page Number
213	GEN	Ottawa Community Housing Corp	379 Gilmour Street Ottawa ON K2P 2M6	SE/296.2	-1.00	586
214	PRT	BUDGET CAR & TRUCK RENTALS OF OTTAWA	443 SOMERSET ST W OTTAWA ON K1R 5J7	SW/296.6	2.00	586
214	EHS		443 Somerset St. West Ottawa ON K1R 5J7	SW/296.6	2.00	587
214	FSTH	BUDGET CAR & TRUCK RENTALS OF OTTAWA	443 SOMERSET ST W OTTAWA ON K1R 5J7	SW/296.6	2.00	587
214	GEN	Budget Car Inc	443 Somerset St. West Ottawa ON K1R 5J7	SW/296.6	2.00	587
214	RSC	Avraham Holdings Inc.	443 SOMERSET ST W ON OTTAWA ON	SW/296.6	2.00	587
214	GEN	Budget Car Inc	443 Somerset St. West Ottawa ON K1R 5J7	SW/296.6	2.00	588
214	GEN	Budget Car Inc	443 Somerset St. West Ottawa ON K1R 5J7	SW/296.6	2.00	588
214	GEN	Budget Car Inc	443 Somerset St. West Ottawa ON K1R 5J7	SW/296.6	2.00	589
214	GEN	Budget Car Inc	443 Somerset St. West Ottawa ON	SW/296.6	2.00	589
214	GEN	Budget Car Inc	443 Somerset St. West Ottawa ON K1R 5J7	SW/296.6	2.00	589
214	GEN	Budget Car Inc	443 Somerset St. West Ottawa ON K1R 5J7	SW/296.6	2.00	590
214	GEN	Budget Car Inc	443 Somerset St. West Ottawa ON K1R 5J7	SW/296.6	2.00	590

Map Key	DB	Company/Site Name	Address	Dir/Dist (m)	Elev Diff (m)	Page Number
214	GEN	Budget Car Inc	443 Somerset St. West Ottawa ON K1R 5J7	SW/296.6	2.00	590
214	GEN	Budget Car Inc	443 Somerset St. West Ottawa ON K1R 5J7	SW/296.6	2.00	591
214	EXP	BUDGET CAR & TRUCK RENTALS OF OTTAWA	443 SOMERSET ST W OTTAWA ON	SW/296.6	2.00	593
215	SPL	UNKNOWN	SOMERSET AND KENT STREET OTTAWA CITY ON	SW/296.9	1.31	593
215	CA	CLARIDGE HOMES (SOMERSET) INC.	SOMERSET ST.W./KENT ST. OTTAWA CITY ON	SW/296.9	1.31	594
216	SPL		290-292 Kent Street UTM Zone:18 Easting: 445333.64 Northing:5029231.41 Ottawa ON	SW/297.7	2.00	594
217	GEN	Canada Revenue Agency	333 Laurier Avenue Ottawa ON	WNW/297.8	0.00	595
217	GEN	Public Works and Government Services Canada	333 Laurier Ave Ottawa ON	WNW/297.8	0.00	595
217	EHS		333 Laurier Ave W Ottawa ON K1A0L9	WNW/297.8	0.00	596
217	SPL	Telus Communication Company	1900- 333 Laurier Avenue Ottawa ON K1P 1C1	WNW/297.8	0.00	596
217	GEN	Public Services & Procurement Canada ESD	333 Laurier Ave Ottawa ON K1P 1C1	WNW/297.8	0.00	597
217	GEN	Public Services & Procurement Canada ESD	333 Laurier Ave Ottawa ON K1P 1C1	WNW/297.8	0.00	598
217	GEN	Public Services & Procurement Canada ESD	333 Laurier Ave Ottawa ON K1P 1C1	WNW/297.8	0.00	598

Map Key	DB	Company/Site Name	Address	Dir/Dist (m)	Elev Diff (m)	Page Number
217	GEN	Public Services & Procurement Canada	333 Laurier Ave Ottawa ON K1P 1C1	WNW/297.8	0.00	599
218	PRT	I C ASSALY CONSTRUCTION	199 KENT ST OTTAWA ON K2P2K8	W/298.4	0.00	602
218	DTNK	I C ASSALY CONSTRUCTION	199 KENT ST OTTAWA ON	W/298.4	0.00	602
218	SPL	Kent Towers<UNOFFICIAL>	199 Kent st Ottawa ON	W/298.4	0.00	602
219	SCT	LE PRINT SUPER EXPRESS	220 LAURIER AVE W OTTAWA ON K1P 5Z9	NNE/298.8	-1.00	603
219	SCT	LINKTEK CORPORATION	220 LAURIER AVE W OTTAWA ON K1P 5Z9	NNE/298.8	-1.00	604
219	SCT	Print Three	220 Laurier Ave W Ottawa ON K1P 5Z9	NNE/298.8	-1.00	604
219	SCT	Canadian Bureau for International Education	220 Laurier Ave W Suite 1100 Ottawa ON K1P 5Z9	NNE/298.8	-1.00	604
219	SCT	Print Three Inc	220 Laurier Ave W Ottawa ON K1P 5Z9	NNE/298.8	-1.00	605
219	EHS		220 Laurier Ave W Ottawa ON	NNE/298.8	-1.00	605
219	SCT	CBIE - Cdn Bur for Intl Educ	220 Laurier Ave W Suite 1550 Ottawa ON K1P 5Z9	NNE/298.8	-1.00	605
219	EBR	The Manufacturers Life Insurance Company	220 Laurier Avenue Ottawa Ontario Ottawa ON	NNE/298.8	-1.00	605
219	CA	The Manufacturers Life Insurance Company	220 Laurier Avenue Ottawa ON	NNE/298.8	-1.00	606

Map Key	DB	Company/Site Name	Address	Dir/Dist (m)	Elev Diff (m)	Page Number
219	GEN	MANULIFE FINANCIAL	220 LAURIER AVENUE WEST OTTAWA ON K1P 5Z9	NNE/298.8	-1.00	606
219	GEN	MANULIFE FINANCIAL	220 LAURIER AVENUE WEST OTTAWA ON K1P 5Z9	NNE/298.8	-1.00	607
219	GEN	MANULIFE FINANCIAL	220 LAURIER AVENUE WEST OTTAWA ON K1P 5Z9	NNE/298.8	-1.00	608
219	NPRI	MANULIFE	220 Laurier Avenue Ottawa ON K1P5S9	NNE/298.8	-1.00	609
219	GEN	MANULIFE FINANCIAL	220 LAURIER AVENUE WEST OTTAWA ON	NNE/298.8	-1.00	610
219	EHS		220 Laurier Ave W Ottawa ON K1P5Z9	NNE/298.8	-1.00	611
219	ECA	The Manufacturers Life Insurance Company	220 Laurier Avenue Ottawa ON K1P 6L5	NNE/298.8	-1.00	611
219	GEN	MANULIFE FINANCIAL	220 LAURIER AVENUE WEST OTTAWA ON K1P 5Z9	NNE/298.8	-1.00	611
219	GEN	MANULIFE FINANCIAL	220 LAURIER AVENUE WEST OTTAWA ON K1P 5Z9	NNE/298.8	-1.00	612
219	GEN	MANULIFE FINANCIAL	220 LAURIER AVENUE WEST OTTAWA ON K1P 5Z9	NNE/298.8	-1.00	613
219	GEN	MANULIFE FINANCIAL	220 LAURIER AVENUE WEST OTTAWA ON K1P 5Z9	NNE/298.8	-1.00	614
219	GEN	Manulife Canadian Property Portfolio	220 Laurier Avenue West Ottawa ON K1P 5Z9	NNE/298.8	-1.00	616
220	EHS		429 MacLaren Street Ottawa ON K2P 0M7	SSW/299.4	1.00	617

Map Key	DB	Company/Site Name	Address	Dir/Dist (m)	Elev Diff (m)	Page Number
220	GEN	2732685 Ontario Inc.	429 MacLaren Street Ottawa ON K2P 0M7	SSW/299.4	1.00	617
221	WWIS		KENT ST Ottawa ON ***Well ID:*** 7344660	SW/299.9	1.54	617

Executive Summary: Summary By Data Source

BORE - Borehole

A search of the BORE database, dated 1875-Jul 2018 has found that there are 10 BORE site(s) within approximately 0.30 kilometers of the project property.

Equal/Higher Elevation	Address	Direction	Distance (m)	Map Key
	ON	SSE	57.55	9
	ON	WNW	176.48	89
	ON	WSW	225.24	127
	ON	SW	235.60	140
	ON	NW	255.71	157

Lower Elevation	Address	Direction	Distance (m)	Map Key
	ON	ENE	167.37	76
	ON	NE	175.94	87
	ON	ESE	224.86	125
	ON	E	225.15	126

	ON	NNE	229.94	131

CA - Certificates of Approval

A search of the CA database, dated 1985-Oct 30, 2011* has found that there are 15 CA site(s) within approximately 0.30 kilometers of the project property.

Equal/Higher Elevation	Address	Direction	Distance (m)	Map Key
OTTAWA CITY	COOPER ST./BANK ST. OTTAWA CITY ON	SSW	95.57	29
R.M. OF OTTAWA-CARLETON	COOPER ST./BANK ST. OTTAWA CITY ON	SSW	95.57	29
Mel Cohen Realty Ltd.	177 Nepean Street Ottawa ON	WNW	122.40	43
Bank and Somerset Holdings Limited	296 Bank Street Ottawa ON K2P 1X8	SSE	209.88	113
QUADRELLE MANAGEMENT LTD.	340 LAURIER AVENUE WEST OTTAWA ON K1A 0P9	WNW	265.12	171
GWL Realty Advisors Inc.	269 Laurier Avenue Wes Ottawa ON	NW	289.32	202
360 Laurier Avenue West Limited	360 Laurier Ave W Ottawa ON	WNW	295.20	210
CLARIDGE HOMES (SOMERSET) INC.	SOMERSET ST.W./KENT ST. OTTAWA CITY ON	SW	296.93	215

Lower Elevation	Address	Direction	Distance (m)	Map Key

ALLAN KWAI	331 SOMERSET ST. W., SWM OTTAWA CITY ON K2P 0J8	ESE	137.48	51
OTTAWA CITY - SOMERSET ST.	O'CONNOR ST./NEPEAN ST. OTTAWA CITY ON	NNE	151.65	62
Tartan Land Corporation	331 Cooper Street, Suite 400 Ottawa ON K2P 0G5	E	161.20	70
Tartan Land Corporation	331 Cooper Street, Suite 400 Ottawa ON K2P 0G5	E	161.20	70
Tartan Land Corporation	331 Cooper Street, Suite 400 Ottawa ON K2P 0G5	E	161.20	70
The Canadian Red Cross Society	170 Metcalfe St Ottawa ON	NE	283.55	196
The Manufacturers Life Insurance Company	220 Laurier Avenue Ottawa ON	NNE	298.84	219

CDRY - Dry Cleaning Facilities

A search of the CDRY database, dated Jan 2004-Dec 2022 has found that there are 2 CDRY site(s) within approximately 0.30 kilometers of the project property.

Equal/Higher Elevation	Address	Direction	Distance (m)	Map Key
Downtown Cobler	272 Bank St Ottawa ON K2P1X6	SSW	121.15	41
Draicchio's Tailoring&Cleaning	272 Bank St Ottawa ON K2P1X6	SSW	121.15	41

DTNK - Delisted Fuel Tanks

A search of the DTNK database, dated Oct 2023 has found that there are 7 DTNK site(s) within approximately 0.30 kilometers of the project property.

Equal/Higher Elevation	Address	Direction	Distance (m)	Map Key
BYTOWN TOWING & AUTOCARE LTD	154 O'CONNOR ST AT GLOUCESTER OTTAWA ON	N	176.80	90
BYTOWN TOWING & AUTOCARE LTD	154 O'CONNOR ST AT GLOUCESTER OTTAWA ON	N	176.80	90
BYTOWN TOWING & AUTOCARE LTD	154 O'CONNOR ST AT GLOUCESTER OTTAWA ON K2P 1T5	N	176.80	90
MARK TAZA	429 SOMERSET ST W OTTAWA ON	SW	259.01	160
SAVEWAY GAS & FUELS LTD	429 SOMERSET ST W OTTAWA ON K2P 0K1	SW	259.01	160
MARK TAZA	429 SOMERSET ST W OTTAWA ON K2P 0K1	SW	259.01	160
I C ASSALY CONSTRUCTION	199 KENT ST OTTAWA ON	W	298.35	218

EASR - Environmental Activity and Sector Registry

A search of the EASR database, dated Oct 2011-Oct 31, 2024 has found that there are 4 EASR site(s) within approximately 0.30 kilometers of the project property.

Equal/Higher Elevation	Address	Direction	Distance (m)	Map Key
OTTAWA - 340 LAURIER WEST INC	340 LAURIER AVENUE WEST OTTAWA ON K1N 0P9	WNW	265.12	171
OTTAWA - 340 LAURIER WEST INC	340 LAURIER AVENUE WEST OTTAWA ON K1N 0P9	WNW	265.12	171
THE CANADA LIFE ASSURANCE COMPANY	269 Laurier AV Ottawa ON K1P 5J9	NW	289.32	202

Lower Elevation	Address	Direction	Distance (m)	Map Key
GILLIN ENGINEERING AND CONSTRUCTION LIMITED	234 LAURIER W AVE OTTAWA ON K1P 6K6	N	291.07	205

EBR - Environmental Registry

A search of the EBR database, dated 1994 - Nov 30, 2024 has found that there are 4 EBR site(s) within approximately 0.30 kilometers of the project property.

Equal/Higher Elevation	Address	Direction	Distance (m)	Map Key
GWL Realty Advisors Inc.	269 Laurier Avenue Ottawa K1P 5J9 CITY OF OTTAWA ON	NW	289.32	202
360 Laurier Avenue West Limited	360 Laurier Avenue West Ottawa K1P 6E2 CITY OF OTTAWA ON	WNW	295.20	210

Lower Elevation	Address	Direction	Distance (m)	Map Key
Gillin Engineering and Construction Limited	234 Laurier Avenue West Ottawa K1P 5M8 CITY OF OTTAWA ON	N	291.07	205
The Manufacturers Life Insurance Company	220 Laurier Avenue Ottawa Ontario Ottawa ON	NNE	298.84	219

ECA - Environmental Compliance Approval

A search of the ECA database, dated Oct 2011-Oct 31, 2024 has found that there are 14 ECA site(s) within approximately 0.30 kilometers of the project property.

Equal/Higher Elevation	Address	Direction	Distance (m)	Map Key
Mel Cohen Realty Ltd.	177 Nepean Street Ottawa ON K1Y 2E9	WNW	122.40	43
Bank and Somerset Holdings Limited	296 Bank Street Ottawa ON K2P 1X8	SSE	209.88	113
GWL Realty Advisors Inc.	269 Laurier Avenue Wes Ottawa ON M5E 1G4	NW	289.32	202

Equal/Higher Elevation	Address	Direction	Distance (m)	Map Key
360 Laurier Avenue West Limited	360 Laurier Ave W Ottawa ON K1P 6E2	WNW	295.20	210

Lower Elevation	Address	Direction	Distance (m)	Map Key
City of Ottawa	Ottawa ON K2G 6J8	NE	75.75	17
City of Ottawa	Laurier Avenue at the Rideau Canal Ottawa ON K1P 1J1	NE	75.75	17
South Nepean Development Corporation	331 Cooper Street, Suite 400 Ottawa ON	E	161.20	70
South Nepean Development Corporation	331 Cooper Street, Suite 400 Ottawa ON	E	161.20	70
South Nepean Development Corporation	331 Cooper Street, Suite 400 Ottawa ON K1R 7Y2	E	161.20	70
Financial Transactions and Reports Analysis Centre of Canada	Ottawa ON K1P 1H7	N	262.14	168
The Canadian Red Cross Society	170 Metcalfe St Ottawa ON K2P 2P2	NE	283.55	196
Gillin Engineering and Construction Limited	234 Laurier Ave W Ottawa ON	N	291.07	205
Gillin Engineering and Construction Limited	234 Laurier Ave W Ottawa ON K1P 5M8	N	291.07	205
The Manufacturers Life Insurance Company	220 Laurier Avenue Ottawa ON K1P 6L5	NNE	298.84	219

EHS - ERIS Historical Searches

A search of the EHS database, dated 1999-Aug 31, 2024 has found that there are 124 EHS site(s) within approximately 0.30 kilometers of the project property.

Equal/Higher Elevation	Address	Direction	Distance (m)	Map Key
	300 Lisgar Street Ottawa ON K2P 0E2	E	19.28	1
	300 Lisgar St and 375 Cooper St Ottawa ON	E	38.29	2
	309 Lisgar Avenue Ottawa ON	NNW	45.67	4
	379 Cooper Street Ottawa ON K2P 0G8	SE	46.81	7
	379 Cooper Street Ottawa ON K2P 0G8	SE	46.81	7
	251 Bank Street Ottawa ON K2P 1X3	SW	64.58	10
	251-259 Bank Street (395-397 Cooper St) Ottawa ON	SSW	66.43	11
	251 Bank Street Ottawa ON	SSW	66.43	11
	251 Bank St Ottawa ON K2P1X3	SSW	66.43	11
	PE3651 - 293 Lisgar Street & 176 Nepean Street Ottawa ON K2P 0B6	NNW	67.06	12

Equal/Higher Elevation	Address	Direction	Distance (m)	Map Key
	287 Lisgar Street Ottawa ON	NE	77.15	19
	178 Nepean, 219 & 223 Bank Ottawa ON K2P 1W9	WNW	80.46	20
	240 Bank Street Ottawa ON K2P 1X4	WSW	87.37	24
	240 Bank Street Ottawa ON K2P 1X4	WSW	87.37	24
	240 Bank Street Ottawa ON K2P 1X4	WSW	87.37	24
	240 Bank Street Ottawa ON K2P 1X4	WSW	87.37	24
	Nepean Street Ottawa ON K2P 0B6	NNE	95.04	27
	153 Nepean Street Ottawa ON K2P 0B5	NNW	109.02	35
	275 Bank St Ottawa ON K2P2L6	SSE	118.86	40
	203 Bank St Ottawa ON K2P1W7	WNW	121.92	42
	205 Bank Street Ottawa ON K2P 1W7	WNW	130.62	46
	275 Bank Street Ottawa ON K2P 2L6	SSE	137.22	50

Equal/Higher Elevation	Address	Direction	Distance (m)	Map Key
	222 Nepean Street Ottawa ON K2P 0B8	W	139.13	52
	170 Gloucester Street Ottawa ON K2P 0A6	NW	153.91	65
	176 Gloucester St Ottawa ON K2P0A6	NW	170.26	81
	437 Cooper Street Ottawa ON K2P 0H1	WSW	175.49	85
	154 O'Connor Street Ottawa ON K2P 1T5	N	176.80	90
	215 Nepean St Ottawa ON K2P2K5	W	177.01	91
	352/348/346 Somerset & 349 MacLaren Ottawa ON	SSE	177.32	92
	PE4776 - 352 Somerset Street West Ottawa ON K2P 0J9	SSE	177.90	93
	226 Nepean St Ottawa ON K2P0B8	W	190.77	101
	400 Cooper Street Ottawa ON K2P 2H8	SW	193.41	104
	400 Cooper Street, Ottawa ON K2P 2H8	SW	193.41	104

Equal/Higher Elevation	Address	Direction	Distance (m)	Map Key
	400 Cooper Street Ottawa ON K2P 2N1	SW	193.41	104
	400 Cooper Street Ottawa ON K2P 2N1	SW	193.41	104
	296 Bank St Ottawa ON K2P1X8	SSE	209.88	113
	186 Bank St Ottawa ON K2P1W6	WNW	213.82	115
	171 Bank Street Ottawa ON K2P 1W5	NNW	216.90	117
	380 &386 Somerset St W/296 Bank St Ottawa ON	S	222.60	123
	380 Somerset St W Ottawa ON K2P2R2	S	222.60	123
	453 Cooper Street Ottawa ON K2P 0H1	WSW	226.68	128
	171 Bank St Ottawa ON K2P 1W5	NW	228.18	129
	281 Kent Street Ottawa ON K2P 2H8	SW	256.99	159
	230 Gloucester St Ottawa ON K2P0A9	W	259.57	163
	340 Laurier Avenue West Ottawa ON K1A 0P9	WNW	265.12	171

Equal/Higher Elevation	Address	Direction	Distance (m)	Map Key
	340 Laurier Avenue Ottawa ON	WNW	265.12	171
	340 Laurier Ave W Ottawa ON K1P 5K3	WNW	280.38	190
	164 Bank St Ottawa ON K1P5N8	WNW	283.07	193
	162/164 BANK ST & 301 LAURIER AVE W OTTAWA ON	NW	283.20	194
	301 Laurier Ave. W Ottawa ON	WNW	286.19	197
	301 Laurier Avenue West Ottawa ON K1P 6M6	WNW	286.19	197
	124 O'Connor Street Ottawa ON K1P 5M9	NNW	287.01	200
	269 Laurier Avenue West Ottawa ON K1P 5J9	NW	289.32	202
	269 Laurier Ave W Ottawa ON K1P 5J9	NW	289.32	202
	269 Laurier Ave W Ottawa ON	NW	289.32	202
	269 Laurier Avenue West Ottawa ON K1A 0P8	NW	290.95	204

Equal/Higher Elevation	Address	Direction	Distance (m)	Map Key
	360 Laurier Ave West Ottawa ON K1P 1C8	WNW	295.20	210
	360 Laurier Avenue West Ottawa ON K1P 1C8	WNW	295.20	210
	360 Laurier Avenue West Ottawa ON K1P 1C8	WNW	295.20	210
	360 Laurier Ave W Ottawa ON K1P1C8	WNW	295.20	210
	441 MACLAREN STREET OTTAWA ON K2P 2H3	SSW	295.92	211
	441 MacLaren Ottawa ON	SSW	295.92	211
	443 Somerset St. West Ottawa ON K1R 5J7	SW	296.59	214
	333 Laurier Ave W Ottawa ON K1A0L9	WNW	297.79	217
	429 MacLaren Street Ottawa ON K2P 0M7	SSW	299.44	220

Lower Elevation	Address	Direction	Distance (m)	Map Key
	375 Cooper Street Ottawa ON K2P 0G8	ESE	68.94	13
	355 Cooper St Ottawa ON K2P0G8	E	82.81	22

177 Nepean St Ottawa ON K2P 1W7	WNW	112.62	38
190 O'connor St Ottawa ON K2P2R3	NNE	124.13	44
343 Somerset Street West Ottawa ON	SE	134.09	47
327 Somerset St W Ottawa ON K2P0J8	ESE	142.26	56
172 O'Connor Ottawa ON K2P 1T5	NNE	152.34	63
335 Cooper Street Ottawa ON K2P 0G5	E	153.87	64
257 Lisgar Street Ottawa ON K2P 0C7	NE	160.47	68
340 Cooper street Ottawa ON Ottawa ON K2P 0G7	E	161.13	69
234 O'connor St Ottawa ON K2P1T9	ESE	163.09	72
311 Somerset Street West Ottawa ON K2P 0J8	ESE	165.41	73
326 Somerset St W Ottawa ON K2P0J9	ESE	183.24	96
PE5197 - 108 Nepean Street Ottawa ON K2P	NE	184.09	97
325 Cooper Street Ottawa ON K2P 0G5	ENE	185.67	98

324 Somerset Street West Ottawa ON K2P 0J9	ESE	188.47	100
338 Somerset Street West Ottawa Ontario Ottawa ON K2P 0J9	SE	192.28	103
320 Cooper Street Ottawa Ottawa ON K2P 0G7	E	201.58	107
320 Cooper Street Ottawa ON K2P 0G7	E	207.19	110
320 Cooper St Ottawa ON K2P0G7	E	207.19	110
320 Cooper Street Ottawa ON Ottawa ON K2P 0G7	E	207.19	110
96 Nepean St Ottawa ON	NE	209.70	112
96 Nepean St Ottawa ON K2P0B3	NE	209.70	112
318 Cooper Street Ottawa ON Ottawa ON K2P 0G7	E	210.28	114
309 Cooper Street Ottawa ON K2P 0G5	ENE	216.92	118
318 Cooper St Ottawa ON	E	218.33	119
110 Gloucester Street Ottawa ON Ottawa ON K2P 0A2	NNE	218.69	120

341 Maclaren St Ottawa ON K2P2E2	SE	220.23	122
300 Somerset St W Ottawa ON K2P0J6	ESE	228.52	130
100 Gloucester Street Ottawa ON K2P 0A4	NNE	232.02	133
100 Gloucester Street Ottawa ON K2P 0A2	NNE	232.02	133
335 Maclaren St Ottawa ON K2P0M5	SE	232.24	134
341 MacLaren Street Ottawa ON K2P 2E2	SE	232.67	135
110 Gloucester St Ottawa ON K2P 0A2	NNE	234.84	138
232 Lisgar Street Ottawa ON K2P 0C8	ENE	235.33	139
331 Maclaren St Ottawa ON K2P0M4	ESE	238.54	143
PE5905: 230 Lisgar Street Ottawa ON K2P 0C8	ENE	244.53	148
230 Lisgar Street Ottawa ON K2P 0C8	ENE	244.53	148
230 Lisgar St Ottawa ON K2P0C8	ENE	245.27	149
297 Cooper St Ottawa ON K2P0G5	ENE	245.43	150

340 MacLaren Street Ottawa ON K2P 0M6	SE	255.81	158
334 MacLaren Street Ottawa ON K2P 0M6	SE	259.26	162
356 MacLaren Street Ottawa ON K2P 0M6	SE	259.70	164
356 MacLaren Street Ottawa ON K2P 0M6	SE	259.70	164
84 & 100 Gloucester Street Ottawa ON K2P 1E8	NNE	259.86	165
234 Laurier Avenue West Ottawa ON K1N 5X8	N	273.11	182
180 Metcalfe Street Ottawa ON	NE	273.15	183
321 Bank Street Ottawa ON Ottawa ON K2P 1X9	SSE	283.45	195
170 Metcalfe St Ottawa ON K2P2P2	NE	283.55	196
214 Metcalfe Street Ottawa ON K2P 1P7	ENE	286.96	199
70 Gloucester Street Ottawa ON K2P 0A2	NE	289.31	201
234 Laurier Ave W Ottawa ON K1P1H7	N	291.07	205

	234 Laurier Ave W Ottawa ON K1N 5X8	N	291.07	205
	301 Laurier Avenue West Ottawa ON K1P 6M6	WNW	292.17	206
	267 O'Connor Street Ottawa ON K2P 1V3	ESE	295.98	212
	267 O'Connor Street Ottawa ON K2P 1V3	ESE	295.98	212
	267 O'connor St Ottawa ON K2P 1V3	ESE	295.98	212
	220 Laurier Ave W Ottawa ON	NNE	298.84	219
	220 Laurier Ave W Ottawa ON K1P5Z9	NNE	298.84	219

EXP - List of Expired Fuels Safety Facilities

A search of the EXP database, dated Oct 2023 has found that there are 6 EXP site(s) within approximately 0.30 kilometers of the project property.

Equal/Higher Elevation	Address	Direction	Distance (m)	Map Key
BYTOWN TOWING & AUTOCARE LTD	154 O'CONNOR ST AT GLOUCESTER OTTAWA ON	N	176.80	90
BYTOWN TOWING & AUTOCARE LTD	154 O'CONNOR ST AT GLOUCESTER OTTAWA ON	N	176.80	90
BYTOWN TOWING & AUTOCARE LTD	154 O'CONNOR ST AT GLOUCESTER OTTAWA ON	N	176.80	90
MARK TAZA	429 SOMERSET ST W OTTAWA ON	SW	259.01	160

Equal/Higher Elevation	Address	Direction	Distance (m)	Map Key
MARK TAZA	429 SOMERSET ST W OTTAWA ON	SW	259.01	160
BUDGET CAR & TRUCK RENTALS OF OTTAWA	443 SOMERSET ST W OTTAWA ON	SW	296.59	214

FCS - Contaminated Sites on Federal Land

A search of the FCS database, dated Jun 2000-Nov 2024 has found that there are 1 FCS site(s) within approximately 0.30 kilometers of the project property.

Equal/Higher Elevation	Address	Direction	Distance (m)	Map Key
L'Esplanade Laurier	Ottawa ON	N	242.99	146

FRST - Federal Identification Registry for Storage Tank Systems (FIRSTS)

A search of the FRST database, dated Oct 31, 2021 has found that there are 1 FRST site(s) within approximately 0.30 kilometers of the project property.

Equal/Higher Elevation	Address	Direction	Distance (m)	Map Key
	300 Laurier Avenue Ottawa ON	NW	216.78	116

FSTH - Fuel Storage Tank - Historic

A search of the FSTH database, dated Pre-Jan 2010* has found that there are 3 FSTH site(s) within approximately 0.30 kilometers of the project property.

Equal/Higher Elevation	Address	Direction	Distance (m)	Map Key
BYTOWN TOWING & AUTOCARE LTD	154 O'CONNOR ST AT GLOUCESTER OTTAWA ON K2P 1T5	N	176.80	90
BYTOWN TOWING & AUTOCARE LTD	154 O'CONNOR ST AT GLOUCESTER OTTAWA ON K2P 1T5	N	176.80	90

Equal/Higher Elevation	Address	Direction	Distance (m)	Map Key
BUDGET CAR & TRUCK RENTALS OF OTTAWA	443 SOMERSET ST W OTTAWA ON K1R 5J7	SW	296.59	214

GEN - Ontario Regulation 347 Waste Generators Summary

A search of the GEN database, dated 1986-Nov 30, 2022 has found that there are 318 GEN site(s) within approximately 0.30 kilometers of the project property.

Equal/Higher Elevation	Address	Direction	Distance (m)	Map Key
Canus Plastics Inc.	300 Lisgar St. Ottawa ON	E	19.28	1
Bassi Construction	300 lisgar st ottawa ON K2P 0E2	E	19.28	1
Claridge Homes Corporation	287 Lisgar Ottawa ON	NE	77.15	18
CLARIDGE HOMES (CENTRETOWN) INC.	287 LISGAR STREET OTTAWA ON	NE	77.15	18
Claridge Homes Limited Partnership	287 Lisgar Street Ottawa ON K2P 0E1	NE	77.15	18
Claridge Homes	287 Lisgar Street Ottawa ON K2P 0E1	NE	77.15	18
Al's Care Pharmacy	240 Bank Street Ottawa ON K2P1X4	WSW	87.37	24
BICYCLE REVIVAL LTD.	224 BANK STREET OTTAWA ON K2P 1X1	W	91.74	25
BICYCLE REVIVAL LTD. 04-341	224 BANK STREET OTTAWA ON K2P 1X1	W	91.74	25

Equal/Higher Elevation	Address	Direction	Distance (m)	Map Key
BICYCLE REVIVAL LIMITED	224 BANK STREET OTTAWA ON K2P 1X1	W	91.74	25
FOCUS CENTRE, THE	254 BANK STREET OTTAWA ON K2P 1X4	SSW	94.22	26
Easy Drain Plumbing	254 Bank Str Ottawa ON	SSW	94.22	26
Marilena Guerra	146 Nepean Street Ottawa ON	N	102.20	32
E.A.S. ILLUSTRATORS & PRINTERS LTD	171 NEPEAN ST. OTTAWA ON K2P 0B4	NW	107.32	34
E.A.S. ILLUSTRATORS & PRINTERS LTD14-740	171 NEPEAN ST. OTTAWA ON K2P 0B4	NW	107.32	34
E.A.S. (OUT OF BUS) 14-740	171 NEPEAN ST. OTTAWA ON K2P 0B4	NW	107.32	34
ARMCO PRINT 02-638	171 NEPEAN STREET OTTAWA ON K2P 0B4	NW	107.32	34
ARMCO PRINT 02-638	171 NEPEAN STREET OTTAWA ON K2P 0B4	NW	107.32	34
GLASER PHARMACY LTD.	267 BANK STREET OTTAWA ON K2P 1X3	S	111.73	37
DRAICCHIO'S TAILORING & CLEANING	272 BANK STREET OTTAWA ON K2P 1X6	SSW	121.15	41
DRAICCHIO'S TAILORING & CLEANING 12-549	272 BANK STREET OTTAWA ON K2P 1X6	SSW	121.15	41

Equal/Higher Elevation	Address	Direction	Distance (m)	Map Key
DRAICCHIO'S TAILORING & CLEANING	272 BANK STREET OTTAWA ON K2P 1X6	SSW	121.15	41
DRAICCHIO'S TAILORING & CLEANING	272 BANK STREET OTTAWA ON K2P 1X6	SSW	121.15	41
DRAICCHIO'S TAILORING & CLEANING	272 BANK STREET OTTAWA ON K2P 1X6	SSW	121.15	41
DRAICCHIO'S TAILORING & CLEANING	272 BANK STREET OTTAWA ON K2P 1X6	SSW	121.15	41
7695713 canada inc.	272 BANK ST OTTAWA ON	SSW	121.15	41
7695713 canada inc.	272 BANK ST OTTAWA ON	SSW	121.15	41
7695713 canada inc.	272 BANK ST OTTAWA ON K2P1X6	SSW	121.15	41
7695713 canada inc.	272 BANK ST OTTAWA ON K2P1X6	SSW	121.15	41
7695713 canada inc.	272 BANK ST OTTAWA ON K2P1X6	SSW	121.15	41
7695713 canada inc.	272 BANK ST OTTAWA ON K2P1X6	SSW	121.15	41
7695713 canada inc.	272 BANK ST OTTAWA ON K2P1X6	SSW	121.15	41

Equal/Higher Elevation	Address	Direction	Distance (m)	Map Key
DOWNTOWN COBBLER DOWNTOWN COBBLER	272 BANK ST OTTAWA ON k2p1x6	SSW	121.15	41
Downtown Tailoring	272 BANK ST OTTAWA ON K2P 1X6	SSW	121.15	41
District Realty Corporation	177 Nepean Street Ottawa ON K2P 0B4	WNW	122.40	43
REVENUE CANADA TAXATION	CUSTOMS & EXCISE 360 LISGAR STREET OTTAWA ON K2P 2E4	WSW	134.81	48
REVENUE CANADA TAXATION	360 LISGAR STREET OTTAWA ON K1A 0L9	WSW	134.81	48
URBANDALE CORPORATION	360 Lisgar Street Ottawa ON	WSW	134.81	48
Bell Canada	360 Lisgar st Ottawa ON K2P 2E4	WSW	134.81	48
Bell Canada	360 Lisgar st Ottawa ON K2P 2E4	WSW	134.81	48
BELLCANADA	360 LISGAR STREET OTTAWA ON K2P 2E4	WSW	134.81	48
Bell Canada	360 Lisgar st Ottawa ON K2P 2E4	WSW	134.81	48
DEPARTMENT OF NATIONAL DEFENCE	VANIER BUILDING 222 NEPEAN STREET OTTAWA ON K2B 0B8	W	139.13	52
DEPT OF NATIONAL DEFENCE, CDN. FORCES	VANIER BUILDING 222 NEPEAN STREET OTTAWA ON K2B 0B8	W	139.13	52

Equal/Higher Elevation	Address	Direction	Distance (m)	Map Key
DEPT. OF NATIONAL DEFENCE	VANIER BUILDING 222 NEPEAN STREET OTTAWA ON K2B 0B8	W	139.13	52
Bona Building Management	222 Nepean St Ottawa ON K1R5G2	W	139.13	52
COOPER PHARMACY INC SWIFT COMPOUNDING PHARMACY	276 BANK ST OTTAWA ON K2P 1X6	SSW	140.19	53
COOPER PHARMACY INC SWIFT COMPOUNDING PHARMACY	276 BANK ST OTTAWA ON K2P 1X6	SSW	140.19	53
COOPER PHARMACY INC	276 BANK ST OTTAWA ON K2P 1X6	SSW	140.19	53
Regional Group	152 Gloucester St Ottawa ON K2P 0A6	NNW	142.13	55
BAYVIEW PROPERTY MANAGEMENT	210 BANK STREET OTTAWA ON K2P 1W8	WNW	145.97	57
Shell Canada Products	154 O+Connor Street Ottawa ON K2P 1T5	N	176.80	90
Shell Canada Products	154 O+Connor Street Ottawa ON K2P 1T5	N	176.80	90
OTTAWA MAGAZINE INC. 29-278	192 BANK STREET OTTAWA ON K2P 1W8	WNW	179.37	94
OTTAWA MAGAZINE INCORPORATED	192 BANK STREET OTTAWA ON K2P 1W8	WNW	179.37	94

Equal/Higher Elevation	Address	Direction	Distance (m)	Map Key
OTTAWA(SEE&USE ON0897800 OTTAWA)	192 BANK STREET OTTAWA ON K2P 1W8	WNW	179.37	94
OTTAWA(SEE&USE ON0897800 OTTAWA) 29-290	192 BANK STREET OTTAWA ON K2P 1W8	WNW	179.37	94
OTTAWA MAGAZINE INC.	192 BANK STREET OTTAWA ON K2P 1W8	WNW	179.37	94
OTTAWA MAGAZINE INC.	192 BANK STREET OTTAWA ON K2P 1W8	WNW	179.37	94
Ontario Addiction Treatment Centres	401 Somerset Street, West Ottawa ON K2P 0K1	SSW	179.86	95
Dedicated National Pharmacy (In Receivership)	401 Somerset St West Ottawa ON K2P 0K1	SSW	179.86	95
Dedicated National Pharmacy (In Receivership)	401 Somerset St West Ottawa ON K2P 0K1	SSW	179.86	95
Ontario Addiction Treatment Centres	401 Somerset Street, West Ottawa ON K2P 0K1	SSW	179.86	95
Ontario Addiction Treatment Centres	401 Somerset Street, West Ottawa ON K2P 0K1	SSW	179.86	95
Ontario Addiction Treatment Centres	401 Somerset Street, West Ottawa ON	SSW	179.86	95
Ontario Addiction Treatment Centres	401 Somerset Street, West Ottawa ON K2P0K1	SSW	179.86	95
Ontario Addiction Treatment Centres	401 Somerset Street, West Ottawa ON K2P0K1	SSW	179.86	95

Equal/Higher Elevation	Address	Direction	Distance (m)	Map Key
Ontario Addiction Treatment Centres	401 Somerset Street, West Ottawa ON K2P0K1	SSW	179.86	95
Canadian Addiction Treatment Clinics LP	401 Somerset Street, West Ottawa ON K2P0K1	SSW	179.86	95
Canadian Addiction Treatment Clinics LP	401 Somerset Street, West Ottawa ON K2P0K1	SSW	179.86	95
Canadian Addiction Treatment Clinics LP	401 Somerset Street, West Ottawa ON K2P0K1	SSW	179.86	95
Centretown Community Health Centre Inc.	420 Cooper Street Ottawa ON K2P 2N6	SW	192.12	102
Centretown Community Health Centre Inc.	420 Cooper Street Ottawa ON K2P 2N6	SW	192.12	102
Centretown Community Health Centre Inc.	420 Cooper Street Ottawa ON K2P 2N6	SW	192.12	102
Centretown Community Health Centre Inc.	420 Cooper Street Ottawa ON	SW	192.12	102
Centretown Community Health Centre Inc.	420 Cooper Street Ottawa ON K2P 2N6	SW	192.12	102
Centretown Community Health Centre Inc.	420 Cooper Street Ottawa ON K2P 2N6	SW	192.12	102
Centretown Community Health Centre Inc.	420 Cooper Street Ottawa ON K2P 2N6	SW	192.12	102

Equal/Higher Elevation	Address	Direction	Distance (m)	Map Key
Centretown Community Health Centre Inc.	420 Cooper Street Ottawa ON K2P 2N6	SW	192.12	102
Centretown Community Health Centre Inc.	420 Cooper Street Ottawa ON K2P 2N6	SW	192.12	102
Centretown Community Health Centre Inc.	420 Cooper Street Ottawa ON K2P 2N6	SW	192.12	102
Centretown Community Health Centre Inc.	420 Cooper Street Ottawa ON K2P 2N6	SW	192.12	102
GVT. OF CAN. - R.C.M.P.	OTTAWA A DIVISION, DRUG SECTION 400 COOPER STREET OTTAWA ON K1A 0R4	SW	193.41	104
GVT. OF CAN. - R.C.M.P. 18-132	OTTAWA A DIVISION, DRUG SECTION 400 COOPER STREET OTTAWA ON K1A 0R4	SW	193.41	104
400 Cooper Building Inc.	400 Cooper Street Ottawa ON K2P 2H8	SW	193.41	104
OTTAWA COMMUNITY HOUSING CORPORATION	395 SOMERSET STREET OTTAWA ON	SSW	201.54	106
Black & McDonald Ltd.	395 Somerset Ottawa ON K2L 4X8	SSW	201.54	106
City of Ottawa	210 Gloucester Ottawa ON K2P 2K4	WNW	205.90	109
City of Ottawa	210 Gloucester Ottawa ON K2P 2K4	WNW	205.90	109
City of Ottawa	210 Gloucester Ottawa ON K2P 2K4	WNW	205.90	109

Equal/Higher Elevation	Address	Direction	Distance (m)	Map Key
City of Ottawa Parks, Bldg & Grounds Services Branch	210 Gloucester Ottawa ON K2P 2K4	WNW	205.90	109
City of Ottawa Parks, Bldg & Grounds Services Branch	210 Gloucester Ottawa ON K2P 2K4	WNW	205.90	109
City of Ottawa Parks, Bldg & Grounds Services Branch	210 Gloucester Ottawa ON K2P 2K4	WNW	205.90	109
City of Ottawa	210 Gloucester Ottawa ON K2P 2K4	WNW	205.90	109
Loblaw Companies Limited	296 Bank St. Ottawa ON K2P 1X8	SSE	209.88	113
Loblaw Companies Limited	296 Bank St. Ottawa ON K2P 1X8	SSE	209.88	113
LOBLAWS INC.	296 Bank St. Ottawa ON K2P 1X8	SSE	209.88	113
LOBLAWS INC.	296 Bank St. Ottawa ON K2P 1X8	SSE	209.88	113
LOBLAWS INC.	296 Bank St. Ottawa ON K2P 1X8	SSE	209.88	113
LOBLAWS INC.	296 Bank St. Ottawa ON K2P 1X8	SSE	209.88	113
HEALTH AND WELFARE CANADA	HEALTH UNIT#28, 10TH FL., WEST TOWER 300 LAURIER AVE. WEST (TBC) OTTAWA ON K1A 0R5	NW	216.78	116

Equal/Higher Elevation	Address	Direction	Distance (m)	Map Key
GVT OF CAN-HEALTH&WELFARE CAN.MED. 16-304	SER.BR,UNIT#28,10TH FL. W. TOWER 300 LAURIER AVE. WEST, C/O 301 ELGIN ST OTTAWA ON K1A 0L3	NW	216.78	116
HEALTH AND WELFARE CANADA	300 LAURIER AVE. WEST (T.B.C) HEALTH UNIT #28, 10TH FLOOR WEST TOWER OTTAWA ON K1A 0R5	NW	216.78	116
GVT. OF CAN.-SUPPLY AND SERVICES	OLYMPIA PRINTING PLANT,LEVEL P1,W.TOWER L'ESPLANADE LAURIER,300 LAURIER AVE. W OTTAWA ON K1A 0M7	NW	216.78	116
GVT. OF CAN.(OUT OF BUS) 18-208	OLYMPIA PRINTING PLANT,LEVEL P1,W.TOWER L'ESPLANADE LAURIER,300 LAURIER AVE. W OTTAWA ON K1A 0M7	NW	216.78	116
GVT. OF CAN.(OUT OF BUSINESS)	OLYMPIA PRINTING PLANT,LEVEL P1,W.TOWER L'ESPLANADE LAURIER,300 LAURIER AVE. W OTTAWA ON K1A 0M7	NW	216.78	116
Public Works and Government Services Canada	300 Laurier Ave Ottawa ON K0A 0S5	NW	216.78	116
Public Works and Government Services Canada	300 Laurier Ave Ottawa ON	NW	216.78	116
Public Works and Government Services Canada	300 Laurier Ave Ottawa ON	NW	216.78	116
Public Works and Government Services Canada	300 Laurier Ave Ottawa ON	NW	216.78	116
Public Works and Government Services Canada	300 Laurier Ave Ottawa ON K0A 0S5	NW	216.78	116
Public Works and Government Services Canada	300 Laurier Ave Ottawa ON	NW	216.78	116

Equal/Higher Elevation	Address	Direction	Distance (m)	Map Key
Public Works and Government Services Canada	300 Laurier Ave Ottawa ON K0A0S5	NW	216.78	116
Public Works and Government Services Canada	300 Laurier Ave Ottawa ON K0A0S5	NW	216.78	116
Public Works and Government Services Canada	300 Laurier Ave Ottawa ON K0A0S5	NW	216.78	116
Public Services & Procurement Canada RPB	300 Laurier Ave Ottawa ON K0A 0S5	NW	216.78	116
Public Services & Procurement Canada RPB	300 Laurier Ave Ottawa ON K0A 0S5	NW	216.78	116
Public Services & Procurement Canada RPB	300 Laurier Ave Ottawa ON K0A 0S5	NW	216.78	116
Public Services & Procurement Canada	300 Laurier Ave Ottawa ON K0A 0S5	NW	216.78	116
DUFRESNE PILING COMPANY (1967) LTD.	380 SOMERSET STREET WEST OTTAWA ON K2P 2R2	S	222.60	123
AULT FOODS LIMITE(OUT OF BUSINESS)03-320	453 COOPER STREET OTTAWA ON K2P 0H1	WSW	226.68	128
AULT FOODS LIMITED	453 COOPER STREET OTTAWA ON K2P 0H1	WSW	226.68	128
AULT FOODS LIMITED	453 COOPER STREET OTTAWA ON K2P 0H1	WSW	226.68	128
CAMPBELL AND KENNEDY ELECTRIC LTD.	M2-171 BANK ST. OTTAWA ON K2P 1W5	NW	228.18	129

Equal/Higher Elevation	Address	Direction	Distance (m)	Map Key
O & Y PROPERTIES INC.	171 BANK STREET L'ESPLANADE LAURIER OTTAWA ON K2P 1W5	NW	228.18	129
O & Y PROPERTIES INC.	L'ESPLANADE LAURIER 171 BANK STREET OTTAWA ON K2P 1W5	NW	228.18	129
ROSTRUST INVESTMENTS INC.	171 BANK STREET (L'ESPLANADE LAURIER) OTTAWA ON K2P 1W5	NW	228.18	129
MCEVOY-SHIELDS FUNERAL HOMES LTD.	235 KENT STREET OTTAWA ON K2P 1Z9	W	234.71	137
MCEVOY-SHIELDS FUNERAL HOMES LTD. 44-472	235 KENT STREET OTTAWA ON K2P 1Z9	W	234.71	137
Service Corporation International Canada	235 Kent Street Ottawa ON K2P 1Z9	W	234.71	137
Charlesfort Development Corporation	235 Kent Street Ottawa ON K2P 1Z9	W	234.71	137
GVT. OF CAN. - FINANCE CANADA	PROPERTY & MATERIAL MANAGEMENT 140 O'CONNOR STREET OTTAWA ON K1A 0G5	NNW	242.10	144
FINANCE AND TREASURY BOARD OF CAN. DEPT.	140 O'CONNOR STREET PROPERTY & MATERIAL MANAGEMENT OTTAWA ON K1A 0G5	NNW	242.10	144
GVT. OF CAN. - FINANCE CANADA 18-149	PROPERTY & MATERIAL MANAGEMENT 140 O'CONNOR STREET OTTAWA ON K1A 0G5	NNW	242.10	144
DEPT. OF FINANCE/TREASURY BOARD OF CANADA	140 O'CONNOR STREET FACILITIES MANAGEMENT OTTAWA ON K1A 0G5	NNW	242.10	144

Equal/Higher Elevation	Address	Direction	Distance (m)	Map Key
DEPT. OF FINANCE/TREASURY BOARD OF CANADA	140 O'CONNOR STREET FACILITIES MANAGEMENT OTTAWA ON K2P 2H6	NNW	242.10	144
Gannon Blackburn Electric Inc.	140 O'Connor Ottawa ON K1A 0R5	NNW	242.10	144
B. Surani Drugs Ltd. (910)	174 BANK ST OTTAWA ON K1P 5N7	WNW	248.51	153
B. Surani Drugs Ltd. (910)	174 BANK ST OTTAWA ON K1P 5N7	WNW	248.51	153
B. Surani Drugs Ltd. (910)	174 BANK ST OTTAWA ON K1P 5N7	WNW	248.51	153
B. Surani Drugs Ltd. (910)	174 BANK ST OTTAWA ON K1P 5N7	WNW	248.51	153
B. Surani Drugs Ltd. (910)	174 BANK ST OTTAWA ON K1P 5N7	WNW	248.51	153
B. Surani Drugs Ltd. (910)	174 BANK ST OTTAWA ON K1P 5N7	WNW	248.51	153
CLARRIDGE HOMES	419-429 SOMERSET STREET OTTAWA ON K2P 2P5	SW	259.01	160
Clarridge Homes	419-429 SOMERSET ST. OTTAWA ON K1N 6W8	SW	259.01	160
HUDSON PARK CONDOS	245 KENT STREET OTTAWA ON K2P 0A5	W	259.04	161
Prime Mechanical	151 O'Connor Ottawa ON K2P 2M5	N	261.73	167

Equal/Higher Elevation	Address	Direction	Distance (m)	Map Key
Public Works and Government Services Canada	340 Laurier Street Ottawa ON	WNW	265.12	171
Starlight Investments	340 Laurier Ave West Ottawa ON K1A 0P9	WNW	265.12	171
TNC 340 Laurier Ltd.	340 Laurier Ave West ottawa ON K1A 0P8	WNW	265.12	171
TNC 340 Laurier Ltd	340 Laurier Ottawa ON K1A 0P9	WNW	265.12	171
Epic Realty Partners	340 Laurier Ave. Ottawa ON K1P 5K3	WNW	265.12	171
Demo Core	340 Laurier Ave. Ottawa ON K1A 0P9	WNW	265.12	171
340 TNC Laurier Ltd.	340 Laurier Avenue Ottawa ON K1A 0P9	WNW	265.12	171
340 TNC Laurier Ltd.	340 Laurier Avenue Ottawa ON K1A 0P9	WNW	265.12	171
JER OTTAWA ULC	340 LAURIER AVENUE WEST OTTAWA ON K1A 0P9	WNW	265.12	171
JER OTTAWA ULC	340 LAURIER AVENUE WEST SIR WILFRID LAURIER BUILDING OTTAWA ON K1A 0P9	WNW	265.12	171
OTTAWA 340 LAURIER AVENUE WEST INC.	340 LAURIER AVENUE WEST OTTAWA ON K1A 0P9	WNW	265.12	171

Equal/Higher Elevation	Address	Direction	Distance (m)	Map Key
Public Works and Government Services Canada	340 Laurier Street Ottawa ON K1P 5K3	WNW	265.12	171
SHOPPERS DRUG MART	161 BANK STREET OTTAWA ON K1P 5N7	NW	278.91	189
R. E. Hein Construction	301 LAURIER AVENUE WEST OTTAWA ON	WNW	286.19	197
ARTEXT ELECTRONIC PUBLISHING INC.	124 O'CONNOR ST., SUITE 200 OTTAWA ON K1P 5M9	NNW	287.01	200
ARTEXT ELECTRONIC--OUT OF BUSINESS	124 O'CONNOR ST., SUITE 200 OTTAWA ON K1P 5M9	NNW	287.01	200
ARTEXT ELECTRONIC (OUT OF BUS.) 03-293	124 O'CONNOR ST., SUITE 200 OTTAWA ON K1P 5M9	NNW	287.01	200
ARTEXT ELECTRONIC PUBLISHING INC.	124 O'CONNOR ST. SUITE 200 OTTAWA ON K1P 5M9	NNW	287.01	200
ARTEXT ELE(OUT OF BUSINESS)G INC. 03-388	124 O'CONNOR ST. SUITE 200 OTTAWA ON K1P 5M9	NNW	287.01	200
HUNT CLUB PRESS LTD (OUT OF BUSINESS)	263 LAURIER AVE. W. OTTAWA ON K1P 5J9	NNW	287.01	200
HUNT CLUB PRESS LTD. 19-736	263 LAURIER AVE. W. OTTAWA ON K1P 5J9	NNW	287.01	200
QUADRAPRESS INC.	263 LAURIER AVENUE WEST OTTAWA ON K1P 5J9	NNW	287.01	200
The Great-West Life Assurance Company	269 Laurier Avenue West Ottawa ON K1P 5J9	NW	289.32	202

Equal/Higher Elevation	Address	Direction	Distance (m)	Map Key
Public Services & Procurement Canada	269 Laurier W. OTTAWA ON K1A 0P8	NW	289.32	202
The Great-West Life Assurance Company	269 Laurier Avenue West Ottawa ON K1P 5J9	NW	289.32	202
The Great-West Life Assurance Company	269 Laurier Avenue West Ottawa ON K1P 5J9	NW	289.32	202
The Great West Life Assurance Company	269 Laurier Avenue West Ottawa ON K1P 5J9	NW	289.32	202
The Great-West Life Assurance Company	269 Laurier Avenue West Ottawa ON K1P 5J9	NW	289.32	202
The Great-West Life Assurance Company	269 Laurier Avenue West Ottawa ON K1P 5J9	NW	289.32	202
The Great-West Life Assurance Company	269 Laurier Avenue West Ottawa ON K1P 5J9	NW	289.32	202
The Great-West Life Assurance Company	269 Laurier Avenue West Ottawa ON K1P 5J9	NW	289.32	202
PUBLIC SAFETY CANADA	269 LAURIER WEST OTTAWA ON K1A0S5	NW	289.32	202
The Great-West Life Assurance Company	269 Laurier Avenue West Ottawa ON K1P 5J9	NW	289.32	202
The Great-West Life Assurance Company	269 Laurier Avenue West Ottawa ON K1P 5J9	NW	289.32	202

Equal/Higher Elevation	Address	Direction	Distance (m)	Map Key
PUBLIC SAFETY CANADA	269 LAURIER WEST OTTAWA ON K1A0S5	NW	289.32	202
Public Services & Procurement Canada RPB	269 Laurier W. OTTAWA ON K1A 0P8	NW	289.32	202
THE PROPERTY GROUP	404 McLAREN ST OTTAWA ON	S	292.85	207
CentreTown Pharmacy Inc.	326 Bank Street ottawa ON K2P 1Y1	SSE	292.94	208
CentreTown Pharmacy Inc.	326 Bank Street ottawa ON K2P 1Y1	SSE	292.94	208
CentreTown Pharmacy Inc.	326 Bank Street ottawa ON K2P 1Y1	SSE	292.94	208
CentreTown Pharmacy Inc.	326 Bank Street ottawa ON K2P 1Y1	SSE	292.94	208
CentreTown Pharmacy Inc.	326 Bank Street ottawa ON K2P 1Y1	SSE	292.94	208
CentreTown Pharmacy Inc.	326 Bank Street ottawa ON K2P 1Y1	SSE	292.94	208
HEALTH AND WELFARE CANADA	HEALTH UNIT#31, 2ND FL., NORONO BLDG. 360 LAURIER AVE. WEST (HWC) OTTAWA ON K1P 1C8	WNW	295.20	210
GVT OF CAN-HEALTH&WELFARE CAN.MED. 16-305	SER.BR,UNIT#31,2ND FL.,NORONO BLDG. 360 LAURIER AVE. WEST,C/O 301 ELGIN ST OTTAWA ON K1P 1C8	WNW	295.20	210
HEALTH AND WELFARE CANADA	360 LAURIER AVE. WEST (HWC) HEALTH UNIT #31, 2ND FLOOR, NORONO BLDG.	WNW	295.20	210

Equal/Higher Elevation	Address	Direction	Distance (m)	Map Key
	OTTAWA ON K1P 5K3			
Dental Anaesthesia Group	441 MacLaren Street Suite 370 Ottawa ON	SSW	295.92	211
Sedation Dental Group	Suite 370 441 MacLaren St Ottawa ON K2P 2H3	SSW	295.92	211
Elevation Elevator Inc.	441 MacLaren Ottawa ON K2P 2R2	SSW	295.92	211
Sedation Dental Group	Suite 370 441 MacLaren St Ottawa ON K2P 2H3	SSW	295.92	211
Dental Anaesthesia Group	Suite 370 441 MacLaren St Ottawa ON K2P 2H3	SSW	295.92	211
Sedation Dental Group	Suite 370 441 MacLaren St Ottawa ON K2P 2H3	SSW	295.92	211
Sedation Dental Group	Suite 370 441 MacLaren St Ottawa ON K2P 2H3	SSW	295.92	211
Sedation Dental Group	Suite 370 441 MacLaren St Ottawa ON K2P 2H3	SSW	295.92	211
Budget Car Inc	443 Somerset St. West Ottawa ON K1R 5J7	SW	296.59	214
Budget Car Inc	443 Somerset St. West Ottawa ON K1R 5J7	SW	296.59	214
Budget Car Inc	443 Somerset St. West Ottawa ON K1R 5J7	SW	296.59	214

Equal/Higher Elevation	Address	Direction	Distance (m)	Map Key
Budget Car Inc	443 Somerset St. West Ottawa ON K1R 5J7	SW	296.59	214
Budget Car Inc	443 Somerset St. West Ottawa ON	SW	296.59	214
Budget Car Inc	443 Somerset St. West Ottawa ON K1R 5J7	SW	296.59	214
Budget Car Inc	443 Somerset St. West Ottawa ON K1R 5J7	SW	296.59	214
Budget Car Inc	443 Somerset St. West Ottawa ON K1R 5J7	SW	296.59	214
Budget Car Inc	443 Somerset St. West Ottawa ON K1R 5J7	SW	296.59	214
Budget Car Inc	443 Somerset St. West Ottawa ON K1R 5J7	SW	296.59	214
Public Services & Procurement Canada ESD	333 Laurier Ave Ottawa ON K1P 1C1	WNW	297.79	217
Public Services & Procurement Canada ESD	333 Laurier Ave Ottawa ON K1P 1C1	WNW	297.79	217
Public Services & Procurement Canada	333 Laurier Ave Ottawa ON K1P 1C1	WNW	297.79	217
Canada Revenue Agency	333 Laurier Avenue Ottawa ON	WNW	297.79	217

Equal/Higher Elevation	Address	Direction	Distance (m)	Map Key
Public Works and Government Services Canada	333 Laurier Ave Ottawa ON	WNW	297.79	217
Public Services & Procurement Canada ESD	333 Laurier Ave Ottawa ON K1P 1C1	WNW	297.79	217
2732685 Ontario Inc.	429 MacLaren Street Ottawa ON K2P 0M7	SSW	299.44	220

Lower Elevation	Address	Direction	Distance (m)	Map Key
J Levinston Holding	212 - 232 Bank st. Ottawa ON K2P 1X1	W	80.62	21
GVT. OF CAN. - NATIONAL DEFENCE	CRAD/DSIS-NATIONAL DEFENCE HEADQUARTERS 190 O'CONNOR ST. OTTAWA ON K1A 1G8	NNE	124.13	44
GVT. OF CAN. - NATIONAL DEFENCE	190 O'CONNOR STREET DIRECTORATE, SCIENTIFIC INFORMAT.SERVICE OTTAWA ON K1A 1G8	NNE	124.13	44
GVT. OF CAN. - NATIONAL DEFENCE 18-192	CRAD/DSIS-NATIONAL DEFENCE HEADQUARTERS 190 O'CONNOR ST. OTTAWA ON K1A 1G8	NNE	124.13	44
DEPT. OF NATIONAL DEFENCE	DEFENCE RESEARCH DEVELOPMENT BRANCH 190 O'CONNOR STREET OTTAWA ON K1A 0K2	NNE	124.13	44
Taggart Corporation Ltd.	257 Lisgar Street Otawa ON K2P 0C7	NE	160.47	68
Taggart Group Ltd	257 Lisgar St Ottawa ON K2P1P0	NE	160.47	68
EnviroCentre	326 Somerset St. West Ottawa ON K2P 0J9	ESE	183.24	96

Danosh construction	325 Cooper St ottawa ON K2P 0G5	ENE	185.67	98
Danosh construction	325 Cooper St ottawa ON K2P 0G5	ENE	185.67	98
Claridge Homes Corporation	96 Nepean Street Ottawa ON	NE	209.70	112
FOSTER SPORT CENTER	305 BANK STREET OTTAWA ON K2P 1X7	SSE	219.16	121
FOSTER SPORT CENTER 15-418	305 BANK STREET OTTAWA ON K2P 1X7	SSE	219.16	121
BLACK PHOTO(OUT OF BUS.)	181 BANK STREET, UNITS 121-122 L'ESPLANADE OTTAWA ON K2P 1W5	NNW	224.56	124
BLACK PHOTO CORPORATION	171-181 BANK STREET, UNITS 121-122 OTTAWA ON K2P 1W5	NNW	224.56	124
DEPARTMENT OF(OUT OF BUSINESS) 17-714	DENTAL CLINIC LAB. 100 GLOUCESTER STREET, SUITE 602 OTTAWA ON K2P 0A4	NNE	232.02	133
DEPARTMENT OF NATIONAL DEFENCE 17-714	DENTAL CLINIC LAB. 100 GLOUCESTER STREET, SUITE 602 OTTAWA ON K2P 0A4	NNE	232.02	133
DEPT. OF NATIONAL DEFENCE (OUT OF BUS.)	DENTAL CLINIC LAB 100 GLOUCESTER STREET, SUITE 602 OTTAWA ON K2P 0A4	NNE	232.02	133
AUBUT & NADEAU SERVICES INC.	356 MCLAREN STREET OTTAWA ON K2P 0M6	SE	259.70	164
AUBUT & NADEAU SERVICES INC.	342 MCLAREN STREET OTTAWA ON K2P 0M6	SE	265.69	172

PSL Mechanical	415 McLaren St Ottawa ON K2P 2C8	SSW	266.11	175
GLENVIEW CORPORATION	270 SOMERSET WEST OTTAWA ON K2P 0J7	E	271.72	181
CYBERMEDIX HEALTH SERVICES LTD.	180 METCALFE ST., OTTAWA C/O 6 VANSCO RD. TORONTO ON K2P 1P5	NE	273.15	183
CYBERMEDIX (SEE & USE ON0245133) 11-261	180 METCALFE ST., OTTAWA C/O 6 VANSCO RD. TORONTO ON K2P 1P5	NE	273.15	183
CYBERMEDIX HEALTH SERVICES LTD. 11-261	180 METCALFE ST., OTTAWA C/O 6 VANSCO RD. TORONTO ON K2P 1P5	NE	273.15	183
CYBERMEDIX HEALTH (SEE & USE ON0245133)	180 METCALFE STREET OTTAWA ON K2P 1P5	NE	273.15	183
CANADIAN MEDICAL LABORATORIES LIMITED	180 METCALFE STREET, STE. 402 OTTAWA ON K2P 2E9	NE	273.15	183
DIAGNOSTIC IMAGING CONSULTANTS	205-180 METCALFE ST. C/O 301-11 ROSEMOUNT AVE. OTTAWA ON K2P 1P5	NE	273.15	183
DIAGNOSTIC IMAGING CONSULTANTS 12-543	205-180 METCALFE ST. C/O 301-11 ROSEMOUNT AVE. OTTAWA ON K2P 1P5	NE	273.15	183
CENTRA CARE HEALTH SERVICES 00-000	180 METCALFE SUITE 201 OTTAWA ON K2P 1P5	NE	273.15	183
Excavation Rene St-Pierre Inc.	180 Metcalfe Street Ottawa ON K2P 1P5	NE	273.15	183
NATIONAL DEFENCE	234 LAURIER AVENUE WEST 19TH FLOOR, ROOM 1904 OTTAWA ON K1A 0K2	N	291.07	205

DEPT. OF NATIONAL DEFENCE	234 LAURIER AVENUE WEST 19TH FLOOR, ROOM 1904 OTTAWA ON K1A 0K2	N	291.07	205
234 LAURIER LEASEHOLDS LIMITED	234 LAURIER AVENUE WEST OTTAWA ON	N	291.07	205
KOPP CLINICAL LABORATORIES	267 O'CONNOR STREET, SUITE 104 OTTAWA ON K2P 1V3	ESE	295.98	212
KOPP CLINICAL LABORAT (OUT OF BUSINESS)	267 O'CONNOR STREET, SUITE 104 OTTAWA ON K2P 1V3	ESE	295.98	212
KOPP CLINICAL LABORATORIES 23-100	267 O'CONNOR STREET, SUITE 104 OTTAWA ON K2P 1V3	ESE	295.98	212
O'CONNOR PHARMACY	267 O'CONNER STREET OTTAWA ON K2P 1V3	ESE	295.98	212
CML HealthCare Inc.	267 O'Connor Street Ottawa ON K2P 1V3	ESE	295.98	212
CML HealthCare Inc.	267 O'Connor Street Ottawa ON K2P 1V3	ESE	295.98	212
CML HealthCare Inc.	267 O'Connor Street Ottawa ON K2P 1V3	ESE	295.98	212
Dr. Donald K. Wilson Medicine Prof. Corp.	403-267 O'Connor St Ottawa ON K2P 1V3	ESE	295.98	212
Central Ottawa Family Medicine Associates Ltd.	Suite 500 267 O'Connor Street Ottawa ON K2P 1V3	ESE	295.98	212
Ottawa Endoscopy & Day Surgery	267 O'conner Street Suite 225 Ottawa ON K2P 1V3	ESE	295.98	212

Ottawa Endoscopy & Day Surgery	267 O'connor Street Suite 225 Ottawa ON	ESE	295.98	212
Central Ottawa Family Medicine Associates Ltd.	Suite 500 267 O'Connor Street Ottawa ON K2P 1V3	ESE	295.98	212
Dr. Donald K. Wilson Medicine Prof. Corp.	403-267 O'Connor St Ottawa ON K2P 1V3	ESE	295.98	212
CML HealthCare Inc.	267 O'Connor Street Ottawa ON K2P 1V3	ESE	295.98	212
Ottawa Endoscopy & Day Surgery	267 O'connor Street Suite 207 Ottawa ON	ESE	295.98	212
Central Ottawa Family Medicine Associates Ltd.	Suite 500 267 O'Connor Street Ottawa ON K2P 1V3	ESE	295.98	212
Dr. Donald K. Wilson Medicine Prof. Corp.	403-267 O'Connor St Ottawa ON K2P 1V3	ESE	295.98	212
LifeLabs LP	267 O'Connor Street, Unit B003 Ottawa ON	ESE	295.98	212
LifeLabs LP	267 O'Connor Street, Unit B003 Ottawa ON	ESE	295.98	212
Dr. Donald K. Wilson Medicine Prof. Corp.	403-267 O'Connor St Ottawa ON	ESE	295.98	212
Central Ottawa Family Medicine Associates Ltd.	Suite 500 267 O'Connor Street Ottawa ON	ESE	295.98	212
Ottawa Endoscopy & Day Surgery	267 O'connor Street Suite 207 Ottawa ON	ESE	295.98	212
Midtown Family Health	267 O'Connor ST. Suite 306 Ottawa ON K2P 1V3	ESE	295.98	212

Sajjad Giby Pharmacies Inc.	267 O'CONNOR STREET, UNIT 120 OTTAWA ON K2P 1V3	ESE	295.98	212
Central Ottawa Family Medicine Associates Ltd.	Suite 500 267 O'Connor Street Ottawa ON K2P 1V3	ESE	295.98	212
We Care Home Health Services	267 O'Connor Street Suite 609 Ottawa ON K2P 1V3	ESE	295.98	212
Ottawa Endoscopy & Day Surgery	267 O'connor Street Suite 207 Ottawa ON K2P 1V3	ESE	295.98	212
We Care Home Health Services	267 O'Connor Street Suite 609 Ottawa ON K2P 1V3	ESE	295.98	212
LifeLabs LP	267 O'Connor Street, Unit B003 Ottawa ON K1S 1C2	ESE	295.98	212
Central Ottawa Family Medicine Associates Ltd.	Suite 500 267 O'Connor Street Ottawa ON K2P 1V3	ESE	295.98	212
Dr. Donald K. Wilson Medicine Prof. Corp.	403-267 O'Connor St Ottawa ON K2P1V3	ESE	295.98	212
Ottawa Endoscopy & Day Surgery	267 O'connor Street Suite 207 Ottawa ON K2P 1V3	ESE	295.98	212
Sajjad Giby Pharmacies Inc.	267 O'CONNOR STREET, UNIT 120 OTTAWA ON K2P 1V3	ESE	295.98	212
Midtown Family Health	267 O'Connor ST. Suite 306 Ottawa ON K2P 1V3	ESE	295.98	212
Central Ottawa Family Medicine Associates Ltd.	Suite 500 267 O'Connor Street Ottawa ON K2P 1V3	ESE	295.98	212

LifeLabs LP	267 O'Connor Street, Unit B003 Ottawa ON K1S 1C2	ESE	295.98	212
Dr. Donald K. Wilson Medicine Prof. Corp.	403-267 O'Connor St Ottawa ON K2P1V3	ESE	295.98	212
Ottawa Endoscopy & Day Surgery	267 O'connor Street Suite 207 Ottawa ON K2P 1V3	ESE	295.98	212
Midtown Family Health	267 O'Connor ST. Suite 306 Ottawa ON K2P 1V3	ESE	295.98	212
Sajjad Giby Pharmacies Inc.	267 O'CONNOR STREET, UNIT 120 OTTAWA ON K2P 1V3	ESE	295.98	212
CBI Home Health formerly We Care Home Health	267 O'Connor Street Suite 609 Ottawa ON K2P 1V3	ESE	295.98	212
Ottawa Endoscopy & Day Surgery	267 O'connor Street Suite 207 Ottawa ON K2P 1V3	ESE	295.98	212
Central Ottawa Family Medicine Associates Ltd.	Suite 500 267 OConnor Street Ottawa ON K2P 1V3	ESE	295.98	212
Midtown Family Health	267 O'Connor ST. Suite 306 Ottawa ON K2P 1V3	ESE	295.98	212
Sajjad Giby Pharmacies Inc.	267 O'CONNOR STREET, UNIT 120 OTTAWA ON K2P 1V3	ESE	295.98	212
Ottawa Endoscopy & Day Surgery	267 O'connor Street Suite 207 Ottawa ON K2P 1V3	ESE	295.98	212
Midtown Family Health	267 O'Connor ST. Suite 306 Ottawa ON K2P 1V3	ESE	295.98	212
Central Ottawa Family Medicine Associates Ltd.	Suite 500 267 OConnor Street Ottawa ON K2P 1V3	ESE	295.98	212

CBI Home Health formerly We Care Home Health	267 O'Connor Street Suite 609 Ottawa ON K2P 1V3	ESE	295.98	212
Central Ottawa Family Medicine Associates Ltd.	Suite 500 267 OConnor Street Ottawa ON K2P 1V3	ESE	295.98	212
CBI Home Health formerly We Care Home Health	267 O'Connor Street Suite 609 Ottawa ON K2P 1V3	ESE	295.98	212
Sajjad Giby Pharmacies Inc.	267 O'CONNOR STREET, UNIT 120 OTTAWA ON K2P 1V3	ESE	295.98	212
Ottawa Endoscopy & Day Surgery	267 O'connor Street Suite 207 Ottawa ON K2P 1V3	ESE	295.98	212
Midtown Family Health	267 O'Connor ST. Suite 306 Ottawa ON K2P 1V3	ESE	295.98	212
CBI Home Health formerly We Care Home Health	267 O'Connor Street Suite 609 Ottawa ON K2P 1V3	ESE	295.98	212
Midtown Family Health	267 O'Connor ST. Suite 306 Ottawa ON K2P 1V3	ESE	295.98	212
Ottawa Community Housing Corp	379 Gilmour Street Ottawa ON K2P 2M6	SE	296.19	213
MANULIFE FINANCIAL	220 LAURIER AVENUE WEST OTTAWA ON K1P 5Z9	NNE	298.84	219
MANULIFE FINANCIAL	220 LAURIER AVENUE WEST OTTAWA ON K1P 5Z9	NNE	298.84	219
MANULIFE FINANCIAL	220 LAURIER AVENUE WEST OTTAWA ON K1P 5Z9	NNE	298.84	219

MANULIFE FINANCIAL	220 LAURIER AVENUE WEST OTTAWA ON	NNE	298.84	219
MANULIFE FINANCIAL	220 LAURIER AVENUE WEST OTTAWA ON K1P 5Z9	NNE	298.84	219
MANULIFE FINANCIAL	220 LAURIER AVENUE WEST OTTAWA ON K1P 5Z9	NNE	298.84	219
MANULIFE FINANCIAL	220 LAURIER AVENUE WEST OTTAWA ON K1P 5Z9	NNE	298.84	219
MANULIFE FINANCIAL	220 LAURIER AVENUE WEST OTTAWA ON K1P 5Z9	NNE	298.84	219
Manulife Canadian Property Portfolio	220 Laurier Avenue West Ottawa ON K1P 5Z9	NNE	298.84	219

HINC - TSSA Historic Incidents

A search of the HINC database, dated 2006-June 2009* has found that there are 3 HINC site(s) within approximately 0.30 kilometers of the project property.

Lower Elevation	Address	Direction	Distance (m)	Map Key
	322 SOMERSET STREET WEST OTTAWA ON	ESE	187.68	99
	338 SOMERSET STREET WEST OTTAWA ON	SE	192.28	103
	293 McLAREN STREET OTTAWA ON	ESE	275.33	186

INC - Fuel Oil Spills and Leaks

A search of the INC database, dated 31 Oct, 2023 has found that there are 2 INC site(s) within approximately 0.30 kilometers of the project property.

Equal/Higher Elevation	Address	Direction	Distance (m)	Map Key
	212 Bank Street , Ottawa ON	W	101.39	31
	384 MacLaren Street, Ottawa ON	SSE	261.10	166

NPCB - National PCB Inventory

A search of the NPCB database, dated 1988-2008* has found that there are 5 NPCB site(s) within approximately 0.30 kilometers of the project property.

Equal/Higher Elevation	Address	Direction	Distance (m)	Map Key
SEALTEST	DIVISION OF AULT FOODS; 453 COOPER STREET OTTAWA ON K2P 0H1	WSW	226.68	128
ROSTRUST INVESTMENTS INC.	171 BANK STREET LEVEL 2 L'Esplanade Laurier Ottawa ON K2P 1W5	NW	228.18	129
ROSTRUST INVESTMENTS INC.	L'ESPLANADE LAURIER 171 BANK STREET LEVEL II OTTAWA ON K2P 1W5	NW	228.18	129
OLYMPIA & YORK DEVELOPMENTS LTD.	L'ESPLANADE LAURIER; 171 BANK STREET LEVEL II OTTAWA ON K2P 1W5	NW	228.18	129
ROSTRUST INVESTMENTS INC.	171 BANK STREET LEVEL II BANK STREET LEVEL II OTTAWA ON	NW	228.18	129

NPRI - National Pollutant Release Inventory - Historic

A search of the NPRI database, dated 1993-May 2017 has found that there are 2 NPRI site(s) within approximately 0.30 kilometers of the project property.

Equal/Higher Elevation	Address	Direction	Distance (m)	Map Key
O&Y ENTERPRISE	340 LAURIER Avenue West OTTAWA ON K1A0P8	WNW	265.12	171

Lower Elevation	Address	Direction	Distance (m)	Map Key
MANULIFE	220 Laurier Avenue Ottawa ON K1P5S9	NNE	298.84	219

OOGW - Ontario Oil and Gas Wells

A search of the OOGW database, dated 1800-Aug 2024 has found that there are 1 OOGW site(s) within approximately 0.30 kilometers of the project property.

Equal/Higher Elevation	Address	Direction	Distance (m)	Map Key
Ottawa Dairy Well	Nepean ON ***Licence No:*** F019784	S	168.29	77

PAP - Canadian Pulp and Paper

A search of the PAP database, dated 1999, 2002, 2004, 2005, 2009-2014 has found that there are 1 PAP site(s) within approximately 0.30 kilometers of the project property.

Equal/Higher Elevation	Address	Direction	Distance (m)	Map Key
Communications, Energy & Paperworkers Union of Canada	301 Laurier Ave W Ottawa ON K1P 6M6	WNW	286.19	197

PES - Pesticide Register

A search of the PES database, dated Oct 2011-Oct 31, 2024 has found that there are 15 PES site(s) within approximately 0.30 kilometers of the project property.

Equal/Higher Elevation	Address	Direction	Distance (m)	Map Key
HARTMAN'S YOUR INDEPENDENT GROCER	296 BANK ST OTTAWA ON K2P1X8	SSE	209.88	113
HARTMAN'S YOUR INDEPENDENT GROCER	296 BANK STREET OTTAWA ON K2P 1X8	SSE	209.88	113
HARTMAN'S YOUR INDEPENDENT GROCER	296 BANK STREET OTTAWA ON K2P 1X8	SSE	209.88	113
HARTMAN'S YOUR INDEPENDENT GROCER	296 BANK ST OTTAWA ON K2P 1X8	SSE	209.88	113

Equal/Higher Elevation	Address	Direction	Distance (m)	Map Key
HARTMAN'S YOUR INDEPENDENT GROCER	296 BANK ST OTTAWA ON K2P 1X8	SSE	209.88	113
HARTMAN'S YOUR INDEPENDENT GROCER	296 BANK ST OTTAWA ON K2P 1X8	SSE	209.88	113
MASSINE ENTERPRISES INC. O/A MASSINE'S YOUR INDEPENDENT GROCER	296 BANK ST OTTAWA ON K2P1X8	SSE	209.88	113
LOBLAWS INC O/A BANK STREET YOUR INDEPENDENT GROCER	296 BANK ST OTTAWA ON K2P1X8	SSE	209.88	113
HARTMAN'S YOUR INDEPENDENT GROCER	296 BANK ST OTTAWA ON K2P1X8	SSE	209.88	113
HARTMAN'S YOUR INDEPENDENT GROCER	296 BANK ST OTTAWA ON K2P1X8	SSE	209.88	113
SHOPPERS DRUG MART #988	174 BANK ST OTTAWA ON K2P1W6	WNW	248.51	153
SHOPPERS DRUG MART #988	174 BANK ST OTTAWA ON K2P1W6	WNW	248.51	153
SHOPPERS DRUG MART #0988 (161 BANK ST. OTTAWA)	161 BANK ST OTTAWA ON K1P 5N7	NW	278.91	189
SHOPPERS DRUG MART #0988 (161 BANK ST. OTTAWA)	161 BANK ST OTTAWA ON K1P 5N7	NW	278.91	189
SHOPPERS DRUG MART #0988 (161 BANK ST. OTTAWA)	161 BANK ST OTTAWA ON K1P 5N7	NW	278.91	189

PINC - Pipeline Incidents

A search of the PINC database, dated Feb 28, 2021 has found that there are 5 PINC site(s) within approximately 0.30 kilometers of the project property.

Lower Elevation	Address	Direction	Distance (m)	Map Key
ENBRIDGE GAS INC	142 NEPEAN ST,,OTTAWA,ON,K2P 2N2,CA ON	NNE	109.14	36
PIPELINE HIT 1"	331 COOPER ST,,OTTAWA,ON,K2P 0G5,CA ON	E	161.20	70
KEN RALPH	231 O'CONNOR ST,,OTTAWA,ON, K2P 1T8,CA ON	E	172.99	82
OTTAWA GREENBELT CONSTRUCTION LTD	250 LISGAR ST,,OTTAWA,ON,K2P 0C8,CA ON	ENE	205.87	108
PIPELINE HIT 1/2"	310 COOPER ST,,OTTAWA,ON,K2P 0G7,CA ON	E	231.38	132

PRT - Private and Retail Fuel Storage Tanks

A search of the PRT database, dated 1989-1996* has found that there are 4 PRT site(s) within approximately 0.30 kilometers of the project property.

Equal/Higher Elevation	Address	Direction	Distance (m)	Map Key
BYTOWN TOWING & AUTOCARE LTD	154 O CONNOR ST AT GLOUCESTER OTTAWA ON	N	176.80	90
SOMERSET SUNOCO	429 SOMERSET ST OTTAWA ON K2P0K1	SW	259.01	160
BUDGET CAR & TRUCK RENTALS OF OTTAWA	443 SOMERSET ST W OTTAWA ON K1R 5J7	SW	296.59	214
I C ASSALY CONSTRUCTION	199 KENT ST OTTAWA ON K2P2K8	W	298.35	218

PTTW - Permit to Take Water

A search of the PTTW database, dated 1994 - Nov 30, 2024 has found that there are 2 PTTW site(s) within approximately 0.30 kilometers of the project property.

Equal/Higher Elevation	Address	Direction	Distance (m)	Map Key
Claridge Homes (287 Lisgar) Inc.	287 Lisgar Street City of Ottawa, Ontario CITY OF OTTAWA ON	NE	77.15	18

Lower Elevation	Address	Direction	Distance (m)	Map Key
Claridge Homes (70 Gloucester) Inc.	70 Gloucester Street and 89-91 Nepean Street Address: 70 Gloucester Street St, Ottawa, City District Office: Ottawa GeoReference: Zone: 18, UTM Easting: 445635, UTM Northing: 5029740, , Site #: 0723-AH5JSZ CITY OF OTTAWA ON	NE	289.31	201

RSC - Record of Site Condition

A search of the RSC database, dated 1997-Sept 2001, Oct 2004-Dec 2024 has found that there are 12 RSC site(s) within approximately 0.30 kilometers of the project property.

Equal/Higher Elevation	Address	Direction	Distance (m)	Map Key
Soho Lisgar Inc.	300 Lisgar Street, Ottawa, Ontario, K2P 1T6 OTTAWA ON	E	19.28	1
CLARIDGE HOMES (287 LISGAR) INC.	287 LISGAR STREET ON Ottawa ON	NE	77.15	18
Youth Services Bureau of Ottawa	433 COOPER ST/366 LISGAR STREET, OTTAWA OTTAWA ON	WSW	161.75	71
Charlesfort Development Corporation	235 and 245 Kent Street, Ottawa, Ontario, K2P 1Z9 OTTAWA ON	W	259.04	161
Ambassador-Mondrian Inc.	324 LAURIER AVE W ON OTTAWA ON	WNW	266.22	176
OTT A360 LAURIER INC.	360 Laurier AVE W Ottawa ON	WNW	295.20	210

Equal/Higher Elevation	Address	Direction	Distance (m)	Map Key
Avraham Holdings Inc.	443 SOMERSET ST W ON OTTAWA ON	SW	296.59	214

Lower Elevation	Address	Direction	Distance (m)	Map Key
CLARIDGE HOMES (89 NEPEAN) INC.	91 NEPEAN STREET ON Ottawa ON	NE	248.35	152
CLARIDGE HOMES (89 NEPEAN) INC.	89 NEPEAN STREET ON Ottawa ON	NE	266.65	177
10701572 CANADA INC.	180 METCALFE STREET ON Ottawa ON	NE	273.15	183
170 METCALFE STREET LIMITED	170 METCALFE STREET ON Ottawa ON	NE	283.55	196
CLARIDGE HOMES (70 GLOUCESTER) INC.	70 GLOUCESTER STREET ON Ottawa ON	NE	289.31	201

SCT - Scott's Manufacturing Directory

A search of the SCT database, dated 1992-Mar 2011* has found that there are 46 SCT site(s) within approximately 0.30 kilometers of the project property.

Equal/Higher Elevation	Address	Direction	Distance (m)	Map Key
Canus Plastics Inc.	300 Lisgar St Ottawa ON K2P 0E2	E	19.28	1
Canus Signs Plastics Ltd.	300 Lisgar St Ottawa ON K2P 0E2	E	19.28	1
Canadian Bible Society	315 Lisgar St Ottawa ON K2P 0E1	WNW	46.79	6

Equal/Higher Elevation	Address	Direction	Distance (m)	Map Key
Capital Xtra - Div. of Pink	251 Bank St Unit 503 Ottawa ON K2P 1X3	SSW	66.43	11
McKenzie Publishing Inc.	251A Bank St Suite 500 Ottawa ON K2P 1X3	SSW	66.43	11
Akiva Publishing Inc.	251 Bank St Suite 206 Ottawa ON K2P 1X3	SSW	66.43	11
COOKWARE CENTRE (THE)	220 BANK ST OTTAWA ON K2P 1X1	W	95.07	28
The Ottawa Xpress	396 Cooper St Suite 204 Ottawa ON K2P 2H7	SSE	98.96	30
The Ottawa X Press - Div. of Communications Voir Inc.	396 Cooper St Suite 204 Ottawa ON K2P 2H7	SSE	98.96	30
Communications Voir Inc.	396 Cooper St Suite 204 Ottawa ON K2P 2H7	SSE	98.96	30
Communications Voir Inc.	396 Cooper St Suite 204 Ottawa ON K2P 2H7	SSE	98.96	30
Ottawa X Press	396 Cooper St Suite 204 Ottawa ON K2P 2H7	SSE	98.96	30
Imagnan Corp.	396 Cooper St Suite 203 Ottawa ON K2P 2H7	SSE	98.96	30
KOFFMAN SIGNS	146 NEPEAN ST OTTAWA ON K2P 0B6	N	102.20	32
Koffman Signs Ltd.	146 Nepean St Ottawa ON K2P 0B6	N	102.20	32

Equal/Higher Elevation	Address	Direction	Distance (m)	Map Key
CAPITAL XTRA INC.	177 NEPEAN ST SUITE 500 OTTAWA ON K2P 0B4	WNW	122.40	43
Biz Point Inc.	273 Bank St Ottawa ON K2P 1X5	SSE	137.21	49
O'Brien Publishing Inc.	176 Gloucester St Suite 400 Ottawa ON K2P 0A6	NW	170.26	81
Cdn Council Tobacco Control	192 Bank St Ottawa ON K2P 1W8	WNW	179.37	94
Soundmaster Ltd.	386 MacLaren St Ottawa ON K2P 0M8	SSE	264.56	170
Grantium Inc.	279 Laurier Ave W Suite 200 Ottawa ON K1P 5J9	NW	273.30	184
FOX PRINT & COPY LTD.	124 O'CONNOR ST OTTAWA ON K1P 5M9	NNW	287.01	200
QUADRAPRINT (1996)	124 O'CONNOR ST OTTAWA ON K1P 5M9	NNW	287.01	200

Lower Elevation	Address	Direction	Distance (m)	Map Key
WALLACK'S ART & DRAFTING	231 BANK ST OTTAWA ON K2P 1W9	W	71.45	16
Canadian Council on Social	190 O'Connor St Suite 100 Ottawa ON K2P 2R3	NNE	124.13	44
JacintaInk	207 Bank St Suite 242 Ottawa ON K2P 2N2	NW	125.41	45

To Be Publications Inc.	207 Bank St Ottawa ON K2P 2N2	NW	125.41	45
CDIA Report Newsletter	338 Somerset St W Unit 4 Ottawa ON K2P 0J9	SE	192.28	103
whatif? Technologies Inc.	338 Somerset St W Unit 3 Ottawa ON K2P 0J9	SE	192.28	103
DOMUS SOFTWARE LTD	309 COOPER ST UNIT 500 OTTAWA ON K2P 0G5	ENE	216.92	118
The Canadian Council on Social Development	309 Cooper St Floor 5 Ottawa ON K2P 0G5	ENE	216.92	118
Cdn Council on Social Dev	309 Cooper St Floor 5 Ottawa ON K2P 0G5	ENE	216.92	118
The Ottawa XPress	309 Cooper St Suite 401 Ottawa ON K2P 0G5	ENE	216.92	118
Itplanit Services Corp.	180 Metcalfe St Suite 503 Ottawa ON K2P 1P5	NE	273.15	183
HICKS MEDIA	300 Cooper St Suite 30 Ottawa ON K2P 0G7	E	274.07	185
Hicks Media - Div. of Gidney News & Publishing Limited	300 Cooper St Suite 30 Ottawa ON K2P 0G7	E	274.07	185
DENTAL TECHNOLOGY GROUP INC.	267 O'CONNOR ST SUITE 101 OTTAWA ON K2P 1V3	ESE	295.98	212
E.L. LITTLEJOHN & ASSOCIATES	267 O'Connor St Ottawa ON K2P 1V3	ESE	295.98	212

The Dental Technology Group	267 O'Connor St Suite 101 Ottawa ON K2P 1V3	ESE	295.98	212
E.L. Littlejohn & Associates Ltd.	267 O'Connor St Ottawa ON K2P 1V3	ESE	295.98	212
LE PRINT SUPER EXPRESS	220 LAURIER AVE W OTTAWA ON K1P 5Z9	NNE	298.84	219
LINKTEK CORPORATION	220 LAURIER AVE W OTTAWA ON K1P 5Z9	NNE	298.84	219
Print Three	220 Laurier Ave W Ottawa ON K1P 5Z9	NNE	298.84	219
Canadian Bureau for International Education	220 Laurier Ave W Suite 1100 Ottawa ON K1P 5Z9	NNE	298.84	219
Print Three Inc	220 Laurier Ave W Ottawa ON K1P 5Z9	NNE	298.84	219
CBIE - Cdn Bur for Intl Educ	220 Laurier Ave W Suite 1550 Ottawa ON K1P 5Z9	NNE	298.84	219

SPL - Ontario Spills

A search of the SPL database, dated 1988-Jun 2024; Aug 2024; Oct 2024 has found that there are 35 SPL site(s) within approximately 0.30 kilometers of the project property.

Equal/Higher Elevation	Address	Direction	Distance (m)	Map Key
Claridge Homes (Carson) Inc.	287 Lisgar Avenue Ottawa ON K2P 1K8	NE	77.15	18
Enbridge Gas Distribution Inc.	Bank St and Nepean St Ottawa ON	WNW	118.76	39
PRIVATE RESIDENCE	177 NIPEON STREET FURNACE OIL TANK OTTAWA CITY ON	WNW	122.40	43

Equal/Higher Elevation	Address	Direction	Distance (m)	Map Key
	222 Nepean Street, Ottawa Ottawa ON	W	139.13	52
DARLING INTERNATIONAL CANADA INC.	OTTAWA ON	N	170.20	80
SHELL CANADA PRODUCTS LTD.	154 O'CONNOR ST. SHELL CANADA GAS STATION SERVICE STATION OTTAWA CITY ON K2P 1T5	N	176.80	90
SHELL CANADA PRODUCTS LTD.	154 O'CONNER STREET SERVICE STATION OTTAWA CITY ON	N	176.80	90
Parson Refrigeration (1985) Ltd.	296 Bank St. Ottawa ON K2P 1X8	SSE	209.88	113
Parson Refrigeration (1985) Ltd.	296 Bank St Ottawa ON	SSE	209.88	113
296 Bank Street	296 Bank Street OTTAWA ON	SSE	209.88	113
	296 Bank Street, Ottawa ON	SSE	209.88	113
	in front of 300 Laurier Avenue<UNOFFICIAL> Ottawa ON	NW	216.78	116
AULT FOODS	453 COOPER STREET OTTAWA WINCHESTER 490 GORDON STREET OTTAWA CITY ON K2P 0H1	WSW	226.68	128
AULT FOODS	453 COOPER ST.AT KENT ST. OTTAWA OTTAWA DAIRY OTTAWA CITY ON K2P 0H1	WSW	226.68	128

Equal/Higher Elevation	Address	Direction	Distance (m)	Map Key
	239 Nepean St OTTAWA ON	W	233.50	136
Enbridge Gas Distribution Inc.	384 MacLaren St Ottawa ON K2P 0M8	SSE	261.10	166
Waste Management of Canada Corporation	Bank St and Laurier Ave West Ottawa ON	NW	262.49	169
PRIVATE BUSINESS	340 LAURIER AVE (N.O.S.) OTTAWA CITY ON	WNW	265.12	171
TRANSPORT TRUCK	KENT ST & COOPER ST. MOTOR VEHICLE (OPERATING FLUID) OTTAWA CITY ON	SW	270.83	179
	269 Laurier Avenue West Ottawa ON	NW	289.32	202
UNKNOWN	SOMERSET AND KENT STREET OTTAWA CITY ON	SW	296.93	215
	290-292 Kent Street UTM Zone:18 Easting:445333.64 Northing: 5029231.41 Ottawa ON	SW	297.69	216
Telus Communication Company	1900- 333 Laurier Avenue Ottawa ON K1P 1C1	WNW	297.79	217
Kent Towers<UNOFFICIAL>	199 Kent st Ottawa ON	W	298.35	218

Lower Elevation	Address	Direction	Distance (m)	Map Key
OTTAWA HYDRO	375 COOPER STREET TRANSFORMER OTTAWA CITY ON K2P 0G8	ESE	68.94	13

PRIVATE BUSINESS	232 BANK ST STORAGE TANK OTTAWA ON K2P 1X1	W	80.62	21
Enbridge Gas Distribution Inc.	331 Cooper St. Ottawa ON	E	161.20	70
Enbridge Gas Distribution Inc.	338 Sommerset West Ottawa ON	SE	192.28	103
MOTOR VEHICLE	250 LISGAR STR. MOTOR VEHICLE (OPERATING FLUID) OTTAWA CITY ON K2P 0C8	ENE	205.87	108
Enbridge Gas Distribution Inc.	250 Lisgar Street Ottawa ON	ENE	205.87	108
Enbridge Gas Distribution Inc.	310 Cooper St. Ottawa ON	E	231.38	132
285 MacLaren St	OTTAWA ON	SE	238.16	142
City of Ottawa	North side of Nepean St., near #88 (between O'Connor St. and Metcalfe St.) Ottawa ON	NE	243.22	147
PRIVATE OWNER	LOT BESIDE 374 MACLAREN STREET. MOTOR VEHICLE (OPERATING FLUID) OTTAWA CITY ON K2P 0M6	SSE	252.72	156
	85Q3+2H5 Nepean, Ottawa, ON OTTAWA ON	NE	265.79	173

VAR - Variances for Abandonment of Underground Storage Tanks

A search of the VAR database, dated Feb 28, 2022 has found that there are 1 VAR site(s) within approximately 0.30 kilometers of the project property.

Lower Elevation	Address	Direction	Distance (m)	Map Key

DALE R KENNY	309 COOPER ST,,OTTAWA,ON,K2P 0G5,CA ON	ENE	216.92	118

WWIS - Water Well Information System

A search of the WWIS database, dated Dec 31 2023 has found that there are 42 WWIS site(s) within approximately 0.30 kilometers of the project property.

Equal/Higher Elevation	Address	Direction	Distance (m)	Map Key
	355 COOPER ST OTTAWA ON ***Well ID:*** 7305580	ENE	39.18	3
	355 COOPER ST OTTAWA ON ***Well ID:*** 7305582	ENE	46.35	5
	ON ***Well ID:*** 7296899	NW	83.36	23
	154 O'CONNOR STREET Ottawa ON ***Well ID:*** 7130914	N	146.32	58
	195 BANK ST. OTTAWA ON ***Well ID:*** 7246053	WNW	151.17	61
	154 O'CONNOR ST Ottawa ON ***Well ID:*** 7139448	N	169.77	79
	ON ***Well ID:*** 1503876	WNW	176.40	88
	296 BANK ST. OTTAWA ON ***Well ID:*** 7246842	SSE	199.05	105
	296 BANK ST. OTTAWA ON ***Well ID:*** 7246843	SSE	199.05	105
	281 kent st Ottawa ON	SW	246.59	151

Equal/Higher Elevation	Address	Direction	Distance (m)	Map Key
	Well ID: 7354243			
	KENT ST Ottawa ON ***Well ID:*** 7344656	WSW	252.11	154
	281 kent st Ottawa ON ***Well ID:*** 7354245	SW	265.80	174
	384 MC LAUREN RD OTTAWA ON ***Well ID:*** 7212003	SSE	270.79	178
	81 kent st Ottawa ON ***Well ID:*** 7354244	SW	271.65	180
	429 MC LEARN Ottawa ON ***Well ID:*** 7233874	SSW	276.27	187
	180 WALLER ST OTTAWA ON ***Well ID:*** 7212067	SSE	281.58	191
	384 MCLAUREN RD OTTAWA ON ***Well ID:*** 7212004	SSE	283.00	192
	429 MC LEARN OTTAWA ON ***Well ID:*** 7233875	SSW	286.75	198
	19 MCLAREN ON ***Well ID:*** 7233876	SSW	290.11	203
	269 LAURIER AVE Ottawa ON ***Well ID:*** 7230965	NW	294.83	209
	KENT ST Ottawa ON ***Well ID:*** 7344660	SW	299.93	221

Lower Elevation	Address	Direction	Distance (m)	Map Key
	355 COOPER ST OTTAWA ON ***Well ID:*** 7305579	E	47.84	8
	315 COOPER ST Ottawa ON ***Well ID:*** 7312996	E	69.77	14
	355 COOPER ST OTTAWA ON ***Well ID:*** 7305581	ENE	70.07	15
	355 COOPER ST Ottawa ON ***Well ID:*** 7312995	ENE	102.26	33
	311 SOMERSET Ottawa ON ***Well ID:*** 7391114	ESE	141.16	54
	311 Somerset St W Ottawa ON ***Well ID:*** 7382859	E	147.11	59
	SOMERSET ROADWAY OTTAWA ON ***Well ID:*** 1535586	SE	148.02	60
	311 SOMERSET Ottawa ON ***Well ID:*** 7391113	ESE	155.74	66
	ON ***Well ID:*** 7391814	NNE	157.16	67
	331 Cooper St Ottawa ON ***Well ID:*** 7334763	E	166.07	74
	311 SONERSET Ottawa ON ***Well ID:*** 7391115	ESE	166.47	75
	338 SOMERSET STREET WEST OTTAWA ON ***Well ID:*** 7046637	SE	169.36	78

ON **Well ID:** 7211110	ESE	173.18	**83**
311 Somerset St W Ottawa ON **Well ID:** 7382782	ESE	174.96	**84**
311 SOMERSET Ottawa ON **Well ID:** 7391112	ESE	175.59	**86**
250 Lisgar St Ottawa ON **Well ID:** 7334675	ENE	209.48	**111**
170 METCALFE ST lot D con C Ottawa ON **Well ID:** 7318398	NNE	237.27	**141**
170 METCALFE ST lot D con C Ottawa ON **Well ID:** 7318397	NE	242.10	**145**
170 METCALFE ST ON **Well ID:** 7319978	NE	252.38	**155**
180 METCALFE STREET ON **Well ID:** 7236607	NE	273.15	**183**
180 METCALFE STREET Ottawa ON **Well ID:** 7236609	ENE	277.59	**188**

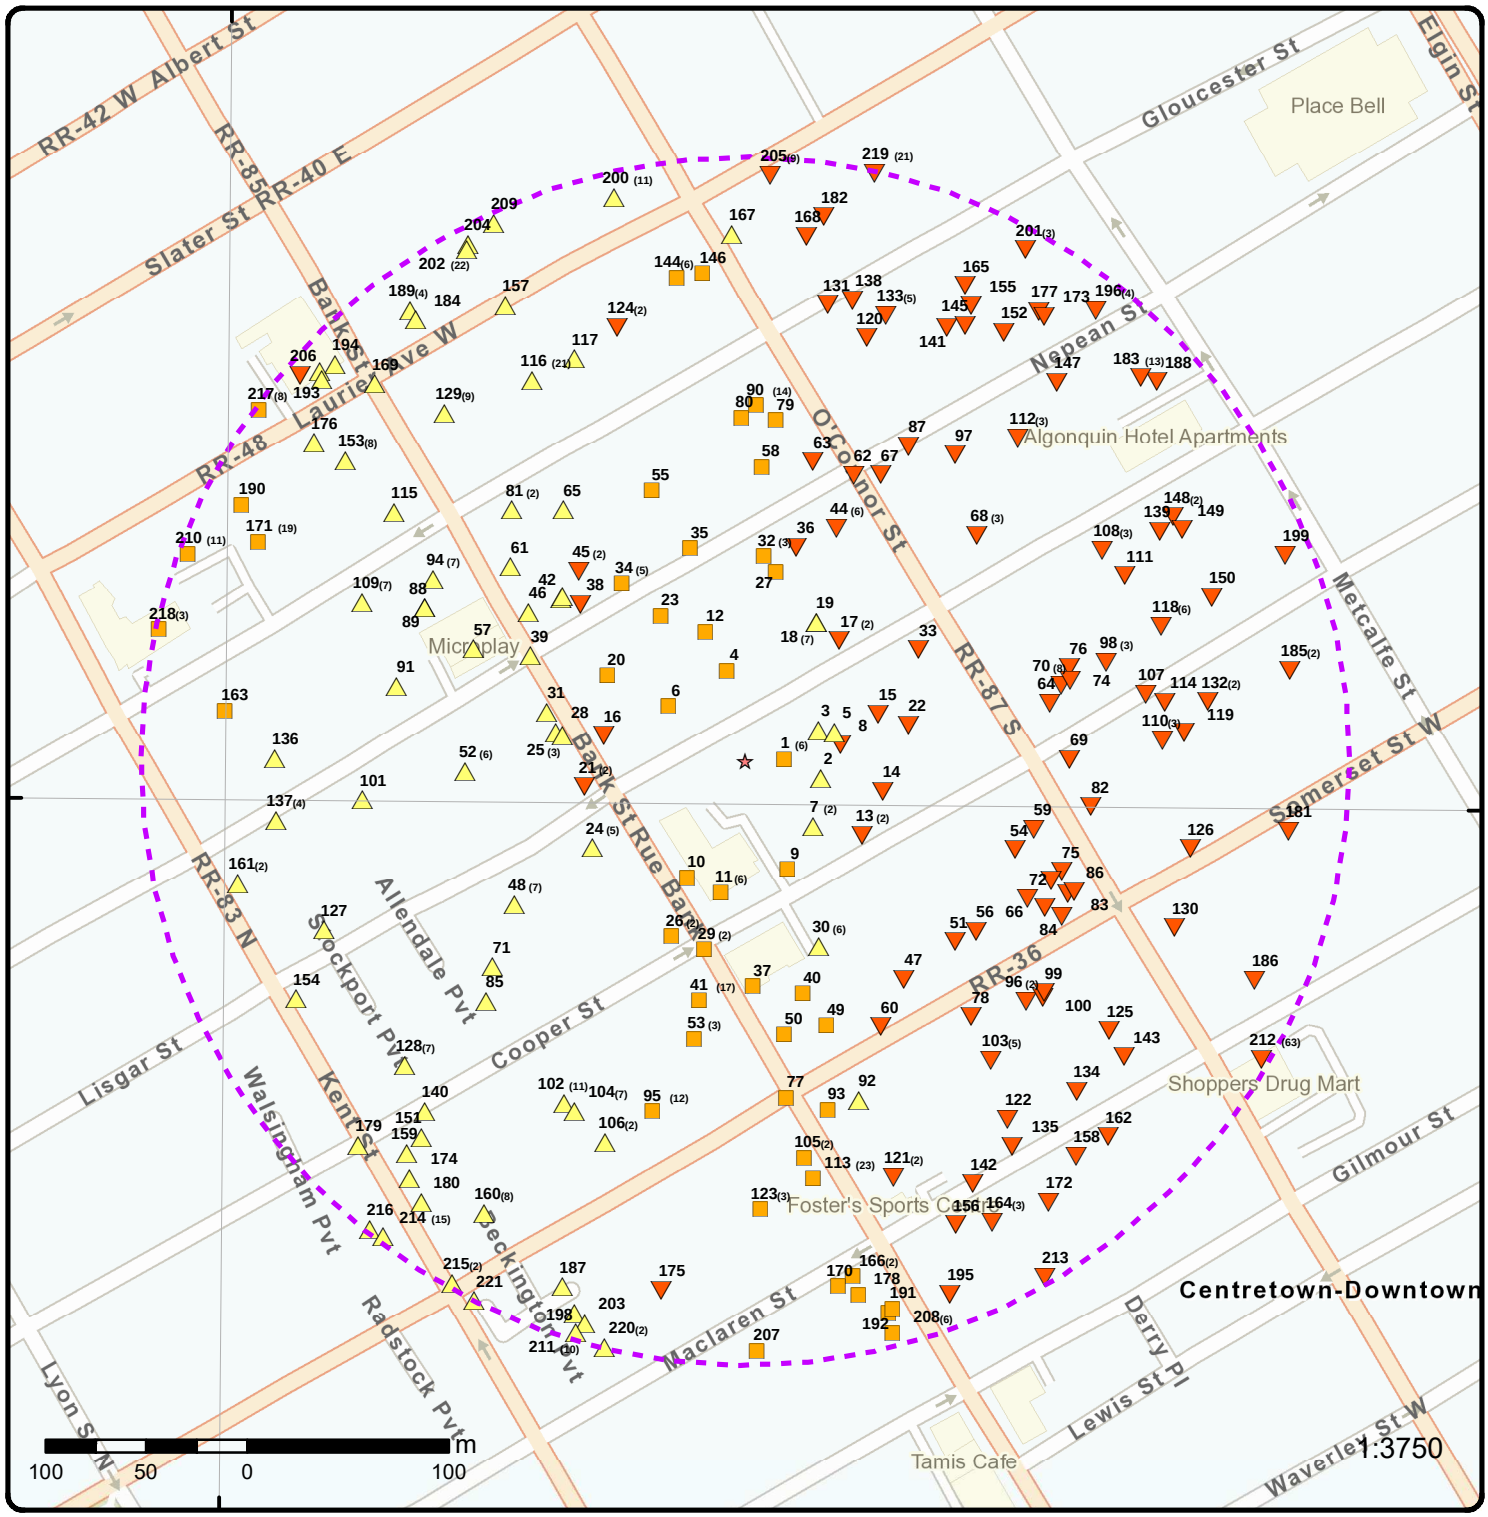

Map: 0.3 Kilometer Radius

Order Number: 25020500995

Address: 312 Lisgar Street, Ottawa, ON

- Project Property
- Buffer Outline
- Eris Sites with Higher Elevation
- Eris Sites with Same Elevation
- Eris Sites with Lower Elevation
- Eris Sites with Unknown Elevation
- Freeways; Highways
- Traffic Circle; Ramp
- Major Arterial; Minor Arterial
- Local Road
- Service Road; Traffic Circle; Ramp
- Rail
- Beach
- Airport
- Industrial Area
- Military Base
- Aircraft Roads
- Native Reservation
- Hospital
- Shopping & Sports Area
- University/College
- Cemetery; Golf Course
- Parkt (National)
- Park (City/County)

Source: © 2021 ESRI StreetMap Premium.

© ERIS Information Limited Partnership

Aerial

Year: 2023

Order Number: 25020500995

Address: 312 Lisgar Street, Ottawa, ON

Source: ESRI World Imagery

© ERIS Information Limited Partnership

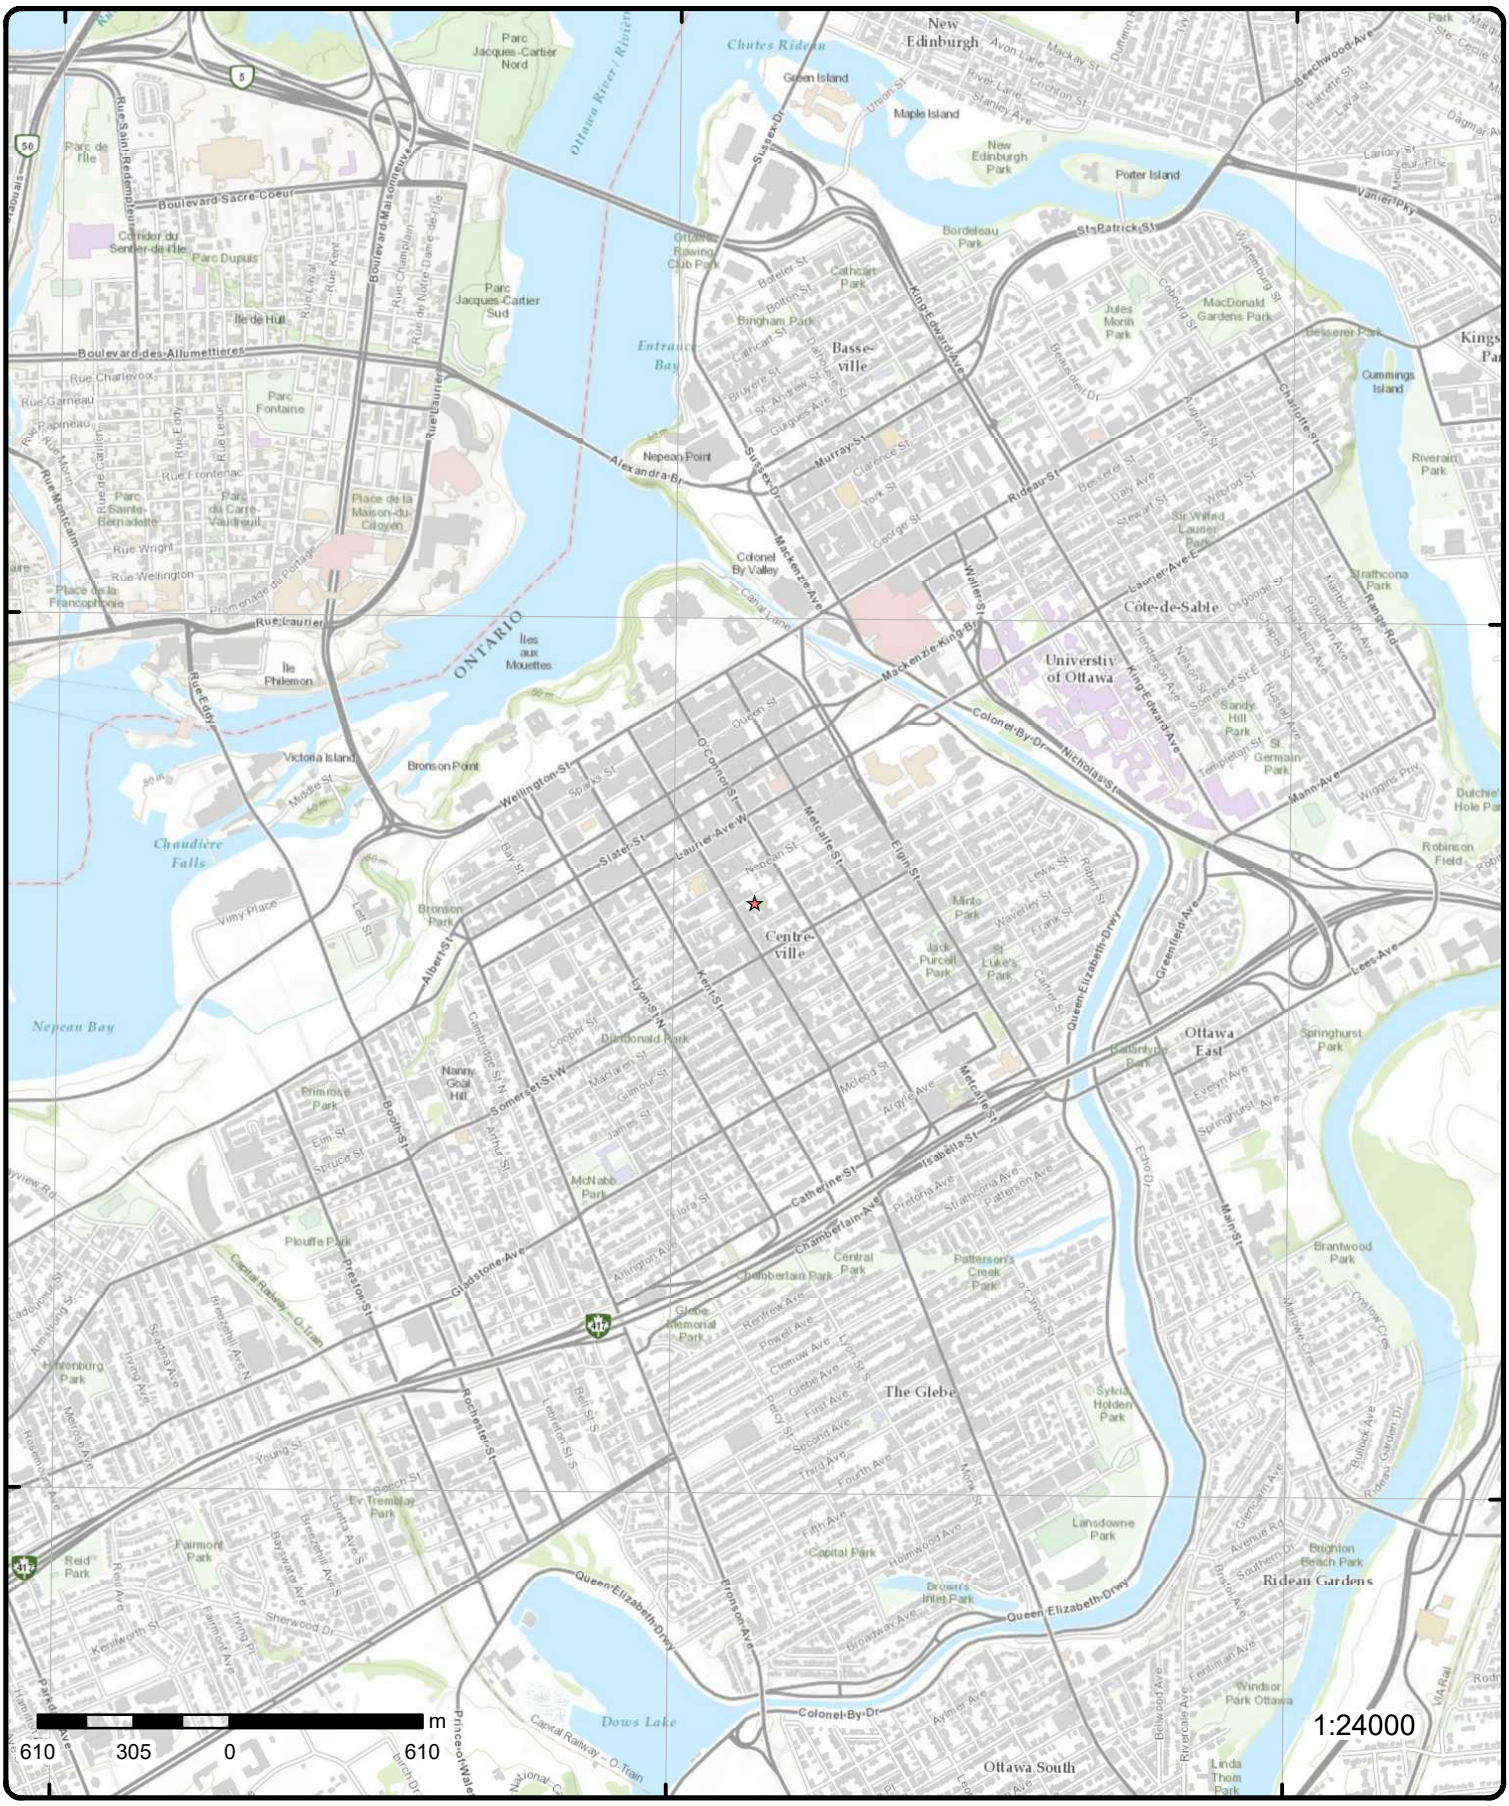

Topographic Map

Address: 312 Lisgar Street, ON

Source: ESRI World Topographic Map

Order Number: 25020500995

ERIS

© ERIS Information Limited Partnership

Detail Report

Map Key	Number of Records	Direction/ Distance (m)	Elev/Diff (m)	Site	DB
1	1 of 6	E/19.3	76.9 / 0.00	Canus Plastics Inc. 300 Lisgar St Ottawa ON K2P 0E2	SCT

Established: 8/1/1949
Plant Size (ft²): 22000
Employment:

--Details--
Description: Plastic Film and Sheet Manufacturing
SIC/NAICS Code: 326114

Description: Chemical (except Agricultural) and Allied Product Wholesaler-Distributors
SIC/NAICS Code: 418410

Description: Other Paper and Disposable Plastic Product Wholesaler-Distributors
SIC/NAICS Code: 418220

Description: Showcase, Partition, Shelving and Locker Manufacturing
SIC/NAICS Code: 337215

Description: All Other Miscellaneous Fabricated Metal Product Manufacturing
SIC/NAICS Code: 332999

Description: Industrial Machinery, Equipment and Supplies Wholesaler-Distributors
SIC/NAICS Code: 417230

Description: Office and Store Machinery and Equipment Wholesaler-Distributors
SIC/NAICS Code: 417910

Description: Plumbing, Heating and Air-Conditioning Equipment and Supplies Wholesaler-Distributors
SIC/NAICS Code: 416120

Description: Unlaminated Plastic Profile Shape Manufacturing
SIC/NAICS Code: 326121

Description: Sign Manufacturing
SIC/NAICS Code: 339950

Description: All Other Plastic Product Manufacturing
SIC/NAICS Code: 326198

Description: Other Specialty-Line Building Supplies Wholesaler-Distributors
SIC/NAICS Code: 416390

Map Key	Number of Records	Direction/ Distance (m)	Elev/Diff (m)	Site	DB
1	2 of 6	E/19.3	76.9 / 0.00	Canus Signs Plastics Ltd. 300 Lisgar St Ottawa ON K2P 0E2	SCT

Established: 1955
Plant Size (ft²):
Employment: 25

Map Key	Number of Records	Direction/ Distance (m)	Elev/Diff (m)	Site	DB

--Details--
Description: All Other Plastic Product Manufacturing
SIC/NAICS Code: 326198

Description: Sign Manufacturing
SIC/NAICS Code: 339950

Description: Plastic Bottle Manufacturing
SIC/NAICS Code: 326160

---

1 | ***3 of 6*** | ***E/19.3*** | ***76.9 / 0.00*** | ***300 Lisgar Street Ottawa ON K2P 0E2*** | ***EHS***

Order No: 20090807045
Status: C
Report Type: Standard Report
Report Date: 8/18/2009
Date Received: 8/7/2009
Previous Site Name:
Lot/Building Size:
Additional Info Ordered: Fire Insur. Maps and/or Sire Plans

Nearest Intersection: Lisgar Street and Bank Street (Site located east of intersection)
Municipality:
Client Prov/State: ON
Search Radius (km): 0.25
X: -75.696446
Y: 45.416825

---

1 | ***4 of 6*** | ***E/19.3*** | ***76.9 / 0.00*** | ***Soho Lisgar Inc. 300 Lisgar Street, Ottawa, Ontario, K2P 1T6 OTTAWA ON*** | ***RSC***

RSC No: 113750
RA No:
Status: FILED
Filing Date:
Date Ack:
Date Returned:
Approval Date: June 23, 2011
Cert Date:
Cert Prop Use No:
Curr Property Use:
Intended Prop Use:
Restoration Type:
Soil Type:
Criteria:
Stratified (Y/N):
Audit (Y/N):
Entire Leg Prop. (Y/N):
CPU Issu Sect 1686:
Business Name: Soho Lisgar Inc.
Address: 300 Lisgar Street, Ottawa, Ontario, K2P 1T6
Legal Desc:
Site Pin: 04115-0309 LT
Asmt Roll No:
Project Type: PRE2011
Approval Type: RSC based on Phase One and Two ESAs
Applicable Standards:
PDF Link: https://www.accessenvironment.ene.gov.on.ca/AEWeb/ae/ViewDocument.action?documentRefID=113750

X: -75.6966629720621
Y: 45.416941121398054
Latitude: 45.41694112
Longitude: -75.69666297
UTM Coordinates:
Latitude Longitude:
Accuracy Estimate:
Measurement Method:
Mailing Address:
Telephone:
Fax:
Email:
Postal Code:
Ministry District:
MOE District: Ottawa
SWP Area Name: Rideau Valley
Qual Person Name: Mark S D'Arcy
Consultant:

---

1 | ***5 of 6*** | ***E/19.3*** | ***76.9 / 0.00*** | ***Canus Plastics Inc. 300 Lisgar St. Ottawa ON*** | ***GEN***

Map Key	Number of Records	Direction/ Distance (m)	Elev/Diff (m)	Site	DB

Generator Info

Generator No:	ON3474706	***Choice of Contact:***	
Approval Years:	2009	***Contaminated Fac:***	
Status:		***MHSW Facility:***	
PO Box No:		***SIC Code:***	326198
Country:			
Co Admin:			
Phone No Admin:			
SIC Description:	All Other Plastic Product Manufacturing		

Waste Detail(s)

Waste Class:	221
Waste Class Name:	LIGHT FUELS

---

1 | ***6 of 6*** | ***E/19.3*** | ***76.9 / 0.00*** | ***Bassi Construction 300 lisgar st ottawa ON K2P 0E2*** | ***GEN***

Generator Info

Generator No:	ON5537998	***Choice of Contact:***	
Approval Years:	2011	***Contaminated Fac:***	
Status:		***MHSW Facility:***	
PO Box No:		***SIC Code:***	236220
Country:			
Co Admin:			
Phone No Admin:			
SIC Description:			

---

2 | ***1 of 1*** | ***E/38.3*** | ***76.9 / 0.03*** | ***300 Lisgar St and 375 Cooper St Ottawa ON*** | ***EHS***

Order No:	20060914012	***Nearest Intersection:***	Lisgar Street and O'Connor Street
Status:	C	***Municipality:***	
Report Type:	Complete Report	***Client Prov/State:***	ON
Report Date:	9/25/2006	***Search Radius (km):***	0.25
Date Received:	9/14/2006	***X:***	-75.696169
Previous Site Name:		***Y:***	45.416845
Lot/Building Size:			
Additional Info Ordered:			

---

3 | ***1 of 1*** | ***ENE/39.2*** | ***76.9 / 0.03*** | ***355 COOPER ST OTTAWA ON*** | ***WWIS***

Well ID:	7305580	***Flowing (Y/N):***	
Construction Date:		***Flow Rate:***	
Use 1st:	Test Hole	***Data Entry Status:***	
Use 2nd:	Monitoring	***Data Src:***	
Final Well Status:	Observation Wells	***Date Received:***	02/13/2018
Water Type:		***Selected Flag:***	TRUE
Casing Material:		***Abandonment Rec:***	
Audit No:	Z212307	***Contractor:***	7241
Tag:	A182697	***Form Version:***	7
Constructn Method:		***Owner:***	
Elevation (m):		***County:***	OTTAWA-CARLETON
Elevatn Reliabilty:		***Lot:***	
Depth to Bedrock:		***Concession:***	
Well Depth:		***Concession Name:***	

Overburden/Bedrock:		**Easting NAD83:**	
Pump Rate:		**Northing NAD83:**	
Static Water Level:		**Zone:**	
Clear/Cloudy:		**UTM Reliability:**	
Municipality:	OTTAWA CITY		
Site Info:			

PDF URL (Map): https://d2khazk8e83rdv.cloudfront.net/moe_mapping/downloads/2Water/Wells_pdfs/730\7305580.pdf

Additional Detail(s) (Map)

Well Completed Date:	01/09/2018
Year Completed:	2018
Depth (m):	7.62
Latitude:	45.4169977753238
Longitude:	-75.6962291165246
X:	-75.69622895463574
Y:	45.41699776833719
Path:	730\7305580.pdf

Bore Hole Information

Bore Hole ID:	1006985634	**Elevation:**	
DP2BR:		**Elevrc:**	
Spatial Status:		**Zone:**	18
Code OB:		**East83:**	445526.00
Code OB Desc:		**North83:**	5029511.00
Open Hole:		**Org CS:**	UTM83
Cluster Kind:		**UTMRC:**	4
Date Completed:	01/09/2018	**UTMRC Desc:**	margin of error : 30 m - 100 m
Remarks:		**Location Method:**	wwr
Location Method Desc:	on Water Well Record		
Elevrc Desc:			
Location Source Date:			
Improvement Location Source:			
Improvement Location Method:			
Source Revision Comment:			
Supplier Comment:			

Overburden and Bedrock Materials Interval

Formation ID:	1007145607
Layer:	2
Color:	6
General Color:	BROWN
Material 1:	05
Material 1 Desc:	CLAY
Material 2:	06
Material 2 Desc:	SILT
Material 3:	85
Material 3 Desc:	SOFT
Formation Top Depth:	0.6100000143051147
Formation End Depth:	4.570000171661377
Formation End Depth UOM:	m

Overburden and Bedrock Materials Interval

Formation ID:	1007145606
Layer:	1
Color:	6

General Color:	BROWN
Material 1:	11
Material 1 Desc:	GRAVEL
Material 2:	
Material 2 Desc:	
Material 3:	77
Material 3 Desc:	LOOSE
Formation Top Depth:	0.0
Formation End Depth:	0.6100000143051147
Formation End Depth UOM:	m

Overburden and Bedrock Materials Interval

Formation ID:	1007145608
Layer:	3
Color:	2
General Color:	GREY
Material 1:	05
Material 1 Desc:	CLAY
Material 2:	
Material 2 Desc:	
Material 3:	85
Material 3 Desc:	SOFT
Formation Top Depth:	4.570000171661377
Formation End Depth:	7.619999885559082
Formation End Depth UOM:	m

Annular Space/Abandonment Sealing Record

Plug ID:	1007145617
Layer:	2
Plug From:	0.3100000023841858
Plug To:	3.9600000381469727
Plug Depth UOM:	m

Annular Space/Abandonment Sealing Record

Plug ID:	1007145618
Layer:	3
Plug From:	3.9600000381469727
Plug To:	7.619999885559082
Plug Depth UOM:	m

Annular Space/Abandonment Sealing Record

Plug ID:	1007145616
Layer:	1
Plug From:	0.0
Plug To:	0.3100000023841858
Plug Depth UOM:	m

Method of Construction & Well Use

Method Construction ID:	1007145615
Method Construction Code:	D
Method Construction:	Direct Push
Other Method Construction:	

Pipe Information

Pipe ID:	1007145605
Casing No:	0
Comment:	
Alt Name:	

Construction Record - Casing

Casing ID:	1007145611
Layer:	1
Material:	5
Open Hole or Material:	PLASTIC
Depth From:	0.0
Depth To:	4.570000171661377
Casing Diameter:	4.03000020980835
Casing Diameter UOM:	cm
Casing Depth UOM:	m

Construction Record - Screen

Screen ID:	1007145612
Layer:	1
Slot:	10
Screen Top Depth:	4.570000171661377
Screen End Depth:	7.619999885559082
Screen Material:	5
Screen Depth UOM:	m
Screen Diameter UOM:	cm
Screen Diameter:	4.840000152587891

Water Details

Water ID:	1007145610
Layer:	
Kind Code:	
Kind:	
Water Found Depth:	
Water Found Depth UOM:	m

Hole Diameter

Hole ID:	1007145609
Diameter:	8.25
Depth From:	0.0
Depth To:	7.619999885559082
Hole Depth UOM:	m
Hole Diameter UOM:	cm

4	***1 of 1***	***NNW/45.7***	***76.9 / 0.00***	***309 Lisgar Avenue Ottawa ON***	***EHS***

Order No:	20110307024	***Nearest Intersection:***	
Status:	C	***Municipality:***	
Report Type:	Standard Report	***Client Prov/State:***	ON
Report Date:	3/9/2011	***Search Radius (km):***	0.25
Date Received:	3/7/2011 12:24:30 PM	***X:***	-75.696832
Previous Site Name:		***Y:***	45.417327
Lot/Building Size:			
Additional Info Ordered:	Fire Insur. Maps and/or Site Plans; City Directory		

Map Key	Number of Records	Direction/ Distance (m)	Elev/Diff (m)	Site	DB
5	1 of 1	ENE/46.3	76.9 / 0.03	355 COOPER ST OTTAWA ON	WWIS

Well ID: 7305582
Construction Date:
Use 1st: Test Hole
Use 2nd: Monitoring
Final Well Status: Observation Wells
Water Type:
Casing Material:
Audit No: Z212306
Tag: A182722
Constructn Method:
Elevation (m):
Elevatn Reliabilty:
Depth to Bedrock:
Well Depth:
Overburden/Bedrock:
Pump Rate:
Static Water Level:
Clear/Cloudy:
Municipality: OTTAWA CITY
Site Info:

Flowing (Y/N):
Flow Rate:
Data Entry Status:
Data Src:
Date Received: 02/13/2018
Selected Flag: TRUE
Abandonment Rec:
Contractor: 7241
Form Version: 7
Owner:
County: OTTAWA-CARLETON
Lot:
Concession:
Concession Name:
Easting NAD83:
Northing NAD83:
Zone:
UTM Reliability:

PDF URL (Map): https://d2khazk8e83rdv.cloudfront.net/moe_mapping/downloads/2Water/Wells_pdfs/730\7305582.pdf

Additional Detail(s) (Map)

Well Completed Date: 01/09/2018
Year Completed: 2018
Depth (m): 3.96
Latitude: 45.4169893978879
Longitude: -75.6961267659723
X: -75.69612660422017
Y: 45.416989391278506
Path: 730\7305582.pdf

Bore Hole Information

Bore Hole ID: 1006985640
DP2BR:
Spatial Status:
Code OB:
Code OB Desc:
Open Hole:
Cluster Kind:
Date Completed: 01/09/2018
Remarks:
Location Method Desc: on Water Well Record
Elevrc Desc:
Location Source Date:
Improvement Location Source:
Improvement Location Method:
Source Revision Comment:
Supplier Comment:

Elevation:
Elevrc:
Zone: 18
East83: 445534.00
North83: 5029510.00
Org CS: UTM83
UTMRC: 4
UTMRC Desc: margin of error : 30 m - 100 m
Location Method: wwr

Overburden and Bedrock Materials Interval

Formation ID: 1007145636

Layer:	3
Color:	2
General Color:	GREY
Material 1:	05
Material 1 Desc:	CLAY
Material 2:	
Material 2 Desc:	
Material 3:	85
Material 3 Desc:	SOFT
Formation Top Depth:	1.8300000429153442
Formation End Depth:	3.9600000381469727
Formation End Depth UOM:	m

Overburden and Bedrock Materials Interval

Formation ID:	1007145635
Layer:	2
Color:	6
General Color:	BROWN
Material 1:	05
Material 1 Desc:	CLAY
Material 2:	06
Material 2 Desc:	SILT
Material 3:	85
Material 3 Desc:	SOFT
Formation Top Depth:	0.3100000023841858
Formation End Depth:	1.8300000429153442
Formation End Depth UOM:	m

Overburden and Bedrock Materials Interval

Formation ID:	1007145634
Layer:	1
Color:	2
General Color:	GREY
Material 1:	11
Material 1 Desc:	GRAVEL
Material 2:	
Material 2 Desc:	
Material 3:	77
Material 3 Desc:	LOOSE
Formation Top Depth:	0.0
Formation End Depth:	0.3100000023841858
Formation End Depth UOM:	m

Annular Space/Abandonment Sealing Record

Plug ID:	1007145646
Layer:	3
Plug From:	0.9100000262260437
Plug To:	3.9600000381469727
Plug Depth UOM:	m

Annular Space/Abandonment Sealing Record

Plug ID:	1007145644
Layer:	1
Plug From:	0.0

Plug To: 0.3100000023841858
Plug Depth UOM: m

Annular Space/Abandonment Sealing Record

Plug ID: 1007145645
Layer: 2
Plug From: 0.3100000023841858
Plug To: 0.9100000262260437
Plug Depth UOM: m

Method of Construction & Well Use

Method Construction ID: 1007145643
Method Construction Code: D
Method Construction: Direct Push
Other Method Construction:

Pipe Information

Pipe ID: 1007145633
Casing No: 0
Comment:
Alt Name:

Construction Record - Casing

Casing ID: 1007145639
Layer: 1
Material: 5
Open Hole or Material: PLASTIC
Depth From: 0.0
Depth To: 0.9100000262260437
Casing Diameter: 3.450000047683716
Casing Diameter UOM: cm
Casing Depth UOM: m

Construction Record - Screen

Screen ID: 1007145640
Layer: 1
Slot: 10
Screen Top Depth: 0.9100000262260437
Screen End Depth: 3.9600000381469727
Screen Material: 5
Screen Depth UOM: m
Screen Diameter UOM: cm
Screen Diameter: 4.210000038146973

Water Details

Water ID: 1007145638
Layer:
Kind Code:
Kind:
Water Found Depth:
Water Found Depth UOM: m

Map Key	Number of Records	Direction/ Distance (m)	Elev/Diff (m)	Site	DB

Hole Diameter

Hole ID: 1007145637
Diameter: 5.679999828338623
Depth From: 0.0
Depth To: 3.9600000381469727
Hole Depth UOM: m
Hole Diameter UOM: cm

---

6 | ***1 of 1*** | ***WNW/46.8*** | ***76.9 / 0.00*** | ***Canadian Bible Society, 315 Lisgar St, Ottawa ON K2P 0E1*** | ***SCT***

Established: 01-DEC-05
Plant Size (ft²): 3000
Employment:

--Details--
Description: Professional Organizations
SIC/NAICS Code: 813920

---

7 | ***1 of 2*** | ***SE/46.8*** | ***76.9 / 0.03*** | ***379 Cooper Street, Ottawa ON K2P 0G8*** | ***EHS***

Order No: 20180712164
Status: C
Report Type: Standard Report
Report Date: 19-JUL-18
Date Received: 12-JUL-18
Previous Site Name:
Lot/Building Size:
Additional Info Ordered: Fire Insur. Maps and/or Site Plans; City Directory; Aerial Photos
Nearest Intersection:
Municipality: Ottawa
Client Prov/State: ON
Search Radius (km): .25
X: -75.696233
Y: 45.416539

---

7 | ***2 of 2*** | ***SE/46.8*** | ***76.9 / 0.03*** | ***379 Cooper Street, Ottawa ON K2P 0G8*** | ***EHS***

Order No: 21051300364
Status: C
Report Type: Site Report
Report Date: 14-MAY-21
Date Received: 13-MAY-21
Previous Site Name:
Lot/Building Size:
Additional Info Ordered:
Nearest Intersection:
Municipality:
Client Prov/State: ON
Search Radius (km): .001
X: -75.6962569
Y: 45.4165681

---

8 | ***1 of 1*** | ***E/47.8*** | ***76.2 / -0.69*** | ***355 COOPER ST, OTTAWA ON*** | ***WWIS***

Well ID: 7305579
Construction Date:
Use 1st: Test Hole
Use 2nd: Monitoring
Final Well Status: Test Hole
Water Type:
Casing Material:
Audit No: Z212304
Tag: A182713
Constructn Method:
Elevation (m):
Flowing (Y/N):
Flow Rate:
Data Entry Status:
Data Src:
Date Received: 02/13/2018
Selected Flag: TRUE
Abandonment Rec:
Contractor: 7241
Form Version: 7
Owner:
County: OTTAWA-CARLETON

Elevatn Reliabilty:		**Lot:**	
Depth to Bedrock:		**Concession:**	
Well Depth:		**Concession Name:**	
Overburden/Bedrock:		**Easting NAD83:**	
Pump Rate:		**Northing NAD83:**	
Static Water Level:		**Zone:**	
Clear/Cloudy:		**UTM Reliability:**	
Municipality:	OTTAWA CITY		
Site Info:			

PDF URL (Map): https://d2khazk8e83rdv.cloudfront.net/moe_mapping/downloads/2Water/Wells_pdfs/730\7305579.pdf

Additional Detail(s) (Map)

Well Completed Date:	01/09/2018
Year Completed:	2018
Depth (m):	7.62
Latitude:	45.4169356279409
Longitude:	-75.6960877624537
X:	-75.69608760028636
Y:	45.41693562108875
Path:	730\7305579.pdf

Bore Hole Information

Bore Hole ID:	1006985631	**Elevation:**	
DP2BR:		**Elevrc:**	
Spatial Status:		**Zone:**	18
Code OB:		**East83:**	445537.00
Code OB Desc:		**North83:**	5029504.00
Open Hole:		**Org CS:**	UTM83
Cluster Kind:		**UTMRC:**	4
Date Completed:	01/09/2018	**UTMRC Desc:**	margin of error : 30 m - 100 m
Remarks:		**Location Method:**	wwr
Location Method Desc:	on Water Well Record		
Elevrc Desc:			
Location Source Date:			
Improvement Location Source:			
Improvement Location Method:			
Source Revision Comment:			
Supplier Comment:			

Overburden and Bedrock Materials Interval

Formation ID:	1007145594
Layer:	3
Color:	2
General Color:	GREY
Material 1:	05
Material 1 Desc:	CLAY
Material 2:	
Material 2 Desc:	
Material 3:	85
Material 3 Desc:	SOFT
Formation Top Depth:	4.570000171661377
Formation End Depth:	7.619999885559082
Formation End Depth UOM:	m

Overburden and Bedrock Materials Interval

Formation ID:	1007145593
Layer:	2
Color:	6
General Color:	BROWN
Material 1:	05
Material 1 Desc:	CLAY
Material 2:	06
Material 2 Desc:	SILT
Material 3:	85
Material 3 Desc:	SOFT
Formation Top Depth:	0.6100000143051147
Formation End Depth:	4.570000171661377
Formation End Depth UOM:	m

Overburden and Bedrock Materials Interval

Formation ID:	1007145592
Layer:	1
Color:	6
General Color:	BROWN
Material 1:	11
Material 1 Desc:	GRAVEL
Material 2:	28
Material 2 Desc:	SAND
Material 3:	77
Material 3 Desc:	LOOSE
Formation Top Depth:	0.0
Formation End Depth:	0.6100000143051147
Formation End Depth UOM:	m

Annular Space/Abandonment Sealing Record

Plug ID:	1007145604
Layer:	3
Plug From:	3.9600000381469727
Plug To:	7.619999885559082
Plug Depth UOM:	m

Annular Space/Abandonment Sealing Record

Plug ID:	1007145603
Layer:	2
Plug From:	0.3100000023841858
Plug To:	3.9600000381469727
Plug Depth UOM:	m

Annular Space/Abandonment Sealing Record

Plug ID:	1007145602
Layer:	1
Plug From:	0.0
Plug To:	0.3100000023841858
Plug Depth UOM:	m

Method of Construction & Well Use

Method Construction ID:	1007145601

Method Construction Code: D
Method Construction: Direct Push
Other Method Construction:

Pipe Information

Pipe ID: 1007145591
Casing No: 0
Comment:
Alt Name:

Construction Record - Casing

Casing ID: 1007145597
Layer: 1
Material: 5
Open Hole or Material: PLASTIC
Depth From: 0.0
Depth To: 4.570000171661377
Casing Diameter: 4.03000020980835
Casing Diameter UOM: cm
Casing Depth UOM: m

Construction Record - Screen

Screen ID: 1007145598
Layer: 1
Slot: 10
Screen Top Depth: 4.570000171661377
Screen End Depth: 7.619999885559082
Screen Material: 5
Screen Depth UOM: m
Screen Diameter UOM: cm
Screen Diameter: 4.820000171661377

Water Details

Water ID: 1007145596
Layer:
Kind Code:
Kind:
Water Found Depth:
Water Found Depth UOM: m

Hole Diameter

Hole ID: 1007145595
Diameter: 8.25
Depth From: 0.0
Depth To: 7.619999885559082
Hole Depth UOM: m
Hole Diameter UOM: cm

---

9 | ***1 of 1*** | ***SSE/57.5*** | ***76.9 / 0.00*** | ***ON*** | ***BORE***

Borehole ID: 613297
OGF ID: 215514598
Status:
Type: Borehole
Use:
Inclin FLG: No
SP Status: Initial Entry
Surv Elev: No
Piezometer: No
Primary Name:

Completion Date:		**Municipality:**	
Static Water Level:	11.9	**Lot:**	
Primary Water Use:		**Township:**	
Sec. Water Use:		**Latitude DD:**	45.416378
Total Depth m:	-999	**Longitude DD:**	-75.696417
Depth Ref:	Ground Surface	**UTM Zone:**	18
Depth Elev:		**Easting:**	445511
Drill Method:		**Northing:**	5029442
Orig Ground Elev m:	72.9	**Location Accuracy:**	
Elev Reliabil Note:		**Accuracy:**	Not Applicable
DEM Ground Elev m:	72.7		
Concession:			
Location D:			
Survey D:			
Comments:			

Borehole Geology Stratum

Geology Stratum ID:	218394556	**Mat Consistency:**	Firm
Top Depth:	0	**Material Moisture:**	
Bottom Depth:	2.3	**Material Texture:**	
Material Color:		**Non Geo Mat Type:**	
Material 1:	Sand	**Geologic Formation:**	
Material 2:		**Geologic Group:**	
Material 3:		**Geologic Period:**	
Material 4:		**Depositional Gen:**	
Gsc Material Description:			
Stratum Description:	SAND. FIRM.		

Geology Stratum ID:	218394562	**Mat Consistency:**	
Top Depth:	9.1	**Material Moisture:**	
Bottom Depth:		**Material Texture:**	
Material Color:		**Non Geo Mat Type:**	
Material 1:	Bedrock	**Geologic Formation:**	
Material 2:	Shale	**Geologic Group:**	
Material 3:		**Geologic Period:**	
Material 4:		**Depositional Gen:**	
Gsc Material Description:			
Stratum Description:	BEDROCK. FOSSILIFEROUS, WATER STABLE AT 200.3 FEET.0050 043 00080 058 00115 062 00 **Note: Many records provided by the department have a truncated [Stratum Description] field.		

Geology Stratum ID:	218394559	**Mat Consistency:**	Firm
Top Depth:	6.2	**Material Moisture:**	
Bottom Depth:	7.3	**Material Texture:**	
Material Color:	Grey	**Non Geo Mat Type:**	
Material 1:	Clay	**Geologic Formation:**	
Material 2:	Silt	**Geologic Group:**	
Material 3:		**Geologic Period:**	
Material 4:		**Depositional Gen:**	
Gsc Material Description:			
Stratum Description:	CLAY. GREY,FIRM.		

Geology Stratum ID:	218394561	**Mat Consistency:**	Compact
Top Depth:	8.8	**Material Moisture:**	
Bottom Depth:	9.1	**Material Texture:**	
Material Color:		**Non Geo Mat Type:**	
Material 1:	Till	**Geologic Formation:**	
Material 2:		**Geologic Group:**	
Material 3:		**Geologic Period:**	
Material 4:		**Depositional Gen:**	
Gsc Material Description:			
Stratum Description:	TILL. COMPACT.		

Geology Stratum ID:	218394557	**Mat Consistency:**	Soft
Top Depth:	2.3	**Material Moisture:**	

Bottom Depth:	5	**Material Texture:**	
Material Color:	Grey	**Non Geo Mat Type:**	
Material 1:	Clay	**Geologic Formation:**	
Material 2:		**Geologic Group:**	
Material 3:		**Geologic Period:**	
Material 4:		**Depositional Gen:**	
Gsc Material Description:			
Stratum Description:	CLAY. GREY,SOFT.		

Geology Stratum ID:	218394558	**Mat Consistency:**	Soft
Top Depth:	5	**Material Moisture:**	
Bottom Depth:	6.2	**Material Texture:**	
Material Color:		**Non Geo Mat Type:**	
Material 1:	Clay	**Geologic Formation:**	
Material 2:	Silt	**Geologic Group:**	
Material 3:		**Geologic Period:**	
Material 4:		**Depositional Gen:**	
Gsc Material Description:			
Stratum Description:	CLAY. SOFT.		

Geology Stratum ID:	218394560	**Mat Consistency:**	Firm
Top Depth:	7.3	**Material Moisture:**	
Bottom Depth:	8.8	**Material Texture:**	
Material Color:	Grey	**Non Geo Mat Type:**	
Material 1:	Clay	**Geologic Formation:**	
Material 2:	Till	**Geologic Group:**	
Material 3:		**Geologic Period:**	
Material 4:		**Depositional Gen:**	
Gsc Material Description:			
Stratum Description:	CLAY. GREY,FIRM.		

Source

Source Type:	Data Survey	**Source Appl:**	Spatial/Tabular
Source Orig:	Geological Survey of Canada	**Source Iden:**	1
Source Date:	1956-1972	**Scale or Res:**	Varies
Confidence:	H	**Horizontal:**	NAD27
Observatio:		**Verticalda:**	Mean Average Sea Level
Source Name:	Urban Geology Automated Information System (UGAIS)		
Source Details:	File: OTTAWA2.txt RecordID: 058050 NTS_Sheet: 31G05G		
Confiden 1:	Logged by professional. Exact and complete description of material and properties.		

Source List

Source Identifier:	1	**Horizontal Datum:**	NAD27
Source Type:	Data Survey	**Vertical Datum:**	Mean Average Sea Level
Source Date:	1956-1972	**Projection Name:**	Universal Transverse Mercator
Scale or Resolution:	Varies		
Source Name:	Urban Geology Automated Information System (UGAIS)		
Source Originators:	Geological Survey of Canada		

Map Key	Number of Records	Direction/ Distance (m)	Elev/Diff (m)	Site	DB
10	1 of 1	SW/64.6	76.9 / 0.00	251 Bank Street Ottawa ON K2P 1X3	EHS

Order No:	24082900023	**Nearest Intersection:**	
Status:	C	**Municipality:**	
Report Type:	Standard Report	**Client Prov/State:**	ON
Report Date:	04-SEP-24	**Search Radius (km):**	.25
Date Received:	29-AUG-24	**X:**	-75.6970523
Previous Site Name:		**Y:**	45.416337
Lot/Building Size:			
Additional Info Ordered:			

Map Key	Number of Records	Direction/ Distance (m)	Elev/Diff (m)	Site	DB
11	1 of 6	SSW/66.4	76.9 / 0.00	251-259 Bank Street (395-397 Cooper St) Ottawa ON	EHS

Order No: 20040428001
Status: C
Report Type: Custom Report
Report Date: 5/6/04
Date Received: 4/28/04
Previous Site Name:
Lot/Building Size:
Additional Info Ordered:

Nearest Intersection: Bank St & Cooper St
Municipality:
Client Prov/State: ON
Search Radius (km): 0.25
X: -75.69682
Y: 45.416444

Map Key	Number of Records	Direction/ Distance (m)	Elev/Diff (m)	Site	DB
11	2 of 6	SSW/66.4	76.9 / 0.00	Capital Xtra - Div. of Pink 251 Bank St Unit 503 Ottawa ON K2P 1X3	SCT

Established: 1994
Plant Size (ft²): 1800
Employment: 3

--Details--
Description: Newspaper Publishers
SIC/NAICS Code: 511110

Map Key	Number of Records	Direction/ Distance (m)	Elev/Diff (m)	Site	DB
11	3 of 6	SSW/66.4	76.9 / 0.00	McKenzie Publishing Inc. 251A Bank St Suite 500 Ottawa ON K2P 1X3	SCT

Established: 01-JUL-96
Plant Size (ft²): 1000
Employment:

--Details--
Description: Periodical Publishers
SIC/NAICS Code: 511120

Map Key	Number of Records	Direction/ Distance (m)	Elev/Diff (m)	Site	DB
11	4 of 6	SSW/66.4	76.9 / 0.00	Akiva Publishing Inc. 251 Bank St Suite 206 Ottawa ON K2P 1X3	SCT

Established:
Plant Size (ft²):
Employment:

--Details--
Description: Internet Publishing and Broadcasting and Web Search Portals
SIC/NAICS Code: 519130

Description: Book Publishers
SIC/NAICS Code: 511130

Description: Periodical Publishers
SIC/NAICS Code: 511120

Map Key	Number of Records	Direction/ Distance (m)	Elev/Diff (m)	Site	DB
11	5 of 6	SSW/66.4	76.9 / 0.00	251 Bank Street Ottawa ON	EHS

Order No:	20110609005	**Nearest Intersection:**	
Status:	C	**Municipality:**	
Report Type:	Custom Report	**Client Prov/State:**	ON
Report Date:	6/15/2011	**Search Radius (km):**	0.25
Date Received:	6/9/2011 8:51:43 AM	**X:**	-75.696931
Previous Site Name:		**Y:**	45.416234
Lot/Building Size:			
Additional Info Ordered:			

Map Key	Number of Records	Direction/ Distance (m)	Elev/Diff (m)	Site	DB
11	6 of 6	SSW/66.4	76.9 / 0.00	251 Bank St Ottawa ON K2P1X3	EHS

Order No:	20170306014	**Nearest Intersection:**	
Status:	C	**Municipality:**	
Report Type:	Standard Report	**Client Prov/State:**	ON
Report Date:	09-MAR-17	**Search Radius (km):**	.25
Date Received:	06-MAR-17	**X:**	-75.696806
Previous Site Name:		**Y:**	45.416301
Lot/Building Size:			
Additional Info Ordered:			

Map Key	Number of Records	Direction/ Distance (m)	Elev/Diff (m)	Site	DB
12	1 of 1	NNW/67.1	76.9 / 0.00	PE3651 - 293 Lisgar Street & 176 Nepean Street Ottawa ON K2P 0B6	EHS

Order No:	20292400956	**Nearest Intersection:**	
Status:	C	**Municipality:**	
Report Type:	Standard Report	**Client Prov/State:**	ON
Report Date:	29-SEP-20	**Search Radius (km):**	.25
Date Received:	24-SEP-20	**X:**	-75.6969478
Previous Site Name:		**Y:**	45.4174346
Lot/Building Size:			
Additional Info Ordered:			

Map Key	Number of Records	Direction/ Distance (m)	Elev/Diff (m)	Site	DB
13	1 of 2	ESE/68.9	76.2 / -0.69	OTTAWA HYDRO 375 COOPER STREET TRANSFORMER OTTAWA CITY ON K2P 0G8	SPL

Ref No:	117139	**Municipality No:**	20101
Year:		**Nature of Damage:**	
Incident Dt:	8/13/1995	**Discharger Report:**	
Dt MOE Arvl on Scn:		**Material Group:**	
MOE Reported Dt:	8/13/1995	**Impact to Health:**	
Dt Document Closed:		**Agency Involved:**	
Site No:			
MOE Response:			
Site County/District:			
Site Geo Ref Meth:			
Site District Office:			
Nearest Watercourse:			
Site Name:			
Site Address:			
Site Region:			
Site Municipality:	OTTAWA CITY		
Site Lot:			
Site Conc:			
Site Geo Ref Accu:			
Site Map Datum:			
Northing:			

Easting:	
Entity Operating Name:	
Client Name:	
Client Type:	
Source Type:	
Incident Cause:	COOLING SYSTEM LEAK
Incident Preceding Spill:	
Incident Reason:	UNKNOWN
Incident Summary:	OTTAWA HYDRO-15 LITERS TRANSFORMER OIL TO GRND, PCB TEST PENDING.
Environment Impact:	POSSIBLE
Health Env Consequence:	
Nature of Impact:	Soil contamination
Contaminant Qty:	
Contaminant Qty 1:	
Contaminant Unit:	
Contaminant Code:	
Contaminant Name:	
Contaminant Limit 1:	
Contam Limit Freq 1:	
Contaminant UN No 1:	
Receiving Medium:	LAND
Activity Preceding Spill:	
Property 2nd Watershed:	
Property Tertiary Watershed:	
Sector Type:	
SAC Action Class:	
Call Report Locatn Geodata:	
Time Reported:	
System Facility Address:	

---

13 | ***2 of 2*** | ***ESE/68.9*** | ***76.2 / -0.69*** | ***375 Cooper Street Ottawa ON K2P 0G8*** | ***EHS***

Order No:	20090506031	**Nearest Intersection:**	Cooper Street and Bank Street
Status:	C	**Municipality:**	
Report Type:	Standard Report	**Client Prov/State:**	ON
Report Date:	5/14/2009	**Search Radius (km):**	0.25
Date Received:	5/6/2009	**X:**	-75.696198
Previous Site Name:		**Y:**	45.41659
Lot/Building Size:			
Additional Info Ordered:			

---

14 | ***1 of 1*** | ***E/69.8*** | ***75.9 / -1.00*** | ***315 COOPER ST Ottawa ON*** | ***WWIS***

Well ID:	7312996	**Flowing (Y/N):**	
Construction Date:		**Flow Rate:**	
Use 1st:	Monitoring	**Data Entry Status:**	
Use 2nd:	Test Hole	**Data Src:**	
Final Well Status:	Test Hole	**Date Received:**	06/19/2018
Water Type:		**Selected Flag:**	TRUE
Casing Material:		**Abandonment Rec:**	
Audit No:	Z277582	**Contractor:**	7241
Tag:	A215904	**Form Version:**	7
Constructn Method:		**Owner:**	
Elevation (m):		**County:**	OTTAWA-CARLETON
Elevatn Reliabilty:		**Lot:**	
Depth to Bedrock:		**Concession:**	
Well Depth:		**Concession Name:**	
Overburden/Bedrock:		**Easting NAD83:**	
Pump Rate:		**Northing NAD83:**	
Static Water Level:		**Zone:**	

Clear/Cloudy:
UTM Reliability:
Municipality: OTTAWA CITY
Site Info:

PDF URL (Map): https://d2khazk8e83rdv.cloudfront.net/moe_mapping/downloads/2Water/Wells_pdfs/731\7312996.pdf

Additional Detail(s) (Map)

Well Completed Date: 03/02/2018
Year Completed: 2018
Depth (m): 6.096
Latitude: 45.4167302493654
Longitude: -75.6958168402749
X: -75.69581667838541
Y: 45.41673024236072
Path: 731\7312996.pdf

Bore Hole Information

Bore Hole ID: 1007108673
DP2BR:
Spatial Status:
Code OB:
Code OB Desc:
Open Hole:
Cluster Kind:
Date Completed: 03/02/2018
Remarks:
Location Method Desc: on Water Well Record
Elevrc Desc:
Location Source Date:
Improvement Location Source:
Improvement Location Method:
Source Revision Comment:
Supplier Comment:

Elevation:
Elevrc:
Zone: 18
East83: 445558.00
North83: 5029481.00
Org CS: UTM83
UTMRC: 4
UTMRC Desc: margin of error : 30 m - 100 m
Location Method: wwr

Overburden and Bedrock Materials Interval

Formation ID: 1007367777
Layer: 2
Color: 6
General Color: BROWN
Material 1: 08
Material 1 Desc: FINE SAND
Material 2: 11
Material 2 Desc: GRAVEL
Material 3: 06
Material 3 Desc: SILT
Formation Top Depth: 1.0
Formation End Depth: 10.0
Formation End Depth UOM: ft

Overburden and Bedrock Materials Interval

Formation ID: 1007367776
Layer: 1
Color: 8
General Color: BLACK
Material 1: 02
Material 1 Desc: TOPSOIL

Material 2:
Material 2 Desc:
Material 3:
Material 3 Desc:
Formation Top Depth: 0.0
Formation End Depth: 1.0
Formation End Depth UOM: ft

Overburden and Bedrock Materials Interval

Formation ID: 1007367778
Layer: 3
Color: 2
General Color: GREY
Material 1: 05
Material 1 Desc: CLAY
Material 2: 06
Material 2 Desc: SILT
Material 3: 85
Material 3 Desc: SOFT
Formation Top Depth: 10.0
Formation End Depth: 20.0
Formation End Depth UOM: ft

Annular Space/Abandonment Sealing Record

Plug ID: 1007367787
Layer: 2
Plug From: 1.0
Plug To: 9.0
Plug Depth UOM: ft

Annular Space/Abandonment Sealing Record

Plug ID: 1007367788
Layer: 3
Plug From: 9.0
Plug To: 20.0
Plug Depth UOM: ft

Annular Space/Abandonment Sealing Record

Plug ID: 1007367786
Layer: 1
Plug From: 0.0
Plug To: 1.0
Plug Depth UOM: ft

Method of Construction & Well Use

Method Construction ID: 1007367785
Method Construction Code: D
Method Construction: Direct Push
Other Method Construction:

Pipe Information

Pipe ID: 1007367775
Casing No: 0
Comment:
Alt Name:

Construction Record - Casing

Casing ID: 1007367781
Layer: 1
Material: 5
Open Hole or Material: PLASTIC
Depth From: 0.0
Depth To: 10.0
Casing Diameter: 1.3799999952316284
Casing Diameter UOM: inch
Casing Depth UOM: ft

Construction Record - Screen

Screen ID: 1007367782
Layer: 1
Slot: 10
Screen Top Depth: 10.0
Screen End Depth: 20.0
Screen Material: 5
Screen Depth UOM: ft
Screen Diameter UOM: inch
Screen Diameter: 1.6799999475479126

Water Details

Water ID: 1007367780
Layer:
Kind Code:
Kind:
Water Found Depth:
Water Found Depth UOM: ft

Hole Diameter

Hole ID: 1007367779
Diameter: 2.375
Depth From: 0.0
Depth To: 20.0
Hole Depth UOM: ft
Hole Diameter UOM: inch

---

15 | **1 of 1** | **ENE/70.1** | **76.2 / -0.69** | **355 COOPER ST OTTAWA ON** | **WWIS**

Well ID: 7305581
Construction Date:
Use 1st: Test Hole
Use 2nd: Monitoring
Final Well Status: Observation Wells
Water Type:
Casing Material:
Audit No: Z212305
Tag: A182694
Constructn Method:
Elevation (m):
Flowing (Y/N):
Flow Rate:
Data Entry Status:
Data Src:
Date Received: 02/13/2018
Selected Flag: TRUE
Abandonment Rec:
Contractor: 7241
Form Version: 7
Owner:
County: OTTAWA-CARLETON

Elevatn Reliabilty:		**Lot:**	
Depth to Bedrock:		**Concession:**	
Well Depth:		**Concession Name:**	
Overburden/Bedrock:		**Easting NAD83:**	
Pump Rate:		**Northing NAD83:**	
Static Water Level:		**Zone:**	
Clear/Cloudy:		**UTM Reliability:**	
Municipality:	OTTAWA CITY		
Site Info:			

PDF URL (Map): https://d2khazk8e83rdv.cloudfront.net/moe_mapping/downloads/2Water/Wells_pdfs/730\7305581.pdf

Additional Detail(s) (Map)

Well Completed Date:	01/09/2018
Year Completed:	2018
Depth (m):	7.62
Latitude:	45.4170721165401
Longitude:	-75.6958466010876
X:	-75.69584643863357
Y:	45.41707210997362
Path:	730\7305581.pdf

Bore Hole Information

Bore Hole ID:	1006985637	**Elevation:**	
DP2BR:		**Elevrc:**	
Spatial Status:		**Zone:**	18
Code OB:		**East83:**	445556.00
Code OB Desc:		**North83:**	5029519.00
Open Hole:		**Org CS:**	UTM83
Cluster Kind:		**UTMRC:**	4
Date Completed:	01/09/2018	**UTMRC Desc:**	margin of error : 30 m - 100 m
Remarks:		**Location Method:**	wwr
Location Method Desc:	on Water Well Record		
Elevrc Desc:			
Location Source Date:			
Improvement Location Source:			
Improvement Location Method:			
Source Revision Comment:			
Supplier Comment:			

Overburden and Bedrock Materials Interval

Formation ID:	1007145622
Layer:	3
Color:	2
General Color:	GREY
Material 1:	06
Material 1 Desc:	SILT
Material 2:	05
Material 2 Desc:	CLAY
Material 3:	85
Material 3 Desc:	SOFT
Formation Top Depth:	4.570000171661377
Formation End Depth:	7.619999885559082
Formation End Depth UOM:	m

Overburden and Bedrock Materials Interval

Formation ID:	1007145620
Layer:	1
Color:	6
General Color:	BROWN
Material 1:	01
Material 1 Desc:	FILL
Material 2:	
Material 2 Desc:	
Material 3:	
Material 3 Desc:	
Formation Top Depth:	0.0
Formation End Depth:	1.8300000429153442
Formation End Depth UOM:	m

Overburden and Bedrock Materials Interval

Formation ID:	1007145621
Layer:	2
Color:	6
General Color:	BROWN
Material 1:	05
Material 1 Desc:	CLAY
Material 2:	06
Material 2 Desc:	SILT
Material 3:	85
Material 3 Desc:	SOFT
Formation Top Depth:	1.8300000429153442
Formation End Depth:	4.570000171661377
Formation End Depth UOM:	m

Annular Space/Abandonment Sealing Record

Plug ID:	1007145630
Layer:	1
Plug From:	0.0
Plug To:	0.3100000023841858
Plug Depth UOM:	m

Annular Space/Abandonment Sealing Record

Plug ID:	1007145631
Layer:	2
Plug From:	0.3100000023841858
Plug To:	3.9600000381469727
Plug Depth UOM:	m

Annular Space/Abandonment Sealing Record

Plug ID:	1007145632
Layer:	3
Plug From:	3.9600000381469727
Plug To:	7.619999885559082
Plug Depth UOM:	m

Method of Construction & Well Use

Method Construction ID:	1007145629

Method Construction Code: D
Method Construction: Direct Push
Other Method Construction:

Pipe Information

Pipe ID: 1007145619
Casing No: 0
Comment:
Alt Name:

Construction Record - Casing

Casing ID: 1007145625
Layer: 1
Material: 5
Open Hole or Material: PLASTIC
Depth From: 0.0
Depth To: 4.570000171661377
Casing Diameter: 4.03000020980835
Casing Diameter UOM: cm
Casing Depth UOM: m

Construction Record - Screen

Screen ID: 1007145626
Layer: 1
Slot: 19
Screen Top Depth: 457.0
Screen End Depth: 7.619999885559082
Screen Material: 5
Screen Depth UOM: m
Screen Diameter UOM: cm
Screen Diameter: 4.820000171661377

Water Details

Water ID: 1007145624
Layer:
Kind Code:
Kind:
Water Found Depth:
Water Found Depth UOM: m

Hole Diameter

Hole ID: 1007145623
Diameter: 8.25
Depth From: 0.0
Depth To: 7.619999885559082
Hole Depth UOM: m
Hole Diameter UOM: cm

16	1 of 1	W/71.5	76.8 / -0.03	WALLACK'S ART & DRAFTING 231 BANK ST OTTAWA ON K2P 1W9	SCT

Established:
Plant Size (ft²): 0
Employment: 20

Map Key	Number of Records	Direction/ Distance (m)	Elev/Diff (m)	Site	DB

--Details--

Description: MEASURING & CONTROLLING DEVICES, N.E.C.
SIC/NAICS Code: 3829

Description: LEAD PENCILS, CRAYONS, & ARTISTS' MATERIALS
SIC/NAICS Code: 3952

Description: MARKING DEVICES
SIC/NAICS Code: 3953

---

17 ***1 of 2*** ***NE/75.8*** ***76.2 / -0.68*** ***City of Ottawa*** ***ECA***

Ottawa ON K2G 6J8

Approval No: 9955-6EPKBN
Approval Date: 2005-07-28
Status: Approved
Record Type: ECA
Link Source: IDS
SWP Area Name: Rideau Valley
Approval Type: ECA-Municipal Drinking Water Systems
Project Type: Municipal Drinking Water Systems
Business Name: City of Ottawa
Address:
Full Address:
Full PDF Link:
PDF Site Location:

MOE District: Ottawa
City:
Longitude: -75.6961
Latitude: 45.4174
Geometry X:
Geometry Y:

---

17 ***2 of 2*** ***NE/75.8*** ***76.2 / -0.68*** ***City of Ottawa*** ***ECA***
Laurier Avenue at the Rideau Canal
Ottawa ON K1P 1J1

Approval No: 3577-4ZUKD2
Approval Date: 2001-08-24
Status: Approved
Record Type: ECA
Link Source: IDS
SWP Area Name: Rideau Valley
Approval Type: ECA-Municipal and Private Water Works
Project Type: Municipal and Private Water Works
Business Name: City of Ottawa
Address: Laurier Avenue at the Rideau Canal
Full Address:
Full PDF Link:
PDF Site Location:

MOE District: Ottawa
City:
Longitude: -75.6961
Latitude: 45.4174
Geometry X:
Geometry Y:

---

18 ***1 of 7*** ***NE/77.1*** ***76.9 / 0.04*** ***Claridge Homes Corporation*** ***GEN***
287 Lisgar
Ottawa ON

Generator Info

Generator No: ON8802785
Approval Years: 2011
Status:
PO Box No:
Country:
Co Admin:

Choice of Contact:
Contaminated Fac:
MHSW Facility:
SIC Code: 236110

Map Key	Number of Records	Direction/ Distance (m)	Elev/Diff (m)	Site	DB
Phone No Admin:					
SIC Description:					

18	2 of 7	NE/77.1	76.9 / 0.04	**CLARIDGE HOMES (CENTRETOWN) INC.** **287 LISGAR STREET** **OTTAWA ON**	GEN

Generator Info

Generator No:	ON5102371	**Choice of Contact:**	
Approval Years:	2012	**Contaminated Fac:**	
Status:		**MHSW Facility:**	
PO Box No:		**SIC Code:**	531310
Country:			
Co Admin:			
Phone No Admin:			
SIC Description:	Real Estate Property Managers		

18	3 of 7	NE/77.1	76.9 / 0.04	**Claridge Homes (287 Lisgar) Inc.** **287 Lisgar Street City of Ottawa, Ontario CITY OF OTTAWA** **ON**	PTTW

EBR Registry No:	012-4615	**Decision Posted:**	
Ministry Ref No:	3167-9YDHTN	**Exception Posted:**	
Notice Type:	Instrument Decision	**Section:**	
Notice Stage:		**Act 1:**	
Notice Date:	November 18, 2015	**Act 2:**	
Proposal Date:	July 14, 2015	**Site Location Map:**	
Year:	2015		
Instrument Type:	(OWRA s. 34) - Permit to Take Water		
Off Instrument Name:			
Posted By:			
Company Name:	Claridge Homes (287 Lisgar) Inc.		
Site Address:			
Location Other:			
Proponent Name:			
Proponent Address:	210 Gladstone Avenue , Suite 2001, Ottawa Ontario, Canada K2P 0Y6		
Comment Period:			
URL:			
Summary:			

Site Location Details:

287 Lisgar Street City of Ottawa, Ontario CITY OF OTTAWA

18	4 of 7	NE/77.1	76.9 / 0.04	**Claridge Homes Limited Partnership** **287 Lisgar Street** **Ottawa ON K2P 0E1**	GEN

Generator Info

Generator No:	ON6723433	**Choice of Contact:**	CO_OFFICIAL
Approval Years:	2015	**Contaminated Fac:**	No
Status:		**MHSW Facility:**	No
PO Box No:		**SIC Code:**	531310
Country:	Canada		
Co Admin:			

Map Key	Number of Records	Direction/ Distance (m)	Elev/Diff (m)	Site	DB

Phone No Admin:
SIC Description: REAL ESTATE PROPERTY MANAGERS

Waste Detail(s)

Waste Class: 241
Waste Class Name: HALOGENATED SOLVENTS

18	5 of 7	NE/77.1	76.9 / 0.04	**Claridge Homes** **287 Lisgar Street** **Ottawa ON K2P 0E1**	GEN

Generator Info

Generator No: ON5558599
Approval Years: As of Dec 2017
Status: Registered
PO Box No:
Country: Canada
Co Admin:
Phone No Admin:
SIC Description:

Choice of Contact:
Contaminated Fac:
MHSW Facility:
SIC Code:

Waste Detail(s)

Waste Class: 221 L
Waste Class Name: Light fuels

2017 Generator Info

Gen No: ON5558599
ID: 21964
Contaminated Fac: N
MHSW Facility: N
NAICS Code1: 236110
NAICS Code2:
NAICS Code3:
Gen Name: Claridge Homes
Gen Div:
Gen Op Name: Claridge Homes
Gen Op Div:
Site Adrs1: 287 Lisgar Street
Site Bldg:
Site Pobox:
Province In: ONTARIO
Site Adrs2:
Site City: Ottawa
Province Out:
Site Postal Code: K2P 0E1
Site Country: Canada
Co Official: MICHEL Bourgon
Co Admin:

Choice of Contact: CO_OFFICIAL
Phone No Official: 613-293-5467 Ext.
Phone No Admin:
County Ont: OTTAWA CARLTON (RM)
County Out:
District: 402

2017 Generator Manifest

ID: 46722
Generator No: ON5558599
Receiver Type: 035
Waste Char: L
Waste Code: 221

Sum Received Qty: 36580.0
Waste Class Name: LIGHT FUELS
Count Manifests: 4
District: 402

Map Key	Number of Records	Direction/ Distance (m)	Elev/Diff (m)	Site	DB

18 | **6 of 7** | **NE/77.1** | **76.9 / 0.04** | **CLARIDGE HOMES (287 LISGAR) INC.**
287 LISGAR STREET ON
Ottawa ON | **RSC**

RSC No:	225922	**X:**	-75.69631167598878
RA No:		**Y:**	45.41751727450763
Status:	FILED	**Latitude:**	45.41751728
Filing Date:		**Longitude:**	-75.69631168
Date Ack:		**UTM Coordinates:**	
Date Returned:		**Latitude Longitude:**	
Approval Date:	July 17, 2019	**Accuracy Estimate:**	
Cert Date:		**Measurement Method:**	
Cert Prop Use No:		**Mailing Address:**	
Curr Property Use:		**Telephone:**	
Intended Prop Use:		**Fax:**	
Restoration Type:		**Email:**	
Soil Type:		**Postal Code:**	K2P 0E1
Criteria:		**Ministry District:**	
Stratified (Y/N):		**MOE District:**	Ottawa
Audit (Y/N):		**SWP Area Name:**	Rideau Valley
Entire Leg Prop. (Y/N):		**Qual Person Name:**	PAUL HURST
CPU Issu Sect 1686:		**Consultant:**	

Business Name: CLARIDGE HOMES (287 LISGAR) INC.
Address: 287 LISGAR STREET ON
Legal Desc:
Site Pin: 04115-0250 (LT)
Asmt Roll No:
Project Type: POST2011
Approval Type: RSC based on Phase One and Two ESAs with RA
Applicable Standards:
PDF Link: https://www.accessenvironment.ene.gov.on.ca/AEWeb/ae/ViewDocument.action?documentRefID=225922

---

18 | **7 of 7** | **NE/77.1** | **76.9 / 0.04** | **Claridge Homes (Carson) Inc.**
287 Lisgar Avenue
Ottawa ON K2P 1K8 | **SPL**

Ref No:	5656-BLBMXB	**Municipality No:**	
Year:		**Nature of Damage:**	
Incident Dt:	2020/01/30	**Discharger Report:**	
Dt MOE Arvl on Scn:		**Material Group:**	
MOE Reported Dt:	2020/01/30	**Impact to Health:**	2 - Minor Environment
Dt Document Closed:	2020/07/17	**Agency Involved:**	

Site No: NA
MOE Response: No
Site County/District:
Site Geo Ref Meth:
Site District Office: Ottawa
Nearest Watercourse:
Site Name: Condo high rise<UNOFFICIAL>
Site Address: 287 Lisgar Avenue
Site Region: Eastern
Site Municipality: Ottawa
Site Lot:
Site Conc:
Site Geo Ref Accu:
Site Map Datum:
Northing:
Easting:
Entity Operating Name:
Client Name: Claridge Homes (Carson) Inc.
Client Type: Corporation
Source Type: Tank - Above Ground

Incident Cause:	
Incident Preceding Spill:	Overflow/Surcharge
Incident Reason:	Operator/Human Error
Incident Summary:	TSSA FSB: 3L diesel fuel to concrete during re-fill
Environment Impact:	
Health Env Consequence:	
Nature of Impact:	
Contaminant Qty:	3 L
Contaminant Qty 1:	3
Contaminant Unit:	L
Contaminant Code:	13
Contaminant Name:	DIESEL FUEL
Contaminant Limit 1:	
Contam Limit Freq 1:	n/a
Contaminant UN No 1:	1202
Receiving Medium:	Land
Activity Preceding Spill:	
Property 2nd Watershed:	
Property Tertiary Watershed:	
Sector Type:	Miscellaneous Industrial
SAC Action Class:	TSSA - Fuel Safety Branch - Hydrocarbon Fuel Release/Spill
Call Report Locatn Geodata:	
Time Reported:	
System Facility Address:	

---

19 | ***1 of 1*** | ***NE/77.1*** | ***76.9 / 0.04*** | ***287 Lisgar Street Ottawa ON*** | ***EHS***

Order No:	20150506131	**Nearest Intersection:**	
Status:	C	**Municipality:**	
Report Type:	Standard Report	**Client Prov/State:**	ON
Report Date:	13-MAY-15	**Search Radius (km):**	.25
Date Received:	06-MAY-15	**X:**	-75.696248
Previous Site Name:		**Y:**	45.41748
Lot/Building Size:			
Additional Info Ordered:	City Directory		

---

20 | ***1 of 1*** | ***WNW/80.5*** | ***76.9 / 0.00*** | ***178 Nepean, 219 & 223 Bank Ottawa ON K2P 1W9*** | ***EHS***

Order No:	22042800477	**Nearest Intersection:**	
Status:	C	**Municipality:**	
Report Type:	Standard Report	**Client Prov/State:**	ON
Report Date:	03-MAY-22	**Search Radius (km):**	.25
Date Received:	28-APR-22	**X:**	-75.6975686
Previous Site Name:		**Y:**	45.4172349
Lot/Building Size:			
Additional Info Ordered:	Fire Insur. Maps and/or Site Plans; City Directory		

---

21 | ***1 of 2*** | ***W/80.6*** | ***76.8 / -0.04*** | ***PRIVATE BUSINESS 232 BANK ST STORAGE TANK OTTAWA ON K2P 1X1*** | ***SPL***

Ref No:	186320	**Municipality No:**	20107
Year:		**Nature of Damage:**	
Incident Dt:	9/7/2000	**Discharger Report:**	
Dt MOE Arvl on Scn:		**Material Group:**	
MOE Reported Dt:	9/8/2000	**Impact to Health:**	
Dt Document Closed:		**Agency Involved:**	
Site No:			

MOE Response:	
Site County/District:	
Site Geo Ref Meth:	
Site District Office:	
Nearest Watercourse:	
Site Name:	
Site Address:	
Site Region:	
Site Municipality:	OTTAWA
Site Lot:	
Site Conc:	
Site Geo Ref Accu:	
Site Map Datum:	
Northing:	
Easting:	
Entity Operating Name:	
Client Name:	
Client Type:	
Source Type:	
Incident Cause:	OTHER CONTAINER LEAK
Incident Preceding Spill:	
Incident Reason:	DAMAGE BY MOVING EQUIPMENT
Incident Summary:	COM/LEV/VIN: LEAK FROM OIL TANK 5L TO GND. CLEAN-ED.
Environment Impact:	NOT ANTICIPATED
Health Env Consequence:	
Nature of Impact:	
Contaminant Qty:	
Contaminant Qty 1:	
Contaminant Unit:	
Contaminant Code:	
Contaminant Name:	
Contaminant Limit 1:	
Contam Limit Freq 1:	
Contaminant UN No 1:	
Receiving Medium:	LAND
Activity Preceding Spill:	
Property 2nd Watershed:	
Property Tertiary Watershed:	
Sector Type:	
SAC Action Class:	
Call Report Locatn Geodata:	
Time Reported:	
System Facility Address:	

Map Key	Number of Records	Direction/ Distance (m)	Elev/Diff (m)	Site	DB
21	*2 of 2*	*W/80.6*	*76.8 / -0.04*	***J Levinston Holding*** ***212 - 232 Bank st.*** ***Ottawa ON K2P 1X1***	***GEN***

Generator Info

Generator No:	ON3771486	***Choice of Contact:***	
Approval Years:	2010	***Contaminated Fac:***	
Status:		***MHSW Facility:***	
PO Box No:		***SIC Code:***	236110
Country:			
Co Admin:			
Phone No Admin:			
SIC Description:	Residential Building Construction		

Waste Detail(s)

Waste Class: 211
Waste Class Name: AROMATIC SOLVENTS

Waste Detail(s)

Waste Class: 221
Waste Class Name: LIGHT FUELS

---

22 | **1 of 1** | **E/82.8** | **75.9 / -1.00** | **355 Cooper St Ottawa ON K2P0G8** | **EHS**

Order No: 20170821056
Status: C
Report Type: Standard Report
Report Date: 28-AUG-17
Date Received: 21-AUG-17
Previous Site Name:
Lot/Building Size:
Additional Info Ordered: Fire Insur. Maps and/or Site Plans; City Directory

Nearest Intersection:
Municipality:
Client Prov/State: ON
Search Radius (km): .25
X: -75.695658
Y: 45.417026

---

23 | **1 of 1** | **NW/83.4** | **76.9 / 0.00** | **ON** | **WWIS**

Well ID: 7296899
Construction Date:
Use 1st:
Use 2nd:
Final Well Status:
Water Type:
Casing Material:
Audit No: C30157
Tag: A203689
Constructn Method:
Elevation (m):
Elevatn Reliabilty:
Depth to Bedrock:
Well Depth:
Overburden/Bedrock:
Pump Rate:
Static Water Level:
Clear/Cloudy:
Municipality: NEPEAN TOWNSHIP
Site Info:

Flowing (Y/N):
Flow Rate:
Data Entry Status: Yes
Data Src:
Date Received: 10/06/2017
Selected Flag: TRUE
Abandonment Rec:
Contractor: 7328
Form Version: 8
Owner:
County: OTTAWA-CARLETON
Lot:
Concession:
Concession Name:
Easting NAD83:
Northing NAD83:
Zone:
UTM Reliability:

Additional Detail(s) (Map)

Bore Hole ID: 1006764387
Depth M:
Year Completed: 2017
Well Completed Dt: 08/24/2017
Audit No: C30157
Path:

Tag No: A203689
Contractor: 7328
Latitude: 45.4175047288114
Longitude: -75.697232269949
Y: 45.417504721938684
X: -75.69723210832771

Bore Hole Information

Bore Hole ID: 1006764387
DP2BR:
Spatial Status:
Code OB:
Code OB Desc:
Open Hole:

Elevation:
Elevrc:
Zone: 18
East83: 445448.00
North83: 5029568.00
Org CS: UTM83

Map Key	Number of Records	Direction/ Distance (m)	Elev/Diff (m)	Site	DB

Cluster Kind:
Date Completed: 08/24/2017
Remarks:
Location Method Desc: on Water Well Record
Elevrc Desc:
Location Source Date:
Improvement Location Source:
Improvement Location Method:
Source Revision Comment:
Supplier Comment:
UTMRC: 4
UTMRC Desc: margin of error : 30 m - 100 m
Location Method: wwr

---

24 | **1 of 5** | **WSW/87.4** | **77.1 / 0.20** | **240 Bank Street, Ottawa ON K2P 1X4** | **EHS**

Order No: 20050923002
Status: C
Report Type: Basic Report
Report Date: 10/3/2005
Date Received: 9/23/2005
Previous Site Name:
Lot/Building Size:
Additional Info Ordered:
Nearest Intersection:
Municipality:
Client Prov/State: ON
Search Radius (km): 0.25
X: -75.697626
Y: 45.416523

---

24 | **2 of 5** | **WSW/87.4** | **77.1 / 0.20** | **240 Bank Street, Ottawa ON K2P 1X4** | **EHS**

Order No: 20120207002
Status: C
Report Type: Custom Report
Report Date: 2/13/2012 9:30:56 AM
Date Received: 2/7/2012 9:28:54 AM
Previous Site Name:
Lot/Building Size:
Additional Info Ordered:
Nearest Intersection:
Municipality:
Client Prov/State: ON
Search Radius (km): 0.25
X: -75.697546
Y: 45.416509

---

24 | **3 of 5** | **WSW/87.4** | **77.1 / 0.20** | **Al's Care Pharmacy, 240 Bank Street, Ottawa ON K2P1X4** | **GEN**

Generator Info

Generator No: ON2848712
Approval Years: 2014
Status:
PO Box No:
Country: Canada
Co Admin: Julia Moussa
Phone No Admin: 6134222900 Ext.
SIC Description: 446110
Choice of Contact: CO_ADMIN
Contaminated Fac: No
MHSW Facility: No
SIC Code: 446110

Waste Detail(s)

Waste Class: 261
Waste Class Name: PHARMACEUTICALS

Waste Detail(s)

Waste Class: 312

Waste Class Name: PATHOLOGICAL WASTES

---

24 *4 of 5* *WSW/87.4* *77.1 / 0.20* **240 Bank Street** **Ottawa ON K2P 1X4** **EHS**

Order No:	20181010039	**Nearest Intersection:**	
Status:	C	**Municipality:**	
Report Type:	Standard Report	**Client Prov/State:**	ON
Report Date:	15-OCT-18	**Search Radius (km):**	.25
Date Received:	10-OCT-18	**X:**	-75.697626
Previous Site Name:		**Y:**	45.41644
Lot/Building Size:			
Additional Info Ordered:			

---

24 *5 of 5* *WSW/87.4* *77.1 / 0.20* **240 Bank Street** **Ottawa ON K2P 1X4** **EHS**

Order No:	20200224086	**Nearest Intersection:**	
Status:	C	**Municipality:**	
Report Type:	Standard Report	**Client Prov/State:**	ON
Report Date:	27-FEB-20	**Search Radius (km):**	.25
Date Received:	24-FEB-20	**X:**	-75.6976257
Previous Site Name:		**Y:**	45.41644
Lot/Building Size:			
Additional Info Ordered:			

---

25 *1 of 3* *W/91.7* *77.6 / 0.69* **BICYCLE REVIVAL LTD.** **224 BANK STREET** **OTTAWA ON K2P 1X1** **GEN**

Generator Info

Generator No:	ON1177400	**Choice of Contact:**	
Approval Years:	89	**Contaminated Fac:**	
Status:		**MHSW Facility:**	
PO Box No:		**SIC Code:**	9949
Country:			
Co Admin:			
Phone No Admin:			
SIC Description:	OTHER REPAIR SERV.		

Waste Detail(s)

Waste Class:	213
Waste Class Name:	PETROLEUM DISTILLATES

---

25 *2 of 3* *W/91.7* *77.6 / 0.69* **BICYCLE REVIVAL LTD. 04-341** **224 BANK STREET** **OTTAWA ON K2P 1X1** **GEN**

Generator Info

Generator No:	ON1177400	**Choice of Contact:**	
Approval Years:	92,93,94,95,96,97,98	**Contaminated Fac:**	
Status:		**MHSW Facility:**	
PO Box No:		**SIC Code:**	9949

Map Key	Number of Records	Direction/ Distance (m)	Elev/Diff (m)	Site	DB

Country:
Co Admin:
Phone No Admin:
SIC Description: OTHER REPAIR SERV.

Waste Detail(s)

Waste Class: 213
Waste Class Name: PETROLEUM DISTILLATES

---

25 | ***3 of 3*** | ***W/91.7*** | ***77.6 / 0.69*** | ***BICYCLE REVIVAL LIMITED*** ***224 BANK STREET*** ***OTTAWA ON K2P 1X1*** | ***GEN***

Generator Info

Generator No: ON1177400
Approval Years: 99,00,01
Status:
PO Box No:
Country:
Co Admin:
Phone No Admin:
SIC Description: OTHER REPAIR SERV.

Choice of Contact:
Contaminated Fac:
MHSW Facility:
SIC Code: 9949

Waste Detail(s)

Waste Class: 213
Waste Class Name: PETROLEUM DISTILLATES

---

26 | ***1 of 2*** | ***SSW/94.2*** | ***76.9 / 0.00*** | ***FOCUS CENTRE, THE*** ***254 BANK STREET*** ***OTTAWA ON K2P 1X4*** | ***GEN***

Generator Info

Generator No: ON1882400
Approval Years: 94,95,96,97,98,99,00,01
Status:
PO Box No:
Country:
Co Admin:
Phone No Admin:
SIC Description: CAMERA/PHOTO. SUPPLY

Choice of Contact:
Contaminated Fac:
MHSW Facility:
SIC Code: 6571

Waste Detail(s)

Waste Class: 264
Waste Class Name: PHOTOPROCESSING WASTES

---

26 | ***2 of 2*** | ***SSW/94.2*** | ***76.9 / 0.00*** | ***Easy Drain Plumbing*** ***254 Bank Str*** ***Ottawa ON*** | ***GEN***

Generator Info

Generator No: ON4987732
Approval Years: 2013
Status:
PO Box No:
Country:
Co Admin:
Phone No Admin:
SIC Description:

Choice of Contact:
Contaminated Fac:
MHSW Facility:
SIC Code: 812115

Waste Detail(s)

Waste Class: 262
Waste Class Name: DETERGENTS/SOAPS

---

27 | **1 of 1** | **NNE/95.0** | **76.9 / 0.00** | **Nepean Street**
Ottawa ON K2P 0B6 | **EHS**

Order No: 20191216143
Status: C
Report Type: Custom Report
Report Date: 22-JAN-20
Date Received: 16-DEC-19
Previous Site Name:
Lot/Building Size:
Additional Info Ordered:

Nearest Intersection:
Municipality:
Client Prov/State: ON
Search Radius (km): .25
X: -75.69650595
Y: 45.4177047

---

28 | **1 of 1** | **W/95.1** | **77.6 / 0.69** | **COOKWARE CENTRE (THE)**
220 BANK ST
OTTAWA ON K2P 1X1 | **SCT**

Established: 1959
Plant Size (ft²): 0
Employment: 0

--Details--
Description: Service Establishment Machinery, Equipment and Supplies Wholesaler-Distributors
SIC/NAICS Code: 417920

---

29 | **1 of 2** | **SSW/95.6** | **76.9 / 0.00** | **OTTAWA CITY**
COOPER ST./BANK ST.
OTTAWA CITY ON | **CA**

Certificate #: 3-0942-90-
Application Year: 90
Issue Date: 6/5/1990
Approval Type: Municipal sewage
Status: Approved
Application Type:
Client Name:
Client Address:
Client City:
Client Postal Code:
Project Description:
Contaminants:
Emission Control:

Map Key	Number of Records	Direction/ Distance (m)	Elev/Diff (m)	Site	DB
29	2 of 2	SSW/95.6	76.9 / 0.00	R.M. OF OTTAWA-CARLETON COOPER ST./BANK ST. OTTAWA CITY ON	CA

Certificate #: 7-0785-90-
Application Year: 90
Issue Date: 6/5/1990
Approval Type: Municipal water
Status: Approved
Application Type:
Client Name:
Client Address:
Client City:
Client Postal Code:
Project Description:
Contaminants:
Emission Control:

Map Key	Number of Records	Direction/ Distance (m)	Elev/Diff (m)	Site	DB
30	1 of 6	SSE/99.0	76.9 / 0.02	The Ottawa Xpress 396 Cooper St Suite 204 Ottawa ON K2P 2H7	SCT

Established: 1992
Plant Size (ft²):
Employment: 15

--Details--
Description: Newspaper Publishers
SIC/NAICS Code: 511110

Map Key	Number of Records	Direction/ Distance (m)	Elev/Diff (m)	Site	DB
30	2 of 6	SSE/99.0	76.9 / 0.02	The Ottawa X Press - Div. of Communications Voir Inc. 396 Cooper St Suite 204 Ottawa ON K2P 2H7	SCT

Established: 1992
Plant Size (ft²):
Employment: 15

--Details--
Description: Newspaper Publishers
SIC/NAICS Code: 511110

Map Key	Number of Records	Direction/ Distance (m)	Elev/Diff (m)	Site	DB
30	3 of 6	SSE/99.0	76.9 / 0.02	Communications Voir Inc. 396 Cooper St Suite 204 Ottawa ON K2P 2H7	SCT

Established: 1992
Plant Size (ft²):
Employment: 15

--Details--
Description: Newspaper Publishers
SIC/NAICS Code: 511110

Map Key	Number of Records	Direction/ Distance (m)	Elev/Diff (m)	Site	DB
30	4 of 6	SSE/99.0	76.9 / 0.02	Communications Voir Inc. 396 Cooper St Suite 204 Ottawa ON K2P 2H7	SCT

Established: 2000
Plant Size (ft²):
Employment: 15

--Details--
Description: Newspaper Publishers
SIC/NAICS Code: 511110

Map Key	Number of Records	Direction/ Distance (m)	Elev/Diff (m)	Site	DB
30	5 of 6	SSE/99.0	76.9 / 0.02	Ottawa X Press 396 Cooper St Suite 204 Ottawa ON K2P 2H7	SCT

Established:
Plant Size (ft²):
Employment: 14

--Details--
Description: Periodical Publishers
SIC/NAICS Code: 511120

Map Key	Number of Records	Direction/ Distance (m)	Elev/Diff (m)	Site	DB
30	6 of 6	SSE/99.0	76.9 / 0.02	Imagnan Corp. 396 Cooper St Suite 203 Ottawa ON K2P 2H7	SCT

Established: 1995
Plant Size (ft²):
Employment: 5

--Details--
Description: All Other Industrial Machinery Manufacturing
SIC/NAICS Code: 333299

Map Key	Number of Records	Direction/ Distance (m)	Elev/Diff (m)	Site	DB
31	1 of 1	W/101.4	77.6 / 0.69	212 Bank Street , Ottawa ON	INC

Incident No:	388460	**Any Health Impact:**	No
Incident ID:	2540090	**Any Enviro Impact:**	Unknown
Instance No:		**Service Intrp:**	No
Status Code:	Causal Analysis Complete	**Was Prop Damaged:**	Unknown
Incident Status:		**Reside App. Type:**	
Incident Severity:		**Commer App. Type:**	
Task No:	2894418	**Indus App. Type:**	
Attribute Category:	FS-Perform L1 Near Miss Insp	**Institut App. Type:**	
Context:		**Depth Ground Cover:**	
Date of Occurrence:	2010/05/21 00:00:00	**Operation Pressure:**	
Time of Occurrence:	12:00:00	**Equipment Type:**	
Occr Insp Start Dt:	2010/05/21 00:00:00	**Equipment Model:**	
Incident Creat On:		**Serial No:**	
Instance Creat Dt:		**Cylinder Capacity:**	
Instance Install Dt:		**Cylinder Cap Units:**	
Approx Quant Rel:	Unknown	**Cylinder Mat Type:**	
Tank Capacity:		**Pump Flow Rate Cap:**	
Fuels Occur Type:	Other	**Contam. Migrated:**	Unknown
Occur Type Rpt:		**Near Body of Water:**	No

Occur Category:		***Drainage System:***	Unknown
Fuel Type Involved:	Fuel Oil	***Sub Surface Contam:***	Unknown
Fuel Type Reported:		***Tank Material Type:***	
Enforcement Policy:	NULL	***Tank Storage Type:***	
Prc Escalation Req:	NULL	***Tank Location Type:***	

Item:
Item Description:
Device Installed Location:
Venting Type:
Vent Conn Mater:
Vent Chimney Mater:
Pipeline Type:
Pipeline Involved:
Pipe Material:
Regulator Location:
Regulator Type:
Liquid Prop Make:
Liquid Prop Model:
Liquid Prop Serial No:
Liquid Prop Notes:
Inventory Address: 212 Bank Street , Ottawa - Near Miss
Invent Postal Code:
Notes:
Contact Natural Env: Unknown
Aff Prop Use Water: No
Occurence Narrative: Discovery of abandoned UST.
Operation Type Involved: Commercial (e.g. restaurant, business unit, etc)

---

32 ***1 of 3*** ***N/102.2*** ***76.9 / 0.00*** ***KOFFMAN SIGNS*** ***SCT***
146 NEPEAN ST
OTTAWA ON K2P 0B6

Established: 1956
Plant Size (ft²): 0
Employment: 8

--Details--
Description: Sign Manufacturing
SIC/NAICS Code: 339950

---

32 ***2 of 3*** ***N/102.2*** ***76.9 / 0.00*** ***Koffman Signs Ltd.*** ***SCT***
146 Nepean St
Ottawa ON K2P 0B6

Established: 1956
Plant Size (ft²): 2000
Employment:

--Details--
Description: Sign Manufacturing
SIC/NAICS Code: 339950

---

32 ***3 of 3*** ***N/102.2*** ***76.9 / 0.00*** ***Marilena Guerra*** ***GEN***
146 Nepean Street
Ottawa ON

Generator Info

Generator No:	ON7033731	**Choice of Contact:**	
Approval Years:	2013	**Contaminated Fac:**	
Status:		**MHSW Facility:**	
PO Box No:		**SIC Code:**	561210
Country:			
Co Admin:			
Phone No Admin:			
SIC Description:	FACILITIES SUPPORT SERVICES		

Waste Detail(s)

Waste Class:	145
Waste Class Name:	PAINT/PIGMENT/COATING RESIDUES

---

33 | ***1 of 1*** | ***ENE/102.3*** | ***75.9 / -1.00*** | ***355 COOPER ST Ottawa ON*** | ***WWIS***

Well ID:	7312995	**Flowing (Y/N):**	
Construction Date:		**Flow Rate:**	
Use 1st:	Test Hole	**Data Entry Status:**	
Use 2nd:	Monitoring	**Data Src:**	
Final Well Status:	Test Hole	**Date Received:**	06/19/2018
Water Type:		**Selected Flag:**	TRUE
Casing Material:		**Abandonment Rec:**	
Audit No:	Z212308	**Contractor:**	7241
Tag:	A199385	**Form Version:**	7
Constructn Method:		**Owner:**	
Elevation (m):		**County:**	OTTAWA-CARLETON
Elevatn Reliabilty:		**Lot:**	
Depth to Bedrock:		**Concession:**	
Well Depth:		**Concession Name:**	
Overburden/Bedrock:		**Easting NAD83:**	
Pump Rate:		**Northing NAD83:**	
Static Water Level:		**Zone:**	
Clear/Cloudy:		**UTM Reliability:**	
Municipality:	NEPEAN TOWNSHIP		
Site Info:			

PDF URL (Map): https://d2khazk8e83rdv.cloudfront.net/moe_mapping/downloads/2Water/Wells_pdfs/731\7312995.pdf

Additional Detail(s) (Map)

Well Completed Date:	03/02/2018
Year Completed:	2018
Depth (m):	6.1
Latitude:	45.4173616927019
Longitude:	-75.6955945372303
X:	-75.6955943750171
Y:	45.4173616862778
Path:	731\7312995.pdf

Bore Hole Information

Bore Hole ID:	1007108655	**Elevation:**	
DP2BR:		**Elevrc:**	
Spatial Status:		**Zone:**	18
Code OB:		**East83:**	445576.00
Code OB Desc:		**North83:**	5029551.00
Open Hole:		**Org CS:**	UTM83
Cluster Kind:		**UTMRC:**	4
Date Completed:	03/02/2018	**UTMRC Desc:**	margin of error : 30 m - 100 m

Remarks: **Location Method:** wwr
Location Method Desc: on Water Well Record
Elevrc Desc:
Location Source Date:
Improvement Location Source:
Improvement Location Method:
Source Revision Comment:
Supplier Comment:

Overburden and Bedrock Materials Interval

Formation ID: 1007367753
Layer: 1
Color: 6
General Color: BROWN
Material 1: 01
Material 1 Desc: FILL
Material 2: 28
Material 2 Desc: SAND
Material 3: 11
Material 3 Desc: GRAVEL
Formation Top Depth: 0.0
Formation End Depth: 1.2200000286102295
Formation End Depth UOM: m

Overburden and Bedrock Materials Interval

Formation ID: 1007367754
Layer: 2
Color: 6
General Color: BROWN
Material 1: 05
Material 1 Desc: CLAY
Material 2: 28
Material 2 Desc: SAND
Material 3: 85
Material 3 Desc: SOFT
Formation Top Depth: 1.2200000286102295
Formation End Depth: 3.0999999046325684
Formation End Depth UOM: m

Overburden and Bedrock Materials Interval

Formation ID: 1007367755
Layer: 3
Color: 2
General Color: GREY
Material 1: 05
Material 1 Desc: CLAY
Material 2: 85
Material 2 Desc: SOFT
Material 3:
Material 3 Desc:
Formation Top Depth: 3.0999999046325684
Formation End Depth: 6.099999904632568
Formation End Depth UOM: m

Annular Space/Abandonment Sealing Record

Plug ID: 1007367763
Layer: 1
Plug From: 0.0
Plug To: 0.3100000023841858
Plug Depth UOM: m

Annular Space/Abandonment Sealing Record

Plug ID: 1007367764
Layer: 2
Plug From:
Plug To:
Plug Depth UOM: m

Annular Space/Abandonment Sealing Record

Plug ID: 1007367765
Layer: 3
Plug From:
Plug To:
Plug Depth UOM: m

Method of Construction & Well Use

Method Construction ID: 1007367762
Method Construction Code: D
Method Construction: Direct Push
Other Method Construction:

Pipe Information

Pipe ID: 1007367752
Casing No: 0
Comment:
Alt Name:

Construction Record - Casing

Casing ID: 1007367758
Layer: 1
Material: 5
Open Hole or Material: PLASTIC
Depth From: 0.0
Depth To: 3.0999999046325684
Casing Diameter: 4.070000171661377
Casing Diameter UOM: cm
Casing Depth UOM: m

Construction Record - Screen

Screen ID: 1007367759
Layer: 1
Slot: 10
Screen Top Depth: 3.0999999046325684
Screen End Depth: 6.099999904632568
Screen Material: 5
Screen Depth UOM: m

Screen Diameter UOM: cm
Screen Diameter: 4.820000171661377

Water Details

Water ID: 1007367757
Layer:
Kind Code:
Kind:
Water Found Depth:
Water Found Depth UOM: m

Hole Diameter

Hole ID: 1007367756
Diameter: 8.25
Depth From: 0.0
Depth To: 6.099999904632568
Hole Depth UOM: m
Hole Diameter UOM: cm

---

34 | **1 of 5** | **NW/107.3** | **76.9 / 0.00** | **E.A.S. ILLUSTRATORS & PRINTERS LTD**
171 NEPEAN ST.
OTTAWA ON K2P 0B4 | **GEN**

Generator Info

Generator No: ON1203100
Approval Years: 89
Status:
PO Box No:
Country:
Co Admin:
Phone No Admin:
SIC Description: BUSINESS FORMS PRINT

Choice of Contact:
Contaminated Fac:
MHSW Facility:
SIC Code: 2811

Waste Detail(s)

Waste Class: 213
Waste Class Name: PETROLEUM DISTILLATES

---

34 | **2 of 5** | **NW/107.3** | **76.9 / 0.00** | **E.A.S. ILLUSTRATORS & PRINTERS LTD14-740**
171 NEPEAN ST.
OTTAWA ON K2P 0B4 | **GEN**

Generator Info

Generator No: ON1203100
Approval Years: 92,93,94,95,96
Status:
PO Box No:
Country:
Co Admin:
Phone No Admin:
SIC Description: BUSINESS FORMS PRINT

Choice of Contact:
Contaminated Fac:
MHSW Facility:
SIC Code: 2811

Waste Detail(s)

Map Key	Number of Records	Direction/ Distance (m)	Elev/Diff (m)	Site	DB
Waste Class:		213			
Waste Class Name:		PETROLEUM DISTILLATES			
34	3 of 5	NW/107.3	76.9 / 0.00	E.A.S. (OUT OF BUS) 14-740 171 NEPEAN ST. OTTAWA ON K2P 0B4	GEN

Generator Info

Generator No:	ON1203100	**Choice of Contact:**	
Approval Years:	97,98	**Contaminated Fac:**	
Status:		**MHSW Facility:**	
PO Box No:		**SIC Code:**	2811
Country:			
Co Admin:			
Phone No Admin:			
SIC Description:	BUSINESS FORMS PRINT.		

Waste Detail(s)

Waste Class:	213
Waste Class Name:	PETROLEUM DISTILLATES

Map Key	Number of Records	Direction/ Distance (m)	Elev/Diff (m)	Site	DB
34	4 of 5	NW/107.3	76.9 / 0.00	ARMCO PRINT 02-638 171 NEPEAN STREET OTTAWA ON K2P 0B4	GEN

Generator Info

Generator No:	ON1550000	**Choice of Contact:**	
Approval Years:	92,93,96,97,98	**Contaminated Fac:**	
Status:		**MHSW Facility:**	
PO Box No:		**SIC Code:**	2819
Country:			
Co Admin:			
Phone No Admin:			
SIC Description:	OTHER COMM. PRINTING		

Waste Detail(s)

Waste Class:	264
Waste Class Name:	PHOTOPROCESSING WASTES

Map Key	Number of Records	Direction/ Distance (m)	Elev/Diff (m)	Site	DB
34	5 of 5	NW/107.3	76.9 / 0.00	ARMCO PRINT 02-638 171 NEPEAN STREET OTTAWA ON K2P 0B4	GEN

Generator Info

Generator No:	ON1550000	**Choice of Contact:**	
Approval Years:	94,95	**Contaminated Fac:**	
Status:		**MHSW Facility:**	
PO Box No:		**SIC Code:**	2819
Country:			
Co Admin:			

Phone No Admin:
SIC Description: OTHER COMM. PRINTING

Waste Detail(s)

Waste Class: 264
Waste Class Name: PHOTOPROCESSING WASTES

---

35 | **1 of 1** | **NNW/109.0** | **76.9 / 0.00** | **153 Nepean Street, Ottawa ON K2P 0B5** | **EHS**

Order No: 20090909031
Status: C
Report Type: Custom Report
Report Date: 9/10/2009
Date Received: 9/9/2009
Previous Site Name:
Lot/Building Size:
Additional Info Ordered:

Nearest Intersection:
Municipality:
Client Prov/State: ON
Search Radius (km): 0.25
X: -75.69705
Y: 45.417807

---

36 | **1 of 1** | **NNE/109.1** | **76.6 / -0.31** | **ENBRIDGE GAS INC, 142 NEPEAN ST,,OTTAWA,ON,K2P 2N2,CA, ON** | **PINC**

Incident Id:
Incident No: 2859636
Incident Reported Dt: 6/3/2020
Type: FS-Pipeline Incident
Status Code:
Tank Status: Pipeline Damage Reason Est
Task No:
Spills Action Centre:
Fuel Type:
Fuel Occurrence Tp:
Date of Occurrence:
Occurrence Start Dt:
Depth:
Customer Acct Name: ENBRIDGE GAS INC
Incident Address: 142 NEPEAN ST,,OTTAWA,ON,K2P 2N2,CA
Operation Type:
Pipeline Type:
Regulator Type:
Summary:
Reported By:
Affiliation:
Occurrence Desc:
Damage Reason:
Notes:

Pipe Material:
Fuel Category:
Health Impact:
Environment Impact:
Property Damage:
Service Interrupt:
Enforce Policy:
Public Relation:
Pipeline System:
PSIG:
Attribute Category:
Regulator Location:
Method Details:

---

37 | **1 of 1** | **S/111.7** | **76.9 / 0.00** | **GLASER PHARMACY LTD., 267 BANK STREET, OTTAWA ON K2P 1X3** | **GEN**

Generator Info

Generator No: ON1565711
Approval Years: 99,00,01
Status:
PO Box No:

Choice of Contact:
Contaminated Fac:
MHSW Facility:
SIC Code: 6031

Country:
Co Admin:
Phone No Admin:
SIC Description: PHARMACIES

Waste Detail(s)

Waste Class: 261
Waste Class Name: PHARMACEUTICALS

Waste Detail(s)

Waste Class: 312
Waste Class Name: PATHOLOGICAL WASTES

---

38 | **1 of 1** | **WNW/112.6** | **76.9 / -0.02** | **177 Nepean St, Ottawa ON K2P 1W7** | **EHS**

Order No: 20191101030
Status: C
Report Type: Standard Report
Report Date: 06-NOV-19
Date Received: 01-NOV-19
Previous Site Name:
Lot/Building Size:
Additional Info Ordered:

Nearest Intersection:
Municipality:
Client Prov/State: ON
Search Radius (km): .25
X: -75.69774
Y: 45.417552

---

39 | **1 of 1** | **WNW/118.8** | **77.9 / 1.00** | **Enbridge Gas Distribution Inc., Bank St and Nepean St, Ottawa ON** | **SPL**

Ref No: 8824-9TL9VT
Year:
Incident Dt: 2/10/2015
Dt MOE Arvl on Scn:
MOE Reported Dt: 2/10/2015
Dt Document Closed:
Site No: NA
MOE Response: N
Site County/District:
Site Geo Ref Meth:
Site District Office:
Nearest Watercourse:
Site Name: Gas Meter<UNOFFICIAL>
Site Address: Bank St and Nepean St
Site Region:
Site Municipality: Ottawa
Site Lot:
Site Conc:
Site Geo Ref Accu:
Site Map Datum:
Northing:
Easting:
Entity Operating Name:
Client Name: Enbridge Gas Distribution Inc.
Client Type:
Source Type:
Incident Cause: Collision/Accident
Incident Preceding Spill:
Incident Reason: Operator/Human Error
Incident Summary: TSSA: gas meter struck by snowplow
Environment Impact:

Municipality No:
Nature of Damage:
Discharger Report:
Material Group:
Impact to Health:
Agency Involved:

Health Env Consequence:
Nature of Impact: Air
Contaminant Qty: 0 other - see incident description
Contaminant Qty 1: 0
Contaminant Unit: other - see incident description
Contaminant Code: 35
Contaminant Name: NATURAL GAS, COMPRESSED (METHANE)
Contaminant Limit 1:
Contam Limit Freq 1:
Contaminant UN No 1:
Receiving Medium:
Activity Preceding Spill:
Property 2nd Watershed:
Property Tertiary Watershed:
Sector Type:
SAC Action Class: TSSA - Fuel Safety Branch - Hydrocarbon Fuel Release/Spill
Call Report Locatn Geodata:
Time Reported:
System Facility Address:

---

40 | **1 of 1** | **SSE/118.9** | **76.9 / 0.00** | **275 Bank St**
Ottawa ON K2P2L6 | **EHS**

Order No: 20160210002
Status: C
Report Type: Custom Report
Report Date: 16-FEB-16
Date Received: 10-FEB-16
Previous Site Name:
Lot/Building Size:
Additional Info Ordered:

Nearest Intersection:
Municipality:
Client Prov/State: ON
Search Radius (km): .25
X: -75.696311
Y: 45.415823

---

41 | **1 of 17** | **SSW/121.1** | **76.9 / 0.00** | **DRAICCHIO'S TAILORING & CLEANING**
272 BANK STREET
OTTAWA ON K2P 1X6 | **GEN**

Generator Info

Generator No: ON1392900
Approval Years: 90,97,98,99,00,01,02,03,04,05,06,07,08
Status:
PO Box No:
Country:
Co Admin:
Phone No Admin:
SIC Description: POWER LAUND./CLEANER

Choice of Contact:
Contaminated Fac:
MHSW Facility:
SIC Code: 9721

Waste Detail(s)

Waste Class: 241
Waste Class Name: HALOGENATED SOLVENTS

---

41 | **2 of 17** | **SSW/121.1** | **76.9 / 0.00** | **DRAICCHIO'S TAILORING & CLEANING 12-549**
272 BANK STREET
OTTAWA ON K2P 1X6 | **GEN**

Generator Info

Generator No: ON1392900
Approval Years: 92,93,94,95,96
Status:
PO Box No:
Country:
Co Admin:
Phone No Admin:
SIC Description: POWER LAUND./CLEANER

Choice of Contact:
Contaminated Fac:
MHSW Facility:
SIC Code: 9721

Waste Detail(s)

Waste Class: 241
Waste Class Name: HALOGENATED SOLVENTS

---

41 | ***3 of 17*** | ***SSW/121.1*** | ***76.9 / 0.00*** | ***DRAICCHIO'S TAILORING & CLEANING***
272 BANK STREET
OTTAWA ON K2P 1X6 | ***GEN***

Generator Info

Generator No: ON1392900
Approval Years: 2009
Status:
PO Box No:
Country:
Co Admin:
Phone No Admin:
SIC Description: Dry Cleaning and Laundry Services (except Coin-Operated)

Choice of Contact:
Contaminated Fac:
MHSW Facility:
SIC Code: 812320

Waste Detail(s)

Waste Class: 241
Waste Class Name: HALOGENATED SOLVENTS

---

41 | ***4 of 17*** | ***SSW/121.1*** | ***76.9 / 0.00*** | ***DRAICCHIO'S TAILORING & CLEANING***
272 BANK STREET
OTTAWA ON K2P 1X6 | ***GEN***

Generator Info

Generator No: ON1392900
Approval Years: 2010
Status:
PO Box No:
Country:
Co Admin:
Phone No Admin:
SIC Description: Dry Cleaning and Laundry Services (except Coin-Operated)

Choice of Contact:
Contaminated Fac:
MHSW Facility:
SIC Code: 812320

Waste Detail(s)

Waste Class: 241
Waste Class Name: HALOGENATED SOLVENTS

---

41 | ***5 of 17*** | ***SSW/121.1*** | ***76.9 / 0.00*** | ***DRAICCHIO'S TAILORING & CLEANING***
272 BANK STREET | ***GEN***

Map Key	Number of Records	Direction/ Distance (m)	Elev/Diff (m)	Site	DB
				OTTAWA ON K2P 1X6	

Generator Info

Generator No:	ON1392900	**Choice of Contact:**	
Approval Years:	2011	**Contaminated Fac:**	
Status:		**MHSW Facility:**	
PO Box No:		**SIC Code:**	812320
Country:			
Co Admin:			
Phone No Admin:			
SIC Description:	Dry Cleaning and Laundry Services (except Coin-Operated)		

Waste Detail(s)

Waste Class:	241
Waste Class Name:	HALOGENATED SOLVENTS

41	6 of 17	SSW/121.1	76.9 / 0.00	DRAICCHIO'S TAILORING & CLEANING 272 BANK STREET OTTAWA ON K2P 1X6	GEN

Generator Info

Generator No:	ON1392900	**Choice of Contact:**	
Approval Years:	2012	**Contaminated Fac:**	
Status:		**MHSW Facility:**	
PO Box No:		**SIC Code:**	812320
Country:			
Co Admin:			
Phone No Admin:			
SIC Description:	Dry Cleaning and Laundry Services (except Coin-Operated)		

Waste Detail(s)

Waste Class:	241
Waste Class Name:	HALOGENATED SOLVENTS

41	7 of 17	SSW/121.1	76.9 / 0.00	7695713 canada inc. 272 BANK ST OTTAWA ON	GEN

Generator Info

Generator No:	ON4418802	**Choice of Contact:**	
Approval Years:	2012	**Contaminated Fac:**	
Status:		**MHSW Facility:**	
PO Box No:		**SIC Code:**	812320
Country:			
Co Admin:			
Phone No Admin:			
SIC Description:	Dry Cleaning and Laundry Services (except Coin-Operated)		

41	8 of 17	SSW/121.1	76.9 / 0.00	7695713 canada inc. 272 BANK ST	GEN

Map Key	Number of Records	Direction/ Distance (m)	Elev/Diff (m)	Site	DB
				OTTAWA ON	

Generator Info

Generator No:	ON4418802	**Choice of Contact:**	
Approval Years:	2013	**Contaminated Fac:**	
Status:		**MHSW Facility:**	
PO Box No:		**SIC Code:**	812320
Country:			
Co Admin:			
Phone No Admin:			
SIC Description:	DRY CLEANING AND LAUNDRY SERVICES (EXCEPT COIN-OPERATED)		

Waste Detail(s)

Waste Class:	213
Waste Class Name:	PETROLEUM DISTILLATES

Map Key	Number of Records	Direction/ Distance (m)	Elev/Diff (m)	Site	DB
41	9 of 17	SSW/121.1	76.9 / 0.00	7695713 canada inc. 272 BANK ST OTTAWA ON K2P1X6	GEN

Generator Info

Generator No:	ON4418802	**Choice of Contact:**	CO_ADMIN
Approval Years:	2016	**Contaminated Fac:**	No
Status:		**MHSW Facility:**	No
PO Box No:		**SIC Code:**	812320
Country:	Canada		
Co Admin:	MANUEL ML LEBRON		
Phone No Admin:	6132332965 Ext.		
SIC Description:	DRY CLEANING AND LAUNDRY SERVICES (EXCEPT COIN-OPERATED)		

Waste Detail(s)

Waste Class:	213
Waste Class Name:	PETROLEUM DISTILLATES

Map Key	Number of Records	Direction/ Distance (m)	Elev/Diff (m)	Site	DB
41	10 of 17	SSW/121.1	76.9 / 0.00	7695713 canada inc. 272 BANK ST OTTAWA ON K2P1X6	GEN

Generator Info

Generator No:	ON4418802	**Choice of Contact:**	CO_ADMIN
Approval Years:	2015	**Contaminated Fac:**	No
Status:		**MHSW Facility:**	No
PO Box No:		**SIC Code:**	812320
Country:	Canada		
Co Admin:	MANUEL ML LEBRON		
Phone No Admin:	6132332965 Ext.		
SIC Description:	DRY CLEANING AND LAUNDRY SERVICES (EXCEPT COIN-OPERATED)		

Waste Detail(s)

Map Key	Number of Records	Direction/ Distance (m)	Elev/Diff (m)	Site	DB
Waste Class:		213			
Waste Class Name:		PETROLEUM DISTILLATES			
41	11 of 17	SSW/121.1	76.9 / 0.00	7695713 canada inc. 272 BANK ST OTTAWA ON K2P1X6	GEN

Generator Info

Generator No:	ON4418802	**Choice of Contact:**	CO_OFFICIAL
Approval Years:	2014	**Contaminated Fac:**	No
Status:		**MHSW Facility:**	No
PO Box No:		**SIC Code:**	812320
Country:	Canada		
Co Admin:	aida af flores de lebron		
Phone No Admin:	613-234-1284 Ext.		
SIC Description:	DRY CLEANING AND LAUNDRY SERVICES (EXCEPT COIN-OPERATED)		

Waste Detail(s)

Waste Class:	213
Waste Class Name:	PETROLEUM DISTILLATES

Map Key	Number of Records	Direction/ Distance (m)	Elev/Diff (m)	Site	DB
41	12 of 17	SSW/121.1	76.9 / 0.00	7695713 canada inc. 272 BANK ST OTTAWA ON K2P1X6	GEN

Generator Info

Generator No:	ON4418802	**Choice of Contact:**	
Approval Years:	As of Dec 2018	**Contaminated Fac:**	
Status:	Registered	**MHSW Facility:**	
PO Box No:		**SIC Code:**	
Country:	Canada		
Co Admin:			
Phone No Admin:			
SIC Description:			

Waste Detail(s)

Waste Class:	213 L
Waste Class Name:	Petroleum distillates

Map Key	Number of Records	Direction/ Distance (m)	Elev/Diff (m)	Site	DB
41	13 of 17	SSW/121.1	76.9 / 0.00	Draicchio's Tailoring&Cleaning 272 Bank St Ottawa ON K2P1X6	CDRY

Legal Name of Company:
Region:
Type of Reporter:

Waste Quantity by Year

Reporting Year:	2004
Quantity of PERC (kg):	89.1
Total Waste Water (kg):	92
Total Waste Water (L):	-

Total Residue (kg):	92
Total Residue (L):	-
Total Mix (kg):	184
Total Mix (L):	-
Request for Confidentiality:	No
Reason For Confidentiality:	N/A

---

41 | **14 of 17** | **SSW/121.1** | **76.9 / 0.00** | **Downtown Cobler**
272 Bank St
Ottawa ON K2P1X6 | **CDRY**

Legal Name of Company:	
Region:	Ontario
Type of Reporter:	Dry Cleaner

Waste Quantity by Year

Reporting Year:	2021
Quantity of PERC (kg):	0
Total Waste Water (kg):	0
Total Waste Water (L):	0
Total Residue (kg):	0
Total Residue (L):	0
Total Mix (kg):	0
Total Mix (L):	0
Request for Confidentiality:	no
Reason For Confidentiality:	

---

41 | **15 of 17** | **SSW/121.1** | **76.9 / 0.00** | **7695713 canada inc.**
272 BANK ST
OTTAWA ON K2P1X6 | **GEN**

Generator Info

Generator No:	ON4418802	**Choice of Contact:**	
Approval Years:	As of Jul 2020	**Contaminated Fac:**	
Status:	Registered	**MHSW Facility:**	
PO Box No:		**SIC Code:**	
Country:	Canada		
Co Admin:			
Phone No Admin:			
SIC Description:			

Waste Detail(s)

Waste Class:	213 L
Waste Class Name:	Petroleum distillates

---

41 | **16 of 17** | **SSW/121.1** | **76.9 / 0.00** | **DOWNTOWN COBBLER DOWNTOWN COBBLER**
272 BANK ST
OTTAWA ON k2p1x6 | **GEN**

Generator Info

Generator No:	ON4418802	**Choice of Contact:**	
Approval Years:	As of Nov 2021	**Contaminated Fac:**	
Status:	Registered	**MHSW Facility:**	
PO Box No:		**SIC Code:**	

Country: Canada
Co Admin:
Phone No Admin:
SIC Description:

Waste Detail(s)

Waste Class: 213 L
Waste Class Name: Petroleum distillates

Map Key	Number of Records	Direction/ Distance (m)	Elev/Diff (m)	Site	DB
41	17 of 17	SSW/121.1	76.9 / 0.00	Downtown Tailoring 272 BANK ST OTTAWA ON K2P 1X6	GEN

Generator Info

Generator No: ON4418802
Approval Years: As of Oct 2022
Status: Registered
PO Box No: n/a
Country: Canada
Co Admin:
Phone No Admin:
SIC Description:
Choice of Contact:
Contaminated Fac:
MHSW Facility:
SIC Code:

Waste Detail(s)

Waste Class: 213 L
Waste Class Name: PETROLEUM DISTILLATES

Waste Detail(s)

Waste Class: 241 H
Waste Class Name: HALOGENATED SOLVENTS

2017 Generator Info

Gen No: ON4418802
ID: 17578
Contaminated Fac: N
MHSW Facility: N
NAICS Code1: 812320
NAICS Code2:
NAICS Code3:
Choice of Contact: CO_ADMIN
Phone No Official: 6132038099 Ext.
Phone No Admin: 6132332965 Ext.
County Ont: OTTAWA CARLTON (RM)
County Out:
District: 402
Gen Name: 7695713 canada inc.
Gen Div:
Gen Op Name: DRAICCHIO'S TAILORING & CLEANING
Gen Op Div:
Site Adrs1: 272 BANK ST
Site Bldg:
Site Pobox:
Province In: ONTARIO
Site Adrs2:
Site City: OTTAWA
Province Out:
Site Postal Code: K2P1X6
Site Country: Canada
Co Official: MANUEL ML LEBRON
Co Admin: MANUEL ML LEBRON

2017 Generator Manifest

ID:	41082	***Sum Received Qty:***	80.0
Generator No:	ON4418802	***Waste Class Name:***	HALOGENATED SOLVENTS
Receiver Type:	040	***Count Manifests:***	2
Waste Char:	H	***District:***	805
Waste Code:	241		

2018 Generator Info

Gen No:	ON4418802	***Choice of Contact:***	CO_ADMIN
ID:	17611	***Phone No Official:***	6132038099 Ext.
Contaminated Fac:	N	***Phone No Admin:***	6132332965 Ext.
MHSW Facility:	N	***County Ont:***	OTTAWA CARLTON (RM)
NAICS Code1:	812320	***County Out:***	
NAICS Code2:		***District:***	402
NAICS Code3:			

Gen Name:	7695713 canada inc.
Gen Div:	
Gen Op Name:	DRAICCHIO'S TAILORING & CLEANING
Gen Op Div:	
Site Adrs1:	272 BANK ST
Site Bldg:	
Site Pobox:	
Province In:	ONTARIO
Site Adrs2:	
Site City:	OTTAWA
Province Out:	
Site Postal Code:	K2P1X6
Site Country:	Canada
Co Official:	MANUEL ML LEBRON
Co Admin:	MANUEL ML LEBRON

2018 Generator Manifest

ID:	40965	***Sum Received Qty:***	60.0
Generator No:	ON4418802	***Waste Class Name:***	HALOGENATED SOLVENTS
Receiver Type:	040	***Count Manifests:***	1
Waste Char:	H	***District:***	805
Waste Code:	241		

2019 Generator Info

Gen No:	ON4418802	***Choice of Contact:***	CO_ADMIN
ID:	17503	***Phone No Official:***	6132038099 Ext.
Contaminated Fac:	N	***Phone No Admin:***	6132332965 Ext.
MHSW Facility:	N	***County Ont:***	OTTAWA CARLTON (RM)
NAICS Code1:	812320	***County Out:***	
NAICS Code2:		***District:***	402
NAICS Code3:			

Gen Name:	7695713 canada inc.
Gen Div:	
Gen Op Name:	DRAICCHIO'S TAILORING & CLEANING
Gen Op Div:	
Site Adrs1:	272 BANK ST
Site Bldg:	
Site Pobox:	
Province In:	ONTARIO
Site Adrs2:	
Site City:	OTTAWA
Province Out:	
Site Postal Code:	K2P1X6

Site Country: Canada
Co Official: MANUEL ML LEBRON
Co Admin: MANUEL ML LEBRON

2019 Generator Manifest

ID: 40283
Generator No: ON4418802
Receiver Type: 040
Waste Char: H
Waste Code: 241
Sum Received Qty: 24.0
Waste Class Name: HALOGENATED SOLVENTS
Count Manifests: 1
District: 805

2020 Generator Info

Gen No: ON4418802
ID: 17205
Contaminated Fac: N
MHSW Facility: N
NAICS Code1: 812320
NAICS Code2:
NAICS Code3:
Choice of Contact: CO_OFFICIAL
Phone No Official: 6132038099 Ext.
Phone No Admin: 6132038099 Ext.
County Ont: OTTAWA CARLTON (RM)
County Out:
District: 402
Gen Name: DOWNTOWN COBBLER
Gen Div: DOWNTOWN COBBLER
Gen Op Name: DOWNTOWN COBBLER
Gen Op Div:
Site Adrs1: 272 BANK ST
Site Bldg:
Site Pobox:
Province In: ONTARIO
Site Adrs2:
Site City: OTTAWA
Province Out:
Site Postal Code: k2p1x6
Site Country: Canada
Co Official: MANUEL ML LEBRON
Co Admin: MANUEL MANUEL LEBRON

2021 Generator Info

Gen No: ON4418802
ID: 17274
Contaminated Fac: N
MHSW Facility: N
NAICS Code1: 812320
NAICS Code2:
NAICS Code3:
Choice of Contact: CO_OFFICIAL
Phone No Official: 6132038099 Ext.
Phone No Admin: 6132038099 Ext.
County Ont: OTTAWA CARLTON (RM)
County Out:
District: 402
Gen Name: Downtown Tailoring
Gen Div: DOWNTOWN TAILORING
Gen Op Name: Downtown Tailoring
Gen Op Div: DOWNTOWN TAILORING
Site Adrs1: 272 BANK ST
Site Bldg: Downtown Tailoring
Site Pobox: n/a
Province In: ONTARIO
Site Adrs2:
Site City: OTTAWA
Province Out:
Site Postal Code: K2P 1X6
Site Country: Canada
Co Official: MANUEL ML LEBRON
Co Admin: MANUEL M.L LEBRON

Map Key	Number of Records	Direction/ Distance (m)	Elev/Diff (m)	Site	DB

2021 Generator Manifest

ID:	38317	***Sum Received Qty:***	20.0
Generator No:	ON4418802	***Waste Class Name:***	HALOGENATED SOLVENTS
Receiver Type:	040	***Count Manifests:***	1
Waste Char:	H	***District:***	805
Waste Code:	241		

Map Key	Number of Records	Direction/ Distance (m)	Elev/Diff (m)	Site	DB
42	1 of 1	WNW/121.9	77.3 / 0.46	***203 Bank St*** ***Ottawa ON K2P1W7***	EHS

Order No:	20150804104	***Nearest Intersection:***	
Status:	C	***Municipality:***	
Report Type:	Custom Report	***Client Prov/State:***	ON
Report Date:	10-AUG-15	***Search Radius (km):***	.25
Date Received:	04-AUG-15	***X:***	-75.697868
Previous Site Name:		***Y:***	45.417577
Lot/Building Size:			
Additional Info Ordered:			

Map Key	Number of Records	Direction/ Distance (m)	Elev/Diff (m)	Site	DB
43	1 of 5	WNW/122.4	77.3 / 0.46	***CAPITAL XTRA INC.*** ***177 NEPEAN ST SUITE 500*** ***OTTAWA ON K2P 0B4***	SCT

Established:	1994
Plant Size (ft²):	1800
Employment:	7

--Details--

Description:	Newspaper Publishers
SIC/NAICS Code:	511110

Map Key	Number of Records	Direction/ Distance (m)	Elev/Diff (m)	Site	DB
43	2 of 5	WNW/122.4	77.3 / 0.46	***PRIVATE RESIDENCE*** ***177 NIPEON STREET FURNACE OIL TANK*** ***OTTAWA CITY ON***	SPL

Ref No:	164499	***Municipality No:***	20101
Year:		***Nature of Damage:***	
Incident Dt:	//	***Discharger Report:***	
Dt MOE Arvl on Scn:		***Material Group:***	
MOE Reported Dt:	2/9/1999	***Impact to Health:***	
Dt Document Closed:		***Agency Involved:***	
Site No:			
MOE Response:			
Site County/District:			
Site Geo Ref Meth:			
Site District Office:			
Nearest Watercourse:			
Site Name:			
Site Address:			
Site Region:			
Site Municipality:	OTTAWA CITY		
Site Lot:			
Site Conc:			
Site Geo Ref Accu:			
Site Map Datum:			
Northing:			
Easting:			
Entity Operating Name:			
Client Name:			
Client Type:			

Source Type:	
Incident Cause:	UNDERGROUND TANK LEAK
Incident Preceding Spill:	
Incident Reason:	UNKNOWN
Incident Summary:	PVT OWNER- UNK QTY FURNACE OIL TO GND, LEAK IN BURIED TANK.
Environment Impact:	POSSIBLE
Health Env Consequence:	
Nature of Impact:	Soil contamination
Contaminant Qty:	
Contaminant Qty 1:	
Contaminant Unit:	
Contaminant Code:	
Contaminant Name:	
Contaminant Limit 1:	
Contam Limit Freq 1:	
Contaminant UN No 1:	
Receiving Medium:	LAND
Activity Preceding Spill:	
Property 2nd Watershed:	
Property Tertiary Watershed:	
Sector Type:	
SAC Action Class:	
Call Report Locatn Geodata:	
Time Reported:	
System Facility Address:	

---

43 ***3 of 5*** ***WNW/122.4*** ***77.3 / 0.46*** ***District Realty Corporation***
177 Nepean Street
Ottawa ON K2P 0B4 ***GEN***

Generator Info

Generator No:	ON3439760	***Choice of Contact:***	
Approval Years:	05	***Contaminated Fac:***	
Status:		***MHSW Facility:***	
PO Box No:		***SIC Code:***	531310
Country:			
Co Admin:			
Phone No Admin:			
SIC Description:	Real Estate Property Managers		

Waste Detail(s)

Waste Class:	243
Waste Class Name:	PCB'S

---

43 ***4 of 5*** ***WNW/122.4*** ***77.3 / 0.46*** ***Mel Cohen Realty Ltd.***
177 Nepean Street
Ottawa ON ***CA***

Certificate #:	4169-6X5R3J
Application Year:	2007
Issue Date:	1/18/2007
Approval Type:	Air
Status:	Approved
Application Type:	
Client Name:	
Client Address:	
Client City:	
Client Postal Code:	
Project Description:	

Map Key	Number of Records	Direction/ Distance (m)	Elev/Diff (m)	Site	DB
Contaminants:					
Emission Control:					

43	5 of 5	WNW/122.4	77.3 / 0.46	**Mel Cohen Realty Ltd.** **177 Nepean Street** **Ottawa ON K1Y 2E9**	ECA

Approval No:	4169-6X5R3J	**MOE District:**	Ottawa
Approval Date:	2007-01-18	**City:**	
Status:	Approved	**Longitude:**	-75.697105
Record Type:	ECA	**Latitude:**	45.417862
Link Source:	IDS	**Geometry X:**	
SWP Area Name:	Rideau Valley	**Geometry Y:**	
Approval Type:	ECA-AIR		
Project Type:	AIR		
Business Name:	Mel Cohen Realty Ltd.		
Address:	177 Nepean Street		
Full Address:			
Full PDF Link:	https://www.accessenvironment.ene.gov.on.ca/instruments/7918-6JULYV-14.pdf		
PDF Site Location:			

44	1 of 6	NNE/124.1	76.6 / -0.31	**GVT. OF CAN. - NATIONAL DEFENCE** **CRAD/DSIS-NATIONAL DEFENCE** **HEADQUARTERS 190 O'CONNOR ST.** **OTTAWA ON K1A 1G8**	GEN

Generator Info

Generator No:	ON0046540	**Choice of Contact:**	
Approval Years:	86,87,88,89,90	**Contaminated Fac:**	
Status:		**MHSW Facility:**	
PO Box No:		**SIC Code:**	8111
Country:			
Co Admin:			
Phone No Admin:			
SIC Description:	DEFENCE SERVICES		

Waste Detail(s)

Waste Class:	264
Waste Class Name:	PHOTOPROCESSING WASTES

44	2 of 6	NNE/124.1	76.6 / -0.31	**GVT. OF CAN. - NATIONAL DEFENCE** **190 O'CONNOR STREET DIRECTORATE,** **SCIENTIFIC INFORMAT.SERVICE** **OTTAWA ON K1A 1G8**	GEN

Generator Info

Generator No:	ON0046540	**Choice of Contact:**	
Approval Years:	92,93,97	**Contaminated Fac:**	
Status:		**MHSW Facility:**	
PO Box No:		**SIC Code:**	8111
Country:			
Co Admin:			
Phone No Admin:			
SIC Description:	DEFENCE SERVICES		

Waste Detail(s)

Waste Class: 264
Waste Class Name: PHOTOPROCESSING WASTES

---

44 ***3 of 6*** ***NNE/124.1*** ***76.6 / -0.31*** ***GVT. OF CAN. - NATIONAL DEFENCE 18-192 CRAD/DSIS-NATIONAL DEFENCE HEADQUARTERS 190 O'CONNOR ST. OTTAWA ON K1A 1G8*** ***GEN***

Generator Info

Generator No: ON0046540
Approval Years: 94,95,96
Status:
PO Box No:
Country:
Co Admin:
Phone No Admin:
SIC Description: DEFENCE SERVICES

Choice of Contact:
Contaminated Fac:
MHSW Facility:
SIC Code: 8111

Waste Detail(s)

Waste Class: 264
Waste Class Name: PHOTOPROCESSING WASTES

---

44 ***4 of 6*** ***NNE/124.1*** ***76.6 / -0.31*** ***DEPT. OF NATIONAL DEFENCE DEFENCE RESEARCH DEVELOPMENT BRANCH 190 O'CONNOR STREET OTTAWA ON K1A 0K2*** ***GEN***

Generator Info

Generator No: ON0046540
Approval Years: 98,99,00,01,04
Status:
PO Box No:
Country:
Co Admin:
Phone No Admin:
SIC Description: DEFENCE SERVICES

Choice of Contact:
Contaminated Fac:
MHSW Facility:
SIC Code: 8111

Waste Detail(s)

Waste Class: 264
Waste Class Name: PHOTOPROCESSING WASTES

Waste Detail(s)

Waste Class: 213
Waste Class Name: PETROLEUM DISTILLATES

Waste Detail(s)

Waste Class: 145

Map Key	Number of Records	Direction/ Distance (m)	Elev/Diff (m)	Site	DB

Waste Class Name: PAINT/PIGMENT/COATING RESIDUES

---

44 **5 of 6** **NNE/124.1** **76.6 / -0.31** **Canadian Council on Social**
190 O'Connor St Suite 100
Ottawa ON K2P 2R3 **SCT**

Established: 1920
Plant Size (ft²):
Employment: 13

--Details--
Description: Periodical Publishers
SIC/NAICS Code: 511120

Description: Social Advocacy Organizations
SIC/NAICS Code: 813310

Description: Civic and Social Organizations
SIC/NAICS Code: 813410

Description: Business Associations
SIC/NAICS Code: 813910

---

44 **6 of 6** **NNE/124.1** **76.6 / -0.31** **190 O'connor St**
Ottawa ON K2P2R3 **EHS**

Order No: 20150123005
Status: C
Report Type: Custom Report
Report Date: 28-JAN-15
Date Received: 23-JAN-15
Previous Site Name:
Lot/Building Size:
Additional Info Ordered:

Nearest Intersection:
Municipality:
Client Prov/State: ON
Search Radius (km): .25
X: -75.69601
Y: 45.417916

---

45 **1 of 2** **NW/125.4** **76.9 / -0.02** **JacintalInk**
207 Bank St Suite 242
Ottawa ON K2P 2N2 **SCT**

Established: 2002
Plant Size (ft²):
Employment: 2

--Details--
Description: Other Publishers
SIC/NAICS Code: 511190

---

45 **2 of 2** **NW/125.4** **76.9 / -0.02** **To Be Publications Inc.**
207 Bank St
Ottawa ON K2P 2N2 **SCT**

Established: 01-JUN-02
Plant Size (ft²):
Employment:

--Details--
Description: Periodical Publishers

Map Key	Number of Records	Direction/ Distance (m)	Elev/Diff (m)	Site	DB

SIC/NAICS Code: 511120

---

46 | **1 of 1** | **WNW/130.6** | **77.9 / 1.00** | **205 Bank Street**
Ottawa ON K2P 1W7 | **EHS**

Order No:	20120329004	**Nearest Intersection:**	
Status:	C	**Municipality:**	
Report Type:	Custom Report	**Client Prov/State:**	ON
Report Date:	4/4/2012 9:17:04 AM	**Search Radius (km):**	0.25
Date Received:	3/29/2012 9:15:30 AM	**X:**	-75.698073
Previous Site Name:		**Y:**	45.417517
Lot/Building Size:			
Additional Info Ordered:			

---

47 | **1 of 1** | **SE/134.1** | **75.9 / -1.00** | **343 Somerset Street West**
Ottawa ON | **EHS**

Order No:	20140905028	**Nearest Intersection:**	
Status:	C	**Municipality:**	
Report Type:	Custom Report	**Client Prov/State:**	ON
Report Date:	10-SEP-14	**Search Radius (km):**	.25
Date Received:	05-SEP-14	**X:**	-75.69567
Previous Site Name:		**Y:**	45.415889
Lot/Building Size:			
Additional Info Ordered:			

---

48 | **1 of 7** | **WSW/134.8** | **77.9 / 1.00** | **REVENUE CANADA TAXATION**
CUSTOMS & EXCISE 360 LISGAR STREET
OTTAWA ON K2P 2E4 | **GEN**

Generator Info

Generator No:	ON0426519	**Choice of Contact:**	
Approval Years:	94,95,96,97,98	**Contaminated Fac:**	
Status:		**MHSW Facility:**	
PO Box No:		**SIC Code:**	8153
Country:			
Co Admin:			
Phone No Admin:			
SIC Description:	TAXATION ADMIN.		

Waste Detail(s)

Waste Class:	264
Waste Class Name:	PHOTOPROCESSING WASTES

Waste Detail(s)

Waste Class:	121
Waste Class Name:	ALKALINE WASTES - HEAVY METALS

---

48 | **2 of 7** | **WSW/134.8** | **77.9 / 1.00** | **REVENUE CANADA TAXATION**
360 LISGAR STREET
OTTAWA ON K1A 0L9 | **GEN**

Map Key	Number of Records	Direction/ Distance (m)	Elev/Diff (m)	Site	DB

Generator Info

Generator No:	ON0426519	***Choice of Contact:***	
Approval Years:	99,00,01	***Contaminated Fac:***	
Status:		***MHSW Facility:***	
PO Box No:		***SIC Code:***	8153
Country:			
Co Admin:			
Phone No Admin:			
SIC Description:	TAXATION ADMIN.		

Waste Detail(s)

Waste Class:	264
Waste Class Name:	PHOTOPROCESSING WASTES

Waste Detail(s)

Waste Class:	121
Waste Class Name:	ALKALINE WASTES - HEAVY METALS

Map Key	Number of Records	Direction/ Distance (m)	Elev/Diff (m)	Site	DB
48	3 of 7	WSW/134.8	77.9 / 1.00	***URBANDALE CORPORATION*** ***360 Lisgar Street*** ***Ottawa ON***	GEN

Generator Info

Generator No:	ON2940601	***Choice of Contact:***	
Approval Years:	03,04,05	***Contaminated Fac:***	
Status:		***MHSW Facility:***	
PO Box No:		***SIC Code:***	
Country:			
Co Admin:			
Phone No Admin:			
SIC Description:			

Waste Detail(s)

Waste Class:	242
Waste Class Name:	HALOGENATED PESTICIDES

Waste Detail(s)

Waste Class:	122
Waste Class Name:	ALKALINE WASTES - OTHER METALS

Waste Detail(s)

Waste Class:	252
Waste Class Name:	WASTE OILS & LUBRICANTS

Map Key	Number of Records	Direction/ Distance (m)	Elev/Diff (m)	Site	DB
48	4 of 7	WSW/134.8	77.9 / 1.00	***Bell Canada*** ***360 Lisgar st*** ***Ottawa ON K2P 2E4***	GEN

Map Key	Number of Records	Direction/ Distance (m)	Elev/Diff (m)	Site	DB

Generator Info

Generator No:	ON2601606	***Choice of Contact:***	CO_ADMIN
Approval Years:	2015	***Contaminated Fac:***	No
Status:		***MHSW Facility:***	No
PO Box No:		***SIC Code:***	517110, 517210, 517510
Country:	Canada		
Co Admin:	Julie Labelle		
Phone No Admin:	514-870-0688 Ext.		
SIC Description:	WIRED TELECOMMUNICATIONS CARRIERS, WIRELESS TELECOMMUNICATIONS CARRIERS (EXCEPT SATELLITE), 517510		

Waste Detail(s)

Waste Class:	112
Waste Class Name:	ACID WASTE - HEAVY METALS

Waste Detail(s)

Waste Class:	251
Waste Class Name:	OIL SKIMMINGS & SLUDGES

Waste Detail(s)

Waste Class:	331
Waste Class Name:	WASTE COMPRESSED GASES

Waste Detail(s)

Waste Class:	121
Waste Class Name:	ALKALINE WASTES - HEAVY METALS

48	***5 of 7***	***WSW/134.8***	***77.9 / 1.00***	***Bell Canada*** ***360 Lisgar st*** ***Ottawa ON K2P 2E4***	***GEN***

Generator Info

Generator No:	ON2601606	***Choice of Contact:***	CO_ADMIN
Approval Years:	2016	***Contaminated Fac:***	No
Status:		***MHSW Facility:***	No
PO Box No:		***SIC Code:***	517110, 517210, 517510
Country:	Canada		
Co Admin:	Chloé Labelle		
Phone No Admin:	514-391-1021 Ext.		
SIC Description:	WIRED TELECOMMUNICATIONS CARRIERS, WIRELESS TELECOMMUNICATIONS CARRIERS (EXCEPT SATELLITE), 517510		

Waste Detail(s)

Waste Class:	251
Waste Class Name:	OIL SKIMMINGS & SLUDGES

Waste Detail(s)

Waste Class:	121
Waste Class Name:	ALKALINE WASTES - HEAVY METALS

Waste Detail(s)

Waste Class: 331
Waste Class Name: WASTE COMPRESSED GASES

Waste Detail(s)

Waste Class: 112
Waste Class Name: ACID WASTE - HEAVY METALS

---

48 | ***6 of 7*** | ***WSW/134.8*** | ***77.9 / 1.00*** | ***BELLCANADA***
360 LISGAR STREET
OTTAWA ON K2P 2E4 | ***GEN***

Generator Info

Generator No:	ON6704214	***Choice of Contact:***	CO_OFFICIAL
Approval Years:	2014	***Contaminated Fac:***	No
Status:		***MHSW Facility:***	No
PO Box No:		***SIC Code:***	237130
Country:	Canada		
Co Admin:			
Phone No Admin:			

SIC Description: POWER AND COMMUNICATION LINE AND RELATED STRUCTURES CONSTRUCTION

Waste Detail(s)

Waste Class: 252
Waste Class Name: WASTE OILS & LUBRICANTS

---

48 | ***7 of 7*** | ***WSW/134.8*** | ***77.9 / 1.00*** | ***Bell Canada***
360 Lisgar st
Ottawa ON K2P 2E4 | ***GEN***

Generator Info

Generator No:	ON2601606	***Choice of Contact:***	
Approval Years:	As of Dec 2018	***Contaminated Fac:***	
Status:	Registered	***MHSW Facility:***	
PO Box No:		***SIC Code:***	
Country:	Canada		
Co Admin:			
Phone No Admin:			
SIC Description:			

Waste Detail(s)

Waste Class: 121 C
Waste Class Name: Alkaline slutions - containing heavy metals

Waste Detail(s)

Waste Class: 112 C
Waste Class Name: Acid solutions - containing heavy metals

Waste Detail(s)

Waste Class: 146 T
Waste Class Name: Other specified inorganic sludges, slurries or solids

Waste Detail(s)

Waste Class: 251 L
Waste Class Name: Waste oils/sludges (petroleum based)

Waste Detail(s)

Waste Class: 331 I
Waste Class Name: Waste compressed gases including cylinders

2017 Generator Info

Gen No: ON2601606
ID: 10396
Contaminated Fac: N
MHSW Facility: N
NAICS Code1: 517110
NAICS Code2: 517210
NAICS Code3: 517510
Gen Name: Bell Canada
Gen Div:
Gen Op Name: Bell Canada
Gen Op Div:
Site Adrs1: 360 Lisgar st
Site Bldg:
Site Pobox:
Province In: ONTARIO
Site Adrs2:
Site City: Ottawa
Province Out:
Site Postal Code: K2P 2E4
Site Country: Canada
Co Official: Martin Girard
Co Admin: ChloÚ Labelle

Choice of Contact: CO_ADMIN
Phone No Official: 514-870-6540 Ext.
Phone No Admin: 514-391-1021 Ext.
County Ont: OTTAWA CARLTON (RM)
County Out:
District: 402

2018 Generator Info

Gen No: ON2601606
ID: 10152
Contaminated Fac: N
MHSW Facility: N
NAICS Code1: 517110
NAICS Code2: 517210
NAICS Code3: 517510
Gen Name: Bell Canada
Gen Div:
Gen Op Name: Bell Canada
Gen Op Div:
Site Adrs1: 360 Lisgar st
Site Bldg:
Site Pobox:
Province In: ONTARIO
Site Adrs2:
Site City: Ottawa
Province Out:
Site Postal Code: K2P 2E4
Site Country: Canada

Choice of Contact: CO_ADMIN
Phone No Official: 514-870-6540 Ext.
Phone No Admin: 514-391-1021 Ext.
County Ont: OTTAWA CARLTON (RM)
County Out:
District: 402

Map Key	Number of Records	Direction/ Distance (m)	Elev/Diff (m)	Site	DB
Co Official:		Martin Girard			
Co Admin:		ChloÚ Labelle			

49	1 of 1	SSE/137.2	76.9 / 0.00	**Biz Point Inc.** **273 Bank St** **Ottawa ON K2P 1X5**	SCT

Established: 2004
Plant Size (ft²):
Employment:

--Details--
Description: Digital Printing
SIC/NAICS Code: 323115

50	1 of 1	SSE/137.2	76.9 / 0.00	**275 Bank Street** **Ottawa ON K2P 2L6**	EHS

Order No: 20101027019
Status: C
Report Type: Custom Report
Report Date: 11/2/2010
Date Received: 10/27/2010 11:39:28 AM
Previous Site Name:
Lot/Building Size:
Additional Info Ordered:

Nearest Intersection:
Municipality:
Client Prov/State: ON
Search Radius (km): 0.25
X: -75.696426
Y: 45.415638

51	1 of 1	ESE/137.5	75.9 / -1.00	**ALLAN KWAI** **331 SOMERSET ST. W., SWM** **OTTAWA CITY ON K2P 0J8**	CA

Certificate #: 3-1581-97-
Application Year: 97
Issue Date: 10/28/1997
Approval Type: Municipal sewage
Status: Approved
Application Type:
Client Name:
Client Address:
Client City:
Client Postal Code:
Project Description:
Contaminants:
Emission Control:

52	1 of 6	W/139.1	77.9 / 1.00	**DEPARTMENT OF NATIONAL DEFENCE** **VANIER BUILDING 222 NEPEAN STREET** **OTTAWA ON K2B 0B8**	GEN

Generator Info

Generator No: ON0046594
Approval Years: 95
Status:
PO Box No:
Country:
Co Admin:

Choice of Contact:
Contaminated Fac:
MHSW Facility:
SIC Code: 8111

Phone No Admin:
SIC Description: DEFENCE SERVICES

Waste Detail(s)

Waste Class: 121
Waste Class Name: ALKALINE WASTES - HEAVY METALS

---

52 | ***2 of 6*** | ***W/139.1*** | ***77.9 / 1.00*** | ***DEPT OF NATIONAL DEFENCE, CDN. FORCES***
VANIER BUILDING 222 NEPEAN STREET
OTTAWA ON K2B 0B8 | ***GEN***

Generator Info

Generator No: ON0046594
Approval Years: 96,97
Status:
PO Box No:
Country:
Co Admin:
Phone No Admin:
SIC Description: DEFENCE SERVICES

Choice of Contact:
Contaminated Fac:
MHSW Facility:
SIC Code: 8111

Waste Detail(s)

Waste Class: 121
Waste Class Name: ALKALINE WASTES - HEAVY METALS

---

52 | ***3 of 6*** | ***W/139.1*** | ***77.9 / 1.00*** | ***DEPT. OF NATIONAL DEFENCE***
VANIER BUILDING 222 NEPEAN STREET
OTTAWA ON K2B 0B8 | ***GEN***

Generator Info

Generator No: ON0046594
Approval Years: 98,99,00,01
Status:
PO Box No:
Country:
Co Admin:
Phone No Admin:
SIC Description: DEFENCE SERVICES

Choice of Contact:
Contaminated Fac:
MHSW Facility:
SIC Code: 8111

Waste Detail(s)

Waste Class: 121
Waste Class Name: ALKALINE WASTES - HEAVY METALS

---

52 | ***4 of 6*** | ***W/139.1*** | ***77.9 / 1.00*** | ***222 Nepean Street***
Ottawa ON K2P 0B8 | ***EHS***

Order No: 20111208034
Status: C
Report Type: Standard Report
Report Date: 12/19/2011 4:17:41 PM
Date Received: 12/8/2011 4:17:41 PM
Previous Site Name: Unknown

Nearest Intersection:
Municipality: Ottawa
Client Prov/State: ON
Search Radius (km): 0.25
X: -75.698633
Y: 45.41695

Lot/Building Size: 2428 Square meters
Additional Info Ordered:

---

52 **5 of 6** **W/139.1** **77.9 / 1.00** **222 Nepean Street, Ottawa**
Ottawa ON **SPL**

Ref No: 3052-A9WKJ9
Year:
Incident Dt: 2016/05/13
Dt MOE Arvl on Scn:
MOE Reported Dt: 2016/05/13
Dt Document Closed:
Site No: NA
MOE Response: No
Site County/District:
Site Geo Ref Meth:
Site District Office:
Nearest Watercourse:
Site Name: Vanier Building<UNOFFICIAL>
Site Address: 222 Nepean Street, Ottawa
Site Region:
Site Municipality: Ottawa
Site Lot:
Site Conc:
Site Geo Ref Accu:
Site Map Datum:
Northing:
Easting:
Entity Operating Name:
Client Name:
Client Type:
Source Type:
Incident Cause:
Incident Preceding Spill: Leak/Break
Incident Reason: Unknown / N/A
Incident Summary: Refrigerant leak from 2 stages of unit, 240+ pounds of R22 to atm
Environment Impact:
Health Env Consequence:
Nature of Impact:
Contaminant Qty: 240 lb
Contaminant Qty 1: 240
Contaminant Unit: lb
Contaminant Code: 38
Contaminant Name: REFRIGERANT GAS, N.O.S.
Contaminant Limit 1:
Contam Limit Freq 1:
Contaminant UN No 1:
Receiving Medium: Air
Activity Preceding Spill:
Property 2nd Watershed:
Property Tertiary Watershed:
Sector Type: Unknown / N/A
SAC Action Class: Notifications
Call Report Locatn Geodata:
Time Reported:
System Facility Address:

Municipality No:
Nature of Damage:
Discharger Report:
Material Group:
Impact to Health:
Agency Involved:

---

52 **6 of 6** **W/139.1** **77.9 / 1.00** **Bona Building Management**
222 Nepean St
Ottawa ON K1R5G2 **GEN**

Map Key	Number of Records	Direction/ Distance (m)	Elev/Diff (m)	Site	DB

Generator Info

Generator No:	ON3438000	***Choice of Contact:***	
Approval Years:	As of Nov 2021	***Contaminated Fac:***	
Status:	Registered	***MHSW Facility:***	
PO Box No:		***SIC Code:***	
Country:	Canada		
Co Admin:			
Phone No Admin:			
SIC Description:			

Waste Detail(s)

Waste Class:	212 L
Waste Class Name:	Aliphatic solvents and residues

2021 Generator Info

Gen No:	ON3438000	***Choice of Contact:***	CO_OFFICIAL
ID:	12990	***Phone No Official:***	3439618166 Ext.
Contaminated Fac:	N	***Phone No Admin:***	
MHSW Facility:	N	***County Ont:***	OTTAWA CARLTON (RM)
NAICS Code1:	531310	***County Out:***	
NAICS Code2:		***District:***	402
NAICS Code3:			
Gen Name:	Bona Building Management		
Gen Div:			
Gen Op Name:	Bona Building Management		
Gen Op Div:			
Site Adrs1:	222 Nepean St		
Site Bldg:			
Site Pobox:			
Province In:	ONTARIO		
Site Adrs2:			
Site City:	Ottawa		
Province Out:			
Site Postal Code:	K1R5G2		
Site Country:	Canada		
Co Official:	Bourco Bourco		
Co Admin:			

2021 Generator Manifest

ID:	33024	***Sum Received Qty:***	490.0
Generator No:	ON3438000	***Waste Class Name:***	ALIPHATIC SOLVENTS
Receiver Type:	035	***Count Manifests:***	2
Waste Char:	L	***District:***	402
Waste Code:	212		

53	***1 of 3***	***SSW/140.2***	***76.9 / 0.00***	***COOPER PHARMACY INC SWIFT COMPOUNDING PHARMACY 276 BANK ST OTTAWA ON K2P 1X6***	***GEN***

Generator Info

Generator No:	ON9068684	***Choice of Contact:***	
Approval Years:	As of Jul 2020	***Contaminated Fac:***	
Status:	Registered	***MHSW Facility:***	
PO Box No:		***SIC Code:***	

Map Key	Number of Records	Direction/ Distance (m)	Elev/Diff (m)	Site	DB

Country: Canada
Co Admin:
Phone No Admin:
SIC Description:

Waste Detail(s)

Waste Class: 312 P
Waste Class Name: Pathological wastes

Waste Detail(s)

Waste Class: 261 A
Waste Class Name: Pharmaceuticals

---

53 | ***2 of 3*** | ***SSW/140.2*** | ***76.9 / 0.00*** | ***COOPER PHARMACY INC SWIFT COMPOUNDING PHARMACY***
276 BANK ST
OTTAWA ON K2P 1X6 | ***GEN***

Generator Info

Generator No: ON9068684
Approval Years: As of Nov 2021
Status: Registered
PO Box No:
Country: Canada
Co Admin:
Phone No Admin:
SIC Description:

Choice of Contact:
Contaminated Fac:
MHSW Facility:
SIC Code:

Waste Detail(s)

Waste Class: 261 A
Waste Class Name: Pharmaceuticals

Waste Detail(s)

Waste Class: 312 P
Waste Class Name: Pathological wastes

---

53 | ***3 of 3*** | ***SSW/140.2*** | ***76.9 / 0.00*** | ***COOPER PHARMACY INC***
276 BANK ST
OTTAWA ON K2P 1X6 | ***GEN***

Generator Info

Generator No: ON9068684
Approval Years: As of Oct 2022
Status: Registered
PO Box No:
Country: Canada
Co Admin:
Phone No Admin:
SIC Description:

Choice of Contact:
Contaminated Fac:
MHSW Facility:
SIC Code:

Waste Detail(s)

Waste Class: 261 A
Waste Class Name: PHARMACEUTICALS

Waste Detail(s)

Waste Class: 312 P
Waste Class Name: PATHOLOGICAL WASTES

2020 Generator Info

Gen No: ON9068684
ID: 36378
Contaminated Fac: N
MHSW Facility: N
NAICS Code1: 446110
NAICS Code2:
NAICS Code3:
Gen Name: COOPER PHARMACY INC
Gen Div: SWIFT COMPOUNDING PHARMACY
Gen Op Name: SWIFT COMPOUNDING PHARMACY
Gen Op Div:
Site Adrs1: 276 BANK ST
Site Bldg:
Site Pobox:
Province In: ONTARIO
Site Adrs2:
Site City: OTTAWA
Province Out:
Site Postal Code: K2P 1X6
Site Country: Canada
Co Official: ALY EL DEFRAWY
Co Admin:
Choice of Contact: CO_OFFICIAL
Phone No Official: 6134222202 Ext.
Phone No Admin:
County Ont: OTTAWA CARLTON (RM)
County Out:
District: 402

2021 Generator Info

Gen No: ON9068684
ID: 37309
Contaminated Fac: N
MHSW Facility: N
NAICS Code1: 446110
NAICS Code2:
NAICS Code3:
Gen Name: COOPER PHARMACY INC
Gen Div: SWIFT COMPOUNDING PHARMACY
Gen Op Name: SWIFT COMPOUNDING PHARMACY
Gen Op Div:
Site Adrs1: 276 BANK ST
Site Bldg:
Site Pobox:
Province In: ONTARIO
Site Adrs2:
Site City: OTTAWA
Province Out:
Site Postal Code: K2P 1X6
Site Country: Canada
Co Official: ALY EL DEFRAWY
Co Admin:
Choice of Contact: CO_OFFICIAL
Phone No Official: 6134222202 Ext.
Phone No Admin:
County Ont: OTTAWA CARLTON (RM)
County Out:
District: 402

2021 Generator Manifest

ID:	62978	**Sum Received Qty:**	14.05
Generator No:	ON9068684	**Waste Class Name:**	PHARMACEUTICALS
Receiver Type:	030	**Count Manifests:**	2
Waste Char:	A	**District:**	402
Waste Code:	261		

54 **1 of 1** **ESE/141.2** **75.9 / -1.00** **311 SOMERSET**
Ottawa ON **WWIS**

Well ID:	7391114	**Flowing (Y/N):**	
Construction Date:		**Flow Rate:**	
Use 1st:	Monitoring and Test Hole	**Data Entry Status:**	
Use 2nd:		**Data Src:**	
Final Well Status:	Monitoring and Test Hole	**Date Received:**	06/29/2021
Water Type:		**Selected Flag:**	TRUE
Casing Material:		**Abandonment Rec:**	
Audit No:	Z364138	**Contractor:**	7241
Tag:	A302951	**Form Version:**	7
Constructn Method:		**Owner:**	
Elevation (m):		**County:**	OTTAWA-CARLETON
Elevatn Reliabilty:		**Lot:**	
Depth to Bedrock:		**Concession:**	
Well Depth:		**Concession Name:**	
Overburden/Bedrock:		**Easting NAD83:**	
Pump Rate:		**Northing NAD83:**	
Static Water Level:		**Zone:**	
Clear/Cloudy:		**UTM Reliability:**	
Municipality:	OTTAWA CITY		
Site Info:			

PDF URL (Map): https://d2khazk8e83rdv.cloudfront.net/moe_mapping/downloads/2Water/Wells_pdfs/739\7391114.pdf

Additional Detail(s) (Map)

Well Completed Date:	05/25/2021
Year Completed:	2021
Depth (m):	
Latitude:	45.4164743671495
Longitude:	-75.6949701625181
X:	-75.69497000126127
Y:	45.41647436047882
Path:	739\7391114.pdf

Bore Hole Information

Bore Hole ID:	1008704352	**Elevation:**	
DP2BR:		**Elevrc:**	
Spatial Status:		**Zone:**	18
Code OB:		**East83:**	445624.00
Code OB Desc:		**North83:**	5029452.00
Open Hole:		**Org CS:**	UTM83
Cluster Kind:		**UTMRC:**	4
Date Completed:	05/25/2021	**UTMRC Desc:**	margin of error : 30 m - 100 m
Remarks:		**Location Method:**	wwr
Location Method Desc:	on Water Well Record		
Elevrc Desc:			
Location Source Date:			
Improvement Location Source:			
Improvement Location Method:			
Source Revision Comment:			
Supplier Comment:			

Overburden and Bedrock Materials Interval

Formation ID:	1009852403
Layer:	3
Color:	6
General Color:	BROWN
Material 1:	05
Material 1 Desc:	CLAY
Material 2:	28
Material 2 Desc:	SAND
Material 3:	85
Material 3 Desc:	SOFT
Formation Top Depth:	2.130000114440918
Formation End Depth:	3.6600000858306885
Formation End Depth UOM:	m

Overburden and Bedrock Materials Interval

Formation ID:	1009852404
Layer:	4
Color:	2
General Color:	GREY
Material 1:	05
Material 1 Desc:	CLAY
Material 2:	06
Material 2 Desc:	SILT
Material 3:	85
Material 3 Desc:	SOFT
Formation Top Depth:	3.6600000858306885
Formation End Depth:	10.359999656677246
Formation End Depth UOM:	m

Overburden and Bedrock Materials Interval

Formation ID:	1009852405
Layer:	5
Color:	2
General Color:	GREY
Material 1:	06
Material 1 Desc:	SILT
Material 2:	11
Material 2 Desc:	GRAVEL
Material 3:	66
Material 3 Desc:	DENSE
Formation Top Depth:	10.359999656677246
Formation End Depth:	14.329999923706055
Formation End Depth UOM:	m

Overburden and Bedrock Materials Interval

Formation ID:	1009852402
Layer:	2
Color:	6
General Color:	BROWN
Material 1:	28
Material 1 Desc:	SAND
Material 2:	11
Material 2 Desc:	GRAVEL
Material 3:	85

Material 3 Desc: SOFT
Formation Top Depth: 0.3100000023841858
Formation End Depth: 2.130000114440918
Formation End Depth UOM: m

Overburden and Bedrock Materials Interval

Formation ID: 1009852401
Layer: 1
Color: 6
General Color: BROWN
Material 1: 02
Material 1 Desc: TOPSOIL
Material 2:
Material 2 Desc:
Material 3: 85
Material 3 Desc: SOFT
Formation Top Depth: 0.0
Formation End Depth: 0.3100000023841858
Formation End Depth UOM: m

Annular Space/Abandonment Sealing Record

Plug ID: 1009853461
Layer: 1
Plug From: 0.0
Plug To: 0.3100000023841858
Plug Depth UOM: m

Annular Space/Abandonment Sealing Record

Plug ID: 1009853462
Layer: 2
Plug From: 0.3100000023841858
Plug To: 10.970000267028809
Plug Depth UOM: m

Annular Space/Abandonment Sealing Record

Plug ID: 1009853463
Layer: 3
Plug From: 10.970000267028809
Plug To: 14.329999923706055
Plug Depth UOM: m

Method of Construction & Well Use

Method Construction ID: 1009854839
Method Construction Code: 5
Method Construction: Air Percussion
Other Method Construction:

Pipe Information

Pipe ID: 1009764984
Casing No: 0

Comment:
Alt Name:

Construction Record - Casing

Casing ID:	1009855217
Layer:	1
Material:	5
Open Hole or Material:	PLASTIC
Depth From:	0.0
Depth To:	11.279999732971191
Casing Diameter:	
Casing Diameter UOM:	
Casing Depth UOM:	m

Construction Record - Screen

Screen ID:	1009855613
Layer:	1
Slot:	10
Screen Top Depth:	11.279999732971191
Screen End Depth:	14.329999923706055
Screen Material:	5
Screen Depth UOM:	m
Screen Diameter UOM:	cm
Screen Diameter:	6.03000020980835

Results of Well Yield Testing

Pumping Test Method Desc:	
Pump Test ID:	1009856077
Pump Set At:	
Static Level:	
Final Level After Pumping:	
Recommended Pump Depth:	
Pumping Rate:	
Flowing Rate:	
Recommended Pump Rate:	
Levels UOM:	m
Rate UOM:	LPM
Water State After Test Code:	
Water State After Test:	
Pumping Test Method:	0
Pumping Duration HR:	
Pumping Duration MIN:	
Flowing:	No

Hole Diameter

Hole ID:	1009854398
Diameter:	11.430000305175781
Depth From:	0.0
Depth To:	2.130000114440918
Hole Depth UOM:	m
Hole Diameter UOM:	cm

55	***1 of 1***	***NNW/142.1***	***76.9 / 0.00***	***Regional Group*** ***152 Gloucester St*** ***Ottawa ON K2P 0A6***	***GEN***

Map Key	Number of Records	Direction/ Distance (m)	Elev/Diff (m)	Site	DB

Generator Info

Generator No:	ON5614596	***Choice of Contact:***	
Approval Years:	As of Dec 2017	***Contaminated Fac:***	
Status:	Registered	***MHSW Facility:***	
PO Box No:		***SIC Code:***	
Country:	Canada		
Co Admin:			
Phone No Admin:			
SIC Description:			

Waste Detail(s)

Waste Class:	221 L
Waste Class Name:	Light fuels

2017 Generator Info

Gen No:	ON5614596	***Choice of Contact:***	CO_OFFICIAL
ID:	22176	***Phone No Official:***	613-822-0624 Ext.
Contaminated Fac:	N	***Phone No Admin:***	
MHSW Facility:	N	***County Ont:***	OTTAWA CARLTON (RM)
NAICS Code1:	531111	***County Out:***	
NAICS Code2:		***District:***	402
NAICS Code3:			
Gen Name:	Regional Group		
Gen Div:			
Gen Op Name:	Regional Group		
Gen Op Div:			
Site Adrs1:	152 Gloucester St		
Site Bldg:			
Site Pobox:			
Province In:	ONTARIO		
Site Adrs2:			
Site City:	Ottawa		
Province Out:			
Site Postal Code:	K2P 0A6		
Site Country:	Canada		
Co Official:	Manny Agulink		
Co Admin:			

2017 Generator Manifest

ID:	46933	***Sum Received Qty:***	200.0
Generator No:	ON5614596	***Waste Class Name:***	LIGHT FUELS
Receiver Type:	035	***Count Manifests:***	1
Waste Char:	L	***District:***	402
Waste Code:	221		

Map Key	Number of Records	Direction/ Distance (m)	Elev/Diff (m)	Site	DB
56	1 of 1	ESE/142.3	75.9 / -1.00	327 Somerset St W Ottawa ON K2P0J8	EHS

Order No:	20151130011	***Nearest Intersection:***	
Status:	C	***Municipality:***	
Report Type:	Custom Report	***Client Prov/State:***	ON
Report Date:	03-DEC-15	***Search Radius (km):***	.25
Date Received:	30-NOV-15	***X:***	-75.695217
Previous Site Name:		***Y:***	45.416108
Lot/Building Size:			
Additional Info Ordered:			

Map Key	Number of Records	Direction/ Distance (m)	Elev/Diff (m)	Site	DB
57	1 of 1	WNW/146.0	77.9 / 1.00	BAYVIEW PROPERTY MANAGEMENT 210 BANK STREET OTTAWA ON K2P 1W8	GEN

Generator Info

Generator No:	ON7938408	**Choice of Contact:**	
Approval Years:	07,08	**Contaminated Fac:**	
Status:		**MHSW Facility:**	
PO Box No:		**SIC Code:**	531310
Country:			
Co Admin:			
Phone No Admin:			
SIC Description:	Real Estate Property Managers		

Waste Detail(s)

Waste Class:	221
Waste Class Name:	LIGHT FUELS

Map Key	Number of Records	Direction/ Distance (m)	Elev/Diff (m)	Site	DB
58	1 of 1	N/146.3	76.9 / 0.00	154 O'CONNOR STREET Ottawa ON	WWIS

Well ID:	7130914	**Flowing (Y/N):**	
Construction Date:		**Flow Rate:**	
Use 1st:	Monitoring	**Data Entry Status:**	
Use 2nd:		**Data Src:**	
Final Well Status:	Test Hole	**Date Received:**	10/01/2009
Water Type:		**Selected Flag:**	TRUE
Casing Material:		**Abandonment Rec:**	
Audit No:	M04512	**Contractor:**	1844
Tag:	A074637	**Form Version:**	5
Constructn Method:		**Owner:**	
Elevation (m):		**County:**	OTTAWA-CARLETON
Elevatn Reliabilty:		**Lot:**	
Depth to Bedrock:		**Concession:**	
Well Depth:		**Concession Name:**	
Overburden/Bedrock:		**Easting NAD83:**	
Pump Rate:		**Northing NAD83:**	
Static Water Level:		**Zone:**	
Clear/Cloudy:		**UTM Reliability:**	
Municipality:	OTTAWA CITY		
Site Info:			

PDF URL (Map): https://d2khazk8e83rdv.cloudfront.net/moe_mapping/downloads/2Water/Wells_pdfs/713\7130914.pdf

Additional Detail(s) (Map)

Well Completed Date:	07/25/2009
Year Completed:	2009
Depth (m):	
Latitude:	45.4184813159654
Longitude:	-75.6965029748894
X:	-75.69650281301982
Y:	45.41848130899689
Path:	713\7130914.pdf

PDF URL (Map): https://d2khazk8e83rdv.cloudfront.net/moe_mapping/downloads/2Water/Wells_pdfs/713\7130914.pdf

Additional Detail(s) (Map)

Well Completed Date: 07/25/2009
Year Completed: 2009
Depth (m):
Latitude: 45.4182748476945
Longitude: -75.6964109677093
X: -75.69641080581984
Y: 45.41827484126243
Path: 713\7130914.pdf

PDF URL (Map): https://d2khazk8e83rdv.cloudfront.net/moe_mapping/downloads/2Water/Wells_pdfs/713\7130914.pdf

Additional Detail(s) (Map)

Well Completed Date: 07/25/2009
Year Completed: 2009
Depth (m): 6.1
Latitude: 45.4183986736524
Longitude: -75.6967703654323
X: -75.69677020277072
Y: 45.41839866740095
Path: 713\7130914.pdf

PDF URL (Map): https://d2khazk8e83rdv.cloudfront.net/moe_mapping/downloads/2Water/Wells_pdfs/713\7130914.pdf

Additional Detail(s) (Map)

Well Completed Date: 07/24/2009
Year Completed: 2009
Depth (m):
Latitude: 45.4182463650946
Longitude: -75.696653461001
X: -75.69665329876628
Y: 45.41824635803526
Path: 713\7130914.pdf

PDF URL (Map): https://d2khazk8e83rdv.cloudfront.net/moe_mapping/downloads/2Water/Wells_pdfs/713\7130914.pdf

Additional Detail(s) (Map)

Well Completed Date: 07/24/2009
Year Completed: 2009
Depth (m):
Latitude: 45.4184908620674
Longitude: -75.6964136232383
X: -75.69641346122059
Y: 45.41849085549298
Path: 713\7130914.pdf

PDF URL (Map): https://d2khazk8e83rdv.cloudfront.net/moe_mapping/downloads/2Water/Wells_pdfs/713\7130914.pdf

Additional Detail(s) (Map)

Well Completed Date: 07/25/2009
Year Completed: 2009
Depth (m):
Latitude: 45.4181746720951
Longitude: -75.6966014544894
X: -75.69660129172455
Y: 45.41817466498256
Path: 713\7130914.pdf

PDF URL (Map): https://d2khazk8e83rdv.cloudfront.net/moe_mapping/downloads/2Water/Wells_pdfs/713\7130914.pdf

Additional Detail(s) (Map)

Well Completed Date:	07/24/2009
Year Completed:	2009
Depth (m):	
Latitude:	45.4183812181676
Longitude:	-75.6966806818897
X:	-75.69668052039385
Y:	45.41838121127087
Path:	713\7130914.pdf

Bore Hole Information

Bore Hole ID:	1002832735	***Elevation:***	
DP2BR:		***Elevrc:***	
Spatial Status:		***Zone:***	18
Code OB:		***East83:***	445513.00
Code OB Desc:		***North83:***	5029653.00
Open Hole:		***Org CS:***	UTM83
Cluster Kind:	This is a record from cluster log sheet	***UTMRC:***	3
Date Completed:	07/25/2009	***UTMRC Desc:***	margin of error : 10 - 30 m
Remarks:		***Location Method:***	wwr
Location Method Desc:	on Water Well Record		
Elevrc Desc:			
Location Source Date:			
Improvement Location Source:			
Improvement Location Method:			
Source Revision Comment:			
Supplier Comment:			

Annular Space/Abandonment Sealing Record

Plug ID:	1002832739
Layer:	
Plug From:	
Plug To:	
Plug Depth UOM:	

Method of Construction & Well Use

Method Construction ID:	1002832738
Method Construction Code:	
Method Construction:	
Other Method Construction:	GEOPROBE

Pipe Information

Pipe ID:	1002832740
Casing No:	0
Comment:	
Alt Name:	

Construction Record - Casing

Casing ID:	1002832742
Layer:	
Material:	5
Open Hole or Material:	PLASTIC

Depth From:
Depth To: 3.799999952316284
Casing Diameter:
Casing Diameter UOM:
Casing Depth UOM: m

Construction Record - Screen

Screen ID: 1002832741
Layer:
Slot:
Screen Top Depth: 3.799999952316284
Screen End Depth: 6.800000190734863
Screen Material:
Screen Depth UOM: m
Screen Diameter UOM:
Screen Diameter:

Results of Well Yield Testing

Pumping Test Method Desc:
Pump Test ID: 1002832743
Pump Set At:
Static Level:
Final Level After Pumping:
Recommended Pump Depth:
Pumping Rate:
Flowing Rate:
Recommended Pump Rate:
Levels UOM:
Rate UOM:
Water State After Test Code:
Water State After Test:
Pumping Test Method:
Pumping Duration HR:
Pumping Duration MIN:
Flowing:

Hole Diameter

Hole ID: 1002832737
Diameter: 20.0
Depth From:
Depth To: 6.800000190734863
Hole Depth UOM: m
Hole Diameter UOM: cm

Bore Hole Information

Bore Hole ID: 1002832771
DP2BR:
Spatial Status:
Code OB:
Code OB Desc:
Open Hole:
Cluster Kind: This is a record from cluster log sheet
Date Completed: 07/25/2009
Remarks:
Location Method Desc: on Water Well Record
Elevrc Desc:
Location Source Date:
Improvement Location Source:
Elevation:
Elevrc:
Zone: 18
East83: 445498.00
North83: 5029642.00
Org CS: UTM83
UTMRC: 3
UTMRC Desc: margin of error : 10 - 30 m
Location Method: wwr

Improvement Location Method:
Source Revision Comment:
Supplier Comment:

Annular Space/Abandonment Sealing Record

Plug ID: 1002832775
Layer:
Plug From:
Plug To:
Plug Depth UOM:

Method of Construction & Well Use

Method Construction ID: 1002832774
Method Construction Code:
Method Construction:
Other Method Construction: GEOPROBE

Pipe Information

Pipe ID: 1002832776
Casing No: 0
Comment:
Alt Name:

Construction Record - Casing

Casing ID: 1002832778
Layer:
Material: 5
Open Hole or Material: PLASTIC
Depth From:
Depth To: 3.0
Casing Diameter:
Casing Diameter UOM:
Casing Depth UOM: m

Construction Record - Screen

Screen ID: 1002832777
Layer:
Slot:
Screen Top Depth: 3.0
Screen End Depth: 5.900000095367432
Screen Material:
Screen Depth UOM: m
Screen Diameter UOM:
Screen Diameter:

Results of Well Yield Testing

Pumping Test Method Desc:
Pump Test ID: 1002832779
Pump Set At:
Static Level:
Final Level After Pumping:
Recommended Pump Depth:
Pumping Rate:

Flowing Rate:
Recommended Pump Rate:
Levels UOM:
Rate UOM:
Water State After Test Code:
Water State After Test:
Pumping Test Method:
Pumping Duration HR:
Pumping Duration MIN:
Flowing:

Hole Diameter

Hole ID: 1002832773
Diameter: 20.0
Depth From:
Depth To: 5.900000095367432
Hole Depth UOM: m
Hole Diameter UOM: cm

Bore Hole Information

Bore Hole ID: 1002832753
DP2BR:
Spatial Status:
Code OB:
Code OB Desc:
Open Hole:
Cluster Kind: This is a record from cluster log sheet
Date Completed: 07/24/2009
Remarks:
Location Method Desc: on Water Well Record
Elevrc Desc:
Location Source Date:
Improvement Location Source:
Improvement Location Method:
Source Revision Comment:
Supplier Comment:

Elevation:
Elevrc:
Zone: 18
East83: 445494.00
North83: 5029650.00
Org CS: UTM83
UTMRC: 3
UTMRC Desc: margin of error : 10 - 30 m
Location Method: wwr

Annular Space/Abandonment Sealing Record

Plug ID: 1002832757
Layer:
Plug From:
Plug To:
Plug Depth UOM:

Method of Construction & Well Use

Method Construction ID: 1002832756
Method Construction Code:
Method Construction:
Other Method Construction: GEOPROBE

Pipe Information

Pipe ID: 1002832758
Casing No: 0
Comment:
Alt Name:

Construction Record - Casing

Casing ID:	1002832760
Layer:	
Material:	5
Open Hole or Material:	PLASTIC
Depth From:	
Depth To:	3.0
Casing Diameter:	
Casing Diameter UOM:	
Casing Depth UOM:	m

Construction Record - Screen

Screen ID:	1002832759
Layer:	
Slot:	
Screen Top Depth:	3.0
Screen End Depth:	6.099999904632568
Screen Material:	
Screen Depth UOM:	m
Screen Diameter UOM:	
Screen Diameter:	

Results of Well Yield Testing

Pumping Test Method Desc:	
Pump Test ID:	1002832761
Pump Set At:	
Static Level:	
Final Level After Pumping:	
Recommended Pump Depth:	
Pumping Rate:	
Flowing Rate:	
Recommended Pump Rate:	
Levels UOM:	
Rate UOM:	
Water State After Test Code:	
Water State After Test:	
Pumping Test Method:	
Pumping Duration HR:	
Pumping Duration MIN:	
Flowing:	

Hole Diameter

Hole ID:	1002832755
Diameter:	20.0
Depth From:	
Depth To:	6.099999904632568
Hole Depth UOM:	m
Hole Diameter UOM:	cm

Bore Hole Information

Bore Hole ID:	1002730412	***Elevation:***	
DP2BR:		***Elevrc:***	
Spatial Status:		***Zone:***	18
Code OB:		***East83:***	445485.00
Code OB Desc:		***North83:***	5029667.00
Open Hole:	No	***Org CS:***	UTM83

Cluster Kind:
Date Completed: 07/25/2009
Remarks:
Location Method Desc: on Water Well Record
Elevrc Desc:
Location Source Date:
Improvement Location Source:
Improvement Location Method:
Source Revision Comment:
Supplier Comment:

UTMRC: 3
UTMRC Desc: margin of error : 10 - 30 m
Location Method: wwr

Overburden and Bedrock Materials Interval

Formation ID: 1002832795
Layer: 5
Color: 2
General Color: GREY
Material 1: 05
Material 1 Desc: CLAY
Material 2: 84
Material 2 Desc: SILTY
Material 3: 28
Material 3 Desc: SAND
Formation Top Depth: 1.5
Formation End Depth: 4.800000190734863
Formation End Depth UOM: m

Overburden and Bedrock Materials Interval

Formation ID: 1002832791
Layer: 1
Color:
General Color:
Material 1: 27
Material 1 Desc: OTHER
Material 2:
Material 2 Desc:
Material 3:
Material 3 Desc:
Formation Top Depth: 0.0
Formation End Depth: 0.10000000149011612
Formation End Depth UOM: m

Overburden and Bedrock Materials Interval

Formation ID: 1002832793
Layer: 3
Color: 6
General Color: BROWN
Material 1: 28
Material 1 Desc: SAND
Material 2: 01
Material 2 Desc: FILL
Material 3:
Material 3 Desc:
Formation Top Depth: 0.4000000059604645
Formation End Depth: 0.5
Formation End Depth UOM: m

Overburden and Bedrock Materials Interval

Formation ID:	1002832796
Layer:	6
Color:	8
General Color:	BLACK
Material 1:	17
Material 1 Desc:	SHALE
Material 2:	
Material 2 Desc:	
Material 3:	
Material 3 Desc:	
Formation Top Depth:	4.800000190734863
Formation End Depth:	6.099999904632568
Formation End Depth UOM:	m

Overburden and Bedrock Materials Interval

Formation ID:	1002832794
Layer:	4
Color:	6
General Color:	BROWN
Material 1:	05
Material 1 Desc:	CLAY
Material 2:	01
Material 2 Desc:	FILL
Material 3:	81
Material 3 Desc:	SANDY
Formation Top Depth:	0.5
Formation End Depth:	1.5
Formation End Depth UOM:	m

Overburden and Bedrock Materials Interval

Formation ID:	1002832792
Layer:	2
Color:	2
General Color:	GREY
Material 1:	28
Material 1 Desc:	SAND
Material 2:	11
Material 2 Desc:	GRAVEL
Material 3:	01
Material 3 Desc:	FILL
Formation Top Depth:	0.10000000149011612
Formation End Depth:	0.4000000059604645
Formation End Depth UOM:	m

Annular Space/Abandonment Sealing Record

Plug ID:	1002832799
Layer:	1
Plug From:	0.10000000149011612
Plug To:	2.4000000953674316
Plug Depth UOM:	m

Method of Construction & Well Use

Method Construction ID: 1002832802
Method Construction Code: H
Method Construction: Geoprobe
Other Method Construction:

Pipe Information

Pipe ID: 1002832789
Casing No: 0
Comment:
Alt Name:

Construction Record - Screen

Screen ID: 1002832800
Layer: 1
Slot: 10
Screen Top Depth:
Screen End Depth:
Screen Material: 5
Screen Depth UOM: m
Screen Diameter UOM: cm
Screen Diameter: 3.799999952316284

Results of Well Yield Testing

Pumping Test Method Desc:
Pump Test ID: 1002832790
Pump Set At:
Static Level: 6.800000190734863
Final Level After Pumping:
Recommended Pump Depth:
Pumping Rate:
Flowing Rate:
Recommended Pump Rate:
Levels UOM: m
Rate UOM:
Water State After Test Code: 0
Water State After Test:
Pumping Test Method: 0
Pumping Duration HR:
Pumping Duration MIN:
Flowing:

Hole Diameter

Hole ID: 1002832798
Diameter: 10.0
Depth From: 4.800000190734863
Depth To: 6.099999904632568
Hole Depth UOM: m
Hole Diameter UOM: cm

Hole Diameter

Hole ID: 1002832797
Diameter: 20.0
Depth From: 0.0
Depth To: 4.800000190734863
Hole Depth UOM: m
Hole Diameter UOM: cm

Bore Hole Information

Bore Hole ID:	1002832744	***Elevation:***	
DP2BR:		***Elevrc:***	
Spatial Status:		***Zone:***	18
Code OB:		***East83:***	445513.00
Code OB Desc:		***North83:***	5029677.00
Open Hole:		***Org CS:***	UTM83
Cluster Kind:	This is a record from cluster log sheet	***UTMRC:***	3
Date Completed:	07/24/2009	***UTMRC Desc:***	margin of error : 10 - 30 m
Remarks:		***Location Method:***	wwr
Location Method Desc:	on Water Well Record		
Elevrc Desc:			
Location Source Date:			
Improvement Location Source:			
Improvement Location Method:			
Source Revision Comment:			
Supplier Comment:			

Annular Space/Abandonment Sealing Record

Plug ID:	1002832748
Layer:	
Plug From:	
Plug To:	
Plug Depth UOM:	

Method of Construction & Well Use

Method Construction ID:	1002832747
Method Construction Code:	
Method Construction:	
Other Method Construction:	GEOPROBE

Pipe Information

Pipe ID:	1002832749
Casing No:	0
Comment:	
Alt Name:	

Construction Record - Casing

Casing ID:	1002832751
Layer:	
Material:	5
Open Hole or Material:	PLASTIC
Depth From:	
Depth To:	3.0
Casing Diameter:	
Casing Diameter UOM:	
Casing Depth UOM:	m

Construction Record - Screen

Screen ID:	1002832750
Layer:	
Slot:	

Screen Top Depth: 3.0
Screen End Depth: 6.099999904632568
Screen Material:
Screen Depth UOM: m
Screen Diameter UOM:
Screen Diameter:

Results of Well Yield Testing

Pumping Test Method Desc:
Pump Test ID: 1002832752
Pump Set At:
Static Level:
Final Level After Pumping:
Recommended Pump Depth:
Pumping Rate:
Flowing Rate:
Recommended Pump Rate:
Levels UOM:
Rate UOM:
Water State After Test Code:
Water State After Test:
Pumping Test Method:
Pumping Duration HR:
Pumping Duration MIN:
Flowing:

Hole Diameter

Hole ID: 1002832746
Diameter: 20.0
Depth From:
Depth To: 6.099999904632568
Hole Depth UOM: m
Hole Diameter UOM: cm

Bore Hole Information

Bore Hole ID: 1002832762
DP2BR:
Spatial Status:
Code OB:
Code OB Desc:
Open Hole:
Cluster Kind: This is a record from cluster log sheet
Date Completed: 07/24/2009
Remarks:
Location Method Desc: on Water Well Record
Elevrc Desc:
Location Source Date:
Improvement Location Source:
Improvement Location Method:
Source Revision Comment:
Supplier Comment:
Elevation:
Elevrc:
Zone: 18
East83: 445492.00
North83: 5029665.00
Org CS: UTM83
UTMRC: 3
UTMRC Desc: margin of error : 10 - 30 m
Location Method: wwr

Annular Space/Abandonment Sealing Record

Plug ID: 1002832766
Layer:
Plug From:
Plug To:

Plug Depth UOM:

Method of Construction & Well Use

Method Construction ID: 1002832765
Method Construction Code:
Method Construction:
Other Method Construction: GEOPROBE

Pipe Information

Pipe ID: 1002832767
Casing No: 0
Comment:
Alt Name:

Construction Record - Casing

Casing ID: 1002832769
Layer:
Material: 5
Open Hole or Material: PLASTIC
Depth From:
Depth To: 3.0
Casing Diameter:
Casing Diameter UOM:
Casing Depth UOM: m

Construction Record - Screen

Screen ID: 1002832768
Layer:
Slot:
Screen Top Depth: 3.0
Screen End Depth: 6.099999904632568
Screen Material:
Screen Depth UOM: m
Screen Diameter UOM:
Screen Diameter:

Results of Well Yield Testing

Pumping Test Method Desc:
Pump Test ID: 1002832770
Pump Set At:
Static Level:
Final Level After Pumping:
Recommended Pump Depth:
Pumping Rate:
Flowing Rate:
Recommended Pump Rate:
Levels UOM:
Rate UOM:
Water State After Test Code:
Water State After Test:
Pumping Test Method:
Pumping Duration HR:
Pumping Duration MIN:
Flowing:

Hole Diameter

Hole ID: 1002832764
Diameter: 20.0
Depth From:
Depth To: 6.099999904632568
Hole Depth UOM: m
Hole Diameter UOM: cm

Bore Hole Information

Bore Hole ID: 1002832780
DP2BR:
Spatial Status:
Code OB:
Code OB Desc:
Open Hole:
Cluster Kind: This is a record from cluster log sheet
Date Completed: 07/25/2009
Remarks:
Location Method Desc: on Water Well Record
Elevrc Desc:
Location Source Date:
Improvement Location Source:
Improvement Location Method:
Source Revision Comment:
Supplier Comment:

Elevation:
Elevrc:
Zone: 18
East83: 445506.00
North83: 5029676.00
Org CS: UTM83
UTMRC: 3
UTMRC Desc: margin of error : 10 - 30 m
Location Method: wwr

Annular Space/Abandonment Sealing Record

Plug ID: 1002832784
Layer:
Plug From:
Plug To:
Plug Depth UOM:

Method of Construction & Well Use

Method Construction ID: 1002832783
Method Construction Code:
Method Construction:
Other Method Construction: GEOPROBE

Pipe Information

Pipe ID: 1002832785
Casing No: 0
Comment:
Alt Name:

Construction Record - Casing

Casing ID: 1002832787
Layer:
Material: 5
Open Hole or Material: PLASTIC
Depth From:
Depth To: 3.700000047683716
Casing Diameter:
Casing Diameter UOM:

Casing Depth UOM: m

Construction Record - Screen

Screen ID: 1002832786
Layer:
Slot:
Screen Top Depth: 3.700000047683716
Screen End Depth: 6.699999809265137
Screen Material:
Screen Depth UOM: m
Screen Diameter UOM:
Screen Diameter:

Results of Well Yield Testing

Pumping Test Method Desc:
Pump Test ID: 1002832788
Pump Set At:
Static Level:
Final Level After Pumping:
Recommended Pump Depth:
Pumping Rate:
Flowing Rate:
Recommended Pump Rate:
Levels UOM:
Rate UOM:
Water State After Test Code:
Water State After Test:
Pumping Test Method:
Pumping Duration HR:
Pumping Duration MIN:
Flowing:

Hole Diameter

Hole ID: 1002832782
Diameter: 20.0
Depth From:
Depth To: 6.699999809265137
Hole Depth UOM: m
Hole Diameter UOM: cm

---

59 ***1 of 1*** ***E/147.1*** ***75.9 / -1.00*** ***311 Somerset St W Ottawa ON*** ***WWIS***

Well ID: 7382859
Construction Date:
Use 1st: Monitoring and Test Hole
Use 2nd:
Final Well Status: Observation Wells
Water Type:
Casing Material:
Audit No: Z343100
Tag: A302968
Constructn Method:
Elevation (m):
Elevatn Reliabilty:
Depth to Bedrock:
Well Depth:
Overburden/Bedrock:
Pump Rate:

Flowing (Y/N):
Flow Rate:
Data Entry Status:
Data Src:
Date Received: 03/17/2021
Selected Flag: TRUE
Abandonment Rec:
Contractor: 7241
Form Version: 7
Owner:
County: OTTAWA-CARLETON
Lot:
Concession:
Concession Name:
Easting NAD83:
Northing NAD83:

Static Water Level: ***Zone:***
Clear/Cloudy: ***UTM Reliability:***
Municipality: OTTAWA CITY
Site Info:

Additional Detail(s) (Map)

Bore Hole ID:	1008639565	***Tag No:***	A302968
Depth M:		***Contractor:***	7241
Year Completed:	2021	***Latitude:***	45.4165650729785
Well Completed Dt:	02/19/2021	***Longitude:***	-75.6948562475249
Audit No:	Z343100	***Y:***	45.41656506610067
Path:		***X:***	-75.69485608593011

Bore Hole Information

Bore Hole ID:	1008639565	***Elevation:***	
DP2BR:		***Elevrc:***	
Spatial Status:		***Zone:***	18
Code OB:		***East83:***	445633.00
Code OB Desc:		***North83:***	5029462.00
Open Hole:		***Org CS:***	UTM83
Cluster Kind:		***UTMRC:***	4
Date Completed:	02/19/2021	***UTMRC Desc:***	margin of error : 30 m - 100 m
Remarks:		***Location Method:***	wwr
Location Method Desc:	on Water Well Record		
Elevrc Desc:			
Location Source Date:			
Improvement Location Source:			
Improvement Location Method:			
Source Revision Comment:			
Supplier Comment:			

Overburden and Bedrock Materials Interval

Formation ID:	1009823647
Layer:	3
Color:	2
General Color:	GREY
Material 1:	06
Material 1 Desc:	SILT
Material 2:	05
Material 2 Desc:	CLAY
Material 3:	85
Material 3 Desc:	SOFT
Formation Top Depth:	4.0
Formation End Depth:	10.0
Formation End Depth UOM:	m

Overburden and Bedrock Materials Interval

Formation ID:	1009823645
Layer:	1
Color:	2
General Color:	GREY
Material 1:	11
Material 1 Desc:	GRAVEL
Material 2:	
Material 2 Desc:	
Material 3:	66

Material 3 Desc: DENSE
Formation Top Depth: 0.0
Formation End Depth: 2.0
Formation End Depth UOM: m

Overburden and Bedrock Materials Interval

Formation ID: 1009823646
Layer: 2
Color: 2
General Color: GREY
Material 1: 01
Material 1 Desc: FILL
Material 2:
Material 2 Desc:
Material 3: 66
Material 3 Desc: DENSE
Formation Top Depth: 2.0
Formation End Depth: 4.0
Formation End Depth UOM: m

Overburden and Bedrock Materials Interval

Formation ID: 1009823648
Layer: 4
Color: 2
General Color: GREY
Material 1: 05
Material 1 Desc: CLAY
Material 2:
Material 2 Desc:
Material 3: 85
Material 3 Desc: SOFT
Formation Top Depth: 10.0
Formation End Depth: 22.5
Formation End Depth UOM: m

Annular Space/Abandonment Sealing Record

Plug ID: 1009824853
Layer: 3
Plug From: 11.5
Plug To: 22.5
Plug Depth UOM: m

Annular Space/Abandonment Sealing Record

Plug ID: 1009824851
Layer: 1
Plug From: 0.0
Plug To: 1.0
Plug Depth UOM: m

Annular Space/Abandonment Sealing Record

Plug ID: 1009824852
Layer: 2

Plug From:	1.0
Plug To:	11.5
Plug Depth UOM:	m

Method of Construction & Well Use

Method Construction ID:	1009826151
Method Construction Code:	D
Method Construction:	Direct Push
Other Method Construction:	

Pipe Information

Pipe ID:	1009718441
Casing No:	0
Comment:	
Alt Name:	

Construction Record - Casing

Casing ID:	1009826572
Layer:	1
Material:	5
Open Hole or Material:	PLASTIC
Depth From:	0.0
Depth To:	12.5
Casing Diameter:	2.046999931335449
Casing Diameter UOM:	cm
Casing Depth UOM:	m

Construction Record - Screen

Screen ID:	1009826983
Layer:	1
Slot:	10
Screen Top Depth:	12.5
Screen End Depth:	22.5
Screen Material:	5
Screen Depth UOM:	m
Screen Diameter UOM:	cm
Screen Diameter:	2.369999885559082

Results of Well Yield Testing

Pumping Test Method Desc:	
Pump Test ID:	1009827398
Pump Set At:	
Static Level:	
Final Level After Pumping:	
Recommended Pump Depth:	
Pumping Rate:	
Flowing Rate:	
Recommended Pump Rate:	
Levels UOM:	m
Rate UOM:	LPM
Water State After Test Code:	
Water State After Test:	
Pumping Test Method:	0
Pumping Duration HR:	
Pumping Duration MIN:	
Flowing:	

Hole Diameter

Hole ID:	1009825711
Diameter:	4.5
Depth From:	0.0
Depth To:	22.5
Hole Depth UOM:	m
Hole Diameter UOM:	cm

60 ***1 of 1*** ***SE/148.0*** ***75.9 / -1.00*** ***SOMERSET ROADWAY OTTAWA ON*** ***WWIS***

Well ID:	1535586	***Flowing (Y/N):***	
Construction Date:		***Flow Rate:***	
Use 1st:		***Data Entry Status:***	
Use 2nd:		***Data Src:***	
Final Well Status:	Observation Wells	***Date Received:***	06/24/2005
Water Type:		***Selected Flag:***	TRUE
Casing Material:		***Abandonment Rec:***	
Audit No:	Z30507	***Contractor:***	1844
Tag:	A020628	***Form Version:***	3
Constructn Method:		***Owner:***	
Elevation (m):		***County:***	OTTAWA-CARLETON
Elevatn Reliabilty:		***Lot:***	
Depth to Bedrock:		***Concession:***	
Well Depth:		***Concession Name:***	
Overburden/Bedrock:		***Easting NAD83:***	
Pump Rate:		***Northing NAD83:***	
Static Water Level:		***Zone:***	
Clear/Cloudy:		***UTM Reliability:***	
Municipality:	OTTAWA CITY		
Site Info:			

PDF URL (Map): https://d2khazk8e83rdv.cloudfront.net/moe_mapping/downloads/2Water/Wells_pdfs/153\1535586.pdf

Additional Detail(s) (Map)

Well Completed Date:	04/27/2005
Year Completed:	2005
Depth (m):	6
Latitude:	45.4156771009064
Longitude:	-75.6958166864399
X:	-75.69581652396467
Y:	45.415677094118095
Path:	153\1535586.pdf

Bore Hole Information

Bore Hole ID:	11316125	***Elevation:***	
DP2BR:		***Elevrc:***	
Spatial Status:		***Zone:***	18
Code OB:		***East83:***	445557.00
Code OB Desc:		***North83:***	5029364.00
Open Hole:		***Org CS:***	UTM83
Cluster Kind:		***UTMRC:***	4
Date Completed:	04/27/2005	***UTMRC Desc:***	margin of error : 30 m - 100 m
Remarks:		***Location Method:***	wwr
Location Method Desc:	on Water Well Record		
Elevrc Desc:			
Location Source Date:			
Improvement Location Source:			

Improvement Location Method:
Source Revision Comment:
Supplier Comment:

Overburden and Bedrock Materials Interval

Formation ID:	932996683
Layer:	3
Color:	2
General Color:	GREY
Material 1:	06
Material 1 Desc:	SILT
Material 2:	
Material 2 Desc:	
Material 3:	
Material 3 Desc:	
Formation Top Depth:	1.2000000476837158
Formation End Depth:	6.0
Formation End Depth UOM:	m

Overburden and Bedrock Materials Interval

Formation ID:	932996682
Layer:	2
Color:	6
General Color:	BROWN
Material 1:	28
Material 1 Desc:	SAND
Material 2:	
Material 2 Desc:	
Material 3:	
Material 3 Desc:	
Formation Top Depth:	0.800000011920929
Formation End Depth:	1.2000000476837158
Formation End Depth UOM:	m

Overburden and Bedrock Materials Interval

Formation ID:	932996681
Layer:	1
Color:	2
General Color:	GREY
Material 1:	11
Material 1 Desc:	GRAVEL
Material 2:	
Material 2 Desc:	
Material 3:	
Material 3 Desc:	
Formation Top Depth:	0.0
Formation End Depth:	0.800000011920929
Formation End Depth UOM:	m

Annular Space/Abandonment Sealing Record

Plug ID:	933271640
Layer:	1
Plug From:	0.0
Plug To:	2.5

Plug Depth UOM: m

Method of Construction & Well Use

Method Construction ID: 961535586
Method Construction Code: B
Method Construction: Other Method
Other Method Construction:

Pipe Information

Pipe ID: 11330980
Casing No: 1
Comment:
Alt Name:

Construction Record - Casing

Casing ID: 930855429
Layer: 1
Material: 5
Open Hole or Material: PLASTIC
Depth From: 0.0
Depth To: 3.0
Casing Diameter: 50.0
Casing Diameter UOM: cm
Casing Depth UOM: m

Construction Record - Screen

Screen ID: 933413326
Layer: 1
Slot: #10
Screen Top Depth: 3.0
Screen End Depth: 6.0
Screen Material: 5
Screen Depth UOM: m
Screen Diameter UOM: cm
Screen Diameter: 6.5

Hole Diameter

Hole ID: 11533635
Diameter: 20.0
Depth From: 0.0
Depth To: 6.0
Hole Depth UOM: m
Hole Diameter UOM: cm

---

61 | ***1 of 1*** | ***WNW/151.2*** | ***77.9 / 1.00*** | ***195 BANK ST. OTTAWA ON*** | ***WWIS***

Well ID: 7246053
Construction Date:
Use 1st: Monitoring and Test Hole
Use 2nd: 0
Final Well Status: Observation Wells
Water Type:
Casing Material:
Audit No: Z209011
Flowing (Y/N):
Flow Rate:
Data Entry Status:
Data Src:
Date Received: 08/05/2015
Selected Flag: TRUE
Abandonment Rec:
Contractor: 7241

Tag:	A178455	**Form Version:**	7
Constructn Method:		**Owner:**	
Elevation (m):		**County:**	LANARK
Elevatn Reliabilty:		**Lot:**	
Depth to Bedrock:		**Concession:**	
Well Depth:		**Concession Name:**	
Overburden/Bedrock:		**Easting NAD83:**	
Pump Rate:		**Northing NAD83:**	
Static Water Level:		**Zone:**	
Clear/Cloudy:		**UTM Reliability:**	
Municipality:	DRUMMOND TOWNSHIP		
Site Info:			

Bore Hole Information

Bore Hole ID:	1005541565	**Elevation:**	
DP2BR:		**Elevrc:**	
Spatial Status:		**Zone:**	18
Code OB:		**East83:**	399333.00
Code OB Desc:		**North83:**	4973764.00
Open Hole:		**Org CS:**	UTM83
Cluster Kind:		**UTMRC:**	9
Date Completed:	07/04/2015	**UTMRC Desc:**	unknown UTM
Remarks:		**Location Method:**	wwr
Location Method Desc:	on Water Well Record		
Elevrc Desc:			
Location Source Date:			
Improvement Location Source:			
Improvement Location Method:			
Source Revision Comment:			
Supplier Comment:			

Overburden and Bedrock Materials Interval

Formation ID:	1005693476
Layer:	2
Color:	2
General Color:	GREY
Material 1:	05
Material 1 Desc:	CLAY
Material 2:	06
Material 2 Desc:	SILT
Material 3:	85
Material 3 Desc:	SOFT
Formation Top Depth:	1.5
Formation End Depth:	8.84000015258789
Formation End Depth UOM:	m

Overburden and Bedrock Materials Interval

Formation ID:	1005693475
Layer:	1
Color:	6
General Color:	BROWN
Material 1:	01
Material 1 Desc:	FILL
Material 2:	85
Material 2 Desc:	SOFT
Material 3:	
Material 3 Desc:	
Formation Top Depth:	0.0

Formation End Depth: 1.5
Formation End Depth UOM: m

Annular Space/Abandonment Sealing Record

Plug ID: 1005693486
Layer: 3
Plug From: 7.010000228881836
Plug To: 8.84000015258789
Plug Depth UOM: m

Annular Space/Abandonment Sealing Record

Plug ID: 1005693484
Layer: 1
Plug From: 0.0
Plug To: 0.3100000023841858
Plug Depth UOM: m

Annular Space/Abandonment Sealing Record

Plug ID: 1005693485
Layer: 2
Plug From: 0.3100000023841858
Plug To: 7.010000228881836
Plug Depth UOM: m

Method of Construction & Well Use

Method Construction ID: 1005693483
Method Construction Code: D
Method Construction: Direct Push
Other Method Construction:

Pipe Information

Pipe ID: 1005693474
Casing No: 0
Comment:
Alt Name:

Construction Record - Casing

Casing ID: 1005693479
Layer: 1
Material: 5
Open Hole or Material: PLASTIC
Depth From: 0.0
Depth To: 7.320000171661377
Casing Diameter: 4.03000020980835
Casing Diameter UOM: cm
Casing Depth UOM: m

Construction Record - Screen

Screen ID: 1005693480

Layer: 1
Slot: 10
Screen Top Depth: 7.320000171661377
Screen End Depth: 8.84000015258789
Screen Material: 5
Screen Depth UOM: m
Screen Diameter UOM: cm
Screen Diameter: 4.820000171661377

Water Details

Water ID: 1005693478
Layer:
Kind Code:
Kind:
Water Found Depth:
Water Found Depth UOM: m

Hole Diameter

Hole ID: 1005693477
Diameter: 8.25
Depth From: 0.0
Depth To: 8.84000015258789
Hole Depth UOM: m
Hole Diameter UOM: cm

---

62 | **1 of 1** | **NNE/151.6** | **75.8 / -1.03** | **OTTAWA CITY - SOMERSET ST. O'CONNOR ST./NEPEAN ST. OTTAWA CITY ON** | **CA**

Certificate #: 3-0495-92-
Application Year: 92
Issue Date: 5/12/1992
Approval Type: Municipal sewage
Status: Approved
Application Type:
Client Name:
Client Address:
Client City:
Client Postal Code:
Project Description:
Contaminants:
Emission Control:

---

63 | **1 of 1** | **NNE/152.3** | **76.6 / -0.28** | **172 O'Connor Ottawa ON K2P 1T5** | **EHS**

Order No: 20080327001
Status: C
Report Type: Complete Report
Report Date: 4/4/2008
Date Received: 3/27/2008
Previous Site Name:
Lot/Building Size:
Additional Info Ordered: Fire Insur. Maps And /or Site Plans
Nearest Intersection:
Municipality:
Client Prov/State: ON
Search Radius (km): 0.25
X: -75.69635
Y: 45.418209

---

64 | **1 of 1** | **E/153.9** | **75.9 / -1.00** | **335 Cooper Street Ottawa ON K2P 0G5** | **EHS**

Map Key	Number of Records	Direction/ Distance (m)	Elev/Diff (m)	Site	DB

Order No:	21041400015	**Nearest Intersection:**	
Status:	C	**Municipality:**	
Report Type:	Standard Report	**Client Prov/State:**	ON
Report Date:	19-APR-21	**Search Radius (km):**	.25
Date Received:	14-APR-21	**X:**	-75.6947608
Previous Site Name:		**Y:**	45.4171295
Lot/Building Size:			
Additional Info Ordered:	Fire Insur. Maps and/or Site Plans		

Map Key	Number of Records	Direction/ Distance (m)	Elev/Diff (m)	Site	DB
65	1 of 1	NW/153.9	77.6 / 0.69	170 Gloucester Street Ottawa ON K2P 0A6	EHS

Order No:	20181210018	**Nearest Intersection:**	
Status:	C	**Municipality:**	
Report Type:	Standard Report	**Client Prov/State:**	ON
Report Date:	14-DEC-18	**Search Radius (km):**	.25
Date Received:	10-DEC-18	**X:**	-75.697857
Previous Site Name:		**Y:**	45.417974
Lot/Building Size:			
Additional Info Ordered:	Fire Insur. Maps and/or Site Plans; City Directory		

Map Key	Number of Records	Direction/ Distance (m)	Elev/Diff (m)	Site	DB
66	1 of 1	ESE/155.7	75.9 / -1.00	311 SOMERSET Ottawa ON	WWIS

Well ID:	7391113	**Flowing (Y/N):**	
Construction Date:		**Flow Rate:**	
Use 1st:	Monitoring and Test Hole	**Data Entry Status:**	
Use 2nd:		**Data Src:**	
Final Well Status:	Monitoring and Test Hole	**Date Received:**	06/29/2021
Water Type:		**Selected Flag:**	TRUE
Casing Material:		**Abandonment Rec:**	
Audit No:	Z364081	**Contractor:**	7241
Tag:	A302973	**Form Version:**	7
Constructn Method:		**Owner:**	
Elevation (m):		**County:**	OTTAWA-CARLETON
Elevatn Reliabilty:		**Lot:**	
Depth to Bedrock:		**Concession:**	
Well Depth:		**Concession Name:**	
Overburden/Bedrock:		**Easting NAD83:**	
Pump Rate:		**Northing NAD83:**	
Static Water Level:		**Zone:**	
Clear/Cloudy:		**UTM Reliability:**	
Municipality:	OTTAWA CITY		
Site Info:			

PDF URL (Map): https://d2khazk8e83rdv.cloudfront.net/moe_mapping/downloads/2Water/Wells_pdfs/739\7391113.pdf

Additional Detail(s) (Map)

Well Completed Date:	05/26/2021
Year Completed:	2021
Depth (m):	
Latitude:	45.4162588191639
Longitude:	-75.6948908336928
X:	-75.69489067198141
Y:	45.416258812091236
Path:	739\7391113.pdf

Bore Hole Information

Bore Hole ID:	1008704349	**Elevation:**	

DP2BR:		***Elevrc:***	
Spatial Status:		***Zone:***	18
Code OB:		***East83:***	445630.00
Code OB Desc:		***North83:***	5029428.00
Open Hole:		***Org CS:***	UTM83
Cluster Kind:		***UTMRC:***	4
Date Completed:	05/26/2021	***UTMRC Desc:***	margin of error : 30 m - 100 m
Remarks:		***Location Method:***	wwr
Location Method Desc:	on Water Well Record		
Elevrc Desc:			
Location Source Date:			
Improvement Location Source:			
Improvement Location Method:			
Source Revision Comment:			
Supplier Comment:			

Overburden and Bedrock Materials Interval

Formation ID:	1009852399
Layer:	4
Color:	2
General Color:	GREY
Material 1:	05
Material 1 Desc:	CLAY
Material 2:	06
Material 2 Desc:	SILT
Material 3:	85
Material 3 Desc:	SOFT
Formation Top Depth:	3.6600000858306885
Formation End Depth:	11.279999732971191
Formation End Depth UOM:	m

Overburden and Bedrock Materials Interval

Formation ID:	1009852400
Layer:	5
Color:	2
General Color:	GREY
Material 1:	06
Material 1 Desc:	SILT
Material 2:	11
Material 2 Desc:	GRAVEL
Material 3:	66
Material 3 Desc:	DENSE
Formation Top Depth:	11.279999732971191
Formation End Depth:	13.100000381469727
Formation End Depth UOM:	m

Overburden and Bedrock Materials Interval

Formation ID:	1009852396
Layer:	1
Color:	2
General Color:	GREY
Material 1:	11
Material 1 Desc:	GRAVEL
Material 2:	28
Material 2 Desc:	SAND
Material 3:	77
Material 3 Desc:	LOOSE

Formation Top Depth:	0.0
Formation End Depth:	0.3100000023841858
Formation End Depth UOM:	m

Overburden and Bedrock Materials Interval

Formation ID:	1009852398
Layer:	3
Color:	6
General Color:	BROWN
Material 1:	05
Material 1 Desc:	CLAY
Material 2:	28
Material 2 Desc:	SAND
Material 3:	85
Material 3 Desc:	SOFT
Formation Top Depth:	2.440000057220459
Formation End Depth:	3.6600000858306885
Formation End Depth UOM:	m

Overburden and Bedrock Materials Interval

Formation ID:	1009852397
Layer:	2
Color:	6
General Color:	BROWN
Material 1:	28
Material 1 Desc:	SAND
Material 2:	11
Material 2 Desc:	GRAVEL
Material 3:	85
Material 3 Desc:	SOFT
Formation Top Depth:	0.3100000023841858
Formation End Depth:	2.440000057220459
Formation End Depth UOM:	m

Annular Space/Abandonment Sealing Record

Plug ID:	1009853458
Layer:	1
Plug From:	0.0
Plug To:	0.3100000023841858
Plug Depth UOM:	m

Annular Space/Abandonment Sealing Record

Plug ID:	1009853460
Layer:	3
Plug From:	9.75
Plug To:	13.100000381469727
Plug Depth UOM:	m

Annular Space/Abandonment Sealing Record

Plug ID:	1009853459
Layer:	2
Plug From:	0.3100000023841858

Plug To: 9.75
Plug Depth UOM: m

Method of Construction & Well Use

Method Construction ID: 1009854838
Method Construction Code: 5
Method Construction: Air Percussion
Other Method Construction:

Pipe Information

Pipe ID: 1009764983
Casing No: 0
Comment:
Alt Name:

Construction Record - Casing

Casing ID: 1009855216
Layer: 1
Material: 5
Open Hole or Material: PLASTIC
Depth From: 0.0
Depth To: 10.050000190734863
Casing Diameter: 5.199999809265137
Casing Diameter UOM: cm
Casing Depth UOM: m

Construction Record - Screen

Screen ID: 1009855612
Layer: 1
Slot: 10
Screen Top Depth: 10.050000190734863
Screen End Depth: 13.100000381469727
Screen Material: 5
Screen Depth UOM: m
Screen Diameter UOM: cm
Screen Diameter: 6.03000020980835

Results of Well Yield Testing

Pumping Test Method Desc:
Pump Test ID: 1009856076
Pump Set At:
Static Level:
Final Level After Pumping:
Recommended Pump Depth:
Pumping Rate:
Flowing Rate:
Recommended Pump Rate:
Levels UOM: m
Rate UOM: LPM
Water State After Test Code:
Water State After Test:
Pumping Test Method: 0
Pumping Duration HR:
Pumping Duration MIN:
Flowing: No

Hole Diameter

Hole ID:	1009854397
Diameter:	11.430000305175781
Depth From:	0.0
Depth To:	13.100000381469727
Hole Depth UOM:	m
Hole Diameter UOM:	cm

67 ***1 of 1*** ***NNE/157.2*** ***75.8 / -1.03*** ***ON*** ***WWIS***

Well ID:	7391814	***Flowing (Y/N):***	
Construction Date:		***Flow Rate:***	
Use 1st:		***Data Entry Status:***	Yes
Use 2nd:		***Data Src:***	
Final Well Status:		***Date Received:***	07/07/2021
Water Type:		***Selected Flag:***	TRUE
Casing Material:		***Abandonment Rec:***	
Audit No:	C52802	***Contractor:***	7329
Tag:	A290213	***Form Version:***	8
Constructn Method:		***Owner:***	
Elevation (m):		***County:***	OTTAWA-CARLETON
Elevatn Reliabilty:		***Lot:***	
Depth to Bedrock:		***Concession:***	
Well Depth:		***Concession Name:***	
Overburden/Bedrock:		***Easting NAD83:***	
Pump Rate:		***Northing NAD83:***	
Static Water Level:		***Zone:***	
Clear/Cloudy:		***UTM Reliability:***	
Municipality:	NEPEAN TOWNSHIP		
Site Info:			

Additional Detail(s) (Map)

Bore Hole ID:	1008709217	***Tag No:***	A290213
Depth M:		***Contractor:***	7329
Year Completed:	2021	***Latitude:***	45.41814326594
Well Completed Dt:	03/10/2021	***Longitude:***	-75.6958469769054
Audit No:	C52802	***Y:***	45.41814325905426
Path:		***X:***	-75.69584681493654

Bore Hole Information

Bore Hole ID:	1008709217	***Elevation:***	
DP2BR:		***Elevrc:***	
Spatial Status:		***Zone:***	18
Code OB:		***East83:***	445557.00
Code OB Desc:		***North83:***	5029638.00
Open Hole:		***Org CS:***	UTM83
Cluster Kind:		***UTMRC:***	4
Date Completed:	03/10/2021	***UTMRC Desc:***	margin of error : 30 m - 100 m
Remarks:		***Location Method:***	wwr
Location Method Desc:	on Water Well Record		
Elevrc Desc:			
Location Source Date:			
Improvement Location Source:			
Improvement Location Method:			
Source Revision Comment:			
Supplier Comment:			

Map Key	Number of Records	Direction/ Distance (m)	Elev/Diff (m)	Site	DB
68	1 of 3	NE/160.5	76.0 / -0.92	257 Lisgar Street Ottawa ON K2P 0C7	EHS

Order No: 20120807057
Status: C
Report Type: Standard Report
Report Date: 16-AUG-12
Date Received: 07-AUG-12
Previous Site Name:
Lot/Building Size:
Additional Info Ordered:

Nearest Intersection:
Municipality:
Client Prov/State: ON
Search Radius (km): .25
X: -75.695015
Y: 45.418005

Map Key	Number of Records	Direction/ Distance (m)	Elev/Diff (m)	Site	DB
68	2 of 3	NE/160.5	76.0 / -0.92	Taggart Corporation Ltd. 257 Lisgar Street Otawa ON K2P 0C7	GEN

Generator Info

Generator No: ON7376374
Approval Years: As of Jan 2021
Status: Registered
PO Box No:
Country: Canada
Co Admin:
Phone No Admin:
SIC Description:

Choice of Contact:
Contaminated Fac:
MHSW Facility:
SIC Code:

Waste Detail(s)

Waste Class: 221 L
Waste Class Name: Light fuels

2020 Generator Info

Gen No: ON7376374
ID: 29367
Contaminated Fac: N
MHSW Facility: N
NAICS Code1: 236210
NAICS Code2:
NAICS Code3:
Gen Name: Taggart Corporation Ltd.
Gen Div:
Gen Op Name: Taggart Corporation Ltd.
Gen Op Div:
Site Adrs1: 257 Lisgar Street
Site Bldg: Wentworth Plaza
Site Pobox:
Province In: ONTARIO
Site Adrs2:
Site City: Otawa
Province Out:
Site Postal Code: K2P 0C7
Site Country: Canada
Co Official: David Brouse
Co Admin:

Choice of Contact: CO_OFFICIAL
Phone No Official: 613-822-0624 Ext.
Phone No Admin:
County Ont: OTTAWA CARLTON (RM)
County Out:
District: 402

Map Key	Number of Records	Direction/ Distance (m)	Elev/Diff (m)	Site	DB
68	3 of 3	NE/160.5	76.0 / -0.92	Taggart Group Ltd 257 Lisgar St Ottawa ON K2P1P0	GEN

Generator Info

Generator No:	ON2733971	***Choice of Contact:***	
Approval Years:	As of Nov 2021	***Contaminated Fac:***	
Status:	Registered	***MHSW Facility:***	
PO Box No:		***SIC Code:***	
Country:	Canada		
Co Admin:			
Phone No Admin:			
SIC Description:			

Waste Detail(s)

Waste Class:	243 D
Waste Class Name:	PCB

2021 Generator Info

Gen No:	ON2733971	***Choice of Contact:***	CO_OFFICIAL
ID:	10014	***Phone No Official:***	6132347000 Ext.
Contaminated Fac:	N	***Phone No Admin:***	
MHSW Facility:	N	***County Ont:***	OTTAWA CARLTON (RM)
NAICS Code1:	238210	***County Out:***	
NAICS Code2:		***District:***	402
NAICS Code3:			
Gen Name:	Taggart Group Ltd		
Gen Div:			
Gen Op Name:	Taggart Realty		
Gen Op Div:			
Site Adrs1:	257 Lisgar St		
Site Bldg:	Wentworth Centre		
Site Pobox:			
Province In:	ONTARIO		
Site Adrs2:			
Site City:	Ottawa		
Province Out:			
Site Postal Code:	K2P1P0		
Site Country:	Canada		
Co Official:	Craig Humphrey		
Co Admin:			

2021 Generator Manifest

ID:	29236	***Sum Received Qty:***	18750.0
Generator No:	ON2733971	***Waste Class Name:***	PCBS
Receiver Type:	035	***Count Manifests:***	1
Waste Char:	D	***District:***	202
Waste Code:	243		

Map Key	Number of Records	Direction/ Distance (m)	Elev/Diff (m)	Site	DB
69	1 of 1	E/161.1	75.7 / -1.20	340 Cooper street Ottawa ON Ottawa ON K2P 0G7	EHS

Order No:	24050100428	***Nearest Intersection:***	
Status:	C	***Municipality:***	
Report Type:	Standard Report	***Client Prov/State:***	ON
Report Date:	06-MAY-24	***Search Radius (km):***	.25
Date Received:	01-MAY-24	***X:***	-75.6946303
Previous Site Name:		***Y:***	45.4168781
Lot/Building Size:			
Additional Info Ordered:	Fire Insur. Maps and/or Site Plans		

Map Key	Number of Records	Direction/ Distance (m)	Elev/Diff (m)	Site	DB
70	1 of 8	E/161.2	75.6 / -1.31	Tartan Land Corporation 331 Cooper Street, Suite 400 Ottawa ON K2P 0G5	CA

Certificate #: 7703-4KFM9J
Application Year: 00
Issue Date: 5/19/00
Approval Type: Municipal & Private sewage
Status: Approved
Application Type: New Certificate of Approval
Client Name: South Nepean Development Corporation
Client Address: 427 Laurier Ave. W., Unit 300
Client City: Ottawa
Client Postal Code:
Project Description: Storm and Sanitary Sewers to be constructed in the City of Nepean.
Contaminants:
Emission Control:

Map Key	Number of Records	Direction/ Distance (m)	Elev/Diff (m)	Site	DB
70	2 of 8	E/161.2	75.6 / -1.31	Tartan Land Corporation 331 Cooper Street, Suite 400 Ottawa ON K2P 0G5	CA

Certificate #: 3476-4KFMVT
Application Year: 00
Issue Date: 7/13/00
Approval Type: Municipal & Private water
Status: Revoked and/or Replaced
Application Type: New Certificate of Approval
Client Name: South Nepean Development Corporation
Client Address: 427 Laurier Ave. W., Unit 300
Client City: Ottawa
Client Postal Code:
Project Description: Watermains to be constructed in the City of Nepean
Contaminants:
Emission Control:

Map Key	Number of Records	Direction/ Distance (m)	Elev/Diff (m)	Site	DB
70	3 of 8	E/161.2	75.6 / -1.31	Tartan Land Corporation 331 Cooper Street, Suite 400 Ottawa ON K2P 0G5	CA

Certificate #: 3735-4M5HET
Application Year: 00
Issue Date: 7/13/00
Approval Type: Municipal & Private water
Status: Approved
Application Type: Amended CofA
Client Name: South Nepean Development Corporation
Client Address: 427 Laurier Ave. W., Unit 300
Client City: Ottawa
Client Postal Code: K1R 7Y2
Project Description: Amend C/A to correct description of works
Contaminants:
Emission Control:

Map Key	Number of Records	Direction/ Distance (m)	Elev/Diff (m)	Site	DB
70	4 of 8	E/161.2	75.6 / -1.31	South Nepean Development Corporation 331 Cooper Street, Suite 400 Ottawa ON K1R 7Y2	ECA

Map Key	Number of Records	Direction/ Distance (m)	Elev/Diff (m)	Site	DB

Approval No:	3735-4M5HET	**MOE District:**	Ottawa
Approval Date:	2000-07-13	**City:**	
Status:	Approved	**Longitude:**	-75.69465
Record Type:	ECA	**Latitude:**	45.417255
Link Source:	IDS	**Geometry X:**	
SWP Area Name:	Rideau Valley	**Geometry Y:**	
Approval Type:	ECA-Municipal and Private Water Works		
Project Type:	Municipal and Private Water Works		
Business Name:	South Nepean Development Corporation		
Address:	331 Cooper Street, Suite 400		
Full Address:			
Full PDF Link:			
PDF Site Location:			

---

70 **5 of 8** **E/161.2** **75.6 / -1.31** **South Nepean Development Corporation** **ECA**
331 Cooper Street, Suite 400
Ottawa ON

Approval No:	7703-4KFM9J	**MOE District:**	Ottawa
Approval Date:	2000-05-19	**City:**	
Status:	Approved	**Longitude:**	-75.69465
Record Type:	ECA	**Latitude:**	45.417255
Link Source:	IDS	**Geometry X:**	
SWP Area Name:	Rideau Valley	**Geometry Y:**	
Approval Type:	ECA-MUNICIPAL AND PRIVATE SEWAGE WORKS		
Project Type:	MUNICIPAL AND PRIVATE SEWAGE WORKS		
Business Name:	South Nepean Development Corporation		
Address:	331 Cooper Street, Suite 400		
Full Address:			
Full PDF Link:	https://www.accessenvironment.ene.gov.on.ca/instruments/3341-4K9RJV-14.pdf		
PDF Site Location:			

---

70 **6 of 8** **E/161.2** **75.6 / -1.31** **South Nepean Development Corporation** **ECA**
331 Cooper Street, Suite 400
Ottawa ON

Approval No:	3476-4KFMVT	**MOE District:**	Ottawa
Approval Date:	2000-07-13	**City:**	
Status:	Revoked and/or Replaced	**Longitude:**	-75.69465
Record Type:	ECA	**Latitude:**	45.417255
Link Source:	IDS	**Geometry X:**	
SWP Area Name:	Rideau Valley	**Geometry Y:**	
Approval Type:	ECA-Municipal and Private Water Works		
Project Type:	Municipal and Private Water Works		
Business Name:	South Nepean Development Corporation		
Address:	331 Cooper Street, Suite 400		
Full Address:			
Full PDF Link:			
PDF Site Location:			

---

70 **7 of 8** **E/161.2** **75.6 / -1.31** **Enbridge Gas Distribution Inc.** **SPL**
331 Cooper St.
Ottawa ON

Ref No:	2853-B52NE2	**Municipality No:**	
Year:		**Nature of Damage:**	
Incident Dt:	2018/09/28	**Discharger Report:**	
Dt MOE Arvl on Scn:		**Material Group:**	
MOE Reported Dt:	2018/09/28	**Impact to Health:**	0 - No Impact
Dt Document Closed:		**Agency Involved:**	

Site No:	NA
MOE Response:	No
Site County/District:	
Site Geo Ref Meth:	
Site District Office:	Ottawa
Nearest Watercourse:	
Site Name:	1 Inch IP Plastic Service Damage <UNOFFICIAL>
Site Address:	331 Cooper St.
Site Region:	Eastern
Site Municipality:	Ottawa
Site Lot:	
Site Conc:	
Site Geo Ref Accu:	
Site Map Datum:	
Northing:	
Easting:	
Entity Operating Name:	
Client Name:	Enbridge Gas Distribution Inc.
Client Type:	Corporation
Source Type:	Valve/Fitting/Piping
Incident Cause:	
Incident Preceding Spill:	Leak/Break
Incident Reason:	Operator/Human Error
Incident Summary:	TSSA/FSB: 1" IP Plastic Line Strike - Made Safe
Environment Impact:	
Health Env Consequence:	
Nature of Impact:	
Contaminant Qty:	0 other - see incident description
Contaminant Qty 1:	0
Contaminant Unit:	other - see incident description
Contaminant Code:	35
Contaminant Name:	NATURAL GAS (METHANE)
Contaminant Limit 1:	
Contam Limit Freq 1:	
Contaminant UN No 1:	1075
Receiving Medium:	Air
Activity Preceding Spill:	
Property 2nd Watershed:	
Property Tertiary Watershed:	
Sector Type:	Miscellaneous Industrial
SAC Action Class:	TSSA - Fuel Safety Branch - Hydrocarbon Fuel Release/Spill
Call Report Locatn Geodata:	
Time Reported:	
System Facility Address:	

Map Key	Number of Records	Direction/ Distance (m)	Elev/Diff (m)	Site	DB
70	8 of 8	E/161.2	75.6 / -1.31	PIPELINE HIT 1" 331 COOPER ST,,OTTAWA,ON,K2P 0G5,CA ON	PINC

Incident Id:		**Pipe Material:**	
Incident No:	2409866	**Fuel Category:**	
Incident Reported Dt:	10/1/2018	**Health Impact:**	
Type:	FS-Pipeline Incident	**Environment Impact:**	
Status Code:		**Property Damage:**	
Tank Status:	Pipeline Damage Reason Est	**Service Interrupt:**	
Task No:		**Enforce Policy:**	
Spills Action Centre:		**Public Relation:**	
Fuel Type:		**Pipeline System:**	
Fuel Occurrence Tp:		**PSIG:**	
Date of Occurrence:		**Attribute Category:**	
Occurrence Start Dt:		**Regulator Location:**	
Depth:		**Method Details:**	
Customer Acct Name:	PIPELINE HIT 1"		
Incident Address:	331 COOPER ST,,OTTAWA,ON,K2P 0G5,CA		

Operation Type:
Pipeline Type:
Regulator Type:
Summary:
Reported By:
Affiliation:
Occurrence Desc:
Damage Reason:
Notes:

---

71 | **1 of 1** | **WSW/161.7** | **77.9 / 1.00** | **Youth Services Bureau of Ottawa**
433 COOPER ST/366 LISGAR STREET, OTTAWA
OTTAWA ON | **RSC**

RSC No:	2091	**X:**	-75.69847162568209
RA No:		**Y:**	45.416435005054375
Status:	FILED	**Latitude:**	45.41643501
Filing Date:		**Longitude:**	-75.69847163
Date Ack:		**UTM Coordinates:**	
Date Returned:		**Latitude Longitude:**	
Approval Date:	November 14, 2005	**Accuracy Estimate:**	
Cert Date:		**Measurement Method:**	
Cert Prop Use No:		**Mailing Address:**	
Curr Property Use:		**Telephone:**	
Intended Prop Use:		**Fax:**	
Restoration Type:		**Email:**	
Soil Type:		**Postal Code:**	K2P 0H1
Criteria:		**Ministry District:**	
Stratified (Y/N):		**MOE District:**	Ottawa
Audit (Y/N):		**SWP Area Name:**	Rideau Valley
Entire Leg Prop. (Y/N):		**Qual Person Name:**	Joseph B Bennett
CPU Issu Sect 1686:		**Consultant:**	

Business Name: Youth Services Bureau of Ottawa
Address: 433 COOPER ST/366 LISGAR STREET, OTTAWA
Legal Desc:
Site Pin: 04114-0253 LT
Asmt Roll No:
Project Type: PRE2011
Approval Type: RSC based on Phase One and Two ESAs
Applicable Standards:
PDF Link: https://www.accessenvironment.ene.gov.on.ca/AEWeb/ae/ViewDocument.action?documentRefID=2091

---

72 | **1 of 1** | **ESE/163.1** | **75.9 / -1.00** | **234 O'connor St**
Ottawa ON K2P1T9 | **EHS**

Order No:	20150626030	**Nearest Intersection:**	
Status:	C	**Municipality:**	
Report Type:	Standard Report	**Client Prov/State:**	ON
Report Date:	06-JUL-15	**Search Radius (km):**	.25
Date Received:	26-JUN-15	**X:**	-75.694742
Previous Site Name:		**Y:**	45.416336
Lot/Building Size:			
Additional Info Ordered:			

---

73 | **1 of 1** | **ESE/165.4** | **75.9 / -1.00** | **311 Somerset Street West**
Ottawa ON K2P 0J8 | **EHS**

Order No:	21011400150	**Nearest Intersection:**	
Status:	C	**Municipality:**	
Report Type:	Custom Report	**Client Prov/State:**	ON

Report Date:	22-JAN-21	**Search Radius (km):**	.25
Date Received:	14-JAN-21	**X:**	-75.6947834
Previous Site Name:		**Y:**	45.4162153
Lot/Building Size:			
Additional Info Ordered:	Fire Insur. Maps and/or Site Plans		

74 **1 of 1** **E/166.1** **75.3 / -1.54** **331 Cooper St Ottawa ON** **WWIS**

Well ID:	7334763	**Flowing (Y/N):**	
Construction Date:		**Flow Rate:**	
Use 1st:	Monitoring and Test Hole	**Data Entry Status:**	
Use 2nd:		**Data Src:**	
Final Well Status:	Monitoring and Test Hole	**Date Received:**	03/08/2019
Water Type:		**Selected Flag:**	TRUE
Casing Material:		**Abandonment Rec:**	
Audit No:	Z298238	**Contractor:**	7241
Tag:	A257375	**Form Version:**	7
Constructn Method:		**Owner:**	
Elevation (m):		**County:**	OTTAWA-CARLETON
Elevatn Reliabilty:		**Lot:**	
Depth to Bedrock:		**Concession:**	
Well Depth:		**Concession Name:**	
Overburden/Bedrock:		**Easting NAD83:**	
Pump Rate:		**Northing NAD83:**	
Static Water Level:		**Zone:**	
Clear/Cloudy:		**UTM Reliability:**	
Municipality:	NEPEAN TOWNSHIP		
Site Info:			

PDF URL (Map): https://d2khazk8e83rdv.cloudfront.net/moe_mapping/downloads/2Water/Wells_pdfs/733\7334763.pdf

Additional Detail(s) (Map)

Well Completed Date:	11/14/2018
Year Completed:	2018
Depth (m):	5.4864
Latitude:	45.4172325169397
Longitude:	-75.6946343758173
X:	-75.69463421374994
Y:	45.41723251004211
Path:	733\7334763.pdf

Bore Hole Information

Bore Hole ID:	1007475861	**Elevation:**	
DP2BR:		**Elevrc:**	
Spatial Status:		**Zone:**	18
Code OB:		**East83:**	445651.00
Code OB Desc:		**North83:**	5029536.00
Open Hole:		**Org CS:**	UTM83
Cluster Kind:		**UTMRC:**	4
Date Completed:	11/14/2018	**UTMRC Desc:**	margin of error : 30 m - 100 m
Remarks:		**Location Method:**	wwr
Location Method Desc:	on Water Well Record		
Elevrc Desc:			
Location Source Date:			
Improvement Location Source:			
Improvement Location Method:			
Source Revision Comment:			
Supplier Comment:			

Overburden and Bedrock Materials Interval

Formation ID:	1007824505
Layer:	2
Color:	6
General Color:	BROWN
Material 1:	28
Material 1 Desc:	SAND
Material 2:	85
Material 2 Desc:	SOFT
Material 3:	77
Material 3 Desc:	LOOSE
Formation Top Depth:	1.0
Formation End Depth:	6.0
Formation End Depth UOM:	ft

Overburden and Bedrock Materials Interval

Formation ID:	1007824506
Layer:	3
Color:	2
General Color:	GREY
Material 1:	05
Material 1 Desc:	CLAY
Material 2:	06
Material 2 Desc:	SILT
Material 3:	85
Material 3 Desc:	SOFT
Formation Top Depth:	6.0
Formation End Depth:	18.0
Formation End Depth UOM:	ft

Overburden and Bedrock Materials Interval

Formation ID:	1007824504
Layer:	1
Color:	2
General Color:	GREY
Material 1:	11
Material 1 Desc:	GRAVEL
Material 2:	27
Material 2 Desc:	OTHER
Material 3:	79
Material 3 Desc:	PACKED
Formation Top Depth:	0.0
Formation End Depth:	1.0
Formation End Depth UOM:	ft

Annular Space/Abandonment Sealing Record

Plug ID:	1007826023
Layer:	2
Plug From:	1.0
Plug To:	7.0
Plug Depth UOM:	ft

Annular Space/Abandonment Sealing Record

Plug ID: 1007826022
Layer: 1
Plug From: 0.0
Plug To: 1.0
Plug Depth UOM: ft

Annular Space/Abandonment Sealing Record

Plug ID: 1007826024
Layer: 3
Plug From: 7.0
Plug To: 18.0
Plug Depth UOM: ft

Method of Construction & Well Use

Method Construction ID: 1007827610
Method Construction Code: B
Method Construction: Other Method
Other Method Construction: Direct Push

Pipe Information

Pipe ID: 1007822322
Casing No: 0
Comment:
Alt Name:

Construction Record - Casing

Casing ID: 1007828288
Layer: 1
Material: 5
Open Hole or Material: PLASTIC
Depth From: 0.0
Depth To: 8.0
Casing Diameter: 1.3799999952316284
Casing Diameter UOM: Inch
Casing Depth UOM: ft

Construction Record - Screen

Screen ID: 1007828989
Layer: 1
Slot: 10
Screen Top Depth: 8.0
Screen End Depth: 18.0
Screen Material: 5
Screen Depth UOM: ft
Screen Diameter UOM: inch
Screen Diameter: 1.659999966621399

Results of Well Yield Testing

Pumping Test Method Desc:
Pump Test ID: 1007829783
Pump Set At:
Static Level:

Final Level After Pumping:	
Recommended Pump Depth:	
Pumping Rate:	
Flowing Rate:	
Recommended Pump Rate:	
Levels UOM:	ft
Rate UOM:	GPM
Water State After Test Code:	
Water State After Test:	
Pumping Test Method:	0
Pumping Duration HR:	
Pumping Duration MIN:	
Flowing:	

Hole Diameter

Hole ID:	1007827265
Diameter:	2.375
Depth From:	0.0
Depth To:	18.0
Hole Depth UOM:	ft
Hole Diameter UOM:	Inch

---

75 ***1 of 1*** ***ESE/166.5*** ***75.9 / -0.97*** ***311 SONERSET Ottawa ON*** ***WWIS***

Well ID:	7391115	***Flowing (Y/N):***	
Construction Date:		***Flow Rate:***	
Use 1st:	Monitoring and Test Hole	***Data Entry Status:***	
Use 2nd:		***Data Src:***	
Final Well Status:	Monitoring and Test Hole	***Date Received:***	06/29/2021
Water Type:		***Selected Flag:***	TRUE
Casing Material:		***Abandonment Rec:***	
Audit No:	Z364139	***Contractor:***	7241
Tag:	A302952	***Form Version:***	7
Constructn Method:		***Owner:***	
Elevation (m):		***County:***	OTTAWA-CARLETON
Elevatn Reliabilty:		***Lot:***	
Depth to Bedrock:		***Concession:***	
Well Depth:		***Concession Name:***	
Overburden/Bedrock:		***Easting NAD83:***	
Pump Rate:		***Northing NAD83:***	
Static Water Level:		***Zone:***	
Clear/Cloudy:		***UTM Reliability:***	
Municipality:	OTTAWA CITY		
Site Info:			

PDF URL (Map): https://d2khazk8e83rdv.cloudfront.net/moe_mapping/downloads/2Water/Wells_pdfs/739\7391115.pdf

Additional Detail(s) (Map)

Well Completed Date:	05/25/2021
Year Completed:	2021
Depth (m):	
Latitude:	45.4163771485905
Longitude:	-75.6946750112729
X:	-75.69467484910098
Y:	45.41637714214935
Path:	739\7391115.pdf

Bore Hole Information

Bore Hole ID:	1008704355	**Elevation:**	
DP2BR:		**Elevrc:**	
Spatial Status:		**Zone:**	18
Code OB:		**East83:**	445647.00
Code OB Desc:		**North83:**	5029441.00
Open Hole:		**Org CS:**	UTM83
Cluster Kind:		**UTMRC:**	4
Date Completed:	05/25/2021	**UTMRC Desc:**	margin of error : 30 m - 100 m
Remarks:		**Location Method:**	wwr
Location Method Desc:	on Water Well Record		
Elevrc Desc:			
Location Source Date:			
Improvement Location Source:			
Improvement Location Method:			
Source Revision Comment:			
Supplier Comment:			

Overburden and Bedrock Materials Interval

Formation ID:	1009852407
Layer:	2
Color:	6
General Color:	BROWN
Material 1:	28
Material 1 Desc:	SAND
Material 2:	11
Material 2 Desc:	GRAVEL
Material 3:	85
Material 3 Desc:	SOFT
Formation Top Depth:	0.3100000023841858
Formation End Depth:	2.740000009536743
Formation End Depth UOM:	m

Overburden and Bedrock Materials Interval

Formation ID:	1009852408
Layer:	3
Color:	6
General Color:	BROWN
Material 1:	05
Material 1 Desc:	CLAY
Material 2:	28
Material 2 Desc:	SAND
Material 3:	85
Material 3 Desc:	SOFT
Formation Top Depth:	2.740000009536743
Formation End Depth:	3.3499999046325684
Formation End Depth UOM:	m

Overburden and Bedrock Materials Interval

Formation ID:	1009852410
Layer:	5
Color:	2
General Color:	GREY
Material 1:	06
Material 1 Desc:	SILT
Material 2:	11
Material 2 Desc:	GRAVEL
Material 3:	66

Material 3 Desc:	DENSE
Formation Top Depth:	11.279999732971191
Formation End Depth:	14.9399995803833
Formation End Depth UOM:	m

Overburden and Bedrock Materials Interval

Formation ID:	1009852409
Layer:	4
Color:	2
General Color:	GREY
Material 1:	05
Material 1 Desc:	CLAY
Material 2:	06
Material 2 Desc:	SILT
Material 3:	85
Material 3 Desc:	SOFT
Formation Top Depth:	3.3499999046325684
Formation End Depth:	11.279999732971191
Formation End Depth UOM:	m

Overburden and Bedrock Materials Interval

Formation ID:	1009852406
Layer:	1
Color:	2
General Color:	GREY
Material 1:	11
Material 1 Desc:	GRAVEL
Material 2:	28
Material 2 Desc:	SAND
Material 3:	77
Material 3 Desc:	LOOSE
Formation Top Depth:	0.0
Formation End Depth:	0.3100000023841858
Formation End Depth UOM:	m

Annular Space/Abandonment Sealing Record

Plug ID:	1009853464
Layer:	1
Plug From:	0.0
Plug To:	0.3100000023841858
Plug Depth UOM:	m

Annular Space/Abandonment Sealing Record

Plug ID:	1009853465
Layer:	2
Plug From:	0.3100000023841858
Plug To:	11.579999923706055
Plug Depth UOM:	m

Annular Space/Abandonment Sealing Record

Plug ID:	1009853466
Layer:	3

Plug From: 11.579999923706055
Plug To: 14.9399995803833
Plug Depth UOM: m

Method of Construction & Well Use

Method Construction ID: 1009854840
Method Construction Code: 5
Method Construction: Air Percussion
Other Method Construction:

Pipe Information

Pipe ID: 1009764985
Casing No: 0
Comment:
Alt Name:

Construction Record - Casing

Casing ID: 1009855218
Layer: 1
Material: 5
Open Hole or Material: PLASTIC
Depth From: 0.0
Depth To: 11.890000343322754
Casing Diameter: 5.199999809265137
Casing Diameter UOM: cm
Casing Depth UOM: m

Construction Record - Screen

Screen ID: 1009855614
Layer: 1
Slot: 10
Screen Top Depth: 11.890000343322754
Screen End Depth: 14.9399995803833
Screen Material: 5
Screen Depth UOM: m
Screen Diameter UOM: cm
Screen Diameter: 6.03000020980835

Results of Well Yield Testing

Pumping Test Method Desc:
Pump Test ID: 1009856078
Pump Set At:
Static Level:
Final Level After Pumping:
Recommended Pump Depth:
Pumping Rate:
Flowing Rate:
Recommended Pump Rate:
Levels UOM: m
Rate UOM: LPM
Water State After Test Code:
Water State After Test:
Pumping Test Method: 0
Pumping Duration HR:
Pumping Duration MIN:
Flowing: No

Hole Diameter

Hole ID:	1009854399
Diameter:	11.430000305175781
Depth From:	0.0
Depth To:	14.9399995803833
Hole Depth UOM:	m
Hole Diameter UOM:	cm

76 ***1 of 1*** ***ENE/167.4*** ***75.3 / -1.54*** ***ON*** ***BORE***

Borehole ID:	613315	***Inclin FLG:***	No
OGF ID:	215514614	***SP Status:***	Initial Entry
Status:		***Surv Elev:***	No
Type:	Borehole	***Piezometer:***	No
Use:		***Primary Name:***	
Completion Date:		***Municipality:***	
Static Water Level:		***Lot:***	
Primary Water Use:		***Township:***	
Sec. Water Use:		***Latitude DD:***	45.417288
Total Depth m:	-999	***Longitude DD:***	-75.694639
Depth Ref:	Ground Surface	***UTM Zone:***	18
Depth Elev:		***Easting:***	445651
Drill Method:		***Northing:***	5029542
Orig Ground Elev m:	71.2	***Location Accuracy:***	
Elev Reliabil Note:		***Accuracy:***	Not Applicable
DEM Ground Elev m:	71.7		
Concession:			
Location D:			
Survey D:			
Comments:			

Borehole Geology Stratum

Geology Stratum ID:	218394619	***Mat Consistency:***	Dense
Top Depth:	12.3	***Material Moisture:***	
Bottom Depth:		***Material Texture:***	
Material Color:		***Non Geo Mat Type:***	
Material 1:	Bedrock	***Geologic Formation:***	
Material 2:	Shale	***Geologic Group:***	
Material 3:		***Geologic Period:***	
Material 4:		***Depositional Gen:***	
Gsc Material Description:			
Stratum Description:	BEDROCK. 0050 043 00080 058 00115 062 00000062000500240022 6DENSE. BEDROCK.		

Geology Stratum ID:	218394613	***Mat Consistency:***	Hard
Top Depth:	1.7	***Material Moisture:***	
Bottom Depth:	3	***Material Texture:***	
Material Color:	Grey	***Non Geo Mat Type:***	
Material 1:	Clay	***Geologic Formation:***	
Material 2:		***Geologic Group:***	
Material 3:		***Geologic Period:***	
Material 4:		***Depositional Gen:***	
Gsc Material Description:			
Stratum Description:	CLAY. GREY,HARD.		

Geology Stratum ID:	218394618	***Mat Consistency:***	Compact
Top Depth:	10.1	***Material Moisture:***	
Bottom Depth:	12.3	***Material Texture:***	
Material Color:		***Non Geo Mat Type:***	
Material 1:	Till	***Geologic Formation:***	

Material 2: **Geologic Group:**
Material 3: **Geologic Period:**
Material 4: **Depositional Gen:**
Gsc Material Description:
Stratum Description: TILL. COMPACT.

Geology Stratum ID: 218394615 **Mat Consistency:** Firm
Top Depth: 6.1 **Material Moisture:**
Bottom Depth: 7.6 **Material Texture:**
Material Color: Grey **Non Geo Mat Type:**
Material 1: Clay **Geologic Formation:**
Material 2: **Geologic Group:**
Material 3: **Geologic Period:**
Material 4: **Depositional Gen:**
Gsc Material Description:
Stratum Description: CLAY. GREY,FIRM.

Geology Stratum ID: 218394611 **Mat Consistency:** Loose
Top Depth: 0 **Material Moisture:**
Bottom Depth: 1.5 **Material Texture:**
Material Color: **Non Geo Mat Type:**
Material 1: Sand **Geologic Formation:**
Material 2: **Geologic Group:**
Material 3: **Geologic Period:**
Material 4: **Depositional Gen:**
Gsc Material Description:
Stratum Description: SAND. LOOSE.

Geology Stratum ID: 218394612 **Mat Consistency:** Loose
Top Depth: 1.5 **Material Moisture:**
Bottom Depth: 1.7 **Material Texture:**
Material Color: **Non Geo Mat Type:**
Material 1: Sand **Geologic Formation:**
Material 2: Pebbles **Geologic Group:**
Material 3: **Geologic Period:**
Material 4: **Depositional Gen:**
Gsc Material Description:
Stratum Description: SAND,PEBBLES. LOOSE.

Geology Stratum ID: 218394614 **Mat Consistency:** Soft
Top Depth: 3 **Material Moisture:**
Bottom Depth: 6.1 **Material Texture:**
Material Color: Grey **Non Geo Mat Type:**
Material 1: Clay **Geologic Formation:**
Material 2: Shells **Geologic Group:**
Material 3: **Geologic Period:**
Material 4: **Depositional Gen:**
Gsc Material Description:
Stratum Description: CLAY. GREY,SOFT.

Geology Stratum ID: 218394617 **Mat Consistency:** Firm
Top Depth: 9.1 **Material Moisture:**
Bottom Depth: 10.1 **Material Texture:**
Material Color: **Non Geo Mat Type:**
Material 1: Till **Geologic Formation:**
Material 2: Sand **Geologic Group:**
Material 3: **Geologic Period:**
Material 4: **Depositional Gen:**
Gsc Material Description:
Stratum Description: TILL. FIRM.

Geology Stratum ID: 218394616 **Mat Consistency:** Loose
Top Depth: 7.6 **Material Moisture:**
Bottom Depth: 9.1 **Material Texture:**
Material Color: **Non Geo Mat Type:**
Material 1: Till **Geologic Formation:**

Material 2: ***Geologic Group:***
Material 3: ***Geologic Period:***
Material 4: ***Depositional Gen:***
Gsc Material Description:
Stratum Description: TILL. LOOSE.

Source

Source Type: Data Survey
Source Orig: Geological Survey of Canada
Source Date: 1956-1972
Confidence: H
Observatio:
Source Name: Urban Geology Automated Information System (UGAIS)
Source Details: File: OTTAWA2.txt RecordID: 058230 NTS_Sheet: 31G05G
Confiden 1: Logged by professional. Exact and complete description of material and properties.
Source Appl: Spatial/Tabular
Source Iden: 1
Scale or Res: Varies
Horizontal: NAD27
Verticalda: Mean Average Sea Level

Source List

Source Identifier: 1
Source Type: Data Survey
Source Date: 1956-1972
Scale or Resolution: Varies
Source Name: Urban Geology Automated Information System (UGAIS)
Source Originators: Geological Survey of Canada
Horizontal Datum: NAD27
Vertical Datum: Mean Average Sea Level
Projection Name: Universal Transverse Mercator

77	1 of 1	S/168.3	76.9 / 0.00	Ottawa Dairy Well Nepean ON	OOGW

Licence No: F019784
Well ID: 32035
Well Compl ID: 31692
W Class ID: 2366
UWI Code: F019784
Permit Date:
Depth(m): 365.76
Well Pool:
Completion Date:
Depth Reached:
Capped Date:
Class ID:
DB Source:
Status as of: August 2024
Start Date:
SPUD Date:
Class: NFW
Grnd Elev: 72.6
KB Elev:
TVD: 365.76
PBTD:
TD Form: March
Workover D:
Operator: Unknown
Township: Nepean
Target: ORD
Classification: NEW FIELD WILDCAT
Well Name: Ottawa Dairy Well
Target Desc: GEOLOGICAL AGE OF FORMATION REACHED
Status Type Desc: A WELL PRESENTLY OR FORMERLY USED TO PRODUCE NATURAL GAS FROM A RESERVOIR
Status Mode Desc: A WELL THAT COULD NOT BE LOCATED IN THE FIELD BY A PETROLEUM INSPECTOR
Classification Desc:
Cement Rec:
Well Compl: 31692
County: Ottawa/Carleton
Block:
Lot: D
Conc: CBF
Surface Lat NAD83: 45.41535722
Surface Long NAD83: -75.69641
Bottom Lat NAD83: 45.41535722
Bottom Long NAD83: -75.69641
Lot Sides (m): X
E/W (m): X
Latitude Nad27:
Longitude Nad27:
bottom lat27:
bottom long27:
Lateral: No
Accuracy: 500.00
Method: Part Lot Centroid
Parent:
Prod Top:
Prod Bot:
PROPD Depth: 365.76
Location Method: Part Lot Centroid
Location Accuracy: Within 500 metres
Dt Obtained: 2009-6-5 0:00:00
Well Status Type: Natural Gas Well
Well Status Mode: No Well Found

Comments: By J.Clark [OGSR] using PetroGIS.

Details

License No:	F019784	***Elevation (m):***	
Geology Formation:	March	***Static Level (m):***	n/a
Type of Water:	n/a	***Geology/Water:***	Geology
Source:	FORM 7	***Elevatn / Top (m):***	/ 362.16
Top (m):	362.16		

License No:	F019784	***Elevation (m):***	
Geology Formation:	March	***Static Level (m):***	n/a
Type of Water:	n/a	***Geology/Water:***	Geology
Source:	MNRF	***Elevatn / Top (m):***	/ 362.16
Top (m):	362.16		

License No:	F019784	***Elevation (m):***	
Geology Formation:	Trenton Group	***Static Level (m):***	n/a
Type of Water:	n/a	***Geology/Water:***	Geology
Source:	MNRF	***Elevatn / Top (m):***	/ 145.76
Top (m):	145.76		

License No:	F019784	***Elevation (m):***	
Geology Formation:	Beekmantown Group	***Static Level (m):***	n/a
Type of Water:	n/a	***Geology/Water:***	Geology
Source:	MNRF	***Elevatn / Top (m):***	/ 289.01
Top (m):	289.01		

License No:	F019784	***Elevation (m):***	
Geology Formation:	Rockcliffe	***Static Level (m):***	n/a
Type of Water:	n/a	***Geology/Water:***	Geology
Source:	FORM 7	***Elevatn / Top (m):***	/ 238.72
Top (m):	238.72		

License No:	F019784	***Elevation (m):***	
Geology Formation:	Trenton Group	***Static Level (m):***	n/a
Type of Water:	n/a	***Geology/Water:***	Geology
Source:	FORM 7	***Elevatn / Top (m):***	/ 145.76
Top (m):	145.76		

License No:	F019784	***Elevation (m):***	
Geology Formation:	Lindsay	***Static Level (m):***	n/a
Type of Water:	n/a	***Geology/Water:***	Geology
Source:	FORM 7	***Elevatn / Top (m):***	/ 145.76
Top (m):	145.76		

License No:	F019784	***Elevation (m):***	
Geology Formation:	Oxford	***Static Level (m):***	n/a
Type of Water:	n/a	***Geology/Water:***	Geology
Source:	FORM 7	***Elevatn / Top (m):***	/ 289.01
Top (m):	289.01		

License No:	F019784	***Elevation (m):***	
Geology Formation:	Lindsay	***Static Level (m):***	n/a
Type of Water:	n/a	***Geology/Water:***	Geology
Source:	MNRF	***Elevatn / Top (m):***	/ 145.76
Top (m):	145.76		

License No:	F019784	***Elevation (m):***	
Geology Formation:	Oxford	***Static Level (m):***	n/a
Type of Water:	n/a	***Geology/Water:***	Geology
Source:	MNRF	***Elevatn / Top (m):***	/ 289.01
Top (m):	289.01		

License No:	F019784	***Elevation (m):***	

Geology Formation:	Beekmantown Group	**Static Level (m):**	n/a
Type of Water:	n/a	**Geology/Water:**	Geology
Source:	FORM 7	**Elevatn / Top (m):**	/ 289.01
Top (m):	289.01		
License No:	F019784	**Elevation (m):**	1
Geology Formation:	Lindsay	**Static Level (m):**	n/a
Type of Water:	n/a	**Geology/Water:**	Geology
Source:	MNRF - QA Code	**Elevatn / Top (m):**	1 / -1
Top (m):	-1		
License No:	F019784	**Elevation (m):**	
Geology Formation:	Rockcliffe	**Static Level (m):**	n/a
Type of Water:	n/a	**Geology/Water:**	Geology
Source:	MNRF	**Elevatn / Top (m):**	/ 238.72
Top (m):	238.72		

78 **1 of 1** **SE/169.4** **75.9 / -1.00** **338 SOMERSET STREET WEST OTTAWA ON** **WWIS**

Well ID:	7046637	**Flowing (Y/N):**	
Construction Date:		**Flow Rate:**	
Use 1st:		**Data Entry Status:**	
Use 2nd:		**Data Src:**	
Final Well Status:	Observation Wells	**Date Received:**	07/17/2007
Water Type:		**Selected Flag:**	TRUE
Casing Material:		**Abandonment Rec:**	
Audit No:	Z74024	**Contractor:**	7241
Tag:	A061568	**Form Version:**	3
Constructn Method:		**Owner:**	
Elevation (m):		**County:**	OTTAWA-CARLETON
Elevatn Reliabilty:		**Lot:**	
Depth to Bedrock:		**Concession:**	
Well Depth:		**Concession Name:**	
Overburden/Bedrock:		**Easting NAD83:**	
Pump Rate:		**Northing NAD83:**	
Static Water Level:		**Zone:**	
Clear/Cloudy:		**UTM Reliability:**	
Municipality:	OTTAWA CITY		
Site Info:			

PDF URL (Map): https://d2khazk8e83rdv.cloudfront.net/moe_mapping/downloads/2Water/Wells_pdfs/704\7046637.pdf

Additional Detail(s) (Map)

Well Completed Date:	06/22/2007
Year Completed:	2007
Depth (m):	8.23
Latitude:	45.4157256058949
Longitude:	-75.6952421522528
X:	-75.69524199044142
Y:	45.41572559951513
Path:	704\7046637.pdf

Bore Hole Information

Bore Hole ID:	23046637	**Elevation:**	
DP2BR:		**Elevrc:**	
Spatial Status:		**Zone:**	18
Code OB:		**East83:**	445602.00
Code OB Desc:		**North83:**	5029369.00
Open Hole:		**Org CS:**	UTM83
Cluster Kind:		**UTMRC:**	3

Date Completed: 06/22/2007
Remarks:
Location Method Desc: on Water Well Record
Elevrc Desc:
Location Source Date:
Improvement Location Source:
Improvement Location Method:
Source Revision Comment:
Supplier Comment:

UTMRC Desc: margin of error : 10 - 30 m
Location Method: wwr

Overburden and Bedrock Materials Interval

Formation ID: 30346637
Layer: 3
Color: 6
General Color: BROWN
Material 1: 06
Material 1 Desc: SILT
Material 2: 05
Material 2 Desc: CLAY
Material 3: 85
Material 3 Desc: SOFT
Formation Top Depth: 1.5
Formation End Depth: 3.6600000858306885
Formation End Depth UOM: m

Overburden and Bedrock Materials Interval

Formation ID: 30446637
Layer: 4
Color: 2
General Color: GREY
Material 1: 05
Material 1 Desc: CLAY
Material 2: 06
Material 2 Desc: SILT
Material 3: 85
Material 3 Desc: SOFT
Formation Top Depth: 3.6600000858306885
Formation End Depth: 6.099999904632568
Formation End Depth UOM: m

Overburden and Bedrock Materials Interval

Formation ID: 30246637
Layer: 2
Color: 6
General Color: BROWN
Material 1: 06
Material 1 Desc: SILT
Material 2: 28
Material 2 Desc: SAND
Material 3: 05
Material 3 Desc: CLAY
Formation Top Depth: 0.9100000262260437
Formation End Depth: 1.5
Formation End Depth UOM: m

Overburden and Bedrock

Materials Interval

Formation ID:	30546637
Layer:	5
Color:	2
General Color:	GREY
Material 1:	05
Material 1 Desc:	CLAY
Material 2:	91
Material 2 Desc:	WATER-BEARING
Material 3:	85
Material 3 Desc:	SOFT
Formation Top Depth:	6.099999904632568
Formation End Depth:	8.229999542236328
Formation End Depth UOM:	m

Overburden and Bedrock Materials Interval

Formation ID:	30146637
Layer:	1
Color:	6
General Color:	BROWN
Material 1:	02
Material 1 Desc:	TOPSOIL
Material 2:	81
Material 2 Desc:	SANDY
Material 3:	11
Material 3 Desc:	GRAVEL
Formation Top Depth:	0.0
Formation End Depth:	0.9100000262260437
Formation End Depth UOM:	m

Annular Space/Abandonment Sealing Record

Plug ID:	44001302
Layer:	2
Plug From:	0.3100000023841858
Plug To:	
Plug Depth UOM:	m

Annular Space/Abandonment Sealing Record

Plug ID:	44001303
Layer:	3
Plug From:	
Plug To:	
Plug Depth UOM:	m

Annular Space/Abandonment Sealing Record

Plug ID:	44001304
Layer:	1
Plug From:	0.0
Plug To:	0.3100000023841858
Plug Depth UOM:	m

Method of Construction & Well Use

Method Construction ID: 25946637
Method Construction Code: B
Method Construction: Other Method
Other Method Construction:

Pipe Information

Pipe ID: 29046637
Casing No: 0
Comment:
Alt Name:

Construction Record - Casing

Casing ID: 42146637
Layer: 1
Material: 5
Open Hole or Material: PLASTIC
Depth From: 0.0
Depth To: 4.880000114440918
Casing Diameter: 3.809999942779541
Casing Diameter UOM: cm
Casing Depth UOM: m

Construction Record - Screen

Screen ID: 43146637
Layer: 1
Slot: 10
Screen Top Depth: 4.880000114440918
Screen End Depth: 8.229999542236328
Screen Material: 5
Screen Depth UOM: m
Screen Diameter UOM: cm
Screen Diameter:

Hole Diameter

Hole ID: 46000804
Diameter: 8.890000343322754
Depth From: 0.0
Depth To: 8.229999542236328
Hole Depth UOM: m
Hole Diameter UOM: cm

---

79 | ***1 of 1*** | ***N/169.8*** | ***76.9 / 0.00*** | ***154 O'CONNOR ST Ottawa ON*** | ***WWIS***

Well ID: 7139448
Construction Date:
Use 1st: Monitoring
Use 2nd:
Final Well Status: Test Hole
Water Type:
Casing Material:
Audit No: M05547
Tag: A083149
Constructn Method:
Elevation (m):
Elevatn Reliabilty:
Depth to Bedrock:

Flowing (Y/N):
Flow Rate:
Data Entry Status:
Data Src:
Date Received: 02/02/2010
Selected Flag: TRUE
Abandonment Rec:
Contractor: 1844
Form Version: 5
Owner:
County: OTTAWA-CARLETON
Lot:
Concession:

Well Depth: ***Concession Name:***
Overburden/Bedrock: ***Easting NAD83:***
Pump Rate: ***Northing NAD83:***
Static Water Level: ***Zone:***
Clear/Cloudy: ***UTM Reliability:***
Municipality: OTTAWA CITY
Site Info:

PDF URL (Map): https://d2khazk8e83rdv.cloudfront.net/moe_mapping/downloads/2Water/Wells_pdfs/713\7139448.pdf

Additional Detail(s) (Map)

Well Completed Date: 12/21/2009
Year Completed: 2009
Depth (m):
Latitude: 45.4185876082455
Longitude: -75.696785470579
X: -75.69678530881946
Y: 45.4185876010596
Path: 713\7139448.pdf

PDF URL (Map): https://d2khazk8e83rdv.cloudfront.net/moe_mapping/downloads/2Water/Wells_pdfs/713\7139448.pdf

Additional Detail(s) (Map)

Well Completed Date: 12/18/2009
Year Completed: 2009
Depth (m):
Latitude: 45.4183822314461
Longitude: -75.6965145379183
X: -75.69651437613874
Y: 45.41838222392617
Path: 713\7139448.pdf

PDF URL (Map): https://d2khazk8e83rdv.cloudfront.net/moe_mapping/downloads/2Water/Wells_pdfs/713\7139448.pdf

Additional Detail(s) (Map)

Well Completed Date: 12/17/2009
Year Completed: 2009
Depth (m): 11.3
Latitude: 45.4185977002246
Longitude: -75.6966066563327
X: -75.6966064938307
Y: 45.41859769295709
Path: 713\7139448.pdf

PDF URL (Map): https://d2khazk8e83rdv.cloudfront.net/moe_mapping/downloads/2Water/Wells_pdfs/713\7139448.pdf

Additional Detail(s) (Map)

Well Completed Date: 12/16/2009
Year Completed: 2009
Depth (m):
Latitude: 45.4187143962036
Longitude: -75.6966592166827
X: -75.69665905512896
Y: 45.41871438942594
Path: 713\7139448.pdf

PDF URL (Map): https://d2khazk8e83rdv.cloudfront.net/moe_mapping/downloads/2Water/Wells_pdfs/713\7139448.pdf

Additional Detail(s) (Map)

Well Completed Date:	12/18/2009
Year Completed:	2009
Depth (m):	
Latitude:	45.4184994730278
Longitude:	-75.6964776355485
X:	-75.69647747424747
Y:	45.41849946626058
Path:	713\7139448.pdf

PDF URL (Map): https://d2khazk8e83rdv.cloudfront.net/moe_mapping/downloads/2Water/Wells_pdfs/713\7139448.pdf

Additional Detail(s) (Map)

Well Completed Date:	12/21/2009
Year Completed:	2009
Depth (m):	
Latitude:	45.418595907093
Longitude:	-75.6969006044651
X:	-75.69690044225729
Y:	45.41859590032445
Path:	713\7139448.pdf

Bore Hole Information

Bore Hole ID:	1003266348	***Elevation:***	
DP2BR:		***Elevrc:***	
Spatial Status:		***Zone:***	18
Code OB:		***East83:***	445484.00
Code OB Desc:		***North83:***	5029688.00
Open Hole:		***Org CS:***	UTM83
Cluster Kind:	This is a record from cluster log sheet	***UTMRC:***	4
Date Completed:	12/21/2009	***UTMRC Desc:***	margin of error : 30 m - 100 m
Remarks:		***Location Method:***	wwr
Location Method Desc:	on Water Well Record		
Elevrc Desc:			
Location Source Date:			
Improvement Location Source:			
Improvement Location Method:			
Source Revision Comment:			
Supplier Comment:			

Annular Space/Abandonment Sealing Record

Plug ID:	1003266352
Layer:	
Plug From:	
Plug To:	
Plug Depth UOM:	

Method of Construction & Well Use

Method Construction ID:	1003266351
Method Construction Code:	
Method Construction:	
Other Method Construction:	HSA

Pipe Information

Pipe ID: 1003266353
Casing No: 0
Comment:
Alt Name:

Construction Record - Casing

Casing ID: 1003266355
Layer:
Material: 5
Open Hole or Material: PLASTIC
Depth From:
Depth To: 7.699999809265137
Casing Diameter:
Casing Diameter UOM:
Casing Depth UOM: m

Construction Record - Screen

Screen ID: 1003266354
Layer:
Slot:
Screen Top Depth: 7.699999809265137
Screen End Depth: 10.699999809265137
Screen Material:
Screen Depth UOM: m
Screen Diameter UOM:
Screen Diameter:

Results of Well Yield Testing

Pumping Test Method Desc:
Pump Test ID: 1003266356
Pump Set At:
Static Level:
Final Level After Pumping:
Recommended Pump Depth:
Pumping Rate:
Flowing Rate:
Recommended Pump Rate:
Levels UOM: m
Rate UOM:
Water State After Test Code:
Water State After Test:
Pumping Test Method:
Pumping Duration HR:
Pumping Duration MIN:
Flowing:

Hole Diameter

Hole ID: 1003266350
Diameter: 20.0
Depth From:
Depth To: 10.699999809265137
Hole Depth UOM: m
Hole Diameter UOM: cm

Bore Hole Information

Bore Hole ID: 1002934566 ***Elevation:***
DP2BR: ***Elevrc:***

Spatial Status:		**Zone:**	18
Code OB:		**East83:**	445498.00
Code OB Desc:		**North83:**	5029689.00
Open Hole:	No	**Org CS:**	UTM83
Cluster Kind:		**UTMRC:**	3
Date Completed:	12/17/2009	**UTMRC Desc:**	margin of error : 10 - 30 m
Remarks:		**Location Method:**	wwr
Location Method Desc:	on Water Well Record		
Elevrc Desc:			
Location Source Date:			
Improvement Location Source:			
Improvement Location Method:			
Source Revision Comment:			
Supplier Comment:			

Overburden and Bedrock Materials Interval

Formation ID:	1003266359
Layer:	2
Color:	6
General Color:	BROWN
Material 1:	28
Material 1 Desc:	SAND
Material 2:	11
Material 2 Desc:	GRAVEL
Material 3:	01
Material 3 Desc:	FILL
Formation Top Depth:	0.6000000238418579
Formation End Depth:	1.2000000476837158
Formation End Depth UOM:	m

Overburden and Bedrock Materials Interval

Formation ID:	1003266361
Layer:	4
Color:	2
General Color:	GREY
Material 1:	05
Material 1 Desc:	CLAY
Material 2:	
Material 2 Desc:	
Material 3:	91
Material 3 Desc:	WATER-BEARING
Formation Top Depth:	3.0
Formation End Depth:	4.300000190734863
Formation End Depth UOM:	m

Overburden and Bedrock Materials Interval

Formation ID:	1003266363
Layer:	6
Color:	2
General Color:	GREY
Material 1:	05
Material 1 Desc:	CLAY
Material 2:	81
Material 2 Desc:	SANDY
Material 3:	
Material 3 Desc:	
Formation Top Depth:	5.5

Formation End Depth: 6.0
Formation End Depth UOM: m

Overburden and Bedrock Materials Interval

Formation ID: 1003266358
Layer: 1
Color: 6
General Color: BROWN
Material 1: 28
Material 1 Desc: SAND
Material 2: 01
Material 2 Desc: FILL
Material 3:
Material 3 Desc:
Formation Top Depth: 0.0
Formation End Depth: 0.6000000238418579
Formation End Depth UOM: m

Overburden and Bedrock Materials Interval

Formation ID: 1003266360
Layer: 3
Color: 6
General Color: BROWN
Material 1: 05
Material 1 Desc: CLAY
Material 2: 91
Material 2 Desc: WATER-BEARING
Material 3: 84
Material 3 Desc: SILTY
Formation Top Depth: 1.2000000476837158
Formation End Depth: 3.0
Formation End Depth UOM: m

Overburden and Bedrock Materials Interval

Formation ID: 1003266362
Layer: 5
Color: 2
General Color: GREY
Material 1: 06
Material 1 Desc: SILT
Material 2:
Material 2 Desc:
Material 3: 61
Material 3 Desc: CLAYEY
Formation Top Depth: 4.300000190734863
Formation End Depth: 5.5
Formation End Depth UOM: m

Overburden and Bedrock Materials Interval

Formation ID: 1003266364
Layer: 7
Color: 6
General Color: BROWN
Material 1: 17

Material 1 Desc:	SHALE
Material 2:	
Material 2 Desc:	
Material 3:	68
Material 3 Desc:	DRY
Formation Top Depth:	6.0
Formation End Depth:	11.300000190734863
Formation End Depth UOM:	m

Annular Space/Abandonment Sealing Record

Plug ID:	1003266367
Layer:	1
Plug From:	0.5
Plug To:	7.0
Plug Depth UOM:	m

Method of Construction & Well Use

Method Construction ID:	1003266371
Method Construction Code:	5
Method Construction:	Air Percussion
Other Method Construction:	HSA

Pipe Information

Pipe ID:	1003266357
Casing No:	0
Comment:	
Alt Name:	

Construction Record - Casing

Casing ID:	1003266368
Layer:	1
Material:	5
Open Hole or Material:	PLASTIC
Depth From:	0.0
Depth To:	8.300000190734863
Casing Diameter:	5.099999904632568
Casing Diameter UOM:	cm
Casing Depth UOM:	m

Construction Record - Screen

Screen ID:	1003266369
Layer:	1
Slot:	10
Screen Top Depth:	
Screen End Depth:	
Screen Material:	5
Screen Depth UOM:	m
Screen Diameter UOM:	cm
Screen Diameter:	5.800000190734863

Hole Diameter

Hole ID:	1003266366
Diameter:	10.0

Depth From: 6.0
Depth To: 11.300000190734863
Hole Depth UOM: m
Hole Diameter UOM: cm

Hole Diameter

Hole ID: 1003266365
Diameter: 20.0
Depth From: 0.0
Depth To: 6.0
Hole Depth UOM: m
Hole Diameter UOM: cm

Bore Hole Information

Bore Hole ID: 1003266312
DP2BR:
Spatial Status:
Code OB:
Code OB Desc:
Open Hole:
Cluster Kind: This is a record from cluster log sheet
Date Completed: 12/21/2009
Remarks:
Location Method Desc: on Water Well Record
Elevrc Desc:
Location Source Date:
Improvement Location Source:
Improvement Location Method:
Source Revision Comment:
Supplier Comment:
Elevation:
Elevrc:
Zone: 18
East83: 445475.00
North83: 5029689.00
Org CS: UTM83
UTMRC: 4
UTMRC Desc: margin of error : 30 m - 100 m
Location Method: wwr

Annular Space/Abandonment Sealing Record

Plug ID: 1003266316
Layer:
Plug From:
Plug To:
Plug Depth UOM:

Method of Construction & Well Use

Method Construction ID: 1003266315
Method Construction Code:
Method Construction:
Other Method Construction: HSA

Pipe Information

Pipe ID: 1003266317
Casing No: 0
Comment:
Alt Name:

Construction Record - Casing

Casing ID: 1003266319
Layer:

Material: 5
Open Hole or Material: PLASTIC
Depth From:
Depth To: 7.699999809265137
Casing Diameter:
Casing Diameter UOM:
Casing Depth UOM: m

Construction Record - Screen

Screen ID: 1003266318
Layer:
Slot:
Screen Top Depth: 7.699999809265137
Screen End Depth: 10.699999809265137
Screen Material:
Screen Depth UOM: m
Screen Diameter UOM:
Screen Diameter:

Results of Well Yield Testing

Pumping Test Method Desc:
Pump Test ID: 1003266320
Pump Set At:
Static Level: 7.699999809265137
Final Level After Pumping:
Recommended Pump Depth:
Pumping Rate:
Flowing Rate:
Recommended Pump Rate:
Levels UOM: m
Rate UOM:
Water State After Test Code:
Water State After Test:
Pumping Test Method:
Pumping Duration HR:
Pumping Duration MIN:
Flowing:

Hole Diameter

Hole ID: 1003266314
Diameter: 20.0
Depth From:
Depth To: 10.699999809265137
Hole Depth UOM: m
Hole Diameter UOM: cm

Bore Hole Information

Bore Hole ID: 1003266330
DP2BR:
Spatial Status:
Code OB:
Code OB Desc:
Open Hole:
Cluster Kind: This is a record from cluster log sheet
Date Completed: 12/18/2009
Remarks:
Location Method Desc: on Water Well Record
Elevrc Desc:

Elevation:
Elevrc:
Zone: 18
East83: 445508.00
North83: 5029678.00
Org CS: UTM83
UTMRC: 4
UTMRC Desc: margin of error : 30 m - 100 m
Location Method: wwr

Location Source Date:
Improvement Location Source:
Improvement Location Method:
Source Revision Comment:
Supplier Comment:

Annular Space/Abandonment Sealing Record

Plug ID: 1003266334
Layer:
Plug From:
Plug To:
Plug Depth UOM:

Method of Construction & Well Use

Method Construction ID: 1003266333
Method Construction Code:
Method Construction:
Other Method Construction: HSA

Pipe Information

Pipe ID: 1003266335
Casing No: 0
Comment:
Alt Name:

Construction Record - Casing

Casing ID: 1003266337
Layer:
Material: 5
Open Hole or Material: PLASTIC
Depth From:
Depth To: 7.699999809265137
Casing Diameter:
Casing Diameter UOM:
Casing Depth UOM: m

Construction Record - Screen

Screen ID: 1003266336
Layer:
Slot:
Screen Top Depth: 7.699999809265137
Screen End Depth: 10.699999809265137
Screen Material:
Screen Depth UOM: m
Screen Diameter UOM:
Screen Diameter:

Results of Well Yield Testing

Pumping Test Method Desc:
Pump Test ID: 1003266338
Pump Set At:
Static Level:
Final Level After Pumping:

Recommended Pump Depth:
Pumping Rate:
Flowing Rate:
Recommended Pump Rate:
Levels UOM: m
Rate UOM:
Water State After Test Code:
Water State After Test:
Pumping Test Method:
Pumping Duration HR:
Pumping Duration MIN:
Flowing:

Hole Diameter

Hole ID: 1003266332
Diameter: 20.0
Depth From:
Depth To: 10.699999809265137
Hole Depth UOM: m
Hole Diameter UOM: cm

Bore Hole Information

Bore Hole ID: 1003266339
DP2BR:
Spatial Status:
Code OB:
Code OB Desc:
Open Hole:
Cluster Kind: This is a record from cluster log sheet
Date Completed: 12/18/2009
Remarks:
Location Method Desc: on Water Well Record
Elevrc Desc:
Location Source Date:
Improvement Location Source:
Improvement Location Method:
Source Revision Comment:
Supplier Comment:
Elevation:
Elevrc:
Zone: 18
East83: 445505.00
North83: 5029665.00
Org CS: UTM83
UTMRC: 4
UTMRC Desc: margin of error : 30 m - 100 m
Location Method: wwr

Annular Space/Abandonment Sealing Record

Plug ID: 1003266343
Layer:
Plug From:
Plug To:
Plug Depth UOM:

Method of Construction & Well Use

Method Construction ID: 1003266342
Method Construction Code:
Method Construction:
Other Method Construction: HSA

Pipe Information

Pipe ID: 1003266344
Casing No: 0

Comment:
Alt Name:

Construction Record - Casing

Casing ID: 1003266346
Layer:
Material: 5
Open Hole or Material: PLASTIC
Depth From:
Depth To: 7.699999809265137
Casing Diameter:
Casing Diameter UOM:
Casing Depth UOM: m

Construction Record - Screen

Screen ID: 1003266345
Layer:
Slot:
Screen Top Depth: 7.699999809265137
Screen End Depth: 10.699999809265137
Screen Material:
Screen Depth UOM: m
Screen Diameter UOM:
Screen Diameter:

Results of Well Yield Testing

Pumping Test Method Desc:
Pump Test ID: 1003266347
Pump Set At:
Static Level:
Final Level After Pumping:
Recommended Pump Depth:
Pumping Rate:
Flowing Rate:
Recommended Pump Rate:
Levels UOM: m
Rate UOM:
Water State After Test Code:
Water State After Test:
Pumping Test Method:
Pumping Duration HR:
Pumping Duration MIN:
Flowing:

Hole Diameter

Hole ID: 1003266341
Diameter: 20.0
Depth From:
Depth To: 10.699999809265137
Hole Depth UOM: m
Hole Diameter UOM: cm

Bore Hole Information

Bore Hole ID: 1003266321
DP2BR:
Spatial Status:
Code OB:
Elevation:
Elevrc:
Zone: 18
East83: 445494.00

Code OB Desc:
Open Hole:
Cluster Kind: This is a record from cluster log sheet
Date Completed: 12/16/2009
Remarks:
Location Method Desc: on Water Well Record
Elevrc Desc:
Location Source Date:
Improvement Location Source:
Improvement Location Method:
Source Revision Comment:
Supplier Comment:
North83: 5029702.00
Org CS: UTM83
UTMRC: 4
UTMRC Desc: margin of error : 30 m - 100 m
Location Method: wwr

Annular Space/Abandonment Sealing Record

Plug ID: 1003266325
Layer:
Plug From:
Plug To:
Plug Depth UOM:

Method of Construction & Well Use

Method Construction ID: 1003266324
Method Construction Code:
Method Construction:
Other Method Construction: HSA

Pipe Information

Pipe ID: 1003266326
Casing No: 0
Comment:
Alt Name:

Construction Record - Casing

Casing ID: 1003266328
Layer:
Material: 5
Open Hole or Material: PLASTIC
Depth From:
Depth To: 7.699999809265137
Casing Diameter:
Casing Diameter UOM:
Casing Depth UOM: m

Construction Record - Screen

Screen ID: 1003266327
Layer:
Slot:
Screen Top Depth: 7.699999809265137
Screen End Depth: 10.699999809265137
Screen Material:
Screen Depth UOM: m
Screen Diameter UOM:
Screen Diameter:

Results of Well Yield Testing

Pumping Test Method Desc:	
Pump Test ID:	1003266329
Pump Set At:	
Static Level:	
Final Level After Pumping:	
Recommended Pump Depth:	
Pumping Rate:	
Flowing Rate:	
Recommended Pump Rate:	
Levels UOM:	m
Rate UOM:	
Water State After Test Code:	
Water State After Test:	
Pumping Test Method:	
Pumping Duration HR:	
Pumping Duration MIN:	
Flowing:	

Hole Diameter

Hole ID:	1003266323
Diameter:	20.0
Depth From:	
Depth To:	10.699999809265137
Hole Depth UOM:	m
Hole Diameter UOM:	cm

Map Key	Number of Records	Direction/ Distance (m)	Elev/Diff (m)	Site	DB
80	1 of 1	N/170.2	76.9 / 0.00	DARLING INTERNATIONAL CANADA INC. OTTAWA ON	SPL

Ref No:	1-8BVEOL	***Municipality No:***	
Year:		***Nature of Damage:***	
Incident Dt:	Jun 27,2024 03:00:00 PM	***Discharger Report:***	
Dt MOE Arvl on Scn:		***Material Group:***	
MOE Reported Dt:	Jun 28,2024 08:08:54 AM	***Impact to Health:***	
Dt Document Closed:		***Agency Involved:***	
Site No:			
MOE Response:	Desktop Response		
Site County/District:			
Site Geo Ref Meth:			
Site District Office:	Ottawa District Office		
Nearest Watercourse:			
Site Name:			
Site Address:			
Site Region:			
Site Municipality:	OTTAWA		
Site Lot:			
Site Conc:			
Site Geo Ref Accu:			
Site Map Datum:			
Northing:			
Easting:			
Entity Operating Name:			
Client Name:	DARLING INTERNATIONAL CANADA INC.		
Client Type:	Private Business		
Source Type:	Truck - Transport/Hauling		
Incident Cause:			
Incident Preceding Spill:	Leak/Break		
Incident Reason:	Human error (Specify)		
Incident Summary:	Darling International: 185 kg cooking oil to road way, cleaned		
Environment Impact:			

Health Env Consequence:	Low
Nature of Impact:	
Contaminant Qty:	180 kilogram (kg)
Contaminant Qty 1:	
Contaminant Unit:	
Contaminant Code:	
Contaminant Name:	COOKING OIL
Contaminant Limit 1:	
Contam Limit Freq 1:	
Contaminant UN No 1:	
Receiving Medium:	Land
Activity Preceding Spill:	Transportation
Property 2nd Watershed:	Lower Ottawa
Property Tertiary Watershed:	02KF - Central Ottawa - Mississippi
Sector Type:	RENDERING AND MEAT PROCESSING FROM CARCASSES
SAC Action Class:	
Call Report Locatn Geodata:	{"integration_ids":["PR00003890365"],"wkts":["POINT (-75.6967322000 45.4183908000)"],"creation_date":"2024-06-28"}
Time Reported:	
System Facility Address:	

81 ***1 of 2*** ***NW/170.3*** ***77.9 / 1.00*** ***O'Brien Publishing Inc.*** ***176 Gloucester St Suite 400*** ***Ottawa ON K2P 0A6*** ***SCT***

Established:	01-AUG-82
Plant Size (ft²):	5000
Employment:	

--Details--

Description:	Periodical Publishers
SIC/NAICS Code:	511120

81 ***2 of 2*** ***NW/170.3*** ***77.9 / 1.00*** ***176 Gloucester St*** ***Ottawa ON K2P0A6*** ***EHS***

Order No:	20170523032	***Nearest Intersection:***	
Status:	C	***Municipality:***	
Report Type:	Standard Report	***Client Prov/State:***	ON
Report Date:	26-MAY-17	***Search Radius (km):***	.25
Date Received:	23-MAY-17	***X:***	-75.698263
Previous Site Name:		***Y:***	45.417922
Lot/Building Size:			
Additional Info Ordered:	Fire Insur. Maps and/or Site Plans		

82 ***1 of 1*** ***E/173.0*** ***75.7 / -1.20*** ***KEN RALPH*** ***231 O'CONNOR ST,,OTTAWA,ON,K2P 1T8,CA*** ***ON*** ***PINC***

Incident Id:		***Pipe Material:***	
Incident No:	1602812	***Fuel Category:***	
Incident Reported Dt:	3/24/2015	***Health Impact:***	
Type:	FS-Pipeline Incident	***Environment Impact:***	
Status Code:		***Property Damage:***	
Tank Status:	Pipeline Damage Reason Est	***Service Interrupt:***	
Task No:		***Enforce Policy:***	
Spills Action Centre:		***Public Relation:***	
Fuel Type:		***Pipeline System:***	
Fuel Occurrence Tp:		***PSIG:***	
Date of Occurrence:		***Attribute Category:***	

Occurrence Start Dt:		**Regulator Location:**	
Depth:		**Method Details:**	
Customer Acct Name:	KEN RALPH		
Incident Address:	231 O'CONNOR ST,,OTTAWA,ON,K2P 1T8,CA		
Operation Type:			
Pipeline Type:			
Regulator Type:			
Summary:			
Reported By:			
Affiliation:			
Occurrence Desc:			
Damage Reason:			
Notes:			

83 | **1 of 1** | **ESE/173.2** | **75.9 / -0.97** | **ON** | **WWIS**

Well ID:	7211110	**Flowing (Y/N):**	
Construction Date:		**Flow Rate:**	
Use 1st:	Monitoring	**Data Entry Status:**	
Use 2nd:		**Data Src:**	
Final Well Status:	Abandoned-Other	**Date Received:**	11/14/2013
Water Type:		**Selected Flag:**	TRUE
Casing Material:		**Abandonment Rec:**	Yes
Audit No:	Z096856	**Contractor:**	6894
Tag:	A152341	**Form Version:**	7
Constructn Method:		**Owner:**	
Elevation (m):		**County:**	OTTAWA-CARLETON
Elevatn Reliabilty:		**Lot:**	
Depth to Bedrock:		**Concession:**	
Well Depth:		**Concession Name:**	
Overburden/Bedrock:		**Easting NAD83:**	
Pump Rate:		**Northing NAD83:**	
Static Water Level:		**Zone:**	
Clear/Cloudy:		**UTM Reliability:**	
Municipality:	OTTAWA CITY		
Site Info:			

PDF URL (Map): https://d2khazk8e83rdv.cloudfront.net/moe_mapping/downloads/2Water/Wells_pdfs/721\7211110.pdf

Additional Detail(s) (Map)

Well Completed Date:	
Year Completed:	
Depth (m):	
Latitude:	45.4162783751036
Longitude:	-75.6946354577708
X:	-75.69463529630052
Y:	45.416278368040004
Path:	721\7211110.pdf

Bore Hole Information

Bore Hole ID:	1004633069	**Elevation:**	
DP2BR:		**Elevrc:**	
Spatial Status:		**Zone:**	18
Code OB:		**East83:**	445650.00
Code OB Desc:		**North83:**	5029430.00
Open Hole:		**Org CS:**	UTM83
Cluster Kind:		**UTMRC:**	3
Date Completed:		**UTMRC Desc:**	margin of error : 10 - 30 m
Remarks:		**Location Method:**	wwr

Location Method Desc: on Water Well Record
Elevrc Desc:
Location Source Date:
Improvement Location Source:
Improvement Location Method:
Source Revision Comment:
Supplier Comment:

Annular Space/Abandonment Sealing Record

Plug ID: 1004895719
Layer: 1
Plug From: 57.0
Plug To: 0.0
Plug Depth UOM: ft

Method of Construction & Well Use

Method Construction ID: 1004895718
Method Construction Code:
Method Construction:
Other Method Construction:

Pipe Information

Pipe ID: 1004895711
Casing No: 0
Comment:
Alt Name:

Construction Record - Casing

Casing ID: 1004895715
Layer:
Material:
Open Hole or Material:
Depth From:
Depth To:
Casing Diameter:
Casing Diameter UOM: inch
Casing Depth UOM: ft

Construction Record - Screen

Screen ID: 1004895716
Layer:
Slot:
Screen Top Depth:
Screen End Depth:
Screen Material:
Screen Depth UOM: ft
Screen Diameter UOM: inch
Screen Diameter:

Water Details

Water ID: 1004895714
Layer:
Kind Code:

Kind:
Water Found Depth:
Water Found Depth UOM: ft

Hole Diameter

Hole ID: 1004895713
Diameter:
Depth From:
Depth To:
Hole Depth UOM: ft
Hole Diameter UOM: inch

---

84 | **1 of 1** | **ESE/175.0** | **75.9 / -0.97** | **311 Somerset St W Ottawa ON** | **WWIS**

Well ID: 7382782
Construction Date:
Use 1st: Monitoring and Test Hole
Use 2nd:
Final Well Status: Observation Wells
Water Type:
Casing Material:
Audit No: Z338246
Tag: A302969
Constructn Method:
Elevation (m):
Elevatn Reliabilty:
Depth to Bedrock:
Well Depth:
Overburden/Bedrock:
Pump Rate:
Static Water Level:
Clear/Cloudy:
Municipality: OTTAWA CITY
Site Info:

Flowing (Y/N):
Flow Rate:
Data Entry Status:
Data Src:
Date Received: 03/18/2021
Selected Flag: TRUE
Abandonment Rec:
Contractor: 7241
Form Version: 7
Owner:
County: OTTAWA-CARLETON
Lot:
Concession:
Concession Name:
Easting NAD83:
Northing NAD83:
Zone:
UTM Reliability:

Additional Detail(s) (Map)

Bore Hole ID: 1008639334
Depth M:
Year Completed: 2021
Well Completed Dt: 02/19/2021
Audit No: Z338246
Path:

Tag No: A302969
Contractor: 7241
Latitude: 45.416179135269
Longitude: -75.6946725832926
Y: 45.41617912839754
X: -75.6946724209724

Bore Hole Information

Bore Hole ID: 1008639334
DP2BR:
Spatial Status:
Code OB:
Code OB Desc:
Open Hole:
Cluster Kind:
Date Completed: 02/19/2021
Remarks:
Location Method Desc: on Water Well Record
Elevrc Desc:
Location Source Date:
Improvement Location Source:
Improvement Location Method:

Elevation:
Elevrc:
Zone: 18
East83: 445647.00
North83: 5029419.00
Org CS: UTM83
UTMRC: 4
UTMRC Desc: margin of error : 30 m - 100 m
Location Method: wwr

Source Revision Comment:
Supplier Comment:

Overburden and Bedrock Materials Interval

Formation ID:	1009823460
Layer:	3
Color:	2
General Color:	GREY
Material 1:	06
Material 1 Desc:	SILT
Material 2:	05
Material 2 Desc:	CLAY
Material 3:	85
Material 3 Desc:	SOFT
Formation Top Depth:	5.0
Formation End Depth:	9.0
Formation End Depth UOM:	m

Overburden and Bedrock Materials Interval

Formation ID:	1009823459
Layer:	2
Color:	2
General Color:	GREY
Material 1:	11
Material 1 Desc:	GRAVEL
Material 2:	01
Material 2 Desc:	FILL
Material 3:	73
Material 3 Desc:	HARD
Formation Top Depth:	2.0
Formation End Depth:	5.0
Formation End Depth UOM:	m

Overburden and Bedrock Materials Interval

Formation ID:	1009823461
Layer:	4
Color:	2
General Color:	GREY
Material 1:	05
Material 1 Desc:	CLAY
Material 2:	
Material 2 Desc:	
Material 3:	85
Material 3 Desc:	SOFT
Formation Top Depth:	9.0
Formation End Depth:	20.0
Formation End Depth UOM:	m

Overburden and Bedrock Materials Interval

Formation ID:	1009823458
Layer:	1
Color:	2
General Color:	GREY
Material 1:	11

Material 1 Desc:	GRAVEL
Material 2:	
Material 2 Desc:	
Material 3:	73
Material 3 Desc:	HARD
Formation Top Depth:	0.0
Formation End Depth:	2.0
Formation End Depth UOM:	m

Annular Space/Abandonment Sealing Record

Plug ID:	1009824634
Layer:	3
Plug From:	9.0
Plug To:	20.0
Plug Depth UOM:	m

Annular Space/Abandonment Sealing Record

Plug ID:	1009824633
Layer:	2
Plug From:	1.0
Plug To:	9.0
Plug Depth UOM:	m

Annular Space/Abandonment Sealing Record

Plug ID:	1009824632
Layer:	1
Plug From:	0.0
Plug To:	1.0
Plug Depth UOM:	m

Method of Construction & Well Use

Method Construction ID:	1009826068
Method Construction Code:	D
Method Construction:	Direct Push
Other Method Construction:	

Pipe Information

Pipe ID:	1009718364
Casing No:	0
Comment:	
Alt Name:	

Construction Record - Casing

Casing ID:	1009826494
Layer:	1
Material:	5
Open Hole or Material:	PLASTIC
Depth From:	0.0
Depth To:	10.0
Casing Diameter:	2.046999931335449
Casing Diameter UOM:	cm

Casing Depth UOM: m

Construction Record - Screen

Screen ID: 1009826907
Layer: 1
Slot: 10
Screen Top Depth: 10.0
Screen End Depth: 20.0
Screen Material: 5
Screen Depth UOM: m
Screen Diameter UOM: cm
Screen Diameter: 2.375

Results of Well Yield Testing

Pumping Test Method Desc:
Pump Test ID: 1009827322
Pump Set At:
Static Level:
Final Level After Pumping:
Recommended Pump Depth:
Pumping Rate:
Flowing Rate:
Recommended Pump Rate:
Levels UOM: m
Rate UOM: LPM
Water State After Test Code:
Water State After Test:
Pumping Test Method: 0
Pumping Duration HR:
Pumping Duration MIN:
Flowing:

Hole Diameter

Hole ID: 1009825630
Diameter: 4.5
Depth From: 0.0
Depth To: 20.0
Hole Depth UOM: m
Hole Diameter UOM: cm

---

85 | ***1 of 1*** | ***WSW/175.5*** | ***77.9 / 1.00*** | ***437 Cooper Street Ottawa ON K2P 0H1*** | ***EHS***

Order No: 24022901100
Status: C
Report Type: Standard Report
Report Date: 05-MAR-24
Date Received: 29-FEB-24
Previous Site Name:
Lot/Building Size:
Additional Info Ordered:

Nearest Intersection:
Municipality:
Client Prov/State: ON
Search Radius (km): .25
X: -75.6983206
Y: 45.4157749

---

86 | ***1 of 1*** | ***ESE/175.6*** | ***75.9 / -0.97*** | ***311 SOMERSET Ottawa ON*** | ***WWIS***

Well ID: 7391112
Construction Date:
Use 1st: Monitoring and Test Hole

Flowing (Y/N):
Flow Rate:
Data Entry Status:

Use 2nd:		**Data Src:**	
Final Well Status:	Monitoring and Test Hole	**Date Received:**	06/29/2021
Water Type:		**Selected Flag:**	TRUE
Casing Material:		**Abandonment Rec:**	
Audit No:	Z364080	**Contractor:**	7241
Tag:	A302972	**Form Version:**	7
Constructn Method:		**Owner:**	
Elevation (m):		**County:**	OTTAWA-CARLETON
Elevatn Reliabilty:		**Lot:**	
Depth to Bedrock:		**Concession:**	
Well Depth:		**Concession Name:**	
Overburden/Bedrock:		**Easting NAD83:**	
Pump Rate:		**Northing NAD83:**	
Static Water Level:		**Zone:**	
Clear/Cloudy:		**UTM Reliability:**	
Municipality:	OTTAWA CITY		
Site Info:			

PDF URL (Map): https://d2khazk8e83rdv.cloudfront.net/moe_mapping/downloads/2Water/Wells_pdfs/739\7391112.pdf

Additional Detail(s) (Map)

Well Completed Date:	05/26/2021
Year Completed:	2021
Depth (m):	
Latitude:	45.4162876088694
Longitude:	-75.6945972286121
X:	-75.69459706670887
Y:	45.41628760214662
Path:	739\7391112.pdf

Bore Hole Information

Bore Hole ID:	1008704346	**Elevation:**	
DP2BR:		**Elevrc:**	
Spatial Status:		**Zone:**	18
Code OB:		**East83:**	445653.00
Code OB Desc:		**North83:**	5029431.00
Open Hole:		**Org CS:**	UTM83
Cluster Kind:		**UTMRC:**	4
Date Completed:	05/26/2021	**UTMRC Desc:**	margin of error : 30 m - 100 m
Remarks:		**Location Method:**	wwr
Location Method Desc:	on Water Well Record		
Elevrc Desc:			
Location Source Date:			
Improvement Location Source:			
Improvement Location Method:			
Source Revision Comment:			
Supplier Comment:			

Overburden and Bedrock Materials Interval

Formation ID:	1009852393
Layer:	3
Color:	6
General Color:	BROWN
Material 1:	05
Material 1 Desc:	CLAY
Material 2:	28
Material 2 Desc:	SAND
Material 3:	85
Material 3 Desc:	SOFT

Formation Top Depth: 2.740000009536743
Formation End Depth: 3.9600000381469727
Formation End Depth UOM: m

Overburden and Bedrock Materials Interval

Formation ID: 1009852394
Layer: 4
Color: 2
General Color: GREY
Material 1: 05
Material 1 Desc: CLAY
Material 2: 06
Material 2 Desc: SILT
Material 3: 85
Material 3 Desc: SOFT
Formation Top Depth: 3.9600000381469727
Formation End Depth: 10.670000076293945
Formation End Depth UOM: m

Overburden and Bedrock Materials Interval

Formation ID: 1009852395
Layer: 5
Color: 2
General Color: GREY
Material 1: 06
Material 1 Desc: SILT
Material 2: 11
Material 2 Desc: GRAVEL
Material 3: 66
Material 3 Desc: DENSE
Formation Top Depth: 10.670000076293945
Formation End Depth: 13.100000381469727
Formation End Depth UOM: m

Overburden and Bedrock Materials Interval

Formation ID: 1009852391
Layer: 1
Color: 2
General Color: GREY
Material 1: 11
Material 1 Desc: GRAVEL
Material 2: 28
Material 2 Desc: SAND
Material 3: 77
Material 3 Desc: LOOSE
Formation Top Depth: 0.0
Formation End Depth: 0.3100000023841858
Formation End Depth UOM: m

Overburden and Bedrock Materials Interval

Formation ID: 1009852392
Layer: 2
Color: 6
General Color: BROWN

Material 1: 28
Material 1 Desc: SAND
Material 2: 11
Material 2 Desc: GRAVEL
Material 3: 85
Material 3 Desc: SOFT
Formation Top Depth: 0.3100000023841858
Formation End Depth: 2.740000009536743
Formation End Depth UOM: m

Annular Space/Abandonment Sealing Record

Plug ID: 1009853456
Layer: 2
Plug From: 0.3100000023841858
Plug To: 9.75
Plug Depth UOM: m

Annular Space/Abandonment Sealing Record

Plug ID: 1009853455
Layer: 1
Plug From: 0.0
Plug To: 0.3100000023841858
Plug Depth UOM: m

Annular Space/Abandonment Sealing Record

Plug ID: 1009853457
Layer: 3
Plug From: 9.75
Plug To: 13.100000381469727
Plug Depth UOM: m

Method of Construction & Well Use

Method Construction ID: 1009854837
Method Construction Code: 5
Method Construction: Air Percussion
Other Method Construction:

Pipe Information

Pipe ID: 1009764982
Casing No: 0
Comment:
Alt Name:

Construction Record - Casing

Casing ID: 1009855215
Layer: 1
Material: 5
Open Hole or Material: PLASTIC
Depth From: 0.0
Depth To: 10.050000190734863
Casing Diameter: 5.199999809265137

Casing Diameter UOM:	cm
Casing Depth UOM:	m

Construction Record - Screen

Screen ID:	1009855611
Layer:	1
Slot:	10
Screen Top Depth:	10.050000190734863
Screen End Depth:	13.100000381469727
Screen Material:	5
Screen Depth UOM:	m
Screen Diameter UOM:	cm
Screen Diameter:	6.03000020980835

Results of Well Yield Testing

Pumping Test Method Desc:	
Pump Test ID:	1009856075
Pump Set At:	
Static Level:	
Final Level After Pumping:	
Recommended Pump Depth:	
Pumping Rate:	
Flowing Rate:	
Recommended Pump Rate:	
Levels UOM:	m
Rate UOM:	LPM
Water State After Test Code:	
Water State After Test:	
Pumping Test Method:	0
Pumping Duration HR:	
Pumping Duration MIN:	
Flowing:	No

Hole Diameter

Hole ID:	1009854396
Diameter:	11.430000305175781
Depth From:	0.0
Depth To:	13.100000381469727
Hole Depth UOM:	m
Hole Diameter UOM:	cm

87 ***1 of 1*** ***NE/175.9*** ***75.9 / -1.00*** ***ON*** ***BORE***

Borehole ID:	613333	**Inclin FLG:**	No
OGF ID:	215514631	**SP Status:**	Initial Entry
Status:		**Surv Elev:**	No
Type:	Borehole	**Piezometer:**	No
Use:		**Primary Name:**	
Completion Date:		**Municipality:**	
Static Water Level:	15.5	**Lot:**	
Primary Water Use:		**Township:**	
Sec. Water Use:		**Latitude DD:**	45.418272
Total Depth m:	-999	**Longitude DD:**	-75.695674
Depth Ref:	Ground Surface	**UTM Zone:**	18
Depth Elev:		**Easting:**	445571
Drill Method:		**Northing:**	5029652
Orig Ground Elev m:	71.6	**Location Accuracy:**	
Elev Reliabil Note:		**Accuracy:**	Not Applicable

DEM Ground Elev m: 72.3
Concession:
Location D:
Survey D:
Comments:

Borehole Geology Stratum

Geology Stratum ID: 218394666
Top Depth: 0
Bottom Depth: 1.5
Material Color: Brown
Material 1: Sand
Material 2:
Material 3:
Material 4:
Gsc Material Description:
Stratum Description: SAND. BROWN.

Mat Consistency:
Material Moisture:
Material Texture:
Non Geo Mat Type:
Geologic Formation:
Geologic Group:
Geologic Period:
Depositional Gen:

Geology Stratum ID: 218394668
Top Depth: 3.7
Bottom Depth:
Material Color: Grey
Material 1: Clay
Material 2:
Material 3:
Material 4:
Gsc Material Description:
Stratum Description: CLAY. GREY,FRACTURED. Y. GREY,STIFF. SAND. LOOSE, WATER STABLE AT 184.0 FEET.SAND. COM
**Note: Many records provided by the department have a truncated [Stratum Description] field.

Mat Consistency: Loose
Material Moisture:
Material Texture:
Non Geo Mat Type:
Geologic Formation:
Geologic Group:
Geologic Period:
Depositional Gen:

Geology Stratum ID: 218394667
Top Depth: 1.5
Bottom Depth: 3.7
Material Color: Brown
Material 1: Clay
Material 2:
Material 3:
Material 4:
Gsc Material Description:
Stratum Description: CLAY. BROWN,FRACTURED.

Mat Consistency:
Material Moisture:
Material Texture:
Non Geo Mat Type:
Geologic Formation:
Geologic Group:
Geologic Period:
Depositional Gen:

Source

Source Type: Data Survey
Source Orig: Geological Survey of Canada
Source Date: 1956-1972
Confidence: M
Observatio:
Source Name: Urban Geology Automated Information System (UGAIS)
Source Details: File: OTTAWA2.txt RecordID: 058410 NTS_Sheet: 31G05G
Confiden 1: Reliable information but incomplete.

Source Appl: Spatial/Tabular
Source Iden: 1
Scale or Res: Varies
Horizontal: NAD27
Verticalda: Mean Average Sea Level

Source List

Source Identifier: 1
Source Type: Data Survey
Source Date: 1956-1972
Scale or Resolution: Varies
Source Name: Urban Geology Automated Information System (UGAIS)
Source Originators: Geological Survey of Canada

Horizontal Datum: NAD27
Vertical Datum: Mean Average Sea Level
Projection Name: Universal Transverse Mercator

Map Key	Number of Records	Direction/ Distance (m)	Elev/Diff (m)	Site	DB
88	1 of 1	WNW/176.4	77.9 / 1.00	ON	WWIS

Well ID: 1503876
Construction Date:
Use 1st: Domestic
Use 2nd: 0
Final Well Status: Water Supply
Water Type:
Casing Material:
Audit No:
Tag:
Constructn Method:
Elevation (m):
Elevatn Reliabilty:
Depth to Bedrock:
Well Depth:
Overburden/Bedrock:
Pump Rate:
Static Water Level:
Clear/Cloudy:
Municipality: OTTAWA CITY
Site Info:

Flowing (Y/N):
Flow Rate:
Data Entry Status:
Data Src: 1
Date Received: 03/20/1948
Selected Flag: TRUE
Abandonment Rec:
Contractor: 3566
Form Version: 1
Owner:
County: OTTAWA-CARLETON
Lot:
Concession:
Concession Name:
Easting NAD83:
Northing NAD83:
Zone:
UTM Reliability:

PDF URL (Map): https://d2khazk8e83rdv.cloudfront.net/moe_mapping/downloads/2Water/Wells_pdfs/150\1503876.pdf

Additional Detail(s) (Map)

Well Completed Date: 02/12/1948
Year Completed: 1948
Depth (m): 22.86
Latitude: 45.4175315702752
Longitude: -75.6987318200623
X: -75.6987316583455
Y: 45.41753156300752
Path: 150\1503876.pdf

Bore Hole Information

Bore Hole ID: 10025919
DP2BR:
Spatial Status:
Code OB:
Code OB Desc:
Open Hole:
Cluster Kind:
Date Completed: 02/12/1948
Remarks:
Location Method Desc: Original Pre1985 UTM Rel Code 9: unknown UTM
Elevrc Desc:
Location Source Date:
Improvement Location Source:
Improvement Location Method:
Source Revision Comment:
Supplier Comment:

Elevation:
Elevrc:
Zone: 18
East83: 445330.70
North83: 5029572.00
Org CS:
UTMRC: 9
UTMRC Desc: unknown UTM
Location Method: p9

Overburden and Bedrock Materials Interval

Formation ID: 930997781
Layer: 2
Color:
General Color:

Material 1:	17
Material 1 Desc:	SHALE
Material 2:	
Material 2 Desc:	
Material 3:	
Material 3 Desc:	
Formation Top Depth:	28.0
Formation End Depth:	75.0
Formation End Depth UOM:	ft

Overburden and Bedrock Materials Interval

Formation ID:	930997780
Layer:	1
Color:	
General Color:	
Material 1:	06
Material 1 Desc:	SILT
Material 2:	
Material 2 Desc:	
Material 3:	
Material 3 Desc:	
Formation Top Depth:	0.0
Formation End Depth:	28.0
Formation End Depth UOM:	ft

Method of Construction & Well Use

Method Construction ID:	961503876
Method Construction Code:	1
Method Construction:	Cable Tool
Other Method Construction:	

Pipe Information

Pipe ID:	10574489
Casing No:	1
Comment:	
Alt Name:	

Construction Record - Casing

Casing ID:	930044586
Layer:	2
Material:	4
Open Hole or Material:	OPEN HOLE
Depth From:	
Depth To:	75.0
Casing Diameter:	4.0
Casing Diameter UOM:	inch
Casing Depth UOM:	ft

Construction Record - Casing

Casing ID:	930044585
Layer:	1
Material:	1
Open Hole or Material:	STEEL
Depth From:	
Depth To:	30.0

Casing Diameter:	4.0
Casing Diameter UOM:	inch
Casing Depth UOM:	ft

Results of Well Yield Testing

Pumping Test Method Desc:	PUMP
Pump Test ID:	991503876
Pump Set At:	
Static Level:	8.0
Final Level After Pumping:	12.0
Recommended Pump Depth:	
Pumping Rate:	10.0
Flowing Rate:	
Recommended Pump Rate:	10.0
Levels UOM:	ft
Rate UOM:	GPM
Water State After Test Code:	1
Water State After Test:	CLEAR
Pumping Test Method:	1
Pumping Duration HR:	0
Pumping Duration MIN:	30
Flowing:	No

Water Details

Water ID:	933456890
Layer:	1
Kind Code:	1
Kind:	FRESH
Water Found Depth:	
Water Found Depth UOM:	ft

---

89 ***1 of 1*** ***WNW/176.5*** ***77.9 / 1.00*** ***ON*** ***BORE***

Borehole ID:	613321	**Inclin FLG:**	No
OGF ID:	215514620	**SP Status:**	Initial Entry
Status:		**Surv Elev:**	No
Type:	Borehole	**Piezometer:**	No
Use:		**Primary Name:**	
Completion Date:	FEB-1948	**Municipality:**	
Static Water Level:	11.0	**Lot:**	
Primary Water Use:		**Township:**	
Sec. Water Use:		**Latitude DD:**	45.417533
Total Depth m:	22.9	**Longitude DD:**	-75.698732
Depth Ref:	Ground Surface	**UTM Zone:**	18
Depth Elev:		**Easting:**	445331
Drill Method:		**Northing:**	5029572
Orig Ground Elev m:	67.1	**Location Accuracy:**	
Elev Reliabil Note:		**Accuracy:**	Not Applicable
DEM Ground Elev m:	72.5		
Concession:			
Location D:			
Survey D:			
Comments:			

Borehole Geology Stratum

Geology Stratum ID:	218394641	**Mat Consistency:**	
Top Depth:	0	**Material Moisture:**	
Bottom Depth:	8.5	**Material Texture:**	

Material Color:		**Non Geo Mat Type:**	
Material 1:	Silt	**Geologic Formation:**	
Material 2:		**Geologic Group:**	
Material 3:		**Geologic Period:**	
Material 4:		**Depositional Gen:**	
Gsc Material Description:			
Stratum Description:	SILT.		

Geology Stratum ID:	218394642	**Mat Consistency:**	Loose
Top Depth:	8.5	**Material Moisture:**	
Bottom Depth:	22.9	**Material Texture:**	
Material Color:	Grey	**Non Geo Mat Type:**	
Material 1:	Shale	**Geologic Formation:**	
Material 2:		**Geologic Group:**	
Material 3:		**Geologic Period:**	
Material 4:		**Depositional Gen:**	
Gsc Material Description:			
Stratum Description:	SHALE. 0075ED. BEDROCK. BEDROCK. STIFF. CLAY. GREY,STIFF. SAND. LOOSE, WATER **Note: Many records provided by the department have a truncated [Stratum Description] field.		

Source

Source Type:	Data Survey	**Source Appl:**	Spatial/Tabular
Source Orig:	Geological Survey of Canada	**Source Iden:**	1
Source Date:	1956-1972	**Scale or Res:**	Varies
Confidence:		**Horizontal:**	NAD27
Observatio:		**Verticalda:**	Mean Average Sea Level
Source Name:	Urban Geology Automated Information System (UGAIS)		
Source Details:	File: OTTAWA2.txt RecordID: 05829 NTS_Sheet:		
Confiden 1:			

Source List

Source Identifier:	1	**Horizontal Datum:**	NAD27
Source Type:	Data Survey	**Vertical Datum:**	Mean Average Sea Level
Source Date:	1956-1972	**Projection Name:**	Universal Transverse Mercator
Scale or Resolution:	Varies		
Source Name:	Urban Geology Automated Information System (UGAIS)		
Source Originators:	Geological Survey of Canada		

Map Key	Number of Records	Direction/ Distance (m)	Elev/Diff (m)	Site	DB
90	1 of 14	N/176.8	76.9 / 0.00	SHELL CANADA PRODUCTS LTD. 154 O'CONNER STREET SERVICE STATION OTTAWA CITY ON	SPL

Ref No:	105417	**Municipality No:**	20101
Year:		**Nature of Damage:**	
Incident Dt:	9/20/1994	**Discharger Report:**	
Dt MOE Arvl on Scn:		**Material Group:**	
MOE Reported Dt:	9/20/1994	**Impact to Health:**	
Dt Document Closed:		**Agency Involved:**	
Site No:			
MOE Response:			
Site County/District:			
Site Geo Ref Meth:			
Site District Office:			
Nearest Watercourse:			
Site Name:			
Site Address:			
Site Region:			
Site Municipality:	OTTAWA CITY		
Site Lot:			
Site Conc:			
Site Geo Ref Accu:			

Site Map Datum:
Northing:
Easting:
Entity Operating Name:
Client Name:
Client Type:
Source Type:
Incident Cause: UNDERGROUND TANK LEAK
Incident Preceding Spill:
Incident Reason: UNKNOWN
Incident Summary: SHELL-UKN QTY WASTE OIL TO GROUND,UG TANK FAILED PRESSURE TEST.
Environment Impact: POSSIBLE
Health Env Consequence:
Nature of Impact: Soil contamination
Contaminant Qty:
Contaminant Qty 1:
Contaminant Unit:
Contaminant Code:
Contaminant Name:
Contaminant Limit 1:
Contam Limit Freq 1:
Contaminant UN No 1:
Receiving Medium: LAND
Activity Preceding Spill:
Property 2nd Watershed:
Property Tertiary Watershed:
Sector Type:
SAC Action Class:
Call Report Locatn Geodata:
Time Reported:
System Facility Address:

90	2 of 14	N/176.8	76.9 / 0.00	**SHELL CANADA PRODUCTS LTD.** **154 O'CONNOR ST. SHELL CANADA GAS STATION SERVICE STATION** **OTTAWA CITY ON K2P 1T5**	SPL

Ref No: 93739
Year:
Incident Dt: //
Dt MOE Arvl on Scn:
MOE Reported Dt: 11/23/1993
Dt Document Closed:
Site No:
MOE Response:
Site County/District:
Site Geo Ref Meth:
Site District Office:
Nearest Watercourse:
Site Name:
Site Address:
Site Region:
Site Municipality: OTTAWA CITY
Site Lot:
Site Conc:
Site Geo Ref Accu:
Site Map Datum:
Northing:
Easting:
Entity Operating Name:
Client Name:
Client Type:
Source Type:
Incident Cause: UNDERGROUND TANK LEAK
Municipality No: 20101
Nature of Damage:
Discharger Report:
Material Group:
Impact to Health:
Agency Involved:

Map Key	Number of Records	Direction/ Distance (m)	Elev/Diff (m)	Site	DB

Incident Preceding Spill:	
Incident Reason:	CORROSION
Incident Summary:	SHELL CANADA -1800L FURNACE OIL MISSING FROM UNDERGROUND STORAGE TANK.
Environment Impact:	CONFIRMED
Health Env Consequence:	
Nature of Impact:	Soil contamination
Contaminant Qty:	
Contaminant Qty 1:	
Contaminant Unit:	
Contaminant Code:	
Contaminant Name:	
Contaminant Limit 1:	
Contam Limit Freq 1:	
Contaminant UN No 1:	
Receiving Medium:	LAND
Activity Preceding Spill:	
Property 2nd Watershed:	
Property Tertiary Watershed:	
Sector Type:	
SAC Action Class:	
Call Report Locatn Geodata:	
Time Reported:	
System Facility Address:	

90	3 of 14	N/176.8	76.9 / 0.00	**BYTOWN TOWING & AUTOCARE LTD** **154 O CONNOR ST AT GLOUCESTER** **OTTAWA ON**	PRT

Location ID:	11026
Type:	retail
Expiry Date:	1995-09-30
Capacity (L):	68100
Licence #:	0026886001

90	4 of 14	N/176.8	76.9 / 0.00	**BYTOWN TOWING & AUTOCARE LTD** **154 O'CONNOR ST AT GLOUCESTER** **OTTAWA ON K2P 1T5**	FSTH

License Issue Date:	9/6/2002
Tank Status:	Pending Renewal
Tank Status As Of:	August 2007
Operation Type:	Retail Fuel Outlet
Facility Type:	Gasoline Station - Full Serve

--Details--

Status:	Active
Year of Installation:	1980
Corrosion Protection:	
Capacity:	22700
Tank Fuel Type:	Liquid Fuel Single Wall UST - Gasoline
Status:	Active
Year of Installation:	1980
Corrosion Protection:	
Capacity:	22700
Tank Fuel Type:	Liquid Fuel Single Wall UST - Gasoline
Status:	Active
Year of Installation:	1980
Corrosion Protection:	
Capacity:	22700

Map Key	Number of Records	Direction/ Distance (m)	Elev/Diff (m)	Site	DB

Tank Fuel Type: Liquid Fuel Single Wall UST - Gasoline

---

90 **5 of 14** **N/176.8** **76.9 / 0.00** **BYTOWN TOWING & AUTOCARE LTD**
154 O'CONNOR ST AT GLOUCESTER
OTTAWA ON K2P 1T5 **FSTH**

License Issue Date: 9/6/2002
Tank Status: Licensed
Tank Status As Of: December 2008
Operation Type: Retail Fuel Outlet
Facility Type: Gasoline Station - Full Serve

--Details--
Status: Active
Year of Installation: 1979
Corrosion Protection:
Capacity: 22700
Tank Fuel Type: Liquid Fuel Single Wall UST - Gasoline

Status: Active
Year of Installation: 1979
Corrosion Protection:
Capacity: 22700
Tank Fuel Type: Liquid Fuel Single Wall UST - Gasoline

Status: Active
Year of Installation: 1979
Corrosion Protection:
Capacity: 22700
Tank Fuel Type: Liquid Fuel Single Wall UST - Gasoline

Status: Active
Year of Installation: 1980
Corrosion Protection:
Capacity: 22700
Tank Fuel Type: Liquid Fuel Single Wall UST - Gasoline

---

90 **6 of 14** **N/176.8** **76.9 / 0.00** **154 O'Connor Street**
Ottawa ON K2P 1T5 **EHS**

Order No: 20090529016
Status: C
Report Type: Standard Report
Report Date: 6/9/2009
Date Received: 5/29/2009
Previous Site Name:
Lot/Building Size: Lot: 30 m X 30 m
Additional Info Ordered: Fire Insur. Maps and/or Sire Plans

Nearest Intersection: O'Connor Street & Gloucester Street
Municipality: Ottawa
Client Prov/State: ON
Search Radius (km): 0.25
X: -75.696715
Y: 45.418523

---

90 **7 of 14** **N/176.8** **76.9 / 0.00** **BYTOWN TOWING & AUTOCARE LTD**
154 O'CONNOR ST AT GLOUCESTER
OTTAWA ON **DTNK**

Delisted Expired Fuel Safety Facilities

Instance No: 10905102
Status: EXPIRED

Expired Date:
Max Hazard Rank:

Map Key	Number of Records	Direction/ Distance (m)	Elev/Diff (m)	Site	DB

Instance ID: 51358
Instance Type: FS Piping
Instance Creation Dt:
Instance Install Dt:
Item Description:
Manufacturer:
Model:
Serial No:
ULC Standard:
Quantity:
Unit of Measure:
Overfill Prot Type:
Creation Date:
Next Periodic Str DT:
TSSA Base Sched Cycle 2:
TSSAMax Hazard Rank 1:
TSSA Risk Based Periodic Yn:
TSSA Volume of Directives:
TSSA Periodic Exempt:
TSSA Statutory Interval:
TSSA Recd Insp Interva:
TSSA Recd Tolerance:
TSSA Program Area:
TSSA Program Area 2:
Description: FS Piping
Original Source: EXP
Record Date: Up to Mar 2012

Facility Location:
Facility Type:
Fuel Type 2:
Fuel Type 3:
Panam Related:
Panam Venue Nm:
External Identifier:
Item:
Piping Steel:
Piping Galvanized:
Tank Single Wall St:
Piping Underground:
Tank Underground:
Source:

90	***8 of 14***	***N/176.8***	***76.9 / 0.00***	***BYTOWN TOWING & AUTOCARE LTD 154 O'CONNOR ST AT GLOUCESTER OTTAWA ON***	***DTNK***

Delisted Expired Fuel Safety Facilities

Instance No: 10905070
Status: EXPIRED
Instance ID: 51351
Instance Type: FS Piping
Instance Creation Dt:
Instance Install Dt:
Item Description:
Manufacturer:
Model:
Serial No:
ULC Standard:
Quantity:
Unit of Measure:
Overfill Prot Type:
Creation Date:
Next Periodic Str DT:
TSSA Base Sched Cycle 2:
TSSAMax Hazard Rank 1:
TSSA Risk Based Periodic Yn:
TSSA Volume of Directives:
TSSA Periodic Exempt:
TSSA Statutory Interval:
TSSA Recd Insp Interva:
TSSA Recd Tolerance:
TSSA Program Area:
TSSA Program Area 2:
Description: FS Piping
Original Source: EXP

Expired Date:
Max Hazard Rank:
Facility Location:
Facility Type:
Fuel Type 2:
Fuel Type 3:
Panam Related:
Panam Venue Nm:
External Identifier:
Item:
Piping Steel:
Piping Galvanized:
Tank Single Wall St:
Piping Underground:
Tank Underground:
Source:

Map Key	Number of Records	Direction/ Distance (m)	Elev/Diff (m)	Site	DB
Record Date:		Up to Mar 2012			
90	9 of 14	N/176.8	76.9 / 0.00	**Shell Canada Products** **154 O+Connor Street** **Ottawa ON K2P 1T5**	GEN

Generator Info

Generator No:	ON7522524	**Choice of Contact:**	
Approval Years:	2009	**Contaminated Fac:**	
Status:		**MHSW Facility:**	
PO Box No:		**SIC Code:**	447190
Country:			
Co Admin:			
Phone No Admin:			
SIC Description:	Other Gasoline Stations		

Waste Detail(s)

Waste Class:	221
Waste Class Name:	LIGHT FUELS

Waste Detail(s)

Waste Class:	251
Waste Class Name:	OIL SKIMMINGS & SLUDGES

Map Key	Number of Records	Direction/ Distance (m)	Elev/Diff (m)	Site	DB
90	10 of 14	N/176.8	76.9 / 0.00	**Shell Canada Products** **154 O+Connor Street** **Ottawa ON K2P 1T5**	GEN

Generator Info

Generator No:	ON7522524	**Choice of Contact:**	
Approval Years:	2010	**Contaminated Fac:**	
Status:		**MHSW Facility:**	
PO Box No:		**SIC Code:**	447190
Country:			
Co Admin:			
Phone No Admin:			
SIC Description:	Other Gasoline Stations		

Waste Detail(s)

Waste Class:	251
Waste Class Name:	OIL SKIMMINGS & SLUDGES

Waste Detail(s)

Waste Class:	221
Waste Class Name:	LIGHT FUELS

Waste Detail(s)

Waste Class:	252
Waste Class Name:	WASTE OILS & LUBRICANTS

Map Key	Number of Records	Direction/ Distance (m)	Elev/Diff (m)	Site	DB
90	11 of 14	N/176.8	76.9 / 0.00	BYTOWN TOWING & AUTOCARE LTD 154 O'CONNOR ST AT GLOUCESTER OTTAWA ON K2P 1T5	DTNK

Delisted Expired Fuel Safety Facilities

Instance No:	9587344	**Expired Date:**	3/24/2013 15:03
Status:	EXPIRED	**Max Hazard Rank:**	
Instance ID:		**Facility Location:**	
Instance Type:	FS Facility	**Facility Type:**	
Instance Creation Dt:		**Fuel Type 2:**	
Instance Install Dt:		**Fuel Type 3:**	
Item Description:		**Panam Related:**	
Manufacturer:		**Panam Venue Nm:**	
Model:		**External Identifier:**	
Serial No:		**Item:**	
ULC Standard:		**Piping Steel:**	
Quantity:		**Piping Galvanized:**	
Unit of Measure:		**Tank Single Wall St:**	
Overfill Prot Type:		**Piping Underground:**	
Creation Date:		**Tank Underground:**	
Next Periodic Str DT:		**Source:**	
TSSA Base Sched Cycle 2:			
TSSAMax Hazard Rank 1:			
TSSA Risk Based Periodic Yn:			
TSSA Volume of Directives:			
TSSA Periodic Exempt:			
TSSA Statutory Interval:			
TSSA Recd Insp Interva:			
TSSA Recd Tolerance:			
TSSA Program Area:			
TSSA Program Area 2:			
Description:			
Original Source:	EXP		
Record Date:	Up to May 2013		

Map Key	Number of Records	Direction/ Distance (m)	Elev/Diff (m)	Site	DB
90	12 of 14	N/176.8	76.9 / 0.00	BYTOWN TOWING & AUTOCARE LTD 154 O'CONNOR ST AT GLOUCESTER OTTAWA ON	EXP

Inventory No:	10905094	**Tank Material:**	Fiberglass (FRP)
Inventory Status:	EXPIRED	**Corrosion Protect:**	Fiberglass
Installation Year:	1980	**Overfill Protection:**	
Capacity:	22700	**Inventory Context:**	FS Liquid Fuel Tank
Capacity Unit:		**Inventory Item:**	FS LIQUID FUEL TANK
Tank Type:			
Manufacturer:			
Model:			
Description:	2009VBS		
Previous Fuel Type:	Gasoline		

Map Key	Number of Records	Direction/ Distance (m)	Elev/Diff (m)	Site	DB
90	13 of 14	N/176.8	76.9 / 0.00	BYTOWN TOWING & AUTOCARE LTD 154 O'CONNOR ST AT GLOUCESTER OTTAWA ON	EXP

Inventory No:	10905079	**Tank Material:**	Fiberglass (FRP)
Inventory Status:	EXPIRED	**Corrosion Protect:**	Fiberglass
Installation Year:	1980	**Overfill Protection:**	
Capacity:	22700	**Inventory Context:**	FS Liquid Fuel Tank

Capacity Unit:
Tank Type:
Manufacturer:
Model:
Description: 2009VBS; 2008V; Veeder Root
Previous Fuel Type: Gasoline
Inventory Item: FS LIQUID FUEL TANK

---

90 | **14 of 14** | **N/176.8** | **76.9 / 0.00**

BYTOWN TOWING & AUTOCARE LTD
154 O'CONNOR ST AT GLOUCESTER
OTTAWA ON

EXP

Inventory No: 10905061
Inventory Status: EXPIRED
Installation Year: 1980
Capacity: 22700
Capacity Unit:
Tank Type:
Manufacturer:
Model:
Description: 2009VBS; 2008V; Veeder Root
Previous Fuel Type: Gasoline
Tank Material: Fiberglass (FRP)
Corrosion Protect: Fiberglass
Overfill Protection:
Inventory Context: FS Liquid Fuel Tank
Inventory Item: FS LIQUID FUEL TANK

---

91 | **1 of 1** | **W/177.0** | **77.9 / 1.00**

215 Nepean St
Ottawa ON K2P2K5

EHS

Order No: 20150731085
Status: C
Report Type: Standard Report
Report Date: 10-AUG-15
Date Received: 31-JUL-15
Previous Site Name:
Lot/Building Size:
Additional Info Ordered:
Nearest Intersection:
Municipality:
Client Prov/State: ON
Search Radius (km): .25
X: -75.698906
Y: 45.417178

---

92 | **1 of 1** | **SSE/177.3** | **77.0 / 0.08**

352/348/346 Somerset & 349 MacLaren
Ottawa ON

EHS

Order No: 20001102002
Status: C
Report Type: Site Report
Report Date: 11/3/00
Date Received: 11/2/00
Previous Site Name:
Lot/Building Size:
Additional Info Ordered:
Nearest Intersection: Bank and Somerset
Municipality:
Client Prov/State: ON
Search Radius (km): 0.25
X: -75.695818
Y: 45.415198

---

93 | **1 of 1** | **SSE/177.9** | **76.9 / 0.00**

PE4776 - 352 Somerset Street West
Ottawa ON K2P 0J9

EHS

Order No: 21120900110
Status: C
Report Type: Standard Report
Report Date: 14-DEC-21
Date Received: 09-DEC-21
Previous Site Name:
Lot/Building Size:
Additional Info Ordered:
Nearest Intersection:
Municipality:
Client Prov/State: ON
Search Radius (km): .25
X: -75.6961474
Y: 45.415304

Map Key	Number of Records	Direction/ Distance (m)	Elev/Diff (m)	Site	DB
94	1 of 7	WNW/179.4	77.9 / 1.00	OTTAWA MAGAZINE INC. 192 BANK STREET OTTAWA ON K2P 1W8	GEN

Generator Info

Generator No:	ON0897800	**Choice of Contact:**	
Approval Years:	86,87,88,89,90	**Contaminated Fac:**	
Status:		**MHSW Facility:**	
PO Box No:		**SIC Code:**	2839
Country:			
Co Admin:			
Phone No Admin:			
SIC Description:	OTHER PUBLISHING IND.		

Waste Detail(s)

Waste Class:	123
Waste Class Name:	ALKALINE PHOSPHATES

Map Key	Number of Records	Direction/ Distance (m)	Elev/Diff (m)	Site	DB
94	2 of 7	WNW/179.4	77.9 / 1.00	OTTAWA MAGAZINE INC. 192 BANK STREET OTTAWA ON K2P 1W8	GEN

Generator Info

Generator No:	ON0897800	**Choice of Contact:**	
Approval Years:	92,93,97,98	**Contaminated Fac:**	
Status:		**MHSW Facility:**	
PO Box No:		**SIC Code:**	2839
Country:			
Co Admin:			
Phone No Admin:			
SIC Description:	OTHER PUBLISHING IND		

Waste Detail(s)

Waste Class:	123
Waste Class Name:	ALKALINE PHOSPHATES

Map Key	Number of Records	Direction/ Distance (m)	Elev/Diff (m)	Site	DB
94	3 of 7	WNW/179.4	77.9 / 1.00	OTTAWA MAGAZINE INC. 29-278 192 BANK STREET OTTAWA ON K2P 1W8	GEN

Generator Info

Generator No:	ON0897800	**Choice of Contact:**	
Approval Years:	94,95,96	**Contaminated Fac:**	
Status:		**MHSW Facility:**	
PO Box No:		**SIC Code:**	2839
Country:			
Co Admin:			
Phone No Admin:			
SIC Description:	OTHER PUBLISHING IND		

Map Key	Number of Records	Direction/ Distance (m)	Elev/Diff (m)	Site	DB

Waste Detail(s)

Waste Class: 123
Waste Class Name: ALKALINE PHOSPHATES

---

94 | ***4 of 7*** | ***WNW/179.4*** | ***77.9 / 1.00*** | ***OTTAWA MAGAZINE INCORPORATED***
192 BANK STREET
OTTAWA ON K2P 1W8 | ***GEN***

Generator Info

Generator No: ON0897800
Approval Years: 99,00,01
Status:
PO Box No:
Country:
Co Admin:
Phone No Admin:
SIC Description: OTHER PUBLISHING IND.

Choice of Contact:
Contaminated Fac:
MHSW Facility:
SIC Code: 2839

Waste Detail(s)

Waste Class: 123
Waste Class Name: ALKALINE PHOSPHATES

---

94 | ***5 of 7*** | ***WNW/179.4*** | ***77.9 / 1.00*** | ***OTTAWA(SEE&USE ON0897800 OTTAWA)***
192 BANK STREET
OTTAWA ON K2P 1W8 | ***GEN***

Generator Info

Generator No: ON0923900
Approval Years: 86,87,88,89,90
Status:
PO Box No:
Country:
Co Admin:
Phone No Admin:
SIC Description: OTHER PUBLISHING IND.

Choice of Contact:
Contaminated Fac:
MHSW Facility:
SIC Code: 2839

Waste Detail(s)

Waste Class: 123
Waste Class Name: ALKALINE PHOSPHATES

---

94 | ***6 of 7*** | ***WNW/179.4*** | ***77.9 / 1.00*** | ***OTTAWA(SEE&USE ON0897800 OTTAWA) 29-290***
192 BANK STREET
OTTAWA ON K2P 1W8 | ***GEN***

Generator Info

Generator No: ON0923900
Approval Years: 92,93,94,95,96,97,98
Status:
PO Box No:

Choice of Contact:
Contaminated Fac:
MHSW Facility:
SIC Code: 2839

Map Key	Number of Records	Direction/ Distance (m)	Elev/Diff (m)	Site	DB

Country:
Co Admin:
Phone No Admin:
SIC Description: OTHER PUBLISHING IND

---

94 | **7 of 7** | **WNW/179.4** | **77.9 / 1.00** | **Cdn Council Tobacco Control**
192 Bank St
Ottawa ON K2P 1W8 | **SCT**

Established: 01-DEC-74
Plant Size (ft²): 5000
Employment:

--Details--
Description: Other Membership Organizations
SIC/NAICS Code: 813990

Description: Social Advocacy Organizations
SIC/NAICS Code: 813310

---

95 | **1 of 12** | **SSW/179.9** | **76.9 / 0.00** | **Ontario Addiction Treatment Centres**
401 Somerset Street, West
Ottawa ON K2P 0K1 | **GEN**

Generator Info

Generator No: ON8183220
Approval Years: 2010
Status:
PO Box No:
Country:
Co Admin:
Phone No Admin:
SIC Description: Offices of Physicians

Choice of Contact:
Contaminated Fac:
MHSW Facility:
SIC Code: 621110

Waste Detail(s)

Waste Class: 312
Waste Class Name: PATHOLOGICAL WASTES

---

95 | **2 of 12** | **SSW/179.9** | **76.9 / 0.00** | **Dedicated National Pharmacy (In Receivership)**
401 Somerset St West
Ottawa ON K2P 0K1 | **GEN**

Generator Info

Generator No: ON8383037
Approval Years: 2010
Status:
PO Box No:
Country:
Co Admin:
Phone No Admin:
SIC Description: Pharmacies and Drug Stores

Choice of Contact:
Contaminated Fac:
MHSW Facility:
SIC Code: 446110

Waste Detail(s)

Map Key	Number of Records	Direction/ Distance (m)	Elev/Diff (m)	Site	DB

Waste Class: 261
Waste Class Name: PHARMACEUTICALS

---

95 | ***3 of 12*** | ***SSW/179.9*** | ***76.9 / 0.00*** | ***Dedicated National Pharmacy (In Receivership)*** | ***GEN***
401 Somerset St West
Ottawa ON K2P 0K1

Generator Info

Generator No:	ON8383037	***Choice of Contact:***	
Approval Years:	2011	***Contaminated Fac:***	
Status:		***MHSW Facility:***	
PO Box No:		***SIC Code:***	446110
Country:			
Co Admin:			
Phone No Admin:			
SIC Description:	Pharmacies and Drug Stores		

Waste Detail(s)

Waste Class: 261
Waste Class Name: PHARMACEUTICALS

---

95 | ***4 of 12*** | ***SSW/179.9*** | ***76.9 / 0.00*** | ***Ontario Addiction Treatment Centres*** | ***GEN***
401 Somerset Street, West
Ottawa ON K2P 0K1

Generator Info

Generator No:	ON8183220	***Choice of Contact:***	
Approval Years:	2011	***Contaminated Fac:***	
Status:		***MHSW Facility:***	
PO Box No:		***SIC Code:***	621110
Country:			
Co Admin:			
Phone No Admin:			
SIC Description:	Offices of Physicians		

Waste Detail(s)

Waste Class: 312
Waste Class Name: PATHOLOGICAL WASTES

---

95 | ***5 of 12*** | ***SSW/179.9*** | ***76.9 / 0.00*** | ***Ontario Addiction Treatment Centres*** | ***GEN***
401 Somerset Street, West
Ottawa ON K2P 0K1

Generator Info

Generator No:	ON8183220	***Choice of Contact:***	
Approval Years:	2012	***Contaminated Fac:***	
Status:		***MHSW Facility:***	
PO Box No:		***SIC Code:***	621110
Country:			
Co Admin:			

Map Key	Number of Records	Direction/ Distance (m)	Elev/Diff (m)	Site	DB

Phone No Admin:
SIC Description: Offices of Physicians

Waste Detail(s)

Waste Class: 312
Waste Class Name: PATHOLOGICAL WASTES

---

95 | ***6 of 12*** | ***SSW/179.9*** | ***76.9 / 0.00*** | ***Ontario Addiction Treatment Centres*** ***401 Somerset Street, West*** ***Ottawa ON*** | ***GEN***

Generator Info

Generator No: ON8183220
Approval Years: 2013
Status:
PO Box No:
Country:
Co Admin:
Phone No Admin:
SIC Description: OFFICES OF PHYSICIANS

Choice of Contact:
Contaminated Fac:
MHSW Facility:
SIC Code: 621110

Waste Detail(s)

Waste Class: 312
Waste Class Name: PATHOLOGICAL WASTES

---

95 | ***7 of 12*** | ***SSW/179.9*** | ***76.9 / 0.00*** | ***Ontario Addiction Treatment Centres*** ***401 Somerset Street, West*** ***Ottawa ON K2P0K1*** | ***GEN***

Generator Info

Generator No: ON8183220
Approval Years: 2015
Status:
PO Box No:
Country: Canada
Co Admin: Rhonda Daiter
Phone No Admin: 4168166110 Ext.
SIC Description: OFFICES OF PHYSICIANS

Choice of Contact: CO_OFFICIAL
Contaminated Fac: No
MHSW Facility: No
SIC Code: 621110

Waste Detail(s)

Waste Class: 312
Waste Class Name: PATHOLOGICAL WASTES

---

95 | ***8 of 12*** | ***SSW/179.9*** | ***76.9 / 0.00*** | ***Ontario Addiction Treatment Centres*** ***401 Somerset Street, West*** ***Ottawa ON K2P0K1*** | ***GEN***

Generator Info

Generator No: ON8183220

Choice of Contact: CO_OFFICIAL

Map Key	Number of Records	Direction/ Distance (m)	Elev/Diff (m)	Site	DB

Approval Years:	2016	**Contaminated Fac:**	No
Status:		**MHSW Facility:**	No
PO Box No:		**SIC Code:**	621110
Country:	Canada		
Co Admin:	Rhonda Daiter		
Phone No Admin:	4168166110 Ext.		
SIC Description:	OFFICES OF PHYSICIANS		

Waste Detail(s)

Waste Class:	312
Waste Class Name:	PATHOLOGICAL WASTES

---

95 ***9 of 12*** ***SSW/179.9*** ***76.9 / 0.00***

Ontario Addiction Treatment Centres
401 Somerset Street, West
Ottawa ON K2P0K1

GEN

Generator Info

Generator No:	ON8183220	**Choice of Contact:**	CO_OFFICIAL
Approval Years:	2014	**Contaminated Fac:**	No
Status:		**MHSW Facility:**	No
PO Box No:		**SIC Code:**	621110
Country:	Canada		
Co Admin:	Rhonda Daiter		
Phone No Admin:	4168166110 Ext.		
SIC Description:	OFFICES OF PHYSICIANS		

Waste Detail(s)

Waste Class:	312
Waste Class Name:	PATHOLOGICAL WASTES

---

95 ***10 of 12*** ***SSW/179.9*** ***76.9 / 0.00***

Canadian Addiction Treatment Clinics LP
401 Somerset Street, West
Ottawa ON K2P0K1

GEN

Generator Info

Generator No:	ON8183220	**Choice of Contact:**	
Approval Years:	As of Dec 2018	**Contaminated Fac:**	
Status:	Registered	**MHSW Facility:**	
PO Box No:		**SIC Code:**	
Country:	Canada		
Co Admin:			
Phone No Admin:			
SIC Description:			

Waste Detail(s)

Waste Class:	312 P
Waste Class Name:	Pathological wastes

---

95 ***11 of 12*** ***SSW/179.9*** ***76.9 / 0.00***

Canadian Addiction Treatment Clinics LP
401 Somerset Street, West
Ottawa ON K2P0K1

GEN

Generator Info

Generator No:	ON8183220	***Choice of Contact:***	
Approval Years:	As of Jul 2020	***Contaminated Fac:***	
Status:	Registered	***MHSW Facility:***	
PO Box No:		***SIC Code:***	
Country:	Canada		
Co Admin:			
Phone No Admin:			
SIC Description:			

Waste Detail(s)

Waste Class:	312 P
Waste Class Name:	Pathological wastes

Map Key	Number of Records	Direction/ Distance (m)	Elev/Diff (m)	Site	DB
95	12 of 12	SSW/179.9	76.9 / 0.00	***Canadian Addiction Treatment Clinics LP*** ***401 Somerset Street, West*** ***Ottawa ON K2P0K1***	GEN

Generator Info

Generator No:	ON8183220	***Choice of Contact:***	
Approval Years:	As of Jan 2021	***Contaminated Fac:***	
Status:	Registered	***MHSW Facility:***	
PO Box No:		***SIC Code:***	
Country:	Canada		
Co Admin:			
Phone No Admin:			
SIC Description:			

Waste Detail(s)

Waste Class:	312 P
Waste Class Name:	Pathological wastes

2017 Generator Info

Gen No:	ON8183220	***Choice of Contact:***	CO_OFFICIAL
ID:	32026	***Phone No Official:***	647-988-4071 Ext.
Contaminated Fac:	N	***Phone No Admin:***	647-208-8510 Ext.
MHSW Facility:	N	***County Ont:***	RENFREW
NAICS Code1:	621110	***County Out:***	
NAICS Code2:		***District:***	402
NAICS Code3:			
Gen Name:	Canadian Addiction Treatment Clinics LP		
Gen Div:			
Gen Op Name:	Ontario Addiction Treatment Centres		
Gen Op Div:	O.A.T.C. Ottawa		
Site Adrs1:	401 Somerset Street, West		
Site Bldg:	OATC Ottawa		
Site Pobox:			
Province In:	ONTARIO		
Site Adrs2:			
Site City:	Ottawa		
Province Out:			
Site Postal Code:	K2P0K1		
Site Country:	Canada		
Co Official:	Raffi Laras		

Co Admin: Robyn Yack

2018 Generator Info

Gen No:	ON8183220	***Choice of Contact:***	CO_OFFICIAL
ID:	32626	***Phone No Official:***	647-208-8510 Ext.
Contaminated Fac:	N	***Phone No Admin:***	613-915-5245 Ext.
MHSW Facility:	N	***County Ont:***	RENFREW
NAICS Code1:	621110	***County Out:***	
NAICS Code2:		***District:***	402
NAICS Code3:			

Gen Name: Canadian Addiction Treatment Clinics LP
Gen Div:
Gen Op Name: Ontario Addiction Treatment Centres
Gen Op Div: O.A.T.C. Ottawa
Site Adrs1: 401 Somerset Street, West
Site Bldg: OATC Ottawa
Site Pobox:
Province In: ONTARIO
Site Adrs2:
Site City: Ottawa
Province Out:
Site Postal Code: K2P0K1
Site Country: Canada
Co Official: Robyn Yack
Co Admin: Lai Leon

2019 Generator Info

Gen No:	ON8183220	***Choice of Contact:***	CO_OFFICIAL
ID:	32999	***Phone No Official:***	4372150418 Ext.
Contaminated Fac:	N	***Phone No Admin:***	613-915-5245 Ext.
MHSW Facility:	N	***County Ont:***	RENFREW
NAICS Code1:	621110	***County Out:***	
NAICS Code2:		***District:***	402
NAICS Code3:			

Gen Name: Canadian Addiction Treatment Clinics LP
Gen Div:
Gen Op Name: Ontario Addiction Treatment Centres
Gen Op Div: O.A.T.C. Ottawa
Site Adrs1: 401 Somerset Street, West
Site Bldg: OATC Ottawa
Site Pobox:
Province In: ONTARIO
Site Adrs2:
Site City: Ottawa
Province Out:
Site Postal Code: K2P0K1
Site Country: Canada
Co Official: Michael Liu
Co Admin: Lai Leon

2020 Generator Info

Gen No:	ON8183220	***Choice of Contact:***	CO_OFFICIAL
ID:	32723	***Phone No Official:***	4372150418 Ext.
Contaminated Fac:	N	***Phone No Admin:***	613-915-5245 Ext.
MHSW Facility:	N	***County Ont:***	RENFREW
NAICS Code1:	621110	***County Out:***	
NAICS Code2:		***District:***	402
NAICS Code3:			

Gen Name: Canadian Addiction Treatment Clinics LP
Gen Div:

Map Key	Number of Records	Direction/ Distance (m)	Elev/Diff (m)	Site	DB

Gen Op Name: Ontario Addiction Treatment Centres
Gen Op Div: O.A.T.C. Ottawa
Site Adrs1: 401 Somerset Street, West
Site Bldg: OATC Ottawa
Site Pobox:
Province In: ONTARIO
Site Adrs2:
Site City: Ottawa
Province Out:
Site Postal Code: K2P0K1
Site Country: Canada
Co Official: Michael Liu
Co Admin: Lai Leon

---

96 | **1 of 2** | **ESE/183.2** | **75.9 / -1.00** | **326 Somerset St W**
Ottawa ON K2P0J9 | **EHS**

Order No: 20170203024
Status: C
Report Type: Standard Report
Report Date: 08-FEB-17
Date Received: 03-FEB-17
Previous Site Name:
Lot/Building Size:
Additional Info Ordered:

Nearest Intersection:
Municipality:
Client Prov/State: ON
Search Radius (km): .25
X: -75.69486
Y: 45.415713

---

96 | **2 of 2** | **ESE/183.2** | **75.9 / -1.00** | **EnviroCentre**
326 Somerset St. West
Ottawa ON K2P 0J9 | **GEN**

Generator Info

Generator No: ON4708690
Approval Years: As of Nov 2021
Status: Registered
PO Box No:
Country: Canada
Co Admin:
Phone No Admin:
SIC Description:

Choice of Contact:
Contaminated Fac:
MHSW Facility:
SIC Code:

Waste Detail(s)

Waste Class: 263 I
Waste Class Name: Misc. waste organic chemicals

Waste Detail(s)

Waste Class: 263 L
Waste Class Name: Misc. waste organic chemicals

Waste Detail(s)

Waste Class: 331 I
Waste Class Name: Waste compressed gases including cylinders

Waste Detail(s)

Waste Class: 148 C
Waste Class Name: Misc. wastes and inorganic chemicals

2021 Generator Info

Gen No: ON4708690
ID: 18572
Contaminated Fac: N
MHSW Facility: N
NAICS Code1: 541620
NAICS Code2:
NAICS Code3:
Gen Name: EnviroCentre
Gen Div:
Gen Op Name: EnviroCentre
Gen Op Div:
Site Adrs1: 326 Somerset St. West
Site Bldg:
Site Pobox:
Province In: ONTARIO
Site Adrs2:
Site City: Ottawa
Province Out:
Site Postal Code: K2P 0J9
Site Country: Canada
Co Official: Melanie Johnston
Co Admin:

Choice of Contact: CO_OFFICIAL
Phone No Official: 613-894-4121 Ext.
Phone No Admin:
County Ont: OTTAWA CARLTON (RM)
County Out:
District: 402

2021 Generator Manifest

ID: 39879
Generator No: ON4708690
Receiver Type: 035
Waste Char: I
Waste Code: 263

Sum Received Qty: 240.0
Waste Class Name: ORGANIC LABORATORY CHEMICALS
Count Manifests: 1
District: 402

---

97 | **1 of 1** | **NE/184.1** | **75.9 / -0.99** | **PE5197 - 108 Nepean Street Ottawa ON K2P** | **EHS**

Order No: 21022200123
Status: C
Report Type: Standard Report
Report Date: 25-FEB-21
Date Received: 22-FEB-21
Previous Site Name:
Lot/Building Size:
Additional Info Ordered:

Nearest Intersection:
Municipality: Ottawa
Client Prov/State: ON
Search Radius (km): .25
X: -75.6953769
Y: 45.4182342

---

98 | **1 of 3** | **ENE/185.7** | **74.9 / -2.02** | **Danosh construction 325 Cooper St ottawa ON K2P 0G5** | **GEN**

Generator Info

Generator No: ON4032240
Approval Years: As of Jul 2020
Status: Registered
PO Box No:
Country: Canada
Co Admin:

Choice of Contact:
Contaminated Fac:
MHSW Facility:
SIC Code:

Map Key	Number of Records	Direction/ Distance (m)	Elev/Diff (m)	Site	DB

Phone No Admin:
SIC Description:

Waste Detail(s)

Waste Class: 221 L
Waste Class Name: Light fuels

Waste Detail(s)

Waste Class: 221 I
Waste Class Name: Light fuels

Map Key	Number of Records	Direction/ Distance (m)	Elev/Diff (m)	Site	DB
98	2 of 3	ENE/185.7	74.9 / -2.02	Danosh construction 325 Cooper St ottawa ON K2P 0G5	GEN

Generator Info

Generator No: ON4032240
Approval Years: As of Jan 2021
Status: Registered
PO Box No:
Country: Canada
Co Admin:
Phone No Admin:
SIC Description:

Choice of Contact:
Contaminated Fac:
MHSW Facility:
SIC Code:

Waste Detail(s)

Waste Class: 221 I
Waste Class Name: Light fuels

Waste Detail(s)

Waste Class: 221 L
Waste Class Name: Light fuels

2020 Generator Info

Gen No: ON4032240
ID: 15601
Contaminated Fac: N
MHSW Facility: N
NAICS Code1: 814110
NAICS Code2:
NAICS Code3:
Gen Name: Danosh construction
Gen Div:
Gen Op Name: danosh construction
Gen Op Div:
Site Adrs1: 325 Cooper St
Site Bldg:
Site Pobox:
Province In: ONTARIO
Site Adrs2:
Site City: ottawa
Province Out:
Site Postal Code: K2P 0G5

Choice of Contact: CO_ADMIN
Phone No Official: 9054736883 Ext.
Phone No Admin: 9054736883 Ext.
County Ont: OTTAWA CARLTON (RM)
County Out:
District: 402

Site Country: Canada
Co Official: frank kelly
Co Admin: Kyla Kroon

2020 Generator Manifest

ID:	35377	**Sum Received Qty:**	660.0
Generator No:	ON4032240	**Waste Class Name:**	LIGHT FUELS
Receiver Type:	035	**Count Manifests:**	1
Waste Char:	I	**District:**	306
Waste Code:	221		

---

98 | **3 of 3** | **ENE/185.7** | **74.9 / -2.02** | **325 Cooper Street Ottawa ON K2P 0G5** | **EHS**

Order No:	20200213021	**Nearest Intersection:**	
Status:	C	**Municipality:**	
Report Type:	Standard Report	**Client Prov/State:**	ON
Report Date:	19-FEB-20	**Search Radius (km):**	.25
Date Received:	13-FEB-20	**X:**	-75.6944063
Previous Site Name:		**Y:**	45.4173144
Lot/Building Size:			
Additional Info Ordered:			

---

99 | **1 of 1** | **ESE/187.7** | **75.9 / -1.00** | **322 SOMERSET STREET WEST OTTAWA ON** | **HINC**

External File Num:	FS INC 0611-04091
Fuel Occurrence Type:	Pipeline Strike
Date of Occurrence:	11/27/2006
Fuel Type Involved:	Natural Gas
Status Desc:	Completed - Causal Analysis(End)
Job Type Desc:	Incident/Near-Miss Occurrence (FS)
Oper. Type Involved:	Commercial (e.g. restaurant, business unit, etc)
Service Interruptions:	No
Property Damage:	No
Fuel Life Cycle Stage:	Utilization
Root Cause:	Root Cause: Equipment/Material/Component:No Procedures:Yes Maintenance:No Design:No Training: Yes Management:No Human Factors:No
Reported Details:	
Fuel Category:	Gaseous Fuel
Occurrence Type:	Incident
Affiliation:	Industry Stakeholder (Licensee/Registration/Certificate Holder, Facility Owner, etc.)
County Name:	Ottawa
Approx. Quant. Rel:	
Nearby body of water:	
Enter Drainage Syst.:	
Approx. Quant. Unit:	
Environmental Impact:	

---

100 | **1 of 1** | **ESE/188.5** | **75.9 / -1.00** | **324 Somerset Street West Ottawa ON K2P 0J9** | **EHS**

Order No:	20041214013	**Nearest Intersection:**	Somerset Street West
Status:	C	**Municipality:**	
Report Type:	Custom Report	**Client Prov/State:**	ON
Report Date:	12/16/04	**Search Radius (km):**	0.25
Date Received:	12/14/04	**X:**	-75.694783
Previous Site Name:		**Y:**	45.415917
Lot/Building Size:			
Additional Info Ordered:			

Map Key	Number of Records	Direction/ Distance (m)	Elev/Diff (m)	Site	DB
101	1 of 1	W/190.8	77.9 / 1.00	226 Nepean St Ottawa ON K2P0B8	EHS

Order No: 20180404190
Status: C
Report Type: Standard Report
Report Date: 10-APR-18
Date Received: 04-APR-18
Previous Site Name:
Lot/Building Size:
Additional Info Ordered: Fire Insur. Maps and/or Site Plans

Nearest Intersection:
Municipality:
Client Prov/State: ON
Search Radius (km): .25
X: -75.699113
Y: 45.416671

Map Key	Number of Records	Direction/ Distance (m)	Elev/Diff (m)	Site	DB
102	1 of 11	SW/192.1	77.9 / 1.00	Centretown Community Health Centre Inc. 420 Cooper Street Ottawa ON K2P 2N6	GEN

Generator Info

Generator No: ON9263707
Approval Years: 2010
Status:
PO Box No:
Country:
Co Admin:
Phone No Admin:
SIC Description: Community Health Centres

Choice of Contact:
Contaminated Fac:
MHSW Facility:
SIC Code: 621494

Waste Detail(s)

Waste Class: 312
Waste Class Name: PATHOLOGICAL WASTES

Waste Detail(s)

Waste Class: 261
Waste Class Name: PHARMACEUTICALS

Map Key	Number of Records	Direction/ Distance (m)	Elev/Diff (m)	Site	DB
102	2 of 11	SW/192.1	77.9 / 1.00	Centretown Community Health Centre Inc. 420 Cooper Street Ottawa ON K2P 2N6	GEN

Generator Info

Generator No: ON9263707
Approval Years: 2011
Status:
PO Box No:
Country:
Co Admin:
Phone No Admin:
SIC Description: Community Health Centres

Choice of Contact:
Contaminated Fac:
MHSW Facility:
SIC Code: 621494

Waste Detail(s)

Waste Class: 312
Waste Class Name: PATHOLOGICAL WASTES

Waste Detail(s)

Waste Class: 261
Waste Class Name: PHARMACEUTICALS

---

102 | ***3 of 11*** | ***SW/192.1*** | ***77.9 / 1.00*** | ***Centretown Community Health Centre Inc.*** | ***GEN***
420 Cooper Street
Ottawa ON K2P 2N6

Generator Info

Generator No: ON9263707
Approval Years: 2012
Status:
PO Box No:
Country:
Co Admin:
Phone No Admin:
SIC Description: Community Health Centres

Choice of Contact:
Contaminated Fac:
MHSW Facility:
SIC Code: 621494

Waste Detail(s)

Waste Class: 261
Waste Class Name: PHARMACEUTICALS

Waste Detail(s)

Waste Class: 312
Waste Class Name: PATHOLOGICAL WASTES

---

102 | ***4 of 11*** | ***SW/192.1*** | ***77.9 / 1.00*** | ***Centretown Community Health Centre Inc.*** | ***GEN***
420 Cooper Street
Ottawa ON

Generator Info

Generator No: ON9263707
Approval Years: 2013
Status:
PO Box No:
Country:
Co Admin:
Phone No Admin:
SIC Description:

Choice of Contact:
Contaminated Fac:
MHSW Facility:
SIC Code: 621494

Waste Detail(s)

Waste Class: 312
Waste Class Name: PATHOLOGICAL WASTES

Waste Detail(s)

Waste Class: 261

Map Key	Number of Records	Direction/ Distance (m)	Elev/Diff (m)	Site	DB

Waste Class Name: PHARMACEUTICALS

---

102 | ***5 of 11*** | ***SW/192.1*** | ***77.9 / 1.00*** | ***Centretown Community Health Centre Inc.*** ***420 Cooper Street*** ***Ottawa ON K2P 2N6*** | ***GEN***

Generator Info

Generator No:	ON9263707	***Choice of Contact:***	CO_ADMIN
Approval Years:	2016	***Contaminated Fac:***	No
Status:		***MHSW Facility:***	No
PO Box No:		***SIC Code:***	621494
Country:	Canada		
Co Admin:	Dan McNamara		
Phone No Admin:	613-233-4443 Ext.2173		
SIC Description:	621494		

Waste Detail(s)

Waste Class: 261
Waste Class Name: PHARMACEUTICALS

Waste Detail(s)

Waste Class: 312
Waste Class Name: PATHOLOGICAL WASTES

---

102 | ***6 of 11*** | ***SW/192.1*** | ***77.9 / 1.00*** | ***Centretown Community Health Centre Inc.*** ***420 Cooper Street*** ***Ottawa ON K2P 2N6*** | ***GEN***

Generator Info

Generator No:	ON9263707	***Choice of Contact:***	CO_ADMIN
Approval Years:	2015	***Contaminated Fac:***	No
Status:		***MHSW Facility:***	No
PO Box No:		***SIC Code:***	621494
Country:	Canada		
Co Admin:	Dan McNamara		
Phone No Admin:	613-233-4443 Ext.2173		
SIC Description:	621494		

Waste Detail(s)

Waste Class: 312
Waste Class Name: PATHOLOGICAL WASTES

Waste Detail(s)

Waste Class: 261
Waste Class Name: PHARMACEUTICALS

---

102 | ***7 of 11*** | ***SW/192.1*** | ***77.9 / 1.00*** | ***Centretown Community Health Centre Inc.*** ***420 Cooper Street*** ***Ottawa ON K2P 2N6*** | ***GEN***

Generator Info

Generator No:	ON9263707	***Choice of Contact:***	CO_ADMIN
Approval Years:	2014	***Contaminated Fac:***	No
Status:		***MHSW Facility:***	No
PO Box No:		***SIC Code:***	621494
Country:	Canada		
Co Admin:	Dan McNamara		
Phone No Admin:	613-233-4443 Ext.2173		
SIC Description:	621494		

Waste Detail(s)

Waste Class:	312
Waste Class Name:	PATHOLOGICAL WASTES

Waste Detail(s)

Waste Class:	261
Waste Class Name:	PHARMACEUTICALS

---

102 ***8 of 11*** ***SW/192.1*** ***77.9 / 1.00*** ***Centretown Community Health Centre Inc.*** ***GEN***
420 Cooper Street
Ottawa ON K2P 2N6

Generator Info

Generator No:	ON9263707	***Choice of Contact:***	
Approval Years:	As of Dec 2018	***Contaminated Fac:***	
Status:	Registered	***MHSW Facility:***	
PO Box No:		***SIC Code:***	
Country:	Canada		
Co Admin:			
Phone No Admin:			
SIC Description:			

Waste Detail(s)

Waste Class:	312 P
Waste Class Name:	Pathological wastes

Waste Detail(s)

Waste Class:	261 A
Waste Class Name:	Pharmaceuticals

---

102 ***9 of 11*** ***SW/192.1*** ***77.9 / 1.00*** ***Centretown Community Health Centre Inc.*** ***GEN***
420 Cooper Street
Ottawa ON K2P 2N6

Generator Info

Generator No:	ON9263707	***Choice of Contact:***	
Approval Years:	As of Jul 2020	***Contaminated Fac:***	
Status:	Registered	***MHSW Facility:***	

Map Key	Number of Records	Direction/ Distance (m)	Elev/Diff (m)	Site	DB

PO Box No: ***SIC Code:***
Country: Canada
Co Admin:
Phone No Admin:
SIC Description:

Waste Detail(s)

Waste Class: 312 P
Waste Class Name: Pathological wastes

Waste Detail(s)

Waste Class: 261 A
Waste Class Name: Pharmaceuticals

---

102 ***10 of 11*** ***SW/192.1*** ***77.9 / 1.00*** ***Centretown Community Health Centre Inc.*** ***GEN***
420 Cooper Street
Ottawa ON K2P 2N6

Generator Info

Generator No: ON9263707 ***Choice of Contact:***
Approval Years: As of Nov 2021 ***Contaminated Fac:***
Status: Registered ***MHSW Facility:***
PO Box No: ***SIC Code:***
Country: Canada
Co Admin:
Phone No Admin:
SIC Description:

Waste Detail(s)

Waste Class: 312 P
Waste Class Name: Pathological wastes

Waste Detail(s)

Waste Class: 261 A
Waste Class Name: Pharmaceuticals

---

102 ***11 of 11*** ***SW/192.1*** ***77.9 / 1.00*** ***Centretown Community Health Centre Inc.*** ***GEN***
420 Cooper Street
Ottawa ON K2P 2N6

Generator Info

Generator No: ON9263707 ***Choice of Contact:***
Approval Years: As of Oct 2022 ***Contaminated Fac:***
Status: Registered ***MHSW Facility:***
PO Box No: ***SIC Code:***
Country: Canada
Co Admin:
Phone No Admin:
SIC Description:

Waste Detail(s)

Waste Class: 261 A
Waste Class Name: PHARMACEUTICALS

Waste Detail(s)

Waste Class: 312 P
Waste Class Name: PATHOLOGICAL WASTES

2017 Generator Info

Gen No:	ON9263707	***Choice of Contact:***	CO_ADMIN
ID:	36175	***Phone No Official:***	613-233-4443 Ext.2135
Contaminated Fac:	N	***Phone No Admin:***	613-233-4443 Ext.2173
MHSW Facility:	N	***County Ont:***	OTTAWA CARLTON (RM)
NAICS Code1:	621494	***County Out:***	
NAICS Code2:		***District:***	402
NAICS Code3:			

Gen Name: Centretown Community Health Centre Inc.
Gen Div:
Gen Op Name: Centretown Community Health Centre
Gen Op Div:
Site Adrs1: 420 Cooper Street
Site Bldg:
Site Pobox:
Province In: ONTARIO
Site Adrs2:
Site City: Ottawa
Province Out:
Site Postal Code: K2P 2N6
Site Country: Canada
Co Official: Christine Nadori
Co Admin: Dan McNamara

2017 Generator Manifest

ID:	64530	***Sum Received Qty:***	172.94
Generator No:	ON9263707	***Waste Class Name:***	PATHOLOGICAL WASTES
Receiver Type:	030	***Count Manifests:***	7
Waste Char:	P	***District:***	402
Waste Code:	312		

2017 Generator Manifest

ID:	64529	***Sum Received Qty:***	35.46
Generator No:	ON9263707	***Waste Class Name:***	PHARMACEUTICALS
Receiver Type:	030	***Count Manifests:***	7
Waste Char:	A	***District:***	402
Waste Code:	261		

2018 Generator Info

Gen No:	ON9263707	***Choice of Contact:***	CO_ADMIN
ID:	36886	***Phone No Official:***	613-233-4443 Ext.2135
Contaminated Fac:	N	***Phone No Admin:***	613-233-4443 Ext.2173
MHSW Facility:	N	***County Ont:***	OTTAWA CARLTON (RM)
NAICS Code1:	621494	***County Out:***	
NAICS Code2:		***District:***	402
NAICS Code3:			

Gen Name: Centretown Community Health Centre Inc.
Gen Div:

Gen Op Name: Centretown Community Health Centre
Gen Op Div:
Site Adrs1: 420 Cooper Street
Site Bldg:
Site Pobox:
Province In: ONTARIO
Site Adrs2:
Site City: Ottawa
Province Out:
Site Postal Code: K2P 2N6
Site Country: Canada
Co Official: Christine Nadori
Co Admin: Dan McNamara

2018 Generator Manifest

ID: 65024
Generator No: ON9263707
Receiver Type: 030
Waste Char: P
Waste Code: 312
Sum Received Qty: 153.9
Waste Class Name: PATHOLOGICAL WASTES
Count Manifests: 6
District: 402

2018 Generator Manifest

ID: 65023
Generator No: ON9263707
Receiver Type: 030
Waste Char: A
Waste Code: 261
Sum Received Qty: 36.6
Waste Class Name: PHARMACEUTICALS
Count Manifests: 6
District: 402

2019 Generator Info

Gen No: ON9263707
ID: 37416
Contaminated Fac: N
MHSW Facility: N
NAICS Code1: 621494
NAICS Code2:
NAICS Code3:
Choice of Contact: CO_ADMIN
Phone No Official: 613-233-4443 Ext.2135
Phone No Admin: 613-233-4443 Ext.2173
County Ont: OTTAWA CARLTON (RM)
County Out:
District: 402
Gen Name: Centretown Community Health Centre Inc.
Gen Div:
Gen Op Name: Centretown Community Health Centre
Gen Op Div:
Site Adrs1: 420 Cooper Street
Site Bldg:
Site Pobox:
Province In: ONTARIO
Site Adrs2:
Site City: Ottawa
Province Out:
Site Postal Code: K2P 2N6
Site Country: Canada
Co Official: Christine Nadori
Co Admin: Dan McNamara

2019 Generator Manifest

ID: 65024
Generator No: ON9263707
Receiver Type: 030
Waste Char: P
Waste Code: 312
Sum Received Qty: 186.0
Waste Class Name: PATHOLOGICAL WASTES
Count Manifests: 7
District: 402

2019 Generator Manifest

ID:	65023	***Sum Received Qty:***	30.0
Generator No:	ON9263707	***Waste Class Name:***	PHARMACEUTICALS
Receiver Type:	030	***Count Manifests:***	6
Waste Char:	A	***District:***	402
Waste Code:	261		

2020 Generator Info

Gen No:	ON9263707	***Choice of Contact:***	CO_OFFICIAL
ID:	37158	***Phone No Official:***	613-233-4443 Ext.2135
Contaminated Fac:	N	***Phone No Admin:***	
MHSW Facility:	N	***County Ont:***	OTTAWA CARLTON (RM)
NAICS Code1:	621494	***County Out:***	
NAICS Code2:		***District:***	402
NAICS Code3:			
Gen Name:	Centretown Community Health Centre Inc.		
Gen Div:			
Gen Op Name:	Centretown Community Health Centre		
Gen Op Div:			
Site Adrs1:	420 Cooper Street		
Site Bldg:			
Site Pobox:			
Province In:	ONTARIO		
Site Adrs2:			
Site City:	Ottawa		
Province Out:			
Site Postal Code:	K2P 2N6		
Site Country:	Canada		
Co Official:	Julie Genzel		
Co Admin:			

2020 Generator Manifest

ID:	61129	***Sum Received Qty:***	61.7
Generator No:	ON9263707	***Waste Class Name:***	PATHOLOGICAL WASTES
Receiver Type:	030	***Count Manifests:***	4
Waste Char:	P	***District:***	402
Waste Code:	312		

2020 Generator Manifest

ID:	61126	***Sum Received Qty:***	20.1
Generator No:	ON9263707	***Waste Class Name:***	PHARMACEUTICALS
Receiver Type:	035	***Count Manifests:***	1
Waste Char:	A	***District:***	305
Waste Code:	261		

2020 Generator Manifest

ID:	61127	***Sum Received Qty:***	27.9
Generator No:	ON9263707	***Waste Class Name:***	PATHOLOGICAL WASTES
Receiver Type:	035	***Count Manifests:***	1
Waste Char:	P	***District:***	305
Waste Code:	312		

2020 Generator Manifest

ID:	61128	***Sum Received Qty:***	21.1

Generator No:	ON9263707	**Waste Class Name:**	PHARMACEUTICALS
Receiver Type:	030	**Count Manifests:**	4
Waste Char:	A	**District:**	402
Waste Code:	261		

2021 Generator Info

Gen No:	ON9263707	**Choice of Contact:**	CO_OFFICIAL
ID:	38127	**Phone No Official:**	613-233-4443 Ext.2135
Contaminated Fac:	N	**Phone No Admin:**	
MHSW Facility:	N	**County Ont:**	OTTAWA CARLTON (RM)
NAICS Code1:	621494	**County Out:**	
NAICS Code2:		**District:**	402
NAICS Code3:			

Gen Name:	Centretown Community Health Centre Inc.
Gen Div:	
Gen Op Name:	Centretown Community Health Centre
Gen Op Div:	
Site Adrs1:	420 Cooper Street
Site Bldg:	
Site Pobox:	
Province In:	ONTARIO
Site Adrs2:	
Site City:	Ottawa
Province Out:	
Site Postal Code:	K2P 2N6
Site Country:	Canada
Co Official:	Julie Genzel
Co Admin:	

2021 Generator Manifest

ID:	63922	**Sum Received Qty:**	36.38
Generator No:	ON9263707	**Waste Class Name:**	PHARMACEUTICALS
Receiver Type:	030	**Count Manifests:**	7
Waste Char:	A	**District:**	402
Waste Code:	261		

2021 Generator Manifest

ID:	63923	**Sum Received Qty:**	141.4
Generator No:	ON9263707	**Waste Class Name:**	PATHOLOGICAL WASTES
Receiver Type:	030	**Count Manifests:**	7
Waste Char:	P	**District:**	402
Waste Code:	312		

103	***1 of 5***	***SE/192.3***	***75.9 / -1.00***	***CDIA Report Newsletter*** ***338 Somerset St W Unit 4*** ***Ottawa ON K2P 0J9***	***SCT***

Established:	
Plant Size (ft²):	
Employment:	3

--Details--

Description:	Periodical Publishers
SIC/NAICS Code:	511120

103	***2 of 5***	***SE/192.3***	***75.9 / -1.00***	***Enbridge Gas Distribution Inc.*** ***338 Sommerset West***	***SPL***

Ottawa ON

Ref No:	5203-7QJJV4	***Municipality No:***	
Year:		***Nature of Damage:***	
Incident Dt:		***Discharger Report:***	
Dt MOE Arvl on Scn:		***Material Group:***	
MOE Reported Dt:	3/27/2009	***Impact to Health:***	
Dt Document Closed:		***Agency Involved:***	
Site No:			
MOE Response:			
Site County/District:			
Site Geo Ref Meth:			
Site District Office:			
Nearest Watercourse:			
Site Name:	Vespa<UNOFFICIAL>		
Site Address:			
Site Region:			
Site Municipality:	Ottawa		
Site Lot:			
Site Conc:			
Site Geo Ref Accu:			
Site Map Datum:			
Northing:			
Easting:			
Entity Operating Name:			
Client Name:	Enbridge Gas Distribution Inc.		
Client Type:			
Source Type:			
Incident Cause:	Other Transport Accident		
Incident Preceding Spill:			
Incident Reason:	Error- Operator error		
Incident Summary:	Enbridge, Regulator strike, Evac, rd closed, safe		
Environment Impact:	Confirmed		
Health Env Consequence:			
Nature of Impact:	Air Pollution; Human Health/Safety		
Contaminant Qty:			
Contaminant Qty 1:			
Contaminant Unit:	other - see incident description		
Contaminant Code:			
Contaminant Name:	NATURAL GAS (METHANE)		
Contaminant Limit 1:			
Contam Limit Freq 1:			
Contaminant UN No 1:			
Receiving Medium:			
Activity Preceding Spill:			
Property 2nd Watershed:			
Property Tertiary Watershed:			
Sector Type:	Pipeline		
SAC Action Class:	Air Spills - Gases and Vapours		
Call Report Locatn Geodata:			
Time Reported:			
System Facility Address:			

103	***3 of 5***	***SE/192.3***	***75.9 / -1.00***	***whatif? Technologies Inc.*** ***338 Somerset St W Unit 3*** ***Ottawa ON K2P 0J9***	***SCT***

Established:	01-AUG-89
Plant Size (ft²):	1500
Employment:	

--Details--

Map Key	Number of Records	Direction/ Distance (m)	Elev/Diff (m)	Site	DB

Description: Computer Systems Design and Related Services
SIC/NAICS Code: 541510

Description: Software Publishers
SIC/NAICS Code: 511210

---

103 *4 of 5* *SE/192.3* *75.9 / -1.00* ***338 SOMERSET STREET WEST OTTAWA ON*** ***HINC***

External File Num: FS INC 0903-01589
Fuel Occurrence Type: Vapour Release
Date of Occurrence: 3/27/2009
Fuel Type Involved: Natural Gas
Status Desc: Completed - No Action Required
Job Type Desc: Incident/Near-Miss Occurrence (FS)
Oper. Type Involved: Commercial (e.g. restaurant, business unit, etc)
Service Interruptions: No
Property Damage: No
Fuel Life Cycle Stage: Utilization
Root Cause:
Reported Details: Service riser damage due to mechanical impact.
Fuel Category: Gaseous Fuel
Occurrence Type: Incident
Affiliation: Industry Stakeholder (Licensee/Registration/Certificate Holder, Facility Owner, etc.)
County Name: Ottawa
Approx. Quant. Rel:
Nearby body of water:
Enter Drainage Syst.:
Approx. Quant. Unit:
Environmental Impact:

---

103 *5 of 5* *SE/192.3* *75.9 / -1.00* ***338 Somerset Street West Ottawa Ontario Ottawa ON K2P 0J9*** ***EHS***

Order No: 20191203166
Status: C
Report Type: Standard Report
Report Date: 06-DEC-19
Date Received: 03-DEC-19
Previous Site Name:
Lot/Building Size:
Additional Info Ordered: Fire Insur. Maps and/or Site Plans
Nearest Intersection:
Municipality:
Client Prov/State: ON
Search Radius (km): .25
X: -75.695144
Y: 45.415602

---

104 *1 of 7* *SW/193.4* *78.0 / 1.08* ***GVT. OF CAN. - R.C.M.P. OTTAWA A DIVISION, DRUG SECTION 400 COOPER STREET OTTAWA ON K1A 0R4*** ***GEN***

Generator Info

Generator No: ON0283126
Approval Years: 86,87,88,89,90,92,93,97,98,99,00,01
Status:
PO Box No:
Country:
Co Admin:
Phone No Admin:
SIC Description: LETTER ACKNOWLEDG.
Choice of Contact:
Contaminated Fac:
MHSW Facility:
SIC Code: 0007

Map Key	Number of Records	Direction/ Distance (m)	Elev/Diff (m)	Site	DB

Waste Detail(s)

Waste Class: 148
Waste Class Name: INORGANIC LABORATORY CHEMICALS

Waste Detail(s)

Waste Class: 263
Waste Class Name: ORGANIC LABORATORY CHEMICALS

---

104 | ***2 of 7*** | ***SW/193.4*** | ***78.0 / 1.08*** | ***GVT. OF CAN. - R.C.M.P. 18-132***
OTTAWA A DIVISION, DRUG SECTION 400
COOPER STREET
OTTAWA ON K1A 0R4 | ***GEN***

Generator Info

Generator No:	ON0283126	***Choice of Contact:***	
Approval Years:	94,95,96	***Contaminated Fac:***	
Status:		***MHSW Facility:***	
PO Box No:		***SIC Code:***	8123
Country:			
Co Admin:			
Phone No Admin:			
SIC Description:	POLICE SERVICES		

Waste Detail(s)

Waste Class: 148
Waste Class Name: INORGANIC LABORATORY CHEMICALS

Waste Detail(s)

Waste Class: 263
Waste Class Name: ORGANIC LABORATORY CHEMICALS

---

104 | ***3 of 7*** | ***SW/193.4*** | ***78.0 / 1.08*** | ***400 Cooper Street***
Ottawa ON K2P 2H8 | ***EHS***

Order No:	20050121005	***Nearest Intersection:***	Cooper St & Bank St
Status:	C	***Municipality:***	
Report Type:		***Client Prov/State:***	ON
Report Date:	1/31/2005	***Search Radius (km):***	0.25
Date Received:	1/21/2005	***X:***	-75.697694
Previous Site Name:		***Y:***	45.415475
Lot/Building Size:			
Additional Info Ordered:			

---

104 | ***4 of 7*** | ***SW/193.4*** | ***78.0 / 1.08*** | ***400 Cooper Street,***
Ottawa ON K2P 2H8 | ***EHS***

Order No:	20070201023	***Nearest Intersection:***	
Status:	C	***Municipality:***	
Report Type:	CAN - Custom Report	***Client Prov/State:***	
Report Date:	2/7/2007	***Search Radius (km):***	0.25
Date Received:	2/1/2007	***X:***	-75.697734
Previous Site Name:		***Y:***	45.415526

Map Key	Number of Records	Direction/ Distance (m)	Elev/Diff (m)	Site	DB

Lot/Building Size:
Additional Info Ordered:

---

104 **5 of 7** **SW/193.4** **78.0 / 1.08** **400 Cooper Street** **EHS**
Ottawa ON K2P 2N1

Order No:	20190926204	**Nearest Intersection:**	
Status:	C	**Municipality:**	
Report Type:	Standard Report	**Client Prov/State:**	QC
Report Date:	01-OCT-19	**Search Radius (km):**	.25
Date Received:	26-SEP-19	**X:**	-75.697355
Previous Site Name:		**Y:**	45.415736
Lot/Building Size:			
Additional Info Ordered:	Fire Insur. Maps and/or Site Plans; City Directory		

---

104 **6 of 7** **SW/193.4** **78.0 / 1.08** **400 Cooper Building Inc.** **GEN**
400 Cooper Street
Ottawa ON K2P 2H8

Generator Info

Generator No:	ON3843447	**Choice of Contact:**	
Approval Years:	As of Oct 2022	**Contaminated Fac:**	
Status:	Registered	**MHSW Facility:**	
PO Box No:		**SIC Code:**	
Country:	Canada		
Co Admin:			
Phone No Admin:			
SIC Description:			

Waste Detail(s)

Waste Class:	251 L
Waste Class Name:	OIL SKIMMINGS & SLUDGES

---

104 **7 of 7** **SW/193.4** **78.0 / 1.08** **400 Cooper Street** **EHS**
Ottawa ON K2P 2N1

Order No:	22011700090	**Nearest Intersection:**	
Status:	C	**Municipality:**	
Report Type:	Custom Report	**Client Prov/State:**	QC
Report Date:	24-JAN-22	**Search Radius (km):**	.25
Date Received:	17-JAN-22	**X:**	-75.6973548
Previous Site Name:		**Y:**	45.4157364
Lot/Building Size:			
Additional Info Ordered:			

---

105 **1 of 2** **SSE/199.1** **76.9 / 0.00** **296 BANK ST.** **WWIS**
OTTAWA ON

Well ID:	7246842	**Flowing (Y/N):**	
Construction Date:		**Flow Rate:**	
Use 1st:	Monitoring and Test Hole	**Data Entry Status:**	
Use 2nd:	0	**Data Src:**	
Final Well Status:	Observation Wells	**Date Received:**	08/24/2015
Water Type:		**Selected Flag:**	TRUE
Casing Material:		**Abandonment Rec:**	

Audit No:	Z208884	**Contractor:**	7241
Tag:	A165621	**Form Version:**	7
Constructn Method:		**Owner:**	
Elevation (m):		**County:**	OTTAWA-CARLETON
Elevatn Reliabilty:		**Lot:**	
Depth to Bedrock:		**Concession:**	
Well Depth:		**Concession Name:**	
Overburden/Bedrock:		**Easting NAD83:**	
Pump Rate:		**Northing NAD83:**	
Static Water Level:		**Zone:**	
Clear/Cloudy:		**UTM Reliability:**	
Municipality:	OTTAWA CITY		
Site Info:			

PDF URL (Map): https://d2khazk8e83rdv.cloudfront.net/moe_mapping/downloads/2Water/Wells_pdfs/724\7246842.pdf

Additional Detail(s) (Map)

Well Completed Date:	07/17/2015
Year Completed:	2015
Depth (m):	6.096
Latitude:	45.4150891021901
Longitude:	-75.6962951247751
X:	-75.69629496298303
Y:	45.41508909517127
Path:	724\7246842.pdf

Bore Hole Information

Bore Hole ID:	1005625955	**Elevation:**	
DP2BR:		**Elevrc:**	
Spatial Status:		**Zone:**	18
Code OB:		**East83:**	445519.00
Code OB Desc:		**North83:**	5029299.00
Open Hole:		**Org CS:**	G83dd
Cluster Kind:		**UTMRC:**	4
Date Completed:	07/17/2015	**UTMRC Desc:**	margin of error : 30 m - 100 m
Remarks:		**Location Method:**	wwr
Location Method Desc:	on Water Well Record		
Elevrc Desc:			
Location Source Date:			
Improvement Location Source:			
Improvement Location Method:			
Source Revision Comment:			
Supplier Comment:			

Overburden and Bedrock Materials Interval

Formation ID:	1005704585
Layer:	1
Color:	2
General Color:	GREY
Material 1:	
Material 1 Desc:	
Material 2:	
Material 2 Desc:	
Material 3:	
Material 3 Desc:	
Formation Top Depth:	0.0
Formation End Depth:	1.0
Formation End Depth UOM:	ft

Overburden and Bedrock Materials Interval

Formation ID:	1005704587
Layer:	3
Color:	
General Color:	
Material 1:	34
Material 1 Desc:	TILL
Material 2:	
Material 2 Desc:	
Material 3:	
Material 3 Desc:	
Formation Top Depth:	10.0
Formation End Depth:	20.0
Formation End Depth UOM:	ft

Overburden and Bedrock Materials Interval

Formation ID:	1005704586
Layer:	2
Color:	2
General Color:	GREY
Material 1:	05
Material 1 Desc:	CLAY
Material 2:	06
Material 2 Desc:	SILT
Material 3:	
Material 3 Desc:	
Formation Top Depth:	1.0
Formation End Depth:	10.0
Formation End Depth UOM:	ft

Annular Space/Abandonment Sealing Record

Plug ID:	1005704596
Layer:	2
Plug From:	1.0
Plug To:	9.0
Plug Depth UOM:	ft

Annular Space/Abandonment Sealing Record

Plug ID:	1005704597
Layer:	3
Plug From:	9.0
Plug To:	20.0
Plug Depth UOM:	ft

Annular Space/Abandonment Sealing Record

Plug ID:	1005704595
Layer:	1
Plug From:	0.0
Plug To:	1.0
Plug Depth UOM:	ft

Method of Construction & Well Use

Method Construction ID:	1005704594
Method Construction Code:	D
Method Construction:	Direct Push
Other Method Construction:	

Pipe Information

Pipe ID:	1005704584
Casing No:	0
Comment:	
Alt Name:	

Construction Record - Casing

Casing ID:	1005704590
Layer:	1
Material:	5
Open Hole or Material:	PLASTIC
Depth From:	0.0
Depth To:	10.0
Casing Diameter:	1.3799999952316284
Casing Diameter UOM:	inch
Casing Depth UOM:	ft

Construction Record - Screen

Screen ID:	1005704591
Layer:	1
Slot:	10
Screen Top Depth:	10.0
Screen End Depth:	20.0
Screen Material:	5
Screen Depth UOM:	ft
Screen Diameter UOM:	inch
Screen Diameter:	1.059999942779541

Water Details

Water ID:	1005704589
Layer:	
Kind Code:	
Kind:	
Water Found Depth:	
Water Found Depth UOM:	ft

Hole Diameter

Hole ID:	1005704588
Diameter:	2.375
Depth From:	0.0
Depth To:	20.0
Hole Depth UOM:	ft
Hole Diameter UOM:	inch

105	***2 of 2***	***SSE/199.1***	***76.9 / 0.00***	***296 BANK ST. OTTAWA ON***	***WWIS***

Well ID: 7246843 ***Flowing (Y/N):***

Construction Date:		**Flow Rate:**	
Use 1st:	Monitoring and Test Hole	**Data Entry Status:**	
Use 2nd:	0	**Data Src:**	
Final Well Status:	Observation Wells	**Date Received:**	08/24/2015
Water Type:		**Selected Flag:**	TRUE
Casing Material:		**Abandonment Rec:**	
Audit No:	Z208885	**Contractor:**	7241
Tag:	A163032	**Form Version:**	7
Constructn Method:		**Owner:**	
Elevation (m):		**County:**	OTTAWA-CARLETON
Elevatn Reliabilty:		**Lot:**	
Depth to Bedrock:		**Concession:**	
Well Depth:		**Concession Name:**	
Overburden/Bedrock:		**Easting NAD83:**	
Pump Rate:		**Northing NAD83:**	
Static Water Level:		**Zone:**	
Clear/Cloudy:		**UTM Reliability:**	
Municipality:	OTTAWA CITY		
Site Info:			

PDF URL (Map): https://d2khazk8e83rdv.cloudfront.net/moe_mapping/downloads/2Water/Wells_pdfs/724\7246843.pdf

Additional Detail(s) (Map)

Well Completed Date:	07/17/2015
Year Completed:	2015
Depth (m):	3.048
Latitude:	45.4150891021901
Longitude:	-75.6962951247751
X:	-75.69629496298303
Y:	45.41508909517127
Path:	724\7246843.pdf

Bore Hole Information

Bore Hole ID:	1005625970	**Elevation:**	
DP2BR:		**Elevrc:**	
Spatial Status:		**Zone:**	18
Code OB:		**East83:**	445519.00
Code OB Desc:		**North83:**	5029299.00
Open Hole:		**Org CS:**	G83dd
Cluster Kind:		**UTMRC:**	4
Date Completed:	07/17/2015	**UTMRC Desc:**	margin of error : 30 m - 100 m
Remarks:		**Location Method:**	wwr
Location Method Desc:	on Water Well Record		
Elevrc Desc:			
Location Source Date:			
Improvement Location Source:			
Improvement Location Method:			
Source Revision Comment:			
Supplier Comment:			

Overburden and Bedrock Materials Interval

Formation ID:	1005704599
Layer:	1
Color:	2
General Color:	GREY
Material 1:	
Material 1 Desc:	
Material 2:	73
Material 2 Desc:	HARD

Material 3:
Material 3 Desc:
Formation Top Depth: 0.0
Formation End Depth: 1.0
Formation End Depth UOM: ft

Overburden and Bedrock Materials Interval

Formation ID: 1005704600
Layer: 2
Color: 2
General Color: GREY
Material 1: 05
Material 1 Desc: CLAY
Material 2: 06
Material 2 Desc: SILT
Material 3: 85
Material 3 Desc: SOFT
Formation Top Depth: 1.0
Formation End Depth: 10.0
Formation End Depth UOM: ft

Annular Space/Abandonment Sealing Record

Plug ID: 1005704609
Layer: 2
Plug From: 1.0
Plug To: 2.5
Plug Depth UOM: ft

Annular Space/Abandonment Sealing Record

Plug ID: 1005704610
Layer: 3
Plug From: 2.5
Plug To: 10.0
Plug Depth UOM: ft

Annular Space/Abandonment Sealing Record

Plug ID: 1005704608
Layer: 1
Plug From: 0.0
Plug To: 1.0
Plug Depth UOM: ft

Method of Construction & Well Use

Method Construction ID: 1005704607
Method Construction Code: D
Method Construction: Direct Push
Other Method Construction:

Pipe Information

Pipe ID: 1005704598

Casing No: 0
Comment:
Alt Name:

Construction Record - Casing

Casing ID: 1005704603
Layer: 1
Material: 5
Open Hole or Material: PLASTIC
Depth From: 0.0
Depth To: 3.0
Casing Diameter: 1.3799999952316284
Casing Diameter UOM: inch
Casing Depth UOM: ft

Construction Record - Screen

Screen ID: 1005704604
Layer: 1
Slot: 10
Screen Top Depth: 3.0
Screen End Depth: 10.0
Screen Material: 5
Screen Depth UOM: ft
Screen Diameter UOM: inch
Screen Diameter: 1.659999966621399

Water Details

Water ID: 1005704602
Layer:
Kind Code:
Kind:
Water Found Depth:
Water Found Depth UOM: ft

Hole Diameter

Hole ID: 1005704601
Diameter: 2.375
Depth From: 0.0
Depth To: 10.0
Hole Depth UOM: ft
Hole Diameter UOM: inch

---

106 | ***1 of 2*** | ***SSW/201.5*** | ***77.9 / 0.99*** | ***OTTAWA COMMUNITY HOUSING CORPORATION***
395 SOMERSET STREET
OTTAWA ON | ***GEN***

Generator Info

Generator No: ON3877609
Approval Years: 2011
Status:
PO Box No:
Country:
Co Admin:
Phone No Admin:

Choice of Contact:
Contaminated Fac:
MHSW Facility:
SIC Code: 531112

Map Key	Number of Records	Direction/ Distance (m)	Elev/Diff (m)	Site	DB
SIC Description:					
106	2 of 2	SSW/201.5	77.9 / 0.99	Black & McDonald Ltd. 395 Somerset Ottawa ON K2L 4X8	GEN

Generator Info

Generator No:	ON5677772	***Choice of Contact:***	
Approval Years:	As of Oct 2019	***Contaminated Fac:***	
Status:	Registered	***MHSW Facility:***	
PO Box No:		***SIC Code:***	
Country:	Canada		
Co Admin:			
Phone No Admin:			
SIC Description:			

Waste Detail(s)

Waste Class:	251 L
Waste Class Name:	Waste oils/sludges (petroleum based)

2019 Generator Info

Gen No:	ON5677772	***Choice of Contact:***	CO_OFFICIAL
ID:	22730	***Phone No Official:***	613-731-1182 Ext.2518
Contaminated Fac:	N	***Phone No Admin:***	
MHSW Facility:	N	***County Ont:***	OTTAWA CARLTON (RM)
NAICS Code1:	531310	***County Out:***	
NAICS Code2:		***District:***	402
NAICS Code3:			
Gen Name:	Black & McDonald Ltd.		
Gen Div:			
Gen Op Name:	Black & McDonald Ltd.		
Gen Op Div:			
Site Adrs1:	395 Somerset		
Site Bldg:			
Site Pobox:			
Province In:	ONTARIO		
Site Adrs2:			
Site City:	Ottawa		
Province Out:			
Site Postal Code:	K2L 4X8		
Site Country:	Canada		
Co Official:	Olivier OO Obiono		
Co Admin:			

2020 Generator Info

Gen No:	ON5677772	***Choice of Contact:***	CO_OFFICIAL
ID:	22463	***Phone No Official:***	613-731-1182 Ext.2518
Contaminated Fac:	N	***Phone No Admin:***	
MHSW Facility:	N	***County Ont:***	OTTAWA CARLTON (RM)
NAICS Code1:	531310	***County Out:***	
NAICS Code2:		***District:***	402
NAICS Code3:			
Gen Name:	Black & McDonald Ltd.		
Gen Div:			
Gen Op Name:	Black & McDonald Ltd.		
Gen Op Div:			
Site Adrs1:	395 Somerset		

Map Key	Number of Records	Direction/ Distance (m)	Elev/Diff (m)	Site	DB

Site Bldg:
Site Pobox:
Province In: ONTARIO
Site Adrs2:
Site City: Ottawa
Province Out:
Site Postal Code: K2L 4X8
Site Country: Canada
Co Official: Olivier OO Obiono
Co Admin:

---

107 | **1 of 1** | **E/201.6** | **74.9 / -2.00** | **320 Cooper Street Ottawa Ottawa ON K2P 0G7** | **EHS**

Order No: 20321400026
Status: C
Report Type: Standard Report
Report Date: 17-DEC-20
Date Received: 14-DEC-20
Previous Site Name:
Lot/Building Size:
Additional Info Ordered:

Nearest Intersection:
Municipality:
Client Prov/State: ON
Search Radius (km): .25
X: -75.6941526
Y: 45.417175

---

108 | **1 of 3** | **ENE/205.9** | **74.9 / -2.00** | **MOTOR VEHICLE 250 LISGAR STR. MOTOR VEHICLE (OPERATING FLUID) OTTAWA CITY ON K2P 0C8** | **SPL**

Ref No: 53206
Year:
Incident Dt: 6/28/1991
Dt MOE Arvl on Scn:
MOE Reported Dt: 6/28/1991
Dt Document Closed:
Site No:
MOE Response:
Site County/District:
Site Geo Ref Meth:
Site District Office:
Nearest Watercourse:
Site Name:
Site Address:
Site Region:
Site Municipality: OTTAWA CITY
Site Lot:
Site Conc:
Site Geo Ref Accu:
Site Map Datum:
Northing:
Easting:
Entity Operating Name:
Client Name:
Client Type:
Source Type:
Incident Cause: OTHER CONTAINER LEAK
Incident Preceding Spill:
Incident Reason: CORROSION
Incident Summary: RESIDENT: 20L GASOLINE SPILL FROM CAR. TANK RUPTURED
Environment Impact: NOT ANTICIPATED
Health Env Consequence:
Nature of Impact:
Contaminant Qty:
Contaminant Qty 1:

Municipality No: 20101
Nature of Damage:
Discharger Report:
Material Group:
Impact to Health:
Agency Involved: FIRE, WORKS

Contaminant Unit:
Contaminant Code:
Contaminant Name:
Contaminant Limit 1:
Contam Limit Freq 1:
Contaminant UN No 1:
Receiving Medium: LAND / WATER
Activity Preceding Spill:
Property 2nd Watershed:
Property Tertiary Watershed:
Sector Type:
SAC Action Class:
Call Report Locatn Geodata:
Time Reported:
System Facility Address:

---

108 | ***2 of 3*** | ***ENE/205.9*** | ***74.9 / -2.00*** | ***Enbridge Gas Distribution Inc.***
250 Lisgar Street
Ottawa ON | ***SPL***

Ref No: 3105-9QUP89
Year:
Incident Dt: 2014/11/14
Dt MOE Arvl on Scn:
MOE Reported Dt: 2014/11/14
Dt Document Closed: 2014/12/20
Site No: NA
MOE Response: Not Moe mandate
Site County/District:
Site Geo Ref Meth:
Site District Office:
Nearest Watercourse:
Site Name: 1/2" line strike<UNOFFICIAL>
Site Address: 250 Lisgar Street
Site Region:
Site Municipality: Ottawa
Site Lot:
Site Conc:
Site Geo Ref Accu:
Site Map Datum:
Northing:
Easting:
Entity Operating Name:
Client Name: Enbridge Gas Distribution Inc.
Client Type:
Source Type:
Incident Cause: Leak/Break
Incident Preceding Spill:
Incident Reason: Unknown / N/A
Incident Summary: Union Gas: 1/2" plastic line strike, made safe
Environment Impact: Confirmed
Health Env Consequence:
Nature of Impact: Air Pollution
Contaminant Qty: 0 other - see incident description
Contaminant Qty 1: 0
Contaminant Unit: other - see incident description
Contaminant Code: 35
Contaminant Name: NATURAL GAS (METHANE)
Contaminant Limit 1:
Contam Limit Freq 1:
Contaminant UN No 1:
Receiving Medium:
Activity Preceding Spill:
Property 2nd Watershed:
Municipality No:
Nature of Damage:
Discharger Report:
Material Group:
Impact to Health:
Agency Involved:

Map Key	Number of Records	Direction/ Distance (m)	Elev/Diff (m)	Site	DB

Property Tertiary Watershed:
Sector Type: Pipeline/Components
SAC Action Class: TSSA - Fuel Safety Branch - Hydrocarbon Fuel Release/Spill
Call Report Locatn Geodata:
Time Reported:
System Facility Address:

---

108 *3 of 3* *ENE/205.9* *74.9 / -2.00* ***OTTAWA GREENBELT CONSTRUCTION LTD***
250 LISGAR ST,,OTTAWA,ON,K2P 0C8,CA
ON ***PINC***

Incident Id:
Incident No: 1520852
Incident Reported Dt: 11/14/2014
Type: FS-Pipeline Incident
Status Code:
Tank Status: Pipeline Damage Reason Est
Task No:
Spills Action Centre:
Fuel Type:
Fuel Occurrence Tp:
Date of Occurrence:
Occurrence Start Dt:
Depth:
Customer Acct Name: OTTAWA GREENBELT CONSTRUCTION LTD
Incident Address: 250 LISGAR ST,,OTTAWA,ON,K2P 0C8,CA
Operation Type:
Pipeline Type:
Regulator Type:
Summary:
Reported By:
Affiliation:
Occurrence Desc:
Damage Reason:
Notes:

Pipe Material:
Fuel Category:
Health Impact:
Environment Impact:
Property Damage:
Service Interrupt:
Enforce Policy:
Public Relation:
Pipeline System:
PSIG:
Attribute Category:
Regulator Location:
Method Details:

---

109 *1 of 7* *WNW/205.9* *77.9 / 1.00* ***City of Ottawa***
210 Gloucester
Ottawa ON K2P 2K4 ***GEN***

Generator Info

Generator No: ON7180209
Approval Years: 2016
Status:
PO Box No:
Country: Canada
Co Admin:
Phone No Admin:
SIC Description: 913910

Choice of Contact: CO_OFFICIAL
Contaminated Fac: No
MHSW Facility: No
SIC Code: 913910

Waste Detail(s)

Waste Class: 251
Waste Class Name: OIL SKIMMINGS & SLUDGES

---

109 *2 of 7* *WNW/205.9* *77.9 / 1.00* ***City of Ottawa***
210 Gloucester
Ottawa ON K2P 2K4 ***GEN***

Map Key	Number of Records	Direction/ Distance (m)	Elev/Diff (m)	Site	DB

Generator Info

Generator No:	ON7180209	***Choice of Contact:***	CO_OFFICIAL
Approval Years:	2015	***Contaminated Fac:***	No
Status:		***MHSW Facility:***	No
PO Box No:		***SIC Code:***	913910
Country:	Canada		
Co Admin:			
Phone No Admin:			
SIC Description:	913910		

Waste Detail(s)

Waste Class:	251
Waste Class Name:	OIL SKIMMINGS & SLUDGES

---

109 ***3 of 7*** ***WNW/205.9*** ***77.9 / 1.00*** ***City of Ottawa***
210 Gloucester
Ottawa ON K2P 2K4 ***GEN***

Generator Info

Generator No:	ON7180209	***Choice of Contact:***	CO_OFFICIAL
Approval Years:	2014	***Contaminated Fac:***	No
Status:		***MHSW Facility:***	No
PO Box No:		***SIC Code:***	913910
Country:	Canada		
Co Admin:			
Phone No Admin:			
SIC Description:	913910		

Waste Detail(s)

Waste Class:	251
Waste Class Name:	OIL SKIMMINGS & SLUDGES

---

109 ***4 of 7*** ***WNW/205.9*** ***77.9 / 1.00*** ***City of Ottawa Parks, Bldg & Grounds Services Branch***
210 Gloucester
Ottawa ON K2P 2K4 ***GEN***

Generator Info

Generator No:	ON7180209	***Choice of Contact:***	
Approval Years:	As of Dec 2018	***Contaminated Fac:***	
Status:	Registered	***MHSW Facility:***	
PO Box No:		***SIC Code:***	
Country:	Canada		
Co Admin:			
Phone No Admin:			
SIC Description:			

Waste Detail(s)

Waste Class:	251 L

Map Key	Number of Records	Direction/ Distance (m)	Elev/Diff (m)	Site	DB
Waste Class Name:		Waste oils/sludges (petroleum based)			
109	5 of 7	WNW/205.9	77.9 / 1.00	City of Ottawa Parks, Bldg & Grounds Services Branch 210 Gloucester Ottawa ON K2P 2K4	GEN

Generator Info

Generator No:	ON7180209	**Choice of Contact:**	
Approval Years:	As of Jul 2020	**Contaminated Fac:**	
Status:	Registered	**MHSW Facility:**	
PO Box No:		**SIC Code:**	
Country:	Canada		
Co Admin:			
Phone No Admin:			
SIC Description:			

Waste Detail(s)

Waste Class:	251 L
Waste Class Name:	Waste oils/sludges (petroleum based)

109	6 of 7	WNW/205.9	77.9 / 1.00	City of Ottawa Parks, Bldg & Grounds Services Branch 210 Gloucester Ottawa ON K2P 2K4	GEN

Generator Info

Generator No:	ON7180209	**Choice of Contact:**	
Approval Years:	As of Nov 2021	**Contaminated Fac:**	
Status:	Registered	**MHSW Facility:**	
PO Box No:		**SIC Code:**	
Country:	Canada		
Co Admin:			
Phone No Admin:			
SIC Description:			

Waste Detail(s)

Waste Class:	251 L
Waste Class Name:	Waste oils/sludges (petroleum based)

109	7 of 7	WNW/205.9	77.9 / 1.00	City of Ottawa 210 Gloucester Ottawa ON K2P 2K4	GEN

Generator Info

Generator No:	ON7180209	**Choice of Contact:**	
Approval Years:	As of Oct 2022	**Contaminated Fac:**	
Status:	Registered	**MHSW Facility:**	
PO Box No:		**SIC Code:**	
Country:	Canada		
Co Admin:			

Phone No Admin:
SIC Description:

Waste Detail(s)

Waste Class: 251 L
Waste Class Name: OIL SKIMMINGS & SLUDGES

2017 Generator Info

Gen No: ON7180209
ID: 28165
Contaminated Fac: N
MHSW Facility: N
NAICS Code1: 913910
NAICS Code2:
NAICS Code3:
Choice of Contact: CO_OFFICIAL
Phone No Official: 613-580-2424 Ext.12085
Phone No Admin:
County Ont: OTTAWA CARLTON (RM)
County Out:
District: 402
Gen Name: City of Ottawa
Gen Div: Parks, Bldg & Grounds Services Branch
Gen Op Name: City of Ottawa
Gen Op Div: Parks, Bldg & Grounds Services Branch
Site Adrs1: 210 Gloucester
Site Bldg: Parking Garage #3
Site Pobox:
Province In: ONTARIO
Site Adrs2:
Site City: Ottawa
Province Out:
Site Postal Code: K2P 2K4
Site Country: Canada
Co Official: Randy Villeneuve
Co Admin:

2018 Generator Info

Gen No: ON7180209
ID: 28621
Contaminated Fac: N
MHSW Facility: N
NAICS Code1: 913910
NAICS Code2:
NAICS Code3:
Choice of Contact: CO_OFFICIAL
Phone No Official: 613-580-2424 Ext.12085
Phone No Admin:
County Ont: OTTAWA CARLTON (RM)
County Out:
District: 402
Gen Name: City of Ottawa
Gen Div: Parks, Bldg & Grounds Services Branch
Gen Op Name: City of Ottawa
Gen Op Div: Parks, Bldg & Grounds Services Branch
Site Adrs1: 210 Gloucester
Site Bldg: Parking Garage #3
Site Pobox:
Province In: ONTARIO
Site Adrs2:
Site City: Ottawa
Province Out:
Site Postal Code: K2P 2K4
Site Country: Canada
Co Official: Randy Villeneuve
Co Admin:

2019 Generator Info

Gen No: ON7180209
ID: 28914
Choice of Contact: CO_OFFICIAL
Phone No Official: 613-580-2424 Ext.12085

Contaminated Fac:	N	***Phone No Admin:***	
MHSW Facility:	N	***County Ont:***	OTTAWA CARLTON (RM)
NAICS Code1:	913910	***County Out:***	
NAICS Code2:		***District:***	402
NAICS Code3:			
Gen Name:	City of Ottawa		
Gen Div:	Parks, Bldg & Grounds Services Branch		
Gen Op Name:	City of Ottawa		
Gen Op Div:	Parks, Bldg & Grounds Services Branch		
Site Adrs1:	210 Gloucester		
Site Bldg:	Parking Garage #3		
Site Pobox:			
Province In:	ONTARIO		
Site Adrs2:			
Site City:	Ottawa		
Province Out:			
Site Postal Code:	K2P 2K4		
Site Country:	Canada		
Co Official:	Randy Villeneuve		
Co Admin:			

2020 Generator Info

Gen No:	ON7180209	***Choice of Contact:***	CO_OFFICIAL
ID:	28602	***Phone No Official:***	613-580-2424 Ext.12085
Contaminated Fac:	N	***Phone No Admin:***	
MHSW Facility:	N	***County Ont:***	OTTAWA CARLTON (RM)
NAICS Code1:	913910	***County Out:***	
NAICS Code2:		***District:***	402
NAICS Code3:			
Gen Name:	City of Ottawa		
Gen Div:	Parks, Bldg & Grounds Services Branch		
Gen Op Name:	City of Ottawa		
Gen Op Div:	Parks, Bldg & Grounds Services Branch		
Site Adrs1:	210 Gloucester		
Site Bldg:	Parking Garage #3		
Site Pobox:			
Province In:	ONTARIO		
Site Adrs2:			
Site City:	Ottawa		
Province Out:			
Site Postal Code:	K2P 2K4		
Site Country:	Canada		
Co Official:	Randy Villeneuve		
Co Admin:			

2020 Generator Manifest

ID:	51015	***Sum Received Qty:***	2000.0
Generator No:	ON7180209	***Waste Class Name:***	OIL SKIMMINGS & SLUDGES
Receiver Type:	035	***Count Manifests:***	1
Waste Char:	L	***District:***	402
Waste Code:	251		

2021 Generator Info

Gen No:	ON7180209	***Choice of Contact:***	CO_OFFICIAL
ID:	29163	***Phone No Official:***	613-580-2424 Ext.12085
Contaminated Fac:	N	***Phone No Admin:***	
MHSW Facility:	N	***County Ont:***	OTTAWA CARLTON (RM)
NAICS Code1:	913910	***County Out:***	
NAICS Code2:		***District:***	402
NAICS Code3:			

Map Key	Number of Records	Direction/ Distance (m)	Elev/Diff (m)	Site	DB

Gen Name:	City of Ottawa
Gen Div:	Parks, Bldg & Grounds Services Branch
Gen Op Name:	City of Ottawa
Gen Op Div:	Parks, Bldg & Grounds Services Branch
Site Adrs1:	210 Gloucester
Site Bldg:	Parking Garage #3
Site Pobox:	
Province In:	ONTARIO
Site Adrs2:	
Site City:	Ottawa
Province Out:	
Site Postal Code:	K2P 2K4
Site Country:	Canada
Co Official:	Daniel Alves
Co Admin:	

---

110 | ***1 of 3*** | ***E/207.2*** | ***74.9 / -2.00*** | ***320 Cooper Street Ottawa ON K2P 0G7*** | ***EHS***

Order No:	20070316023	**Nearest Intersection:**	Cooper Street and Metcalf Street
Status:	C	**Municipality:**	
Report Type:	CAN - Complete Report	**Client Prov/State:**	
Report Date:	3/27/2007	**Search Radius (km):**	0.25
Date Received:	3/16/2007	**X:**	-75.693881
Previous Site Name:		**Y:**	45.417111
Lot/Building Size:			
Additional Info Ordered:			

---

110 | ***2 of 3*** | ***E/207.2*** | ***74.9 / -2.00*** | ***320 Cooper St Ottawa ON K2P0G7*** | ***EHS***

Order No:	20140224059	**Nearest Intersection:**	
Status:	C	**Municipality:**	
Report Type:	Custom Report	**Client Prov/State:**	ON
Report Date:	28-FEB-14	**Search Radius (km):**	.25
Date Received:	24-FEB-14	**X:**	-75.694021
Previous Site Name:		**Y:**	45.416972
Lot/Building Size:			
Additional Info Ordered:			

---

110 | ***3 of 3*** | ***E/207.2*** | ***74.9 / -2.00*** | ***320 Cooper Street Ottawa ON Ottawa ON K2P 0G7*** | ***EHS***

Order No:	23061300287	**Nearest Intersection:**	
Status:	C	**Municipality:**	
Report Type:	Custom Report	**Client Prov/State:**	ON
Report Date:	16-JUN-23	**Search Radius (km):**	.25
Date Received:	13-JUN-23	**X:**	-75.6940461
Previous Site Name:		**Y:**	45.416969
Lot/Building Size:			
Additional Info Ordered:			

---

111 | ***1 of 1*** | ***ENE/209.5*** | ***74.9 / -2.00*** | ***250 Lisgar St Ottawa ON*** | ***WWIS***

Well ID:	7334675	**Flowing (Y/N):**	
Construction Date:		**Flow Rate:**	
Use 1st:	Municipal	**Data Entry Status:**	
Use 2nd:	Monitoring	**Data Src:**	
Final Well Status:	Monitoring and Test Hole	**Date Received:**	03/08/2019

Water Type:		**Selected Flag:**	TRUE
Casing Material:		**Abandonment Rec:**	
Audit No:	Z298237	**Contractor:**	7241
Tag:	A257374	**Form Version:**	7
Constructn Method:		**Owner:**	
Elevation (m):		**County:**	OTTAWA-CARLETON
Elevatn Reliabilty:		**Lot:**	
Depth to Bedrock:		**Concession:**	
Well Depth:		**Concession Name:**	
Overburden/Bedrock:		**Easting NAD83:**	
Pump Rate:		**Northing NAD83:**	
Static Water Level:		**Zone:**	
Clear/Cloudy:		**UTM Reliability:**	
Municipality:	NEPEAN TOWNSHIP		
Site Info:			

PDF URL (Map): https://d2khazk8e83rdv.cloudfront.net/moe_mapping/downloads/2Water/Wells_pdfs/733\7334675.pdf

Additional Detail(s) (Map)

Well Completed Date:	11/14/2018
Year Completed:	2018
Depth (m):	4.2672
Latitude:	45.4177026463752
Longitude:	-75.6942950503539
X:	-75.69429488780035
Y:	45.41770263948757
Path:	733\7334675.pdf

Bore Hole Information

Bore Hole ID:	1007447342	**Elevation:**	
DP2BR:		**Elevrc:**	
Spatial Status:		**Zone:**	18
Code OB:		**East83:**	445678.00
Code OB Desc:		**North83:**	5029588.00
Open Hole:		**Org CS:**	UTM83
Cluster Kind:		**UTMRC:**	4
Date Completed:	11/14/2018	**UTMRC Desc:**	margin of error : 30 m - 100 m
Remarks:		**Location Method:**	wwr
Location Method Desc:	on Water Well Record		
Elevrc Desc:			
Location Source Date:			
Improvement Location Source:			
Improvement Location Method:			
Source Revision Comment:			
Supplier Comment:			

Overburden and Bedrock Materials Interval

Formation ID:	1007811499
Layer:	3
Color:	6
General Color:	BROWN
Material 1:	05
Material 1 Desc:	CLAY
Material 2:	06
Material 2 Desc:	SILT
Material 3:	85
Material 3 Desc:	SOFT
Formation Top Depth:	2.0
Formation End Depth:	6.0

Formation End Depth UOM: ft

Overburden and Bedrock Materials Interval

Formation ID: 1007811500
Layer: 4
Color: 2
General Color: GREY
Material 1: 05
Material 1 Desc: CLAY
Material 2: 06
Material 2 Desc: SILT
Material 3: 85
Material 3 Desc: SOFT
Formation Top Depth: 6.0
Formation End Depth: 14.0
Formation End Depth UOM: ft

Overburden and Bedrock Materials Interval

Formation ID: 1007811497
Layer: 1
Color: 2
General Color: GREY
Material 1: 11
Material 1 Desc: GRAVEL
Material 2: 27
Material 2 Desc: OTHER
Material 3: 73
Material 3 Desc: HARD
Formation Top Depth: 0.0
Formation End Depth: 1.0
Formation End Depth UOM: ft

Overburden and Bedrock Materials Interval

Formation ID: 1007811498
Layer: 2
Color: 6
General Color: BROWN
Material 1: 28
Material 1 Desc: SAND
Material 2:
Material 2 Desc:
Material 3: 85
Material 3 Desc: SOFT
Formation Top Depth: 1.0
Formation End Depth: 2.0
Formation End Depth UOM: ft

Annular Space/Abandonment Sealing Record

Plug ID: 1007812686
Layer: 1
Plug From: 0.0
Plug To: 1.0
Plug Depth UOM: ft

Annular Space/Abandonment Sealing Record

Plug ID:	1007812687
Layer:	2
Plug From:	1.0
Plug To:	3.0
Plug Depth UOM:	ft

Annular Space/Abandonment Sealing Record

Plug ID:	1007812688
Layer:	3
Plug From:	3.0
Plug To:	14.0
Plug Depth UOM:	ft

Method of Construction & Well Use

Method Construction ID:	1007813621
Method Construction Code:	B
Method Construction:	Other Method
Other Method Construction:	Direct Push

Pipe Information

Pipe ID:	1007810122
Casing No:	0
Comment:	
Alt Name:	

Construction Record - Casing

Casing ID:	1007813970
Layer:	1
Material:	5
Open Hole or Material:	PLASTIC
Depth From:	0.0
Depth To:	4.0
Casing Diameter:	1.3799999952316284
Casing Diameter UOM:	Inch
Casing Depth UOM:	ft

Construction Record - Screen

Screen ID:	1007814444
Layer:	1
Slot:	10
Screen Top Depth:	4.0
Screen End Depth:	14.0
Screen Material:	5
Screen Depth UOM:	ft
Screen Diameter UOM:	inch
Screen Diameter:	1.659999966621399

Results of Well Yield Testing

Pumping Test Method Desc:	
Pump Test ID:	1007814774

Pump Set At:
Static Level:
Final Level After Pumping:
Recommended Pump Depth:
Pumping Rate:
Flowing Rate:
Recommended Pump Rate:
Levels UOM: ft
Rate UOM: GPM
Water State After Test Code:
Water State After Test:
Pumping Test Method: 0
Pumping Duration HR:
Pumping Duration MIN:
Flowing:

Hole Diameter

Hole ID: 1007813297
Diameter: 2.375
Depth From: 0.0
Depth To: 14.0
Hole Depth UOM: ft
Hole Diameter UOM: Inch

---

112 ***1 of 3*** ***NE/209.7*** ***74.9 / -2.00*** ***96 Nepean St Ottawa ON*** ***EHS***

Order No: 20110830011
Status: C
Report Type: Standard Report
Report Date: 8/31/2011
Date Received: 8/30/2011 9:38:26 AM
Previous Site Name:
Lot/Building Size:
Additional Info Ordered:

Nearest Intersection:
Municipality:
Client Prov/State: ON
Search Radius (km): 0.25
X: -75.69485
Y: 45.418498

---

112 ***2 of 3*** ***NE/209.7*** ***74.9 / -2.00*** ***Claridge Homes Corporation 96 Nepean Street Ottawa ON*** ***GEN***

Generator Info

Generator No: ON7528429
Approval Years: 2011
Status:
PO Box No:
Country:
Co Admin:
Phone No Admin:
SIC Description:

Choice of Contact:
Contaminated Fac:
MHSW Facility:
SIC Code: 236110

---

112 ***3 of 3*** ***NE/209.7*** ***74.9 / -2.00*** ***96 Nepean St Ottawa ON K2P0B3*** ***EHS***

Order No: 20140321051
Status: C
Report Type: RSC Report (Urban)
Report Date: 24-MAR-14
Date Received: 21-MAR-14

Nearest Intersection:
Municipality: Ottawa
Client Prov/State: ON
Search Radius (km): .25
X: -75.694977

Map Key	Number of Records	Direction/ Distance (m)	Elev/Diff (m)	Site	DB

Previous Site Name:
Lot/Building Size: 0.32 ha
Additional Info Ordered:
Y: 45.418311

---

113 *1 of 23* *SSE/209.9* *76.9 / 0.00*

HARTMAN'S YOUR INDEPENDENT GROCER
296 BANK STREET
OTTAWA ON K2P 1X8

PES

Detail Licence No:		**Operator Box:**	
Licence No:		**Operator Class:**	
Status:		**Operator No:**	
Approval Date:		**Operator Type:**	
Report Source:		**Oper Area Code:**	
Licence Type:	Vendor	**Oper Phone No:**	
Licence Type Code:		**Operator Ext:**	
Licence Class:		**Operator Lot:**	
Licence Control:		**Oper Concession:**	
Latitude:		**Operator Region:**	
Longitude:		**Operator District:**	
Lot:		**Operator County:**	
Concession:		**Op Municipality:**	
Region:		**Post Office Box:**	
District:		**MOE District:**	
County:		**SWP Area Name:**	
Trade Name:			
PDF URL:			

---

113 *2 of 23* *SSE/209.9* *76.9 / 0.00*

HARTMAN'S YOUR INDEPENDENT GROCER
296 BANK STREET
OTTAWA ON K2P 1X8

PES

Detail Licence No:	23-01-10066-0	**Operator Box:**	
Licence No:	10066	**Operator Class:**	
Status:		**Operator No:**	
Approval Date:		**Operator Type:**	
Report Source:		**Oper Area Code:**	
Licence Type:	Limited Vendor	**Oper Phone No:**	
Licence Type Code:	23	**Operator Ext:**	
Licence Class:	01	**Operator Lot:**	
Licence Control:	0	**Oper Concession:**	
Latitude:		**Operator Region:**	4
Longitude:		**Operator District:**	2
Lot:		**Operator County:**	15
Concession:		**Op Municipality:**	
Region:	4	**Post Office Box:**	
District:	2	**MOE District:**	
County:	15	**SWP Area Name:**	
Trade Name:			
PDF URL:			

---

113 *3 of 23* *SSE/209.9* *76.9 / 0.00*

HARTMAN'S YOUR INDEPENDENT GROCER
296 BANK ST
OTTAWA ON K2P 1X8

PES

Detail Licence No:		**Operator Box:**	
Licence No:		**Operator Class:**	
Status:		**Operator No:**	
Approval Date:		**Operator Type:**	
Report Source:		**Oper Area Code:**	
Licence Type:	Limited Vendor	**Oper Phone No:**	

Map Key	Number of Records	Direction/ Distance (m)	Elev/Diff (m)	Site	DB

Licence Type Code:	23		Operator Ext:	
Licence Class:			Operator Lot:	
Licence Control:			Oper Concession:	
Latitude:			Operator Region:	
Longitude:			Operator District:	
Lot:			Operator County:	
Concession:			Op Municipality:	
Region:			Post Office Box:	
District:			MOE District:	
County:			SWP Area Name:	
Trade Name:				
PDF URL:				

113	4 of 23	SSE/209.9	76.9 / 0.00	HARTMAN'S YOUR INDEPENDENT GROCER 296 BANK ST OTTAWA ON K2P 1X8	PES

Detail Licence No:		Operator Box:	
Licence No:		Operator Class:	
Status:		Operator No:	
Approval Date:		Operator Type:	
Report Source:		Oper Area Code:	
Licence Type:	Vendor	Oper Phone No:	
Licence Type Code:		Operator Ext:	
Licence Class:		Operator Lot:	
Licence Control:		Oper Concession:	
Latitude:		Operator Region:	
Longitude:		Operator District:	
Lot:		Operator County:	
Concession:		Op Municipality:	
Region:		Post Office Box:	
District:		MOE District:	
County:		SWP Area Name:	
Trade Name:			
PDF URL:			

113	5 of 23	SSE/209.9	76.9 / 0.00	Parson Refrigeration (1985) Ltd. 296 Bank St. Ottawa ON K2P 1X8	SPL

Ref No:	5430-849QV8	Municipality No:	
Year:		Nature of Damage:	
Incident Dt:		Discharger Report:	
Dt MOE Arvl on Scn:		Material Group:	
MOE Reported Dt:	4/6/2010	Impact to Health:	
Dt Document Closed:		Agency Involved:	
Site No:			
MOE Response:	No Field Response		
Site County/District:			
Site Geo Ref Meth:			
Site District Office:			
Nearest Watercourse:			
Site Name:	Hartman's Independant Grocer<UNOFFICIAL>		
Site Address:			
Site Region:			
Site Municipality:			
Site Lot:			
Site Conc:			
Site Geo Ref Accu:			
Site Map Datum:			
Northing:			
Easting:			

Map Key	Number of Records	Direction/ Distance (m)	Elev/Diff (m)	Site	DB

Entity Operating Name:	
Client Name:	Parson Refrigeration (1985) Ltd.
Client Type:	
Source Type:	
Incident Cause:	Valve / Fitting Leak Or Failure
Incident Preceding Spill:	
Incident Reason:	Spill
Incident Summary:	Parsons Ref: 235 lbs R507 to Air
Environment Impact:	Not Anticipated
Health Env Consequence:	
Nature of Impact:	Air Pollution
Contaminant Qty:	
Contaminant Qty 1:	
Contaminant Unit:	
Contaminant Code:	38
Contaminant Name:	REFRIGERANT GAS, N.O.S.
Contaminant Limit 1:	
Contam Limit Freq 1:	
Contaminant UN No 1:	
Receiving Medium:	
Activity Preceding Spill:	
Property 2nd Watershed:	
Property Tertiary Watershed:	
Sector Type:	Other
SAC Action Class:	Air Spills - Gases and Vapours
Call Report Locatn Geodata:	
Time Reported:	
System Facility Address:	

113	*6 of 23*	*SSE/209.9*	*76.9 / 0.00*	***Bank and Somerset Holdings Limited*** ***296 Bank Street*** ***Ottawa ON K2P 1X8***	***CA***

Certificate #:	5155-5W4MG7
Application Year:	2004
Issue Date:	3/1/2004
Approval Type:	Municipal and Private Sewage Works
Status:	Approved
Application Type:	
Client Name:	
Client Address:	
Client City:	
Client Postal Code:	
Project Description:	
Contaminants:	
Emission Control:	

113	*7 of 23*	*SSE/209.9*	*76.9 / 0.00*	***HARTMAN'S YOUR INDEPENDENT GROCER*** ***296 BANK ST*** ***OTTAWA ON K2P 1X8***	***PES***

Detail Licence No:	23-01-16480-0	**Operator Box:**	
Licence No:		**Operator Class:**	
Status:		**Operator No:**	
Approval Date:		**Operator Type:**	
Report Source:		**Oper Area Code:**	
Licence Type:	LIMITED	**Oper Phone No:**	
Licence Type Code:		**Operator Ext:**	
Licence Class:		**Operator Lot:**	
Licence Control:		**Oper Concession:**	
Latitude:		**Operator Region:**	
Longitude:		**Operator District:**	

Map Key	Number of Records	Direction/ Distance (m)	Elev/Diff (m)	Site	DB

Lot:
Concession:
Region:
District:
County:
Trade Name:
PDF URL:

Operator County:
Op Municipality:
Post Office Box:
MOE District:
SWP Area Name:

---

113 | **8 of 23** | **SSE/209.9** | **76.9 / 0.00** | **Parson Refrigeration (1985) Ltd.**
296 Bank St
Ottawa ON | **SPL**

Ref No: 7666-9ZVTFZ
Year:
Incident Dt: 8/30/2015
Dt MOE Arvl on Scn:
MOE Reported Dt: 8/30/2015
Dt Document Closed: 10/1/2015
Site No: NA
MOE Response: No
Site County/District:
Site Geo Ref Meth:
Site District Office:
Nearest Watercourse:
Site Name: Your Independent Grocer<UNOFFICIAL>
Site Address: 296 Bank St
Site Region:
Site Municipality: Ottawa
Site Lot:
Site Conc:
Site Geo Ref Accu:
Site Map Datum:
Northing:
Easting:
Entity Operating Name:
Client Name: Parson Refrigeration (1985) Ltd.
Client Type:
Source Type:
Incident Cause:
Incident Preceding Spill:
Incident Reason: Equipment Failure
Incident Summary: Parson's Refrigeration 136 kgs R507 to atm
Environment Impact:
Health Env Consequence:
Nature of Impact:
Contaminant Qty: 136 kg
Contaminant Qty 1: 136
Contaminant Unit: kg
Contaminant Code: 38
Contaminant Name: REFRIGERANT GAS, N.O.S.
Contaminant Limit 1:
Contam Limit Freq 1:
Contaminant UN No 1:
Receiving Medium:
Activity Preceding Spill:
Property 2nd Watershed:
Property Tertiary Watershed:
Sector Type: Unknown / N/A
SAC Action Class: Air Spills - Gases and Vapours
Call Report Locatn Geodata:
Time Reported:
System Facility Address:

Municipality No:
Nature of Damage:
Discharger Report:
Material Group:
Impact to Health:
Agency Involved:

Map Key	Number of Records	Direction/ Distance (m)	Elev/Diff (m)	Site	DB
113	9 of 23	SSE/209.9	76.9 / 0.00	296 Bank St Ottawa ON K2P1X8	EHS

Order No:	20150427034	**Nearest Intersection:**	
Status:	C	**Municipality:**	
Report Type:	Standard Report	**Client Prov/State:**	ON
Report Date:	11-MAY-15	**Search Radius (km):**	.25
Date Received:	04-MAY-15	**X:**	-75.696543
Previous Site Name:		**Y:**	45.41482
Lot/Building Size:			
Additional Info Ordered:	City Directory		

Map Key	Number of Records	Direction/ Distance (m)	Elev/Diff (m)	Site	DB
113	10 of 23	SSE/209.9	76.9 / 0.00	MASSINE ENTERPRISES INC. O/A MASSINE'S YOUR INDEPENDENT GROCER 296 BANK ST OTTAWA ON K2P1X8	PES

Detail Licence No:		**Operator Box:**	
Licence No:	17671	**Operator Class:**	
Status:		**Operator No:**	
Approval Date:		**Operator Type:**	
Report Source:	Legacy Licenses (Excluding TS)	**Oper Area Code:**	613
Licence Type:	Limited Vendor	**Oper Phone No:**	2348692
Licence Type Code:	23	**Operator Ext:**	
Licence Class:	01	**Operator Lot:**	
Licence Control:		**Oper Concession:**	
Latitude:		**Operator Region:**	
Longitude:		**Operator District:**	
Lot:		**Operator County:**	
Concession:		**Op Municipality:**	
Region:		**Post Office Box:**	
District:		**MOE District:**	
County:		**SWP Area Name:**	
Trade Name:			
PDF URL:			

Map Key	Number of Records	Direction/ Distance (m)	Elev/Diff (m)	Site	DB
113	11 of 23	SSE/209.9	76.9 / 0.00	LOBLAWS INC O/A BANK STREET YOUR INDEPENDENT GROCER 296 BANK ST OTTAWA ON K2P1X8	PES

Detail Licence No:		**Operator Box:**	
Licence No:	17343	**Operator Class:**	
Status:		**Operator No:**	
Approval Date:		**Operator Type:**	
Report Source:	Legacy Licenses (Excluding TS)	**Oper Area Code:**	613
Licence Type:	Limited Vendor	**Oper Phone No:**	2348692
Licence Type Code:	23	**Operator Ext:**	
Licence Class:	01	**Operator Lot:**	
Licence Control:		**Oper Concession:**	
Latitude:		**Operator Region:**	
Longitude:		**Operator District:**	
Lot:		**Operator County:**	
Concession:		**Op Municipality:**	
Region:		**Post Office Box:**	
District:		**MOE District:**	
County:		**SWP Area Name:**	
Trade Name:			
PDF URL:			

Map Key	Number of Records	Direction/ Distance (m)	Elev/Diff (m)	Site	DB
113	12 of 23	SSE/209.9	76.9 / 0.00	HARTMAN'S YOUR INDEPENDENT GROCER 296 BANK ST OTTAWA ON K2P1X8	PES

Detail Licence No:		**Operator Box:**	
Licence No:	16480	**Operator Class:**	
Status:		**Operator No:**	
Approval Date:		**Operator Type:**	
Report Source:	Legacy Licenses (Excluding TS)	**Oper Area Code:**	613
Licence Type:	Limited Vendor	**Oper Phone No:**	2348692
Licence Type Code:	23	**Operator Ext:**	
Licence Class:	01	**Operator Lot:**	
Licence Control:		**Oper Concession:**	
Latitude:		**Operator Region:**	
Longitude:		**Operator District:**	
Lot:		**Operator County:**	
Concession:		**Op Municipality:**	
Region:		**Post Office Box:**	
District:		**MOE District:**	
County:		**SWP Area Name:**	
Trade Name:			
PDF URL:			

Map Key	Number of Records	Direction/ Distance (m)	Elev/Diff (m)	Site	DB
113	13 of 23	SSE/209.9	76.9 / 0.00	Bank and Somerset Holdings Limited 296 Bank Street Ottawa ON K2P 1X8	ECA

Approval No:	5155-5W4MG7	**MOE District:**	Ottawa
Approval Date:	2004-03-01	**City:**	
Status:	Approved	**Longitude:**	-75.6962
Record Type:	ECA	**Latitude:**	45.41505
Link Source:	IDS	**Geometry X:**	
SWP Area Name:	Rideau Valley	**Geometry Y:**	
Approval Type:	ECA-MUNICIPAL AND PRIVATE SEWAGE WORKS		
Project Type:	MUNICIPAL AND PRIVATE SEWAGE WORKS		
Business Name:	Bank and Somerset Holdings Limited		
Address:	296 Bank Street		
Full Address:			
Full PDF Link:	https://www.accessenvironment.ene.gov.on.ca/instruments/5932-5SUMTJ-14.pdf		
PDF Site Location:			

Map Key	Number of Records	Direction/ Distance (m)	Elev/Diff (m)	Site	DB
113	14 of 23	SSE/209.9	76.9 / 0.00	Loblaw Companies Limited 296 Bank St. Ottawa ON K2P 1X8	GEN

Generator Info

Generator No:	ON9102901	**Choice of Contact:**	CO_OFFICIAL
Approval Years:	2016	**Contaminated Fac:**	No
Status:		**MHSW Facility:**	No
PO Box No:		**SIC Code:**	445110
Country:	Canada		
Co Admin:			
Phone No Admin:			
SIC Description:	SUPERMARKETS AND OTHER GROCERY (EXCEPT CONVENIENCE) STORES		

Waste Detail(s)

Waste Class:	312

Map Key	Number of Records	Direction/ Distance (m)	Elev/Diff (m)	Site	DB

Waste Class Name: PATHOLOGICAL WASTES

---

113 | **15 of 23** | **SSE/209.9** | **76.9 / 0.00** | **Loblaw Companies Limited**
296 Bank St.
Ottawa ON K2P 1X8 | **GEN**

Generator Info

Generator No:	ON9102901	**Choice of Contact:**	CO_OFFICIAL
Approval Years:	2015	**Contaminated Fac:**	No
Status:		**MHSW Facility:**	No
PO Box No:		**SIC Code:**	445110
Country:	Canada		
Co Admin:			
Phone No Admin:			
SIC Description:	SUPERMARKETS AND OTHER GROCERY (EXCEPT CONVENIENCE) STORES		

Waste Detail(s)

Waste Class: 312
Waste Class Name: PATHOLOGICAL WASTES

---

113 | **16 of 23** | **SSE/209.9** | **76.9 / 0.00** | **LOBLAWS INC.**
296 Bank St.
Ottawa ON K2P 1X8 | **GEN**

Generator Info

Generator No:	ON9102901	**Choice of Contact:**	
Approval Years:	As of Dec 2018	**Contaminated Fac:**	
Status:	Registered	**MHSW Facility:**	
PO Box No:		**SIC Code:**	
Country:	Canada		
Co Admin:			
Phone No Admin:			
SIC Description:			

Waste Detail(s)

Waste Class: 212 I
Waste Class Name: Aliphatic solvents and residues

Waste Detail(s)

Waste Class: 261 A
Waste Class Name: Pharmaceuticals

Waste Detail(s)

Waste Class: 312 P
Waste Class Name: Pathological wastes

---

113 | **17 of 23** | **SSE/209.9** | **76.9 / 0.00** | **HARTMAN'S YOUR INDEPENDENT GROCER**
296 BANK ST
OTTAWA ON K2P1X8 | **PES**

Map Key	Number of Records	Direction/ Distance (m)	Elev/Diff (m)	Site	DB

Detail Licence No:		**Operator Box:**	
Licence No:	10066	**Operator Class:**	
Status:		**Operator No:**	
Approval Date:		**Operator Type:**	
Report Source:	Legacy Licenses (Excluding TS)	**Oper Area Code:**	613
Licence Type:	Retail Vendor Class 03	**Oper Phone No:**	2348692
Licence Type Code:	21	**Operator Ext:**	
Licence Class:	03	**Operator Lot:**	
Licence Control:		**Oper Concession:**	
Latitude:		**Operator Region:**	
Longitude:		**Operator District:**	
Lot:		**Operator County:**	
Concession:		**Op Municipality:**	
Region:		**Post Office Box:**	
District:		**MOE District:**	
County:		**SWP Area Name:**	
Trade Name:			
PDF URL:			

---

113 | ***18 of 23*** | ***SSE/209.9*** | ***76.9 / 0.00*** | ***HARTMAN'S YOUR INDEPENDENT GROCER***
296 BANK ST
OTTAWA ON K2P1X8 | ***PES***

Detail Licence No:	23-01-10066-0	**Operator Box:**	
Licence No:	10066	**Operator Class:**	
Status:		**Operator No:**	
Approval Date:		**Operator Type:**	
Report Source:	Legacy Licenses (Excluding TS)	**Oper Area Code:**	613
Licence Type:	Limited Vendor	**Oper Phone No:**	2348692
Licence Type Code:	23	**Operator Ext:**	
Licence Class:	01	**Operator Lot:**	
Licence Control:	0	**Oper Concession:**	
Latitude:		**Operator Region:**	4
Longitude:		**Operator District:**	2
Lot:		**Operator County:**	15
Concession:		**Op Municipality:**	
Region:	4	**Post Office Box:**	
District:	2	**MOE District:**	
County:	15	**SWP Area Name:**	
Trade Name:			
PDF URL:			

---

113 | ***19 of 23*** | ***SSE/209.9*** | ***76.9 / 0.00*** | ***LOBLAWS INC.***
296 Bank St.
Ottawa ON K2P 1X8 | ***GEN***

Generator Info

Generator No:	ON9102901	**Choice of Contact:**	
Approval Years:	As of Jul 2020	**Contaminated Fac:**	
Status:	Registered	**MHSW Facility:**	
PO Box No:		**SIC Code:**	
Country:	Canada		
Co Admin:			
Phone No Admin:			
SIC Description:			

Waste Detail(s)

Waste Class: 261 A

Map Key	Number of Records	Direction/ Distance (m)	Elev/Diff (m)	Site	DB

Waste Class Name: Pharmaceuticals

Waste Detail(s)

Waste Class: 212 I
Waste Class Name: Aliphatic solvents and residues

Waste Detail(s)

Waste Class: 312 P
Waste Class Name: Pathological wastes

---

113 **20 of 23** **SSE/209.9** **76.9 / 0.00** **LOBLAWS INC.**
296 Bank St.
Ottawa ON K2P 1X8 **GEN**

Generator Info

Generator No: ON9102901
Approval Years: As of Nov 2021
Status: Registered
PO Box No:
Country: Canada
Co Admin:
Phone No Admin:
SIC Description:

Choice of Contact:
Contaminated Fac:
MHSW Facility:
SIC Code:

Waste Detail(s)

Waste Class: 261 A
Waste Class Name: Pharmaceuticals

Waste Detail(s)

Waste Class: 212 I
Waste Class Name: Aliphatic solvents and residues

Waste Detail(s)

Waste Class: 312 P
Waste Class Name: Pathological wastes

---

113 **21 of 23** **SSE/209.9** **76.9 / 0.00** **LOBLAWS INC.**
296 Bank St.
Ottawa ON K2P 1X8 **GEN**

Generator Info

Generator No: ON9102901
Approval Years: As of Oct 2022
Status: Registered
PO Box No:
Country: Canada
Co Admin:
Phone No Admin:
SIC Description:

Choice of Contact:
Contaminated Fac:
MHSW Facility:
SIC Code:

Waste Detail(s)

Waste Class: 212 I
Waste Class Name: ALIPHATIC SOLVENTS

Waste Detail(s)

Waste Class: 261 A
Waste Class Name: PHARMACEUTICALS

Waste Detail(s)

Waste Class: 312 P
Waste Class Name: PATHOLOGICAL WASTES

2017 Generator Info

Gen No: ON9102901
ID: 35559
Contaminated Fac: N
MHSW Facility: N
NAICS Code1: 445110
NAICS Code2:
NAICS Code3:
Gen Name: LOBLAWS INC.
Gen Div:
Gen Op Name: Your Independent Grocer
Gen Op Div:
Site Adrs1: 296 Bank St.
Site Bldg:
Site Pobox:
Province In: ONTARIO
Site Adrs2:
Site City: Ottawa
Province Out:
Site Postal Code: K2P 1X8
Site Country: Canada
Co Official: Dan Romano
Co Admin: Craig Hudak
Choice of Contact: CO_ADMIN
Phone No Official: 905 459 2500 Ext.61368
Phone No Admin: 8552770388 Ext.
County Ont: OTTAWA CARLTON (RM)
County Out:
District: 402

2017 Generator Manifest

ID: 63768
Generator No: ON9102901
Receiver Type: 030
Waste Char: P
Waste Code: 312
Sum Received Qty: 9.7
Waste Class Name: PATHOLOGICAL WASTES
Count Manifests: 1
District: 402

2018 Generator Info

Gen No: ON9102901
ID: 36248
Contaminated Fac: N
MHSW Facility: N
NAICS Code1: 445110
NAICS Code2:
NAICS Code3:
Gen Name: LOBLAWS INC.
Gen Div:
Gen Op Name: Your Independent Grocer
Choice of Contact: CO_ADMIN
Phone No Official: 905 459 2500 Ext.61368
Phone No Admin: 8552770388 Ext.
County Ont: OTTAWA CARLTON (RM)
County Out:
District: 402

Gen Op Div:
Site Adrs1: 296 Bank St.
Site Bldg:
Site Pobox:
Province In: ONTARIO
Site Adrs2:
Site City: Ottawa
Province Out:
Site Postal Code: K2P 1X8
Site Country: Canada
Co Official: Dan Romano
Co Admin: Craig Hudak

2018 Generator Manifest

ID: 64264
Generator No: ON9102901
Receiver Type: 030
Waste Char: P
Waste Code: 312
Sum Received Qty: 1.9
Waste Class Name: PATHOLOGICAL WASTES
Count Manifests: 1
District: 402

2019 Generator Info

Gen No: ON9102901
ID: 36752
Contaminated Fac: N
MHSW Facility: N
NAICS Code1: 445110
NAICS Code2:
NAICS Code3:
Choice of Contact: CO_ADMIN
Phone No Official: 905 459 2500 Ext.61368
Phone No Admin: 8552770388 Ext.
County Ont: OTTAWA CARLTON (RM)
County Out:
District: 402
Gen Name: LOBLAWS INC.
Gen Div:
Gen Op Name: Your Independent Grocer
Gen Op Div:
Site Adrs1: 296 Bank St.
Site Bldg:
Site Pobox:
Province In: ONTARIO
Site Adrs2:
Site City: Ottawa
Province Out:
Site Postal Code: K2P 1X8
Site Country: Canada
Co Official: Dan Romano
Co Admin: Craig Hudak

2019 Generator Manifest

ID: 64282
Generator No: ON9102901
Receiver Type: 030
Waste Char: P
Waste Code: 312
Sum Received Qty: 9.0
Waste Class Name: PATHOLOGICAL WASTES
Count Manifests: 1
District: 402

2020 Generator Info

Gen No: ON9102901
ID: 36494
Contaminated Fac: N
MHSW Facility: N
NAICS Code1: 445110
NAICS Code2:
Choice of Contact: CO_ADMIN
Phone No Official: 905 459 2500 Ext.61368
Phone No Admin: 8552770388 Ext.
County Ont: OTTAWA CARLTON (RM)
County Out:
District: 402

NAICS Code3:
Gen Name: LOBLAWS INC.
Gen Div:
Gen Op Name: Your Independent Grocer
Gen Op Div:
Site Adrs1: 296 Bank St.
Site Bldg:
Site Pobox:
Province In: ONTARIO
Site Adrs2:
Site City: Ottawa
Province Out:
Site Postal Code: K2P 1X8
Site Country: Canada
Co Official: Morgan Lamprey
Co Admin: Craig Hudak

2020 Generator Manifest

ID: 60391
Generator No: ON9102901
Receiver Type: 030
Waste Char: P
Waste Code: 312
Sum Received Qty: 11.0
Waste Class Name: PATHOLOGICAL WASTES
Count Manifests: 1
District: 402

2020 Generator Manifest

ID: 60390
Generator No: ON9102901
Receiver Type: 030
Waste Char: A
Waste Code: 261
Sum Received Qty: 7.0
Waste Class Name: PHARMACEUTICALS
Count Manifests: 1
District: 402

2021 Generator Info

Gen No: ON9102901
ID: 37441
Contaminated Fac: N
MHSW Facility: N
NAICS Code1: 445110
NAICS Code2:
NAICS Code3:
Choice of Contact: CO_ADMIN
Phone No Official: 905 459 2500 Ext.61368
Phone No Admin: 8552770388 Ext.
County Ont: OTTAWA CARLTON (RM)
County Out:
District: 402
Gen Name: LOBLAWS INC.
Gen Div:
Gen Op Name: Your Independent Grocer
Gen Op Div:
Site Adrs1: 296 Bank St.
Site Bldg:
Site Pobox:
Province In: ONTARIO
Site Adrs2:
Site City: Ottawa
Province Out:
Site Postal Code: K2P 1X8
Site Country: Canada
Co Official: Morgan Lamprey
Co Admin: Craig Hudak

2021 Generator Manifest

ID: 63136
Generator No: ON9102901
Sum Received Qty: 2.56
Waste Class Name: PHARMACEUTICALS

Receiver Type:	030	**Count Manifests:**	1
Waste Char:	A	**District:**	402
Waste Code:	261		

2021 Generator Manifest

ID:	63137	**Sum Received Qty:**	36.28
Generator No:	ON9102901	**Waste Class Name:**	PATHOLOGICAL WASTES
Receiver Type:	030	**Count Manifests:**	2
Waste Char:	P	**District:**	402
Waste Code:	312		

---

113 | ***22 of 23*** | ***SSE/209.9*** | ***76.9 / 0.00*** | ***296 Bank Street***
296 Bank Street
OTTAWA ON | ***SPL***

Ref No:	1-1Z3N61	**Municipality No:**	
Year:		**Nature of Damage:**	
Incident Dt:	7/24/2022 8:00:00 PM	**Discharger Report:**	
Dt MOE Arvl on Scn:		**Material Group:**	
MOE Reported Dt:	7/25/2022 12:46:27 AM	**Impact to Health:**	0 No Impact
Dt Document Closed:	7/28/2022 12:31:04 PM	**Agency Involved:**	

Site No:	
MOE Response:	Desktop Response
Site County/District:	
Site Geo Ref Meth:	
Site District Office:	Ottawa District Office
Nearest Watercourse:	
Site Name:	296 Bank Street
Site Address:	296 Bank Street
Site Region:	
Site Municipality:	OTTAWA
Site Lot:	
Site Conc:	
Site Geo Ref Accu:	
Site Map Datum:	
Northing:	
Easting:	
Entity Operating Name:	
Client Name:	MASSINE'S YOUR INDEPENDENT GROCER
Client Type:	Private Business
Source Type:	Valve/Fitting/Piping
Incident Cause:	
Incident Preceding Spill:	Process Upset
Incident Reason:	Equipment failure/malfunction
Incident Summary:	Refrigerant Leak R507
Environment Impact:	0 No Impact
Health Env Consequence:	
Nature of Impact:	
Contaminant Qty:	10 kilogram (kg)
Contaminant Qty 1:	
Contaminant Unit:	
Contaminant Code:	
Contaminant Name:	REFRIGERANT GAS R 404A
Contaminant Limit 1:	
Contam Limit Freq 1:	
Contaminant UN No 1:	
Receiving Medium:	Air; Land
Activity Preceding Spill:	Normal operations
Property 2nd Watershed:	Lower Ottawa
Property Tertiary Watershed:	02KF - Central Ottawa - Mississippi
Sector Type:	SUPERMARKETS AND OTHER GROCERY (EXCEPT CONVENIENCE) STORES
SAC Action Class:	Ozone Depleting Substances
Call Report Locatn Geodata:	{"integration_ids":["PR00003948017"],"wkts":["POINT (-75.6963383000 45.4149865000)","POINT (-75.6963383000

45.4149865000)"],"creation_date":"2022-07-25"}

Time Reported:
System Facility Address: 296 BANK ST, OTTAWA, ON K2P 1X8

---

113 | ***23 of 23*** | ***SSE/209.9*** | ***76.9 / 0.00*** | ***296 Bank Street, Ottawa ON*** | ***SPL***

Ref No: 1-1UZA1O
Year:
Incident Dt: 6/26/2022 8:13:43 PM
Dt MOE Arvl on Scn:
MOE Reported Dt: 6/26/2022 8:13:47 PM
Dt Document Closed: 8/3/2022 9:40:27 AM
Site No:
MOE Response: Desktop Response
Site County/District:
Site Geo Ref Meth:
Site District Office: Ottawa District Office
Nearest Watercourse:
Site Name:
Site Address: 296 Bank Street, Ottawa
Site Region:
Site Municipality:
Site Lot:
Site Conc:
Site Geo Ref Accu:
Site Map Datum:
Northing:
Easting:
Entity Operating Name:
Client Name: MASSINE'S YOUR INDEPENDENT GROCER
Client Type: Private Business
Source Type:
Incident Cause:
Incident Preceding Spill: Leak/Break
Incident Reason:
Incident Summary: Parson Refrigeration: 136.5 kg R507A to atmosphere - Independent
Environment Impact: 1 Minor Impact
Health Env Consequence:
Nature of Impact:
Contaminant Qty: 136.5 kilogram (kg)
Contaminant Qty 1:
Contaminant Unit:
Contaminant Code:
Contaminant Name: REFRIGERANT GASES (N.O.S.)
Contaminant Limit 1:
Contam Limit Freq 1:
Contaminant UN No 1:
Receiving Medium:
Activity Preceding Spill: Normal operations
Property 2nd Watershed: Lower Ottawa
Property Tertiary Watershed:
Sector Type: REFRIGERATED WAREHOUSING AND STORAGE
SAC Action Class:
Call Report Locatn Geodata: {"integration_ids":["PR00003948017"],"wkts":["POINT (-75.6963383000 45.4149865000)"],"creation_date":"2022-06-26"}
Time Reported:
System Facility Address:

Municipality No:
Nature of Damage:
Discharger Report:
Material Group:
Impact to Health: 0 No Impact
Agency Involved:

---

114 | ***1 of 1*** | ***E/210.3*** | ***74.9 / -2.00*** | ***318 Cooper Street Ottawa ON Ottawa ON K2P 0G7*** | ***EHS***

Map Key	Number of Records	Direction/ Distance (m)	Elev/Diff (m)	Site	DB

Order No:	21121400024	**Nearest Intersection:**	
Status:	C	**Municipality:**	
Report Type:	Standard Report	**Client Prov/State:**	ON
Report Date:	17-DEC-21	**Search Radius (km):**	.25
Date Received:	14-DEC-21	**X:**	-75.6940315
Previous Site Name:		**Y:**	45.4171386
Lot/Building Size:			
Additional Info Ordered:			

Map Key	Number of Records	Direction/ Distance (m)	Elev/Diff (m)	Site	DB
115	1 of 1	WNW/213.8	77.9 / 1.00	186 Bank St Ottawa ON K2P1W6	EHS

Order No:	20161128012	**Nearest Intersection:**	
Status:	C	**Municipality:**	
Report Type:	Standard Report	**Client Prov/State:**	ON
Report Date:	01-DEC-16	**Search Radius (km):**	.25
Date Received:	28-NOV-16	**X:**	-75.698933
Previous Site Name:		**Y:**	45.417958
Lot/Building Size:			
Additional Info Ordered:			

Map Key	Number of Records	Direction/ Distance (m)	Elev/Diff (m)	Site	DB
116	1 of 21	NW/216.8	77.9 / 1.00	HEALTH AND WELFARE CANADA HEALTH UNIT#28, 10TH FL., WEST TOWER 300 LAURIER AVE. WEST (TBC) OTTAWA ON K1A 0R5	GEN

Generator Info

Generator No:	ON0095618	**Choice of Contact:**	
Approval Years:	92,93,97	**Contaminated Fac:**	
Status:		**MHSW Facility:**	
PO Box No:		**SIC Code:**	8635
Country:			
Co Admin:			
Phone No Admin:			
SIC Description:	PUB. HEALTH CLINICS		

Waste Detail(s)

Waste Class:	312
Waste Class Name:	PATHOLOGICAL WASTES

Map Key	Number of Records	Direction/ Distance (m)	Elev/Diff (m)	Site	DB
116	2 of 21	NW/216.8	77.9 / 1.00	GVT OF CAN-HEALTH&WELFARE CAN.MED.16-304 SER.BR,UNIT#28,10TH FL. W. TOWER 300 LAURIER AVE. WEST,C/O 301 ELGIN ST OTTAWA ON K1A 0L3	GEN

Generator Info

Generator No:	ON0095618	**Choice of Contact:**	
Approval Years:	94,95,96	**Contaminated Fac:**	
Status:		**MHSW Facility:**	
PO Box No:		**SIC Code:**	8635
Country:			
Co Admin:			
Phone No Admin:			

Map Key	Number of Records	Direction/ Distance (m)	Elev/Diff (m)	Site	DB

SIC Description: PUB. HEALTH CLINICS

Waste Detail(s)

Waste Class: 312
Waste Class Name: PATHOLOGICAL WASTES

---

116 | ***3 of 21*** | ***NW/216.8*** | ***77.9 / 1.00***

HEALTH AND WELFARE CANADA
300 LAURIER AVE. WEST (T.B.C) HEALTH UNIT
#28, 10TH FLOOR WEST TOWER
OTTAWA ON K1A 0R5

GEN

Generator Info

Generator No: ON0095618
Approval Years: 98,99,00,01
Status:
PO Box No:
Country:
Co Admin:
Phone No Admin:
SIC Description: PUB. HEALTH CLINICS

Choice of Contact:
Contaminated Fac:
MHSW Facility:
SIC Code: 8635

Waste Detail(s)

Waste Class: 312
Waste Class Name: PATHOLOGICAL WASTES

---

116 | ***4 of 21*** | ***NW/216.8*** | ***77.9 / 1.00***

GVT. OF CAN.-SUPPLY AND SERVICES
OLYMPIA PRINTING PLANT,LEVEL P1,W.
TOWER L'ESPLANADE LAURIER,300 LAURIER
AVE. W
OTTAWA ON K1A 0M7

GEN

Generator Info

Generator No: ON0249609
Approval Years: 86,87,88,89,90
Status:
PO Box No:
Country:
Co Admin:
Phone No Admin:
SIC Description: OTHER PRINTING IND.

Choice of Contact:
Contaminated Fac:
MHSW Facility:
SIC Code: 2849

Waste Detail(s)

Waste Class: 264
Waste Class Name: PHOTOPROCESSING WASTES

---

116 | ***5 of 21*** | ***NW/216.8*** | ***77.9 / 1.00***

GVT. OF CAN.(OUT OF BUS) 18-208
OLYMPIA PRINTING PLANT,LEVEL P1,W.
TOWER L'ESPLANADE LAURIER,300 LAURIER
AVE. W
OTTAWA ON K1A 0M7

GEN

Map Key	Number of Records	Direction/ Distance (m)	Elev/Diff (m)	Site	DB

Generator Info

Generator No:	ON0249609	***Choice of Contact:***	
Approval Years:	92,93,94,95,96,97	***Contaminated Fac:***	
Status:		***MHSW Facility:***	
PO Box No:		***SIC Code:***	2849
Country:			
Co Admin:			
Phone No Admin:			
SIC Description:	OTHER PRINTING IND.		

Waste Detail(s)

Waste Class:	213
Waste Class Name:	PETROLEUM DISTILLATES

Waste Detail(s)

Waste Class:	264
Waste Class Name:	PHOTOPROCESSING WASTES

116	***6 of 21***	***NW/216.8***	***77.9 / 1.00***	***GVT. OF CAN.(OUT OF BUSINESS)*** ***OLYMPIA PRINTING PLANT,LEVEL P1,W. TOWER L'ESPLANADE LAURIER,300 LAURIER AVE. W*** ***OTTAWA ON K1A 0M7***	***GEN***

Generator Info

Generator No:	ON0249609	***Choice of Contact:***	
Approval Years:	98	***Contaminated Fac:***	
Status:		***MHSW Facility:***	
PO Box No:		***SIC Code:***	2849
Country:			
Co Admin:			
Phone No Admin:			
SIC Description:	OTHER PRINTING IND.		

Waste Detail(s)

Waste Class:	213
Waste Class Name:	PETROLEUM DISTILLATES

Waste Detail(s)

Waste Class:	264
Waste Class Name:	PHOTOPROCESSING WASTES

116	***7 of 21***	***NW/216.8***	***77.9 / 1.00***	***Public Works and Government Services Canada*** ***300 Laurier Ave*** ***Ottawa ON K0A 0S5***	***GEN***

Generator Info

Generator No:	ON5652014	***Choice of Contact:***	
Approval Years:	04,05,06,07,08	***Contaminated Fac:***	

Status:
PO Box No:
Country:
Co Admin:
Phone No Admin:
SIC Description: All Other Waste Management Services

MHSW Facility:
SIC Code: 562990

Waste Detail(s)

Waste Class: 145
Waste Class Name: PAINT/PIGMENT/COATING RESIDUES

Waste Detail(s)

Waste Class: 148
Waste Class Name: INORGANIC LABORATORY CHEMICALS

Waste Detail(s)

Waste Class: 112
Waste Class Name: ACID WASTE - HEAVY METALS

Waste Detail(s)

Waste Class: 146
Waste Class Name: OTHER SPECIFIED INORGANICS

Waste Detail(s)

Waste Class: 331
Waste Class Name: WASTE COMPRESSED GASES

Waste Detail(s)

Waste Class: 212
Waste Class Name: ALIPHATIC SOLVENTS

Waste Detail(s)

Waste Class: 221
Waste Class Name: LIGHT FUELS

Waste Detail(s)

Waste Class: 252
Waste Class Name: WASTE OILS & LUBRICANTS

Waste Detail(s)

Waste Class: 243
Waste Class Name: PCB'S

116	8 of 21	NW/216.8	77.9 / 1.00	in front of 300 Laurier Avenue<UNOFFICIAL> Ottawa ON	SPL

Ref No: 2068-69ELAE
Year:

Municipality No:
Nature of Damage:

Incident Dt:	2/8/2005	**Discharger Report:**	0
Dt MOE Arvl on Scn:		**Material Group:**	Oil
MOE Reported Dt:	2/8/2005	**Impact to Health:**	
Dt Document Closed:		**Agency Involved:**	
Site No:			
MOE Response:			
Site County/District:			
Site Geo Ref Meth:			
Site District Office:	Ottawa		
Nearest Watercourse:			
Site Name:	in front of 300 Laurier Avenue<UNOFFICIAL>		
Site Address:			
Site Region:			
Site Municipality:	Ottawa		
Site Lot:			
Site Conc:			
Site Geo Ref Accu:			
Site Map Datum:			
Northing:			
Easting:			
Entity Operating Name:			
Client Name:			
Client Type:			
Source Type:			
Incident Cause:			
Incident Preceding Spill:			
Incident Reason:			
Incident Summary:	Waste Management-25 L Hydraulic Oil to CB		
Environment Impact:	Possible		
Health Env Consequence:			
Nature of Impact:			
Contaminant Qty:			
Contaminant Qty 1:			
Contaminant Unit:			
Contaminant Code:			
Contaminant Name:	HYDRAULIC OIL		
Contaminant Limit 1:			
Contam Limit Freq 1:			
Contaminant UN No 1:			
Receiving Medium:	Water		
Activity Preceding Spill:			
Property 2nd Watershed:			
Property Tertiary Watershed:			
Sector Type:	Other Motor Vehicle		
SAC Action Class:			
Call Report Locatn Geodata:			
Time Reported:			
System Facility Address:			

116	***9 of 21***	***NW/216.8***	***77.9 / 1.00***	***Public Works and Government Services Canada*** ***300 Laurier Ave*** ***Ottawa ON***	***GEN***

Generator Info

Generator No:	ON5652014	**Choice of Contact:**	
Approval Years:	2009	**Contaminated Fac:**	
Status:		**MHSW Facility:**	
PO Box No:		**SIC Code:**	911910
Country:			
Co Admin:			
Phone No Admin:			

SIC Description: Other Federal Government Public Administration

Waste Detail(s)

Waste Class: 112
Waste Class Name: ACID WASTE - HEAVY METALS

Waste Detail(s)

Waste Class: 145
Waste Class Name: PAINT/PIGMENT/COATING RESIDUES

Waste Detail(s)

Waste Class: 146
Waste Class Name: OTHER SPECIFIED INORGANICS

Waste Detail(s)

Waste Class: 148
Waste Class Name: INORGANIC LABORATORY CHEMICALS

Waste Detail(s)

Waste Class: 221
Waste Class Name: LIGHT FUELS

Waste Detail(s)

Waste Class: 243
Waste Class Name: PCBS

Waste Detail(s)

Waste Class: 252
Waste Class Name: WASTE OILS & LUBRICANTS

Waste Detail(s)

Waste Class: 331
Waste Class Name: WASTE COMPRESSED GASES

Waste Detail(s)

Waste Class: 212
Waste Class Name: ALIPHATIC SOLVENTS

116	***10 of 21***	***NW/216.8***	***77.9 / 1.00***	***Public Works and Government Services Canada*** ***300 Laurier Ave*** ***Ottawa ON***	***GEN***

Generator Info

Generator No: ON5652014
Approval Years: 2010
Status:
Choice of Contact:
Contaminated Fac:
MHSW Facility:

PO Box No:
Country:
Co Admin:
Phone No Admin:
SIC Code: 911910
SIC Description: Other Federal Government Public Administration

Waste Detail(s)

Waste Class: 331
Waste Class Name: WASTE COMPRESSED GASES

Waste Detail(s)

Waste Class: 112
Waste Class Name: ACID WASTE - HEAVY METALS

Waste Detail(s)

Waste Class: 312
Waste Class Name: PATHOLOGICAL WASTES

Waste Detail(s)

Waste Class: 263
Waste Class Name: ORGANIC LABORATORY CHEMICALS

Waste Detail(s)

Waste Class: 212
Waste Class Name: ALIPHATIC SOLVENTS

Waste Detail(s)

Waste Class: 146
Waste Class Name: OTHER SPECIFIED INORGANICS

Waste Detail(s)

Waste Class: 221
Waste Class Name: LIGHT FUELS

Waste Detail(s)

Waste Class: 121
Waste Class Name: ALKALINE WASTES - HEAVY METALS

Waste Detail(s)

Waste Class: 148
Waste Class Name: INORGANIC LABORATORY CHEMICALS

Waste Detail(s)

Waste Class: 252
Waste Class Name: WASTE OILS & LUBRICANTS

Map Key	Number of Records	Direction/ Distance (m)	Elev/Diff (m)	Site	DB

Waste Detail(s)

Waste Class: 243
Waste Class Name: PCBS

Waste Detail(s)

Waste Class: 145
Waste Class Name: PAINT/PIGMENT/COATING RESIDUES

---

116 | ***11 of 21*** | ***NW/216.8*** | ***77.9 / 1.00*** | ***Public Works and Government Services Canada***
300 Laurier Ave
Ottawa ON | ***GEN***

Generator Info

Generator No: ON5652014
Approval Years: 2011
Status:
PO Box No:
Country:
Co Admin:
Phone No Admin:
SIC Description: Other Federal Government Public Administration

Choice of Contact:
Contaminated Fac:
MHSW Facility:
SIC Code: 911910

Waste Detail(s)

Waste Class: 148
Waste Class Name: INORGANIC LABORATORY CHEMICALS

Waste Detail(s)

Waste Class: 331
Waste Class Name: WASTE COMPRESSED GASES

Waste Detail(s)

Waste Class: 312
Waste Class Name: PATHOLOGICAL WASTES

Waste Detail(s)

Waste Class: 146
Waste Class Name: OTHER SPECIFIED INORGANICS

Waste Detail(s)

Waste Class: 121
Waste Class Name: ALKALINE WASTES - HEAVY METALS

Waste Detail(s)

Waste Class: 221
Waste Class Name: LIGHT FUELS

Waste Detail(s)

Waste Class: 252
Waste Class Name: WASTE OILS & LUBRICANTS

Waste Detail(s)

Waste Class: 212
Waste Class Name: ALIPHATIC SOLVENTS

Waste Detail(s)

Waste Class: 263
Waste Class Name: ORGANIC LABORATORY CHEMICALS

Waste Detail(s)

Waste Class: 112
Waste Class Name: ACID WASTE - HEAVY METALS

Waste Detail(s)

Waste Class: 145
Waste Class Name: PAINT/PIGMENT/COATING RESIDUES

Waste Detail(s)

Waste Class: 243
Waste Class Name: PCBS

---

116 | ***12 of 21*** | ***NW/216.8*** | ***77.9 / 1.00*** | ***Public Works and Government Services Canada***
300 Laurier Ave
Ottawa ON K0A 0S5 | ***GEN***

Generator Info

Generator No: ON5652014
Approval Years: 2012
Status:
PO Box No:
Country:
Co Admin:
Phone No Admin:
SIC Description: Other Federal Government Public Administration

Choice of Contact:
Contaminated Fac:
MHSW Facility:
SIC Code: 911910

Waste Detail(s)

Waste Class: 252
Waste Class Name: WASTE OILS & LUBRICANTS

Waste Detail(s)

Waste Class: 212
Waste Class Name: ALIPHATIC SOLVENTS

Waste Detail(s)

Waste Class: 112
Waste Class Name: ACID WASTE - HEAVY METALS

Waste Detail(s)

Waste Class: 146
Waste Class Name: OTHER SPECIFIED INORGANICS

Waste Detail(s)

Waste Class: 148
Waste Class Name: INORGANIC LABORATORY CHEMICALS

Waste Detail(s)

Waste Class: 243
Waste Class Name: PCBS

Waste Detail(s)

Waste Class: 312
Waste Class Name: PATHOLOGICAL WASTES

Waste Detail(s)

Waste Class: 263
Waste Class Name: ORGANIC LABORATORY CHEMICALS

Waste Detail(s)

Waste Class: 145
Waste Class Name: PAINT/PIGMENT/COATING RESIDUES

Waste Detail(s)

Waste Class: 221
Waste Class Name: LIGHT FUELS

Waste Detail(s)

Waste Class: 121
Waste Class Name: ALKALINE WASTES - HEAVY METALS

Waste Detail(s)

Waste Class: 331
Waste Class Name: WASTE COMPRESSED GASES

---

116 | ***13 of 21*** | ***NW/216.8*** | ***77.9 / 1.00*** | ***Public Works and Government Services Canada***
300 Laurier Ave
Ottawa ON | ***GEN***

Generator Info

Generator No: ON5652014
Approval Years: 2013
Choice of Contact:
Contaminated Fac:

Status:
PO Box No:
Country:
Co Admin:
Phone No Admin:
SIC Description:

MHSW Facility:
SIC Code: 911910

Waste Detail(s)

Waste Class: 148
Waste Class Name: INORGANIC LABORATORY CHEMICALS

Waste Detail(s)

Waste Class: 263
Waste Class Name: ORGANIC LABORATORY CHEMICALS

Waste Detail(s)

Waste Class: 112
Waste Class Name: ACID WASTE - HEAVY METALS

Waste Detail(s)

Waste Class: 221
Waste Class Name: LIGHT FUELS

Waste Detail(s)

Waste Class: 146
Waste Class Name: OTHER SPECIFIED INORGANICS

Waste Detail(s)

Waste Class: 243
Waste Class Name: PCBS

Waste Detail(s)

Waste Class: 145
Waste Class Name: PAINT/PIGMENT/COATING RESIDUES

Waste Detail(s)

Waste Class: 252
Waste Class Name: WASTE OILS & LUBRICANTS

Waste Detail(s)

Waste Class: 121
Waste Class Name: ALKALINE WASTES - HEAVY METALS

Waste Detail(s)

Waste Class: 212
Waste Class Name: ALIPHATIC SOLVENTS

Waste Detail(s)

Waste Class: 331
Waste Class Name: WASTE COMPRESSED GASES

Waste Detail(s)

Waste Class: 312
Waste Class Name: PATHOLOGICAL WASTES

---

116 | ***14 of 21*** | ***NW/216.8*** | ***77.9 / 1.00*** | ***Public Works and Government Services Canada***
300 Laurier Ave
Ottawa ON K0A0S5 | ***GEN***

Generator Info

Generator No:	ON5652014	***Choice of Contact:***	CO_ADMIN
Approval Years:	2016	***Contaminated Fac:***	No
Status:		***MHSW Facility:***	No
PO Box No:		***SIC Code:***	911910
Country:	Canada		
Co Admin:	Brian Stoneman		
Phone No Admin:	613-993-5639 Ext.		
SIC Description:	911910		

Waste Detail(s)

Waste Class: 146
Waste Class Name: OTHER SPECIFIED INORGANICS

Waste Detail(s)

Waste Class: 121
Waste Class Name: ALKALINE WASTES - HEAVY METALS

Waste Detail(s)

Waste Class: 243
Waste Class Name: PCBS

Waste Detail(s)

Waste Class: 252
Waste Class Name: WASTE OILS & LUBRICANTS

Waste Detail(s)

Waste Class: 312
Waste Class Name: PATHOLOGICAL WASTES

Waste Detail(s)

Waste Class: 221
Waste Class Name: LIGHT FUELS

Waste Detail(s)

Waste Class: 212
Waste Class Name: ALIPHATIC SOLVENTS

Waste Detail(s)

Waste Class: 145
Waste Class Name: PAINT/PIGMENT/COATING RESIDUES

Waste Detail(s)

Waste Class: 148
Waste Class Name: INORGANIC LABORATORY CHEMICALS

Waste Detail(s)

Waste Class: 331
Waste Class Name: WASTE COMPRESSED GASES

Waste Detail(s)

Waste Class: 263
Waste Class Name: ORGANIC LABORATORY CHEMICALS

Waste Detail(s)

Waste Class: 112
Waste Class Name: ACID WASTE - HEAVY METALS

---

116 | ***15 of 21*** | ***NW/216.8*** | ***77.9 / 1.00*** | ***Public Works and Government Services Canada***
300 Laurier Ave
Ottawa ON K0A0S5 | ***GEN***

Generator Info

Generator No:	ON5652014	**Choice of Contact:**	CO_ADMIN
Approval Years:	2015	**Contaminated Fac:**	No
Status:		**MHSW Facility:**	No
PO Box No:		**SIC Code:**	911910
Country:	Canada		
Co Admin:	Brian Stoneman		
Phone No Admin:	613-993-5639 Ext.		
SIC Description:	911910		

Waste Detail(s)

Waste Class: 121
Waste Class Name: ALKALINE WASTES - HEAVY METALS

Waste Detail(s)

Waste Class: 148
Waste Class Name: INORGANIC LABORATORY CHEMICALS

Waste Detail(s)

Waste Class: 331
Waste Class Name: WASTE COMPRESSED GASES

Waste Detail(s)

Waste Class: 212
Waste Class Name: ALIPHATIC SOLVENTS

Waste Detail(s)

Waste Class: 263
Waste Class Name: ORGANIC LABORATORY CHEMICALS

Waste Detail(s)

Waste Class: 146
Waste Class Name: OTHER SPECIFIED INORGANICS

Waste Detail(s)

Waste Class: 145
Waste Class Name: PAINT/PIGMENT/COATING RESIDUES

Waste Detail(s)

Waste Class: 252
Waste Class Name: WASTE OILS & LUBRICANTS

Waste Detail(s)

Waste Class: 112
Waste Class Name: ACID WASTE - HEAVY METALS

Waste Detail(s)

Waste Class: 221
Waste Class Name: LIGHT FUELS

Waste Detail(s)

Waste Class: 312
Waste Class Name: PATHOLOGICAL WASTES

Waste Detail(s)

Waste Class: 243
Waste Class Name: PCBS

116	16 of 21	NW/216.8	77.9 / 1.00	**Public Works and Government Services Canada** **300 Laurier Ave** **Ottawa ON K0A0S5**	GEN

Generator Info

Generator No: ON5652014
Approval Years: 2014
Choice of Contact: CO_ADMIN
Contaminated Fac: No

Status: ***MHSW Facility:*** No
PO Box No: ***SIC Code:*** 911910
Country: Canada
Co Admin: Brian Stoneman
Phone No Admin: 613-993-5639 Ext.
SIC Description: 911910

Waste Detail(s)

Waste Class: 148
Waste Class Name: INORGANIC LABORATORY CHEMICALS

Waste Detail(s)

Waste Class: 145
Waste Class Name: PAINT/PIGMENT/COATING RESIDUES

Waste Detail(s)

Waste Class: 212
Waste Class Name: ALIPHATIC SOLVENTS

Waste Detail(s)

Waste Class: 121
Waste Class Name: ALKALINE WASTES - HEAVY METALS

Waste Detail(s)

Waste Class: 331
Waste Class Name: WASTE COMPRESSED GASES

Waste Detail(s)

Waste Class: 243
Waste Class Name: PCBS

Waste Detail(s)

Waste Class: 221
Waste Class Name: LIGHT FUELS

Waste Detail(s)

Waste Class: 112
Waste Class Name: ACID WASTE - HEAVY METALS

Waste Detail(s)

Waste Class: 312
Waste Class Name: PATHOLOGICAL WASTES

Waste Detail(s)

Waste Class: 263
Waste Class Name: ORGANIC LABORATORY CHEMICALS

Waste Detail(s)

Waste Class: 252
Waste Class Name: WASTE OILS & LUBRICANTS

Waste Detail(s)

Waste Class: 146
Waste Class Name: OTHER SPECIFIED INORGANICS

---

116 | ***17 of 21*** | ***NW/216.8*** | ***77.9 / 1.00*** | ***Public Services & Procurement Canada RPB***
300 Laurier Ave
Ottawa ON K0A 0S5 | ***GEN***

Generator Info

Generator No: ON5652014
Approval Years: As of Dec 2018
Status: Registered
PO Box No:
Country: Canada
Co Admin:
Phone No Admin:
SIC Description:

Choice of Contact:
Contaminated Fac:
MHSW Facility:
SIC Code:

Waste Detail(s)

Waste Class: 212 L
Waste Class Name: Aliphatic solvents and residues

Waste Detail(s)

Waste Class: 148 C
Waste Class Name: Misc. wastes and inorganic chemicals

Waste Detail(s)

Waste Class: 221 I
Waste Class Name: Light fuels

Waste Detail(s)

Waste Class: 243 D
Waste Class Name: PCB

Waste Detail(s)

Waste Class: 331 I
Waste Class Name: Waste compressed gases including cylinders

Waste Detail(s)

Waste Class: 252 L
Waste Class Name: Waste crankcase oils and lubricants

Waste Detail(s)

Waste Class: 263 I
Waste Class Name: Misc. waste organic chemicals

Waste Detail(s)

Waste Class: 312 P
Waste Class Name: Pathological wastes

Waste Detail(s)

Waste Class: 145 I
Waste Class Name: Wastes from the use of pigments, coatings and paints

Waste Detail(s)

Waste Class: 112 C
Waste Class Name: Acid solutions - containing heavy metals

Waste Detail(s)

Waste Class: 121 C
Waste Class Name: Alkaline slutions - containing heavy metals

Waste Detail(s)

Waste Class: 146 R
Waste Class Name: Other specified inorganic sludges, slurries or solids

Waste Detail(s)

Waste Class: 145 L
Waste Class Name: Wastes from the use of pigments, coatings and paints

Waste Detail(s)

Waste Class: 146 T
Waste Class Name: Other specified inorganic sludges, slurries or solids

Map Key	Number of Records	Direction/ Distance (m)	Elev/Diff (m)	Site	DB
116	18 of 21	NW/216.8	77.9 / 1.00	**Public Services & Procurement Canada RPB** **300 Laurier Ave** **Ottawa ON K0A 0S5**	GEN

Generator Info

Generator No: ON5652014
Approval Years: As of Jul 2020
Status: Registered
PO Box No:
Country: Canada
Co Admin:
Phone No Admin:
SIC Description:

Choice of Contact:
Contaminated Fac:
MHSW Facility:
SIC Code:

Waste Detail(s)

Waste Class: 146 R
Waste Class Name: Other specified inorganic sludges, slurries or solids

Waste Detail(s)

Waste Class: 145 L
Waste Class Name: Wastes from the use of pigments, coatings and paints

Waste Detail(s)

Waste Class: 112 C
Waste Class Name: Acid solutions - containing heavy metals

Waste Detail(s)

Waste Class: 148 C
Waste Class Name: Misc. wastes and inorganic chemicals

Waste Detail(s)

Waste Class: 221 I
Waste Class Name: Light fuels

Waste Detail(s)

Waste Class: 243 D
Waste Class Name: PCB

Waste Detail(s)

Waste Class: 145 I
Waste Class Name: Wastes from the use of pigments, coatings and paints

Waste Detail(s)

Waste Class: 263 I
Waste Class Name: Misc. waste organic chemicals

Waste Detail(s)

Waste Class: 331 I
Waste Class Name: Waste compressed gases including cylinders

Waste Detail(s)

Waste Class: 252 L
Waste Class Name: Waste crankcase oils and lubricants

Waste Detail(s)

Waste Class: 146 T
Waste Class Name: Other specified inorganic sludges, slurries or solids

Waste Detail(s)

Waste Class: 312 P

Waste Class Name: Pathological wastes

Waste Detail(s)

Waste Class: 212 L
Waste Class Name: Aliphatic solvents and residues

Waste Detail(s)

Waste Class: 121 C
Waste Class Name: Alkaline slutions - containing heavy metals

---

116 | ***19 of 21*** | ***NW/216.8*** | ***77.9 / 1.00*** | ***Public Services & Procurement Canada RPB***
300 Laurier Ave
Ottawa ON K0A 0S5 | ***GEN***

Generator Info

Generator No: ON5652014
Approval Years: As of Nov 2021
Status: Registered
PO Box No:
Country: Canada
Co Admin:
Phone No Admin:
SIC Description:

Choice of Contact:
Contaminated Fac:
MHSW Facility:
SIC Code:

Waste Detail(s)

Waste Class: 312 P
Waste Class Name: Pathological wastes

Waste Detail(s)

Waste Class: 145 L
Waste Class Name: Wastes from the use of pigments, coatings and paints

Waste Detail(s)

Waste Class: 263 I
Waste Class Name: Misc. waste organic chemicals

Waste Detail(s)

Waste Class: 146 T
Waste Class Name: Other specified inorganic sludges, slurries or solids

Waste Detail(s)

Waste Class: 146 R
Waste Class Name: Other specified inorganic sludges, slurries or solids

Waste Detail(s)

Waste Class: 121 C
Waste Class Name: Alkaline slutions - containing heavy metals

Waste Detail(s)

Waste Class: 243 D
Waste Class Name: PCB

Waste Detail(s)

Waste Class: 212 L
Waste Class Name: Aliphatic solvents and residues

Waste Detail(s)

Waste Class: 112 C
Waste Class Name: Acid solutions - containing heavy metals

Waste Detail(s)

Waste Class: 148 C
Waste Class Name: Misc. wastes and inorganic chemicals

Waste Detail(s)

Waste Class: 331 I
Waste Class Name: Waste compressed gases including cylinders

Waste Detail(s)

Waste Class: 145 I
Waste Class Name: Wastes from the use of pigments, coatings and paints

Waste Detail(s)

Waste Class: 221 I
Waste Class Name: Light fuels

Waste Detail(s)

Waste Class: 252 L
Waste Class Name: Waste crankcase oils and lubricants

116	***20 of 21***	***NW/216.8***	***77.9 / 1.00***	***Public Services & Procurement Canada*** ***300 Laurier Ave*** ***Ottawa ON K0A 0S5***	***GEN***

Generator Info

Generator No: ON5652014
Approval Years: As of Oct 2022
Status: Registered
PO Box No:
Country: Canada
Co Admin:
Phone No Admin:
SIC Description:

Choice of Contact:
Contaminated Fac:
MHSW Facility:
SIC Code:

Waste Detail(s)

Waste Class: 221 I
Waste Class Name: LIGHT FUELS

Waste Detail(s)

Waste Class: 243 D
Waste Class Name: PCBS

Waste Detail(s)

Waste Class: 148 C
Waste Class Name: INORGANIC LABORATORY CHEMICALS

Waste Detail(s)

Waste Class: 121 C
Waste Class Name: ALKALINE WASTES - HEAVY METALS

Waste Detail(s)

Waste Class: 146 R
Waste Class Name: OTHER SPECIFIED INORGANICS

Waste Detail(s)

Waste Class: 331 I
Waste Class Name: WASTE COMPRESSED GASES

Waste Detail(s)

Waste Class: 263 I
Waste Class Name: ORGANIC LABORATORY CHEMICALS

Waste Detail(s)

Waste Class: 312 P
Waste Class Name: PATHOLOGICAL WASTES

Waste Detail(s)

Waste Class: 146 T
Waste Class Name: OTHER SPECIFIED INORGANICS

Waste Detail(s)

Waste Class: 145 I
Waste Class Name: PAINT/PIGMENT/COATING RESIDUES

Waste Detail(s)

Waste Class: 252 L
Waste Class Name: WASTE OILS & LUBRICANTS

Waste Detail(s)

Waste Class: 212 L
Waste Class Name: ALIPHATIC SOLVENTS

Waste Detail(s)

Waste Class: 145 L
Waste Class Name: PAINT/PIGMENT/COATING RESIDUES

Waste Detail(s)

Waste Class: 112 C
Waste Class Name: ACID WASTE - HEAVY METALS

2017 Generator Info

Gen No: ON5652014
ID: 22333
Contaminated Fac: N
MHSW Facility: N
NAICS Code1: 911910
NAICS Code2:
NAICS Code3:
Choice of Contact: CO_ADMIN
Phone No Official: 613-736-3207 Ext.
Phone No Admin: 613-736-3207 Ext.
County Ont: OTTAWA CARLTON (RM)
County Out:
District: 402
Gen Name: Public Services & Procurement Canada
Gen Div: RPB
Gen Op Name: PSPC
Gen Op Div: ESD
Site Adrs1: 300 Laurier Ave
Site Bldg: Esplanade Laurier
Site Pobox:
Province In: ONTARIO
Site Adrs2:
Site City: Ottawa
Province Out:
Site Postal Code: K0A 0S5
Site Country: Canada
Co Official: Brian Stoneman
Co Admin: Brian Stoneman

2017 Generator Manifest

ID: 47115
Generator No: ON5652014
Receiver Type: 035
Waste Char: L
Waste Code: 252
Sum Received Qty: 160.0
Waste Class Name: WASTE OILS & LUBRICANTS
Count Manifests: 1
District: 203

2017 Generator Manifest

ID: 47114
Generator No: ON5652014
Receiver Type: 035
Waste Char: T
Waste Code: 146
Sum Received Qty: 1140.0
Waste Class Name: OTHER SPECIFIED INORGANICS
Count Manifests: 2
District: 203

2018 Generator Info

Gen No: ON5652014
ID: 22536
Contaminated Fac: N
MHSW Facility: N
Choice of Contact: CO_ADMIN
Phone No Official: 613-736-3207 Ext.
Phone No Admin: 613-736-3207 Ext.
County Ont: OTTAWA CARLTON (RM)

NAICS Code1:	911910	***County Out:***	
NAICS Code2:		***District:***	402
NAICS Code3:			
Gen Name:	Public Services & Procurement Canada		
Gen Div:	RPB		
Gen Op Name:	PSPC		
Gen Op Div:	ESD		
Site Adrs1:	300 Laurier Ave		
Site Bldg:	Esplanade Laurier		
Site Pobox:			
Province In:	ONTARIO		
Site Adrs2:			
Site City:	Ottawa		
Province Out:			
Site Postal Code:	K0A 0S5		
Site Country:	Canada		
Co Official:	Brian Stoneman		
Co Admin:	Brian Stoneman		

2018 Generator Manifest

ID:	47000	***Sum Received Qty:***	269.0
Generator No:	ON5652014	***Waste Class Name:***	ALKALINE WASTES - HEAVY METALS
Receiver Type:	035	***Count Manifests:***	2
Waste Char:	C	***District:***	203
Waste Code:	121		

2018 Generator Manifest

ID:	47005	***Sum Received Qty:***	130.0
Generator No:	ON5652014	***Waste Class Name:***	WASTE OILS & LUBRICANTS
Receiver Type:	035	***Count Manifests:***	2
Waste Char:	L	***District:***	203
Waste Code:	252		

2018 Generator Manifest

ID:	47002	***Sum Received Qty:***	1390.0
Generator No:	ON5652014	***Waste Class Name:***	OTHER SPECIFIED INORGANICS
Receiver Type:	035	***Count Manifests:***	8
Waste Char:	T	***District:***	203
Waste Code:	146		

2018 Generator Manifest

ID:	47006	***Sum Received Qty:***	80.0
Generator No:	ON5652014	***Waste Class Name:***	ORGANIC LABORATORY CHEMICALS
Receiver Type:	035	***Count Manifests:***	1
Waste Char:	I	***District:***	203
Waste Code:	263		

2018 Generator Manifest

ID:	47004	***Sum Received Qty:***	3280.0
Generator No:	ON5652014	***Waste Class Name:***	ALIPHATIC SOLVENTS
Receiver Type:	035	***Count Manifests:***	2
Waste Char:	L	***District:***	203
Waste Code:	212		

2018 Generator Manifest

ID:	46999	**Sum Received Qty:**	132.0
Generator No:	ON5652014	**Waste Class Name:**	ACID WASTE - HEAVY METALS
Receiver Type:	035	**Count Manifests:**	2
Waste Char:	C	**District:**	203
Waste Code:	112		

2018 Generator Manifest

ID:	47001	**Sum Received Qty:**	180.0
Generator No:	ON5652014	**Waste Class Name:**	PAINT/PIGMENT/COATING RESIDUES
Receiver Type:	035	**Count Manifests:**	2
Waste Char:	I	**District:**	203
Waste Code:	145		

2018 Generator Manifest

ID:	47003	**Sum Received Qty:**	1845.0
Generator No:	ON5652014	**Waste Class Name:**	ALIPHATIC SOLVENTS
Receiver Type:	035	**Count Manifests:**	1
Waste Char:	I	**District:**	203
Waste Code:	212		

2019 Generator Info

Gen No:	ON5652014	**Choice of Contact:**	CO_ADMIN
ID:	22615	**Phone No Official:**	613-736-3207 Ext.
Contaminated Fac:	N	**Phone No Admin:**	613-736-3207 Ext.
MHSW Facility:	N	**County Ont:**	OTTAWA CARLTON (RM)
NAICS Code1:	911910	**County Out:**	
NAICS Code2:		**District:**	402
NAICS Code3:			

Gen Name:	Public Services & Procurement Canada
Gen Div:	RPB
Gen Op Name:	PSPC
Gen Op Div:	ESD
Site Adrs1:	300 Laurier Ave
Site Bldg:	Esplanade Laurier
Site Pobox:	
Province In:	ONTARIO
Site Adrs2:	
Site City:	Ottawa
Province Out:	
Site Postal Code:	K0A 0S5
Site Country:	Canada
Co Official:	Brian Stoneman
Co Admin:	Brian Stoneman

2019 Generator Manifest

ID:	46688	**Sum Received Qty:**	40.0
Generator No:	ON5652014	**Waste Class Name:**	ALKALINE WASTES - HEAVY METALS
Receiver Type:	035	**Count Manifests:**	1
Waste Char:	C	**District:**	203
Waste Code:	121		

2019 Generator Manifest

ID:	46690	**Sum Received Qty:**	50.0
Generator No:	ON5652014	**Waste Class Name:**	WASTE OILS & LUBRICANTS
Receiver Type:	035	**Count Manifests:**	1
Waste Char:	L	**District:**	203
Waste Code:	252		

2019 Generator Manifest

ID:	46689	***Sum Received Qty:***	870.0
Generator No:	ON5652014	***Waste Class Name:***	OTHER SPECIFIED INORGANICS
Receiver Type:	035	***Count Manifests:***	5
Waste Char:	T	***District:***	203
Waste Code:	146		

2020 Generator Info

Gen No:	ON5652014	***Choice of Contact:***	CO_OFFICIAL
ID:	22347	***Phone No Official:***	613-736-3207 Ext.
Contaminated Fac:	N	***Phone No Admin:***	613-816-2543 Ext.
MHSW Facility:	N	***County Ont:***	OTTAWA CARLTON (RM)
NAICS Code1:	911910	***County Out:***	
NAICS Code2:		***District:***	402
NAICS Code3:			
Gen Name:	Public Services & Procurement Canada		
Gen Div:	RPB		
Gen Op Name:	PSPC		
Gen Op Div:	ESD		
Site Adrs1:	300 Laurier Ave		
Site Bldg:	Esplanade Laurier		
Site Pobox:			
Province In:	ONTARIO		
Site Adrs2:			
Site City:	Ottawa		
Province Out:			
Site Postal Code:	K0A 0S5		
Site Country:	Canada		
Co Official:	Brian Stoneman		
Co Admin:	Andre Latreille		

2020 Generator Manifest

ID:	43330	***Sum Received Qty:***	20.0
Generator No:	ON5652014	***Waste Class Name:***	ALKALINE WASTES - HEAVY METALS
Receiver Type:	035	***Count Manifests:***	1
Waste Char:	C	***District:***	203
Waste Code:	121		

2020 Generator Manifest

ID:	43333	***Sum Received Qty:***	8330.0
Generator No:	ON5652014	***Waste Class Name:***	ALIPHATIC SOLVENTS
Receiver Type:	035	***Count Manifests:***	1
Waste Char:	L	***District:***	402
Waste Code:	212		

2020 Generator Manifest

ID:	43332	***Sum Received Qty:***	120.0
Generator No:	ON5652014	***Waste Class Name:***	WASTE OILS & LUBRICANTS
Receiver Type:	035	***Count Manifests:***	1
Waste Char:	L	***District:***	203
Waste Code:	252		

2020 Generator Manifest

ID:	43331	***Sum Received Qty:***	790.0

Generator No:	ON5652014	**Waste Class Name:**	OTHER SPECIFIED INORGANICS
Receiver Type:	035	**Count Manifests:**	2
Waste Char:	T	**District:**	203
Waste Code:	146		

2021 Generator Info

Gen No:	ON5652014	**Choice of Contact:**	CO_OFFICIAL
ID:	22617	**Phone No Official:**	613-736-3207 Ext.
Contaminated Fac:	N	**Phone No Admin:**	613-816-2543 Ext.
MHSW Facility:	N	**County Ont:**	OTTAWA CARLTON (RM)
NAICS Code1:	911910	**County Out:**	
NAICS Code2:		**District:**	402
NAICS Code3:			

Gen Name:	Public Services & Procurement Canada
Gen Div:	RPB
Gen Op Name:	PSPC
Gen Op Div:	ESD
Site Adrs1:	300 Laurier Ave
Site Bldg:	Esplanade Laurier
Site Pobox:	
Province In:	ONTARIO
Site Adrs2:	
Site City:	Ottawa
Province Out:	
Site Postal Code:	K0A 0S5
Site Country:	Canada
Co Official:	Brian Stoneman
Co Admin:	Andre Latreille

2021 Generator Manifest

ID:	44955	**Sum Received Qty:**	210.0
Generator No:	ON5652014	**Waste Class Name:**	OTHER SPECIFIED INORGANICS
Receiver Type:	035	**Count Manifests:**	1
Waste Char:	T	**District:**	203
Waste Code:	146		

2021 Generator Manifest

ID:	44954	**Sum Received Qty:**	5.0
Generator No:	ON5652014	**Waste Class Name:**	ALKALINE WASTES - HEAVY METALS
Receiver Type:	035	**Count Manifests:**	1
Waste Char:	C	**District:**	203
Waste Code:	121		

2021 Generator Manifest

ID:	44956	**Sum Received Qty:**	160.0
Generator No:	ON5652014	**Waste Class Name:**	WASTE OILS & LUBRICANTS
Receiver Type:	035	**Count Manifests:**	1
Waste Char:	L	**District:**	203
Waste Code:	252		

116 ***21 of 21*** ***NW/216.8*** ***77.9 / 1.00*** ***300 Laurier Avenue Ottawa ON*** ***FRST***

Tank System ID:	55263	**Tank Sys Prov F:**	Ontario
EC No:	55090	**Tank Sys PO BOX:**	
Internal No:		**Tank Sys Postal Cd:**	
Is Perm Withdrwl:	FALSE	**Sys Record City:**	
Removed Date:		**Sys Record Prov E:**	

Withdrawn Date:		***Sys Record Prov F:***	
Temp Withdrawn Dt:		***Sys Record PO BOX:***	
Tank Use E:	Power Generation	***Sys Rec Postal Cd:***	
Tank Use F:	Production d'énergie	***System Rec Same as:***	TRUE
Year of Manufact:		***Location Latitude:***	
Emerg Plan Same as:	TRUE	***Location Longitude:***	
Operator Contact:		***Creation Date:***	28-Oct-2020 00:00:00
Owner Contact:		***Creation By:***	Section 19
Tank System City:	Ottawa	***Modified Date:***	30-Nov-2020 00:00:00
Tank Sys Prov E:	Ontario	***Modified By:***	
Tank Use:			
Tank Manufacturer:	AT&S Division GilFab		
Tank System Address:	300 Laurier Avenue		
Sys Record Address:			
System Descr:	Emergency Generator-Based Building Storage Tanks System (3 AST) located at the Esplanade Laurier Building, 300 Laurier Avenue, Ottawa, Ontario. 10,200 D / W steel pressure-rated main tanks supply the 1,217 L S / W steel day tank which is located in a steel rupture basin. The main tanks, duplex pumpset, pump control panel and automatic tank gauging system are located in Diesel Room P-301. The day tank is located in generator room P-124-B.		
Certification System Installer:			
Certification System Remover:			
Group Name:			
Master Group Name:			
Owner Email:			
Operator Email:			
Land Owner E:	Federal entity under Financial Administration Act		
Land Owner F:	Entité fédérale sous la loi sur la gestion des finances publiques		

Service Months

Service Months E:	August
Service Months F:	Août
Service Months E:	May
Service Months F:	Mai
Service Months E:	November
Service Months F:	Novembre
Service Months E:	July
Service Months F:	Juillet
Service Months E:	December
Service Months F:	Décembre
Service Months E:	February
Service Months F:	Février
Service Months E:	January
Service Months F:	Janvier
Service Months E:	October
Service Months F:	Octobre
Service Months E:	March
Service Months F:	Mars
Service Months E:	June
Service Months F:	Juin
Service Months E:	September
Service Months F:	Septembre
Service Months E:	April
Service Months F:	Avril

Tanks Details

Tank ID:	91328	***Dt Wthdrwn Piping:***	
Tank Capacity:	1217	***Date Remvd Piping:***	
Tank Type E:	Aboveground	***Tk Type of Pump E:***	No oil-water separator
Tank Type F:	Hors sol	***Tk Type of Pump F:***	Aucun Séparateur huile-eau
Date of Install:	2008	***Piping Type E:***	Aboveground
Date Withdrawn Tk:		***Piping Type F:***	Hors sol
Date Removed Tank:		***Piping Diam Unit:***	mm

Tank Desc: 1,217L S/W steel day tank which is located in a steel rupture basin located in generator room P-124-B.
Tank Stdd No E: ULC-S602
Tank Std No F: ULC-S602
Tank Std No Other:
Tank Constr Material E: Steel
Tank Constr Material F: Acier
Tank Constr Material Other:
Internal No:
Tank Content E: Diesel
Tank Content F: Diesel
Tank Content Other:
Piping Diameter: 20;25;50
Spill Containment E: None
Spill Containment F: Aucun
Spill Containment Other:
Product Transfer Area: same as main tank #1
Date Wthdrwn Other Component:
Date Removed Other Component:

Piping Construction Materials

Component E: Steel
Component F: Acier
Other:

Piping Secondary Containment

Tank ID: 91328
Component E: None
Component F: Aucun
Other:

Tank Corrosion Protection

Component E: Painted
Component F: Peinturé
Other:

Piping Corrosion Protection

Component E: Painted
Component F: Peinturé
Other:

Tank Leak Detection

Component E: Continuous external tank leak monitoring (Sensor cable system)
Component F: Surveillance externe et en continu de l'étanchéité des reservoirs
Other:

Tank Leak Detection

Component E:	Visual inspection
Component F:	Inspection visuelle
Other:	

Piping Leak Detection

Component E:	Visual inspection
Component F:	Inspection visuelle
Other:	

Sump Leak Detection

Component E:	No sump for storage tank system
Component F:	Aucun puisard pour le système de stockage
Other:	

Tank Secondary Containment

Component E:	Containment tank assembly
Component F:	Ensemble réservoir de confinement
Other:	

Tank Overflow Protection

Component E:	Overfill alarm and overfill automatic shutoff
Component F:	Alarme anti-débordement et dispositif d'arrêt automatique anti-débordement
Other:	

Tanks Details

Tank ID:	91326	***Dt Wthdrwn Piping:***	
Tank Capacity:	10200	***Date Remvd Piping:***	
Tank Type E:	Aboveground	***Tk Type of Pump E:***	No oil-water separator
Tank Type F:	Hors sol	***Tk Type of Pump F:***	Aucun Séparateur huile-eau
Date of Install:	2008	***Piping Type E:***	Aboveground
Date Withdrawn Tk:		***Piping Type F:***	Hors sol
Date Removed Tank:		***Piping Diam Unit:***	mm

Tank Desc:	10,200L D/W steel pressure-rated main tank #1 supply the 1,217 L S/W steel day tank. Located in Diesel Room P-301
Tank Stdd No E:	Other
Tank Std No F:	Autre
Tank Std No Other:	ASME Standard no additional information
Tank Constr Material E:	Steel
Tank Constr Material F:	Acier
Tank Constr Material Other:	
Internal No:	Diesel Tank #1 – 10-250-02
Tank Content E:	Diesel
Tank Content F:	Diesel
Tank Content Other:	
Piping Diameter:	25;50;100
Spill Containment E:	Spill box at fill point (aboveground tank)
Spill Containment F:	Boîte de confinement de déversement au site de remplissage (réservoir hors sol)
Spill Containment Other:	
Product Transfer Area:	The PTA near the fill connection consists of concrete pad next to the entrance and exit to the parking garage. The fuel delivery truck parks on the asphalt on Gloucester Street on the East-Southeast side of the building approximately 10 metres from the fill station area. The truck will be visible from the fill connections during the entire product transfer operation.
Date Wthdrwn Other	

Component:
Date Removed Other
Component:

Piping Construction Materials

Component E: Steel
Component F: Acier
Other:

Piping Secondary Containment

Tank ID: 91326
Component E: None
Component F: Aucun
Other:

Tank Corrosion Protection

Component E: Painted
Component F: Peinturé
Other:

Piping Corrosion Protection

Component E: Painted
Component F: Peinturé
Other:

Tank Leak Detection

Component E: Automatic tank gauging
Component F: Jaugeage automatique
Other:

Tank Leak Detection

Component E: Interstitial monitoring – double walled tank
Component F: Surveillance interstitielle- réservoir à double paroi
Other:

Tank Leak Detection

Component E: Visual inspection
Component F: Inspection visuelle
Other:

Piping Leak Detection

Component E: Visual inspection
Component F: Inspection visuelle
Other:

Sump Leak Detection

Component E: No sump for storage tank system
Component F: Aucun puisard pour le système de stockage
Other:

Tank Secondary Containment

Component E:	Other impermeable barrier (specify)
Component F:	Autre barrière imperméable (spécifiez)
Other:	Concrete dyke

Tank Secondary Containment

Component E:	Double Walled
Component F:	Double paroi
Other:	

Tank Overflow Protection

Component E:	Overfill alarm and overfill automatic shutoff
Component F:	Alarme anti-débordement et dispositif d'arrêt automatique anti-débordement
Other:	

Tank Overflow Protection

Component E:	Method – trained personnel in attendance at all times
Component F:	Méthode - Personels qualifiés présents en tout temps
Other:	

Tanks Details

Tank ID:	91327	***Dt Wthdrwn Piping:***	
Tank Capacity:	10200	***Date Remvd Piping:***	
Tank Type E:	Aboveground	***Tk Type of Pump E:***	No oil-water separator
Tank Type F:	Hors sol	***Tk Type of Pump F:***	Aucun Séparateur huile-eau
Date of Install:	2008	***Piping Type E:***	Aboveground
Date Withdrawn Tk:		***Piping Type F:***	Hors sol
Date Removed Tank:		***Piping Diam Unit:***	mm

Tank Desc:	10,200L D/W steel pressure-rated main tank #2 supply the 1,217 L S/W steel day tank. Located in Diesel Room P-301
Tank Stdd No E:	Other
Tank Std No F:	Autre
Tank Std No Other:	ASME Standard no additional information
Tank Constr Material E:	Steel
Tank Constr Material F:	Acier
Tank Constr Material Other:	
Internal No:	
Tank Content E:	Diesel
Tank Content F:	Diesel
Tank Content Other:	
Piping Diameter:	25;50;100
Spill Containment E:	Spill box at fill point (aboveground tank)
Spill Containment F:	Boîte de confinement de déversement au site de remplissage (réservoir hors sol)
Spill Containment Other:	
Product Transfer Area:	same as Main Tank #1
Date Wthdrwn Other Component:	
Date Removed Other Component:	

Piping Construction Materials

Component E:	Steel
Component F:	Acier
Other:	

Piping Secondary Containment

Tank ID: 91327
Component E: None
Component F: Aucun
Other:

Tank Corrosion Protection

Component E: Painted
Component F: Peinturé
Other:

Piping Corrosion Protection

Component E: Painted
Component F: Peinturé
Other:

Tank Leak Detection

Component E: Automatic tank gauging
Component F: Jaugeage automatique
Other:

Tank Leak Detection

Component E: Visual inspection
Component F: Inspection visuelle
Other:

Tank Leak Detection

Component E: Interstitial monitoring – double walled tank
Component F: Surveillance interstitielle- réservoir à double paroi
Other:

Piping Leak Detection

Component E: Visual inspection
Component F: Inspection visuelle
Other:

Sump Leak Detection

Component E: No sump for storage tank system
Component F: Aucun puisard pour le système de stockage
Other:

Tank Secondary Containment

Component E: Other impermeable barrier (specify)
Component F: Autre barrière imperméable (spécifiez)
Other: Concrete dyke

Tank Secondary Containment

Component E: Double Walled
Component F: Double paroi
Other:

Tank Overflow Protection

Component E: Method – trained personnel in attendance at all times
Component F: Méthode - Personels qualifiés présents en tout temps
Other:

Tank Overflow Protection

Component E: Overfill alarm and overfill automatic shutoff
Component F: Alarme anti-débordement et dispositif d'arrêt automatique anti-débordement
Other:

---

117 | ***1 of 1*** | ***NNW/216.9*** | ***77.6 / 0.69*** | ***171 Bank Street Ottawa ON K2P 1W5*** | ***EHS***

Order No: 22121300111
Status: C
Report Type: Standard Report
Report Date: 16-DEC-22
Date Received: 13-DEC-22
Previous Site Name:
Lot/Building Size:
Additional Info Ordered: City Directory

Nearest Intersection:
Municipality:
Client Prov/State: ON
Search Radius (km): .25
X: -75.6977959
Y: 45.4186492

---

118 | ***1 of 6*** | ***ENE/216.9*** | ***74.9 / -2.00*** | ***DOMUS SOFTWARE LTD 309 COOPER ST UNIT 500 OTTAWA ON K2P 0G5*** | ***SCT***

Established: 1983
Plant Size (ft²): 7000
Employment: 100

--Details--
Description: MAGNETIC AND OPTICAL RECORDING MEDIA
SIC/NAICS Code: 3695

---

118 | ***2 of 6*** | ***ENE/216.9*** | ***74.9 / -2.00*** | ***The Canadian Council on Social Development 309 Cooper St Floor 5 Ottawa ON K2P 0G5*** | ***SCT***

Established:
Plant Size (ft²):
Employment:

--Details--
Description: Book Publishers
SIC/NAICS Code: 511130

---

118 | ***3 of 6*** | ***ENE/216.9*** | ***74.9 / -2.00*** | ***Cdn Council on Social Dev 309 Cooper St Floor 5 Ottawa ON K2P 0G5*** | ***SCT***

Established: 1920
Plant Size (ft²):
Employment: 25

--Details--
Description: Periodical Publishers
SIC/NAICS Code: 511120

Description: Business Associations
SIC/NAICS Code: 813910

---

118 | ***4 of 6*** | ***ENE/216.9*** | ***74.9 / -2.00*** | ***The Ottawa XPress***
309 Cooper St Suite 401
Ottawa ON K2P 0G5 | ***SCT***

Established: 01-AUG-92
Plant Size (ft²):
Employment:

--Details--
Description: Newspaper Publishers
SIC/NAICS Code: 511110

---

118 | ***5 of 6*** | ***ENE/216.9*** | ***74.9 / -2.00*** | ***DALE R KENNY***
309 COOPER ST,,OTTAWA,ON,K2P 0G5,CA
ON | ***VAR***

Incident No: 009535852-001
Status: Variance Approved
Incident Reported Dt: 4/1/1996
Incident Created On: 7/7/2009
Item Instance: NULL
Incident Type: FS-Variance
Aband USTs: Abandon UST

---

118 | ***6 of 6*** | ***ENE/216.9*** | ***74.9 / -2.00*** | ***309 Cooper Street***
Ottawa ON K2P 0G5 | ***EHS***

Order No: 20180920045
Status: C
Report Type: Standard Report
Report Date: 25-SEP-18
Date Received: 20-SEP-18
Previous Site Name:
Lot/Building Size:
Additional Info Ordered: Fire Insur. Maps and/or Site Plans
Nearest Intersection:
Municipality:
Client Prov/State: ON
Search Radius (km): .25
X: -75.693999
Y: 45.417449

---

119 | ***1 of 1*** | ***E/218.3*** | ***74.9 / -2.00*** | ***318 Cooper St***
Ottawa ON | ***EHS***

Order No: 20130502013
Status: C
Report Type: Custom Report
Report Date: 09-MAY-13
Date Received: 02-MAY-13
Previous Site Name:
Lot/Building Size:
Additional Info Ordered:
Nearest Intersection:
Municipality:
Client Prov/State: ON
Search Radius (km): .25
X: 0
Y: 0

Map Key	Number of Records	Direction/ Distance (m)	Elev/Diff (m)	Site	DB
120	1 of 1	NNE/218.7	75.9 / -1.00	110 Gloucester Street Ottawa ON Ottawa ON K2P 0A2	EHS

Order No: 24061000497
Status: C
Report Type: Standard Report
Report Date: 13-JUN-24
Date Received: 10-JUN-24
Previous Site Name:
Lot/Building Size:
Additional Info Ordered: Fire Insur. Maps and/or Site Plans

Nearest Intersection:
Municipality:
Client Prov/State: ON
Search Radius (km): .25
X: -75.6959439
Y: 45.4187562

Map Key	Number of Records	Direction/ Distance (m)	Elev/Diff (m)	Site	DB
121	1 of 2	SSE/219.2	76.2 / -0.69	FOSTER SPORT CENTER 305 BANK STREET OTTAWA ON K2P 1X7	GEN

Generator Info

Generator No: ON1098700
Approval Years: 88,89,90
Status:
PO Box No:
Country:
Co Admin:
Phone No Admin:
SIC Description: BICYCLE SHOPS

Choice of Contact:
Contaminated Fac:
MHSW Facility:
SIC Code: 6542

Waste Detail(s)

Waste Class: 213
Waste Class Name: PETROLEUM DISTILLATES

Map Key	Number of Records	Direction/ Distance (m)	Elev/Diff (m)	Site	DB
121	2 of 2	SSE/219.2	76.2 / -0.69	FOSTER SPORT CENTER 15-418 305 BANK STREET OTTAWA ON K2P 1X7	GEN

Generator Info

Generator No: ON1098700
Approval Years: 92,93,94,95,96,97,98
Status:
PO Box No:
Country:
Co Admin:
Phone No Admin:
SIC Description: BICYCLE SHOPS

Choice of Contact:
Contaminated Fac:
MHSW Facility:
SIC Code: 6542

Waste Detail(s)

Waste Class: 213
Waste Class Name: PETROLEUM DISTILLATES

Map Key	Number of Records	Direction/ Distance (m)	Elev/Diff (m)	Site	DB
122	1 of 1	SE/220.2	75.9 / -1.00	341 Maclaren St Ottawa ON K2P2E2	EHS

Map Key	Number of Records	Direction/ Distance (m)	Elev/Diff (m)	Site	DB

Order No:	20170203026	**Nearest Intersection:**	
Status:	C	**Municipality:**	
Report Type:	Standard Report	**Client Prov/State:**	ON
Report Date:	08-FEB-17	**Search Radius (km):**	.25
Date Received:	03-FEB-17	**X:**	-75.695005
Previous Site Name:		**Y:**	45.415271
Lot/Building Size:			
Additional Info Ordered:			

Map Key	Number of Records	Direction/ Distance (m)	Elev/Diff (m)	Site	DB
123	1 of 3	S/222.6	76.9 / 0.00	380 &386 Somerset St W/296 Bank St Ottawa ON	EHS

Order No:	20040317015	**Nearest Intersection:**	Bank St & Sommerset St W
Status:	C	**Municipality:**	
Report Type:	Custom Report	**Client Prov/State:**	ON
Report Date:	3/26/04	**Search Radius (km):**	0.25
Date Received:	3/17/04	**X:**	-75.696447
Previous Site Name:		**Y:**	45.415117
Lot/Building Size:			
Additional Info Ordered:			

Map Key	Number of Records	Direction/ Distance (m)	Elev/Diff (m)	Site	DB
123	2 of 3	S/222.6	76.9 / 0.00	DUFRESNE PILING COMPANY (1967) LTD. 380 SOMERSET STREET WEST OTTAWA ON K2P 2R2	GEN

Generator Info

Generator No:	ON3389146	**Choice of Contact:**	
Approval Years:	04	**Contaminated Fac:**	
Status:		**MHSW Facility:**	
PO Box No:		**SIC Code:**	213117
Country:			
Co Admin:			
Phone No Admin:			
SIC Description:	Contract Drilling (except Oil and Gas)		

Map Key	Number of Records	Direction/ Distance (m)	Elev/Diff (m)	Site	DB
123	3 of 3	S/222.6	76.9 / 0.00	380 Somerset St W Ottawa ON K2P2R2	EHS

Order No:	20160106113	**Nearest Intersection:**	
Status:	C	**Municipality:**	
Report Type:	Standard Report	**Client Prov/State:**	ON
Report Date:	13-JAN-16	**Search Radius (km):**	.25
Date Received:	06-JAN-16	**X:**	-75.696869
Previous Site Name:		**Y:**	45.41488
Lot/Building Size:			
Additional Info Ordered:	City Directory		

Map Key	Number of Records	Direction/ Distance (m)	Elev/Diff (m)	Site	DB
124	1 of 2	NNW/224.6	76.8 / -0.03	BLACK PHOTO(OUT OF BUS.) 181 BANK STREET, UNITS 121-122 L'ESPLANADE OTTAWA ON K2P 1W5	GEN

Generator Info

Generator No:	ON1338155	**Choice of Contact:**	

Map Key	Number of Records	Direction/ Distance (m)	Elev/Diff (m)	Site	DB

Approval Years:	97,98	**Contaminated Fac:**	
Status:		**MHSW Facility:**	
PO Box No:		**SIC Code:**	6571
Country:			
Co Admin:			
Phone No Admin:			
SIC Description:	CAMERA/PHOTO. SUPPLY		

Waste Detail(s)

Waste Class:	264
Waste Class Name:	PHOTOPROCESSING WASTES

---

124 ***2 of 2*** ***NNW/224.6*** ***76.8 / -0.03*** ***BLACK PHOTO CORPORATION*** ***GEN***
171-181 BANK STREET, UNITS 121-122
OTTAWA ON K2P 1W5

Generator Info

Generator No:	ON1338160	**Choice of Contact:**	
Approval Years:	97,98,99,00,01	**Contaminated Fac:**	
Status:		**MHSW Facility:**	
PO Box No:		**SIC Code:**	6571
Country:			
Co Admin:			
Phone No Admin:			
SIC Description:	CAMERA/PHOTO. SUPPLY		

Waste Detail(s)

Waste Class:	264
Waste Class Name:	PHOTOPROCESSING WASTES

---

125 ***1 of 1*** ***ESE/224.9*** ***75.7 / -1.15*** ***ON*** ***BORE***

Borehole ID:	613289	**Inclin FLG:**	No
OGF ID:	215514590	**SP Status:**	Initial Entry
Status:		**Surv Elev:**	No
Type:	Borehole	**Piezometer:**	No
Use:		**Primary Name:**	
Completion Date:	JAN-1973	**Municipality:**	
Static Water Level:		**Lot:**	
Primary Water Use:		**Township:**	
Sec. Water Use:		**Latitude DD:**	45.41567
Total Depth m:	15.5	**Longitude DD:**	-75.694364
Depth Ref:	Ground Surface	**UTM Zone:**	18
Depth Elev:		**Easting:**	445671
Drill Method:		**Northing:**	5029362
Orig Ground Elev m:	71.9	**Location Accuracy:**	
Elev Reliabil Note:		**Accuracy:**	Not Applicable
DEM Ground Elev m:	72		
Concession:			
Location D:			
Survey D:			
Comments:			

Borehole Geology Stratum

Geology Stratum ID:	218394521	**Mat Consistency:**	Soft

Top Depth: 3.5
Bottom Depth: 5.8
Material Color: Red
Material 1: Clay
Material 2: Silt
Material 3:
Material 4:
Gsc Material Description:
Stratum Description: CLAY. SOFT TO STIFF,FISSURED.

Material Moisture:
Material Texture:
Non Geo Mat Type:
Geologic Formation:
Geologic Group:
Geologic Period:
Depositional Gen:

Geology Stratum ID: 218394524
Top Depth: 14.6
Bottom Depth: 15.5
Material Color:
Material 1: Unknown
Material 2:
Material 3:
Material 4:
Gsc Material Description:
Stratum Description: UNSPECIFIED. 00050 043 00080 058 00115 062 0000006200050024002 26DENSE. BEDROCK.

Mat Consistency: Dense
Material Moisture:
Material Texture:
Non Geo Mat Type:
Geologic Formation:
Geologic Group:
Geologic Period:
Depositional Gen:

Geology Stratum ID: 218394522
Top Depth: 5.8
Bottom Depth: 13.1
Material Color:
Material 1: Unknown
Material 2:
Material 3:
Material 4:
Gsc Material Description:
Stratum Description: UNSPECIFIED.

Mat Consistency:
Material Moisture:
Material Texture:
Non Geo Mat Type:
Geologic Formation:
Geologic Group:
Geologic Period:
Depositional Gen:

Geology Stratum ID: 218394519
Top Depth: 1.5
Bottom Depth: 2.4
Material Color: Brown
Material 1: Clay
Material 2:
Material 3:
Material 4:
Gsc Material Description:
Stratum Description: CLAY. BROWN,GREY,HARD.

Mat Consistency: Hard
Material Moisture:
Material Texture:
Non Geo Mat Type:
Geologic Formation:
Geologic Group:
Geologic Period:
Depositional Gen:

Geology Stratum ID: 218394520
Top Depth: 2.4
Bottom Depth: 3.5
Material Color: Brown
Material 1: Clay
Material 2:
Material 3:
Material 4:
Gsc Material Description:
Stratum Description: CLAY. BROWN,GREY, STIFF TO VERY STIFF.

Mat Consistency: Stiff
Material Moisture:
Material Texture:
Non Geo Mat Type:
Geologic Formation:
Geologic Group:
Geologic Period:
Depositional Gen:

Geology Stratum ID: 218394518
Top Depth: 0
Bottom Depth: 1.5
Material Color:
Material 1:
Material 2: Brick fragments
Material 3: Bedrock
Material 4: Wood Fragments
Gsc Material Description:
Stratum Description: ARTIFICIAL.

Mat Consistency:
Material Moisture:
Material Texture:
Non Geo Mat Type:
Geologic Formation:
Geologic Group:
Geologic Period:
Depositional Gen:

Geology Stratum ID: 218394523

Mat Consistency:

Top Depth:	13.1	**Material Moisture:**	
Bottom Depth:	14.6	**Material Texture:**	
Material Color:		**Non Geo Mat Type:**	
Material 1:	Unknown	**Geologic Formation:**	
Material 2:		**Geologic Group:**	
Material 3:		**Geologic Period:**	
Material 4:		**Depositional Gen:**	
Gsc Material Description:			
Stratum Description:	UNSPECIFIED.		

Source

Source Type:	Data Survey	**Source Appl:**	Spatial/Tabular
Source Orig:	Geological Survey of Canada	**Source Iden:**	1
Source Date:	1956-1972	**Scale or Res:**	Varies
Confidence:	H	**Horizontal:**	NAD27
Observatio:		**Verticalda:**	Mean Average Sea Level
Source Name:	Urban Geology Automated Information System (UGAIS)		
Source Details:	File: OTTAWA2.txt RecordID: 057970 NTS_Sheet: 31G05G		
Confiden 1:	Logged by professional. Exact and complete description of material and properties.		

Source List

Source Identifier:	1	**Horizontal Datum:**	NAD27
Source Type:	Data Survey	**Vertical Datum:**	Mean Average Sea Level
Source Date:	1956-1972	**Projection Name:**	Universal Transverse Mercator
Scale or Resolution:	Varies		
Source Name:	Urban Geology Automated Information System (UGAIS)		
Source Originators:	Geological Survey of Canada		

---

126 ***1 of 1*** ***E/225.1*** ***74.9 / -2.00*** ***ON*** ***BORE***

Borehole ID:	613299	**Inclin FLG:**	No
OGF ID:	215514600	**SP Status:**	Initial Entry
Status:		**Surv Elev:**	No
Type:	Borehole	**Piezometer:**	No
Use:		**Primary Name:**	
Completion Date:	SEP-1933	**Municipality:**	
Static Water Level:	10.3	**Lot:**	
Primary Water Use:		**Township:**	
Sec. Water Use:		**Latitude DD:**	45.416483
Total Depth m:	-999	**Longitude DD:**	-75.693862
Depth Ref:	Ground Surface	**UTM Zone:**	18
Depth Elev:		**Easting:**	445711
Drill Method:		**Northing:**	5029452
Orig Ground Elev m:	71.3	**Location Accuracy:**	
Elev Reliabil Note:		**Accuracy:**	Not Applicable
DEM Ground Elev m:	72.1		
Concession:			
Location D:			
Survey D:			
Comments:			

Borehole Geology Stratum

Geology Stratum ID:	218394567	**Mat Consistency:**	Compact
Top Depth:	3.4	**Material Moisture:**	
Bottom Depth:		**Material Texture:**	
Material Color:	Grey	**Non Geo Mat Type:**	
Material 1:	Clay	**Geologic Formation:**	
Material 2:		**Geologic Group:**	

Material 3: **Geologic Period:**
Material 4: **Depositional Gen:**
Gsc Material Description:
Stratum Description: CLAY. SOFT. SOFT. CLAY. GREY,FIRM. CLAY. GREY,FIRM. TILL. COMPACT. BEDROCK. FOSSILIFER
**Note: Many records provided by the department have a truncated [Stratum Description] field.

Geology Stratum ID: 218394565
Top Depth: 0
Bottom Depth: 1.5
Material Color:
Material 1: Sand
Material 2:
Material 3:
Material 4:
Gsc Material Description:
Stratum Description: SAND.

Mat Consistency:
Material Moisture:
Material Texture:
Non Geo Mat Type:
Geologic Formation:
Geologic Group:
Geologic Period:
Depositional Gen:

Geology Stratum ID: 218394566
Top Depth: 1.5
Bottom Depth: 3.4
Material Color:
Material 1: Clay
Material 2:
Material 3:
Material 4:
Gsc Material Description:
Stratum Description: CLAY. FIRM.

Mat Consistency: Firm
Material Moisture:
Material Texture:
Non Geo Mat Type:
Geologic Formation:
Geologic Group:
Geologic Period:
Depositional Gen:

Source

Source Type: Data Survey
Source Orig: Geological Survey of Canada
Source Date: 1956-1972
Confidence: H
Observatio:
Source Name: Urban Geology Automated Information System (UGAIS)
Source Details: File: OTTAWA2.txt RecordID: 058070 NTS_Sheet: 31G05G
Confiden 1: Logged by professional. Exact and complete description of material and properties.

Source Appl: Spatial/Tabular
Source Iden: 1
Scale or Res: Varies
Horizontal: NAD27
Verticalda: Mean Average Sea Level

Source List

Source Identifier: 1
Source Type: Data Survey
Source Date: 1956-1972
Scale or Resolution: Varies
Source Name: Urban Geology Automated Information System (UGAIS)
Source Originators: Geological Survey of Canada

Horizontal Datum: NAD27
Vertical Datum: Mean Average Sea Level
Projection Name: Universal Transverse Mercator

---

127 | ***1 of 1*** | ***WSW/225.2*** | ***77.9 / 1.00*** | ***ON*** | ***BORE***

Borehole ID: 613293
OGF ID: 215514594
Status:
Type: Borehole
Use:
Completion Date: JAN-1965
Static Water Level: 12.2
Primary Water Use:
Sec. Water Use:
Total Depth m: -999
Depth Ref: Ground Surface
Depth Elev:

Inclin FLG: No
SP Status: Initial Entry
Surv Elev: No
Piezometer: No
Primary Name:
Municipality:
Lot:
Township:
Latitude DD: 45.41609
Longitude DD: -75.699353
UTM Zone: 18
Easting: 445281

Drill Method:
Orig Ground Elev m: 73.2
Elev Reliabil Note:
DEM Ground Elev m: 73.3
Concession:
Location D:
Survey D:
Comments:

Northing: 5029412
Location Accuracy:
Accuracy: Not Applicable

Borehole Geology Stratum

Geology Stratum ID: 218394541
Top Depth: 2.1
Bottom Depth: 5.2
Material Color: Grey
Material 1: Clay
Material 2: Silt
Material 3:
Material 4:
Gsc Material Description:
Stratum Description: CLAY. GREY,FIRM.

Mat Consistency: Firm
Material Moisture:
Material Texture:
Non Geo Mat Type:
Geologic Formation:
Geologic Group:
Geologic Period:
Depositional Gen:

Geology Stratum ID: 218394543
Top Depth: 9.8
Bottom Depth: 14.3
Material Color: Black
Material 1: Bedrock
Material 2: Shale
Material 3:
Material 4:
Gsc Material Description:
Stratum Description: BEDROCK. BLACK,FRACTURED.

Mat Consistency:
Material Moisture:
Material Texture:
Non Geo Mat Type:
Geologic Formation:
Geologic Group:
Geologic Period:
Depositional Gen:

Geology Stratum ID: 218394542
Top Depth: 5.2
Bottom Depth: 9.8
Material Color: Grey
Material 1: Till
Material 2: Sand
Material 3: Silt
Material 4:
Gsc Material Description:
Stratum Description: TILL. GREY,COMPACT.

Mat Consistency: Compact
Material Moisture:
Material Texture:
Non Geo Mat Type:
Geologic Formation:
Geologic Group:
Geologic Period:
Depositional Gen:

Geology Stratum ID: 218394544
Top Depth: 14.3
Bottom Depth:
Material Color: Black
Material 1: Bedrock
Material 2: Limestone
Material 3:
Material 4:
Gsc Material Description:
Stratum Description: BEDROCK,LIMESTONE. BLACK,FOSSILIFEROUS, WATER STABLE AT 200.3 FEET.0050 043 00080 058 0
**Note: Many records provided by the department have a truncated [Stratum Description] field.

Mat Consistency:
Material Moisture:
Material Texture:
Non Geo Mat Type:
Geologic Formation:
Geologic Group:
Geologic Period:
Depositional Gen:

Geology Stratum ID: 218394540
Top Depth: 0
Bottom Depth: 2.1
Material Color:
Material 1: Sand
Material 2: Silt
Material 3: Gravel
Material 4:
Gsc Material Description:

Mat Consistency: Compact
Material Moisture:
Material Texture:
Non Geo Mat Type:
Geologic Formation:
Geologic Group:
Geologic Period:
Depositional Gen:

Stratum Description: SAND. COMPACT.

Source

Source Type:	Data Survey	***Source Appl:***	Spatial/Tabular
Source Orig:	Geological Survey of Canada	***Source Iden:***	1
Source Date:	1956-1972	***Scale or Res:***	Varies
Confidence:		***Horizontal:***	NAD27
Observatio:		***Verticalda:***	Mean Average Sea Level
Source Name:	Urban Geology Automated Information System (UGAIS)		
Source Details:	File: OTTAWA2.txt RecordID: 058010 NTS_Sheet: 31G05G		
Confiden 1:			

Source List

Source Identifier:	1	***Horizontal Datum:***	NAD27
Source Type:	Data Survey	***Vertical Datum:***	Mean Average Sea Level
Source Date:	1956-1972	***Projection Name:***	Universal Transverse Mercator
Scale or Resolution:	Varies		
Source Name:	Urban Geology Automated Information System (UGAIS)		
Source Originators:	Geological Survey of Canada		

Map Key	Number of Records	Direction/ Distance (m)	Elev/Diff (m)	Site	DB
128	1 of 7	WSW/226.7	77.9 / 1.00	***SEALTEST DIVISION OF AULT FOODS; 453 COOPER STREET OTTAWA ON K2P 0H1***	NPCB

Company Code:	O0463
Industry:	Food/Beverage/Water
Site Status:	
Transaction Date:	10/29/1990
Inspection Date:	11/26/1987

Map Key	Number of Records	Direction/ Distance (m)	Elev/Diff (m)	Site	DB
128	2 of 7	WSW/226.7	77.9 / 1.00	***AULT FOODS 453 COOPER STREET OTTAWA WINCHESTER 490 GORDON STREET OTTAWA CITY ON K2P 0H1***	SPL

Ref No:	8572	***Municipality No:***	20101
Year:		***Nature of Damage:***	
Incident Dt:	8/24/1988	***Discharger Report:***	
Dt MOE Arvl on Scn:		***Material Group:***	
MOE Reported Dt:	8/24/1988	***Impact to Health:***	
Dt Document Closed:		***Agency Involved:***	
Site No:			
MOE Response:			
Site County/District:			
Site Geo Ref Meth:			
Site District Office:			
Nearest Watercourse:			
Site Name:			
Site Address:			
Site Region:			
Site Municipality:	OTTAWA CITY		
Site Lot:			
Site Conc:			
Site Geo Ref Accu:			
Site Map Datum:			
Northing:			
Easting:			
Entity Operating Name:			
Client Name:			

Client Type:	
Source Type:	
Incident Cause:	VALVE/FITTING LEAK OR FAILURE
Incident Preceding Spill:	
Incident Reason:	MATERIAL FAILURE
Incident Summary:	AULT FOODS- AMMONIA LEAK TO ATMOSPHERE FROM VALVE IN COOLING SYSTEM
Environment Impact:	
Health Env Consequence:	
Nature of Impact:	OTHER
Contaminant Qty:	
Contaminant Qty 1:	
Contaminant Unit:	
Contaminant Code:	
Contaminant Name:	
Contaminant Limit 1:	
Contam Limit Freq 1:	
Contaminant UN No 1:	
Receiving Medium:	AIR
Activity Preceding Spill:	
Property 2nd Watershed:	
Property Tertiary Watershed:	
Sector Type:	
SAC Action Class:	
Call Report Locatn Geodata:	
Time Reported:	
System Facility Address:	

---

128 | ***3 of 7*** | ***WSW/226.7*** | ***77.9 / 1.00*** | ***AULT FOODS***
453 COOPER ST.AT KENT ST. OTTAWA
OTTAWA DAIRY
OTTAWA CITY ON K2P 0H1 | ***SPL***

Ref No:	42547	**Municipality No:**	20101
Year:		**Nature of Damage:**	
Incident Dt:	10/24/1990	**Discharger Report:**	
Dt MOE Arvl on Scn:		**Material Group:**	
MOE Reported Dt:	10/24/1990	**Impact to Health:**	
Dt Document Closed:		**Agency Involved:**	
Site No:			
MOE Response:			
Site County/District:			
Site Geo Ref Meth:			
Site District Office:			
Nearest Watercourse:			
Site Name:			
Site Address:			
Site Region:			
Site Municipality:	OTTAWA CITY		
Site Lot:			
Site Conc:			
Site Geo Ref Accu:			
Site Map Datum:			
Northing:			
Easting:			
Entity Operating Name:			
Client Name:			
Client Type:			
Source Type:			
Incident Cause:	OTHER CAUSE (N.O.S.)		
Incident Preceding Spill:			
Incident Reason:	UNKNOWN		
Incident Summary:	AULT FOODS-130L. DIESEL :TO GROUND AND SEWERS.		
Environment Impact:	NOT ANTICIPATED		
Health Env Consequence:			

Map Key	Number of Records	Direction/ Distance (m)	Elev/Diff (m)	Site	DB

Nature of Impact: Other
Contaminant Qty:
Contaminant Qty 1:
Contaminant Unit:
Contaminant Code:
Contaminant Name:
Contaminant Limit 1:
Contam Limit Freq 1:
Contaminant UN No 1:
Receiving Medium: LAND / WATER
Activity Preceding Spill:
Property 2nd Watershed:
Property Tertiary Watershed:
Sector Type:
SAC Action Class:
Call Report Locatn Geodata:
Time Reported:
System Facility Address:

128	*4 of 7*	*WSW/226.7*	*77.9 / 1.00*	***AULT FOODS LIMITED*** ***453 COOPER STREET*** ***OTTAWA ON K2P 0H1***	***GEN***

Generator Info

Generator No: ON0632408
Approval Years: 88
Status:
PO Box No:
Country:
Co Admin:
Phone No Admin:
SIC Description: FLUID MILK IND.

Choice of Contact:
Contaminated Fac:
MHSW Facility:
SIC Code: 1041

Waste Detail(s)

Waste Class: 213
Waste Class Name: PETROLEUM DISTILLATES

Waste Detail(s)

Waste Class: 252
Waste Class Name: WASTE OILS & LUBRICANTS

128	*5 of 7*	*WSW/226.7*	*77.9 / 1.00*	***AULT FOODS LIMITED*** ***453 COOPER STREET*** ***OTTAWA ON K2P 0H1***	***GEN***

Generator Info

Generator No: ON0632408
Approval Years: 89,90
Status:
PO Box No:
Country:
Co Admin:
Phone No Admin:
SIC Description: FLUID MILK IND.

Choice of Contact:
Contaminated Fac:
MHSW Facility:
SIC Code: 1041

Waste Detail(s)

Waste Class: 122
Waste Class Name: ALKALINE WASTES - OTHER METALS

Waste Detail(s)

Waste Class: 212
Waste Class Name: ALIPHATIC SOLVENTS

Waste Detail(s)

Waste Class: 213
Waste Class Name: PETROLEUM DISTILLATES

Waste Detail(s)

Waste Class: 252
Waste Class Name: WASTE OILS & LUBRICANTS

---

128 | ***6 of 7*** | ***WSW/226.7*** | ***77.9 / 1.00*** | ***AULT FOODS LIMITE(OUT OF BUSINESS)03-320 453 COOPER STREET OTTAWA ON K2P 0H1*** | ***GEN***

Generator Info

Generator No: ON0632408
Approval Years: 92,93,94,95,96,97,98
Status:
PO Box No:
Country:
Co Admin:
Phone No Admin:
SIC Description: FLUID MILK IND.

Choice of Contact:
Contaminated Fac:
MHSW Facility:
SIC Code: 1041

Waste Detail(s)

Waste Class: 122
Waste Class Name: ALKALINE WASTES - OTHER METALS

Waste Detail(s)

Waste Class: 213
Waste Class Name: PETROLEUM DISTILLATES

Waste Detail(s)

Waste Class: 148
Waste Class Name: INORGANIC LABORATORY CHEMICALS

Waste Detail(s)

Waste Class: 263
Waste Class Name: ORGANIC LABORATORY CHEMICALS

Map Key	Number of Records	Direction/ Distance (m)	Elev/Diff (m)	Site	DB

Waste Detail(s)

Waste Class: 212
Waste Class Name: ALIPHATIC SOLVENTS

Waste Detail(s)

Waste Class: 252
Waste Class Name: WASTE OILS & LUBRICANTS

---

128 | ***7 of 7*** | ***WSW/226.7*** | ***77.9 / 1.00*** | ***453 Cooper Street Ottawa ON K2P 0H1*** | ***EHS***

Order No: 23111500012
Status: C
Report Type: Standard Report
Report Date: 20-NOV-23
Date Received: 15-NOV-23
Previous Site Name:
Lot/Building Size:
Additional Info Ordered: Fire Insur. Maps and/or Site Plans; City Directory

Nearest Intersection:
Municipality:
Client Prov/State: ON
Search Radius (km): .25
X: -75.6988326
Y: 45.4154862

---

129 | ***1 of 9*** | ***NW/228.2*** | ***77.9 / 1.00*** | ***OLYMPIA & YORK DEVELOPMENTS LTD. L'ESPLANADE LAURIER; 171 BANK STREET LEVEL II OTTAWA ON K2P 1W5*** | ***NPCB***

Company Code: O0163C
Industry: Other
Site Status:
Transaction Date: 10/8/1993
Inspection Date: 7/21/1993

--Details--
Label:
Serial No.:
PCB Type/Code: Inerteen
Location:
Item/State:
No. of Items:
Manufacturer:
Status: In-Use
Contents: 1433.00 L

---

129 | ***2 of 9*** | ***NW/228.2*** | ***77.9 / 1.00*** | ***ROSTRUST INVESTMENTS INC. 171 BANK STREET LEVEL II BANK STREET LEVEL II OTTAWA ON*** | ***NPCB***

Company Code: O0163C
Industry:
Site Status:
Transaction Date:
Inspection Date:

--Details--
Label:
Serial No.:
PCB Type/Code:

Map Key	Number of Records	Direction/ Distance (m)	Elev/Diff (m)	Site	DB

Location:
Item/State:
No. of Items:
Manufacturer:
Status: In-Use
Contents:

---

129 | **3 of 9** | **NW/228.2** | **77.9 / 1.00** | **171 Bank St**
Ottawa ON K2P 1W5 | **EHS**

Order No: 20000919004
Status: C
Report Type: Complete Report
Report Date: 9/21/00
Date Received: 9/14/00
Previous Site Name:
Lot/Building Size:
Additional Info Ordered:

Nearest Intersection:
Municipality: Ottawa Carleton
Client Prov/State: ON
Search Radius (km): 0.30
X: -75.697803
Y: 45.418652

---

129 | **4 of 9** | **NW/228.2** | **77.9 / 1.00** | **CAMPBELL AND KENNEDY ELECTRIC LTD.**
M2-171 BANK ST.
OTTAWA ON K2P 1W5 | **GEN**

Generator Info

Generator No: ON0043400
Approval Years: 86,87,88,89,90,92,93,94
Status:
PO Box No:
Country:
Co Admin:
Phone No Admin:
SIC Description: *** NOT DEFINED ***

Choice of Contact:
Contaminated Fac:
MHSW Facility:
SIC Code: 0000

---

129 | **5 of 9** | **NW/228.2** | **77.9 / 1.00** | **O & Y PROPERTIES INC.**
171 BANK STREET L'ESPLANADE LAURIER
OTTAWA ON K2P 1W5 | **GEN**

Generator Info

Generator No: ON0383905
Approval Years: 94,95,96,97,98
Status:
PO Box No:
Country:
Co Admin:
Phone No Admin:
SIC Description: NON-RES. BLDG. OPER.

Choice of Contact:
Contaminated Fac:
MHSW Facility:
SIC Code: 7512

Waste Detail(s)

Waste Class: 213
Waste Class Name: PETROLEUM DISTILLATES

Waste Detail(s)

Map Key	Number of Records	Direction/ Distance (m)	Elev/Diff (m)	Site	DB
Waste Class:		252			
Waste Class Name:		WASTE OILS & LUBRICANTS			

129	6 of 9	NW/228.2	77.9 / 1.00	O & Y PROPERTIES INC. L'ESPLANADE LAURIER 171 BANK STREET OTTAWA ON K2P 1W5	GEN

Generator Info

Generator No:	ON0383905	**Choice of Contact:**	
Approval Years:	99,00,01	**Contaminated Fac:**	
Status:		**MHSW Facility:**	
PO Box No:		**SIC Code:**	7512
Country:			
Co Admin:			
Phone No Admin:			
SIC Description:	NON-RES. BLDG. OPER.		

Waste Detail(s)

Waste Class:	213
Waste Class Name:	PETROLEUM DISTILLATES

Waste Detail(s)

Waste Class:	252
Waste Class Name:	WASTE OILS & LUBRICANTS

129	7 of 9	NW/228.2	77.9 / 1.00	ROSTRUST INVESTMENTS INC. 171 BANK STREET (L'ESPLANADE LAURIER) OTTAWA ON K2P 1W5	GEN

Generator Info

Generator No:	ON2079000	**Choice of Contact:**	
Approval Years:	95,96,97,98,99,00,01,02,03,04	**Contaminated Fac:**	
Status:		**MHSW Facility:**	
PO Box No:		**SIC Code:**	7512
Country:			
Co Admin:			
Phone No Admin:			
SIC Description:	NON-RES. BLDG. OPER.		

Waste Detail(s)

Waste Class:	243
Waste Class Name:	PCB'S

Waste Detail(s)

Waste Class:	121
Waste Class Name:	ALKALINE WASTES - HEAVY METALS

Waste Detail(s)

Waste Class:	148

Waste Class Name: INORGANIC LABORATORY CHEMICALS

Waste Detail(s)

Waste Class: 212
Waste Class Name: ALIPHATIC SOLVENTS

Waste Detail(s)

Waste Class: 213
Waste Class Name: PETROLEUM DISTILLATES

Waste Detail(s)

Waste Class: 252
Waste Class Name: WASTE OILS & LUBRICANTS

Waste Detail(s)

Waste Class: 263
Waste Class Name: ORGANIC LABORATORY CHEMICALS

---

129 | ***8 of 9*** | ***NW/228.2*** | ***77.9 / 1.00*** | ***ROSTRUST INVESTMENTS INC.***
171 BANK STREET LEVEL 2 L'Esplanade Laurier
Ottawa ON K2P 1W5 | ***NPCB***

Company Code: O0163C
Industry: Other
Site Status: In- Use
Transaction Date: 7/21/1993
Inspection Date: 7/21/1993

--Details--
Label:
Serial No.:
PCB Type/Code: Askarel/Askarel
Location:
Item/State:
No. of Items:
Manufacturer:
Status: In-Use
Contents:

Label:
Serial No.:
PCB Type/Code: Askarel/Inerteen
Location: Small Transformer Vault
Item/State:
No. of Items:
Manufacturer:
Status: In-Use
Contents:

Label:
Serial No.:
PCB Type/Code: Askarel/Inerteen
Location: Trans. Vault/ P1 Level N. Side
Item/State:
No. of Items:
Manufacturer:
Status: In-Use

Map Key	Number of Records	Direction/ Distance (m)	Elev/Diff (m)	Site	DB
Contents:					
129	9 of 9	NW/228.2	77.9 / 1.00	ROSTRUST INVESTMENTS INC. L'ESPLANADE LAURIER 171 BANK STREET LEVEL II OTTAWA ON K2P 1W5	NPCB

Company Code: O0163C
Industry: OTHER
Site Status: INSPECTED SITES (NON FEDERAL)
Transaction Date: 10/6/1996
Inspection Date: 7/21/1993

--Details--
Label: OR21842
Serial No.:
PCB Type/Code: ASKAREL/ASKAREL
Location:
Item/State: TRANSFORMER/FULL
No. of Items: 1
Manufacturer:
Status: IN-USE
Contents: 3250 L

Label: OR21836
Serial No.: C-31S-0783
PCB Type/Code: ASKAREL/INERTEEN
Location: TRANS. VAULTLP1 LEVEL N. SIDE
Item/State: TRANSFORMER/FULL
No. of Items: 1
Manufacturer: WESTINGHOUSE
Status: IN-USE
Contents: 1433 L

Label: OR21837
Serial No.: B-31S-0783
PCB Type/Code: ASKAREL/INERTEEN
Location: TRANS. VAULTLP1 LEVEL N. SIDE
Item/State: TRANSFORMER/FULL
No. of Items: 1
Manufacturer: WESTINGHOUSE
Status: IN-USE
Contents: 1433 L

Label: OR21838
Serial No.: C-31S-0782
PCB Type/Code: ASKAREL/INERTEEN
Location: TRANS. VAULTLP1 LEVEL N. SIDE
Item/State: TRANSFORMER/FULL
No. of Items: 1
Manufacturer: WESTINGHOUSE
Status: IN-USE
Contents: 1433 L

Label: OR21839
Serial No.: A-31S-0782
PCB Type/Code: ASKAREL/INERTEEN
Location: TRANS. VAULTLP1 LEVEL N. SIDE
Item/State: TRANSFORMER/FULL
No. of Items: 1
Manufacturer: WESTINGHOUSE
Status: IN-USE
Contents: 1433 L

Label: OR21840
Serial No.: A-31S-0783
PCB Type/Code: ASKAREL/INERTEEN
Location: SMALL TRANSFORMER VAULT
Item/State: TRANSFORMER/FULL
No. of Items: 1
Manufacturer: WESTINGHOUSE
Status: IN-USE
Contents: 1433 L

Label: OR21841
Serial No.: B-31S-0782
PCB Type/Code: ASKAREL/INERTEEN
Location: SMALL TRANSFORMER VAULT
Item/State: TRANSFORMER/FULL
No. of Items: 1
Manufacturer: WESTINGHOUSE
Status: IN-USE
Contents: 1433 L

Label: OR21843
Serial No.:
PCB Type/Code: ASKAREL/ASKAREL
Location:
Item/State: TRANSFORMER/FULL
No. of Items: 1
Manufacturer:
Status: IN-USE
Contents: 3250 L

---

130 | **1 of 1** | **ESE/228.5** | **74.9 / -2.00** | **300 Somerset St W Ottawa ON K2P0J6** | **EHS**

Order No: 20130710005
Status: C
Report Type: Custom Report
Report Date: 16-JUL-13
Date Received: 10-JUL-13
Previous Site Name:
Lot/Building Size:
Additional Info Ordered:

Nearest Intersection:
Municipality:
Client Prov/State: ON
Search Radius (km): .25
X: -75.693958
Y: 45.416131

---

131 | **1 of 1** | **NNE/229.9** | **75.8 / -1.06** | **ON** | **BORE**

Borehole ID: 613348
OGF ID: 215514646
Status:
Type: Borehole
Use:
Completion Date: SEP-1933
Static Water Level:
Primary Water Use:
Sec. Water Use:
Total Depth m: -999
Depth Ref: Ground Surface
Depth Elev:
Drill Method:
Orig Ground Elev m: 71.3
Elev Reliabil Note:
DEM Ground Elev m: 71.8

Inclin FLG: No
SP Status: Initial Entry
Surv Elev: No
Piezometer: No
Primary Name:
Municipality:
Lot:
Township:
Latitude DD: 45.418899
Longitude DD: -75.696193
UTM Zone: 18
Easting: 445531
Northing: 5029722
Location Accuracy:
Accuracy: Not Applicable

Concession:
Location D:
Survey D:
Comments:

Borehole Geology Stratum

Geology Stratum ID:	218394732	***Mat Consistency:***	Compact
Top Depth:	1.8	***Material Moisture:***	
Bottom Depth:		***Material Texture:***	
Material Color:		***Non Geo Mat Type:***	
Material 1:	Gravel	***Geologic Formation:***	
Material 2:	Sand	***Geologic Group:***	
Material 3:		***Geologic Period:***	
Material 4:		***Depositional Gen:***	
Gsc Material Description:			
Stratum Description:	GRAVEL. . TILL. COMPACT. TILL. COMPACT. SAND. COMPACT. TILL. COMPACT. TILL. COMPACT.		

Geology Stratum ID:	218394730	***Mat Consistency:***	
Top Depth:	0	***Material Moisture:***	
Bottom Depth:	.6	***Material Texture:***	
Material Color:		***Non Geo Mat Type:***	
Material 1:	Sand	***Geologic Formation:***	
Material 2:		***Geologic Group:***	
Material 3:		***Geologic Period:***	
Material 4:		***Depositional Gen:***	
Gsc Material Description:			
Stratum Description:	SAND.		

Geology Stratum ID:	218394731	***Mat Consistency:***	Firm
Top Depth:	.6	***Material Moisture:***	
Bottom Depth:	1.8	***Material Texture:***	
Material Color:		***Non Geo Mat Type:***	
Material 1:	Clay	***Geologic Formation:***	
Material 2:		***Geologic Group:***	
Material 3:		***Geologic Period:***	
Material 4:		***Depositional Gen:***	
Gsc Material Description:			
Stratum Description:	CLAY. FIRM.		

Source

Source Type:	Data Survey	***Source Appl:***	Spatial/Tabular
Source Orig:	Geological Survey of Canada	***Source Iden:***	1
Source Date:	1956-1972	***Scale or Res:***	Varies
Confidence:	H	***Horizontal:***	NAD27
Observatio:		***Verticalda:***	Mean Average Sea Level
Source Name:	Urban Geology Automated Information System (UGAIS)		
Source Details:	File: OTTAWA2.txt RecordID: 058560 NTS_Sheet: 31G05G		
Confiden 1:	Logged by professional. Exact and complete description of material and properties.		

Source List

Source Identifier:	1	***Horizontal Datum:***	NAD27
Source Type:	Data Survey	***Vertical Datum:***	Mean Average Sea Level
Source Date:	1956-1972	***Projection Name:***	Universal Transverse Mercator
Scale or Resolution:	Varies		
Source Name:	Urban Geology Automated Information System (UGAIS)		
Source Originators:	Geological Survey of Canada		

132	***1 of 2***	***E/231.4***	***74.9 / -2.00***	***Enbridge Gas Distribution Inc.*** ***310 Cooper St.***	***SPL***

Map Key	Number of Records	Direction/ Distance (m)	Elev/Diff (m)	Site	DB
				Ottawa ON	

Ref No: 4103-B4AJEM
Year:
Incident Dt: 2018/09/04
Dt MOE Arvl on Scn:
MOE Reported Dt: 2018/09/04
Dt Document Closed:
Site No: NA
MOE Response: No
Site County/District:
Site Geo Ref Meth:
Site District Office: Ottawa
Nearest Watercourse:
Site Name: Linestrike location<UNOFFICIAL>
Site Address: 310 Cooper St.
Site Region: Eastern
Site Municipality: Ottawa
Site Lot:
Site Conc:
Site Geo Ref Accu:
Site Map Datum:
Northing: 5029557.71
Easting: 445744.6
Entity Operating Name:
Client Name: Enbridge Gas Distribution Inc.
Client Type: Corporation
Source Type: Pipeline/Components
Incident Cause:
Incident Preceding Spill: Leak/Break
Incident Reason: Operator/Human Error
Incident Summary: TSSA FSB: 1/2" pl IP gas main dmged - made safe
Environment Impact:
Health Env Consequence:
Nature of Impact:
Contaminant Qty: 0 other - see incident description
Contaminant Qty 1: 0
Contaminant Unit: other - see incident description
Contaminant Code: 35
Contaminant Name: NATURAL GAS (METHANE)
Contaminant Limit 1:
Contam Limit Freq 1:
Contaminant UN No 1: 1075
Receiving Medium: Air
Activity Preceding Spill:
Property 2nd Watershed:
Property Tertiary Watershed:
Sector Type: Miscellaneous Industrial
SAC Action Class: TSSA - Fuel Safety Branch - Hydrocarbon Fuel Release/Spill
Call Report Locatn Geodata:
Time Reported:
System Facility Address:

132	2 of 2	E/231.4	74.9 / -2.00	PIPELINE HIT 1/2" 310 COOPER ST,,OTTAWA,ON,K2P 0G7,CA ON	PINC

Incident Id:
Incident No: 2390424
Incident Reported Dt: 9/5/2018
Type: FS-Pipeline Incident
Status Code:
Tank Status: Pipeline Damage Reason Est
Pipe Material:
Fuel Category:
Health Impact:
Environment Impact:
Property Damage:
Service Interrupt:

Map Key	Number of Records	Direction/ Distance (m)	Elev/Diff (m)	Site	DB

Task No:		**Enforce Policy:**	
Spills Action Centre:		**Public Relation:**	
Fuel Type:		**Pipeline System:**	
Fuel Occurrence Tp:		**PSIG:**	
Date of Occurrence:		**Attribute Category:**	
Occurrence Start Dt:		**Regulator Location:**	
Depth:		**Method Details:**	
Customer Acct Name:	PIPELINE HIT 1/2"		
Incident Address:	310 COOPER ST,,OTTAWA,ON,K2P 0G7,CA		
Operation Type:			
Pipeline Type:			
Regulator Type:			
Summary:			
Reported By:			
Affiliation:			
Occurrence Desc:			
Damage Reason:			
Notes:			

133	1 of 5	NNE/232.0	75.9 / -1.00	DEPARTMENT OF(OUT OF BUSINESS) 17-714 DENTAL CLINIC LAB. 100 GLOUCESTER STREET, SUITE 602 OTTAWA ON K2P 0A4	GEN

Generator Info

Generator No:	ON0046580	**Choice of Contact:**	
Approval Years:	92,93,95,96,97	**Contaminated Fac:**	
Status:		**MHSW Facility:**	
PO Box No:		**SIC Code:**	8689
Country:			
Co Admin:			
Phone No Admin:			
SIC Description:	OTHER HEALTH LAB.		

Waste Detail(s)

Waste Class:	263
Waste Class Name:	ORGANIC LABORATORY CHEMICALS

Waste Detail(s)

Waste Class:	264
Waste Class Name:	PHOTOPROCESSING WASTES

Waste Detail(s)

Waste Class:	266
Waste Class Name:	PHENOLIC WASTES

Waste Detail(s)

Waste Class:	312
Waste Class Name:	PATHOLOGICAL WASTES

Waste Detail(s)

Waste Class:	212

Waste Class Name: ALIPHATIC SOLVENTS

Waste Detail(s)

Waste Class: 211
Waste Class Name: AROMATIC SOLVENTS

Waste Detail(s)

Waste Class: 146
Waste Class Name: OTHER SPECIFIED INORGANICS

Waste Detail(s)

Waste Class: 114
Waste Class Name: OTHER INORGANIC ACID WASTES

Waste Detail(s)

Waste Class: 148
Waste Class Name: INORGANIC LABORATORY CHEMICALS

Waste Detail(s)

Waste Class: 262
Waste Class Name: DETERGENTS/SOAPS

---

133 | ***2 of 5*** | ***NNE/232.0*** | ***75.9 / -1.00*** | ***DEPARTMENT OF NATIONAL DEFENCE 17-714 DENTAL CLINIC LAB. 100 GLOUCESTER STREET, SUITE 602 OTTAWA ON K2P 0A4*** | ***GEN***

Generator Info

Generator No: ON0046580
Approval Years: 94
Status:
PO Box No:
Country:
Co Admin:
Phone No Admin:
SIC Description: OTHER HEALTH LAB.

Choice of Contact:
Contaminated Fac:
MHSW Facility:
SIC Code: 8689

Waste Detail(s)

Waste Class: 211
Waste Class Name: AROMATIC SOLVENTS

Waste Detail(s)

Waste Class: 312
Waste Class Name: PATHOLOGICAL WASTES

Waste Detail(s)

Waste Class: 264

Waste Class Name: PHOTOPROCESSING WASTES

Waste Detail(s)

Waste Class: 266
Waste Class Name: PHENOLIC WASTES

Waste Detail(s)

Waste Class: 148
Waste Class Name: INORGANIC LABORATORY CHEMICALS

Waste Detail(s)

Waste Class: 262
Waste Class Name: DETERGENTS/SOAPS

Waste Detail(s)

Waste Class: 212
Waste Class Name: ALIPHATIC SOLVENTS

Waste Detail(s)

Waste Class: 263
Waste Class Name: ORGANIC LABORATORY CHEMICALS

Waste Detail(s)

Waste Class: 146
Waste Class Name: OTHER SPECIFIED INORGANICS

Waste Detail(s)

Waste Class: 114
Waste Class Name: OTHER INORGANIC ACID WASTES

---

133 | ***3 of 5*** | ***NNE/232.0*** | ***75.9 / -1.00*** | ***DEPT. OF NATIONAL DEFENCE(OUT OF BUS.)
DENTAL CLINIC LAB 100 GLOUCESTER
STREET, SUITE 602
OTTAWA ON K2P 0A4*** | ***GEN***

Generator Info

Generator No: ON0046580
Approval Years: 98
Status:
PO Box No:
Country:
Co Admin:
Phone No Admin:
SIC Description: OTHER HEALTH LAB.

Choice of Contact:
Contaminated Fac:
MHSW Facility:
SIC Code: 8689

Waste Detail(s)

Waste Class: 312

Waste Class Name: PATHOLOGICAL WASTES

Waste Detail(s)

Waste Class: 211
Waste Class Name: AROMATIC SOLVENTS

Waste Detail(s)

Waste Class: 264
Waste Class Name: PHOTOPROCESSING WASTES

Waste Detail(s)

Waste Class: 148
Waste Class Name: INORGANIC LABORATORY CHEMICALS

Waste Detail(s)

Waste Class: 212
Waste Class Name: ALIPHATIC SOLVENTS

Waste Detail(s)

Waste Class: 263
Waste Class Name: ORGANIC LABORATORY CHEMICALS

Waste Detail(s)

Waste Class: 262
Waste Class Name: DETERGENTS/SOAPS

Waste Detail(s)

Waste Class: 146
Waste Class Name: OTHER SPECIFIED INORGANICS

Waste Detail(s)

Waste Class: 114
Waste Class Name: OTHER INORGANIC ACID WASTES

Waste Detail(s)

Waste Class: 266
Waste Class Name: PHENOLIC WASTES

---

133 | **4 of 5** | **NNE/232.0** | **75.9 / -1.00** | **100 Gloucester Street Ottawa ON K2P 0A4** | **EHS**

Order No: 20110404006
Status: C
Report Type: Custom Report
Report Date: 4/8/2011
Date Received: 4/4/2011 9:22:13 AM
Previous Site Name:
Lot/Building Size:

Nearest Intersection:
Municipality:
Client Prov/State: ON
Search Radius (km): 0.25
X: -75.695503
Y: 45.418922

Map Key	Number of Records	Direction/ Distance (m)	Elev/Diff (m)	Site	DB

Additional Info Ordered:

---

133 | **5 of 5** | **NNE/232.0** | **75.9 / -1.00** | **100 Gloucester Street Ottawa ON K2P 0A2** | **EHS**

Order No:	20180515095	**Nearest Intersection:**	
Status:	C	**Municipality:**	
Report Type:	Standard Report	**Client Prov/State:**	ON
Report Date:	22-MAY-18	**Search Radius (km):**	.25
Date Received:	15-MAY-18	**X:**	-75.695824
Previous Site Name:		**Y:**	45.418863
Lot/Building Size:			
Additional Info Ordered:			

---

134 | **1 of 1** | **SE/232.2** | **75.9 / -1.00** | **335 Maclaren St Ottawa ON K2P0M5** | **EHS**

Order No:	20160112021	**Nearest Intersection:**	
Status:	C	**Municipality:**	
Report Type:	Custom Report	**Client Prov/State:**	ON
Report Date:	15-JAN-16	**Search Radius (km):**	.25
Date Received:	12-JAN-16	**X:**	-75.694571
Previous Site Name:		**Y:**	45.415395
Lot/Building Size:			
Additional Info Ordered:			

---

135 | **1 of 1** | **SE/232.7** | **75.9 / -1.00** | **341 MacLaren Street Ottawa ON K2P 2E2** | **EHS**

Order No:	20061030005	**Nearest Intersection:**	
Status:	C	**Municipality:**	
Report Type:	Custom Report	**Client Prov/State:**	ON
Report Date:	11/7/2006	**Search Radius (km):**	0.25
Date Received:	10/30/2006	**X:**	-75.695027
Previous Site Name:		**Y:**	45.415178
Lot/Building Size:	~ O.30 acre lot		
Additional Info Ordered:	Fire Insur. Maps And /or Site Plans		

---

136 | **1 of 1** | **W/233.5** | **77.9 / 0.99** | **239 Nepean St OTTAWA ON** | **SPL**

Ref No:	1-DCDCT	**Municipality No:**	
Year:		**Nature of Damage:**	
Incident Dt:	3/5/2021 12:00:00 AM	**Discharger Report:**	
Dt MOE Arvl on Scn:		**Material Group:**	
MOE Reported Dt:	4/23/2021 2:26:38 PM	**Impact to Health:**	0 No Impact
Dt Document Closed:	6/14/2021 12:16:52 PM	**Agency Involved:**	
Site No:			
MOE Response:	Desktop Response		
Site County/District:			
Site Geo Ref Meth:			
Site District Office:	Ottawa District Office		
Nearest Watercourse:			
Site Name:			
Site Address:	239 Nepean St		
Site Region:			
Site Municipality:	OTTAWA		
Site Lot:			
Site Conc:			

Site Geo Ref Accu:	
Site Map Datum:	
Northing:	
Easting:	
Entity Operating Name:	
Client Name:	
Client Type:	
Source Type:	Container/Drum/Tote
Incident Cause:	
Incident Preceding Spill:	Accident/Collision
Incident Reason:	Unknown
Incident Summary:	Aroma: Grease Spill to Asphalt
Environment Impact:	1 Minor Impact
Health Env Consequence:	
Nature of Impact:	
Contaminant Qty:	0 other - see notes
Contaminant Qty 1:	
Contaminant Unit:	
Contaminant Code:	
Contaminant Name:	GREASE (N.O.S.)
Contaminant Limit 1:	
Contam Limit Freq 1:	
Contaminant UN No 1:	
Receiving Medium:	Land
Activity Preceding Spill:	
Property 2nd Watershed:	Lower Ottawa
Property Tertiary Watershed:	02LA-Rideau
Sector Type:	LIMITED-SERVICE EATING PLACES
SAC Action Class:	
Call Report Locatn Geodata:	{"integration_ids":["PR00003907176"],"wkts":["POINT (-75.6996737000 45.4168536000)"],"creation_date":"2021-04-23"}
Time Reported:	
System Facility Address:	

137	***1 of 4***	***W/234.7***	***77.9 / 1.00***	***MCEVOY-SHIELDS FUNERAL HOMES LTD.*** ***235 KENT STREET*** ***OTTAWA ON K2P 1Z9***	***GEN***

Generator Info

Generator No:	ONF047200	***Choice of Contact:***	
Approval Years:	88,89,90,00,01	***Contaminated Fac:***	
Status:		***MHSW Facility:***	
PO Box No:		***SIC Code:***	9731
Country:			
Co Admin:			
Phone No Admin:			
SIC Description:	FUNERAL HOMES		

Waste Detail(s)

Waste Class:	312
Waste Class Name:	PATHOLOGICAL WASTES

137	***2 of 4***	***W/234.7***	***77.9 / 1.00***	***MCEVOY-SHIELDS FUNERAL HOMES LTD. 44-472*** ***235 KENT STREET*** ***OTTAWA ON K2P 1Z9***	***GEN***

Map Key	Number of Records	Direction/ Distance (m)	Elev/Diff (m)	Site	DB

Generator Info

Generator No:	ONF047200	***Choice of Contact:***	
Approval Years:	92,93,94,95,96,97,98,99	***Contaminated Fac:***	
Status:		***MHSW Facility:***	
PO Box No:		***SIC Code:***	9731
Country:			
Co Admin:			
Phone No Admin:			
SIC Description:	FUNERAL HOMES		

Waste Detail(s)

Waste Class:	312
Waste Class Name:	PATHOLOGICAL WASTES

137	*3 of 4*	*W/234.7*	*77.9 / 1.00*	***Service Corporation International Canada*** ***235 Kent Street*** ***Ottawa ON K2P 1Z9***	***GEN***

Generator Info

Generator No:	ON4365854	***Choice of Contact:***	
Approval Years:	02,03,04	***Contaminated Fac:***	
Status:		***MHSW Facility:***	
PO Box No:		***SIC Code:***	812210
Country:			
Co Admin:			
Phone No Admin:			
SIC Description:	Funeral Homes		

Waste Detail(s)

Waste Class:	312
Waste Class Name:	PATHOLOGICAL WASTES

137	*4 of 4*	*W/234.7*	*77.9 / 1.00*	***Charlesfort Development Corporation*** ***235 Kent Street*** ***Ottawa ON K2P 1Z9***	***GEN***

Generator Info

Generator No:	ON8782981	***Choice of Contact:***	
Approval Years:	06	***Contaminated Fac:***	
Status:		***MHSW Facility:***	
PO Box No:		***SIC Code:***	236110
Country:			
Co Admin:			
Phone No Admin:			
SIC Description:	Residential Building Construction		

Waste Detail(s)

Waste Class:	145
Waste Class Name:	PAINT/PIGMENT/COATING RESIDUES

Waste Detail(s)

Waste Class: 221
Waste Class Name: LIGHT FUELS

Waste Detail(s)

Waste Class: 251
Waste Class Name: OIL SKIMMINGS & SLUDGES

---

138 | **1 of 1** | **NNE/234.8** | **75.9 / -1.00** | **110 Gloucester St Ottawa ON K2P 0A2** | **EHS**

Order No: 20040413014
Status: C
Report Type: Custom Report
Report Date: 4/22/04
Date Received: 4/13/04
Previous Site Name:
Lot/Building Size:
Additional Info Ordered:

Nearest Intersection: Gloucester Street and O'Connor Street
Municipality:
Client Prov/State: ON
Search Radius (km): 0.25
X: -75.695867
Y: 45.41897

---

139 | **1 of 1** | **ENE/235.3** | **74.9 / -2.00** | **232 Lisgar Street Ottawa ON K2P 0C8** | **EHS**

Order No: 22081600672
Status: C
Report Type: Standard Report
Report Date: 19-AUG-22
Date Received: 16-AUG-22
Previous Site Name:
Lot/Building Size:
Additional Info Ordered: Fire Insur. Maps and/or Site Plans; Title Searches; Topographic Maps; City Directory

Nearest Intersection:
Municipality:
Client Prov/State: ON
Search Radius (km): .25
X: -75.6940713
Y: 45.4179016

---

140 | **1 of 1** | **SW/235.6** | **77.9 / 1.00** | **ON** | **BORE**

Borehole ID: 613280
OGF ID: 215514581
Status:
Type: Borehole
Use:
Completion Date:
Static Water Level: 12.2
Primary Water Use:
Sec. Water Use:
Total Depth m: -999
Depth Ref: Ground Surface
Depth Elev:
Drill Method:
Orig Ground Elev m: 73.2
Elev Reliabil Note:
DEM Ground Elev m: 73.1
Concession:
Location D:
Survey D:
Comments:

Inclin FLG: No
SP Status: Initial Entry
Surv Elev: No
Piezometer: No
Primary Name:
Municipality:
Lot:
Township:
Latitude DD: 45.415283
Longitude DD: -75.698704
UTM Zone: 18
Easting: 445331
Northing: 5029322
Location Accuracy:
Accuracy: Not Applicable

Borehole Geology Stratum

Geology Stratum ID: 218394474

Mat Consistency:

Top Depth:	0	**Material Moisture:**	
Bottom Depth:	18.3	**Material Texture:**	
Material Color:		**Non Geo Mat Type:**	
Material 1:	Till	**Geologic Formation:**	
Material 2:		**Geologic Group:**	
Material 3:		**Geologic Period:**	
Material 4:		**Depositional Gen:**	
Gsc Material Description:			
Stratum Description:	TILL.		

Geology Stratum ID:	218394475	**Mat Consistency:**	Dense
Top Depth:	18.3	**Material Moisture:**	
Bottom Depth:		**Material Texture:**	
Material Color:		**Non Geo Mat Type:**	
Material 1:	Bedrock	**Geologic Formation:**	
Material 2:		**Geologic Group:**	
Material 3:		**Geologic Period:**	
Material 4:		**Depositional Gen:**	
Gsc Material Description:			
Stratum Description:	BEDROCK. WATER STABLE AT 200.0 FEET. UNSPECIFIED. DENSE. UNSPECIFIED. DENSE. UNSPECIFIED.		

Source

Source Type:	Data Survey	**Source Appl:**	Spatial/Tabular
Source Orig:	Geological Survey of Canada	**Source Iden:**	1
Source Date:	1956-1972	**Scale or Res:**	Varies
Confidence:	M	**Horizontal:**	NAD27
Observatio:		**Verticalda:**	Mean Average Sea Level
Source Name:	Urban Geology Automated Information System (UGAIS)		
Source Details:	File: OTTAWA2.txt RecordID: 057880 NTS_Sheet: 31G05G		
Confiden 1:	Logs are approximately correct. Lack of information. Doubtful terminology.		

Source List

Source Identifier:	1	**Horizontal Datum:**	NAD27
Source Type:	Data Survey	**Vertical Datum:**	Mean Average Sea Level
Source Date:	1956-1972	**Projection Name:**	Universal Transverse Mercator
Scale or Resolution:	Varies		
Source Name:	Urban Geology Automated Information System (UGAIS)		
Source Originators:	Geological Survey of Canada		

---

141 | ***1 of 1*** | ***NNE/237.3*** | ***75.6 / -1.31*** | ***170 METCALFE ST lot D con C Ottawa ON*** | ***WWIS***

Well ID:	7318398	**Flowing (Y/N):**	
Construction Date:		**Flow Rate:**	
Use 1st:	Test Hole	**Data Entry Status:**	
Use 2nd:	Monitoring	**Data Src:**	
Final Well Status:	Test Hole	**Date Received:**	08/31/2018
Water Type:		**Selected Flag:**	TRUE
Casing Material:		**Abandonment Rec:**	
Audit No:	Z290606	**Contractor:**	7241
Tag:	A251722	**Form Version:**	7
Constructn Method:		**Owner:**	
Elevation (m):		**County:**	OTTAWA-CARLETON
Elevatn Reliabilty:		**Lot:**	D
Depth to Bedrock:		**Concession:**	C
Well Depth:		**Concession Name:**	
Overburden/Bedrock:		**Easting NAD83:**	
Pump Rate:		**Northing NAD83:**	
Static Water Level:		**Zone:**	
Clear/Cloudy:		**UTM Reliability:**	
Municipality:	NEPEAN TOWNSHIP		

Site Info:

PDF URL (Map): https://d2khazk8e83rdv.cloudfront.net/moe_mapping/downloads/2Water/Wells_pdfs/731\7318398.pdf

Additional Detail(s) (Map)

Well Completed Date: 06/19/2018
Year Completed: 2018
Depth (m): 6.096
Latitude: 45.4188028783922
Longitude: -75.6954332943623
X: -75.69543313184624
Y: 45.418802871254975
Path: 731\7318398.pdf

Bore Hole Information

Bore Hole ID: 1007283730
DP2BR:
Spatial Status:
Code OB:
Code OB Desc:
Open Hole:
Cluster Kind:
Date Completed: 06/19/2018
Remarks:
Location Method Desc: on Water Well Record
Elevrc Desc:
Location Source Date:
Improvement Location Source:
Improvement Location Method:
Source Revision Comment:
Supplier Comment:

Elevation:
Elevrc:
Zone: 18
East83: 445590.00
North83: 5029711.00
Org CS: UTM83
UTMRC: 4
UTMRC Desc: margin of error : 30 m - 100 m
Location Method: wwr

Overburden and Bedrock Materials Interval

Formation ID: 1007459070
Layer: 3
Color: 2
General Color: GREY
Material 1: 05
Material 1 Desc: CLAY
Material 2:
Material 2 Desc:
Material 3:
Material 3 Desc:
Formation Top Depth: 8.0
Formation End Depth: 20.0
Formation End Depth UOM: ft

Overburden and Bedrock Materials Interval

Formation ID: 1007459068
Layer: 1
Color: 2
General Color: GREY
Material 1: 27
Material 1 Desc: OTHER
Material 2: 28
Material 2 Desc: SAND

Material 3: 11
Material 3 Desc: GRAVEL
Formation Top Depth: 0.0
Formation End Depth: 1.0
Formation End Depth UOM: ft

Overburden and Bedrock Materials Interval

Formation ID: 1007459069
Layer: 2
Color: 2
General Color: GREY
Material 1: 05
Material 1 Desc: CLAY
Material 2: 06
Material 2 Desc: SILT
Material 3: 85
Material 3 Desc: SOFT
Formation Top Depth: 1.0
Formation End Depth: 8.0
Formation End Depth UOM: ft

Annular Space/Abandonment Sealing Record

Plug ID: 1007459079
Layer: 2
Plug From: 1.0
Plug To: 9.0
Plug Depth UOM: ft

Annular Space/Abandonment Sealing Record

Plug ID: 1007459078
Layer: 1
Plug From: 0.0
Plug To: 1.0
Plug Depth UOM: ft

Annular Space/Abandonment Sealing Record

Plug ID: 1007459080
Layer: 3
Plug From: 9.0
Plug To: 20.0
Plug Depth UOM: ft

Method of Construction & Well Use

Method Construction ID: 1007459077
Method Construction Code: D
Method Construction: Direct Push
Other Method Construction:

Pipe Information

Pipe ID: 1007459067

Casing No: 0
Comment:
Alt Name:

Construction Record - Casing

Casing ID: 1007459073
Layer: 1
Material: 5
Open Hole or Material: PLASTIC
Depth From: 0.0
Depth To: 10.0
Casing Diameter: 1.3799999952316284
Casing Diameter UOM: inch
Casing Depth UOM: ft

Construction Record - Screen

Screen ID: 1007459074
Layer: 1
Slot: 10
Screen Top Depth: 10.0
Screen End Depth: 20.0
Screen Material: 5
Screen Depth UOM: ft
Screen Diameter UOM: inch
Screen Diameter: 1.659999966621399

Water Details

Water ID: 1007459072
Layer:
Kind Code:
Kind:
Water Found Depth:
Water Found Depth UOM: ft

Hole Diameter

Hole ID: 1007459071
Diameter: 2.375
Depth From: 0.0
Depth To: 20.0
Hole Depth UOM: ft
Hole Diameter UOM: inch

---

142 | **1 of 1** | **SE/238.2** | **75.9 / -1.00** | **285 MacLaren St OTTAWA ON** | **SPL**

Ref No: 1-6IGGCB
Year:
Incident Dt: Dec 14,2023 12:00:00 AM
Dt MOE Arvl on Scn:
MOE Reported Dt: May 06,2024 09:35:30 AM
Dt Document Closed: May 07,2024 09:44:40 AM
Site No:
MOE Response: Desktop Response
Site County/District:
Site Geo Ref Meth:
Site District Office: Ottawa District Office
Nearest Watercourse:

Municipality No:
Nature of Damage:
Discharger Report:
Material Group:
Impact to Health:
Agency Involved:

Map Key	Number of Records	Direction/ Distance (m)	Elev/Diff (m)	Site	DB

Site Name:	285 MacLaren St
Site Address:	
Site Region:	
Site Municipality:	OTTAWA
Site Lot:	
Site Conc:	
Site Geo Ref Accu:	
Site Map Datum:	
Northing:	
Easting:	
Entity Operating Name:	
Client Name:	
Client Type:	Private Residence
Source Type:	Container/Drum/Tote
Incident Cause:	
Incident Preceding Spill:	Leak/Break
Incident Reason:	Improper operation
Incident Summary:	TSSA FSB UGST minor leak during removal at private property, clnd
Environment Impact:	
Health Env Consequence:	Low
Nature of Impact:	
Contaminant Qty:	0 other - see notes
Contaminant Qty 1:	
Contaminant Unit:	
Contaminant Code:	
Contaminant Name:	FURNACE OIL
Contaminant Limit 1:	
Contam Limit Freq 1:	
Contaminant UN No 1:	
Receiving Medium:	Land
Activity Preceding Spill:	Other (specify)
Property 2nd Watershed:	Lower Ottawa
Property Tertiary Watershed:	02LA-Rideau
Sector Type:	PRIVATE HOUSEHOLDS
SAC Action Class:	
Call Report Locatn Geodata:	{"integration_ids":["PR00004338490"],"wkts":["POINT (-75.6952204000 45.4149817000)"],"creation_date":"2024-05-06"}
Time Reported:	
System Facility Address:	285 MACLAREN ST, OTTAWA, ON K2P 0L9

---

143 | ***1 of 1*** | ***ESE/238.5*** | ***76.0 / -0.92*** | ***331 Maclaren St Ottawa ON K2P0M4*** | ***EHS***

Order No:	20171030040	**Nearest Intersection:**	
Status:	C	**Municipality:**	Ottawa
Report Type:	Standard Report	**Client Prov/State:**	ON
Report Date:	02-NOV-17	**Search Radius (km):**	.25
Date Received:	30-OCT-17	**X:**	-75.694272
Previous Site Name:		**Y:**	45.415551
Lot/Building Size:	0.32 acres		
Additional Info Ordered:			

---

144 | ***1 of 6*** | ***NNW/242.1*** | ***76.9 / 0.00*** | ***GVT. OF CAN. - FINANCE CANADA PROPERTY & MATERIAL MANAGEMENT 140 O'CONNOR STREET OTTAWA ON K1A 0G5*** | ***GEN***

Generator Info

Generator No:	ON0269301	**Choice of Contact:**	

Map Key	Number of Records	Direction/ Distance (m)	Elev/Diff (m)	Site	DB

Approval Years: 86,87,88,89,90
Status:
PO Box No:
Country:
Co Admin:
Phone No Admin:
SIC Description: FINAC./ECONOM. ADM.
Contaminated Fac:
MHSW Facility:
SIC Code: 8152

Waste Detail(s)

Waste Class: 264
Waste Class Name: PHOTOPROCESSING WASTES

Map Key	Number of Records	Direction/ Distance (m)	Elev/Diff (m)	Site	DB
144	2 of 6	NNW/242.1	76.9 / 0.00	FINANCE AND TREASURY BOARD OF CAN. DEPT. 140 O'CONNOR STREET PROPERTY & MATERIAL MANAGEMENT OTTAWA ON K1A 0G5	GEN

Generator Info

Generator No: ON0269301
Approval Years: 92,93,96,97,98,99,00,01
Status:
PO Box No:
Country:
Co Admin:
Phone No Admin:
SIC Description: FINAC./ECONOM. ADM.
Choice of Contact:
Contaminated Fac:
MHSW Facility:
SIC Code: 8152

Waste Detail(s)

Waste Class: 264
Waste Class Name: PHOTOPROCESSING WASTES

Waste Detail(s)

Waste Class: 148
Waste Class Name: INORGANIC LABORATORY CHEMICALS

Map Key	Number of Records	Direction/ Distance (m)	Elev/Diff (m)	Site	DB
144	3 of 6	NNW/242.1	76.9 / 0.00	GVT. OF CAN. - FINANCE CANADA 18-149 PROPERTY & MATERIAL MANAGEMENT 140 O'CONNOR STREET OTTAWA ON K1A 0G5	GEN

Generator Info

Generator No: ON0269301
Approval Years: 94,95
Status:
PO Box No:
Country:
Co Admin:
Phone No Admin:
SIC Description: FINAC./ECONOM. ADM.
Choice of Contact:
Contaminated Fac:
MHSW Facility:
SIC Code: 8152

Waste Detail(s)

Waste Class: 264
Waste Class Name: PHOTOPROCESSING WASTES

Map Key	Number of Records	Direction/ Distance (m)	Elev/Diff (m)	Site	DB
144	4 of 6	NNW/242.1	76.9 / 0.00	DEPT. OF FINANCE/TREASURY BOARD OF CANADA 140 O'CONNOR STREET FACILITIES MANAGEMENT OTTAWA ON K1A 0G5	GEN

Generator Info

Generator No: ON0269301
Approval Years: 02,03,04,06,07,08
Status:
PO Box No:
Country:
Co Admin:
Phone No Admin:
SIC Description:

Choice of Contact:
Contaminated Fac:
MHSW Facility:
SIC Code:

Waste Detail(s)

Waste Class: 121
Waste Class Name: ALKALINE WASTES - HEAVY METALS

Waste Detail(s)

Waste Class: 264
Waste Class Name: PHOTOPROCESSING WASTES

Waste Detail(s)

Waste Class: 148
Waste Class Name: INORGANIC LABORATORY CHEMICALS

Waste Detail(s)

Waste Class: 146
Waste Class Name: OTHER SPECIFIED INORGANICS

Waste Detail(s)

Waste Class: 121
Waste Class Name: ALKALINE WASTES - HEAVY METALS

Waste Detail(s)

Waste Class: 122
Waste Class Name: ALKALINE WASTES - OTHER METALS

Map Key	Number of Records	Direction/ Distance (m)	Elev/Diff (m)	Site	DB
144	5 of 6	NNW/242.1	76.9 / 0.00	DEPT. OF FINANCE/TREASURY BOARD OF CANADA 140 O'CONNOR STREET FACILITIES MANAGEMENT OTTAWA ON K2P 2H6	GEN

Generator Info

Generator No:	ON0269301	***Choice of Contact:***	
Approval Years:	2009	***Contaminated Fac:***	
Status:		***MHSW Facility:***	
PO Box No:		***SIC Code:***	911910
Country:			
Co Admin:			
Phone No Admin:			
SIC Description:	Other Federal Government Public Administration		

Waste Detail(s)

Waste Class:	146
Waste Class Name:	OTHER SPECIFIED INORGANICS

Waste Detail(s)

Waste Class:	121
Waste Class Name:	ALKALINE WASTES - HEAVY METALS

---

144 ***6 of 6*** ***NNW/242.1*** ***76.9 / 0.00*** ***Gannon Blackburn Electric Inc.*** ***GEN***
140 O'Connor
Ottawa ON K1A 0R5

Generator Info

Generator No:	ON3963680	***Choice of Contact:***	
Approval Years:	As of Dec 2018	***Contaminated Fac:***	
Status:	Registered	***MHSW Facility:***	
PO Box No:		***SIC Code:***	
Country:	Canada		
Co Admin:			
Phone No Admin:			
SIC Description:			

Waste Detail(s)

Waste Class:	146 T
Waste Class Name:	Other specified inorganic sludges, slurries or solids

2018 Generator Info

Gen No:	ON3963680	***Choice of Contact:***	CO_OFFICIAL
ID:	15789	***Phone No Official:***	6132389165 Ext.
Contaminated Fac:	N	***Phone No Admin:***	6132985944 Ext.
MHSW Facility:	N	***County Ont:***	OTTAWA CARLTON (RM)
NAICS Code1:	238210	***County Out:***	
NAICS Code2:		***District:***	402
NAICS Code3:			
Gen Name:	Gannon Blackburn Electric Inc.		
Gen Div:			
Gen Op Name:	Gannon Blackburn Electric Inc.		
Gen Op Div:			
Site Adrs1:	140 O'Connor		
Site Bldg:			
Site Pobox:			
Province In:	ONTARIO		

Site Adrs2:	
Site City:	Ottawa
Province Out:	
Site Postal Code:	K1A 0R5
Site Country:	Canada
Co Official:	Martin Bergeron
Co Admin:	Brandon A McGee

2018 Generator Manifest

ID:	38739	**Sum Received Qty:**	410.0
Generator No:	ON3963680	**Waste Class Name:**	OTHER SPECIFIED INORGANICS
Receiver Type:	035	**Count Manifests:**	1
Waste Char:	T	**District:**	402
Waste Code:	146		

145 ***1 of 1*** ***NE/242.1*** ***75.6 / -1.31*** ***170 METCALFE ST lot D con C Ottawa ON*** ***WWIS***

Well ID:	7318397	**Flowing (Y/N):**	
Construction Date:		**Flow Rate:**	
Use 1st:	Test Hole	**Data Entry Status:**	
Use 2nd:	Monitoring	**Data Src:**	
Final Well Status:	Test Hole	**Date Received:**	08/31/2018
Water Type:		**Selected Flag:**	TRUE
Casing Material:		**Abandonment Rec:**	
Audit No:	Z290608	**Contractor:**	7241
Tag:	A251720	**Form Version:**	7
Constructn Method:		**Owner:**	
Elevation (m):		**County:**	OTTAWA-CARLETON
Elevatn Reliabilty:		**Lot:**	D
Depth to Bedrock:		**Concession:**	C
Well Depth:		**Concession Name:**	
Overburden/Bedrock:		**Easting NAD83:**	
Pump Rate:		**Northing NAD83:**	
Static Water Level:		**Zone:**	
Clear/Cloudy:		**UTM Reliability:**	
Municipality:	NEPEAN TOWNSHIP		
Site Info:			

PDF URL (Map): https://d2khazk8e83rdv.cloudfront.net/moe_mapping/downloads/2Water/Wells_pdfs/731\7318397.pdf

Additional Detail(s) (Map)

Well Completed Date:	06/19/2018
Year Completed:	2018
Depth (m):	6.096
Latitude:	45.4188125792676
Longitude:	-75.6953183812021
X:	-75.69531821939236
Y:	45.41881257217902
Path:	731\7318397.pdf

Bore Hole Information

Bore Hole ID:	1007283727	**Elevation:**	
DP2BR:		**Elevrc:**	
Spatial Status:		**Zone:**	18
Code OB:		**East83:**	445599.00
Code OB Desc:		**North83:**	5029712.00
Open Hole:		**Org CS:**	UTM83
Cluster Kind:		**UTMRC:**	4

Date Completed: 06/19/2018
Remarks:
Location Method Desc: on Water Well Record
Elevrc Desc:
Location Source Date:
Improvement Location Source:
Improvement Location Method:
Source Revision Comment:
Supplier Comment:

UTMRC Desc: margin of error : 30 m - 100 m
Location Method: wwr

Overburden and Bedrock Materials Interval

Formation ID: 1007459056
Layer: 2
Color: 2
General Color: GREY
Material 1: 05
Material 1 Desc: CLAY
Material 2: 06
Material 2 Desc: SILT
Material 3: 85
Material 3 Desc: SOFT
Formation Top Depth: 7.0
Formation End Depth: 20.0
Formation End Depth UOM: ft

Overburden and Bedrock Materials Interval

Formation ID: 1007459055
Layer: 1
Color: 6
General Color: BROWN
Material 1: 10
Material 1 Desc: COARSE SAND
Material 2: 11
Material 2 Desc: GRAVEL
Material 3:
Material 3 Desc:
Formation Top Depth: 0.0
Formation End Depth: 7.0
Formation End Depth UOM: ft

Annular Space/Abandonment Sealing Record

Plug ID: 1007459066
Layer: 3
Plug From: 9.0
Plug To: 20.0
Plug Depth UOM: ft

Annular Space/Abandonment Sealing Record

Plug ID: 1007459065
Layer: 2
Plug From: 1.0
Plug To: 9.0
Plug Depth UOM: ft

Annular Space/Abandonment Sealing Record

Plug ID:	1007459064
Layer:	1
Plug From:	0.0
Plug To:	1.0
Plug Depth UOM:	ft

Method of Construction & Well Use

Method Construction ID:	1007459063
Method Construction Code:	D
Method Construction:	Direct Push
Other Method Construction:	

Pipe Information

Pipe ID:	1007459054
Casing No:	0
Comment:	
Alt Name:	

Construction Record - Casing

Casing ID:	1007459059
Layer:	1
Material:	5
Open Hole or Material:	PLASTIC
Depth From:	0.0
Depth To:	10.0
Casing Diameter:	1.3799999952316284
Casing Diameter UOM:	inch
Casing Depth UOM:	ft

Construction Record - Screen

Screen ID:	1007459060
Layer:	1
Slot:	10
Screen Top Depth:	10.0
Screen End Depth:	20.0
Screen Material:	5
Screen Depth UOM:	ft
Screen Diameter UOM:	inch
Screen Diameter:	1.659999966621399

Water Details

Water ID:	1007459058
Layer:	
Kind Code:	
Kind:	
Water Found Depth:	
Water Found Depth UOM:	ft

Hole Diameter

Hole ID:	1007459057
Diameter:	3.25

Depth From:	0.0
Depth To:	20.0
Hole Depth UOM:	ft
Hole Diameter UOM:	inch

146 **1 of 1** **N/243.0** **76.9 / 0.00** **L'Esplanade Laurier** **FCS**

Ottawa ON

SGC:	3506008
Site ID:	00028122
Departmental ID:	
Depart Code:	SVC
Class Type:	
Class:	
Site Name:	L'Esplanade Laurier
Site Name (FR):	L'Esplanade Laurier
Site Status:	Closed
Site Status Desc:	Initial testing completed. No further action required.
Site Status (FR):	Fermé
Description (FR):	Première analyse terminée. Aucune autre mesure nécessaire.
Involv Code:	
Census Division:	
Municipality:	Ottawa
Census Sub Class:	
Latitude:	45.419036
Longitude:	-75.696989
Location:	
Protected Data:	
FED:	075
Fed Electoral District:	Ottawa Centre
Fed Electoral District (FR):	Ottawa-Centre
Metro:	
Nearest Pop. Area:	
Highest Step Cmpltd:	3
Site Deleted Flag:	
Created:	2024-04-11T09:17:00
Modified:	2024-05-08T09:06:49.617
Property No.:	08910
Est m³ Contmnted:	
Est Ha Contmnted:	
Est Tons Contamin:	
Est Population at 1 Km:	23,699
Est Population at 5 Km:	226,881
Est Population at 10 Km:	625,085
Est Population at 25 Km:	1,212,202
Est Population at 50 Km:	1,438,426
Reporting Org:	Public Services and Procurement Canada
Reporting Org (FR):	Services publics et Approvisionnement Canada
Reason for Involv:	Federal Real Property
Reason for Involv (FR):	Biens immobiliers fédéraux
Liable Third Party:	
Class (FR):	
Action Plan:	Complete ESAs.
Action Plan (FR):	Compléter des ÉES
Site Mgmnt Strategy:	Other
Minimap URL:	http://www.tbs-sct.gc.ca/fcsi-rscf/minimap.aspx?fsi=00028122
Additional Info:	
Additional Info (FR):	

Management

Management Code:	9
Management Type (EN):	Other

Management Type (FR): Autre type de gestion

Contamination

Contaminant: PAHs (polycyclic aromatic hydrocarbon)
Contamination (FR): HAP (hydrocarbures aromatiques polycycliques)
Medium Code: 2
Medium: Groundwater
Medium (FR): Eau souterraine

Contaminant: Other inorganics
Contamination (FR): Autre matériel inorganique
Medium Code: 2
Medium: Groundwater
Medium (FR): Eau souterraine

Contaminant: Other inorganics
Contamination (FR): Autre matériel inorganique
Medium Code: 5
Medium: Soil
Medium (FR): Sol

Annual Data

Fiscal Year: 2023-2024
Reporting Organization: SVC
Reporting Organization (EN): Public Services and Procurement Canada
Reporting Organization (FR): Services publics et Approvisionnement Canada
Class Type:
Class (EN):
Class (FR):
CCME Flag:
CCME NCS Year:
Step Name (EN):
Step Name (FR):
Highest Step Completed: 03
Highest Step Completed Desc:
Planned Compl Date Step7:
Planned Compl Date Step8:
Planned Compl Date Step9:
Created:
Modified:
NCSCS Year:
Closed: Yes
Actual Cubic Metres Rem: 0
Actual Hectares Rem: 0
Actual Tons Remediated: 0
Total Asmt Expenditure: $0.00
Total Remediation Expenditure: $0.00
Total Care/Maint Expenditur: $0.00
Total Mntring Expenditure: $0.00
Ttl Expenditure Reduc Liabil:
FCSAP Asmt Expenditure: $0.00
FCSAP Remed Expenditure: $0.00
FCSAP Care/Maint Expenditur: $0.00
FCSAP Mntring Expenditure: $0.00

147	1 of 1	NE/243.2	74.9 / -2.00	City of Ottawa North side of Nepean St., near #88 (between O'Connor St. and Metcalfe St.) Ottawa ON	SPL

Ref No: 8247-AN432D **Municipality No:**

Map Key	Number of Records	Direction/ Distance (m)	Elev/Diff (m)	Site	DB

Year:		**Nature of Damage:**	
Incident Dt:	6/6/2017	**Discharger Report:**	
Dt MOE Arvl on Scn:		**Material Group:**	
MOE Reported Dt:	6/6/2017	**Impact to Health:**	2 - Minor Environment
Dt Document Closed:		**Agency Involved:**	
Site No:			
MOE Response:			
Site County/District:			
Site Geo Ref Meth:			
Site District Office:	Ottawa		
Nearest Watercourse:			
Site Name:	Construction Site<UNOFFICIAL>		
Site Address:	North side of Nepean St., near #88 (between O'Connor St. and Metcalfe St.)		
Site Region:	Eastern		
Site Municipality:	Ottawa		
Site Lot:			
Site Conc:			
Site Geo Ref Accu:			
Site Map Datum:			
Northing:	5029686.9		
Easting:	445626.15		
Entity Operating Name:			
Client Name:	City of Ottawa		
Client Type:	Municipal Government		
Source Type:	Unknown / N/A		
Incident Cause:			
Incident Preceding Spill:	Leak/Break		
Incident Reason:	Unknown / N/A		
Incident Summary:	City of Ottawa: Unkn Quantity Hydraulic Oil to Ground, CB - Contained		
Environment Impact:			
Health Env Consequence:			
Nature of Impact:			
Contaminant Qty:	0 other - see incident description		
Contaminant Qty 1:	0		
Contaminant Unit:	other - see incident description		
Contaminant Code:	15		
Contaminant Name:	HYDRAULIC OIL		
Contaminant Limit 1:			
Contam Limit Freq 1:			
Contaminant UN No 1:	n/a		
Receiving Medium:	Land; Surface Water; Source Water Zone		
Activity Preceding Spill:			
Property 2nd Watershed:			
Property Tertiary Watershed:			
Sector Type:	Miscellaneous Industrial		
SAC Action Class:			
Call Report Locatn Geodata:			
Time Reported:			
System Facility Address:			

---

148 | ***1 of 2*** | ***ENE/244.5*** | ***74.9 / -2.00*** | ***PE5905: 230 Lisgar Street Ottawa ON K2P 0C8*** | ***EHS***

Order No:	22110200170	**Nearest Intersection:**	
Status:	C	**Municipality:**	
Report Type:	Standard Report	**Client Prov/State:**	ON
Report Date:	07-NOV-22	**Search Radius (km):**	.25
Date Received:	02-NOV-22	**X:**	-75.6939882
Previous Site Name:		**Y:**	45.417966
Lot/Building Size:			
Additional Info Ordered:			

Map Key	Number of Records	Direction/ Distance (m)	Elev/Diff (m)	Site	DB
148	2 of 2	ENE/244.5	74.9 / -2.00	230 Lisgar Street Ottawa ON K2P 0C8	EHS

Order No:	22081600673	**Nearest Intersection:**	
Status:	C	**Municipality:**	
Report Type:	Standard Report	**Client Prov/State:**	ON
Report Date:	19-AUG-22	**Search Radius (km):**	.25
Date Received:	16-AUG-22	**X:**	-75.6939882
Previous Site Name:		**Y:**	45.417966
Lot/Building Size:			
Additional Info Ordered:	Fire Insur. Maps and/or Site Plans; Title Searches; Topographic Maps; City Directory		

Map Key	Number of Records	Direction/ Distance (m)	Elev/Diff (m)	Site	DB
149	1 of 1	ENE/245.3	74.9 / -2.00	230 Lisgar St Ottawa ON K2P0C8	EHS

Order No:	20140228027	**Nearest Intersection:**	
Status:	C	**Municipality:**	
Report Type:	Standard Select Report	**Client Prov/State:**	ON
Report Date:	11-MAR-14	**Search Radius (km):**	.25
Date Received:	28-FEB-14	**X:**	-75.693932
Previous Site Name:		**Y:**	45.417909
Lot/Building Size:			
Additional Info Ordered:	Fire Insur. Maps and/or Site Plans; Title Searches; Topographic Maps; City Directory		

Map Key	Number of Records	Direction/ Distance (m)	Elev/Diff (m)	Site	DB
150	1 of 1	ENE/245.4	74.9 / -1.98	297 Cooper St Ottawa ON K2P0G5	EHS

Order No:	20160311134	**Nearest Intersection:**	
Status:	C	**Municipality:**	
Report Type:	Standard Report	**Client Prov/State:**	ON
Report Date:	18-MAR-16	**Search Radius (km):**	.25
Date Received:	11-MAR-16	**X:**	-75.693739
Previous Site Name:		**Y:**	45.417609
Lot/Building Size:			
Additional Info Ordered:	City Directory		

Map Key	Number of Records	Direction/ Distance (m)	Elev/Diff (m)	Site	DB
151	1 of 1	SW/246.6	78.0 / 1.15	281 kent st Ottawa ON	WWIS

Well ID:	7354243	**Flowing (Y/N):**	
Construction Date:		**Flow Rate:**	
Use 1st:	Test Hole	**Data Entry Status:**	
Use 2nd:	Monitoring	**Data Src:**	
Final Well Status:	Monitoring and Test Hole	**Date Received:**	02/19/2020
Water Type:		**Selected Flag:**	TRUE
Casing Material:		**Abandonment Rec:**	
Audit No:	Z302715	**Contractor:**	7241
Tag:	A282350	**Form Version:**	7
Constructn Method:		**Owner:**	
Elevation (m):		**County:**	OTTAWA-CARLETON
Elevatn Reliabilty:		**Lot:**	
Depth to Bedrock:		**Concession:**	
Well Depth:		**Concession Name:**	
Overburden/Bedrock:		**Easting NAD83:**	
Pump Rate:		**Northing NAD83:**	
Static Water Level:		**Zone:**	
Clear/Cloudy:		**UTM Reliability:**	
Municipality:	OTTAWA CITY		
Site Info:			

Additional Detail(s) (Map)

Bore Hole ID:	1008173940	***Tag No:***	A282350
Depth M:	7.13	***Contractor:***	7241
Year Completed:	2020	***Latitude:***	45.4151642801855
Well Completed Dt:	01/24/2020	***Longitude:***	-75.6987243509288
Audit No:	Z302715	***Y:***	45.415164273072726
Path:		***X:***	-75.69872418905746

Bore Hole Information

Bore Hole ID:	1008173940	***Elevation:***	
DP2BR:		***Elevrc:***	
Spatial Status:		***Zone:***	18
Code OB:		***East83:***	445329.00
Code OB Desc:		***North83:***	5029309.00
Open Hole:		***Org CS:***	UTM83
Cluster Kind:		***UTMRC:***	4
Date Completed:	01/24/2020	***UTMRC Desc:***	margin of error : 30 m - 100 m
Remarks:		***Location Method:***	wwr
Location Method Desc:	on Water Well Record		
Elevrc Desc:			
Location Source Date:			
Improvement Location Source:			
Improvement Location Method:			
Source Revision Comment:			
Supplier Comment:			

Overburden and Bedrock Materials Interval

Formation ID:	1008251397
Layer:	3
Color:	2
General Color:	GREY
Material 1:	06
Material 1 Desc:	SILT
Material 2:	28
Material 2 Desc:	SAND
Material 3:	85
Material 3 Desc:	SOFT
Formation Top Depth:	4.0
Formation End Depth:	7.130000114440918
Formation End Depth UOM:	m

Overburden and Bedrock Materials Interval

Formation ID:	1008251395
Layer:	1
Color:	8
General Color:	BLACK
Material 1:	11
Material 1 Desc:	GRAVEL
Material 2:	27
Material 2 Desc:	OTHER
Material 3:	77
Material 3 Desc:	LOOSE
Formation Top Depth:	0.0
Formation End Depth:	0.3100000023841858
Formation End Depth UOM:	m

Overburden and Bedrock Materials Interval

Formation ID:	1008251396
Layer:	2
Color:	6
General Color:	BROWN
Material 1:	05
Material 1 Desc:	CLAY
Material 2:	06
Material 2 Desc:	SILT
Material 3:	66
Material 3 Desc:	DENSE
Formation Top Depth:	0.3100000023841858
Formation End Depth:	4.0
Formation End Depth UOM:	m

Annular Space/Abandonment Sealing Record

Plug ID:	1008252365
Layer:	1
Plug From:	0.0
Plug To:	0.3100000023841858
Plug Depth UOM:	m

Annular Space/Abandonment Sealing Record

Plug ID:	1008252366
Layer:	2
Plug From:	0.3100000023841858
Plug To:	3.7200000286102295
Plug Depth UOM:	m

Annular Space/Abandonment Sealing Record

Plug ID:	1008252367
Layer:	3
Plug From:	3.7200000286102295
Plug To:	7.130000114440918
Plug Depth UOM:	m

Method of Construction & Well Use

Method Construction ID:	1008253333
Method Construction Code:	D
Method Construction:	Direct Push
Other Method Construction:	

Pipe Information

Pipe ID:	1008250036
Casing No:	0
Comment:	
Alt Name:	

Construction Record - Casing

Casing ID:	1008253675
Layer:	1
Material:	5
Open Hole or Material:	PLASTIC
Depth From:	0.0
Depth To:	4.03000020980835
Casing Diameter:	4.03000020980835
Casing Diameter UOM:	cm
Casing Depth UOM:	m

Construction Record - Screen

Screen ID:	1008254026
Layer:	1
Slot:	10
Screen Top Depth:	4.03000020980835
Screen End Depth:	7.130000114440918
Screen Material:	5
Screen Depth UOM:	m
Screen Diameter UOM:	cm
Screen Diameter:	4.820000171661377

Results of Well Yield Testing

Pumping Test Method Desc:	
Pump Test ID:	1008254369
Pump Set At:	
Static Level:	
Final Level After Pumping:	
Recommended Pump Depth:	
Pumping Rate:	
Flowing Rate:	
Recommended Pump Rate:	
Levels UOM:	m
Rate UOM:	LPM
Water State After Test Code:	
Water State After Test:	
Pumping Test Method:	0
Pumping Duration HR:	
Pumping Duration MIN:	
Flowing:	

Hole Diameter

Hole ID:	1008252992
Diameter:	8.300000190734863
Depth From:	0.0
Depth To:	7.130000114440918
Hole Depth UOM:	m
Hole Diameter UOM:	cm

---

152 | ***1 of 1*** | ***NE/248.3*** | ***74.8 / -2.03*** | ***CLARIDGE HOMES (89 NEPEAN) INC.***
91 NEPEAN STREET ON
Ottawa ON | ***RSC***

RSC No:	225910	**X:**	-75.69497331018296
RA No:		**Y:**	45.418814678737036
Status:	FILED	**Latitude:**	45.41881468
Filing Date:		**Longitude:**	-75.69497331
Date Ack:		**UTM Coordinates:**	
Date Returned:		**Latitude Longitude:**	
Approval Date:	August 12, 2019	**Accuracy Estimate:**	

Map Key	Number of Records	Direction/ Distance (m)	Elev/Diff (m)	Site	DB

Cert Date:		**Measurement Method:**	
Cert Prop Use No:		**Mailing Address:**	
Curr Property Use:		**Telephone:**	
Intended Prop Use:		**Fax:**	
Restoration Type:		**Email:**	
Soil Type:		**Postal Code:**	K2P 0A2
Criteria:		**Ministry District:**	
Stratified (Y/N):		**MOE District:**	Ottawa
Audit (Y/N):		**SWP Area Name:**	Rideau Valley
Entire Leg Prop. (Y/N):		**Qual Person Name:**	LAUREN KRATZ
CPU Issu Sect 1686:		**Consultant:**	
Business Name:	CLARIDGE HOMES (89 NEPEAN) INC.		
Address:	91 NEPEAN STREET ON		
Legal Desc:			
Site Pin:	04115-0168 (LT), 04115-0169 (LT)		
Asmt Roll No:			
Project Type:	POST2011		
Approval Type:	RSC based on Phase One and Two ESAs		
Applicable Standards:			
PDF Link:	https://www.accessenvironment.ene.gov.on.ca/AEWeb/ae/ViewDocument.action?documentRefID=225910		

153	1 of 8	WNW/248.5	77.6 / 0.69	**SHOPPERS DRUG MART #988** **174 BANK ST** **OTTAWA ON K2P1W6**	PES

Detail Licence No:		**Operator Box:**	
Licence No:	16739	**Operator Class:**	
Status:		**Operator No:**	
Approval Date:		**Operator Type:**	
Report Source:	Legacy Licenses (Excluding TS)	**Oper Area Code:**	613
Licence Type:	Limited Vendor	**Oper Phone No:**	2325723
Licence Type Code:	23	**Operator Ext:**	
Licence Class:	01	**Operator Lot:**	
Licence Control:		**Oper Concession:**	
Latitude:		**Operator Region:**	
Longitude:		**Operator District:**	
Lot:		**Operator County:**	
Concession:		**Op Municipality:**	
Region:		**Post Office Box:**	
District:		**MOE District:**	
County:		**SWP Area Name:**	
Trade Name:			
PDF URL:			

153	2 of 8	WNW/248.5	77.6 / 0.69	**B. Surani Drugs Ltd. (910)** **174 BANK ST** **OTTAWA ON K1P 5N7**	GEN

Generator Info

Generator No:	ON6683154	**Choice of Contact:**	CO_ADMIN
Approval Years:	2016	**Contaminated Fac:**	No
Status:		**MHSW Facility:**	No
PO Box No:		**SIC Code:**	446110
Country:	Canada		
Co Admin:	Nastran Najafi-Fard		
Phone No Admin:	4164931220 Ext.3218		
SIC Description:	446110		

Waste Detail(s)

Waste Class: 312
Waste Class Name: PATHOLOGICAL WASTES

Waste Detail(s)

Waste Class: 261
Waste Class Name: PHARMACEUTICALS

---

153 | ***3 of 8*** | ***WNW/248.5*** | ***77.6 / 0.69*** | ***B. Surani Drugs Ltd. (910)*** ***174 BANK ST*** ***OTTAWA ON K1P 5N7*** | ***GEN***

Generator Info

Generator No: ON6683154
Approval Years: 2015
Status:
PO Box No:
Country: Canada
Co Admin: Nastran Najafi-Fard
Phone No Admin: 4164931220 Ext.3218
SIC Description: 446110

Choice of Contact: CO_ADMIN
Contaminated Fac: No
MHSW Facility: No
SIC Code: 446110

Waste Detail(s)

Waste Class: 312
Waste Class Name: PATHOLOGICAL WASTES

Waste Detail(s)

Waste Class: 261
Waste Class Name: PHARMACEUTICALS

---

153 | ***4 of 8*** | ***WNW/248.5*** | ***77.6 / 0.69*** | ***B. Surani Drugs Ltd. (910)*** ***174 BANK ST*** ***OTTAWA ON K1P 5N7*** | ***GEN***

Generator Info

Generator No: ON6683154
Approval Years: As of Dec 2018
Status: Registered
PO Box No:
Country: Canada
Co Admin:
Phone No Admin:
SIC Description:

Choice of Contact:
Contaminated Fac:
MHSW Facility:
SIC Code:

Waste Detail(s)

Waste Class: 261 A
Waste Class Name: Pharmaceuticals

Waste Detail(s)

Map Key	Number of Records	Direction/ Distance (m)	Elev/Diff (m)	Site	DB

Waste Class: 312 P
Waste Class Name: Pathological wastes

---

153 *5 of 8* *WNW/248.5* *77.6 / 0.69*

SHOPPERS DRUG MART #988
174 BANK ST
OTTAWA ON K2P1W6

PES

Detail Licence No:
Licence No: 12805
Status:
Approval Date:
Report Source: Legacy Licenses (Excluding TS)
Licence Type: Limited Vendor
Licence Type Code: 23
Licence Class: 01
Licence Control:
Latitude:
Longitude:
Lot:
Concession:
Region:
District:
County:
Trade Name:
PDF URL:

Operator Box:
Operator Class:
Operator No:
Operator Type:
Oper Area Code: 613
Oper Phone No: 2325723
Operator Ext:
Operator Lot:
Oper Concession:
Operator Region:
Operator District:
Operator County:
Op Municipality:
Post Office Box:
MOE District:
SWP Area Name:

---

153 *6 of 8* *WNW/248.5* *77.6 / 0.69*

B. Surani Drugs Ltd. (910)
174 BANK ST
OTTAWA ON K1P 5N7

GEN

Generator Info

Generator No: ON6683154
Approval Years: As of Jul 2020
Status: Registered
PO Box No:
Country: Canada
Co Admin:
Phone No Admin:
SIC Description:

Choice of Contact:
Contaminated Fac:
MHSW Facility:
SIC Code:

Waste Detail(s)

Waste Class: 261 A
Waste Class Name: Pharmaceuticals

Waste Detail(s)

Waste Class: 312 P
Waste Class Name: Pathological wastes

---

153 *7 of 8* *WNW/248.5* *77.6 / 0.69*

B. Surani Drugs Ltd. (910)
174 BANK ST
OTTAWA ON K1P 5N7

GEN

Generator Info

Generator No:	ON6683154	***Choice of Contact:***	
Approval Years:	As of Nov 2021	***Contaminated Fac:***	
Status:	Registered	***MHSW Facility:***	
PO Box No:		***SIC Code:***	
Country:	Canada		
Co Admin:			
Phone No Admin:			
SIC Description:			

Waste Detail(s)

Waste Class:	312 P
Waste Class Name:	Pathological wastes

Waste Detail(s)

Waste Class:	261 A
Waste Class Name:	Pharmaceuticals

---

153 ***8 of 8*** ***WNW/248.5*** ***77.6 / 0.69*** ***B. Surani Drugs Ltd. (910)*** ***GEN***
174 BANK ST
OTTAWA ON K1P 5N7

Generator Info

Generator No:	ON6683154	***Choice of Contact:***	
Approval Years:	As of Oct 2022	***Contaminated Fac:***	
Status:	Registered	***MHSW Facility:***	
PO Box No:		***SIC Code:***	
Country:	Canada		
Co Admin:			
Phone No Admin:			
SIC Description:			

Waste Detail(s)

Waste Class:	312 P
Waste Class Name:	PATHOLOGICAL WASTES

Waste Detail(s)

Waste Class:	261 A
Waste Class Name:	PHARMACEUTICALS

2017 Generator Info

Gen No:	ON6683154	***Choice of Contact:***	CO_ADMIN
ID:	26278	***Phone No Official:***	613-232-5723 Ext.
Contaminated Fac:	N	***Phone No Admin:***	4164931220 Ext.3218
MHSW Facility:	N	***County Ont:***	OTTAWA CARLTON (RM)
NAICS Code1:	446110	***County Out:***	
NAICS Code2:		***District:***	402
NAICS Code3:			
Gen Name:	B. Surani Drugs Ltd. (910)		
Gen Div:			
Gen Op Name:	Shoppers Drug Mart 988		
Gen Op Div:			
Site Adrs1:	174 BANK ST		
Site Bldg:			

Site Pobox:
Province In: ONTARIO
Site Adrs2:
Site City: OTTAWA
Province Out:
Site Postal Code: K1P 5N7
Site Country: Canada
Co Official: Bashir Surani
Co Admin: Nastran Najafi-Fard

2017 Generator Manifest

ID: 52105
Generator No: ON6683154
Receiver Type: 030
Waste Char: A
Waste Code: 261
Sum Received Qty: 5.0
Waste Class Name: PHARMACEUTICALS
Count Manifests: 1
District: 402

2018 Generator Info

Gen No: ON6683154
ID: 26637
Contaminated Fac: N
MHSW Facility: N
NAICS Code1: 446110
NAICS Code2:
NAICS Code3:
Choice of Contact: CO_ADMIN
Phone No Official: 613-232-5723 Ext.
Phone No Admin: 4164931220 Ext.
County Ont: OTTAWA CARLTON (RM)
County Out:
District: 402
Gen Name: B. Surani Drugs Ltd. (910)
Gen Div:
Gen Op Name: Shoppers Drug Mart 988
Gen Op Div:
Site Adrs1: 174 BANK ST
Site Bldg:
Site Pobox:
Province In: ONTARIO
Site Adrs2:
Site City: OTTAWA
Province Out:
Site Postal Code: K1P 5N7
Site Country: Canada
Co Official: Bashir Surani
Co Admin: Pharmacy Operations Development

2018 Generator Manifest

ID: 52010
Generator No: ON6683154
Receiver Type: 030
Waste Char: A
Waste Code: 261
Sum Received Qty: 11.0
Waste Class Name: PHARMACEUTICALS
Count Manifests: 2
District: 402

2018 Generator Manifest

ID: 52011
Generator No: ON6683154
Receiver Type: 030
Waste Char: P
Waste Code: 312
Sum Received Qty: 5.5
Waste Class Name: PATHOLOGICAL WASTES
Count Manifests: 1
District: 402

2019 Generator Info

Gen No: ON6683154
Choice of Contact: CO_ADMIN

ID:	26862	**Phone No Official:**	613-232-5723 Ext.
Contaminated Fac:	N	**Phone No Admin:**	4164931220 Ext.
MHSW Facility:	N	**County Ont:**	OTTAWA CARLTON (RM)
NAICS Code1:	446110	**County Out:**	
NAICS Code2:		**District:**	402
NAICS Code3:			
Gen Name:	B. Surani Drugs Ltd. (910)		
Gen Div:			
Gen Op Name:	Shoppers Drug Mart 988		
Gen Op Div:			
Site Adrs1:	174 BANK ST		
Site Bldg:			
Site Pobox:			
Province In:	ONTARIO		
Site Adrs2:			
Site City:	OTTAWA		
Province Out:			
Site Postal Code:	K1P 5N7		
Site Country:	Canada		
Co Official:	Bashir Surani		
Co Admin:	Pharmacy Operations Development		

2019 Generator Manifest

ID:	51959	**Sum Received Qty:**	13.0
Generator No:	ON6683154	**Waste Class Name:**	PHARMACEUTICALS
Receiver Type:	030	**Count Manifests:**	2
Waste Char:	A	**District:**	402
Waste Code:	261		

2019 Generator Manifest

ID:	51960	**Sum Received Qty:**	4.0
Generator No:	ON6683154	**Waste Class Name:**	PATHOLOGICAL WASTES
Receiver Type:	030	**Count Manifests:**	1
Waste Char:	P	**District:**	402
Waste Code:	312		

2020 Generator Info

Gen No:	ON6683154	**Choice of Contact:**	CO_ADMIN
ID:	26587	**Phone No Official:**	613-232-5723 Ext.
Contaminated Fac:	N	**Phone No Admin:**	4164931220 Ext.
MHSW Facility:	N	**County Ont:**	OTTAWA CARLTON (RM)
NAICS Code1:	446110	**County Out:**	
NAICS Code2:		**District:**	402
NAICS Code3:			
Gen Name:	B. Surani Drugs Ltd. (910)		
Gen Div:			
Gen Op Name:	Shoppers Drug Mart 988		
Gen Op Div:			
Site Adrs1:	174 BANK ST		
Site Bldg:			
Site Pobox:			
Province In:	ONTARIO		
Site Adrs2:			
Site City:	OTTAWA		
Province Out:			
Site Postal Code:	K1P 5N7		
Site Country:	Canada		
Co Official:	Bashir Surani		
Co Admin:	Pharmacy Operations Development		

2020 Generator Manifest

ID:	48490	***Sum Received Qty:***	7.0
Generator No:	ON6683154	***Waste Class Name:***	PHARMACEUTICALS
Receiver Type:	030	***Count Manifests:***	1
Waste Char:	P	***District:***	402
Waste Code:	261		

2020 Generator Manifest

ID:	48489	***Sum Received Qty:***	7.7
Generator No:	ON6683154	***Waste Class Name:***	PHARMACEUTICALS
Receiver Type:	030	***Count Manifests:***	2
Waste Char:	A	***District:***	402
Waste Code:	261		

2020 Generator Manifest

ID:	48491	***Sum Received Qty:***	6.5
Generator No:	ON6683154	***Waste Class Name:***	PATHOLOGICAL WASTES
Receiver Type:	030	***Count Manifests:***	1
Waste Char:	P	***District:***	402
Waste Code:	312		

2021 Generator Info

Gen No:	ON6683154	***Choice of Contact:***	CO_ADMIN
ID:	27053	***Phone No Official:***	613-232-5723 Ext.
Contaminated Fac:	N	***Phone No Admin:***	4164931220 Ext.
MHSW Facility:	N	***County Ont:***	OTTAWA CARLTON (RM)
NAICS Code1:	446110	***County Out:***	
NAICS Code2:		***District:***	402
NAICS Code3:			
Gen Name:	B. Surani Drugs Ltd. (910)		
Gen Div:			
Gen Op Name:	Shoppers Drug Mart 988		
Gen Op Div:			
Site Adrs1:	174 BANK ST		
Site Bldg:			
Site Pobox:			
Province In:	ONTARIO		
Site Adrs2:			
Site City:	OTTAWA		
Province Out:			
Site Postal Code:	K1P 5N7		
Site Country:	Canada		
Co Official:	Bashir Surani		
Co Admin:	Pharmacy Operations Development		

2021 Generator Manifest

ID:	50354	***Sum Received Qty:***	16.6
Generator No:	ON6683154	***Waste Class Name:***	PATHOLOGICAL WASTES
Receiver Type:	030	***Count Manifests:***	1
Waste Char:	P	***District:***	402
Waste Code:	312		

2021 Generator Manifest

ID:	50353	***Sum Received Qty:***	12.24
Generator No:	ON6683154	***Waste Class Name:***	PHARMACEUTICALS

Map Key	Number of Records	Direction/ Distance (m)	Elev/Diff (m)	Site	DB

Receiver Type:	030	**Count Manifests:**	2
Waste Char:	A	**District:**	402
Waste Code:	261		

154 **1 of 1** **WSW/252.1** **77.8 / 0.94** **KENT ST**
Ottawa ON
WWIS

Well ID:	7344656	**Flowing (Y/N):**	
Construction Date:		**Flow Rate:**	
Use 1st:		**Data Entry Status:**	
Use 2nd:		**Data Src:**	
Final Well Status:	Abandoned-Other	**Date Received:**	10/22/2019
Water Type:		**Selected Flag:**	TRUE
Casing Material:		**Abandonment Rec:**	Yes
Audit No:	Z286433	**Contractor:**	7543
Tag:	A191626	**Form Version:**	7
Constructn Method:		**Owner:**	
Elevation (m):		**County:**	OTTAWA-CARLETON
Elevatn Reliabilty:		**Lot:**	
Depth to Bedrock:		**Concession:**	
Well Depth:		**Concession Name:**	
Overburden/Bedrock:		**Easting NAD83:**	
Pump Rate:		**Northing NAD83:**	
Static Water Level:		**Zone:**	
Clear/Cloudy:		**UTM Reliability:**	
Municipality:	NEPEAN TOWNSHIP		
Site Info:			

PDF URL (Map): https://d2khazk8e83rdv.cloudfront.net/moe_mapping/downloads/2Water/Wells_pdfs/734\7344656.pdf

Additional Detail(s) (Map)

Well Completed Date:	09/19/2019
Year Completed:	2019
Depth (m):	
Latitude:	45.41578047162
Longitude:	-75.6995243523525
X:	-75.69952418970436
Y:	45.41578046508941
Path:	734\7344656.pdf

Bore Hole Information

Bore Hole ID:	1007687167	**Elevation:**	
DP2BR:		**Elevrc:**	
Spatial Status:		**Zone:**	18
Code OB:		**East83:**	445267.00
Code OB Desc:		**North83:**	5029378.00
Open Hole:		**Org CS:**	UTM83
Cluster Kind:		**UTMRC:**	4
Date Completed:	09/19/2019	**UTMRC Desc:**	margin of error : 30 m - 100 m
Remarks:		**Location Method:**	wwr
Location Method Desc:	on Water Well Record		
Elevrc Desc:			
Location Source Date:			
Improvement Location Source:			
Improvement Location Method:			
Source Revision Comment:			
Supplier Comment:			

Annular Space/Abandonment Sealing Record

Plug ID: 1008087392
Layer: 3
Plug From: 0.0
Plug To: 0.5
Plug Depth UOM: ft

Annular Space/Abandonment Sealing Record

Plug ID: 1008087390
Layer: 1
Plug From: 115.0
Plug To: 351.0
Plug Depth UOM: ft

Annular Space/Abandonment Sealing Record

Plug ID: 1008087391
Layer: 2
Plug From: 0.5
Plug To: 115.0
Plug Depth UOM: ft

Pipe Information

Pipe ID: 1008084812
Casing No: 0
Comment:
Alt Name:

Results of Well Yield Testing

Pumping Test Method Desc:
Pump Test ID: 1008090670
Pump Set At:
Static Level:
Final Level After Pumping:
Recommended Pump Depth:
Pumping Rate:
Flowing Rate:
Recommended Pump Rate:
Levels UOM: ft
Rate UOM: GPM
Water State After Test Code:
Water State After Test:
Pumping Test Method: 0
Pumping Duration HR:
Pumping Duration MIN:
Flowing:

Water Details

Water ID: 1008090120
Layer: 1
Kind Code: 8
Kind: Untested
Water Found Depth: 25.0
Water Found Depth UOM: ft

Hole Diameter

Hole ID:	1008088008
Diameter:	2.0
Depth From:	6.0
Depth To:	35.0
Hole Depth UOM:	ft
Hole Diameter UOM:	Inch

---

155 ***1 of 1*** ***NE/252.4*** ***75.3 / -1.54*** ***170 METCALFE ST ON*** ***WWIS***

Well ID:	7319978	***Flowing (Y/N):***	
Construction Date:		***Flow Rate:***	
Use 1st:		***Data Entry Status:***	
Use 2nd:		***Data Src:***	
Final Well Status:	Monitoring and Test Hole	***Date Received:***	08/31/2018
Water Type:		***Selected Flag:***	TRUE
Casing Material:		***Abandonment Rec:***	
Audit No:	Z290607	***Contractor:***	7241
Tag:	A251721	***Form Version:***	7
Constructn Method:		***Owner:***	
Elevation (m):		***County:***	OTTAWA-CARLETON
Elevatn Reliabilty:		***Lot:***	
Depth to Bedrock:		***Concession:***	
Well Depth:		***Concession Name:***	
Overburden/Bedrock:		***Easting NAD83:***	
Pump Rate:		***Northing NAD83:***	
Static Water Level:		***Zone:***	
Clear/Cloudy:		***UTM Reliability:***	
Municipality:	OTTAWA CITY		
Site Info:			

PDF URL (Map): https://d2khazk8e83rdv.cloudfront.net/moe_mapping/downloads/2Water/Wells_pdfs/731\7319978.pdf

Additional Detail(s) (Map)

Well Completed Date:	06/19/2018
Year Completed:	2018
Depth (m):	6.096
Latitude:	45.4189028186698
Longitude:	-75.6952811446741
X:	-75.69528098333019
Y:	45.418902812490266
Path:	731\7319978.pdf

Bore Hole Information

Bore Hole ID:	1007293807	***Elevation:***	
DP2BR:		***Elevrc:***	
Spatial Status:		***Zone:***	18
Code OB:		***East83:***	445602.00
Code OB Desc:		***North83:***	5029722.00
Open Hole:		***Org CS:***	UTM83
Cluster Kind:		***UTMRC:***	4
Date Completed:	06/19/2018	***UTMRC Desc:***	margin of error : 30 m - 100 m
Remarks:		***Location Method:***	wwr
Location Method Desc:	on Water Well Record		
Elevrc Desc:			
Location Source Date:			
Improvement Location Source:			
Improvement Location Method:			
Source Revision Comment:			

Supplier Comment:

Overburden and Bedrock Materials Interval

Formation ID:	1007352415
Layer:	2
Color:	2
General Color:	GREY
Material 1:	05
Material 1 Desc:	CLAY
Material 2:	06
Material 2 Desc:	SILT
Material 3:	85
Material 3 Desc:	SOFT
Formation Top Depth:	4.0
Formation End Depth:	20.0
Formation End Depth UOM:	ft

Overburden and Bedrock Materials Interval

Formation ID:	1007352414
Layer:	1
Color:	6
General Color:	BROWN
Material 1:	10
Material 1 Desc:	COARSE SAND
Material 2:	11
Material 2 Desc:	GRAVEL
Material 3:	85
Material 3 Desc:	SOFT
Formation Top Depth:	0.0
Formation End Depth:	4.0
Formation End Depth UOM:	ft

Annular Space/Abandonment Sealing Record

Plug ID:	1007352422
Layer:	2
Plug From:	1.0
Plug To:	9.0
Plug Depth UOM:	ft

Annular Space/Abandonment Sealing Record

Plug ID:	1007352423
Layer:	3
Plug From:	9.0
Plug To:	20.0
Plug Depth UOM:	ft

Annular Space/Abandonment Sealing Record

Plug ID:	1007352421
Layer:	1
Plug From:	0.0
Plug To:	1.0
Plug Depth UOM:	ft

Method of Construction & Well Use

Method Construction ID:	1007352420
Method Construction Code:	D
Method Construction:	Direct Push
Other Method Construction:	

Pipe Information

Pipe ID:	1007352413
Casing No:	0
Comment:	
Alt Name:	

Construction Record - Casing

Casing ID:	1007352418
Layer:	1
Material:	5
Open Hole or Material:	PLASTIC
Depth From:	0.0
Depth To:	10.0
Casing Diameter:	1.3799999952316284
Casing Diameter UOM:	inch
Casing Depth UOM:	ft

Construction Record - Screen

Screen ID:	1007352419
Layer:	1
Slot:	10
Screen Top Depth:	10.0
Screen End Depth:	20.0
Screen Material:	5
Screen Depth UOM:	ft
Screen Diameter UOM:	inch
Screen Diameter:	1.659999966621399

Water Details

Water ID:	1007352417
Layer:	
Kind Code:	
Kind:	
Water Found Depth:	
Water Found Depth UOM:	ft

Hole Diameter

Hole ID:	1007352416
Diameter:	2.375
Depth From:	0.0
Depth To:	20.0
Hole Depth UOM:	ft
Hole Diameter UOM:	inch

156	*1 of 1*	*SSE/252.7*	*75.8 / -1.09*	***PRIVATE OWNER*** ***LOT BESIDE 374 MACLAREN STREET. MOTOR***	*SPL*

Map Key	Number of Records	Direction/ Distance (m)	Elev/Diff (m)	Site	DB

VEHICLE (OPERATING FLUID)
OTTAWA CITY ON K2P 0M6

Ref No:	172618	Municipality No:	20101
Year:		Nature of Damage:	
Incident Dt:	9/12/1999	Discharger Report:	
Dt MOE Arvl on Scn:		Material Group:	
MOE Reported Dt:	9/13/1999	Impact to Health:	
Dt Document Closed:		Agency Involved:	CITY,PD,FD.
Site No:			
MOE Response:			
Site County/District:			
Site Geo Ref Meth:			
Site District Office:			
Nearest Watercourse:			
Site Name:			
Site Address:			
Site Region:			
Site Municipality:	OTTAWA CITY		
Site Lot:			
Site Conc:			
Site Geo Ref Accu:			
Site Map Datum:			
Northing:			
Easting:			
Entity Operating Name:			
Client Name:			
Client Type:			
Source Type:			
Incident Cause:	OTHER CONTAINER LEAK		
Incident Preceding Spill:			
Incident Reason:	UNKNOWN		
Incident Summary:	PRIVATE AUTO-20 L GASOLINE TO CATCHBASIN,FDPD,CLEANED-UP.		
Environment Impact:	NOT ANTICIPATED		
Health Env Consequence:			
Nature of Impact:			
Contaminant Qty:			
Contaminant Qty 1:			
Contaminant Unit:			
Contaminant Code:			
Contaminant Name:			
Contaminant Limit 1:			
Contam Limit Freq 1:			
Contaminant UN No 1:			
Receiving Medium:	WATER		
Activity Preceding Spill:			
Property 2nd Watershed:			
Property Tertiary Watershed:			
Sector Type:			
SAC Action Class:			
Call Report Locatn Geodata:			
Time Reported:			
System Facility Address:			

---

157 | **1 of 1** | **NW/255.7** | **77.9 / 1.00** | **ON** | **BORE**

Borehole ID:	613353	Inclin FLG:	No
OGF ID:	215514651	SP Status:	Initial Entry
Status:		Surv Elev:	No
Type:	Borehole	Piezometer:	No
Use:		Primary Name:	
Completion Date:	SEP-1970	Municipality:	
Static Water Level:	6.6	Lot:	

Primary Water Use:		***Township:***	
Sec. Water Use:		***Latitude DD:***	45.418886
Total Depth m:	10.5	***Longitude DD:***	-75.698238
Depth Ref:	Ground Surface	***UTM Zone:***	18
Depth Elev:		***Easting:***	445371
Drill Method:		***Northing:***	5029722
Orig Ground Elev m:	72.2	***Location Accuracy:***	
Elev Reliabil Note:		***Accuracy:***	Not Applicable
DEM Ground Elev m:	71.9		
Concession:			
Location D:			
Survey D:			
Comments:			

Borehole Geology Stratum

Geology Stratum ID:	218394756	***Mat Consistency:***	Compact
Top Depth:	3	***Material Moisture:***	
Bottom Depth:	3.5	***Material Texture:***	
Material Color:		***Non Geo Mat Type:***	
Material 1:	Till	***Geologic Formation:***	
Material 2:	Sand	***Geologic Group:***	
Material 3:	Silt	***Geologic Period:***	
Material 4:		***Depositional Gen:***	
Gsc Material Description:			
Stratum Description:	TILL. LOOSE TO COMPACT.		

Geology Stratum ID:	218394757	***Mat Consistency:***	Dense
Top Depth:	3.5	***Material Moisture:***	
Bottom Depth:	5.3	***Material Texture:***	
Material Color:		***Non Geo Mat Type:***	
Material 1:	Unknown	***Geologic Formation:***	
Material 2:	Till	***Geologic Group:***	
Material 3:		***Geologic Period:***	
Material 4:		***Depositional Gen:***	
Gsc Material Description:			
Stratum Description:	UNSPECIFIED. DENSE.		

Geology Stratum ID:	218394759	***Mat Consistency:***	
Top Depth:	6.1	***Material Moisture:***	
Bottom Depth:	7.5	***Material Texture:***	
Material Color:		***Non Geo Mat Type:***	
Material 1:	Bedrock	***Geologic Formation:***	
Material 2:	Shale	***Geologic Group:***	
Material 3:	Clay	***Geologic Period:***	
Material 4:		***Depositional Gen:***	
Gsc Material Description:			
Stratum Description:	BEDROCK.		

Geology Stratum ID:	218394755	***Mat Consistency:***	Hard
Top Depth:	2.3	***Material Moisture:***	
Bottom Depth:	3	***Material Texture:***	
Material Color:	Brown	***Non Geo Mat Type:***	
Material 1:	Clay	***Geologic Formation:***	
Material 2:	Silt	***Geologic Group:***	
Material 3:		***Geologic Period:***	
Material 4:		***Depositional Gen:***	
Gsc Material Description:			
Stratum Description:	CLAY. BROWN,GREY,HARD,FISSURED.		

Geology Stratum ID:	218394761	***Mat Consistency:***	
Top Depth:	9	***Material Moisture:***	
Bottom Depth:	10.5	***Material Texture:***	
Material Color:		***Non Geo Mat Type:***	
Material 1:	Bedrock	***Geologic Formation:***	

Material 2: Shale
Material 3:
Material 4:
Gsc Material Description:
Stratum Description: BEDROCK. 00000 008 00100 014 00115 010 00175 008 00200 011 000003000007501100 **Note: Many records provided by the department have a truncated [Stratum Description] field.

Geologic Group:
Geologic Period:
Depositional Gen:

Geology Stratum ID: 218394758
Top Depth: 5.3
Bottom Depth: 6.1
Material Color:
Material 1: Till
Material 2: Shale
Material 3: Sand
Material 4:
Gsc Material Description:
Stratum Description: TILL. DENSE TO VERY DENSE.

Mat Consistency: Dense
Material Moisture:
Material Texture:
Non Geo Mat Type:
Geologic Formation:
Geologic Group:
Geologic Period:
Depositional Gen:

Geology Stratum ID: 218394754
Top Depth: 0
Bottom Depth: 2.3
Material Color:
Material 1:
Material 2: Bedrock
Material 3: Sand
Material 4: Wood Fragments
Gsc Material Description:
Stratum Description: ARTIFICIAL.

Mat Consistency:
Material Moisture:
Material Texture:
Non Geo Mat Type:
Geologic Formation:
Geologic Group:
Geologic Period:
Depositional Gen:

Geology Stratum ID: 218394760
Top Depth: 7.5
Bottom Depth: 9
Material Color:
Material 1: Bedrock
Material 2: Shale
Material 3:
Material 4:
Gsc Material Description:
Stratum Description: BEDROCK. WATER STABLE AT 215.4 FEET.

Mat Consistency:
Material Moisture:
Material Texture:
Non Geo Mat Type:
Geologic Formation:
Geologic Group:
Geologic Period:
Depositional Gen:

Source

Source Type: Data Survey
Source Orig: Geological Survey of Canada
Source Date: 1956-1972
Confidence: H
Observatio:
Source Name: Urban Geology Automated Information System (UGAIS)
Source Details: File: OTTAWA2.txt RecordID: 058610 NTS_Sheet: 31G05G
Confiden 1: Logged by professional. Exact and complete description of material and properties.

Source Appl: Spatial/Tabular
Source Iden: 1
Scale or Res: Varies
Horizontal: NAD27
Verticalda: Mean Average Sea Level

Source List

Source Identifier: 1
Source Type: Data Survey
Source Date: 1956-1972
Scale or Resolution: Varies
Source Name: Urban Geology Automated Information System (UGAIS)
Source Originators: Geological Survey of Canada

Horizontal Datum: NAD27
Vertical Datum: Mean Average Sea Level
Projection Name: Universal Transverse Mercator

158	1 of 1	SE/255.8	75.9 / -1.00	340 MacLaren Street Ottawa ON K2P 0M6	EHS

Map Key	Number of Records	Direction/ Distance (m)	Elev/Diff (m)	Site	DB

Order No:	20110825005	**Nearest Intersection:**	
Status:	C	**Municipality:**	
Report Type:	Custom Report	**Client Prov/State:**	ON
Report Date:	8/31/2011	**Search Radius (km):**	0.25
Date Received:	8/25/2011 9:59:37 AM	**X:**	-75.69457
Previous Site Name:		**Y:**	45.415106
Lot/Building Size:			
Additional Info Ordered:			

Map Key	Number of Records	Direction/ Distance (m)	Elev/Diff (m)	Site	DB
159	1 of 1	SW/257.0	78.0 / 1.15	281 Kent Street Ottawa ON K2P 2H8	EHS

Order No:	20191126061	**Nearest Intersection:**	
Status:	C	**Municipality:**	
Report Type:	Standard Report	**Client Prov/State:**	ON
Report Date:	29-NOV-19	**Search Radius (km):**	.25
Date Received:	26-NOV-19	**X:**	-75.698814
Previous Site Name:		**Y:**	45.415095
Lot/Building Size:			
Additional Info Ordered:	Fire Insur. Maps and/or Site Plans		

Map Key	Number of Records	Direction/ Distance (m)	Elev/Diff (m)	Site	DB
160	1 of 8	SW/259.0	77.9 / 1.00	SOMERSET SUNOCO 429 SOMERSET ST OTTAWA ON K2P0K1	PRT

Location ID:	11098
Type:	retail
Expiry Date:	1996-03-31
Capacity (L):	75009
Licence #:	0055856001

Map Key	Number of Records	Direction/ Distance (m)	Elev/Diff (m)	Site	DB
160	2 of 8	SW/259.0	77.9 / 1.00	CLARRIDGE HOMES 419-429 SOMERSET STREET OTTAWA ON K2P 2P5	GEN

Generator Info

Generator No:	ON8399115	**Choice of Contact:**	
Approval Years:	01	**Contaminated Fac:**	
Status:		**MHSW Facility:**	
PO Box No:		**SIC Code:**	7512
Country:			
Co Admin:			
Phone No Admin:			
SIC Description:	NON-RES. BLDG. OPER.		

Waste Detail(s)

Waste Class:	221
Waste Class Name:	LIGHT FUELS

Map Key	Number of Records	Direction/ Distance (m)	Elev/Diff (m)	Site	DB
160	3 of 8	SW/259.0	77.9 / 1.00	Clarridge Homes 419-429 SOMERSET ST. OTTAWA ON K1N 6W8	GEN

Map Key	Number of Records	Direction/ Distance (m)	Elev/Diff (m)	Site	DB

Generator Info

Generator No:	ON8399115	***Choice of Contact:***	
Approval Years:	02,03,04	***Contaminated Fac:***	
Status:		***MHSW Facility:***	
PO Box No:		***SIC Code:***	531111
Country:			
Co Admin:			
Phone No Admin:			
SIC Description:	Lessors of Res. Buildings (exc. Soc. Housing)		

Waste Detail(s)

Waste Class:	221
Waste Class Name:	LIGHT FUELS

160	***4 of 8***	***SW/259.0***	***77.9 / 1.00***	***SAVEWAY GAS & FUELS LTD*** ***429 SOMERSET ST W*** ***OTTAWA ON K2P 0K1***	***DTNK***

Delisted Expired Fuel Safety Facilities

Instance No:	10169745	***Expired Date:***	8/1/1990
Status:	EXPIRED	***Max Hazard Rank:***	
Instance ID:		***Facility Location:***	
Instance Type:	FS Facility	***Facility Type:***	
Instance Creation Dt:		***Fuel Type 2:***	
Instance Install Dt:		***Fuel Type 3:***	
Item Description:		***Panam Related:***	
Manufacturer:		***Panam Venue Nm:***	
Model:		***External Identifier:***	
Serial No:		***Item:***	
ULC Standard:		***Piping Steel:***	
Quantity:		***Piping Galvanized:***	
Unit of Measure:		***Tank Single Wall St:***	
Overfill Prot Type:		***Piping Underground:***	
Creation Date:		***Tank Underground:***	
Next Periodic Str DT:		***Source:***	
TSSA Base Sched Cycle 2:			
TSSAMax Hazard Rank 1:			
TSSA Risk Based Periodic Yn:			
TSSA Volume of Directives:			
TSSA Periodic Exempt:			
TSSA Statutory Interval:			
TSSA Recd Insp Interva:			
TSSA Recd Tolerance:			
TSSA Program Area:			
TSSA Program Area 2:			
Description:			
Original Source:	EXP		
Record Date:	Up to May 2013		

160	***5 of 8***	***SW/259.0***	***77.9 / 1.00***	***MARK TAZA*** ***429 SOMERSET ST W*** ***OTTAWA ON K2P 0K1***	***DTNK***

Delisted Expired Fuel Safety Facilities

Instance No:	9822476			***Expired Date:***	11/8/1996
Status:	EXPIRED			***Max Hazard Rank:***	
Instance ID:				***Facility Location:***	
Instance Type:	FS Facility			***Facility Type:***	
Instance Creation Dt:				***Fuel Type 2:***	
Instance Install Dt:				***Fuel Type 3:***	
Item Description:				***Panam Related:***	
Manufacturer:				***Panam Venue Nm:***	
Model:				***External Identifier:***	
Serial No:				***Item:***	
ULC Standard:				***Piping Steel:***	
Quantity:				***Piping Galvanized:***	
Unit of Measure:				***Tank Single Wall St:***	
Overfill Prot Type:				***Piping Underground:***	
Creation Date:				***Tank Underground:***	
Next Periodic Str DT:				***Source:***	
TSSA Base Sched Cycle 2:					
TSSAMax Hazard Rank 1:					
TSSA Risk Based Periodic Yn:					
TSSA Volume of Directives:					
TSSA Periodic Exempt:					
TSSA Statutory Interval:					
TSSA Recd Insp Interva:					
TSSA Recd Tolerance:					
TSSA Program Area:					
TSSA Program Area 2:					
Description:					
Original Source:	EXP				
Record Date:	Up to May 2013				

160	***6 of 8***	***SW/259.0***	***77.9 / 1.00***	***MARK TAZA*** ***429 SOMERSET ST W*** ***OTTAWA ON***	***DTNK***

Delisted Expired Fuel Safety Facilities

Instance No:	10907010			***Expired Date:***	
Status:	EXPIRED			***Max Hazard Rank:***	
Instance ID:	51574			***Facility Location:***	
Instance Type:	FS Piping			***Facility Type:***	
Instance Creation Dt:				***Fuel Type 2:***	
Instance Install Dt:				***Fuel Type 3:***	
Item Description:				***Panam Related:***	
Manufacturer:				***Panam Venue Nm:***	
Model:				***External Identifier:***	
Serial No:				***Item:***	
ULC Standard:				***Piping Steel:***	
Quantity:				***Piping Galvanized:***	
Unit of Measure:				***Tank Single Wall St:***	
Overfill Prot Type:				***Piping Underground:***	
Creation Date:				***Tank Underground:***	
Next Periodic Str DT:				***Source:***	
TSSA Base Sched Cycle 2:					
TSSAMax Hazard Rank 1:					
TSSA Risk Based Periodic Yn:					
TSSA Volume of Directives:					
TSSA Periodic Exempt:					
TSSA Statutory Interval:					
TSSA Recd Insp Interva:					
TSSA Recd Tolerance:					
TSSA Program Area:					
TSSA Program Area 2:					

Map Key	Number of Records	Direction/ Distance (m)	Elev/Diff (m)	Site	DB

Description: FS Piping
Original Source: EXP
Record Date: Up to Mar 2012

---

160 *7 of 8* *SW/259.0* *77.9 / 1.00* ***MARK TAZA*** ***429 SOMERSET ST W*** ***OTTAWA ON*** ***EXP***

Inventory No: 10907002
Inventory Status: EXPIRED
Installation Year: 1992
Capacity: 27280
Capacity Unit:
Tank Type:
Manufacturer:
Model:
Description: AS PER REPORT E053213
Previous Fuel Type: Gasoline

Tank Material: Fiberglass (FRP)
Corrosion Protect: Fiberglass
Overfill Protection:
Inventory Context: FS Liquid Fuel Tank
Inventory Item: FS LIQUID FUEL TANK

---

160 *8 of 8* *SW/259.0* *77.9 / 1.00* ***MARK TAZA*** ***429 SOMERSET ST W*** ***OTTAWA ON*** ***EXP***

Inventory No: 10906990
Inventory Status: EXPIRED
Installation Year: 1992
Capacity: 45460
Capacity Unit:
Tank Type:
Manufacturer:
Model:
Description: AS PER REPORT E053213
Previous Fuel Type: Gasoline

Tank Material: Fiberglass (FRP)
Corrosion Protect: Fiberglass
Overfill Protection:
Inventory Context: FS Liquid Fuel Tank
Inventory Item: FS LIQUID FUEL TANK

---

161 *1 of 2* *W/259.0* *77.9 / 1.00* ***HUDSON PARK CONDOS*** ***245 KENT STREET*** ***OTTAWA ON K2P 0A5*** ***GEN***

Generator Info

Generator No: ON7365454
Approval Years: 2015
Status:
PO Box No:
Country: Canada
Co Admin:
Phone No Admin:
SIC Description: LESSORS OF RESIDENTIAL BUILDINGS AND DWELLINGS (EXCEPT SOCIAL HOUSING PROJECTS)

Choice of Contact: CO_OFFICIAL
Contaminated Fac: No
MHSW Facility: No
SIC Code: 531111

Waste Detail(s)

Waste Class: 212
Waste Class Name: ALIPHATIC SOLVENTS

---

161 *2 of 2* *W/259.0* *77.9 / 1.00* ***Charlesfort Development Corporation*** ***235 and 245 Kent Street, Ottawa, Ontario, K2P 1Z9*** ***OTTAWA ON*** ***RSC***

Map Key	Number of Records	Direction/ Distance (m)	Elev/Diff (m)	Site	DB

RSC No:	45110	**X:**	-75.69971671492041
RA No:		**Y:**	45.41583329997496
Status:	FILED	**Latitude:**	45.4158333
Filing Date:		**Longitude:**	-75.69971671
Date Ack:		**UTM Coordinates:**	
Date Returned:		**Latitude Longitude:**	
Approval Date:	June 2, 2008	**Accuracy Estimate:**	
Cert Date:		**Measurement Method:**	
Cert Prop Use No:		**Mailing Address:**	
Curr Property Use:		**Telephone:**	
Intended Prop Use:		**Fax:**	
Restoration Type:		**Email:**	
Soil Type:		**Postal Code:**	
Criteria:		**Ministry District:**	
Stratified (Y/N):		**MOE District:**	Ottawa
Audit (Y/N):		**SWP Area Name:**	Rideau Valley
Entire Leg Prop. (Y/N):		**Qual Person Name:**	BESR Administrator
CPU Issu Sect 1686:		**Consultant:**	
Business Name:	Charlesfort Development Corporation		
Address:	235 and 245 Kent Street, Ottawa, Ontario, K2P 1Z9		
Legal Desc:			
Site Pin:	04114-0378 (LT); 04114-0379 (LT); 04114-0380 (LT)		
Asmt Roll No:			
Project Type:	PRE2011		
Approval Type:	RSC based on Phase One and Two ESAs		
Applicable Standards:			
PDF Link:	https://www.accessenvironment.ene.gov.on.ca/AEWeb/ae/ViewDocument.action?documentRefID=45110		

162	1 of 1	SE/259.3	76.0 / -0.92	**334 MacLaren Street** **Ottawa ON K2P 0M6**	EHS

Order No:	20100517016	**Nearest Intersection:**	
Status:	C	**Municipality:**	
Report Type:	Custom Report	**Client Prov/State:**	ON
Report Date:	5/21/2010	**Search Radius (km):**	0.25
Date Received:	5/17/2010	**X:**	-75.694368
Previous Site Name:		**Y:**	45.415194
Lot/Building Size:			
Additional Info Ordered:			

163	1 of 1	W/259.6	76.9 / 0.00	**230 Gloucester St** **Ottawa ON K2P0A9**	EHS

Order No:	20140428057	**Nearest Intersection:**	
Status:	C	**Municipality:**	
Report Type:	Custom Report	**Client Prov/State:**	ON
Report Date:	02-MAY-14	**Search Radius (km):**	.25
Date Received:	28-APR-14	**X:**	-75.699994
Previous Site Name:		**Y:**	45.417065
Lot/Building Size:			
Additional Info Ordered:			

164	1 of 3	SE/259.7	75.9 / -1.00	**AUBUT & NADEAU SERVICES INC.** **356 MCLAREN STREET** **OTTAWA ON K2P 0M6**	GEN

Generator Info

Map Key	Number of Records	Direction/ Distance (m)	Elev/Diff (m)	Site	DB

Generator No: ON1785700
Approval Years: 93,95,96,97,98,99,00,01
Status:
PO Box No:
Country:
Co Admin:
Phone No Admin:
SIC Description: CAMERA/PHOTO. SUPPLY
Choice of Contact:
Contaminated Fac:
MHSW Facility:
SIC Code: 6571

Waste Detail(s)

Waste Class: 264
Waste Class Name: PHOTOPROCESSING WASTES

---

164 | **2 of 3** | **SE/259.7** | **75.9 / -1.00** | **356 MacLaren Street Ottawa ON K2P 0M6** | **EHS**

Order No: 20070412026
Status: C
Report Type: CAN - Complete Report
Report Date: 4/20/2007
Date Received: 4/12/2007
Previous Site Name:
Lot/Building Size:
Additional Info Ordered:
Nearest Intersection: Bank Street
Municipality:
Client Prov/State:
Search Radius (km): 0.25
X: -75.694978
Y: 45.414769

---

164 | **3 of 3** | **SE/259.7** | **75.9 / -1.00** | **356 MacLaren Street Ottawa ON K2P 0M6** | **EHS**

Order No: 21070700009
Status: C
Report Type: Standard Report
Report Date: 12-JUL-21
Date Received: 07-JUL-21
Previous Site Name:
Lot/Building Size:
Additional Info Ordered: Fire Insur. Maps and/or Site Plans
Nearest Intersection:
Municipality:
Client Prov/State: ON
Search Radius (km): .25
X: -75.6950971
Y: 45.4148082

---

165 | **1 of 1** | **NNE/259.9** | **75.3 / -1.54** | **84 & 100 Gloucester Street Ottawa ON K2P 1E8** | **EHS**

Order No: 22030100336
Status: C
Report Type: Standard Report
Report Date: 04-MAR-22
Date Received: 01-MAR-22
Previous Site Name:
Lot/Building Size:
Additional Info Ordered:
Nearest Intersection:
Municipality:
Client Prov/State: ON
Search Radius (km): .25
X: -75.69532
Y: 45.41899

---

166 | **1 of 2** | **SSE/261.1** | **76.9 / 0.00** | **384 MacLaren Street, Ottawa ON** | **INC**

Incident No: 710966
Incident ID: 2867936
Instance No:
Status Code: Causal Analysis Complete
Incident Status:
Incident Severity:
Any Health Impact: No
Any Enviro Impact: No
Service Intrp: Yes
Was Prop Damaged: Yes
Reside App. Type:
Commer App. Type:

Task No:	3664254	**Indus App. Type:**	
Attribute Category:	FS-Perform L1 Incident Insp	**Institut App. Type:**	
Context:		**Depth Ground Cover:**	N/A
Date of Occurrence:	2012/01/03 00:00:00	**Operation Pressure:**	65
Time of Occurrence:	01:49:00	**Equipment Type:**	
Occr Insp Start Dt:	2012/01/03 00:00:00	**Equipment Model:**	
Incident Creat On:		**Serial No:**	
Instance Creat Dt:		**Cylinder Capacity:**	
Instance Install Dt:		**Cylinder Cap Units:**	
Approx Quant Rel:		**Cylinder Mat Type:**	
Tank Capacity:		**Pump Flow Rate Cap:**	
Fuels Occur Type:	Vapour Release	**Contam. Migrated:**	
Occur Type Rpt:		**Near Body of Water:**	
Occur Category:		**Drainage System:**	
Fuel Type Involved:	Natural Gas	**Sub Surface Contam:**	
Fuel Type Reported:		**Tank Material Type:**	
Enforcement Policy:	NULL	**Tank Storage Type:**	
Prc Escalation Req:	NULL	**Tank Location Type:**	

Item:
Item Description:
Device Installed Location:
Venting Type:
Vent Conn Mater:
Vent Chimney Mater:
Pipeline Type: Service / Riser Distribution Pipeline
Pipeline Involved:
Pipe Material: Steel
Regulator Location: Outside
Regulator Type: Service Regulator (up to 60 psi intake)
Liquid Prop Make:
Liquid Prop Model:
Liquid Prop Serial No:
Liquid Prop Notes:
Inventory Address: 384 MacLaren Street, Ottawa - Vapour Release
Invent Postal Code:
Notes:
Contact Natural Env:
Aff Prop Use Water:
Occurence Narrative: Sidewalk machine struck meter set, snapping off steel riser at ground level.
Operation Type Involved: Commercial (e.g. restaurant, business unit, etc)

---

166 | ***2 of 2*** | ***SSE/261.1*** | ***76.9 / 0.00*** | ***Enbridge Gas Distribution Inc.***
384 MacLaren St
Ottawa ON K2P 0M8 | ***SPL***

Ref No:	2456-8Q6D6F	**Municipality No:**	
Year:		**Nature of Damage:**	
Incident Dt:	03-JAN-12	**Discharger Report:**	
Dt MOE Arvl on Scn:		**Material Group:**	
MOE Reported Dt:	03-JAN-12	**Impact to Health:**	
Dt Document Closed:		**Agency Involved:**	

Site No:
MOE Response: Referral to others
Site County/District:
Site Geo Ref Meth:
Site District Office:
Nearest Watercourse:
Site Name: 384 MacLaren St<UNOFFICIAL>
Site Address: 384 MacLaren St
Site Region:
Site Municipality: Ottawa
Site Lot:
Site Conc:
Site Geo Ref Accu:

Site Map Datum:
Northing:
Easting:
Entity Operating Name:
Client Name: Enbridge Gas Distribution Inc.
Client Type:
Source Type:
Incident Cause: Discharge or Emission to Air
Incident Preceding Spill:
Incident Reason: Equipment/Vehicles
Incident Summary: TSSA: 1/2 Inch Line Strike, made safe
Environment Impact: Not Anticipated
Health Env Consequence:
Nature of Impact:
Contaminant Qty:
Contaminant Qty 1:
Contaminant Unit:
Contaminant Code: 35
Contaminant Name: NATURAL GAS (METHANE)
Contaminant Limit 1:
Contam Limit Freq 1:
Contaminant UN No 1:
Receiving Medium: Sewage - Municipal/Private and Commercial
Activity Preceding Spill:
Property 2nd Watershed:
Property Tertiary Watershed:
Sector Type: Pipeline
SAC Action Class: TSSA - Fuel Safety Branch
Call Report Locatn Geodata:
Time Reported:
System Facility Address:

---

167 | ***1 of 1*** | ***N/261.7*** | ***77.0 / 0.09*** | ***Prime Mechanical*** ***151 O'Connor*** ***Ottawa ON K2P 2M5*** | ***GEN***

Generator Info

Generator No: ON7952211
Approval Years: 2011
Status:
PO Box No:
Country:
Co Admin:
Phone No Admin:
SIC Description:
Choice of Contact:
Contaminated Fac:
MHSW Facility:
SIC Code: 238220

---

168 | ***1 of 1*** | ***N/262.1*** | ***75.9 / -1.00*** | ***Financial Transactions and Reports Analysis Centre of Canada*** ***Ottawa ON K1P 1H7*** | ***ECA***

Approval No: 0702-5EZRM4
Approval Date: 2002-11-01
Status: Approved
Record Type: ECA
Link Source: IDS
SWP Area Name: Rideau Valley
Approval Type: ECA-AIR
Project Type: AIR
Business Name: Financial Transactions and Reports Analysis Centre of Canada
MOE District: Ottawa
City:
Longitude: -75.69633
Latitude: 45.419205
Geometry X:
Geometry Y:

Map Key	Number of Records	Direction/ Distance (m)	Elev/Diff (m)	Site	DB

Address:
Full Address:
Full PDF Link: https://www.accessenvironment.ene.gov.on.ca/instruments/7137-5A6JET-14.pdf
PDF Site Location:

---

169 **1 of 1** **NW/262.5** **77.9 / 1.00** **Waste Management of Canada Corporation** **SPL**
Bank St and Laurier Ave West
Ottawa ON

Ref No: 2717-8X2Q23
Year:
Incident Dt: 10-AUG-12
Dt MOE Arvl on Scn:
MOE Reported Dt: 10-AUG-12
Dt Document Closed:
Site No:
MOE Response: No Field Response
Site County/District:
Site Geo Ref Meth:
Site District Office:
Nearest Watercourse:
Site Name: Intersection<UNOFFICIAL>
Site Address: Bank St and Laurier Ave West
Site Region:
Site Municipality: Ottawa
Site Lot:
Site Conc:
Site Geo Ref Accu:
Site Map Datum:
Northing:
Easting:
Entity Operating Name:
Client Name: Waste Management of Canada Corporation
Client Type:
Source Type:
Incident Cause: Other Discharges
Incident Preceding Spill:
Incident Reason: Equipment Failure - Malfunction of system components
Incident Summary: Waste Management, Trans Oil 9 L to grnd clng
Environment Impact: Not Anticipated
Health Env Consequence:
Nature of Impact:
Contaminant Qty: 9 L
Contaminant Qty 1: 9
Contaminant Unit: L
Contaminant Code: 15
Contaminant Name: TRANSFORMER OIL (N.O.S.)
Contaminant Limit 1:
Contam Limit Freq 1:
Contaminant UN No 1:
Receiving Medium:
Activity Preceding Spill:
Property 2nd Watershed:
Property Tertiary Watershed:
Sector Type: Motor Vehicle
SAC Action Class: Land Spills
Call Report Locatn Geodata:
Municipality No:
Nature of Damage:
Discharger Report:
Material Group:
Impact to Health:
Agency Involved:
Time Reported:
System Facility Address:

---

170 **1 of 1** **SSE/264.6** **76.9 / 0.00** **Soundmaster Ltd.** **SCT**
386 MacLaren St

Map Key	Number of Records	Direction/ Distance (m)	Elev/Diff (m)	Site	DB
				Ottawa ON K2P 0M8	

Established: 01-OCT-47
Plant Size (ft²): 2000
Employment:

--Details--
Description: Radio and Television Broadcasting and Wireless Communications Equipment Manufacturing
SIC/NAICS Code: 334220

Description: Semiconductor and Other Electronic Component Manufacturing
SIC/NAICS Code: 334410

Description: Audio and Video Equipment Manufacturing
SIC/NAICS Code: 334310

Description: Audio and Video Equipment Manufacturing
SIC/NAICS Code: 334310

---

171 **1 of 19** **WNW/265.1** **76.9 / 0.00** **QUADRELLE MANAGEMENT LTD.**
340 LAURIER AVENUE WEST
OTTAWA ON K1A 0P9 **CA**

Certificate #: 8-4113-98-
Application Year: 98
Issue Date: 8/27/1998
Approval Type: Industrial air
Status: Approved
Application Type:
Client Name:
Client Address:
Client City:
Client Postal Code:
Project Description: 350 KW EMERGENCY GENERATOR
Contaminants:
Emission Control:

---

171 **2 of 19** **WNW/265.1** **76.9 / 0.00** **PRIVATE BUSINESS**
340 LAURIER AVE (N.O.S.)
OTTAWA CITY ON **SPL**

Ref No: 243533
Year:
Incident Dt: 10/29/2002
Dt MOE Arvl on Scn:
MOE Reported Dt: 10/29/2002
Dt Document Closed:
Site No:
MOE Response:
Site County/District:
Site Geo Ref Meth:
Site District Office:
Nearest Watercourse:
Site Name:
Site Address:
Site Region:
Site Municipality: OTTAWA CITY
Site Lot:
Site Conc:
Site Geo Ref Accu:
Site Map Datum:

Municipality No: 20107
Nature of Damage:
Discharger Report:
Material Group:
Impact to Health:
Agency Involved:

Northing:	
Easting:	
Entity Operating Name:	
Client Name:	
Client Type:	
Source Type:	
Incident Cause:	PIPE/HOSE LEAK
Incident Preceding Spill:	
Incident Reason:	ERROR
Incident Summary:	ONY ENTERPRISE: 1800 L ETHYLENE GLYCOL TO PROPERTY AND SEWER.
Environment Impact:	POSSIBLE
Health Env Consequence:	
Nature of Impact:	Multi Media Pollution
Contaminant Qty:	
Contaminant Qty 1:	
Contaminant Unit:	
Contaminant Code:	
Contaminant Name:	
Contaminant Limit 1:	
Contam Limit Freq 1:	
Contaminant UN No 1:	
Receiving Medium:	LAND, WATER
Activity Preceding Spill:	
Property 2nd Watershed:	
Property Tertiary Watershed:	
Sector Type:	
SAC Action Class:	
Call Report Locatn Geodata:	
Time Reported:	
System Facility Address:	

Map Key	Number of Records	Direction/ Distance (m)	Elev/Diff (m)	Site	DB
171	3 of 19	WNW/265.1	76.9 / 0.00	JER OTTAWA ULC 340 LAURIER AVENUE WEST OTTAWA ON K1A 0P9	GEN

Generator Info

Generator No:	ON0383914	**Choice of Contact:**	
Approval Years:	01	**Contaminated Fac:**	
Status:		**MHSW Facility:**	
PO Box No:		**SIC Code:**	9999
Country:			
Co Admin:			
Phone No Admin:			
SIC Description:	OTHER SERVICES		

Waste Detail(s)

Waste Class:	213
Waste Class Name:	PETROLEUM DISTILLATES

Waste Detail(s)

Waste Class:	242
Waste Class Name:	HALOGENATED PESTICIDES

Waste Detail(s)

Waste Class:	252
Waste Class Name:	WASTE OILS & LUBRICANTS

Waste Detail(s)

Waste Class: 263
Waste Class Name: ORGANIC LABORATORY CHEMICALS

Waste Detail(s)

Waste Class: 145
Waste Class Name: PAINT/PIGMENT/COATING RESIDUES

Waste Detail(s)

Waste Class: 264
Waste Class Name: PHOTOPROCESSING WASTES

Waste Detail(s)

Waste Class: 222
Waste Class Name: HEAVY FUELS

Waste Detail(s)

Waste Class: 266
Waste Class Name: PHENOLIC WASTES

Waste Detail(s)

Waste Class: 331
Waste Class Name: WASTE COMPRESSED GASES

Waste Detail(s)

Waste Class: 148
Waste Class Name: INORGANIC LABORATORY CHEMICALS

Waste Detail(s)

Waste Class: 212
Waste Class Name: ALIPHATIC SOLVENTS

---

171 | ***4 of 19*** | ***WNW/265.1*** | ***76.9 / 0.00*** | ***JER OTTAWA ULC***
340 LAURIER AVENUE WEST SIR WILFRID
LAURIER BUILDING
OTTAWA ON K1A 0P9 | ***GEN***

Generator Info

Generator No: ON0383914
Approval Years: 02,03,04
Status:
PO Box No:
Country:
Co Admin:
Phone No Admin:
SIC Description:

Choice of Contact:
Contaminated Fac:
MHSW Facility:
SIC Code:

Waste Detail(s)

Waste Class: 145
Waste Class Name: PAINT/PIGMENT/COATING RESIDUES

Waste Detail(s)

Waste Class: 264
Waste Class Name: PHOTOPROCESSING WASTES

Waste Detail(s)

Waste Class: 266
Waste Class Name: PHENOLIC WASTES

Waste Detail(s)

Waste Class: 148
Waste Class Name: INORGANIC LABORATORY CHEMICALS

Waste Detail(s)

Waste Class: 212
Waste Class Name: ALIPHATIC SOLVENTS

Waste Detail(s)

Waste Class: 213
Waste Class Name: PETROLEUM DISTILLATES

Waste Detail(s)

Waste Class: 331
Waste Class Name: WASTE COMPRESSED GASES

Waste Detail(s)

Waste Class: 222
Waste Class Name: HEAVY FUELS

Waste Detail(s)

Waste Class: 242
Waste Class Name: HALOGENATED PESTICIDES

Waste Detail(s)

Waste Class: 252
Waste Class Name: WASTE OILS & LUBRICANTS

Waste Detail(s)

Waste Class: 263
Waste Class Name: ORGANIC LABORATORY CHEMICALS

Map Key	Number of Records	Direction/ Distance (m)	Elev/Diff (m)	Site	DB
171	5 of 19	WNW/265.1	76.9 / 0.00	OTTAWA 340 LAURIER AVENUE WEST INC. 340 LAURIER AVENUE WEST OTTAWA ON K1A 0P9	GEN

Generator Info

Generator No:	ON4067296	***Choice of Contact:***	
Approval Years:	04,05	***Contaminated Fac:***	
Status:		***MHSW Facility:***	
PO Box No:		***SIC Code:***	541611
Country:			
Co Admin:			
Phone No Admin:			
SIC Description:	Administrative Management and General Management Consulting Services		

Waste Detail(s)

Waste Class:	213
Waste Class Name:	PETROLEUM DISTILLATES

Waste Detail(s)

Waste Class:	252
Waste Class Name:	WASTE OILS & LUBRICANTS

Waste Detail(s)

Waste Class:	263
Waste Class Name:	ORGANIC LABORATORY CHEMICALS

Waste Detail(s)

Waste Class:	331
Waste Class Name:	WASTE COMPRESSED GASES

Waste Detail(s)

Waste Class:	145
Waste Class Name:	PAINT/PIGMENT/COATING RESIDUES

Waste Detail(s)

Waste Class:	212
Waste Class Name:	ALIPHATIC SOLVENTS

Map Key	Number of Records	Direction/ Distance (m)	Elev/Diff (m)	Site	DB
171	6 of 19	WNW/265.1	76.9 / 0.00	Public Works and Government Services Canada 340 Laurier Street Ottawa ON K1P 5K3	GEN

Generator Info

Generator No:	ON9217037	***Choice of Contact:***	
Approval Years:	04,05,06	***Contaminated Fac:***	
Status:		***MHSW Facility:***	
PO Box No:		***SIC Code:***	562990
Country:			

Co Admin:
Phone No Admin:
SIC Description: All Other Waste Management Services

Waste Detail(s)

Waste Class: 112
Waste Class Name: ACID WASTE - HEAVY METALS

Waste Detail(s)

Waste Class: 121
Waste Class Name: ALKALINE WASTES - HEAVY METALS

Waste Detail(s)

Waste Class: 146
Waste Class Name: OTHER SPECIFIED INORGANICS

Waste Detail(s)

Waste Class: 212
Waste Class Name: ALIPHATIC SOLVENTS

---

171 ***7 of 19*** ***WNW/265.1*** ***76.9 / 0.00*** ***340 Laurier Avenue West, Ottawa ON K1A 0P9*** ***EHS***

Order No: 20100713013
Status: C
Report Type: Standard Report
Report Date: 7/21/2010
Date Received: 7/13/2010
Previous Site Name:
Lot/Building Size:
Additional Info Ordered:
Nearest Intersection:
Municipality:
Client Prov/State: ON
Search Radius (km): 0.25
X: -75.699767
Y: 45.417867

---

171 ***8 of 19*** ***WNW/265.1*** ***76.9 / 0.00*** ***340 Laurier Avenue, Ottawa ON*** ***EHS***

Order No: 20101012037
Status: C
Report Type: Custom Report
Report Date: 10/19/2010
Date Received: 10/12/2010 3:43:56 PM
Previous Site Name:
Lot/Building Size:
Additional Info Ordered:
Nearest Intersection:
Municipality:
Client Prov/State: ON
Search Radius (km): 0.25
X: -75.699927
Y: 45.418037

---

171 ***9 of 19*** ***WNW/265.1*** ***76.9 / 0.00*** ***Public Works and Government Services Canada, 340 Laurier Street, Ottawa ON*** ***GEN***

Generator Info

Generator No: ON9217037
Approval Years: 2009
Choice of Contact:
Contaminated Fac:

Status:
PO Box No:
Country:
Co Admin:
Phone No Admin:
SIC Description: All Other Waste Management Services
MHSW Facility:
SIC Code: 562990

Waste Detail(s)

Waste Class: 112
Waste Class Name: ACID WASTE - HEAVY METALS

Waste Detail(s)

Waste Class: 121
Waste Class Name: ALKALINE WASTES - HEAVY METALS

Waste Detail(s)

Waste Class: 146
Waste Class Name: OTHER SPECIFIED INORGANICS

Waste Detail(s)

Waste Class: 212
Waste Class Name: ALIPHATIC SOLVENTS

---

171 | ***10 of 19*** | ***WNW/265.1*** | ***76.9 / 0.00*** | ***OTTAWA - 340 LAURIER WEST INC***
340 LAURIER AVENUE WEST
OTTAWA ON K1N 0P9 | ***EASR***

Approval No: R-003-9302648588
Status: REGISTERED
Date: 2013-01-30
Record Type: EASR
Link Source: MOFA
Project Type: Heating System
Full Address:
Approval Type: EASR-Heating System
SWP Area Name:
PDF NAICS Code:
PDF URL:
PDF Site Location:
MOE District:
Municipality: OTTAWA
Latitude:
Longitude:
Geometry X:
Geometry Y:

---

171 | ***11 of 19*** | ***WNW/265.1*** | ***76.9 / 0.00*** | ***O&Y ENTERPRISE***
340 LAURIER Avenue West
OTTAWA ON K1A0P8 | ***NPRI***

NPRI ID: 8800001959
Other ID:
No Other ID:
Track ID:
Report ID:
Report Type:
Rpt Type ID:
Report Year: 2004
Not-Current Rpt?:
Yr of Last Filed Rpt:
Fac ID:
Fac Name: 340 LAURIER AVE. WEST
Org ID:
Submit Date:
Last Modified:
Contact ID:
Cont Type: MED
Contact Title: Mr.
Cont First Name: DAVID
Cont Last Name: CORDICK
Contact Position: Property Manager
Contact Fax:
Contact Ph.:
Cont Area Code: 613

Fac Address1:		**Contact Tel.:**	7830917
Fac Address2:		**Contact Ext.:**	
Fac Postal Zip:		**Cont Fax Area Cde:**	613
Facility Lat:		**Contact Fax:**	2346581
Facility Long:		**Contact Email:**	dcordick@oyp.com
DLS (Last Filed Rpt):		**Latitude:**	
Facility DLS:		**Longitude:**	
Datum:		**UTM Zone:**	
Facility Cmnts:		**UTM Northing:**	
URL:		**UTM Easting:**	
No of Empl.:	1	**Waste Streams:**	
Parent Co.:		**No Streams:**	
No Parent Co.:		**Waste Off Sites:**	
Pollut Prev Cmnts:		**No Off Sites:**	
Stacks:		**Shutdown:**	
No of Stacks:		**No of Shutdown:**	
Canadian SIC Code (2 digit):			
Canadian SIC Code:			
SIC Code Description:			
American SIC Code:			
NAICS Code (2 digit):	53		
NAICS 2 Description:	Real Estate and Rental and Leasing		
NAICS Code (4 digit):	5311		
NAICS 4 Description:	Lessors of Real Estate		
NAICS Code (6 digit):	531120		
NAICS 6 Description:	Lessors of Non-Residential Buildings (except Mini-Warehouses)		

Substance Release Report

CAS No:	11104-93-1
Report ID:	
Rpt Period:	2004
Subst Released:	Nitrogen oxides (expressed as NO2)
Air:	
Water:	
Land:	
Total Releases:	
Units:	tonnes

CAS No:	811-97-2
Report ID:	
Rpt Period:	2004
Subst Released:	HFC-134a Hydrofluorocarbon
Air:	
Water:	
Land:	
Total Releases:	
Units:	tonnes

CAS No:	7446-09-5
Report ID:	
Rpt Period:	2004
Subst Released:	Sulphur dioxide
Air:	
Water:	
Land:	
Total Releases:	
Units:	tonnes

171	***12 of 19***	***WNW/265.1***	***76.9 / 0.00***	***OTTAWA - 340 LAURIER WEST INC*** ***340 LAURIER AVENUE WEST*** ***OTTAWA ON K1N 0P9***	***EASR***

Approval No:	R-003-9302648588	***MOE District:***	

Map Key	Number of Records	Direction/ Distance (m)	Elev/Diff (m)	Site	DB

Status:	REGISTERED	**Municipality:**	OTTAWA
Date:	2013-01-30	**Latitude:**	
Record Type:	EASR	**Longitude:**	
Link Source:	MOFA	**Geometry X:**	
Project Type:	Heating System	**Geometry Y:**	
Full Address:			
Approval Type:	EASR-Heating System		
SWP Area Name:			
PDF NAICS Code:			
PDF URL:			
PDF Site Location:			

171	13 of 19	WNW/265.1	76.9 / 0.00	**Starlight Investments** **340 Laurier Ave West** **Ottawa ON K1A 0P9**	GEN

Generator Info

Generator No:	ON5301151	**Choice of Contact:**	CO_OFFICIAL
Approval Years:	2016	**Contaminated Fac:**	No
Status:		**MHSW Facility:**	No
PO Box No:		**SIC Code:**	238220
Country:	Canada		
Co Admin:			
Phone No Admin:			
SIC Description:	PLUMBING, HEATING AND AIR-CONDITIONING CONTRACTORS		

Waste Detail(s)

Waste Class:	212
Waste Class Name:	ALIPHATIC SOLVENTS

2017 Generator Info

Gen No:	ON5301151	**Choice of Contact:**	CO_OFFICIAL
ID:	20988	**Phone No Official:**	613-913-0141 Ext.
Contaminated Fac:	N	**Phone No Admin:**	
MHSW Facility:	N	**County Ont:**	OTTAWA CARLTON (RM)
NAICS Code1:	238220	**County Out:**	
NAICS Code2:		**District:**	402
NAICS Code3:			
Gen Name:	Starlight Investments		
Gen Div:			
Gen Op Name:	Starlight Investments		
Gen Op Div:			
Site Adrs1:	340 Laurier Ave West		
Site Bldg:			
Site Pobox:			
Province In:	ONTARIO		
Site Adrs2:			
Site City:	Ottawa		
Province Out:			
Site Postal Code:	K1A 0P9		
Site Country:	Canada		
Co Official:	Geof Gainsford		
Co Admin:			

2017 Generator Manifest

ID:	45429	**Sum Received Qty:**	8256.0

Generator No:	ON5301151	**Waste Class Name:**	ALIPHATIC SOLVENTS
Receiver Type:	035	**Count Manifests:**	1
Waste Char:	L	**District:**	402
Waste Code:	212		

171 **14 of 19** **WNW/265.1** **76.9 / 0.00** **TNC 340 Laurier Ltd.**
340 Laurier Ave West
ottawa ON K1A 0P8 **GEN**

Generator Info

Generator No:	ON8056777	**Choice of Contact:**	CO_ADMIN
Approval Years:	2016	**Contaminated Fac:**	No
Status:		**MHSW Facility:**	No
PO Box No:		**SIC Code:**	531310
Country:	Canada		
Co Admin:	Shane Paulin		
Phone No Admin:	613 274 3742 Ext.224		
SIC Description:	REAL ESTATE PROPERTY MANAGERS		

Waste Detail(s)

Waste Class:	251
Waste Class Name:	OIL SKIMMINGS & SLUDGES

171 **15 of 19** **WNW/265.1** **76.9 / 0.00** **TNC 340 Laurier Ltd**
340 Laurier
Ottawa ON K1A 0P9 **GEN**

Generator Info

Generator No:	ON2961230	**Choice of Contact:**	CO_OFFICIAL
Approval Years:	2014	**Contaminated Fac:**	No
Status:		**MHSW Facility:**	No
PO Box No:		**SIC Code:**	531310
Country:	Canada		
Co Admin:	Kevin Spirak		
Phone No Admin:	6132743742 Ext.224		
SIC Description:	REAL ESTATE PROPERTY MANAGERS		

Waste Detail(s)

Waste Class:	148
Waste Class Name:	INORGANIC LABORATORY CHEMICALS

Waste Detail(s)

Waste Class:	135
Waste Class Name:	REACTIVE ANION WASTES

Waste Detail(s)

Waste Class:	122
Waste Class Name:	ALKALINE WASTES - OTHER METALS

Waste Detail(s)

Waste Class: 212
Waste Class Name: ALIPHATIC SOLVENTS

Waste Detail(s)

Waste Class: 211
Waste Class Name: AROMATIC SOLVENTS

Waste Detail(s)

Waste Class: 221
Waste Class Name: LIGHT FUELS

Waste Detail(s)

Waste Class: 145
Waste Class Name: PAINT/PIGMENT/COATING RESIDUES

---

171 | ***16 of 19*** | ***WNW/265.1*** | ***76.9 / 0.00*** | ***Epic Realty Partners*** | ***GEN***
340 Laurier Ave.
Ottawa ON K1P 5K3

Generator Info

Generator No: ON6191200
Approval Years: 2014
Status:
PO Box No:
Country: Canada
Co Admin:
Phone No Admin:
SIC Description: 521310

Choice of Contact: CO_OFFICIAL
Contaminated Fac: No
MHSW Facility: No
SIC Code: 521310

Waste Detail(s)

Waste Class: 251
Waste Class Name: OIL SKIMMINGS & SLUDGES

---

171 | ***17 of 19*** | ***WNW/265.1*** | ***76.9 / 0.00*** | ***Demo Core*** | ***GEN***
340 Laurier Ave.
Ottawa ON K1A 0P9

Generator Info

Generator No: ON8037772
Approval Years: As of Nov 2021
Status: Registered
PO Box No:
Country: Canada
Co Admin:
Phone No Admin:
SIC Description:

Choice of Contact:
Contaminated Fac:
MHSW Facility:
SIC Code:

Waste Detail(s)

Waste Class: 243 D
Waste Class Name: PCB

Waste Detail(s)

Waste Class: 212 L
Waste Class Name: Aliphatic solvents and residues

Waste Detail(s)

Waste Class: 145 L
Waste Class Name: Wastes from the use of pigments, coatings and paints

2020 Generator Info

Gen No: ON8037772
ID: 32097
Contaminated Fac: N
MHSW Facility: N
NAICS Code1: 562990
NAICS Code2:
NAICS Code3:
Gen Name: Demo Core
Gen Div:
Gen Op Name: Demo Core
Gen Op Div:
Site Adrs1: 340 Laurier Ave.
Site Bldg:
Site Pobox:
Province In: ONTARIO
Site Adrs2:
Site City: Ottawa
Province Out:
Site Postal Code: K1A 0P9
Site Country: Canada
Co Official: Richard Lovering
Co Admin:
Choice of Contact: CO_OFFICIAL
Phone No Official: 613-806-1871 Ext.
Phone No Admin:
County Ont: OTTAWA CARLTON (RM)
County Out:
District: 402

2020 Generator Manifest

ID: 55217
Generator No: ON8037772
Receiver Type: 035
Waste Char: L
Waste Code: 145
Sum Received Qty: 1000.0
Waste Class Name: PAINT/PIGMENT/COATING RESIDUES
Count Manifests: 1
District: 402

2020 Generator Manifest

ID: 55218
Generator No: ON8037772
Receiver Type: 035
Waste Char: L
Waste Code: 212
Sum Received Qty: 4200.0
Waste Class Name: ALIPHATIC SOLVENTS
Count Manifests: 2
District: 402

2021 Generator Info

Gen No: ON8037772
ID: 32835
Contaminated Fac: N
MHSW Facility: N
NAICS Code1: 562990
Choice of Contact: CO_OFFICIAL
Phone No Official: 613-806-1871 Ext.
Phone No Admin:
County Ont: OTTAWA CARLTON (RM)
County Out:

Map Key	Number of Records	Direction/ Distance (m)	Elev/Diff (m)	Site	DB

NAICS Code2: ***District:*** 402
NAICS Code3:
Gen Name: Demo Core
Gen Div:
Gen Op Name: Demo Core
Gen Op Div:
Site Adrs1: 340 Laurier Ave.
Site Bldg:
Site Pobox:
Province In: ONTARIO
Site Adrs2:
Site City: Ottawa
Province Out:
Site Postal Code: K1A 0P9
Site Country: Canada
Co Official: Richard Lovering
Co Admin:

---

171 ***18 of 19*** ***WNW/265.1*** ***76.9 / 0.00*** ***340 TNC Laurier Ltd.*** ***GEN***
340 Laurier Avenue
Ottawa ON K1A 0P9

Generator Info

Generator No: ON5707800
Approval Years: As of Nov 2021
Status: Registered
PO Box No:
Country: Canada
Co Admin:
Phone No Admin:
SIC Description:

Choice of Contact:
Contaminated Fac:
MHSW Facility:
SIC Code:

Waste Detail(s)

Waste Class: 212 L
Waste Class Name: Aliphatic solvents and residues

---

171 ***19 of 19*** ***WNW/265.1*** ***76.9 / 0.00*** ***340 TNC Laurier Ltd.*** ***GEN***
340 Laurier Avenue
Ottawa ON K1A 0P9

Generator Info

Generator No: ON5707800
Approval Years: As of Oct 2022
Status: Registered
PO Box No:
Country: Canada
Co Admin:
Phone No Admin:
SIC Description:

Choice of Contact:
Contaminated Fac:
MHSW Facility:
SIC Code:

Waste Detail(s)

Waste Class: 212 L
Waste Class Name: ALIPHATIC SOLVENTS

Map Key	Number of Records	Direction/ Distance (m)	Elev/Diff (m)	Site	DB

2021 Generator Info

Gen No:	ON5707800	***Choice of Contact:***	CO_OFFICIAL
ID:	22859	***Phone No Official:***	613-553-9967 Ext.
Contaminated Fac:	N	***Phone No Admin:***	
MHSW Facility:	N	***County Ont:***	OTTAWA CARLTON (RM)
NAICS Code1:	531310	***County Out:***	
NAICS Code2:		***District:***	402
NAICS Code3:			
Gen Name:	340 TNC Laurier Ltd.		
Gen Div:			
Gen Op Name:	340 TNC Laurier Ltd.		
Gen Op Div:			
Site Adrs1:	340 Laurier Avenue		
Site Bldg:			
Site Pobox:			
Province In:	ONTARIO		
Site Adrs2:			
Site City:	Ottawa		
Province Out:			
Site Postal Code:	K1A 0P9		
Site Country:	Canada		
Co Official:	Kerrie Kossatz		
Co Admin:			

2021 Generator Manifest

ID:	45234	***Sum Received Qty:***	21790.0
Generator No:	ON5707800	***Waste Class Name:***	ALIPHATIC SOLVENTS
Receiver Type:	035	***Count Manifests:***	3
Waste Char:	L	***District:***	402
Waste Code:	212		

172	***1 of 1***	***SE/265.7***	***75.9 / -1.00***	***AUBUT & NADEAU SERVICES INC.*** ***342 MCLAREN STREET*** ***OTTAWA ON K2P 0M6***	***GEN***

Generator Info

Generator No:	ON1785700	***Choice of Contact:***	
Approval Years:	94	***Contaminated Fac:***	
Status:		***MHSW Facility:***	
PO Box No:		***SIC Code:***	6571
Country:			
Co Admin:			
Phone No Admin:			
SIC Description:	CAMERA/PHOTO. SUPPLY		

Waste Detail(s)

Waste Class:	264
Waste Class Name:	PHOTOPROCESSING WASTES

173	***1 of 1***	***NE/265.8***	***74.9 / -2.00***	***85Q3+2H5 Nepean, Ottawa, ON*** ***OTTAWA ON***	***SPL***

Ref No:	1-26FQK4	***Municipality No:***	
Year:		***Nature of Damage:***	
Incident Dt:	9/20/2022 12:35:17 PM	***Discharger Report:***	
Dt MOE Arvl on Scn:		***Material Group:***	
MOE Reported Dt:	9/20/2022 12:35:17 PM	***Impact to Health:***	0 No Impact

Dt Document Closed:	9/28/2022 9:35:34 AM	**Agency Involved:**	
Site No:			
MOE Response:	Desktop Response		
Site County/District:			
Site Geo Ref Meth:			
Site District Office:	Ottawa District Office		
Nearest Watercourse:			
Site Name:			
Site Address:	85Q3+2H5 Nepean, Ottawa, ON		
Site Region:			
Site Municipality:	OTTAWA		
Site Lot:			
Site Conc:			
Site Geo Ref Accu:			
Site Map Datum:			
Northing:			
Easting:			
Entity Operating Name:			
Client Name:			
Client Type:			
Source Type:			
Incident Cause:			
Incident Preceding Spill:			
Incident Reason:			
Incident Summary:	KEV Ontario: 7-8L of hydraulic fluid to ground; clnd		
Environment Impact:	0 No Impact		
Health Env Consequence:			
Nature of Impact:			
Contaminant Qty:	8 litre (L)		
Contaminant Qty 1:			
Contaminant Unit:			
Contaminant Code:			
Contaminant Name:	HYDRAULIC OIL		
Contaminant Limit 1:			
Contam Limit Freq 1:			
Contaminant UN No 1:			
Receiving Medium:			
Activity Preceding Spill:			
Property 2nd Watershed:	02L | Lower Ottawa River		
Property Tertiary Watershed:			
Sector Type:			
SAC Action Class:			
Call Report Locatn Geodata:	{"integration_ids":["PR00004261464"],"wkts":["POINT (-75.6948196000 45.4188564000)"],"creation_date":"2022-09-20"}		
Time Reported:			
System Facility Address:			

174	1 of 1	SW/265.8	78.6 / 1.69	281 kent st Ottawa ON	WWIS

Well ID:	7354245	**Flowing (Y/N):**	
Construction Date:		**Flow Rate:**	
Use 1st:	Test Hole	**Data Entry Status:**	
Use 2nd:	Monitoring	**Data Src:**	
Final Well Status:	Monitoring and Test Hole	**Date Received:**	02/19/2020
Water Type:		**Selected Flag:**	TRUE
Casing Material:		**Abandonment Rec:**	
Audit No:	Z302708	**Contractor:**	7241
Tag:	A269066	**Form Version:**	7
Constructn Method:		**Owner:**	
Elevation (m):		**County:**	OTTAWA-CARLETON
Elevatn Reliabilty:		**Lot:**	
Depth to Bedrock:		**Concession:**	
Well Depth:		**Concession Name:**	

Overburden/Bedrock:
Pump Rate:
Static Water Level:
Clear/Cloudy:
Municipality: OTTAWA CITY
Site Info:
Easting NAD83:
Northing NAD83:
Zone:
UTM Reliability:

Additional Detail(s) (Map)

Bore Hole ID: 1008173994
Depth M: 6.1
Year Completed: 2020
Well Completed Dt: 01/20/2020
Audit No: Z302708
Path:
Tag No: A269066
Contractor: 7241
Latitude: 45.4149837991
Longitude: -75.6987988081002
Y: 45.41498379233774
X: -75.69879864591043

Bore Hole Information

Bore Hole ID: 1008173994
DP2BR:
Spatial Status:
Code OB:
Code OB Desc:
Open Hole:
Cluster Kind:
Date Completed: 01/20/2020
Remarks:
Location Method Desc: on Water Well Record
Elevrc Desc:
Location Source Date:
Improvement Location Source:
Improvement Location Method:
Source Revision Comment:
Supplier Comment:
Elevation:
Elevrc:
Zone: 18
East83: 445323.00
North83: 5029289.00
Org CS: UTM83
UTMRC: 4
UTMRC Desc: margin of error : 30 m - 100 m
Location Method: wwr

Overburden and Bedrock Materials Interval

Formation ID: 1008251401
Layer: 1
Color: 8
General Color: BLACK
Material 1: 27
Material 1 Desc: OTHER
Material 2: 11
Material 2 Desc: GRAVEL
Material 3: 77
Material 3 Desc: LOOSE
Formation Top Depth: 0.0
Formation End Depth: 0.3100000023841858
Formation End Depth UOM: m

Overburden and Bedrock Materials Interval

Formation ID: 1008251403
Layer: 3
Color: 2
General Color: GREY
Material 1: 06
Material 1 Desc: SILT
Material 2: 28

Material 2 Desc:	SAND
Material 3:	85
Material 3 Desc:	SOFT
Formation Top Depth:	4.0
Formation End Depth:	6.099999904632568
Formation End Depth UOM:	m

Overburden and Bedrock Materials Interval

Formation ID:	1008251402
Layer:	2
Color:	6
General Color:	BROWN
Material 1:	05
Material 1 Desc:	CLAY
Material 2:	06
Material 2 Desc:	SILT
Material 3:	66
Material 3 Desc:	DENSE
Formation Top Depth:	0.3100000023841858
Formation End Depth:	4.0
Formation End Depth UOM:	m

Annular Space/Abandonment Sealing Record

Plug ID:	1008252372
Layer:	2
Plug From:	0.3100000023841858
Plug To:	2.7899999618530273
Plug Depth UOM:	m

Annular Space/Abandonment Sealing Record

Plug ID:	1008252373
Layer:	3
Plug From:	2.7899999618530273
Plug To:	6.099999904632568
Plug Depth UOM:	m

Annular Space/Abandonment Sealing Record

Plug ID:	1008252371
Layer:	1
Plug From:	0.0
Plug To:	0.3100000023841858
Plug Depth UOM:	m

Method of Construction & Well Use

Method Construction ID:	1008253335
Method Construction Code:	D
Method Construction:	Direct Push
Other Method Construction:	

Pipe Information

Map Key	Number of Records	Direction/ Distance (m)	Elev/Diff (m)	Site	DB

Pipe ID: 1008250038
Casing No: 0
Comment:
Alt Name:

Construction Record - Casing

Casing ID: 1008253677
Layer: 1
Material: 5
Open Hole or Material: PLASTIC
Depth From: 0.0
Depth To: 3.0999999046325684
Casing Diameter: 4.03000020980835
Casing Diameter UOM: cm
Casing Depth UOM: m

Construction Record - Screen

Screen ID: 1008254028
Layer: 1
Slot: 10
Screen Top Depth: 3.0999999046325684
Screen End Depth: 6.099999904632568
Screen Material: 5
Screen Depth UOM: m
Screen Diameter UOM: cm
Screen Diameter: 4.820000171661377

Results of Well Yield Testing

Pumping Test Method Desc:
Pump Test ID: 1008254371
Pump Set At:
Static Level:
Final Level After Pumping:
Recommended Pump Depth:
Pumping Rate:
Flowing Rate:
Recommended Pump Rate:
Levels UOM: m
Rate UOM: LPM
Water State After Test Code:
Water State After Test:
Pumping Test Method: 0
Pumping Duration HR:
Pumping Duration MIN:
Flowing:

Hole Diameter

Hole ID: 1008252994
Diameter: 8.300000190734863
Depth From: 0.0
Depth To: 6.099999904632568
Hole Depth UOM: m
Hole Diameter UOM: cm

175	1 of 1	SSW/266.1	76.8 / -0.08	PSL Mechanical 415 McLaren St Ottawa ON K2P 2C8	GEN

Generator Info

Generator No:	ON7631710	***Choice of Contact:***	
Approval Years:	As of Dec 2018	***Contaminated Fac:***	
Status:	Registered	***MHSW Facility:***	
PO Box No:		***SIC Code:***	
Country:	Canada		
Co Admin:			
Phone No Admin:			
SIC Description:			

Waste Detail(s)

Waste Class:	212 L
Waste Class Name:	Aliphatic solvents and residues

2018 Generator Info

Gen No:	ON7631710	***Choice of Contact:***	CO_OFFICIAL
ID:	30405	***Phone No Official:***	613-240-2795 Ext.
Contaminated Fac:	N	***Phone No Admin:***	
MHSW Facility:	N	***County Ont:***	OTTAWA CARLTON (RM)
NAICS Code1:	238220	***County Out:***	
NAICS Code2:		***District:***	402
NAICS Code3:			
Gen Name:	PSL Mechanical		
Gen Div:			
Gen Op Name:	PSL Mechanical		
Gen Op Div:			
Site Adrs1:	415 McLaren St		
Site Bldg:			
Site Pobox:			
Province In:	ONTARIO		
Site Adrs2:			
Site City:	Ottawa		
Province Out:			
Site Postal Code:	K2P 2C8		
Site Country:	Canada		
Co Official:	Eric Eric		
Co Admin:			

2018 Generator Manifest

ID:	56888	***Sum Received Qty:***	780.0
Generator No:	ON7631710	***Waste Class Name:***	ALIPHATIC SOLVENTS
Receiver Type:	035	***Count Manifests:***	1
Waste Char:	L	***District:***	402
Waste Code:	212		

Map Key	Number of Records	Direction/ Distance (m)	Elev/Diff (m)	Site	DB
176	1 of 1	WNW/266.2	77.6 / 0.69	***Ambassador-Mondrian Inc.*** ***324 LAURIER AVE W ON*** ***OTTAWA ON***	RSC

RSC No:	40506	***X:***	-75.69833577615664
RA No:		***Y:***	45.418893184025585
Status:	FILED	***Latitude:***	45.41889318
Filing Date:		***Longitude:***	-75.69833578
Date Ack:		***UTM Coordinates:***	
Date Returned:		***Latitude Longitude:***	
Approval Date:	December 14, 2007	***Accuracy Estimate:***	
Cert Date:		***Measurement Method:***	

Map Key	Number of Records	Direction/ Distance (m)	Elev/Diff (m)	Site	DB

Cert Prop Use No:		**Mailing Address:**	
Curr Property Use:		**Telephone:**	
Intended Prop Use:		**Fax:**	
Restoration Type:		**Email:**	
Soil Type:		**Postal Code:**	K1P 0A4
Criteria:		**Ministry District:**	
Stratified (Y/N):		**MOE District:**	Ottawa
Audit (Y/N):		**SWP Area Name:**	Rideau Valley
Entire Leg Prop. (Y/N):		**Qual Person Name:**	Mark S D'Arcy
CPU Issu Sect 1686:		**Consultant:**	
Business Name:	Ambassador-Mondrian Inc.		
Address:	324 LAURIER AVE W ON		
Legal Desc:			
Site Pin:	04114 - 0045 LT		
Asmt Roll No:			
Project Type:	PRE2011		
Approval Type:	RSC based on Phase One and Two ESAs		
Applicable Standards:			
PDF Link:	https://www.accessenvironment.ene.gov.on.ca/AEWeb/ae/ViewDocument.action?documentRefID=40506		

---

177 | ***1 of 1*** | ***NE/266.7*** | ***74.9 / -2.00*** | ***CLARIDGE HOMES (89 NEPEAN) INC.***
89 NEPEAN STREET ON
Ottawa ON | ***RSC***

RSC No:	225910	**X:**	-75.69497331018296
RA No:		**Y:**	45.418814678737036
Status:	FILED	**Latitude:**	45.41881468
Filing Date:		**Longitude:**	-75.69497331
Date Ack:		**UTM Coordinates:**	
Date Returned:		**Latitude Longitude:**	
Approval Date:	August 12, 2019	**Accuracy Estimate:**	
Cert Date:		**Measurement Method:**	
Cert Prop Use No:		**Mailing Address:**	
Curr Property Use:		**Telephone:**	
Intended Prop Use:		**Fax:**	
Restoration Type:		**Email:**	
Soil Type:		**Postal Code:**	K2P 0A2
Criteria:		**Ministry District:**	
Stratified (Y/N):		**MOE District:**	Ottawa
Audit (Y/N):		**SWP Area Name:**	Rideau Valley
Entire Leg Prop. (Y/N):		**Qual Person Name:**	LAUREN KRATZ
CPU Issu Sect 1686:		**Consultant:**	
Business Name:	CLARIDGE HOMES (89 NEPEAN) INC.		
Address:	89 NEPEAN STREET ON		
Legal Desc:			
Site Pin:	04115-0168 (LT), 04115-0169 (LT)		
Asmt Roll No:			
Project Type:	POST2011		
Approval Type:	RSC based on Phase One and Two ESAs		
Applicable Standards:			
PDF Link:	https://www.accessenvironment.ene.gov.on.ca/AEWeb/ae/ViewDocument.action?documentRefID=225910		

---

178 | ***1 of 1*** | ***SSE/270.8*** | ***76.9 / 0.00*** | ***384 MC LAUREN RD***
OTTAWA ON | ***WWIS***

Well ID:	7212003	**Flowing (Y/N):**	
Construction Date:		**Flow Rate:**	
Use 1st:	Monitoring and Test Hole	**Data Entry Status:**	
Use 2nd:		**Data Src:**	
Final Well Status:	Monitoring and Test Hole	**Date Received:**	11/28/2013
Water Type:		**Selected Flag:**	TRUE
Casing Material:		**Abandonment Rec:**	

Audit No:	Z177968	**Contractor:**	7241
Tag:	A152603	**Form Version:**	7
Constructn Method:		**Owner:**	
Elevation (m):		**County:**	OTTAWA-CARLETON
Elevatn Reliabilty:		**Lot:**	
Depth to Bedrock:		**Concession:**	
Well Depth:		**Concession Name:**	
Overburden/Bedrock:		**Easting NAD83:**	
Pump Rate:		**Northing NAD83:**	
Static Water Level:		**Zone:**	
Clear/Cloudy:		**UTM Reliability:**	
Municipality:	NEPEAN TOWNSHIP		
Site Info:			

PDF URL (Map): https://d2khazk8e83rdv.cloudfront.net/moe_mapping/downloads/2Water/Wells_pdfs/721\7212003.pdf

Additional Detail(s) (Map)

Well Completed Date:	10/15/2013
Year Completed:	2013
Depth (m):	6.1
Latitude:	45.4144791639678
Longitude:	-75.6959425585174
X:	-75.69594239686059
Y:	45.41447915741775
Path:	721\7212003.pdf

Bore Hole Information

Bore Hole ID:	1004655469	**Elevation:**	
DP2BR:		**Elevrc:**	
Spatial Status:		**Zone:**	18
Code OB:		**East83:**	445546.00
Code OB Desc:		**North83:**	5029231.00
Open Hole:		**Org CS:**	UTM83
Cluster Kind:		**UTMRC:**	4
Date Completed:	10/15/2013	**UTMRC Desc:**	margin of error : 30 m - 100 m
Remarks:		**Location Method:**	wwr
Location Method Desc:	on Water Well Record		
Elevrc Desc:			
Location Source Date:			
Improvement Location Source:			
Improvement Location Method:			
Source Revision Comment:			
Supplier Comment:			

Overburden and Bedrock Materials Interval

Formation ID:	1004976194
Layer:	3
Color:	2
General Color:	GREY
Material 1:	05
Material 1 Desc:	CLAY
Material 2:	06
Material 2 Desc:	SILT
Material 3:	85
Material 3 Desc:	SOFT
Formation Top Depth:	2.130000114440918
Formation End Depth:	6.099999904632568
Formation End Depth UOM:	m

Overburden and Bedrock Materials Interval

Formation ID:	1004976193
Layer:	2
Color:	6
General Color:	BROWN
Material 1:	28
Material 1 Desc:	SAND
Material 2:	11
Material 2 Desc:	GRAVEL
Material 3:	77
Material 3 Desc:	LOOSE
Formation Top Depth:	0.3100000023841858
Formation End Depth:	2.130000114440918
Formation End Depth UOM:	m

Overburden and Bedrock Materials Interval

Formation ID:	1004976192
Layer:	1
Color:	2
General Color:	GREY
Material 1:	11
Material 1 Desc:	GRAVEL
Material 2:	73
Material 2 Desc:	HARD
Material 3:	
Material 3 Desc:	
Formation Top Depth:	0.0
Formation End Depth:	0.3100000023841858
Formation End Depth UOM:	m

Annular Space/Abandonment Sealing Record

Plug ID:	1004976204
Layer:	3
Plug From:	2.740000009536743
Plug To:	6.099999904632568
Plug Depth UOM:	m

Annular Space/Abandonment Sealing Record

Plug ID:	1004976203
Layer:	2
Plug From:	0.3100000023841858
Plug To:	2.740000009536743
Plug Depth UOM:	m

Annular Space/Abandonment Sealing Record

Plug ID:	1004976202
Layer:	1
Plug From:	0.0
Plug To:	0.3100000023841858
Plug Depth UOM:	m

Method of Construction & Well Use

Method Construction ID:	1004976201
Method Construction Code:	D
Method Construction:	Direct Push
Other Method Construction:	

Pipe Information

Pipe ID:	1004976191
Casing No:	0
Comment:	
Alt Name:	

Construction Record - Casing

Casing ID:	1004976197
Layer:	1
Material:	5
Open Hole or Material:	PLASTIC
Depth From:	0.0
Depth To:	3.0999999046325684
Casing Diameter:	3.450000047683716
Casing Diameter UOM:	cm
Casing Depth UOM:	m

Construction Record - Screen

Screen ID:	1004976198
Layer:	1
Slot:	10
Screen Top Depth:	3.0999999046325684
Screen End Depth:	6.099999904632568
Screen Material:	5
Screen Depth UOM:	m
Screen Diameter UOM:	cm
Screen Diameter:	4.210000038146973

Water Details

Water ID:	1004976196
Layer:	
Kind Code:	
Kind:	
Water Found Depth:	
Water Found Depth UOM:	m

Hole Diameter

Hole ID:	1004976195
Diameter:	5.710000038146973
Depth From:	0.0
Depth To:	6.099999904632568
Hole Depth UOM:	m
Hole Diameter UOM:	cm

179	*1 of 1*	*SW/270.8*	*78.9 / 2.00*	***TRANSPORT TRUCK*** ***KENT ST & COOPER ST. MOTOR VEHICLE*** ***(OPERATING FLUID)*** ***OTTAWA CITY ON***	*SPL*

Ref No:	86705	**Municipality No:**	20101
Year:		**Nature of Damage:**	
Incident Dt:	6/9/1993	**Discharger Report:**	
Dt MOE Arvl on Scn:		**Material Group:**	
MOE Reported Dt:	6/9/1993	**Impact to Health:**	
Dt Document Closed:		**Agency Involved:**	
Site No:			
MOE Response:			
Site County/District:			
Site Geo Ref Meth:			
Site District Office:			
Nearest Watercourse:			
Site Name:			
Site Address:			
Site Region:			
Site Municipality:	OTTAWA CITY		
Site Lot:			
Site Conc:			
Site Geo Ref Accu:			
Site Map Datum:			
Northing:			
Easting:			
Entity Operating Name:			
Client Name:			
Client Type:			
Source Type:			
Incident Cause:	PIPE/HOSE LEAK		
Incident Preceding Spill:			
Incident Reason:	EQUIPMENT FAILURE		
Incident Summary:	SEALTEST DAIRY-10L DIESELFUEL TO PAVED LOT,CLEANUPCOMPLETED.		
Environment Impact:	NOT ANTICIPATED		
Health Env Consequence:			
Nature of Impact:			
Contaminant Qty:			
Contaminant Qty 1:			
Contaminant Unit:			
Contaminant Code:			
Contaminant Name:			
Contaminant Limit 1:			
Contam Limit Freq 1:			
Contaminant UN No 1:			
Receiving Medium:	LAND		
Activity Preceding Spill:			
Property 2nd Watershed:			
Property Tertiary Watershed:			
Sector Type:			
SAC Action Class:			
Call Report Locatn Geodata:			
Time Reported:			
System Facility Address:			

180	1 of 1	SW/271.6	78.6 / 1.69	81 kent st Ottawa ON	WWIS

Well ID:	7354244	**Flowing (Y/N):**	
Construction Date:		**Flow Rate:**	
Use 1st:	Test Hole	**Data Entry Status:**	
Use 2nd:	Monitoring	**Data Src:**	
Final Well Status:	Monitoring and Test Hole	**Date Received:**	02/19/2020
Water Type:		**Selected Flag:**	TRUE
Casing Material:		**Abandonment Rec:**	
Audit No:	Z302714	**Contractor:**	7241
Tag:	A269067	**Form Version:**	7

Constructn Method:		**Owner:**	
Elevation (m):		**County:**	OTTAWA-CARLETON
Elevatn Reliabilty:		**Lot:**	
Depth to Bedrock:		**Concession:**	
Well Depth:		**Concession Name:**	
Overburden/Bedrock:		**Easting NAD83:**	
Pump Rate:		**Northing NAD83:**	
Static Water Level:		**Zone:**	
Clear/Cloudy:		**UTM Reliability:**	
Municipality:	OTTAWA CITY		
Site Info:			

Additional Detail(s) (Map)

Bore Hole ID:	1008173985	**Tag No:**	A269067
Depth M:	6.1	**Contractor:**	7241
Year Completed:	2020	**Latitude:**	45.4148762609929
Well Completed Dt:	01/20/2020	**Longitude:**	-75.6987207988945
Audit No:	Z302714	**Y:**	45.41487625439337
Path:		**X:**	-75.69872063714445

Bore Hole Information

Bore Hole ID:	1008173985	**Elevation:**	
DP2BR:		**Elevrc:**	
Spatial Status:		**Zone:**	18
Code OB:		**East83:**	445329.00
Code OB Desc:		**North83:**	5029277.00
Open Hole:		**Org CS:**	UTM83
Cluster Kind:		**UTMRC:**	4
Date Completed:	01/20/2020	**UTMRC Desc:**	margin of error : 30 m - 100 m
Remarks:		**Location Method:**	wwr
Location Method Desc:	on Water Well Record		
Elevrc Desc:			
Location Source Date:			
Improvement Location Source:			
Improvement Location Method:			
Source Revision Comment:			
Supplier Comment:			

Overburden and Bedrock Materials Interval

Formation ID:	1008251399
Layer:	2
Color:	6
General Color:	BROWN
Material 1:	05
Material 1 Desc:	CLAY
Material 2:	06
Material 2 Desc:	SILT
Material 3:	66
Material 3 Desc:	DENSE
Formation Top Depth:	0.3100000023841858
Formation End Depth:	4.0
Formation End Depth UOM:	m

Overburden and Bedrock Materials Interval

Formation ID:	1008251400
Layer:	3

Color:	2
General Color:	GREY
Material 1:	06
Material 1 Desc:	SILT
Material 2:	28
Material 2 Desc:	SAND
Material 3:	85
Material 3 Desc:	SOFT
Formation Top Depth:	4.0
Formation End Depth:	6.099999904632568
Formation End Depth UOM:	m

Overburden and Bedrock Materials Interval

Formation ID:	1008251398
Layer:	1
Color:	8
General Color:	BLACK
Material 1:	11
Material 1 Desc:	GRAVEL
Material 2:	27
Material 2 Desc:	OTHER
Material 3:	77
Material 3 Desc:	LOOSE
Formation Top Depth:	0.0
Formation End Depth:	0.3100000023841858
Formation End Depth UOM:	m

Annular Space/Abandonment Sealing Record

Plug ID:	1008252370
Layer:	3
Plug From:	2.7899999618530273
Plug To:	6.099999904632568
Plug Depth UOM:	m

Annular Space/Abandonment Sealing Record

Plug ID:	1008252369
Layer:	2
Plug From:	0.3100000023841858
Plug To:	2.7899999618530273
Plug Depth UOM:	m

Annular Space/Abandonment Sealing Record

Plug ID:	1008252368
Layer:	1
Plug From:	0.0
Plug To:	0.3100000023841858
Plug Depth UOM:	m

Method of Construction & Well Use

Method Construction ID:	1008253334
Method Construction Code:	D
Method Construction:	Direct Push

Other Method Construction:

Pipe Information

Pipe ID:	1008250037
Casing No:	0
Comment:	
Alt Name:	

Construction Record - Casing

Casing ID:	1008253676
Layer:	1
Material:	5
Open Hole or Material:	PLASTIC
Depth From:	0.0
Depth To:	3.0999999046325684
Casing Diameter:	4.03000020980835
Casing Diameter UOM:	cm
Casing Depth UOM:	m

Construction Record - Screen

Screen ID:	1008254027
Layer:	1
Slot:	10
Screen Top Depth:	3.0999999046325684
Screen End Depth:	6.099999904632568
Screen Material:	5
Screen Depth UOM:	m
Screen Diameter UOM:	cm
Screen Diameter:	4.820000171661377

Results of Well Yield Testing

Pumping Test Method Desc:	
Pump Test ID:	1008254370
Pump Set At:	
Static Level:	
Final Level After Pumping:	
Recommended Pump Depth:	
Pumping Rate:	
Flowing Rate:	
Recommended Pump Rate:	
Levels UOM:	m
Rate UOM:	LPM
Water State After Test Code:	
Water State After Test:	
Pumping Test Method:	0
Pumping Duration HR:	
Pumping Duration MIN:	
Flowing:	

Hole Diameter

Hole ID:	1008252993
Diameter:	8.300000190734863
Depth From:	0.0
Depth To:	6.099999904632568
Hole Depth UOM:	m
Hole Diameter UOM:	cm

Map Key	Number of Records	Direction/ Distance (m)	Elev/Diff (m)	Site	DB
181	1 of 1	E/271.7	74.9 / -2.00	GLENVIEW CORPORATION 270 SOMERSET WEST OTTAWA ON K2P 0J7	GEN

Generator Info

Generator No:	ON6707052	**Choice of Contact:**	
Approval Years:	02,03,04	**Contaminated Fac:**	
Status:		**MHSW Facility:**	
PO Box No:		**SIC Code:**	
Country:			
Co Admin:			
Phone No Admin:			
SIC Description:			

Waste Detail(s)

Waste Class:	145
Waste Class Name:	PAINT/PIGMENT/COATING RESIDUES

Waste Detail(s)

Waste Class:	252
Waste Class Name:	WASTE OILS & LUBRICANTS

Map Key	Number of Records	Direction/ Distance (m)	Elev/Diff (m)	Site	DB
182	1 of 1	N/273.1	75.9 / -1.00	234 Laurier Avenue West Ottawa ON K1N 5X8	EHS

Order No:	20191217043	**Nearest Intersection:**	
Status:	C	**Municipality:**	
Report Type:	Standard Report	**Client Prov/State:**	ON
Report Date:	20-DEC-19	**Search Radius (km):**	.25
Date Received:	17-DEC-19	**X:**	-75.6962192
Previous Site Name:		**Y:**	45.4192949
Lot/Building Size:			
Additional Info Ordered:			

Map Key	Number of Records	Direction/ Distance (m)	Elev/Diff (m)	Site	DB
183	1 of 13	NE/273.2	75.0 / -1.88	CYBERMEDIX HEALTH SERVICES LTD. 180 METCALFE ST., OTTAWA C/O 6 VANSCO RD. TORONTO ON K2P 1P5	GEN

Generator Info

Generator No:	ON0064838	**Choice of Contact:**	
Approval Years:	86,87,88,89,90	**Contaminated Fac:**	
Status:		**MHSW Facility:**	
PO Box No:		**SIC Code:**	8681
Country:			
Co Admin:			
Phone No Admin:			
SIC Description:	MEDICAL LABORATORIES		

Waste Detail(s)

Waste Class:	312

Map Key	Number of Records	Direction/ Distance (m)	Elev/Diff (m)	Site	DB

Waste Class Name: PATHOLOGICAL WASTES

---

183 | **2 of 13** | **NE/273.2** | **75.0 / -1.88** | **CYBERMEDIX (SEE & USE ON0245133) 11-261 180 METCALFE ST., OTTAWA C/O 6 VANSCO RD. TORONTO ON K2P 1P5** | **GEN**

Generator Info

Generator No:	ON0064838	**Choice of Contact:**	
Approval Years:	92,93,95,96,97	**Contaminated Fac:**	
Status:		**MHSW Facility:**	
PO Box No:		**SIC Code:**	8681
Country:			
Co Admin:			
Phone No Admin:			
SIC Description:	MEDICAL LABORATORIES		

Waste Detail(s)

Waste Class: 312
Waste Class Name: PATHOLOGICAL WASTES

---

183 | **3 of 13** | **NE/273.2** | **75.0 / -1.88** | **CYBERMEDIX HEALTH SERVICES LTD. 11-261 180 METCALFE ST., OTTAWA C/O 6 VANSCO RD. TORONTO ON K2P 1P5** | **GEN**

Generator Info

Generator No:	ON0064838	**Choice of Contact:**	
Approval Years:	94	**Contaminated Fac:**	
Status:		**MHSW Facility:**	
PO Box No:		**SIC Code:**	8681
Country:			
Co Admin:			
Phone No Admin:			
SIC Description:	MEDICAL LABORATORIES		

Waste Detail(s)

Waste Class: 312
Waste Class Name: PATHOLOGICAL WASTES

---

183 | **4 of 13** | **NE/273.2** | **75.0 / -1.88** | **CYBERMEDIX HEALTH (SEE & USE ON0245133) 180 METCALFE STREET OTTAWA ON K2P 1P5** | **GEN**

Generator Info

Generator No:	ON0064838	**Choice of Contact:**	
Approval Years:	98	**Contaminated Fac:**	
Status:		**MHSW Facility:**	
PO Box No:		**SIC Code:**	8681
Country:			
Co Admin:			

Map Key	Number of Records	Direction/ Distance (m)	Elev/Diff (m)	Site	DB

Phone No Admin:
SIC Description: MEDICAL LABORATORIES

Waste Detail(s)

Waste Class: 312
Waste Class Name: PATHOLOGICAL WASTES

---

183 | ***5 of 13*** | ***NE/273.2*** | ***75.0 / -1.88*** | ***CANADIAN MEDICAL LABORATORIES LIMITED*** ***180 METCALFE STREET, STE. 402*** ***OTTAWA ON K2P 2E9*** | ***GEN***

Generator Info

Generator No: ON0245133
Approval Years: 95,96,97,98,99,00,01
Status:
PO Box No:
Country:
Co Admin:
Phone No Admin:
SIC Description: MEDICAL LABORATORIES

Choice of Contact:
Contaminated Fac:
MHSW Facility:
SIC Code: 8681

Waste Detail(s)

Waste Class: 312
Waste Class Name: PATHOLOGICAL WASTES

---

183 | ***6 of 13*** | ***NE/273.2*** | ***75.0 / -1.88*** | ***DIAGNOSTIC IMAGING CONSULTANTS*** ***205-180 METCALFE ST. C/O 301-11*** ***ROSEMOUNT AVE.*** ***OTTAWA ON K2P 1P5*** | ***GEN***

Generator Info

Generator No: ON1388800
Approval Years: 90
Status:
PO Box No:
Country:
Co Admin:
Phone No Admin:
SIC Description: RADIOLOGICAL LAB.

Choice of Contact:
Contaminated Fac:
MHSW Facility:
SIC Code: 8682

Waste Detail(s)

Waste Class: 264
Waste Class Name: PHOTOPROCESSING WASTES

---

183 | ***7 of 13*** | ***NE/273.2*** | ***75.0 / -1.88*** | ***DIAGNOSTIC IMAGING CONSULTANTS 12-543*** ***205-180 METCALFE ST. C/O 301-11*** ***ROSEMOUNT AVE.*** ***OTTAWA ON K2P 1P5*** | ***GEN***

Generator Info

Map Key	Number of Records	Direction/ Distance (m)	Elev/Diff (m)	Site	DB

Generator No: ON1388800
Approval Years: 92,93,94,95,96,97,98
Status:
PO Box No:
Country:
Co Admin:
Phone No Admin:
SIC Description: RADIOLOGICAL LAB.
Choice of Contact:
Contaminated Fac:
MHSW Facility:
SIC Code: 8682

Waste Detail(s)

Waste Class: 264
Waste Class Name: PHOTOPROCESSING WASTES

183	8 of 13	NE/273.2	75.0 / -1.88	CENTRA CARE HEALTH SERVICES 00-000 180 METCALFE SUITE 201 OTTAWA ON K2P 1P5	GEN

Generator Info

Generator No: ON1525700
Approval Years: 92,93,94
Status:
PO Box No:
Country:
Co Admin:
Phone No Admin:
SIC Description: *** NOT DEFINED ***
Choice of Contact:
Contaminated Fac:
MHSW Facility:
SIC Code: 0000

183	9 of 13	NE/273.2	75.0 / -1.88	Itplanit Services Corp. 180 Metcalfe St Suite 503 Ottawa ON K2P 1P5	SCT

Established:
Plant Size (ft²):
Employment:

--Details--
Description: Other Scientific and Technical Consulting Services
SIC/NAICS Code: 541690

Description: All Other Schools and Instruction
SIC/NAICS Code: 611690

Description: Software Publishers
SIC/NAICS Code: 511210

Description: Business and Secretarial Schools
SIC/NAICS Code: 611410

183	10 of 13	NE/273.2	75.0 / -1.88	180 Metcalfe Street Ottawa ON	EHS

Order No: 20131118034
Status: C
Report Type: Standard Report
Report Date: 27-NOV-13
Date Received: 18-NOV-13
Nearest Intersection:
Municipality:
Client Prov/State: ON
Search Radius (km): .25
X: -75.6939

Previous Site Name:		**Y:**	45.418791
Lot/Building Size:			
Additional Info Ordered:	Fire Insur. Maps and/or Site Plans		

183 | **11 of 13** | **NE/273.2** | **75.0 / -1.88** | **180 METCALFE STREET ON** | **WWIS**

Well ID:	7236607	**Flowing (Y/N):**	
Construction Date:		**Flow Rate:**	
Use 1st:	Monitoring	**Data Entry Status:**	
Use 2nd:		**Data Src:**	
Final Well Status:	Observation Wells	**Date Received:**	01/29/2015
Water Type:		**Selected Flag:**	TRUE
Casing Material:		**Abandonment Rec:**	
Audit No:	Z171315	**Contractor:**	1844
Tag:	A148005	**Form Version:**	7
Constructn Method:		**Owner:**	
Elevation (m):		**County:**	OTTAWA-CARLETON
Elevatn Reliabilty:		**Lot:**	
Depth to Bedrock:		**Concession:**	
Well Depth:		**Concession Name:**	
Overburden/Bedrock:		**Easting NAD83:**	
Pump Rate:		**Northing NAD83:**	
Static Water Level:		**Zone:**	
Clear/Cloudy:		**UTM Reliability:**	
Municipality:	NEPEAN TOWNSHIP		
Site Info:			

Additional Detail(s) (Map)

Bore Hole ID:	1005298738	**Tag No:**	A148005
Depth M:	13.7	**Contractor:**	1844
Year Completed:	2014	**Latitude:**	45.418585326958
Well Completed Dt:	04/12/2014	**Longitude:**	-75.6942036179314
Audit No:	Z171315	**Y:**	45.418585320262025
Path:		**X:**	-75.69420345632778

Bore Hole Information

Bore Hole ID:	1005298738	**Elevation:**	
DP2BR:		**Elevrc:**	
Spatial Status:		**Zone:**	18
Code OB:		**East83:**	445686.00
Code OB Desc:		**North83:**	5029686.00
Open Hole:		**Org CS:**	UTM83
Cluster Kind:		**UTMRC:**	4
Date Completed:	04/12/2014	**UTMRC Desc:**	margin of error : 30 m - 100 m
Remarks:		**Location Method:**	wwr
Location Method Desc:	on Water Well Record		
Elevrc Desc:			
Location Source Date:			
Improvement Location Source:			
Improvement Location Method:			
Source Revision Comment:			
Supplier Comment:			

Overburden and Bedrock Materials Interval

Formation ID:	1005528278
Layer:	5

Color:	2
General Color:	GREY
Material 1:	05
Material 1 Desc:	CLAY
Material 2:	
Material 2 Desc:	
Material 3:	
Material 3 Desc:	
Formation Top Depth:	2.799999952316284
Formation End Depth:	7.5
Formation End Depth UOM:	m

Overburden and Bedrock Materials Interval

Formation ID:	1005528279
Layer:	6
Color:	2
General Color:	GREY
Material 1:	06
Material 1 Desc:	SILT
Material 2:	34
Material 2 Desc:	TILL
Material 3:	81
Material 3 Desc:	SANDY
Formation Top Depth:	7.5
Formation End Depth:	13.699999809265137
Formation End Depth UOM:	m

Overburden and Bedrock Materials Interval

Formation ID:	1005528276
Layer:	3
Color:	6
General Color:	BROWN
Material 1:	28
Material 1 Desc:	SAND
Material 2:	01
Material 2 Desc:	FILL
Material 3:	05
Material 3 Desc:	CLAY
Formation Top Depth:	0.3499999940395355
Formation End Depth:	1.2999999523162842
Formation End Depth UOM:	m

Overburden and Bedrock Materials Interval

Formation ID:	1005528274
Layer:	1
Color:	
General Color:	
Material 1:	27
Material 1 Desc:	OTHER
Material 2:	
Material 2 Desc:	
Material 3:	
Material 3 Desc:	
Formation Top Depth:	0.0
Formation End Depth:	0.05000000074505806
Formation End Depth UOM:	m

Overburden and Bedrock Materials Interval

Formation ID:	1005528275
Layer:	2
Color:	2
General Color:	GREY
Material 1:	15
Material 1 Desc:	LIMESTONE
Material 2:	01
Material 2 Desc:	FILL
Material 3:	28
Material 3 Desc:	SAND
Formation Top Depth:	0.05000000074505806
Formation End Depth:	0.3499999940395355
Formation End Depth UOM:	m

Overburden and Bedrock Materials Interval

Formation ID:	1005528277
Layer:	4
Color:	2
General Color:	GREY
Material 1:	05
Material 1 Desc:	CLAY
Material 2:	06
Material 2 Desc:	SILT
Material 3:	
Material 3 Desc:	
Formation Top Depth:	1.2999999523162842
Formation End Depth:	2.799999952316284
Formation End Depth UOM:	m

Annular Space/Abandonment Sealing Record

Plug ID:	1005528286
Layer:	1
Plug From:	0.30000001192092896
Plug To:	4.300000190734863
Plug Depth UOM:	m

Method of Construction & Well Use

Method Construction ID:	1005528285
Method Construction Code:	F
Method Construction:	H.S.A.
Other Method Construction:	

Pipe Information

Pipe ID:	1005528273
Casing No:	0
Comment:	
Alt Name:	

Construction Record - Casing

Casing ID:	1005528282

Layer:	1
Material:	5
Open Hole or Material:	PLASTIC
Depth From:	0.0
Depth To:	4.599999904632568
Casing Diameter:	5.079999923706055
Casing Diameter UOM:	cm
Casing Depth UOM:	m

Construction Record - Screen

Screen ID:	1005528283
Layer:	1
Slot:	10
Screen Top Depth:	4.599999904632568
Screen End Depth:	7.599999904632568
Screen Material:	5
Screen Depth UOM:	m
Screen Diameter UOM:	cm
Screen Diameter:	5.860000133514404

Water Details

Water ID:	1005528281
Layer:	1
Kind Code:	8
Kind:	Untested
Water Found Depth:	7.099999904632568
Water Found Depth UOM:	m

Hole Diameter

Hole ID:	1005528280
Diameter:	20.299999237060547
Depth From:	0.0
Depth To:	13.699999809265137
Hole Depth UOM:	m
Hole Diameter UOM:	cm

---

183 | ***12 of 13*** | ***NE/273.2*** | ***75.0 / -1.88*** | ***Excavation Rene St-Pierre Inc.***
180 Metcalfe Street
Ottawa ON K2P 1P5 | ***GEN***

Generator Info

Generator No:	ON7385562	**Choice of Contact:**	
Approval Years:	As of Oct 2019	**Contaminated Fac:**	
Status:	Registered	**MHSW Facility:**	
PO Box No:		**SIC Code:**	
Country:	Canada		
Co Admin:			
Phone No Admin:			
SIC Description:			

Waste Detail(s)

Waste Class:	251 L
Waste Class Name:	Waste oils/sludges (petroleum based)

Map Key	Number of Records	Direction/ Distance (m)	Elev/Diff (m)	Site	DB

Waste Detail(s)

Waste Class: 252 L
Waste Class Name: Waste crankcase oils and lubricants

2019 Generator Info

Gen No: ON7385562
ID: 29730
Contaminated Fac: N
MHSW Facility: N
NAICS Code1: 238990
NAICS Code2:
NAICS Code3:
Gen Name: Excavation Rene St-Pierre Inc.
Gen Div:
Gen Op Name: Excavation Rene St-Pierre Inc.
Gen Op Div:
Site Adrs1: 180 Metcalfe Street
Site Bldg:
Site Pobox:
Province In: ONTARIO
Site Adrs2:
Site City: Ottawa
Province Out:
Site Postal Code: K2P 1P5
Site Country: Canada
Co Official: Daniel Levesque
Co Admin: Anais Roy

Choice of Contact: CO_OFFICIAL
Phone No Official: 819.620.3323 Ext.
Phone No Admin: 514.919.0238 Ext.
County Ont: OTTAWA CARLTON (RM)
County Out:
District: 402

183	13 of 13	NE/273.2	75.0 / -1.88	***10701572 CANADA INC.*** ***180 METCALFE STREET ON*** ***Ottawa ON***	***RSC***

RSC No: 234851
RA No:
Status: FILED
Filing Date:
Date Ack:
Date Returned:
Approval Date: December 1, 2022
Cert Date:
Cert Prop Use No:
Curr Property Use:
Intended Prop Use:
Restoration Type:
Soil Type:
Criteria:
Stratified (Y/N):
Audit (Y/N):
Entire Leg Prop. (Y/N):
CPU Issu Sect 1686:
Business Name: 10701572 CANADA INC.
Address: 180 METCALFE STREET ON
Legal Desc:
Site Pin: 04115-0408 (LT)
Asmt Roll No:
Project Type: POST2011
Approval Type: RSC based on Phase One and Two ESAs
Applicable Standards:
PDF Link: https://www.accessenvironment.ene.gov.on.ca/AEWeb/ae/ViewDocument.action?documentRefID=234851

X: -75.69435731293476
Y: 45.418611395789064
Latitude: 45.4186114
Longitude: -75.69435731
UTM Coordinates:
Latitude Longitude:
Accuracy Estimate:
Measurement Method:
Mailing Address:
Telephone:
Fax:
Email:
Postal Code: K2P 1P5
Ministry District:
MOE District: Ottawa
SWP Area Name: Rideau Valley
Qual Person Name: MICHAEL BEAUDOIN
Consultant:

Map Key	Number of Records	Direction/ Distance (m)	Elev/Diff (m)	Site	DB
184	1 of 1	NW/273.3	77.9 / 1.00	Grantium Inc. 279 Laurier Ave W Suite 200 Ottawa ON K1P 5J9	SCT

Established: 01-AUG-98
Plant Size (ft²): 10000
Employment:

--Details--
Description: Computer Systems Design and Related Services
SIC/NAICS Code: 541510

Description: Computer Systems Design and Related Services
SIC/NAICS Code: 541510

Description: Manufacturing and Reproducing Magnetic and Optical Media
SIC/NAICS Code: 334610

Description: Computer, Computer Peripheral and Pre-Packaged Software Wholesaler-Distributors
SIC/NAICS Code: 417310

Map Key	Number of Records	Direction/ Distance (m)	Elev/Diff (m)	Site	DB
185	1 of 2	E/274.1	74.6 / -2.31	HICKS MEDIA 300 Cooper St Suite 30 Ottawa ON K2P 0G7	SCT

Established: 1985
Plant Size (ft²): 0
Employment: 5

--Details--
Description: Other Publishers
SIC/NAICS Code: 511190

Map Key	Number of Records	Direction/ Distance (m)	Elev/Diff (m)	Site	DB
185	2 of 2	E/274.1	74.6 / -2.31	Hicks Media - Div. of Gidney News & Publishing Limited 300 Cooper St Suite 30 Ottawa ON K2P 0G7	SCT

Established: 1985
Plant Size (ft²):
Employment: 5

Map Key	Number of Records	Direction/ Distance (m)	Elev/Diff (m)	Site	DB
186	1 of 1	ESE/275.3	74.9 / -2.00	293 McLAREN STREET OTTAWA ON	HINC

External File Num: FS INC 0711-07045
Fuel Occurrence Type:
Date of Occurrence:
Fuel Type Involved:
Status Desc: Completed - No Action Required
Job Type Desc: Incident/Near-Miss Occurrence (FS)
Oper. Type Involved:
Service Interruptions:
Property Damage:
Fuel Life Cycle Stage:
Root Cause:
Reported Details:
Fuel Category: Liquid Fuel
Occurrence Type: Near-miss

Affiliation: Industry Stakeholder (Licensee/Registration/Certificate Holder, Facility Owner, etc.)
County Name: Ottawa
Approx. Quant. Rel:
Nearby body of water:
Enter Drainage Syst.:
Approx. Quant. Unit:
Environmental Impact:

---

187 | **1 of 1** | **SSW/276.3** | **77.9 / 1.00** | **429 MC LEARN Ottawa ON** | **WWIS**

Well ID: 7233874
Construction Date:
Use 1st: Monitoring and Test Hole
Use 2nd: 0
Final Well Status: Monitoring and Test Hole
Water Type:
Casing Material:
Audit No: Z198211
Tag: A173760
Constructn Method:
Elevation (m):
Elevatn Reliabilty:
Depth to Bedrock:
Well Depth:
Overburden/Bedrock:
Pump Rate:
Static Water Level:
Clear/Cloudy:
Municipality: NEPEAN TOWNSHIP
Site Info:

Flowing (Y/N):
Flow Rate:
Data Entry Status:
Data Src:
Date Received: 12/15/2014
Selected Flag: TRUE
Abandonment Rec:
Contractor: 7241
Form Version: 7
Owner:
County: OTTAWA-CARLETON
Lot:
Concession:
Concession Name:
Easting NAD83:
Northing NAD83:
Zone:
UTM Reliability:

PDF URL (Map): https://d2khazk8e83rdv.cloudfront.net/moe_mapping/downloads/2Water/Wells_pdfs/723\7233874.pdf

Additional Detail(s) (Map)

Well Completed Date: 11/06/2014
Year Completed: 2014
Depth (m): 5.1
Latitude: 45.4145037046233
Longitude: -75.6978215771411
X: -75.69782141489169
Y: 45.414503698277464
Path: 723\7233874.pdf

Bore Hole Information

Bore Hole ID: 1005260594
DP2BR:
Spatial Status:
Code OB:
Code OB Desc:
Open Hole:
Cluster Kind:
Date Completed: 11/06/2014
Remarks:
Location Method Desc: on Water Well Record
Elevrc Desc:
Location Source Date:
Improvement Location Source:
Improvement Location Method:
Source Revision Comment:

Elevation:
Elevrc:
Zone: 18
East83: 445399.00
North83: 5029235.00
Org CS: UTM83
UTMRC: 4
UTMRC Desc: margin of error : 30 m - 100 m
Location Method: wwr

Supplier Comment:

Overburden and Bedrock Materials Interval

Formation ID:	1005436481
Layer:	2
Color:	6
General Color:	BROWN
Material 1:	28
Material 1 Desc:	SAND
Material 2:	05
Material 2 Desc:	CLAY
Material 3:	84
Material 3 Desc:	SILTY
Formation Top Depth:	1.2200000286102295
Formation End Depth:	3.0999999046325684
Formation End Depth UOM:	m

Overburden and Bedrock Materials Interval

Formation ID:	1005436483
Layer:	4
Color:	2
General Color:	GREY
Material 1:	05
Material 1 Desc:	CLAY
Material 2:	06
Material 2 Desc:	SILT
Material 3:	85
Material 3 Desc:	SOFT
Formation Top Depth:	4.880000114440918
Formation End Depth:	5.099999904632568
Formation End Depth UOM:	m

Overburden and Bedrock Materials Interval

Formation ID:	1005436482
Layer:	3
Color:	6
General Color:	BROWN
Material 1:	05
Material 1 Desc:	CLAY
Material 2:	84
Material 2 Desc:	SILTY
Material 3:	85
Material 3 Desc:	SOFT
Formation Top Depth:	3.0999999046325684
Formation End Depth:	4.880000114440918
Formation End Depth UOM:	m

Overburden and Bedrock Materials Interval

Formation ID:	1005436480
Layer:	1
Color:	6
General Color:	BROWN
Material 1:	01
Material 1 Desc:	FILL

Material 2: 11
Material 2 Desc: GRAVEL
Material 3: 28
Material 3 Desc: SAND
Formation Top Depth: 0.0
Formation End Depth: 1.2200000286102295
Formation End Depth UOM: m

Annular Space/Abandonment Sealing Record

Plug ID: 1005436491
Layer: 1
Plug From: 0.0
Plug To: 0.3100000023841858
Plug Depth UOM: m

Annular Space/Abandonment Sealing Record

Plug ID: 1005436492
Layer: 2
Plug From: 0.3100000023841858
Plug To: 2.740000009536743
Plug Depth UOM: m

Annular Space/Abandonment Sealing Record

Plug ID: 1005436493
Layer: 3
Plug From: 2.740000009536743
Plug To: 6.099999904632568
Plug Depth UOM: m

Method of Construction & Well Use

Method Construction ID: 1005436490
Method Construction Code: 2
Method Construction: Rotary (Convent.)
Other Method Construction:

Pipe Information

Pipe ID: 1005436479
Casing No: 0
Comment:
Alt Name:

Construction Record - Casing

Casing ID: 1005436486
Layer: 1
Material: 5
Open Hole or Material: PLASTIC
Depth From: 0.0
Depth To: 3.0999999046325684
Casing Diameter: 5.199999809265137
Casing Diameter UOM: cm
Casing Depth UOM: m

Construction Record - Screen

Screen ID:	1005436487
Layer:	1
Slot:	10
Screen Top Depth:	3.0999999046325684
Screen End Depth:	6.099999904632568
Screen Material:	5
Screen Depth UOM:	m
Screen Diameter UOM:	cm
Screen Diameter:	6.03000020980835

Water Details

Water ID:	1005436485
Layer:	
Kind Code:	
Kind:	
Water Found Depth:	
Water Found Depth UOM:	m

Hole Diameter

Hole ID:	1005436484
Diameter:	15.319999694824219
Depth From:	0.0
Depth To:	6.099999904632568
Hole Depth UOM:	m
Hole Diameter UOM:	cm

---

188 ***1 of 1*** ***ENE/277.6*** ***74.2 / -2.69*** ***180 METCALFE STREET Ottawa ON*** ***WWIS***

Well ID:	7236609	***Flowing (Y/N):***	
Construction Date:		***Flow Rate:***	
Use 1st:	Monitoring	***Data Entry Status:***	
Use 2nd:		***Data Src:***	
Final Well Status:	Observation Wells	***Date Received:***	01/29/2015
Water Type:		***Selected Flag:***	TRUE
Casing Material:		***Abandonment Rec:***	
Audit No:	Z171364	***Contractor:***	1844
Tag:	A148005	***Form Version:***	7
Constructn Method:		***Owner:***	
Elevation (m):		***County:***	OTTAWA-CARLETON
Elevatn Reliabilty:		***Lot:***	
Depth to Bedrock:		***Concession:***	
Well Depth:		***Concession Name:***	
Overburden/Bedrock:		***Easting NAD83:***	
Pump Rate:		***Northing NAD83:***	
Static Water Level:		***Zone:***	
Clear/Cloudy:		***UTM Reliability:***	
Municipality:	NEPEAN TOWNSHIP		
Site Info:			

Additional Detail(s) (Map)

Bore Hole ID:	1005298744	***Tag No:***	A148005
Depth M:	16.2	***Contractor:***	1844
Year Completed:	2014	***Latitude:***	45.4185679471216
Well Completed Dt:	04/12/2014	***Longitude:***	-75.6941011545052
Audit No:	Z171364	***Y:***	45.418567940485374

Path: ***X:*** -75.69410099272528

Bore Hole Information

Bore Hole ID: 1005298744
DP2BR:
Spatial Status:
Code OB:
Code OB Desc:
Open Hole:
Cluster Kind:
Date Completed: 04/12/2014
Remarks:
Location Method Desc: on Water Well Record
Elevrc Desc:
Location Source Date:
Improvement Location Source:
Improvement Location Method:
Source Revision Comment:
Supplier Comment:

Elevation:
Elevrc:
Zone: 18
East83: 445694.00
North83: 5029684.00
Org CS: UTM83
UTMRC: 4
UTMRC Desc: margin of error : 30 m - 100 m
Location Method: wwr

Overburden and Bedrock Materials Interval

Formation ID: 1005528733
Layer: 1
Color:
General Color:
Material 1: 27
Material 1 Desc: OTHER
Material 2:
Material 2 Desc:
Material 3:
Material 3 Desc:
Formation Top Depth: 0.0
Formation End Depth: 0.10000000149011612
Formation End Depth UOM: m

Overburden and Bedrock Materials Interval

Formation ID: 1005528735
Layer: 3
Color: 2
General Color: GREY
Material 1: 28
Material 1 Desc: SAND
Material 2: 01
Material 2 Desc: FILL
Material 3: 11
Material 3 Desc: GRAVEL
Formation Top Depth: 0.25
Formation End Depth: 1.7000000476837158
Formation End Depth UOM: m

Overburden and Bedrock Materials Interval

Formation ID: 1005528736
Layer: 4
Color: 2
General Color: GREY

Material 1: 05
Material 1 Desc: CLAY
Material 2: 06
Material 2 Desc: SILT
Material 3:
Material 3 Desc:
Formation Top Depth: 1.7000000476837158
Formation End Depth: 9.0
Formation End Depth UOM: m

Overburden and Bedrock Materials Interval

Formation ID: 1005528737
Layer: 5
Color: 2
General Color: GREY
Material 1: 05
Material 1 Desc: CLAY
Material 2: 06
Material 2 Desc: SILT
Material 3: 34
Material 3 Desc: TILL
Formation Top Depth: 9.0
Formation End Depth: 16.200000762939453
Formation End Depth UOM: m

Overburden and Bedrock Materials Interval

Formation ID: 1005528734
Layer: 2
Color: 2
General Color: GREY
Material 1: 15
Material 1 Desc: LIMESTONE
Material 2:
Material 2 Desc:
Material 3:
Material 3 Desc:
Formation Top Depth: 0.10000000149011612
Formation End Depth: 0.25
Formation End Depth UOM: m

Annular Space/Abandonment Sealing Record

Plug ID: 1005528744
Layer: 1
Plug From: 0.30000001192092896
Plug To: 2.700000047683716
Plug Depth UOM: m

Method of Construction & Well Use

Method Construction ID: 1005528743
Method Construction Code: F
Method Construction: H.S.A.
Other Method Construction:

Pipe Information

Pipe ID: 1005528732
Casing No: 0
Comment:
Alt Name:

Construction Record - Casing

Casing ID: 1005528740
Layer: 1
Material: 5
Open Hole or Material: PLASTIC
Depth From: 0.0
Depth To: 3.0
Casing Diameter: 5.079999923706055
Casing Diameter UOM: cm
Casing Depth UOM: m

Construction Record - Screen

Screen ID: 1005528741
Layer: 1
Slot: 10
Screen Top Depth: 3.0
Screen End Depth: 7.599999904632568
Screen Material: 5
Screen Depth UOM: m
Screen Diameter UOM: cm
Screen Diameter: 5.860000133514404

Water Details

Water ID: 1005528739
Layer: 1
Kind Code: 8
Kind: Untested
Water Found Depth: 7.599999904632568
Water Found Depth UOM: m

Hole Diameter

Hole ID: 1005528738
Diameter: 20.299999237060547
Depth From: 0.0
Depth To: 16.200000762939453
Hole Depth UOM: m
Hole Diameter UOM: cm

---

189 ***1 of 4*** ***NW/278.9*** ***77.9 / 1.00*** ***SHOPPERS DRUG MART***
161 BANK STREET
OTTAWA ON K1P 5N7 ***GEN***

Generator Info

Generator No: ON2285286
Approval Years: 99,00,01
Status:
PO Box No:
Country:
Co Admin:
Choice of Contact:
Contaminated Fac:
MHSW Facility:
SIC Code: 6031

Phone No Admin:
SIC Description: PHARMACIES

Waste Detail(s)

Waste Class: 312
Waste Class Name: PATHOLOGICAL WASTES

Waste Detail(s)

Waste Class: 261
Waste Class Name: PHARMACEUTICALS

---

189 | ***2 of 4*** | ***NW/278.9*** | ***77.9 / 1.00*** | ***SHOPPERS DRUG MART #0988 (161 BANK ST. OTTAWA)***
161 BANK ST
OTTAWA ON K1P 5N7 | ***PES***

Detail Licence No:
Licence No:
Status:
Approval Date:
Report Source:
Licence Type: Limited Vendor
Licence Type Code: 23
Licence Class:
Licence Control:
Latitude:
Longitude:
Lot:
Concession:
Region:
District:
County:
Trade Name:
PDF URL:

Operator Box:
Operator Class:
Operator No:
Operator Type:
Oper Area Code:
Oper Phone No:
Operator Ext:
Operator Lot:
Oper Concession:
Operator Region:
Operator District:
Operator County:
Op Municipality:
Post Office Box:
MOE District:
SWP Area Name:

---

189 | ***3 of 4*** | ***NW/278.9*** | ***77.9 / 1.00*** | ***SHOPPERS DRUG MART #0988 (161 BANK ST. OTTAWA)***
161 BANK ST
OTTAWA ON K1P 5N7 | ***PES***

Detail Licence No:
Licence No:
Status:
Approval Date:
Report Source:
Licence Type: Vendor
Licence Type Code:
Licence Class:
Licence Control:
Latitude:
Longitude:
Lot:
Concession:
Region:
District:
County:
Trade Name:
PDF URL:

Operator Box:
Operator Class:
Operator No:
Operator Type:
Oper Area Code:
Oper Phone No:
Operator Ext:
Operator Lot:
Oper Concession:
Operator Region:
Operator District:
Operator County:
Op Municipality:
Post Office Box:
MOE District:
SWP Area Name:

Map Key	Number of Records	Direction/ Distance (m)	Elev/Diff (m)	Site	DB
189	4 of 4	NW/278.9	77.9 / 1.00	SHOPPERS DRUG MART #0988 (161 BANK ST. OTTAWA) 161 BANK ST OTTAWA ON K1P 5N7	PES

Detail Licence No:	23-01-12805-0	Operator Box:	
Licence No:		Operator Class:	
Status:		Operator No:	
Approval Date:		Operator Type:	
Report Source:		Oper Area Code:	
Licence Type:	LIMITED	Oper Phone No:	
Licence Type Code:		Operator Ext:	
Licence Class:		Operator Lot:	
Licence Control:		Oper Concession:	
Latitude:		Operator Region:	
Longitude:		Operator District:	
Lot:		Operator County:	
Concession:		Op Municipality:	
Region:		Post Office Box:	
District:		MOE District:	
County:		SWP Area Name:	
Trade Name:			
PDF URL:			

Map Key	Number of Records	Direction/ Distance (m)	Elev/Diff (m)	Site	DB
190	1 of 1	WNW/280.4	76.9 / 0.00	340 Laurier Ave W Ottawa ON K1P 5K3	EHS

Order No:	20191127033	Nearest Intersection:	
Status:	C	Municipality:	
Report Type:	Standard Report	Client Prov/State:	ON
Report Date:	02-DEC-19	Search Radius (km):	.25
Date Received:	27-NOV-19	X:	-75.699898
Previous Site Name:		Y:	45.417983
Lot/Building Size:			
Additional Info Ordered:			

Map Key	Number of Records	Direction/ Distance (m)	Elev/Diff (m)	Site	DB
191	1 of 1	SSE/281.6	76.9 / 0.00	180 WALLER ST OTTAWA ON	WWIS

Well ID:	7212067	Flowing (Y/N):	
Construction Date:		Flow Rate:	
Use 1st:	Monitoring and Test Hole	Data Entry Status:	
Use 2nd:		Data Src:	
Final Well Status:	Monitoring and Test Hole	Date Received:	11/28/2013
Water Type:		Selected Flag:	TRUE
Casing Material:		Abandonment Rec:	
Audit No:	Z177969	Contractor:	7241
Tag:	A152703	Form Version:	7
Constructn Method:		Owner:	
Elevation (m):		County:	OTTAWA-CARLETON
Elevatn Reliabilty:		Lot:	
Depth to Bedrock:		Concession:	
Well Depth:		Concession Name:	
Overburden/Bedrock:		Easting NAD83:	
Pump Rate:		Northing NAD83:	
Static Water Level:		Zone:	
Clear/Cloudy:		UTM Reliability:	
Municipality:	NEPEAN TOWNSHIP		
Site Info:			

PDF URL (Map): https://d2khazk8e83rdv.cloudfront.net/moe_mapping/downloads/2Water/Wells_pdfs/721\7212067.pdf

Additional Detail(s) (Map)

Well Completed Date:	10/15/2013
Year Completed:	2013
Depth (m):	6.1
Latitude:	45.4144174832389
Longitude:	-75.6957245345925
X:	-75.69572437312371
Y:	45.41441747592533
Path:	721\7212067.pdf

Bore Hole Information

Bore Hole ID:	1004655744	***Elevation:***	
DP2BR:		***Elevrc:***	
Spatial Status:		***Zone:***	18
Code OB:		***East83:***	445563.00
Code OB Desc:		***North83:***	5029224.00
Open Hole:		***Org CS:***	UTM83
Cluster Kind:		***UTMRC:***	4
Date Completed:	10/15/2013	***UTMRC Desc:***	margin of error : 30 m - 100 m
Remarks:		***Location Method:***	wwr
Location Method Desc:	on Water Well Record		
Elevrc Desc:			
Location Source Date:			
Improvement Location Source:			
Improvement Location Method:			
Source Revision Comment:			
Supplier Comment:			

Overburden and Bedrock Materials Interval

Formation ID:	1004978359
Layer:	1
Color:	6
General Color:	BROWN
Material 1:	02
Material 1 Desc:	TOPSOIL
Material 2:	85
Material 2 Desc:	SOFT
Material 3:	
Material 3 Desc:	
Formation Top Depth:	0.0
Formation End Depth:	0.3100000023841858
Formation End Depth UOM:	m

Overburden and Bedrock Materials Interval

Formation ID:	1004978360
Layer:	2
Color:	6
General Color:	BROWN
Material 1:	28
Material 1 Desc:	SAND
Material 2:	85
Material 2 Desc:	SOFT
Material 3:	
Material 3 Desc:	
Formation Top Depth:	0.3100000023841858

Formation End Depth: 1.8300000429153442
Formation End Depth UOM: m

Overburden and Bedrock Materials Interval

Formation ID: 1004978361
Layer: 3
Color: 2
General Color: GREY
Material 1: 05
Material 1 Desc: CLAY
Material 2: 06
Material 2 Desc: SILT
Material 3: 85
Material 3 Desc: SOFT
Formation Top Depth: 1.8300000429153442
Formation End Depth: 6.099999904632568
Formation End Depth UOM: m

Annular Space/Abandonment Sealing Record

Plug ID: 1004978369
Layer: 1
Plug From: 0.0
Plug To: 0.3100000023841858
Plug Depth UOM: m

Annular Space/Abandonment Sealing Record

Plug ID: 1004978370
Layer: 2
Plug From: 0.3100000023841858
Plug To: 2.740000009536743
Plug Depth UOM: m

Annular Space/Abandonment Sealing Record

Plug ID: 1004978371
Layer: 3
Plug From: 2.740000009536743
Plug To: 6.099999904632568
Plug Depth UOM: m

Method of Construction & Well Use

Method Construction ID: 1004978368
Method Construction Code: D
Method Construction: Direct Push
Other Method Construction:

Pipe Information

Pipe ID: 1004978358
Casing No: 0
Comment:
Alt Name:

Construction Record - Casing

Casing ID:	1004978364
Layer:	1
Material:	5
Open Hole or Material:	PLASTIC
Depth From:	0.0
Depth To:	3.0999999046325684
Casing Diameter:	3.450000047683716
Casing Diameter UOM:	cm
Casing Depth UOM:	m

Construction Record - Screen

Screen ID:	1004978365
Layer:	1
Slot:	10
Screen Top Depth:	3.0999999046325684
Screen End Depth:	6.099999904632568
Screen Material:	5
Screen Depth UOM:	m
Screen Diameter UOM:	cm
Screen Diameter:	4.210000038146973

Water Details

Water ID:	1004978363
Layer:	
Kind Code:	
Kind:	
Water Found Depth:	
Water Found Depth UOM:	m

Hole Diameter

Hole ID:	1004978362
Diameter:	8.25
Depth From:	0.0
Depth To:	6.099999904632568
Hole Depth UOM:	m
Hole Diameter UOM:	cm

---

192 ***1 of 1*** ***SSE/283.0*** ***76.9 / 0.00*** ***384 MCLAUREN RD OTTAWA ON*** ***WWIS***

Well ID:	7212004	***Flowing (Y/N):***	
Construction Date:		***Flow Rate:***	
Use 1st:	Monitoring and Test Hole	***Data Entry Status:***	
Use 2nd:		***Data Src:***	
Final Well Status:	Monitoring and Test Hole	***Date Received:***	11/28/2013
Water Type:		***Selected Flag:***	TRUE
Casing Material:		***Abandonment Rec:***	
Audit No:	Z177967	***Contractor:***	7241
Tag:	A150791	***Form Version:***	7
Constructn Method:		***Owner:***	
Elevation (m):		***County:***	OTTAWA-CARLETON
Elevatn Reliabilty:		***Lot:***	
Depth to Bedrock:		***Concession:***	
Well Depth:		***Concession Name:***	
Overburden/Bedrock:		***Easting NAD83:***	
Pump Rate:		***Northing NAD83:***	

Static Water Level: ***Zone:***
Clear/Cloudy: ***UTM Reliability:***
Municipality: NEPEAN TOWNSHIP
Site Info:

PDF URL (Map): https://d2khazk8e83rdv.cloudfront.net/moe_mapping/downloads/2Water/Wells_pdfs/721\7212004.pdf

Additional Detail(s) (Map)

Well Completed Date: 10/15/2013
Year Completed: 2013
Depth (m): 4.57
Latitude: 45.41439932634
Longitude: -75.6957498723667
X: -75.69574971009945
Y: 45.4143993192408
Path: 721\7212004.pdf

Bore Hole Information

Bore Hole ID: 1004655512 ***Elevation:***
DP2BR: ***Elevrc:***
Spatial Status: ***Zone:*** 18
Code OB: ***East83:*** 445561.00
Code OB Desc: ***North83:*** 5029222.00
Open Hole: ***Org CS:*** UTM83
Cluster Kind: ***UTMRC:*** 4
Date Completed: 10/15/2013 ***UTMRC Desc:*** margin of error : 30 m - 100 m
Remarks: ***Location Method:*** wwr
Location Method Desc: on Water Well Record
Elevrc Desc:
Location Source Date:
Improvement Location Source:
Improvement Location Method:
Source Revision Comment:
Supplier Comment:

Overburden and Bedrock Materials Interval

Formation ID: 1004976208
Layer: 3
Color: 2
General Color: GREY
Material 1: 05
Material 1 Desc: CLAY
Material 2: 06
Material 2 Desc: SILT
Material 3: 85
Material 3 Desc: SOFT
Formation Top Depth: 1.8200000524520874
Formation End Depth: 4.570000171661377
Formation End Depth UOM: m

Overburden and Bedrock Materials Interval

Formation ID: 1004976206
Layer: 1
Color: 2
General Color: GREY
Material 1: 11

Material 1 Desc:	GRAVEL
Material 2:	73
Material 2 Desc:	HARD
Material 3:	
Material 3 Desc:	
Formation Top Depth:	0.0
Formation End Depth:	0.3100000023841858
Formation End Depth UOM:	m

Overburden and Bedrock Materials Interval

Formation ID:	1004976207
Layer:	2
Color:	6
General Color:	BROWN
Material 1:	28
Material 1 Desc:	SAND
Material 2:	11
Material 2 Desc:	GRAVEL
Material 3:	85
Material 3 Desc:	SOFT
Formation Top Depth:	0.3100000023841858
Formation End Depth:	1.8200000524520874
Formation End Depth UOM:	m

Annular Space/Abandonment Sealing Record

Plug ID:	1004976216
Layer:	1
Plug From:	0.0
Plug To:	0.3100000023841858
Plug Depth UOM:	m

Annular Space/Abandonment Sealing Record

Plug ID:	1004976217
Layer:	2
Plug From:	0.3100000023841858
Plug To:	2.740000009536743
Plug Depth UOM:	m

Annular Space/Abandonment Sealing Record

Plug ID:	1004976218
Layer:	3
Plug From:	2.740000009536743
Plug To:	4.570000171661377
Plug Depth UOM:	m

Method of Construction & Well Use

Method Construction ID:	1004976215
Method Construction Code:	D
Method Construction:	Direct Push
Other Method Construction:	

Pipe Information

Pipe ID:	1004976205
Casing No:	0
Comment:	
Alt Name:	

Construction Record - Casing

Casing ID:	1004976211
Layer:	1
Material:	5
Open Hole or Material:	PLASTIC
Depth From:	0.0
Depth To:	3.0999999046325684
Casing Diameter:	3.450000047683716
Casing Diameter UOM:	cm
Casing Depth UOM:	m

Construction Record - Screen

Screen ID:	1004976212
Layer:	1
Slot:	10
Screen Top Depth:	3.0999999046325684
Screen End Depth:	4.570000171661377
Screen Material:	5
Screen Depth UOM:	m
Screen Diameter UOM:	cm
Screen Diameter:	4.239999771118164

Water Details

Water ID:	1004976210
Layer:	
Kind Code:	
Kind:	
Water Found Depth:	
Water Found Depth UOM:	m

Hole Diameter

Hole ID:	1004976209
Diameter:	4.570000171661377
Depth From:	0.0
Depth To:	
Hole Depth UOM:	m
Hole Diameter UOM:	cm

---

193 | ***1 of 1*** | ***WNW/283.1*** | ***77.6 / 0.69*** | ***164 Bank St Ottawa ON K1P5N8*** | ***EHS***

Order No:	20140307084	***Nearest Intersection:***	
Status:	C	***Municipality:***	
Report Type:	Custom Report	***Client Prov/State:***	ON
Report Date:	13-MAR-14	***Search Radius (km):***	.25
Date Received:	07-MAR-14	***X:***	-75.699397
Previous Site Name:		***Y:***	45.418549
Lot/Building Size:			
Additional Info Ordered:			

Map Key	Number of Records	Direction/ Distance (m)	Elev/Diff (m)	Site	DB
194	1 of 1	NW/283.2	77.6 / 0.69	162/164 BANK ST & 301 LAURIER AVE W OTTAWA ON	EHS

Order No:	20061010005	**Nearest Intersection:**	
Status:	C	**Municipality:**	
Report Type:	Custom Report	**Client Prov/State:**	ON
Report Date:	10/18/2006	**Search Radius (km):**	0.25
Date Received:	10/10/2006	**X:**	-75.699312
Previous Site Name:		**Y:**	45.418616
Lot/Building Size:			
Additional Info Ordered:	Fire Insur. Maps And /or Site Plans		

Map Key	Number of Records	Direction/ Distance (m)	Elev/Diff (m)	Site	DB
195	1 of 1	SSE/283.4	75.8 / -1.08	321 Bank Street Ottawa ON Ottawa ON K2P 1X9	EHS

Order No:	22012400722	**Nearest Intersection:**	
Status:	C	**Municipality:**	
Report Type:	Standard Report	**Client Prov/State:**	ON
Report Date:	27-JAN-22	**Search Radius (km):**	.25
Date Received:	24-JAN-22	**X:**	-75.6953624
Previous Site Name:		**Y:**	45.4144852
Lot/Building Size:			
Additional Info Ordered:	Fire Insur. Maps and/or Site Plans		

Map Key	Number of Records	Direction/ Distance (m)	Elev/Diff (m)	Site	DB
196	1 of 4	NE/283.5	74.9 / -1.97	The Canadian Red Cross Society 170 Metcalfe St Ottawa ON	CA

Certificate #:	1285-8M3RVU
Application Year:	2011
Issue Date:	10/7/2011
Approval Type:	Air
Status:	Approved
Application Type:	
Client Name:	
Client Address:	
Client City:	
Client Postal Code:	
Project Description:	
Contaminants:	
Emission Control:	

Map Key	Number of Records	Direction/ Distance (m)	Elev/Diff (m)	Site	DB
196	2 of 4	NE/283.5	74.9 / -1.97	170 Metcalfe St Ottawa ON K2P2P2	EHS

Order No:	20150423013	**Nearest Intersection:**	
Status:	C	**Municipality:**	
Report Type:	Custom Report	**Client Prov/State:**	ON
Report Date:	28-APR-15	**Search Radius (km):**	.25
Date Received:	23-APR-15	**X:**	-75.694429
Previous Site Name:		**Y:**	45.419049
Lot/Building Size:			
Additional Info Ordered:			

Map Key	Number of Records	Direction/ Distance (m)	Elev/Diff (m)	Site	DB
196	3 of 4	NE/283.5	74.9 / -1.97	The Canadian Red Cross Society 170 Metcalfe St Ottawa ON K2P 2P2	ECA

Map Key	Number of Records	Direction/ Distance (m)	Elev/Diff (m)	Site	DB

Approval No:	1285-8M3RVU	**MOE District:**	Ottawa
Approval Date:	2011-10-07	**City:**	
Status:	Approved	**Longitude:**	-75.69443
Record Type:	ECA	**Latitude:**	45.419052
Link Source:	IDS	**Geometry X:**	
SWP Area Name:	Rideau Valley	**Geometry Y:**	
Approval Type:	ECA-AIR		
Project Type:	AIR		
Business Name:	The Canadian Red Cross Society		
Address:	170 Metcalfe St		
Full Address:			
Full PDF Link:	https://www.accessenvironment.ene.gov.on.ca/instruments/7357-8JVNNX-14.pdf		
PDF Site Location:			

---

196 | ***4 of 4*** | ***NE/283.5*** | ***74.9 / -1.97*** | ***170 METCALFE STREET LIMITED***
170 METCALFE STREET ON
Ottawa ON | ***RSC***

RSC No:	225533	**X:**	-75.69441406130788
RA No:		**Y:**	45.419070115619455
Status:	FILED	**Latitude:**	45.41907012
Filing Date:		**Longitude:**	-75.69441406
Date Ack:		**UTM Coordinates:**	
Date Returned:		**Latitude Longitude:**	
Approval Date:	April 23, 2019	**Accuracy Estimate:**	
Cert Date:		**Measurement Method:**	
Cert Prop Use No:		**Mailing Address:**	
Curr Property Use:		**Telephone:**	
Intended Prop Use:		**Fax:**	
Restoration Type:		**Email:**	
Soil Type:		**Postal Code:**	K2P 1P3
Criteria:		**Ministry District:**	
Stratified (Y/N):		**MOE District:**	Ottawa
Audit (Y/N):		**SWP Area Name:**	Rideau Valley
Entire Leg Prop. (Y/N):		**Qual Person Name:**	DANIEL ARNOTT
CPU Issu Sect 1686:		**Consultant:**	
Business Name:	170 METCALFE STREET LIMITED		
Address:	170 METCALFE STREET ON		
Legal Desc:			
Site Pin:	04115-0171 (LT)		
Asmt Roll No:			
Project Type:	POST2011		
Approval Type:	RSC based on Phase One and Two ESAs		
Applicable Standards:			
PDF Link:	https://www.accessenvironment.ene.gov.on.ca/AEWeb/ae/ViewDocument.action?documentRefID=225533		

---

197 | ***1 of 4*** | ***WNW/286.2*** | ***77.6 / 0.69*** | ***301 Laurier Ave. W***
Ottawa ON | ***EHS***

Order No:	20010501009	**Nearest Intersection:**	at Bank St.
Status:	C	**Municipality:**	
Report Type:	Complete Report	**Client Prov/State:**	ON
Report Date:	5/8/01	**Search Radius (km):**	0.25
Date Received:	5/1/01	**X:**	-81.195759
Previous Site Name:		**Y:**	43.455833
Lot/Building Size:			
Additional Info Ordered:			

---

197 | ***2 of 4*** | ***WNW/286.2*** | ***77.6 / 0.69*** | ***R. E. Hein Construction***
301 LAURIER AVENUE WEST | ***GEN***

OTTAWA ON

Generator Info

Generator No:	ON4268847	***Choice of Contact:***	
Approval Years:	03,04	***Contaminated Fac:***	
Status:		***MHSW Facility:***	
PO Box No:		***SIC Code:***	
Country:			
Co Admin:			
Phone No Admin:			
SIC Description:			

197 ***3 of 4*** ***WNW/286.2*** ***77.6 / 0.69*** ***Communications, Energy & Paperworkers Union of Canada*** ***301 Laurier Ave W*** ***Ottawa ON K1P 6M6*** ***PAP***

Company ID:	4582170953	***Year:***	2009
Status:	Active	***Description:***	
Type:		***Website:***	
Operation:			
Status Desc:			
Effluent Pollution Control:			
Company Name:			
Division:			
Company Mailing Address:			
Mailing Address:	301 Laurier Ave W, Ottawa ON K1P 6M6		
Mill Mailing Address:			
Mill Notes:	President: Dave Coles Secretary-Treasurer: Gaétan Ménard Media Contact: Michelle Walsh Atlantic: Ervan Cronk, Vice President, 1077 St. George Blvd., Ste. 440, Moncton, N.B. E1E 4C9, Tel.: 506-857-8647 Quebec: Michel Ouimet, Executive Vice President, 565 Boul. Crémazie Est, Bureau 9100, Montreal, QC H2M 2V6, Tel.: 514-384-9000. Ontario: Bob Huget, Vice President, 5915 Airport Road, Suite 510, Mississauga, ON, L4V 1T1, Tel.: 905-678-0800. Western: Don MacNeil, Vice President, 1199 W. Pender St., Ste. 540, Vancouver, BC V6E 2R1. Tel.: 604-682-6501. "		
History:			
Company History:			

197 ***4 of 4*** ***WNW/286.2*** ***77.6 / 0.69*** ***301 Laurier Avenue West*** ***Ottawa ON K1P 6M6*** ***EHS***

Order No:	21062200228	***Nearest Intersection:***	
Status:	C	***Municipality:***	
Report Type:	Standard Report	***Client Prov/State:***	ON
Report Date:	25-JUN-21	***Search Radius (km):***	.25
Date Received:	22-JUN-21	***X:***	-75.6994095
Previous Site Name:		***Y:***	45.4185813
Lot/Building Size:			
Additional Info Ordered:			

198 ***1 of 1*** ***SSW/286.7*** ***77.9 / 1.00*** ***429 MC LEARN*** ***OTTAWA ON*** ***WWIS***

Well ID:	7233875	***Flowing (Y/N):***	
Construction Date:		***Flow Rate:***	
Use 1st:	Monitoring and Test Hole	***Data Entry Status:***	
Use 2nd:	0	***Data Src:***	
Final Well Status:	Monitoring and Test Hole	***Date Received:***	12/15/2014
Water Type:		***Selected Flag:***	TRUE

Casing Material:		**Abandonment Rec:**	
Audit No:	Z198210	**Contractor:**	7241
Tag:	A173761	**Form Version:**	7
Constructn Method:		**Owner:**	
Elevation (m):		**County:**	OTTAWA-CARLETON
Elevatn Reliabilty:		**Lot:**	
Depth to Bedrock:		**Concession:**	
Well Depth:		**Concession Name:**	
Overburden/Bedrock:		**Easting NAD83:**	
Pump Rate:		**Northing NAD83:**	
Static Water Level:		**Zone:**	
Clear/Cloudy:		**UTM Reliability:**	

Municipality: NEPEAN TOWNSHIP
Site Info:

PDF URL (Map): https://d2khazk8e83rdv.cloudfront.net/moe_mapping/downloads/2Water/Wells_pdfs/723\7233875.pdf

Additional Detail(s) (Map)

Well Completed Date: 11/06/2014
Year Completed: 2014
Depth (m): 6.1
Latitude: 45.4143871652221
Longitude: -75.6977434596111
X: -75.6977432983287
Y: 45.41438715832119
Path: 723\7233875.pdf

Bore Hole Information

Bore Hole ID:	1005260617	**Elevation:**	
DP2BR:		**Elevrc:**	
Spatial Status:		**Zone:**	18
Code OB:		**East83:**	445405.00
Code OB Desc:		**North83:**	5029222.00
Open Hole:		**Org CS:**	UTM83
Cluster Kind:		**UTMRC:**	4
Date Completed:	11/06/2014	**UTMRC Desc:**	margin of error : 30 m - 100 m
Remarks:		**Location Method:**	wwr

Location Method Desc: on Water Well Record
Elevrc Desc:
Location Source Date:
Improvement Location Source:
Improvement Location Method:
Source Revision Comment:
Supplier Comment:

Overburden and Bedrock Materials Interval

Formation ID: 1005436584
Layer: 3
Color: 6
General Color: BROWN
Material 1: 05
Material 1 Desc: CLAY
Material 2:
Material 2 Desc:
Material 3: 84
Material 3 Desc: SILTY
Formation Top Depth: 3.0999999046325684
Formation End Depth: 4.880000114440918
Formation End Depth UOM: m

Overburden and Bedrock Materials Interval

Formation ID:	1005436583
Layer:	2
Color:	6
General Color:	BROWN
Material 1:	28
Material 1 Desc:	SAND
Material 2:	05
Material 2 Desc:	CLAY
Material 3:	84
Material 3 Desc:	SILTY
Formation Top Depth:	1.2200000286102295
Formation End Depth:	3.0999999046325684
Formation End Depth UOM:	m

Overburden and Bedrock Materials Interval

Formation ID:	1005436582
Layer:	1
Color:	6
General Color:	BROWN
Material 1:	01
Material 1 Desc:	FILL
Material 2:	11
Material 2 Desc:	GRAVEL
Material 3:	28
Material 3 Desc:	SAND
Formation Top Depth:	0.0
Formation End Depth:	1.2200000286102295
Formation End Depth UOM:	m

Overburden and Bedrock Materials Interval

Formation ID:	1005436585
Layer:	4
Color:	2
General Color:	GREY
Material 1:	05
Material 1 Desc:	CLAY
Material 2:	06
Material 2 Desc:	SILT
Material 3:	85
Material 3 Desc:	SOFT
Formation Top Depth:	4.880000114440918
Formation End Depth:	6.099999904632568
Formation End Depth UOM:	m

Annular Space/Abandonment Sealing Record

Plug ID:	1005436595
Layer:	3
Plug From:	2.740000009536743
Plug To:	6.099999904632568
Plug Depth UOM:	m

Annular Space/Abandonment

Sealing Record

Plug ID:	1005436593
Layer:	1
Plug From:	0.0
Plug To:	0.3100000023841858
Plug Depth UOM:	m

Annular Space/Abandonment Sealing Record

Plug ID:	1005436594
Layer:	2
Plug From:	0.3100000023841858
Plug To:	2.740000009536743
Plug Depth UOM:	m

Method of Construction & Well Use

Method Construction ID:	1005436592
Method Construction Code:	2
Method Construction:	Rotary (Convent.)
Other Method Construction:	

Pipe Information

Pipe ID:	1005436581
Casing No:	0
Comment:	
Alt Name:	

Construction Record - Casing

Casing ID:	1005436588
Layer:	1
Material:	5
Open Hole or Material:	PLASTIC
Depth From:	0.0
Depth To:	3.0999999046325684
Casing Diameter:	5.199999809265137
Casing Diameter UOM:	cm
Casing Depth UOM:	m

Construction Record - Screen

Screen ID:	1005436589
Layer:	1
Slot:	10
Screen Top Depth:	3.0999999046325684
Screen End Depth:	6.099999904632568
Screen Material:	5
Screen Depth UOM:	m
Screen Diameter UOM:	cm
Screen Diameter:	6.03000020980835

Water Details

Water ID:	1005436587
Layer:	
Kind Code:	

Map Key	Number of Records	Direction/ Distance (m)	Elev/Diff (m)	Site	DB

Kind:
Water Found Depth:
Water Found Depth UOM: m

Hole Diameter

Hole ID: 1005436586
Diameter: 15.319999694824219
Depth From: 0.0
Depth To: 6.099999904632568
Hole Depth UOM: m
Hole Diameter UOM: cm

---

199 | ***1 of 1*** | ***ENE/287.0*** | ***73.9 / -3.00*** | ***214 Metcalfe Street Ottawa ON K2P 1P7*** | ***EHS***

Order No: 20191128024
Status: C
Report Type: Site Report
Report Date: 29-NOV-19
Date Received: 28-NOV-19
Previous Site Name:
Lot/Building Size:
Additional Info Ordered:

Nearest Intersection:
Municipality:
Client Prov/State: ON
Search Radius (km): .001
X: -75.693274
Y: 45.4178

---

200 | ***1 of 11*** | ***NNW/287.0*** | ***76.9 / 0.04*** | ***FOX PRINT & COPY LTD. 124 O'CONNOR ST OTTAWA ON K1P 5M9*** | ***SCT***

Established: 1985
Plant Size (ft²): 1780
Employment: 7

--Details--
Description: Quick Printing
SIC/NAICS Code: 323114

Description: Digital Printing
SIC/NAICS Code: 323115

Description: Other Printing
SIC/NAICS Code: 323119

---

200 | ***2 of 11*** | ***NNW/287.0*** | ***76.9 / 0.04*** | ***QUADRAPRINT (1996) 124 O'CONNOR ST OTTAWA ON K1P 5M9*** | ***SCT***

Established: 1985
Plant Size (ft²): 1780
Employment: 7

--Details--
Description: COMMERCIAL PRINTING, LITHOGRAPHIC
SIC/NAICS Code: 2752

---

200 | ***3 of 11*** | ***NNW/287.0*** | ***76.9 / 0.04*** | ***ARTEXT ELECTRONIC PUBLISHING INC. 124 O'CONNOR ST., SUITE 200*** | ***GEN***

Map Key	Number of Records	Direction/ Distance (m)	Elev/Diff (m)	Site	DB
				OTTAWA ON K1P 5M9	

Generator Info

Generator No:	ON0940700	**Choice of Contact:**	
Approval Years:	86,87,88	**Contaminated Fac:**	
Status:		**MHSW Facility:**	
PO Box No:		**SIC Code:**	2821
Country:			
Co Admin:			
Phone No Admin:			
SIC Description:	PLATEMAKING, ETC.		

Waste Detail(s)

Waste Class:	264
Waste Class Name:	PHOTOPROCESSING WASTES

Map Key	Number of Records	Direction/ Distance (m)	Elev/Diff (m)	Site	DB
200	4 of 11	NNW/287.0	76.9 / 0.04	ARTEXT ELECTRONIC--OUT OF BUSINESS 124 O'CONNOR ST., SUITE 200 OTTAWA ON K1P 5M9	GEN

Generator Info

Generator No:	ON0940700	**Choice of Contact:**	
Approval Years:	89,90	**Contaminated Fac:**	
Status:		**MHSW Facility:**	
PO Box No:		**SIC Code:**	2821
Country:			
Co Admin:			
Phone No Admin:			
SIC Description:	PLATEMAKING, ETC.		

Waste Detail(s)

Waste Class:	264
Waste Class Name:	PHOTOPROCESSING WASTES

Map Key	Number of Records	Direction/ Distance (m)	Elev/Diff (m)	Site	DB
200	5 of 11	NNW/287.0	76.9 / 0.04	ARTEXT ELECTRONIC (OUT OF BUS.) 03-293 124 O'CONNOR ST., SUITE 200 OTTAWA ON K1P 5M9	GEN

Generator Info

Generator No:	ON0940700	**Choice of Contact:**	
Approval Years:	92,93,94,95,96,97,98	**Contaminated Fac:**	
Status:		**MHSW Facility:**	
PO Box No:		**SIC Code:**	2821
Country:			
Co Admin:			
Phone No Admin:			
SIC Description:	PLATEMAKING, ETC.		

Map Key	Number of Records	Direction/ Distance (m)	Elev/Diff (m)	Site	DB
200	6 of 11	NNW/287.0	76.9 / 0.04	ARTEXT ELECTRONIC PUBLISHING INC. 124 O'CONNOR ST. SUITE 200	GEN

Map Key	Number of Records	Direction/ Distance (m)	Elev/Diff (m)	Site	DB
				OTTAWA ON K1P 5M9	

Generator Info

Generator No:	ON0940701	**Choice of Contact:**	
Approval Years:	89,90	**Contaminated Fac:**	
Status:		**MHSW Facility:**	
PO Box No:		**SIC Code:**	2821
Country:			
Co Admin:			
Phone No Admin:			
SIC Description:	PLATEMAKING, ETC.		

Waste Detail(s)

Waste Class:	264
Waste Class Name:	PHOTOPROCESSING WASTES

Map Key	Number of Records	Direction/ Distance (m)	Elev/Diff (m)	Site	DB
200	7 of 11	NNW/287.0	76.9 / 0.04	ARTEXT ELE(OUT OF BUSINESS)G INC. 03-388 124 O'CONNOR ST. SUITE 200 OTTAWA ON K1P 5M9	GEN

Generator Info

Generator No:	ON0940701	**Choice of Contact:**	
Approval Years:	92,93,94,95,96,97,98	**Contaminated Fac:**	
Status:		**MHSW Facility:**	
PO Box No:		**SIC Code:**	2821
Country:			
Co Admin:			
Phone No Admin:			
SIC Description:	PLATEMAKING, ETC.		

Waste Detail(s)

Waste Class:	264
Waste Class Name:	PHOTOPROCESSING WASTES

Map Key	Number of Records	Direction/ Distance (m)	Elev/Diff (m)	Site	DB
200	8 of 11	NNW/287.0	76.9 / 0.04	HUNT CLUB PRESS LTD (OUT OF BUSINESS) 263 LAURIER AVE. W. OTTAWA ON K1P 5J9	GEN

Generator Info

Generator No:	ON1642400	**Choice of Contact:**	
Approval Years:	92,93,96,97,98	**Contaminated Fac:**	
Status:		**MHSW Facility:**	
PO Box No:		**SIC Code:**	2819
Country:			
Co Admin:			
Phone No Admin:			
SIC Description:	OTHER COMM. PRINTING		

Waste Detail(s)

Map Key	Number of Records	Direction/ Distance (m)	Elev/Diff (m)	Site	DB
Waste Class:		264			
Waste Class Name:		PHOTOPROCESSING WASTES			

200	9 of 11	NNW/287.0	76.9 / 0.04	**HUNT CLUB PRESS LTD. 19-736** **263 LAURIER AVE. W.** **OTTAWA ON K1P 5J9**	GEN

Generator Info

Generator No:	ON1642400	**Choice of Contact:**	
Approval Years:	94,95	**Contaminated Fac:**	
Status:		**MHSW Facility:**	
PO Box No:		**SIC Code:**	2819
Country:			
Co Admin:			
Phone No Admin:			
SIC Description:	OTHER COMM. PRINTING		

Waste Detail(s)

Waste Class:	264
Waste Class Name:	PHOTOPROCESSING WASTES

200	10 of 11	NNW/287.0	76.9 / 0.04	**QUADRAPRESS INC.** **263 LAURIER AVENUE WEST** **OTTAWA ON K1P 5J9**	GEN

Generator Info

Generator No:	ON1937100	**Choice of Contact:**	
Approval Years:	94,95,96,97,98	**Contaminated Fac:**	
Status:		**MHSW Facility:**	
PO Box No:		**SIC Code:**	7796
Country:			
Co Admin:			
Phone No Admin:			
SIC Description:	DUPLICATING SERV.		

Waste Detail(s)

Waste Class:	264
Waste Class Name:	PHOTOPROCESSING WASTES

200	11 of 11	NNW/287.0	76.9 / 0.04	**124 O'Connor Street** **Ottawa ON K1P 5M9**	EHS

Order No:	20060418005	**Nearest Intersection:**	
Status:	C	**Municipality:**	
Report Type:	Complete Report	**Client Prov/State:**	ON
Report Date:	4/26/2006	**Search Radius (km):**	0.25
Date Received:	4/18/2006	**X:**	-75.697505
Previous Site Name:		**Y:**	45.41942
Lot/Building Size:			
Additional Info Ordered:	Fire Insur. Maps and/or Site Plans		

Map Key	Number of Records	Direction/ Distance (m)	Elev/Diff (m)	Site	DB
201	1 of 3	NE/289.3	74.9 / -2.00	70 Gloucester Street Ottawa ON K2P 0A2	EHS

Order No:	20071221012	**Nearest Intersection:**	
Status:	C	**Municipality:**	
Report Type:	CAN - Custom Report	**Client Prov/State:**	
Report Date:	1/2/2008	**Search Radius (km):**	0.25
Date Received:	12/21/2007	**X:**	-75.694792
Previous Site Name:		**Y:**	45.419334
Lot/Building Size:			
Additional Info Ordered:	Fire Insur. Maps And /or Site Plans		

Map Key	Number of Records	Direction/ Distance (m)	Elev/Diff (m)	Site	DB
201	2 of 3	NE/289.3	74.9 / -2.00	Claridge Homes (70 Gloucester) Inc. 70 Gloucester Street and 89-91 Nepean Street Address: 70 Gloucester Street St, Ottawa, City District Office: Ottawa GeoReference: Zone: 18, UTM Easting: 445635, UTM Northing: 5029740, , Site #: 0723- AH5JSZ CITY OF OTTAWA ON	PTTW

EBR Registry No:	012-9475	**Decision Posted:**	
Ministry Ref No:	3632-AH5JJ9	**Exception Posted:**	
Notice Type:	Instrument Decision	**Section:**	
Notice Stage:		**Act 1:**	
Notice Date:	April 12, 2019	**Act 2:**	
Proposal Date:	January 03, 2017	**Site Location Map:**	
Year:	2017		
Instrument Type:	Permit to Take Water - OWRA s. 34		
Off Instrument Name:			
Posted By:			
Company Name:			
Site Address:			
Location Other:			
Proponent Name:	Claridge Homes (70 Gloucester) Inc.		
Proponent Address:	210 Gladstone Avenue Ave avenue Unit 2001 210 Ottawa Ontario Canada K2P 0Y6		
Comment Period:			
URL:	http://www.ebr.gov.on.ca/ERS-WEB-External/displaynoticecontent.do?noticeId=MTMxMzY0&statusId=MjA0OTg0&language=en		

Summary:

Site Location Details:

70 Gloucester Street and 89-91 Nepean Street
Address: 70 Gloucester Street St, Ottawa, City
District Office: Ottawa
GeoReference: Zone: 18, UTM Easting: 445635, UTM Northing: 5029740, ,
Site #: 0723-AH5JSZ
CITY OF OTTAWA

Map Key	Number of Records	Direction/ Distance (m)	Elev/Diff (m)	Site	DB
201	3 of 3	NE/289.3	74.9 / -2.00	CLARIDGE HOMES (70 GLOUCESTER) INC. 70 GLOUCESTER STREET ON Ottawa ON	RSC

RSC No:	225619	**X:**	-75.69486181937474
RA No:		**Y:**	45.419103397502425
Status:	FILED	**Latitude:**	45.4191034
Filing Date:		**Longitude:**	-75.69486182
Date Ack:		**UTM Coordinates:**	
Date Returned:		**Latitude Longitude:**	
Approval Date:	May 10, 2019	**Accuracy Estimate:**	
Cert Date:		**Measurement Method:**	
Cert Prop Use No:		**Mailing Address:**	

Map Key	Number of Records	Direction/ Distance (m)	Elev/Diff (m)	Site	DB

Curr Property Use:		**Telephone:**	
Intended Prop Use:		**Fax:**	
Restoration Type:		**Email:**	
Soil Type:		**Postal Code:**	K2P 0A2
Criteria:		**Ministry District:**	
Stratified (Y/N):		**MOE District:**	Ottawa
Audit (Y/N):		**SWP Area Name:**	Rideau Valley
Entire Leg Prop. (Y/N):		**Qual Person Name:**	LAUREN KRATZ
CPU Issu Sect 1686:		**Consultant:**	
Business Name:	CLARIDGE HOMES (70 GLOUCESTER) INC.		
Address:	70 GLOUCESTER STREET ON		
Legal Desc:			
Site Pin:	04115-0153 (LT)		
Asmt Roll No:			
Project Type:	POST2011		
Approval Type:	RSC based on Phase One and Two ESAs		
Applicable Standards:			
PDF Link:	https://www.accessenvironment.ene.gov.on.ca/AEWeb/ae/ViewDocument.action?documentRefID=225619		

202	1 of 22	NW/289.3	77.9 / 1.00	**The Great West Life Assurance Company** **269 Laurier Avenue West** **Ottawa ON K1P 5J9**	GEN

Generator Info

Generator No:	ON8478731	**Choice of Contact:**	
Approval Years:	07,08	**Contaminated Fac:**	
Status:		**MHSW Facility:**	
PO Box No:		**SIC Code:**	523990
Country:			
Co Admin:			
Phone No Admin:			
SIC Description:	All Other Financial Investment Activities		

Waste Detail(s)

Waste Class:	251
Waste Class Name:	OIL SKIMMINGS & SLUDGES

202	2 of 22	NW/289.3	77.9 / 1.00	**GWL Realty Advisors Inc.** **269 Laurier Avenue Wes** **Ottawa ON**	CA

Certificate #:	6108-6GEQA3
Application Year:	2005
Issue Date:	9/22/2005
Approval Type:	Air
Status:	Approved
Application Type:	
Client Name:	
Client Address:	
Client City:	
Client Postal Code:	
Project Description:	
Contaminants:	
Emission Control:	

202	3 of 22	NW/289.3	77.9 / 1.00	**269 Laurier Avenue West** **Ottawa ON K1P 5J9**	EHS

Map Key	Number of Records	Direction/ Distance (m)	Elev/Diff (m)	Site	DB

Order No:	20101112026	**Nearest Intersection:**	Laurier Avenue West and Bank Street
Status:	C	**Municipality:**	
Report Type:	Standard Report	**Client Prov/State:**	ON
Report Date:	11/23/2010	**Search Radius (km):**	0.25
Date Received:	11/12/2010 12:03:44 PM	**X:**	-75.698328
Previous Site Name:		**Y:**	45.418964
Lot/Building Size:			
Additional Info Ordered:			

---

202 | ***4 of 22*** | ***NW/289.3*** | ***77.9 / 1.00*** | ***The Great-West Life Assurance Company*** | ***GEN***
269 Laurier Avenue West
Ottawa ON K1P 5J9

Generator Info

Generator No:	ON8478731	**Choice of Contact:**	
Approval Years:	2009	**Contaminated Fac:**	
Status:		**MHSW Facility:**	
PO Box No:		**SIC Code:**	523990
Country:			
Co Admin:			
Phone No Admin:			
SIC Description:	All Other Financial Investment Activities		

Waste Detail(s)

Waste Class:	251
Waste Class Name:	OIL SKIMMINGS & SLUDGES

---

202 | ***5 of 22*** | ***NW/289.3*** | ***77.9 / 1.00*** | ***269 Laurier Ave W*** | ***EHS***
Ottawa ON K1P 5J9

Order No:	20130503003	**Nearest Intersection:**	
Status:	C	**Municipality:**	
Report Type:	Standard Report	**Client Prov/State:**	ON
Report Date:	08-MAY-13	**Search Radius (km):**	.25
Date Received:	03-MAY-13	**X:**	0
Previous Site Name:		**Y:**	0
Lot/Building Size:			
Additional Info Ordered:			

---

202 | ***6 of 22*** | ***NW/289.3*** | ***77.9 / 1.00*** | ***The Great-West Life Assurance Company*** | ***GEN***
269 Laurier Avenue West
Ottawa ON K1P 5J9

Generator Info

Generator No:	ON8478731	**Choice of Contact:**	
Approval Years:	2011	**Contaminated Fac:**	
Status:		**MHSW Facility:**	
PO Box No:		**SIC Code:**	531310
Country:			
Co Admin:			
Phone No Admin:			
SIC Description:			

Map Key	Number of Records	Direction/ Distance (m)	Elev/Diff (m)	Site	DB

Waste Detail(s)

Waste Class: 251
Waste Class Name: OIL SKIMMINGS & SLUDGES

---

202 ***7 of 22*** ***NW/289.3*** ***77.9 / 1.00*** ***GWL Realty Advisors Inc.*** ***EBR***
269 Laurier Avenue Ottawa K1P 5J9 CITY OF OTTAWA
ON

EBR Registry No: 011-9796
Ministry Ref No: 4538-9A4Q98
Notice Type: Instrument Decision
Notice Stage:
Notice Date: October 26, 2015
Proposal Date: August 14, 2013
Year: 2013
Instrument Type: (EPA Part II.1-air) - Environmental Compliance Approval (project type: air)
Off Instrument Name:
Posted By:
Company Name: GWL Realty Advisors Inc.
Site Address:
Location Other:
Proponent Name:
Proponent Address: 255 Albert Street , 502, Ottawa Ontario, Canada K1P 6A9
Comment Period:
URL:
Summary:

Decision Posted:
Exception Posted:
Section:
Act 1:
Act 2:
Site Location Map:

Site Location Details:

269 Laurier Avenue Ottawa K1P 5J9 CITY OF OTTAWA

---

202 ***8 of 22*** ***NW/289.3*** ***77.9 / 1.00*** ***GWL Realty Advisors Inc.*** ***ECA***
269 Laurier Avenue Wes
Ottawa ON M5E 1G4

Approval No: 6108-6GEQA3
Approval Date: 2005-09-22
Status: Approved
Record Type: ECA
Link Source: IDS
SWP Area Name: Rideau Valley
Approval Type: ECA-AIR
Project Type: AIR
Business Name: GWL Realty Advisors Inc.
Address: 269 Laurier Avenue Wes
Full Address:
Full PDF Link: https://www.accessenvironment.ene.gov.on.ca/instruments/1393-6EPNMJ-14.pdf
PDF Site Location:

MOE District: Ottawa
City:
Longitude: -75.69862
Latitude: 45.419273
Geometry X:
Geometry Y:

---

202 ***9 of 22*** ***NW/289.3*** ***77.9 / 1.00*** ***The Great-West Life Assurance Company*** ***GEN***
269 Laurier Avenue West
Ottawa ON K1P 5J9

Generator Info

Generator No: ON8478731
Choice of Contact: CO_OFFICIAL

Approval Years:	2016	**Contaminated Fac:**	No
Status:		**MHSW Facility:**	No
PO Box No:		**SIC Code:**	531310
Country:	Canada		
Co Admin:	Michael Santostefano		
Phone No Admin:	613-235-9157 Ext.		
SIC Description:	REAL ESTATE PROPERTY MANAGERS		

Waste Detail(s)

Waste Class:	251
Waste Class Name:	OIL SKIMMINGS & SLUDGES

Map Key	Number of Records	Direction/ Distance (m)	Elev/Diff (m)	Site	DB
202	10 of 22	NW/289.3	77.9 / 1.00	**The Great-West Life Assurance Company** **269 Laurier Avenue West** **Ottawa ON K1P 5J9**	GEN

Generator Info

Generator No:	ON8478731	**Choice of Contact:**	CO_OFFICIAL
Approval Years:	2015	**Contaminated Fac:**	No
Status:		**MHSW Facility:**	No
PO Box No:		**SIC Code:**	531310
Country:	Canada		
Co Admin:	Michael Santostefano		
Phone No Admin:	613-235-9157 Ext.		
SIC Description:	REAL ESTATE PROPERTY MANAGERS		

Waste Detail(s)

Waste Class:	251
Waste Class Name:	OIL SKIMMINGS & SLUDGES

Map Key	Number of Records	Direction/ Distance (m)	Elev/Diff (m)	Site	DB
202	11 of 22	NW/289.3	77.9 / 1.00	**PUBLIC SAFETY CANADA** **269 LAURIER WEST** **OTTAWA ON K1A0S5**	GEN

Generator Info

Generator No:	ON3939522	**Choice of Contact:**	CO_OFFICIAL
Approval Years:	2016	**Contaminated Fac:**	No
Status:		**MHSW Facility:**	No
PO Box No:		**SIC Code:**	911110
Country:	Canada		
Co Admin:			
Phone No Admin:			
SIC Description:	911110		

Waste Detail(s)

Waste Class:	252
Waste Class Name:	WASTE OILS & LUBRICANTS

Waste Detail(s)

Waste Class:	212
Waste Class Name:	ALIPHATIC SOLVENTS

Map Key	Number of Records	Direction/ Distance (m)	Elev/Diff (m)	Site	DB
202	12 of 22	NW/289.3	77.9 / 1.00	The Great-West Life Assurance Company 269 Laurier Avenue West Ottawa ON K1P 5J9	GEN

Generator Info

Generator No:	ON8478731	***Choice of Contact:***	CO_OFFICIAL
Approval Years:	2014	***Contaminated Fac:***	No
Status:		***MHSW Facility:***	No
PO Box No:		***SIC Code:***	531310
Country:	Canada		
Co Admin:	Michael Santostefano		
Phone No Admin:	613-235-9157 Ext.		
SIC Description:	REAL ESTATE PROPERTY MANAGERS		

Waste Detail(s)

Waste Class:	251
Waste Class Name:	OIL SKIMMINGS & SLUDGES

Map Key	Number of Records	Direction/ Distance (m)	Elev/Diff (m)	Site	DB
202	13 of 22	NW/289.3	77.9 / 1.00	The Great-West Life Assurance Company 269 Laurier Avenue West Ottawa ON K1P 5J9	GEN

Generator Info

Generator No:	ON8478731	***Choice of Contact:***	
Approval Years:	As of Dec 2018	***Contaminated Fac:***	
Status:	Registered	***MHSW Facility:***	
PO Box No:		***SIC Code:***	
Country:	Canada		
Co Admin:			
Phone No Admin:			
SIC Description:			

Waste Detail(s)

Waste Class:	145 I
Waste Class Name:	Wastes from the use of pigments, coatings and paints

Waste Detail(s)

Waste Class:	212 L
Waste Class Name:	Aliphatic solvents and residues

Waste Detail(s)

Waste Class:	331 I
Waste Class Name:	Waste compressed gases including cylinders

Waste Detail(s)

Waste Class:	251 L
Waste Class Name:	Waste oils/sludges (petroleum based)

Map Key	Number of Records	Direction/ Distance (m)	Elev/Diff (m)	Site	DB

Waste Detail(s)

Waste Class: 252 L
Waste Class Name: Waste crankcase oils and lubricants

---

202 | ***14 of 22*** | ***NW/289.3*** | ***77.9 / 1.00*** | ***PUBLIC SAFETY CANADA***
269 LAURIER WEST
OTTAWA ON K1A0S5 | ***GEN***

Generator Info

Generator No: ON3939522
Approval Years: As of Dec 2017
Status: Registered
PO Box No:
Country: Canada
Co Admin:
Phone No Admin:
SIC Description:

Choice of Contact:
Contaminated Fac:
MHSW Facility:
SIC Code:

Waste Detail(s)

Waste Class: 212 L
Waste Class Name: Aliphatic solvents and residues

Waste Detail(s)

Waste Class: 252 L
Waste Class Name: Waste crankcase oils and lubricants

---

202 | ***15 of 22*** | ***NW/289.3*** | ***77.9 / 1.00*** | ***269 Laurier Ave W***
Ottawa ON | ***EHS***

Order No: 20180130034
Status: C
Report Type: Standard Report
Report Date: 05-FEB-18
Date Received: 30-JAN-18
Previous Site Name:
Lot/Building Size:
Additional Info Ordered:

Nearest Intersection:
Municipality:
Client Prov/State: ON
Search Radius (km): .25
X: -75.698401
Y: 45.419279

---

202 | ***16 of 22*** | ***NW/289.3*** | ***77.9 / 1.00*** | ***Public Services & Procurement Canada RPB***
269 Laurier W.
OTTAWA ON K1A 0P8 | ***GEN***

Generator Info

Generator No: ON3939522
Approval Years: As of Dec 2018
Status: Registered
PO Box No:
Country: Canada
Co Admin:
Phone No Admin:
SIC Description:

Choice of Contact:
Contaminated Fac:
MHSW Facility:
SIC Code:

Waste Detail(s)

Waste Class: 212 L
Waste Class Name: Aliphatic solvents and residues

Waste Detail(s)

Waste Class: 252 L
Waste Class Name: Waste crankcase oils and lubricants

Waste Detail(s)

Waste Class: 263 I
Waste Class Name: Misc. waste organic chemicals

Map Key	Number of Records	Direction/ Distance (m)	Elev/Diff (m)	Site	DB
202	17 of 22	NW/289.3	77.9 / 1.00	***The Great-West Life Assurance Company*** ***269 Laurier Avenue West*** ***Ottawa ON K1P 5J9***	GEN

Generator Info

Generator No: ON8478731
Approval Years: As of Jul 2020
Status: Registered
PO Box No:
Country: Canada
Co Admin:
Phone No Admin:
SIC Description:

Choice of Contact:
Contaminated Fac:
MHSW Facility:
SIC Code:

Waste Detail(s)

Waste Class: 251 L
Waste Class Name: Waste oils/sludges (petroleum based)

Waste Detail(s)

Waste Class: 252 L
Waste Class Name: Waste crankcase oils and lubricants

Waste Detail(s)

Waste Class: 331 I
Waste Class Name: Waste compressed gases including cylinders

Waste Detail(s)

Waste Class: 212 L
Waste Class Name: Aliphatic solvents and residues

Waste Detail(s)

Waste Class: 233 L
Waste Class Name: Other polymeric wastes

Map Key	Number of Records	Direction/ Distance (m)	Elev/Diff (m)	Site	DB

Waste Detail(s)

Waste Class: 145 I
Waste Class Name: Wastes from the use of pigments, coatings and paints

---

202 | ***18 of 22*** | ***NW/289.3*** | ***77.9 / 1.00*** | ***Public Services & Procurement Canada***
269 Laurier W.
OTTAWA ON K1A 0P8 | ***GEN***

Generator Info

Generator No: ON3939522
Approval Years: As of Oct 2019
Status: Registered
PO Box No:
Country: Canada
Co Admin:
Phone No Admin:
SIC Description:

Choice of Contact:
Contaminated Fac:
MHSW Facility:
SIC Code:

Waste Detail(s)

Waste Class: 252 L
Waste Class Name: Waste crankcase oils and lubricants

Waste Detail(s)

Waste Class: 212 L
Waste Class Name: Aliphatic solvents and residues

Waste Detail(s)

Waste Class: 263 I
Waste Class Name: Misc. waste organic chemicals

2017 Generator Info

Gen No: ON3939522
ID: 15758
Contaminated Fac: N
MHSW Facility: N
NAICS Code1: 911110
NAICS Code2:
NAICS Code3:
Gen Name: Public Services & Procurement Canada
Gen Div: RPB
Gen Op Name: PSPC/PSC
Gen Op Div: ESD/OGD
Site Adrs1: 269 Laurier W.
Site Bldg:
Site Pobox:
Province In: ONTARIO
Site Adrs2:
Site City: OTTAWA
Province Out:
Site Postal Code: K1A 0P8
Site Country: Canada
Co Official: Brian Stoneman
Co Admin: Andre Latreille

Choice of Contact: CO_OFFICIAL
Phone No Official: 613-736-3207 Ext.
Phone No Admin: 613-816-2543 Ext.
County Ont: OTTAWA CARLTON (RM)
County Out:
District: 402

2017 Generator Manifest

ID:	38776	***Sum Received Qty:***	180.0
Generator No:	ON3939522	***Waste Class Name:***	WASTE OILS & LUBRICANTS
Receiver Type:	035	***Count Manifests:***	2
Waste Char:	L	***District:***	203
Waste Code:	252		

2019 Generator Info

Gen No:	ON3939522	***Choice of Contact:***	CO_OFFICIAL
ID:	15555	***Phone No Official:***	613-736-3207 Ext.
Contaminated Fac:	N	***Phone No Admin:***	613-816-2543 Ext.
MHSW Facility:	N	***County Ont:***	OTTAWA CARLTON (RM)
NAICS Code1:	911110	***County Out:***	
NAICS Code2:		***District:***	402
NAICS Code3:			

Gen Name:	Public Services & Procurement Canada
Gen Div:	RPB
Gen Op Name:	PSPC/PSC
Gen Op Div:	ESD/OGD
Site Adrs1:	269 Laurier W.
Site Bldg:	
Site Pobox:	
Province In:	ONTARIO
Site Adrs2:	
Site City:	OTTAWA
Province Out:	
Site Postal Code:	K1A 0P8
Site Country:	Canada
Co Official:	Brian Stoneman
Co Admin:	Andre Latreille

Map Key	Number of Records	Direction/ Distance (m)	Elev/Diff (m)	Site	DB
202	19 of 22	NW/289.3	77.9 / 1.00	269 Laurier Avenue West Ottawa ON	SPL

Ref No:	1878-BB5Q2J	***Municipality No:***	
Year:		***Nature of Damage:***	
Incident Dt:	4/10/2019	***Discharger Report:***	
Dt MOE Arvl on Scn:		***Material Group:***	
MOE Reported Dt:	4/11/2019	***Impact to Health:***	2 - Minor Environment
Dt Document Closed:		***Agency Involved:***	

Site No:	NA
MOE Response:	No
Site County/District:	
Site Geo Ref Meth:	
Site District Office:	Ottawa
Nearest Watercourse:	
Site Name:	269 Laurier Avenue West<UNOFFICIAL>
Site Address:	269 Laurier Avenue West
Site Region:	Eastern
Site Municipality:	Ottawa
Site Lot:	
Site Conc:	
Site Geo Ref Accu:	
Site Map Datum:	
Northing:	5029751.24
Easting:	445410.19
Entity Operating Name:	
Client Name:	
Client Type:	
Source Type:	Unknown / N/A
Incident Cause:	

Incident Preceding Spill:	Leak/Break
Incident Reason:	Unknown / N/A
Incident Summary:	269 Laurier Avenue West: 100gal glycol to sewer; late reporting
Environment Impact:	
Health Env Consequence:	
Nature of Impact:	
Contaminant Qty:	100 gal-Imp
Contaminant Qty 1:	100
Contaminant Unit:	gal-Imp
Contaminant Code:	24
Contaminant Name:	GLYCOL/WATER SOLUTION
Contaminant Limit 1:	
Contam Limit Freq 1:	
Contaminant UN No 1:	n/a
Receiving Medium:	
Activity Preceding Spill:	
Property 2nd Watershed:	
Property Tertiary Watershed:	
Sector Type:	Miscellaneous Communal
SAC Action Class:	Watercourse Spills
Call Report Locatn Geodata:	
Time Reported:	
System Facility Address:	

202 ***20 of 22*** ***NW/289.3*** ***77.9 / 1.00*** ***THE CANADA LIFE ASSURANCE COMPANY*** ***EASR***
269 Laurier AV
Ottawa ON K1P 5J9

Approval No:	R-010-6112639572	***MOE District:***	Ottawa
Status:	REGISTERED	***Municipality:***	Ottawa
Date:	2020-11-04	***Latitude:***	45.41916667
Record Type:	EASR	***Longitude:***	-75.69861111
Link Source:	MOFA	***Geometry X:***	
Project Type:	Air Emissions	***Geometry Y:***	
Full Address:			
Approval Type:	EASR-Air Emissions		
SWP Area Name:	Rideau Valley		
PDF NAICS Code:	531120		
PDF URL:			
PDF Site Location:			

202 ***21 of 22*** ***NW/289.3*** ***77.9 / 1.00*** ***The Great-West Life Assurance Company*** ***GEN***
269 Laurier Avenue West
Ottawa ON K1P 5J9

Generator Info

Generator No:	ON8478731	***Choice of Contact:***	
Approval Years:	As of Nov 2021	***Contaminated Fac:***	
Status:	Registered	***MHSW Facility:***	
PO Box No:		***SIC Code:***	
Country:	Canada		
Co Admin:			
Phone No Admin:			
SIC Description:			

Waste Detail(s)

Waste Class:	331 I
Waste Class Name:	Waste compressed gases including cylinders

Waste Detail(s)

Waste Class: 251 L
Waste Class Name: Waste oils/sludges (petroleum based)

Waste Detail(s)

Waste Class: 233 L
Waste Class Name: Other polymeric wastes

Waste Detail(s)

Waste Class: 212 L
Waste Class Name: Aliphatic solvents and residues

Waste Detail(s)

Waste Class: 145 I
Waste Class Name: Wastes from the use of pigments, coatings and paints

Waste Detail(s)

Waste Class: 252 L
Waste Class Name: Waste crankcase oils and lubricants

---

202 | ***22 of 22*** | ***NW/289.3*** | ***77.9 / 1.00*** | ***The Great-West Life Assurance Company***
269 Laurier Avenue West
Ottawa ON K1P 5J9 | ***GEN***

Generator Info

Generator No: ON8478731
Approval Years: As of Oct 2022
Status: Registered
PO Box No:
Country: Canada
Co Admin:
Phone No Admin:
SIC Description:

Choice of Contact:
Contaminated Fac:
MHSW Facility:
SIC Code:

Waste Detail(s)

Waste Class: 331 I
Waste Class Name: WASTE COMPRESSED GASES

Waste Detail(s)

Waste Class: 212 L
Waste Class Name: ALIPHATIC SOLVENTS

Waste Detail(s)

Waste Class: 251 L
Waste Class Name: OIL SKIMMINGS & SLUDGES

Waste Detail(s)

Waste Class: 233 L
Waste Class Name: OTHER POLYMERIC WASTES

Waste Detail(s)

Waste Class: 145 I
Waste Class Name: PAINT/PIGMENT/COATING RESIDUES

Waste Detail(s)

Waste Class: 252 L
Waste Class Name: WASTE OILS & LUBRICANTS

2017 Generator Info

Gen No: ON8478731
ID: 33199
Contaminated Fac: N
MHSW Facility: N
NAICS Code1: 531310
NAICS Code2:
NAICS Code3:
Gen Name: The Great-West Life Assurance Company
Gen Div:
Gen Op Name: The Great-West Life Assurance Company
Gen Op Div:
Site Adrs1: 269 Laurier Avenue West
Site Bldg:
Site Pobox:
Province In: ONTARIO
Site Adrs2:
Site City: Ottawa
Province Out:
Site Postal Code: K1P 5J9
Site Country: Canada
Co Official: Helen Baker
Co Admin: Michael Santostefano
Choice of Contact: CO_OFFICIAL
Phone No Official: 613-238-2790 Ext.
Phone No Admin: 613-235-9157 Ext.
County Ont: OTTAWA CARLTON (RM)
County Out:
District: 402

2017 Generator Manifest

ID: 60875
Generator No: ON8478731
Receiver Type: 035
Waste Char: I
Waste Code: 145
Sum Received Qty: 300.0
Waste Class Name: PAINT/PIGMENT/COATING RESIDUES
Count Manifests: 1
District: 402

2017 Generator Manifest

ID: 60876
Generator No: ON8478731
Receiver Type: 035
Waste Char: L
Waste Code: 252
Sum Received Qty: 100.0
Waste Class Name: WASTE OILS & LUBRICANTS
Count Manifests: 1
District: 402

2017 Generator Manifest

ID: 60877
Generator No: ON8478731
Receiver Type: 035
Sum Received Qty: 100.0
Waste Class Name: WASTE COMPRESSED GASES
Count Manifests: 1

Waste Char: I
Waste Code: 331
District: 402

2018 Generator Info

Gen No: ON8478731
ID: 33823
Contaminated Fac: N
MHSW Facility: N
NAICS Code1: 531310
NAICS Code2:
NAICS Code3:
Gen Name: The Great-West Life Assurance Company
Gen Div:
Gen Op Name: The Great-West Life Assurance Company
Gen Op Div:
Site Adrs1: 269 Laurier Avenue West
Site Bldg:
Site Pobox:
Province In: ONTARIO
Site Adrs2:
Site City: Ottawa
Province Out:
Site Postal Code: K1P 5J9
Site Country: Canada
Co Official: Helen Baker
Co Admin: Michael Santostefano
Choice of Contact: CO_OFFICIAL
Phone No Official: 613-238-2790 Ext.
Phone No Admin: 613-235-9157 Ext.
County Ont: OTTAWA CARLTON (RM)
County Out:
District: 402

2019 Generator Info

Gen No: ON8478731
ID: 34223
Contaminated Fac: N
MHSW Facility: N
NAICS Code1: 531310
NAICS Code2:
NAICS Code3:
Gen Name: The Great-West Life Assurance Company
Gen Div:
Gen Op Name: The Great-West Life Assurance Company
Gen Op Div:
Site Adrs1: 269 Laurier Avenue West
Site Bldg:
Site Pobox:
Province In: ONTARIO
Site Adrs2:
Site City: Ottawa
Province Out:
Site Postal Code: K1P 5J9
Site Country: Canada
Co Official: Helen Baker
Co Admin: Michael Santostefano
Choice of Contact: CO_OFFICIAL
Phone No Official: 613-238-2790 Ext.
Phone No Admin: 613-238-3717 Ext.
County Ont: OTTAWA CARLTON (RM)
County Out:
District: 402

2019 Generator Manifest

ID: 61062
Generator No: ON8478731
Receiver Type: 035
Waste Char: L
Waste Code: 212
Sum Received Qty: 205.0
Waste Class Name: ALIPHATIC SOLVENTS
Count Manifests: 1
District: 402

2020 Generator Info

Gen No:	ON8478731	**Choice of Contact:**	CO_OFFICIAL
ID:	33952	**Phone No Official:**	613-238-2790 Ext.
Contaminated Fac:	N	**Phone No Admin:**	613-238-3717 Ext.
MHSW Facility:	N	**County Ont:**	OTTAWA CARLTON (RM)
NAICS Code1:	531310	**County Out:**	
NAICS Code2:		**District:**	402
NAICS Code3:			
Gen Name:	The Great-West Life Assurance Company		
Gen Div:			
Gen Op Name:	The Great-West Life Assurance Company		
Gen Op Div:			
Site Adrs1:	269 Laurier Avenue West		
Site Bldg:			
Site Pobox:			
Province In:	ONTARIO		
Site Adrs2:			
Site City:	Ottawa		
Province Out:			
Site Postal Code:	K1P 5J9		
Site Country:	Canada		
Co Official:	Helen Baker		
Co Admin:	Michael Santostefano		

2021 Generator Info

Gen No:	ON8478731	**Choice of Contact:**	CO_OFFICIAL
ID:	34761	**Phone No Official:**	613-238-2790 Ext.
Contaminated Fac:	N	**Phone No Admin:**	613-238-3717 Ext.
MHSW Facility:	N	**County Ont:**	OTTAWA CARLTON (RM)
NAICS Code1:	531310	**County Out:**	
NAICS Code2:		**District:**	402
NAICS Code3:			
Gen Name:	The Great-West Life Assurance Company		
Gen Div:			
Gen Op Name:	The Great-West Life Assurance Company		
Gen Op Div:			
Site Adrs1:	269 Laurier Avenue West		
Site Bldg:			
Site Pobox:			
Province In:	ONTARIO		
Site Adrs2:			
Site City:	Ottawa		
Province Out:			
Site Postal Code:	K1P 5J9		
Site Country:	Canada		
Co Official:	Helen Baker		
Co Admin:	Michael Santostefano		

2021 Generator Manifest

ID:	59823	**Sum Received Qty:**	2800.0
Generator No:	ON8478731	**Waste Class Name:**	OIL SKIMMINGS & SLUDGES
Receiver Type:	035	**Count Manifests:**	1
Waste Char:	L	**District:**	402
Waste Code:	251		

203 | ***1 of 1*** | ***SSW/290.1*** | ***77.9 / 1.00*** | ***19 MCLAREN ON*** | ***WWIS***

Well ID:	7233876	**Flowing (Y/N):**	
Construction Date:		**Flow Rate:**	
Use 1st:	Monitoring and Test Hole	**Data Entry Status:**	

Use 2nd:	0	**Data Src:**	
Final Well Status:	Monitoring and Test Hole	**Date Received:**	12/15/2014
Water Type:		**Selected Flag:**	TRUE
Casing Material:		**Abandonment Rec:**	
Audit No:	Z188288	**Contractor:**	7241
Tag:	A173762	**Form Version:**	7
Constructn Method:		**Owner:**	
Elevation (m):		**County:**	OTTAWA-CARLETON
Elevatn Reliabilty:		**Lot:**	
Depth to Bedrock:		**Concession:**	
Well Depth:		**Concession Name:**	
Overburden/Bedrock:		**Easting NAD83:**	
Pump Rate:		**Northing NAD83:**	
Static Water Level:		**Zone:**	
Clear/Cloudy:		**UTM Reliability:**	
Municipality:	OTTAWA CITY		
Site Info:			

PDF URL (Map): https://d2khazk8e83rdv.cloudfront.net/moe_mapping/downloads/2Water/Wells_pdfs/723\7233876.pdf

Additional Detail(s) (Map)

Well Completed Date:	11/06/2014
Year Completed:	2014
Depth (m):	6.1
Latitude:	45.4143425525272
Longitude:	-75.6976790084398
X:	-75.69767884602885
Y:	45.41434254629924
Path:	723\7233876.pdf

Bore Hole Information

Bore Hole ID:	1005260627	**Elevation:**	
DP2BR:		**Elevrc:**	
Spatial Status:		**Zone:**	18
Code OB:		**East83:**	445410.00
Code OB Desc:		**North83:**	5029217.00
Open Hole:		**Org CS:**	UTM83
Cluster Kind:		**UTMRC:**	4
Date Completed:	11/06/2014	**UTMRC Desc:**	margin of error : 30 m - 100 m
Remarks:		**Location Method:**	wwr
Location Method Desc:	on Water Well Record		
Elevrc Desc:			
Location Source Date:			
Improvement Location Source:			
Improvement Location Method:			
Source Revision Comment:			
Supplier Comment:			

Overburden and Bedrock Materials Interval

Formation ID:	1005436710
Layer:	4
Color:	2
General Color:	GREY
Material 1:	05
Material 1 Desc:	CLAY
Material 2:	06
Material 2 Desc:	SILT
Material 3:	85
Material 3 Desc:	SOFT

Formation Top Depth: 4.880000114440918
Formation End Depth: 6.099999904632568
Formation End Depth UOM: m

Overburden and Bedrock Materials Interval

Formation ID: 1005436708
Layer: 2
Color: 6
General Color: BROWN
Material 1: 06
Material 1 Desc: SILT
Material 2: 28
Material 2 Desc: SAND
Material 3: 05
Material 3 Desc: CLAY
Formation Top Depth: 1.2200000286102295
Formation End Depth: 3.0999999046325684
Formation End Depth UOM: m

Overburden and Bedrock Materials Interval

Formation ID: 1005436709
Layer: 3
Color: 6
General Color: BROWN
Material 1: 06
Material 1 Desc: SILT
Material 2: 05
Material 2 Desc: CLAY
Material 3: 85
Material 3 Desc: SOFT
Formation Top Depth: 3.0999999046325684
Formation End Depth: 4.880000114440918
Formation End Depth UOM: m

Overburden and Bedrock Materials Interval

Formation ID: 1005436707
Layer: 1
Color: 6
General Color: BROWN
Material 1: 01
Material 1 Desc: FILL
Material 2: 11
Material 2 Desc: GRAVEL
Material 3: 28
Material 3 Desc: SAND
Formation Top Depth: 0.0
Formation End Depth: 1.2200000286102295
Formation End Depth UOM: m

Annular Space/Abandonment Sealing Record

Plug ID: 1005436720
Layer: 3
Plug From: 2.740000009536743
Plug To: 6.099999904632568

Plug Depth UOM: m

Annular Space/Abandonment Sealing Record

Plug ID: 1005436718
Layer: 1
Plug From: 0.0
Plug To: 0.3100000023841858
Plug Depth UOM: m

Annular Space/Abandonment Sealing Record

Plug ID: 1005436719
Layer: 2
Plug From: 0.3100000023841858
Plug To: 2.740000009536743
Plug Depth UOM: m

Method of Construction & Well Use

Method Construction ID: 1005436717
Method Construction Code: 2
Method Construction: Rotary (Convent.)
Other Method Construction: AIR PERCUSSION AND DIRECT PUSH

Pipe Information

Pipe ID: 1005436706
Casing No: 0
Comment:
Alt Name:

Construction Record - Casing

Casing ID: 1005436713
Layer: 1
Material: 5
Open Hole or Material: PLASTIC
Depth From: 0.0
Depth To: 3.0999999046325684
Casing Diameter: 5.199999809265137
Casing Diameter UOM: cm
Casing Depth UOM: m

Construction Record - Screen

Screen ID: 1005436714
Layer: 1
Slot: 10
Screen Top Depth: 3.0999999046325684
Screen End Depth: 6.099999904632568
Screen Material: 5
Screen Depth UOM: m
Screen Diameter UOM: cm
Screen Diameter: 6.03000020980835

Water Details

Water ID: 1005436712
Layer:
Kind Code:
Kind:
Water Found Depth:
Water Found Depth UOM: m

Hole Diameter

Hole ID: 1005436711
Diameter: 15.319999694824219
Depth From: 0.0
Depth To: 6.099999904632568
Hole Depth UOM: m
Hole Diameter UOM: cm

---

204 | **1 of 1** | **NW/290.9** | **77.9 / 1.00** | **269 Laurier Avenue West, Ottawa ON K1A 0P8** | **EHS**

Order No: 20200211227
Status: C
Report Type: Standard Report
Report Date: 14-FEB-20
Date Received: 11-FEB-20
Previous Site Name:
Lot/Building Size:
Additional Info Ordered:

Nearest Intersection:
Municipality: Kemptville
Client Prov/State: ON
Search Radius (km): .25
X: -75.6984744
Y: 45.4191565

---

205 | **1 of 9** | **N/291.1** | **75.9 / -1.00** | **NATIONAL DEFENCE, 234 LAURIER AVENUE WEST 19TH FLOOR, ROOM 1904, OTTAWA ON K1A 0K2** | **GEN**

Generator Info

Generator No: ON0046587
Approval Years: 93,94,95,96,97
Status:
PO Box No:
Country:
Co Admin:
Phone No Admin:
SIC Description: DEFENCE SERVICES

Choice of Contact:
Contaminated Fac:
MHSW Facility:
SIC Code: 8111

Waste Detail(s)

Waste Class: 264
Waste Class Name: PHOTOPROCESSING WASTES

---

205 | **2 of 9** | **N/291.1** | **75.9 / -1.00** | **DEPT. OF NATIONAL DEFENCE, 234 LAURIER AVENUE WEST 19TH FLOOR, ROOM 1904, OTTAWA ON K1A 0K2** | **GEN**

Generator Info

Generator No: ON0046587
Approval Years: 98,99,00,01
Status:
PO Box No:
Country:
Co Admin:
Phone No Admin:
SIC Description: DEFENCE SERVICES
Choice of Contact:
Contaminated Fac:
MHSW Facility:
SIC Code: 8111

Waste Detail(s)

Waste Class: 264
Waste Class Name: PHOTOPROCESSING WASTES

---

205 | ***3 of 9*** | ***N/291.1*** | ***75.9 / -1.00*** | ***Gillin Engineering and Construction Limited 234 Laurier Avenue West Ottawa K1P 5M8 CITY OF OTTAWA ON*** | ***EBR***

EBR Registry No: 011-7456
Ministry Ref No: 6797-8ZBQNM
Notice Type: Instrument Decision
Notice Stage:
Notice Date: April 26, 2013
Proposal Date: October 30, 2012
Year: 2012
Instrument Type: (EPA Part II.1-air) - Environmental Compliance Approval (project type: air)
Off Instrument Name:
Posted By:
Company Name: Gillin Engineering and Construction Limited
Site Address:
Location Other:
Proponent Name:
Proponent Address: 141 Laurier avenue , 1200, Ottawa Ontario, Canada K1P 5J3
Comment Period:
URL:
Summary:
Decision Posted:
Exception Posted:
Section:
Act 1:
Act 2:
Site Location Map:

Site Location Details:

234 Laurier Avenue West Ottawa K1P 5M8 CITY OF OTTAWA

---

205 | ***4 of 9*** | ***N/291.1*** | ***75.9 / -1.00*** | ***GILLIN ENGINEERING AND CONSTRUCTION LIMITED 234 LAURIER W AVE OTTAWA ON K1P 6K6*** | ***EASR***

Approval No: R-003-5240457867
Status: REGISTERED
Date: 2012-10-25
Record Type: EASR
Link Source: MOFA
Project Type: Heating System
Full Address:
Approval Type: EASR-Heating System
SWP Area Name:
PDF NAICS Code:
PDF URL:
PDF Site Location:
MOE District:
Municipality: OTTAWA
Latitude:
Longitude:
Geometry X:
Geometry Y:

Map Key	Number of Records	Direction/ Distance (m)	Elev/Diff (m)	Site	DB
205	5 of 9	N/291.1	75.9 / -1.00	Gillin Engineering and Construction Limited 234 Laurier Ave W Ottawa ON	ECA

Approval No: 7836-96LPLV
Approval Date: 19-APR-13
Status: Approved
Record Type:
Link Source:
SWP Area Name:
Approval Type:
Project Type: Air/Noise
Business Name:
Address:
Full Address:
Full PDF Link:
PDF Site Location:

MOE District:
City: Ottawa
Longitude:
Latitude:
Geometry X:
Geometry Y:

Map Key	Number of Records	Direction/ Distance (m)	Elev/Diff (m)	Site	DB
205	6 of 9	N/291.1	75.9 / -1.00	234 LAURIER LEASEHOLDS LIMITED 234 LAURIER AVENUE WEST OTTAWA ON	GEN

Generator Info

Generator No: ON8115831
Approval Years: 2012
Status:
PO Box No:
Country:
Co Admin:
Phone No Admin:
SIC Description: Real Estate Property Managers

Choice of Contact:
Contaminated Fac:
MHSW Facility:
SIC Code: 531310

Map Key	Number of Records	Direction/ Distance (m)	Elev/Diff (m)	Site	DB
205	7 of 9	N/291.1	75.9 / -1.00	234 Laurier Ave W Ottawa ON K1P1H7	EHS

Order No: 20130909029
Status: C
Report Type: Custom Report
Report Date: 16-SEP-13
Date Received: 09-SEP-13
Previous Site Name:
Lot/Building Size:
Additional Info Ordered:

Nearest Intersection:
Municipality:
Client Prov/State: ON
Search Radius (km): .25
X: -75.696349
Y: 45.419196

Map Key	Number of Records	Direction/ Distance (m)	Elev/Diff (m)	Site	DB
205	8 of 9	N/291.1	75.9 / -1.00	Gillin Engineering and Construction Limited 234 Laurier Ave W Ottawa ON K1P 5M8	ECA

Approval No: 7836-96LPLV
Approval Date: 2013-04-19
Status: Approved
Record Type: ECA
Link Source: IDS
SWP Area Name:
Approval Type: ECA-AIR
Project Type: AIR
Business Name: Gillin Engineering and Construction Limited
Address: 234 Laurier Ave W
Full Address:

MOE District:
City:
Longitude:
Latitude:
Geometry X:
Geometry Y:

Map Key	Number of Records	Direction/ Distance (m)	Elev/Diff (m)	Site	DB

Full PDF Link: https://www.accessenvironment.ene.gov.on.ca/instruments/6797-8ZBQNM-14.pdf
PDF Site Location:

---

205 | **9 of 9** | **N/291.1** | **75.9 / -1.00** | **234 Laurier Ave W, Ottawa ON K1N 5X8** | **EHS**

Order No:	20180720141	**Nearest Intersection:**	
Status:	C	**Municipality:**	
Report Type:	Standard Report	**Client Prov/State:**	ON
Report Date:	25-JUL-18	**Search Radius (km):**	.25
Date Received:	20-JUL-18	**X:**	-75.696219
Previous Site Name:		**Y:**	45.419295
Lot/Building Size:			
Additional Info Ordered:			

---

206 | **1 of 1** | **WNW/292.2** | **76.8 / -0.03** | **301 Laurier Avenue West, Ottawa ON K1P 6M6** | **EHS**

Order No:	24032200139	**Nearest Intersection:**	
Status:	C	**Municipality:**	
Report Type:	Standard Report	**Client Prov/State:**	ON
Report Date:	27-MAR-24	**Search Radius (km):**	.25
Date Received:	22-MAR-24	**X:**	-75.6995334
Previous Site Name:		**Y:**	45.4185633
Lot/Building Size:			
Additional Info Ordered:			

---

207 | **1 of 1** | **S/292.9** | **76.9 / 0.00** | **THE PROPERTY GROUP, 404 McLAREN ST, OTTAWA ON** | **GEN**

Generator Info

Generator No:	ON4270376	**Choice of Contact:**	
Approval Years:	2011	**Contaminated Fac:**	
Status:		**MHSW Facility:**	
PO Box No:		**SIC Code:**	236110
Country:			
Co Admin:			
Phone No Admin:			
SIC Description:			

---

208 | **1 of 6** | **SSE/292.9** | **76.9 / 0.00** | **CentreTown Pharmacy Inc., 326 Bank Street, ottawa ON K2P 1Y1** | **GEN**

Generator Info

Generator No:	ON3330352	**Choice of Contact:**	CO_ADMIN
Approval Years:	2016	**Contaminated Fac:**	No
Status:		**MHSW Facility:**	No
PO Box No:		**SIC Code:**	325410
Country:	Canada		
Co Admin:	George Zahalan		
Phone No Admin:	613-422-2900 Ext.		
SIC Description:	PHARMACEUTICAL AND MEDICINE MANUFACTURING		

Map Key	Number of Records	Direction/ Distance (m)	Elev/Diff (m)	Site	DB

Waste Detail(s)

Waste Class: 261
Waste Class Name: PHARMACEUTICALS

Waste Detail(s)

Waste Class: 312
Waste Class Name: PATHOLOGICAL WASTES

---

208 | ***2 of 6*** | ***SSE/292.9*** | ***76.9 / 0.00*** | ***CentreTown Pharmacy Inc.***
326 Bank Street
ottawa ON K2P 1Y1 | ***GEN***

Generator Info

Generator No: ON3330352
Approval Years: 2015
Status:
PO Box No:
Country: Canada
Co Admin: Shira Bar Or
Phone No Admin: 613-422-2900 Ext.
SIC Description: PHARMACEUTICAL AND MEDICINE MANUFACTURING
Choice of Contact: CO_OFFICIAL
Contaminated Fac: No
MHSW Facility: No
SIC Code: 325410

Waste Detail(s)

Waste Class: 261
Waste Class Name: PHARMACEUTICALS

---

208 | ***3 of 6*** | ***SSE/292.9*** | ***76.9 / 0.00*** | ***CentreTown Pharmacy Inc.***
326 Bank Street
ottawa ON K2P 1Y1 | ***GEN***

Generator Info

Generator No: ON3330352
Approval Years: As of Dec 2018
Status: Registered
PO Box No:
Country: Canada
Co Admin:
Phone No Admin:
SIC Description:
Choice of Contact:
Contaminated Fac:
MHSW Facility:
SIC Code:

Waste Detail(s)

Waste Class: 312 P
Waste Class Name: Pathological wastes

Waste Detail(s)

Waste Class: 261 A
Waste Class Name: Pharmaceuticals

Map Key	Number of Records	Direction/ Distance (m)	Elev/Diff (m)	Site	DB
208	4 of 6	SSE/292.9	76.9 / 0.00	CentreTown Pharmacy Inc. 326 Bank Street ottawa ON K2P 1Y1	GEN

Generator Info

Generator No:	ON3330352	***Choice of Contact:***	
Approval Years:	As of Jul 2020	***Contaminated Fac:***	
Status:	Registered	***MHSW Facility:***	
PO Box No:		***SIC Code:***	
Country:	Canada		
Co Admin:			
Phone No Admin:			
SIC Description:			

Waste Detail(s)

Waste Class:	312 P
Waste Class Name:	Pathological wastes

Waste Detail(s)

Waste Class:	261 A
Waste Class Name:	Pharmaceuticals

Map Key	Number of Records	Direction/ Distance (m)	Elev/Diff (m)	Site	DB
208	5 of 6	SSE/292.9	76.9 / 0.00	CentreTown Pharmacy Inc. 326 Bank Street ottawa ON K2P 1Y1	GEN

Generator Info

Generator No:	ON3330352	***Choice of Contact:***	
Approval Years:	As of Nov 2021	***Contaminated Fac:***	
Status:	Registered	***MHSW Facility:***	
PO Box No:		***SIC Code:***	
Country:	Canada		
Co Admin:			
Phone No Admin:			
SIC Description:			

Waste Detail(s)

Waste Class:	261 A
Waste Class Name:	Pharmaceuticals

Waste Detail(s)

Waste Class:	312 P
Waste Class Name:	Pathological wastes

Map Key	Number of Records	Direction/ Distance (m)	Elev/Diff (m)	Site	DB
208	6 of 6	SSE/292.9	76.9 / 0.00	CentreTown Pharmacy Inc. 326 Bank Street ottawa ON K2P 1Y1	GEN

Generator Info

Generator No:	ON3330352	***Choice of Contact:***	
Approval Years:	As of Oct 2022	***Contaminated Fac:***	
Status:	Registered	***MHSW Facility:***	
PO Box No:		***SIC Code:***	
Country:	Canada		
Co Admin:			
Phone No Admin:			
SIC Description:			

Waste Detail(s)

Waste Class:	261 A
Waste Class Name:	PHARMACEUTICALS

Waste Detail(s)

Waste Class:	312 P
Waste Class Name:	PATHOLOGICAL WASTES

2017 Generator Info

Gen No:	ON3330352	***Choice of Contact:***	CO_ADMIN
ID:	13437	***Phone No Official:***	613-422-2900 Ext.
Contaminated Fac:	N	***Phone No Admin:***	613-422-2900 Ext.
MHSW Facility:	N	***County Ont:***	OTTAWA CARLTON (RM)
NAICS Code1:	325410	***County Out:***	
NAICS Code2:		***District:***	402
NAICS Code3:			
Gen Name:	CentreTown Pharmacy Inc.		
Gen Div:			
Gen Op Name:	CentreTown Pharmacy		
Gen Op Div:			
Site Adrs1:	326 Bank Street		
Site Bldg:			
Site Pobox:			
Province In:	ONTARIO		
Site Adrs2:			
Site City:	ottawa		
Province Out:			
Site Postal Code:	K2P 1Y1		
Site Country:	Canada		
Co Official:	George Zahalan		
Co Admin:	George Zahalan		

2017 Generator Manifest

ID:	35696	***Sum Received Qty:***	57.0
Generator No:	ON3330352	***Waste Class Name:***	PHARMACEUTICALS
Receiver Type:	030	***Count Manifests:***	2
Waste Char:	A	***District:***	402
Waste Code:	261		

2018 Generator Info

Gen No:	ON3330352	***Choice of Contact:***	CO_ADMIN
ID:	13279	***Phone No Official:***	613-422-2900 Ext.
Contaminated Fac:	N	***Phone No Admin:***	613-422-2900 Ext.
MHSW Facility:	N	***County Ont:***	OTTAWA CARLTON (RM)
NAICS Code1:	325410	***County Out:***	
NAICS Code2:		***District:***	402

NAICS Code3:
Gen Name: CentreTown Pharmacy Inc.
Gen Div:
Gen Op Name: CentreTown Pharmacy
Gen Op Div:
Site Adrs1: 326 Bank Street
Site Bldg:
Site Pobox:
Province In: ONTARIO
Site Adrs2:
Site City: ottawa
Province Out:
Site Postal Code: K2P 1Y1
Site Country: Canada
Co Official: George Zahalan
Co Admin: George Zahalan

2018 Generator Manifest

ID: 35570
Generator No: ON3330352
Receiver Type: 030
Waste Char: P
Waste Code: 312
Sum Received Qty: 5.6
Waste Class Name: PATHOLOGICAL WASTES
Count Manifests: 1
District: 402

2018 Generator Manifest

ID: 35569
Generator No: ON3330352
Receiver Type: 030
Waste Char: A
Waste Code: 261
Sum Received Qty: 45.1
Waste Class Name: PHARMACEUTICALS
Count Manifests: 3
District: 402

2019 Generator Info

Gen No: ON3330352
ID: 13049
Contaminated Fac: N
MHSW Facility: N
NAICS Code1: 325410
NAICS Code2:
NAICS Code3:
Choice of Contact: CO_ADMIN
Phone No Official: 613-422-2900 Ext.
Phone No Admin: 613-422-2900 Ext.
County Ont: OTTAWA CARLTON (RM)
County Out:
District: 402
Gen Name: CentreTown Pharmacy Inc.
Gen Div:
Gen Op Name: CentreTown Pharmacy
Gen Op Div:
Site Adrs1: 326 Bank Street
Site Bldg:
Site Pobox:
Province In: ONTARIO
Site Adrs2:
Site City: ottawa
Province Out:
Site Postal Code: K2P 1Y1
Site Country: Canada
Co Official: George Zahalan
Co Admin: George Zahalan

2019 Generator Manifest

ID: 34828
Generator No: ON3330352
Sum Received Qty: 60.0
Waste Class Name: PHARMACEUTICALS

Receiver Type:	030	***Count Manifests:***	2
Waste Char:	A	***District:***	402
Waste Code:	261		

2019 Generator Manifest

ID:	34829	***Sum Received Qty:***	45.0
Generator No:	ON3330352	***Waste Class Name:***	PHARMACEUTICALS
Receiver Type:	030	***Count Manifests:***	1
Waste Char:	P	***District:***	402
Waste Code:	261		

2020 Generator Info

Gen No:	ON3330352	***Choice of Contact:***	CO_ADMIN
ID:	12723	***Phone No Official:***	613-422-2900 Ext.
Contaminated Fac:	N	***Phone No Admin:***	613-422-2900 Ext.
MHSW Facility:	N	***County Ont:***	OTTAWA CARLTON (RM)
NAICS Code1:	325410	***County Out:***	
NAICS Code2:		***District:***	402
NAICS Code3:			
Gen Name:	CentreTown Pharmacy Inc.		
Gen Div:			
Gen Op Name:	CentreTown Pharmacy		
Gen Op Div:			
Site Adrs1:	326 Bank Street		
Site Bldg:			
Site Pobox:			
Province In:	ONTARIO		
Site Adrs2:			
Site City:	ottawa		
Province Out:			
Site Postal Code:	K2P 1Y1		
Site Country:	Canada		
Co Official:	George Zahalan		
Co Admin:	George Zahalan		

2020 Generator Manifest

ID:	32049	***Sum Received Qty:***	72.24
Generator No:	ON3330352	***Waste Class Name:***	PHARMACEUTICALS
Receiver Type:	030	***Count Manifests:***	3
Waste Char:	A	***District:***	402
Waste Code:	261		

2021 Generator Info

Gen No:	ON3330352	***Choice of Contact:***	CO_ADMIN
ID:	12561	***Phone No Official:***	613-422-2900 Ext.
Contaminated Fac:	N	***Phone No Admin:***	613-422-2900 Ext.
MHSW Facility:	N	***County Ont:***	OTTAWA CARLTON (RM)
NAICS Code1:	325410	***County Out:***	
NAICS Code2:		***District:***	402
NAICS Code3:			
Gen Name:	CentreTown Pharmacy Inc.		
Gen Div:			
Gen Op Name:	CentreTown Pharmacy		
Gen Op Div:			
Site Adrs1:	326 Bank Street		
Site Bldg:			
Site Pobox:			
Province In:	ONTARIO		

Site Adrs2:	
Site City:	ottawa
Province Out:	
Site Postal Code:	K2P 1Y1
Site Country:	Canada
Co Official:	George Zahalan
Co Admin:	George Zahalan

2021 Generator Manifest

ID:	32489	**Sum Received Qty:**	42.46
Generator No:	ON3330352	**Waste Class Name:**	PHARMACEUTICALS
Receiver Type:	030	**Count Manifests:**	2
Waste Char:	A	**District:**	402
Waste Code:	261		

---

209 ***1 of 1*** ***NW/294.8*** ***77.9 / 1.00*** ***269 LAURIER AVE Ottawa ON*** ***WWIS***

Well ID:	7230965	**Flowing (Y/N):**	
Construction Date:		**Flow Rate:**	
Use 1st:	Monitoring and Test Hole	**Data Entry Status:**	
Use 2nd:	0	**Data Src:**	
Final Well Status:	Test Hole	**Date Received:**	11/03/2014
Water Type:		**Selected Flag:**	TRUE
Casing Material:		**Abandonment Rec:**	
Audit No:	Z188406	**Contractor:**	7241
Tag:	A168775	**Form Version:**	7
Constructn Method:		**Owner:**	
Elevation (m):		**County:**	OTTAWA-CARLETON
Elevatn Reliabilty:		**Lot:**	
Depth to Bedrock:		**Concession:**	
Well Depth:		**Concession Name:**	
Overburden/Bedrock:		**Easting NAD83:**	
Pump Rate:		**Northing NAD83:**	
Static Water Level:		**Zone:**	
Clear/Cloudy:		**UTM Reliability:**	
Municipality:	NEPEAN TOWNSHIP		
Site Info:			

PDF URL (Map): https://d2khazk8e83rdv.cloudfront.net/moe_mapping/downloads/2Water/Wells_pdfs/723\7230965.pdf

Additional Detail(s) (Map)

Well Completed Date:	10/02/2014
Year Completed:	2014
Depth (m):	12.45
Latitude:	45.4192533647714
Longitude:	-75.6983146533283
X:	-75.69831449060109
Y:	45.419253358435434
Path:	723\7230965.pdf

Bore Hole Information

Bore Hole ID:	1005200294	**Elevation:**	
DP2BR:		**Elevrc:**	
Spatial Status:		**Zone:**	18
Code OB:		**East83:**	445365.00
Code OB Desc:		**North83:**	5029763.00
Open Hole:		**Org CS:**	UTM83
Cluster Kind:		**UTMRC:**	4

Date Completed: 10/02/2014
Remarks:
Location Method Desc: on Water Well Record
Elevrc Desc:
Location Source Date:
Improvement Location Source:
Improvement Location Method:
Source Revision Comment:
Supplier Comment:

UTMRC Desc: margin of error : 30 m - 100 m
Location Method: wwr

Overburden and Bedrock Materials Interval

Formation ID: 1005410193
Layer: 2
Color: 6
General Color: BROWN
Material 1: 28
Material 1 Desc: SAND
Material 2: 13
Material 2 Desc: BOULDERS
Material 3: 85
Material 3 Desc: SOFT
Formation Top Depth: 0.6100000143051147
Formation End Depth: 4.269999980926514
Formation End Depth UOM: m

Overburden and Bedrock Materials Interval

Formation ID: 1005410194
Layer: 3
Color: 8
General Color: BLACK
Material 1: 17
Material 1 Desc: SHALE
Material 2: 71
Material 2 Desc: FRACTURED
Material 3: 73
Material 3 Desc: HARD
Formation Top Depth: 4.269999980926514
Formation End Depth: 12.449999809265137
Formation End Depth UOM: m

Overburden and Bedrock Materials Interval

Formation ID: 1005410192
Layer: 1
Color: 8
General Color: BLACK
Material 1: 11
Material 1 Desc: GRAVEL
Material 2:
Material 2 Desc:
Material 3: 85
Material 3 Desc: SOFT
Formation Top Depth: 0.0
Formation End Depth: 0.6100000143051147
Formation End Depth UOM: m

Annular Space/Abandonment

Sealing Record

Plug ID:	1005410203
Layer:	1
Plug From:	0.0
Plug To:	0.3100000023841858
Plug Depth UOM:	m

Annular Space/Abandonment Sealing Record

Plug ID:	1005410205
Layer:	3
Plug From:	7.619999885559082
Plug To:	12.449999809265137
Plug Depth UOM:	m

Annular Space/Abandonment Sealing Record

Plug ID:	1005410204
Layer:	2
Plug From:	0.3100000023841858
Plug To:	7.619999885559082
Plug Depth UOM:	m

Method of Construction & Well Use

Method Construction ID:	1005410202
Method Construction Code:	D
Method Construction:	Direct Push
Other Method Construction:	

Pipe Information

Pipe ID:	1005410191
Casing No:	0
Comment:	
Alt Name:	

Construction Record - Casing

Casing ID:	1005410198
Layer:	1
Material:	5
Open Hole or Material:	PLASTIC
Depth From:	0.0
Depth To:	7.929999828338623
Casing Diameter:	3.450000047683716
Casing Diameter UOM:	cm
Casing Depth UOM:	m

Construction Record - Screen

Screen ID:	1005410199
Layer:	1
Slot:	10
Screen Top Depth:	7.929999828338623
Screen End Depth:	12.449999809265137
Screen Material:	5

Screen Depth UOM: m
Screen Diameter UOM: cm
Screen Diameter: 4.210000038146973

Water Details

Water ID: 1005410197
Layer:
Kind Code:
Kind:
Water Found Depth:
Water Found Depth UOM: m

Hole Diameter

Hole ID: 1005410196
Diameter: 5.699999809265137
Depth From: 4.269999980926514
Depth To: 12.449999809265137
Hole Depth UOM: m
Hole Diameter UOM: cm

Hole Diameter

Hole ID: 1005410195
Diameter: 8.300000190734863
Depth From: 0.0
Depth To: 4.269999980926514
Hole Depth UOM: m
Hole Diameter UOM: cm

---

210 ***1 of 11*** ***WNW/295.2*** ***76.9 / 0.00*** ***360 Laurier Ave West Ottawa ON K1P 1C8*** ***EHS***

Order No: 20001109006
Status: C
Report Type: Complete Report
Report Date: 11/14/00
Date Received: 11/10/00
Previous Site Name:
Lot/Building Size: 11 story 13 underground parking
Additional Info Ordered:

Nearest Intersection: Kent St.
Municipality:
Client Prov/State: ON
Search Radius (km): 0.25
X: -75.700168
Y: 45.41804

---

210 ***2 of 11*** ***WNW/295.2*** ***76.9 / 0.00*** ***HEALTH AND WELFARE CANADA HEALTH UNIT#31, 2ND FL., NORONO BLDG. 360 LAURIER AVE. WEST (HWC) OTTAWA ON K1P 1C8*** ***GEN***

Generator Info

Generator No: ON0095619
Approval Years: 92,93,97
Status:
PO Box No:
Country:
Co Admin:
Phone No Admin:
SIC Description: PUB. HEALTH CLINICS

Choice of Contact:
Contaminated Fac:
MHSW Facility:
SIC Code: 8635

Map Key	Number of Records	Direction/ Distance (m)	Elev/Diff (m)	Site	DB

Waste Detail(s)

Waste Class: 312
Waste Class Name: PATHOLOGICAL WASTES

---

210 | ***3 of 11*** | ***WNW/295.2*** | ***76.9 / 0.00*** | ***GVT OF CAN-HEALTH&WELFARE CAN.MED.16-305***
SER.BR,UNIT#31,2ND FL.,NORONO BLDG. 360 LAURIER AVE. WEST,C/O 301 ELGIN ST
OTTAWA ON K1P 1C8 | ***GEN***

Generator Info

Generator No: ON0095619
Approval Years: 94,95,96
Status:
PO Box No:
Country:
Co Admin:
Phone No Admin:
SIC Description: PUB. HEALTH CLINICS

Choice of Contact:
Contaminated Fac:
MHSW Facility:
SIC Code: 8635

Waste Detail(s)

Waste Class: 312
Waste Class Name: PATHOLOGICAL WASTES

---

210 | ***4 of 11*** | ***WNW/295.2*** | ***76.9 / 0.00*** | ***HEALTH AND WELFARE CANADA***
360 LAURIER AVE. WEST (HWC) HEALTH UNIT #31, 2ND FLOOR, NORONO BLDG.
OTTAWA ON K1P 5K3 | ***GEN***

Generator Info

Generator No: ON0095619
Approval Years: 98,99,00,01
Status:
PO Box No:
Country:
Co Admin:
Phone No Admin:
SIC Description: PUB. HEALTH CLINICS

Choice of Contact:
Contaminated Fac:
MHSW Facility:
SIC Code: 8635

Waste Detail(s)

Waste Class: 312
Waste Class Name: PATHOLOGICAL WASTES

---

210 | ***5 of 11*** | ***WNW/295.2*** | ***76.9 / 0.00*** | ***360 Laurier Avenue West***
Ottawa ON K1P 1C8 | ***EHS***

Order No: 20051122010
Status: C
Report Type: Custom Report
Report Date: 11/25/2005
Date Received: 11/22/2005
Previous Site Name:

Nearest Intersection:
Municipality:
Client Prov/State: ON
Search Radius (km): 0.25
X: -75.700331
Y: 45.417995

Map Key	Number of Records	Direction/ Distance (m)	Elev/Diff (m)	Site	DB

Lot/Building Size:
Additional Info Ordered:

---

210 | ***6 of 11*** | ***WNW/295.2*** | ***76.9 / 0.00*** | ***360 Laurier Avenue West Limited***
360 Laurier Avenue West Ottawa K1P 6E2 CITY OF OTTAWA
ON | ***EBR***

EBR Registry No:	010-2243	***Decision Posted:***	
Ministry Ref No:	5377-794PWB	***Exception Posted:***	
Notice Type:	Instrument Decision	***Section:***	
Notice Stage:		***Act 1:***	
Notice Date:	March 13, 2008	***Act 2:***	
Proposal Date:	December 03, 2007	***Site Location Map:***	
Year:	2007		

Instrument Type: (EPA s. 9) - Approval for discharge into the natural environment other than water (i.e. Air)
Off Instrument Name:
Posted By:
Company Name: 360 Laurier Avenue West Limited
Site Address:
Location Other:
Proponent Name:
Proponent Address: 130 Slater Street, Ottawa Ontario, Canada K1P 6E2
Comment Period:
URL:
Summary:

Site Location Details:

360 Laurier Avenue West Ottawa K1P 6E2 CITY OF OTTAWA

---

210 | ***7 of 11*** | ***WNW/295.2*** | ***76.9 / 0.00*** | ***360 Laurier Avenue West Limited***
360 Laurier Ave W
Ottawa ON | ***CA***

Certificate #: 0625-7CFSTA
Application Year: 2008
Issue Date: 3/7/2008
Approval Type: Air
Status: Approved
Application Type:
Client Name:
Client Address:
Client City:
Client Postal Code:
Project Description:
Contaminants:
Emission Control:

---

210 | ***8 of 11*** | ***WNW/295.2*** | ***76.9 / 0.00*** | ***360 Laurier Avenue West Limited***
360 Laurier Ave W
Ottawa ON K1P 6E2 | ***ECA***

Approval No:	0625-7CFSTA	***MOE District:***	Ottawa
Approval Date:	2008-03-07	***City:***	
Status:	Approved	***Longitude:***	-75.70044
Record Type:	ECA	***Latitude:***	45.417706
Link Source:	IDS	***Geometry X:***	
SWP Area Name:	Rideau Valley	***Geometry Y:***	

Approval Type: ECA-AIR
Project Type: AIR
Business Name: 360 Laurier Avenue West Limited
Address: 360 Laurier Ave W
Full Address:
Full PDF Link: https://www.accessenvironment.ene.gov.on.ca/instruments/5377-794PWB-13.pdf
PDF Site Location:

---

210 | **9 of 11** | **WNW/295.2** | **76.9 / 0.00** | **360 Laurier Avenue West, Ottawa ON K1P 1C8** | **EHS**

Order No: 20180517212
Status: C
Report Type: Standard Report
Report Date: 22-MAY-18
Date Received: 17-MAY-18
Previous Site Name:
Lot/Building Size:
Additional Info Ordered:

Nearest Intersection:
Municipality:
Client Prov/State: ON
Search Radius (km): .25
X: -75.700467
Y: 45.417716

---

210 | **10 of 11** | **WNW/295.2** | **76.9 / 0.00** | **360 Laurier Ave W, Ottawa ON K1P1C8** | **EHS**

Order No: 20170601026
Status: C
Report Type: Standard Report
Report Date: 06-JUN-17
Date Received: 01-JUN-17
Previous Site Name:
Lot/Building Size:
Additional Info Ordered:

Nearest Intersection:
Municipality:
Client Prov/State: ON
Search Radius (km): .25
X: -75.700442
Y: 45.417707

---

210 | **11 of 11** | **WNW/295.2** | **76.9 / 0.00** | **OTT A360 LAURIER INC., 360 Laurier AVE W, Ottawa ON** | **RSC**

RSC No: B-403-7293203464
RA No:
Status: Active
Filing Date:
Date Ack:
Date Returned:
Approval Date: August 8, 2024
Cert Date:
Cert Prop Use No:
Curr Property Use:
Intended Prop Use:
Restoration Type:
Soil Type:
Criteria:
Stratified (Y/N):
Audit (Y/N):
Entire Leg Prop. (Y/N):
CPU Issu Sect 1686:
Business Name: OTT A360 LAURIER INC.
Address: 360 Laurier AVE W
Legal Desc:
Site Pin: 04114-0048 (LT)
Asmt Roll No:

X: -75.70055555544451
Y: 45.41777777684349
Latitude: 45.41777778
Longitude: -75.70055556
UTM Coordinates:
Latitude Longitude:
Accuracy Estimate:
Measurement Method:
Mailing Address:
Telephone:
Fax:
Email:
Postal Code: K1P 1C8
Ministry District:
MOE District: Ottawa
SWP Area Name: Rideau Valley
Qual Person Name: Karyn Munch

Consultant:

Map Key	Number of Records	Direction/ Distance (m)	Elev/Diff (m)	Site	DB

Project Type: RSC based on Phase One and Two ESAs
Approval Type: RSC-RSC based on Phase One and Two ESAs
Applicable Standards:
PDF Link: https://www.accessenvironment.ene.gov.on.ca/AEWeb/ae/ViewDocument.action?documentRefID=3605420

---

211 | **1 of 10** | **SSW/295.9** | **77.9 / 1.00** | **441 MACLAREN STREET OTTAWA ON K2P 2H3** | **EHS**

Order No: 20070216001
Status: C
Report Type: CAN - Custom Report
Report Date: 2/23/2007
Date Received: 2/16/2007
Previous Site Name:
Lot/Building Size:
Additional Info Ordered: Fire Insur. Maps And /or Site Plans

Nearest Intersection:
Municipality:
Client Prov/State:
Search Radius (km): 0.25
X: -75.69777
Y: 45.414087

---

211 | **2 of 10** | **SSW/295.9** | **77.9 / 1.00** | **441 MacLaren Ottawa ON** | **EHS**

Order No: 20111024070
Status: C
Report Type: Standard Report
Report Date: 11/2/2011
Date Received: 10/24/2011 3:21:35 PM
Previous Site Name:
Lot/Building Size: 0.3 acres
Additional Info Ordered:

Nearest Intersection:
Municipality:
Client Prov/State: ON
Search Radius (km): 0.25
X: 0
Y: 0

---

211 | **3 of 10** | **SSW/295.9** | **77.9 / 1.00** | **Dental Anaesthesia Group 441 MacLaren Street Suite 370 Ottawa ON** | **GEN**

Generator Info

Generator No: ON6259500
Approval Years: 2013
Status:
PO Box No:
Country:
Co Admin:
Phone No Admin:
SIC Description: OFFICES OF DENTISTS

Choice of Contact:
Contaminated Fac:
MHSW Facility:
SIC Code: 621210

Waste Detail(s)

Waste Class: 261
Waste Class Name: PHARMACEUTICALS

---

211 | **4 of 10** | **SSW/295.9** | **77.9 / 1.00** | **Sedation Dental Group Suite 370 441 MacLaren St Ottawa ON K2P 2H3** | **GEN**

Generator Info

Generator No: ON8313130

Choice of Contact: CO_ADMIN

Approval Years:	2016	**Contaminated Fac:**	No
Status:		**MHSW Facility:**	No
PO Box No:		**SIC Code:**	621210
Country:	Canada		
Co Admin:	Penny Petersen		
Phone No Admin:	613-232-3725 Ext.225		
SIC Description:	OFFICES OF DENTISTS		

Waste Detail(s)

Waste Class:	261
Waste Class Name:	PHARMACEUTICALS

Waste Detail(s)

Waste Class:	212
Waste Class Name:	ALIPHATIC SOLVENTS

Waste Detail(s)

Waste Class:	262
Waste Class Name:	DETERGENTS/SOAPS

Waste Detail(s)

Waste Class:	263
Waste Class Name:	ORGANIC LABORATORY CHEMICALS

Waste Detail(s)

Waste Class:	312
Waste Class Name:	PATHOLOGICAL WASTES

Waste Detail(s)

Waste Class:	114
Waste Class Name:	OTHER INORGANIC ACID WASTES

---

211 ***5 of 10*** ***SSW/295.9*** ***77.9 / 1.00*** ***Elevation Elevator Inc.*** ***GEN***
441 MacLaren
Ottawa ON K2P 2R2

Generator Info

Generator No:	ON8244897	**Choice of Contact:**	CO_OFFICIAL
Approval Years:	2015	**Contaminated Fac:**	No
Status:		**MHSW Facility:**	No
PO Box No:		**SIC Code:**	238291
Country:	Canada		
Co Admin:			
Phone No Admin:			
SIC Description:	ELEVATOR AND ESCALATOR INSTALLATION CONTRACTORS		

Waste Detail(s)

Waste Class:	252
Waste Class Name:	WASTE OILS & LUBRICANTS

Map Key	Number of Records	Direction/ Distance (m)	Elev/Diff (m)	Site	DB
211	6 of 10	SSW/295.9	77.9 / 1.00	Sedation Dental Group Suite 370 441 MacLaren St Ottawa ON K2P 2H3	GEN

Generator Info

Generator No:	ON8313130	***Choice of Contact:***	CO_ADMIN
Approval Years:	2015	***Contaminated Fac:***	No
Status:		***MHSW Facility:***	No
PO Box No:		***SIC Code:***	621210
Country:	Canada		
Co Admin:	Penny Petersen		
Phone No Admin:	613-232-3725 Ext.225		
SIC Description:	OFFICES OF DENTISTS		

Waste Detail(s)

Waste Class:	261
Waste Class Name:	PHARMACEUTICALS

Waste Detail(s)

Waste Class:	312
Waste Class Name:	PATHOLOGICAL WASTES

Map Key	Number of Records	Direction/ Distance (m)	Elev/Diff (m)	Site	DB
211	7 of 10	SSW/295.9	77.9 / 1.00	Dental Anaesthesia Group Suite 370 441 MacLaren St Ottawa ON K2P 2H3	GEN

Generator Info

Generator No:	ON8313130	***Choice of Contact:***	CO_ADMIN
Approval Years:	2014	***Contaminated Fac:***	No
Status:		***MHSW Facility:***	No
PO Box No:		***SIC Code:***	621210
Country:	Canada		
Co Admin:	Penny Petersen		
Phone No Admin:	613-232-3725 Ext.225		
SIC Description:	OFFICES OF DENTISTS		

Waste Detail(s)

Waste Class:	312
Waste Class Name:	PATHOLOGICAL WASTES

Waste Detail(s)

Waste Class:	261
Waste Class Name:	PHARMACEUTICALS

Map Key	Number of Records	Direction/ Distance (m)	Elev/Diff (m)	Site	DB
211	8 of 10	SSW/295.9	77.9 / 1.00	Sedation Dental Group Suite 370 441 MacLaren St Ottawa ON K2P 2H3	GEN

Map Key	Number of Records	Direction/ Distance (m)	Elev/Diff (m)	Site	DB

Generator Info

Generator No:	ON8313130	***Choice of Contact:***	
Approval Years:	As of Dec 2018	***Contaminated Fac:***	
Status:	Registered	***MHSW Facility:***	
PO Box No:		***SIC Code:***	
Country:	Canada		
Co Admin:			
Phone No Admin:			
SIC Description:			

Waste Detail(s)

Waste Class:	261 A
Waste Class Name:	Pharmaceuticals

Waste Detail(s)

Waste Class:	262 L
Waste Class Name:	Detergents and soaps

Waste Detail(s)

Waste Class:	263 I
Waste Class Name:	Misc. waste organic chemicals

Waste Detail(s)

Waste Class:	312 P
Waste Class Name:	Pathological wastes

Waste Detail(s)

Waste Class:	114 C
Waste Class Name:	Other inorganic acid wastes

Waste Detail(s)

Waste Class:	212 I
Waste Class Name:	Aliphatic solvents and residues

211	***9 of 10***	***SSW/295.9***	***77.9 / 1.00***	***Sedation Dental Group Suite 370 441 MacLaren St Ottawa ON K2P 2H3***	***GEN***

Generator Info

Generator No:	ON8313130	***Choice of Contact:***	
Approval Years:	As of Jul 2020	***Contaminated Fac:***	
Status:	Registered	***MHSW Facility:***	
PO Box No:		***SIC Code:***	
Country:	Canada		
Co Admin:			
Phone No Admin:			
SIC Description:			

Waste Detail(s)

Waste Class: 114 C
Waste Class Name: Other inorganic acid wastes

Waste Detail(s)

Waste Class: 261 A
Waste Class Name: Pharmaceuticals

Waste Detail(s)

Waste Class: 263 I
Waste Class Name: Misc. waste organic chemicals

Waste Detail(s)

Waste Class: 312 P
Waste Class Name: Pathological wastes

Waste Detail(s)

Waste Class: 262 L
Waste Class Name: Detergents and soaps

Waste Detail(s)

Waste Class: 212 I
Waste Class Name: Aliphatic solvents and residues

211	10 of 10	SSW/295.9	77.9 / 1.00	**Sedation Dental Group** **Suite 370 441 MacLaren St** **Ottawa ON K2P 2H3**	GEN

Generator Info

Generator No: ON8313130
Approval Years: As of Nov 2021
Status: Registered
PO Box No:
Country: Canada
Co Admin:
Phone No Admin:
SIC Description:

Choice of Contact:
Contaminated Fac:
MHSW Facility:
SIC Code:

Waste Detail(s)

Waste Class: 261 A
Waste Class Name: Pharmaceuticals

Waste Detail(s)

Waste Class: 312 P
Waste Class Name: Pathological wastes

Waste Detail(s)

Map Key	Number of Records	Direction/ Distance (m)	Elev/Diff (m)	Site	DB

Waste Class: 263 I
Waste Class Name: Misc. waste organic chemicals

Waste Detail(s)

Waste Class: 262 L
Waste Class Name: Detergents and soaps

Waste Detail(s)

Waste Class: 114 C
Waste Class Name: Other inorganic acid wastes

Waste Detail(s)

Waste Class: 212 I
Waste Class Name: Aliphatic solvents and residues

212	1 of 63	ESE/296.0	74.9 / -2.00	DENTAL TECHNOLOGY GROUP INC. 267 O'CONNOR ST SUITE 101 OTTAWA ON K2P 1V3	SCT

Established: 1989
Plant Size (ft²): 0
Employment: 14

--Details--
Description: Medical Equipment and Supplies Manufacturing
SIC/NAICS Code: 339110

Description: DENTAL EQUIPMENT AND SUPPLIES
SIC/NAICS Code: 3843

212	2 of 63	ESE/296.0	74.9 / -2.00	E.L. LITTLEJOHN & ASSOCIATES 267 O'Connor St Ottawa ON K2P 1V3	SCT

Established: 1972
Plant Size (ft²): 1200
Employment: 2

--Details--
Description: Other Printing
SIC/NAICS Code: 323119

Description: Periodical Publishers
SIC/NAICS Code: 511120

Description: Database and Directory Publishers
SIC/NAICS Code: 511140

212	3 of 63	ESE/296.0	74.9 / -2.00	KOPP CLINICAL LABORATORIES 267 O'CONNOR STREET, SUITE 104 OTTAWA ON K2P 1V3	GEN

Map Key	Number of Records	Direction/ Distance (m)	Elev/Diff (m)	Site	DB

Generator Info

Generator No:	ON0390100	***Choice of Contact:***	
Approval Years:	86,87,88,89,90	***Contaminated Fac:***	
Status:		***MHSW Facility:***	
PO Box No:		***SIC Code:***	8681
Country:			
Co Admin:			
Phone No Admin:			
SIC Description:	MEDICAL LABORATORIES		

Waste Detail(s)

Waste Class:	312
Waste Class Name:	PATHOLOGICAL WASTES

---

212 ***4 of 63*** ***ESE/296.0*** ***74.9 / -2.00*** ***KOPP CLINICAL LABORAT (OUT OF BUSINESS)*** ***GEN***
267 O'CONNOR STREET, SUITE 104
OTTAWA ON K2P 1V3

Generator Info

Generator No:	ON0390100	***Choice of Contact:***	
Approval Years:	92,93,96,97,98	***Contaminated Fac:***	
Status:		***MHSW Facility:***	
PO Box No:		***SIC Code:***	8681
Country:			
Co Admin:			
Phone No Admin:			
SIC Description:	MEDICAL LABORATORIES		

Waste Detail(s)

Waste Class:	312
Waste Class Name:	PATHOLOGICAL WASTES

---

212 ***5 of 63*** ***ESE/296.0*** ***74.9 / -2.00*** ***KOPP CLINICAL LABORATORIES 23-100*** ***GEN***
267 O'CONNOR STREET, SUITE 104
OTTAWA ON K2P 1V3

Generator Info

Generator No:	ON0390100	***Choice of Contact:***	
Approval Years:	94,95	***Contaminated Fac:***	
Status:		***MHSW Facility:***	
PO Box No:		***SIC Code:***	8681
Country:			
Co Admin:			
Phone No Admin:			
SIC Description:	MEDICAL LABORATORIES		

Waste Detail(s)

Waste Class:	312
Waste Class Name:	PATHOLOGICAL WASTES

Map Key	Number of Records	Direction/ Distance (m)	Elev/Diff (m)	Site	DB
212	6 of 63	ESE/296.0	74.9 / -2.00	O'CONNOR PHARMACY 267 O'CONNER STREET OTTAWA ON K2P 1V3	GEN

Generator Info

Generator No:	ON8434988	***Choice of Contact:***	
Approval Years:	02,03,04	***Contaminated Fac:***	
Status:		***MHSW Facility:***	
PO Box No:		***SIC Code:***	
Country:			
Co Admin:			
Phone No Admin:			
SIC Description:			

Waste Detail(s)

Waste Class:	261
Waste Class Name:	PHARMACEUTICALS

212	7 of 63	ESE/296.0	74.9 / -2.00	The Dental Technology Group 267 O'Connor St Suite 101 Ottawa ON K2P 1V3	SCT

Established:	
Plant Size (ft²):	
Employment:	

212	8 of 63	ESE/296.0	74.9 / -2.00	E.L. Littlejohn & Associates Ltd. 267 O'Connor St Ottawa ON K2P 1V3	SCT

Established:	1972
Plant Size (ft²):	1200
Employment:	2

--Details--

Description:	Other Printing
SIC/NAICS Code:	323119
Description:	Periodical Publishers
SIC/NAICS Code:	511120
Description:	Directory and Mailing List Publishers
SIC/NAICS Code:	511140

212	9 of 63	ESE/296.0	74.9 / -2.00	CML HealthCare Inc. 267 O'Connor Street Ottawa ON K2P 1V3	GEN

Generator Info

Generator No:	ON2674529	***Choice of Contact:***	
Approval Years:	04,05,07,08	***Contaminated Fac:***	
Status:		***MHSW Facility:***	
PO Box No:		***SIC Code:***	621510

Map Key	Number of Records	Direction/ Distance (m)	Elev/Diff (m)	Site	DB

Country:
Co Admin:
Phone No Admin:
SIC Description: Medical and Diagnostic Laboratories

Waste Detail(s)

Waste Class: 312
Waste Class Name: PATHOLOGICAL WASTES

---

212 **10 of 63** **ESE/296.0** **74.9 / -2.00** **267 O'Connor Street Ottawa ON K2P 1V3** **EHS**

Order No: 20061012001
Status: C
Report Type: Custom Report
Report Date: 10/20/2006
Date Received: 10/12/2006
Previous Site Name:
Lot/Building Size:
Additional Info Ordered: Fire Insur. Maps And /or Site Plans

Nearest Intersection:
Municipality:
Client Prov/State: ON
Search Radius (km): 0.25
X: -75.693092
Y: 45.415298

---

212 **11 of 63** **ESE/296.0** **74.9 / -2.00** **267 O'Connor Street Ottawa ON K2P 1V3** **EHS**

Order No: 20090313006
Status: C
Report Type: Custom Report
Report Date: 3/23/2009
Date Received: 3/13/2009
Previous Site Name:
Lot/Building Size:
Additional Info Ordered:

Nearest Intersection:
Municipality:
Client Prov/State: ON
Search Radius (km): 0.25
X: -75.693105
Y: 45.415292

---

212 **12 of 63** **ESE/296.0** **74.9 / -2.00** **CML HealthCare Inc. 267 O'Connor Street Ottawa ON K2P 1V3** **GEN**

Generator Info

Generator No: ON2674529
Approval Years: 2009
Status:
PO Box No:
Country:
Co Admin:
Phone No Admin:
SIC Description: Medical and Diagnostic Laboratories

Choice of Contact:
Contaminated Fac:
MHSW Facility:
SIC Code: 621510

Waste Detail(s)

Waste Class: 312
Waste Class Name: PATHOLOGICAL WASTES

---

212 **13 of 63** **ESE/296.0** **74.9 / -2.00** **267 O'connor St Ottawa ON K2P 1V3** **EHS**

Map Key	Number of Records	Direction/ Distance (m)	Elev/Diff (m)	Site	DB

Order No:	20121001003	**Nearest Intersection:**	
Status:	C	**Municipality:**	Ottawa
Report Type:	Custom Report	**Client Prov/State:**	ON
Report Date:	05-OCT-12	**Search Radius (km):**	.25
Date Received:	01-OCT-12	**X:**	-75.693207
Previous Site Name:		**Y:**	45.415395
Lot/Building Size:			
Additional Info Ordered:			

212	14 of 63	ESE/296.0	74.9 / -2.00	**CML HealthCare Inc.** **267 O'Connor Street** **Ottawa ON K2P 1V3**	GEN

Generator Info

Generator No:	ON2674529	**Choice of Contact:**	
Approval Years:	2010	**Contaminated Fac:**	
Status:		**MHSW Facility:**	
PO Box No:		**SIC Code:**	621510
Country:			
Co Admin:			
Phone No Admin:			
SIC Description:	Medical and Diagnostic Laboratories		

Waste Detail(s)

Waste Class:	312
Waste Class Name:	PATHOLOGICAL WASTES

212	15 of 63	ESE/296.0	74.9 / -2.00	**Dr. Donald K. Wilson Medicine Prof. Corp.** **403-267 O'Connor St** **Ottawa ON K2P 1V3**	GEN

Generator Info

Generator No:	ON9901254	**Choice of Contact:**	
Approval Years:	2010	**Contaminated Fac:**	
Status:		**MHSW Facility:**	
PO Box No:		**SIC Code:**	621110
Country:			
Co Admin:			
Phone No Admin:			
SIC Description:	Offices of Physicians		

Waste Detail(s)

Waste Class:	312
Waste Class Name:	PATHOLOGICAL WASTES

212	16 of 63	ESE/296.0	74.9 / -2.00	**Central Ottawa Family Medicine Associates Ltd.** **Suite 500 267 O'Connor Street** **Ottawa ON K2P 1V3**	GEN

Generator Info

Map Key	Number of Records	Direction/ Distance (m)	Elev/Diff (m)	Site	DB

Generator No: ON6644068
Approval Years: 2010
Status:
PO Box No:
Country:
Co Admin:
Phone No Admin:
SIC Description: Offices of Physicians

Choice of Contact:
Contaminated Fac:
MHSW Facility:
SIC Code: 621110

Waste Detail(s)

Waste Class: 312
Waste Class Name: PATHOLOGICAL WASTES

---

212 **17 of 63** **ESE/296.0** **74.9 / -2.00** **Ottawa Endoscopy & Day Surgery**
267 O'conner Street Suite 225
Ottawa ON K2P 1V3
GEN

Generator Info

Generator No: ON7074415
Approval Years: 2010
Status:
PO Box No:
Country:
Co Admin:
Phone No Admin:
SIC Description: Offices of All Other Health Practitioners

Choice of Contact:
Contaminated Fac:
MHSW Facility:
SIC Code: 621390

Waste Detail(s)

Waste Class: 312
Waste Class Name: PATHOLOGICAL WASTES

---

212 **18 of 63** **ESE/296.0** **74.9 / -2.00** **Ottawa Endoscopy & Day Surgery**
267 O'connor Street Suite 225
Ottawa ON
GEN

Generator Info

Generator No: ON7074415
Approval Years: 2011
Status:
PO Box No:
Country:
Co Admin:
Phone No Admin:
SIC Description: Offices of All Other Health Practitioners

Choice of Contact:
Contaminated Fac:
MHSW Facility:
SIC Code: 621390

Waste Detail(s)

Waste Class: 312
Waste Class Name: PATHOLOGICAL WASTES

---

212 **19 of 63** **ESE/296.0** **74.9 / -2.00** **Central Ottawa Family Medicine Associates Ltd.**
Suite 500 267 O'Connor Street
Ottawa ON K2P 1V3
GEN

Map Key	Number of Records	Direction/ Distance (m)	Elev/Diff (m)	Site	DB

Generator Info

Generator No:	ON6644068	***Choice of Contact:***	
Approval Years:	2011	***Contaminated Fac:***	
Status:		***MHSW Facility:***	
PO Box No:		***SIC Code:***	621110
Country:			
Co Admin:			
Phone No Admin:			
SIC Description:	Offices of Physicians		

Waste Detail(s)

Waste Class:	312
Waste Class Name:	PATHOLOGICAL WASTES

---

212 ***20 of 63*** ***ESE/296.0*** ***74.9 / -2.00*** ***Dr. Donald K. Wilson Medicine Prof. Corp.*** ***GEN***
403-267 O'Connor St
Ottawa ON K2P 1V3

Generator Info

Generator No:	ON9901254	***Choice of Contact:***	
Approval Years:	2011	***Contaminated Fac:***	
Status:		***MHSW Facility:***	
PO Box No:		***SIC Code:***	621110
Country:			
Co Admin:			
Phone No Admin:			
SIC Description:	Offices of Physicians		

Waste Detail(s)

Waste Class:	312
Waste Class Name:	PATHOLOGICAL WASTES

---

212 ***21 of 63*** ***ESE/296.0*** ***74.9 / -2.00*** ***CML HealthCare Inc.*** ***GEN***
267 O'Connor Street
Ottawa ON K2P 1V3

Generator Info

Generator No:	ON2674529	***Choice of Contact:***	
Approval Years:	2011	***Contaminated Fac:***	
Status:		***MHSW Facility:***	
PO Box No:		***SIC Code:***	621510
Country:			
Co Admin:			
Phone No Admin:			
SIC Description:	Medical and Diagnostic Laboratories		

Waste Detail(s)

Waste Class:	312
Waste Class Name:	PATHOLOGICAL WASTES

Map Key	Number of Records	Direction/ Distance (m)	Elev/Diff (m)	Site	DB
212	22 of 63	ESE/296.0	74.9 / -2.00	Ottawa Endoscopy & Day Surgery 267 O'connor Street Suite 207 Ottawa ON	GEN

Generator Info

Generator No:	ON7074415	**Choice of Contact:**	
Approval Years:	2012	**Contaminated Fac:**	
Status:		**MHSW Facility:**	
PO Box No:		**SIC Code:**	621390
Country:			
Co Admin:			
Phone No Admin:			
SIC Description:	Offices of All Other Health Practitioners		

Waste Detail(s)

Waste Class:	312
Waste Class Name:	PATHOLOGICAL WASTES

Map Key	Number of Records	Direction/ Distance (m)	Elev/Diff (m)	Site	DB
212	23 of 63	ESE/296.0	74.9 / -2.00	Central Ottawa Family Medicine Associates Ltd. Suite 500 267 O'Connor Street Ottawa ON K2P 1V3	GEN

Generator Info

Generator No:	ON6644068	**Choice of Contact:**	
Approval Years:	2012	**Contaminated Fac:**	
Status:		**MHSW Facility:**	
PO Box No:		**SIC Code:**	621110
Country:			
Co Admin:			
Phone No Admin:			
SIC Description:	Offices of Physicians		

Waste Detail(s)

Waste Class:	312
Waste Class Name:	PATHOLOGICAL WASTES

Map Key	Number of Records	Direction/ Distance (m)	Elev/Diff (m)	Site	DB
212	24 of 63	ESE/296.0	74.9 / -2.00	Dr. Donald K. Wilson Medicine Prof. Corp. 403-267 O'Connor St Ottawa ON K2P 1V3	GEN

Generator Info

Generator No:	ON9901254	**Choice of Contact:**	
Approval Years:	2012	**Contaminated Fac:**	
Status:		**MHSW Facility:**	
PO Box No:		**SIC Code:**	621110
Country:			
Co Admin:			
Phone No Admin:			
SIC Description:	Offices of Physicians		

Map Key	Number of Records	Direction/ Distance (m)	Elev/Diff (m)	Site	DB

Waste Detail(s)

Waste Class: 312
Waste Class Name: PATHOLOGICAL WASTES

---

212 ***25 of 63*** ***ESE/296.0*** ***74.9 / -2.00*** ***LifeLabs LP*** ***GEN***
267 O'Connor Street, Unit B003
Ottawa ON

Generator Info

Generator No: ON2674529
Approval Years: 2012
Status:
PO Box No:
Country:
Co Admin:
Phone No Admin:
SIC Description: Medical and Diagnostic Laboratories

Choice of Contact:
Contaminated Fac:
MHSW Facility:
SIC Code: 621510

Waste Detail(s)

Waste Class: 312
Waste Class Name: PATHOLOGICAL WASTES

---

212 ***26 of 63*** ***ESE/296.0*** ***74.9 / -2.00*** ***LifeLabs LP*** ***GEN***
267 O'Connor Street, Unit B003
Ottawa ON

Generator Info

Generator No: ON2674529
Approval Years: 2013
Status:
PO Box No:
Country:
Co Admin:
Phone No Admin:
SIC Description: MEDICAL AND DIAGNOSTIC LABORATORIES

Choice of Contact:
Contaminated Fac:
MHSW Facility:
SIC Code: 621510

Waste Detail(s)

Waste Class: 312
Waste Class Name: PATHOLOGICAL WASTES

---

212 ***27 of 63*** ***ESE/296.0*** ***74.9 / -2.00*** ***Dr. Donald K. Wilson Medicine Prof. Corp.*** ***GEN***
403-267 O'Connor St
Ottawa ON

Generator Info

Generator No: ON9901254
Approval Years: 2013
Status:
PO Box No:

Choice of Contact:
Contaminated Fac:
MHSW Facility:
SIC Code: 621110

Map Key	Number of Records	Direction/ Distance (m)	Elev/Diff (m)	Site	DB

Country:
Co Admin:
Phone No Admin:
SIC Description: OFFICES OF PHYSICIANS

Waste Detail(s)

Waste Class: 312
Waste Class Name: PATHOLOGICAL WASTES

Map Key	Number of Records	Direction/ Distance (m)	Elev/Diff (m)	Site	DB
212	28 of 63	ESE/296.0	74.9 / -2.00	Central Ottawa Family Medicine Associates Ltd. Suite 500 267 O'Connor Street Ottawa ON	GEN

Generator Info

Generator No: ON6644068
Approval Years: 2013
Status:
PO Box No:
Country:
Co Admin:
Phone No Admin:
SIC Description: OFFICES OF PHYSICIANS

Choice of Contact:
Contaminated Fac:
MHSW Facility:
SIC Code: 621110

Waste Detail(s)

Waste Class: 148
Waste Class Name: INORGANIC LABORATORY CHEMICALS

Waste Detail(s)

Waste Class: 312
Waste Class Name: PATHOLOGICAL WASTES

Map Key	Number of Records	Direction/ Distance (m)	Elev/Diff (m)	Site	DB
212	29 of 63	ESE/296.0	74.9 / -2.00	Ottawa Endoscopy & Day Surgery 267 O'connor Street Suite 207 Ottawa ON	GEN

Generator Info

Generator No: ON7074415
Approval Years: 2013
Status:
PO Box No:
Country:
Co Admin:
Phone No Admin:
SIC Description: OFFICES OF ALL OTHER HEALTH PRACTITIONERS

Choice of Contact:
Contaminated Fac:
MHSW Facility:
SIC Code: 621390

Waste Detail(s)

Waste Class: 312
Waste Class Name: PATHOLOGICAL WASTES

Map Key	Number of Records	Direction/ Distance (m)	Elev/Diff (m)	Site	DB
212	30 of 63	ESE/296.0	74.9 / -2.00	Midtown Family Health 267 O'Connor ST. Suite 306 Ottawa ON K2P 1V3	GEN

Generator Info

Generator No:	ON5935207	**Choice of Contact:**	CO_OFFICIAL
Approval Years:	2016	**Contaminated Fac:**	No
Status:		**MHSW Facility:**	No
PO Box No:		**SIC Code:**	621110
Country:	Canada		
Co Admin:	Helen Rizzo		
Phone No Admin:	6132336652 Ext.		
SIC Description:	OFFICES OF PHYSICIANS		

Waste Detail(s)

Waste Class:	261
Waste Class Name:	PHARMACEUTICALS

Waste Detail(s)

Waste Class:	312
Waste Class Name:	PATHOLOGICAL WASTES

Map Key	Number of Records	Direction/ Distance (m)	Elev/Diff (m)	Site	DB
212	31 of 63	ESE/296.0	74.9 / -2.00	Sajjad Giby Pharmacies Inc. 267 O'CONNOR STREET, UNIT 120 OTTAWA ON K2P 1V3	GEN

Generator Info

Generator No:	ON3475419	**Choice of Contact:**	CO_ADMIN
Approval Years:	2016	**Contaminated Fac:**	No
Status:		**MHSW Facility:**	No
PO Box No:		**SIC Code:**	446110
Country:	Canada		
Co Admin:	NASTRAN NAJAFI-FARD		
Phone No Admin:	4164931120 Ext.3218		
SIC Description:	446110		

Waste Detail(s)

Waste Class:	312
Waste Class Name:	PATHOLOGICAL WASTES

Waste Detail(s)

Waste Class:	261
Waste Class Name:	PHARMACEUTICALS

Map Key	Number of Records	Direction/ Distance (m)	Elev/Diff (m)	Site	DB
212	32 of 63	ESE/296.0	74.9 / -2.00	Central Ottawa Family Medicine Associates Ltd. Suite 500 267 O'Connor Street Ottawa ON K2P 1V3	GEN

Generator Info

Generator No: ON6644068
Approval Years: 2016
Status:
PO Box No:
Country: Canada
Co Admin: Jasmine Soule
Phone No Admin: 613-730-3701 Ext.
SIC Description: OFFICES OF PHYSICIANS

Choice of Contact: CO_ADMIN
Contaminated Fac: No
MHSW Facility: No
SIC Code: 621110

Waste Detail(s)

Waste Class: 312
Waste Class Name: PATHOLOGICAL WASTES

Waste Detail(s)

Waste Class: 148
Waste Class Name: INORGANIC LABORATORY CHEMICALS

---

212 | ***33 of 63*** | ***ESE/296.0*** | ***74.9 / -2.00*** | ***We Care Home Health Services*** ***267 O'Connor Street Suite 609*** ***Ottawa ON K2P 1V3*** | ***GEN***

Generator Info

Generator No: ON6991797
Approval Years: 2016
Status:
PO Box No:
Country: Canada
Co Admin: Heather Bozik
Phone No Admin: 6137822244 Ext.1811
SIC Description: 621610, OFFICES OF ALL OTHER HEALTH PRACTITIONERS

Choice of Contact: CO_OFFICIAL
Contaminated Fac: No
MHSW Facility: No
SIC Code: 621610, 621390

Waste Detail(s)

Waste Class: 261
Waste Class Name: PHARMACEUTICALS

Waste Detail(s)

Waste Class: 312
Waste Class Name: PATHOLOGICAL WASTES

---

212 | ***34 of 63*** | ***ESE/296.0*** | ***74.9 / -2.00*** | ***Ottawa Endoscopy & Day Surgery*** ***267 O'connor Street Suite 207*** ***Ottawa ON K2P 1V3*** | ***GEN***

Generator Info

Generator No: ON7074415
Approval Years: 2016
Status:
PO Box No:
Country: Canada
Co Admin: Grace Wilson

Choice of Contact: CO_ADMIN
Contaminated Fac: No
MHSW Facility: No
SIC Code: 621390

Map Key	Number of Records	Direction/ Distance (m)	Elev/Diff (m)	Site	DB

Phone No Admin: 6135678106 Ext.
SIC Description: OFFICES OF ALL OTHER HEALTH PRACTITIONERS

Waste Detail(s)

Waste Class: 312
Waste Class Name: PATHOLOGICAL WASTES

---

212 **35 of 63** **ESE/296.0** **74.9 / -2.00**

We Care Home Health Services
267 O'Connor Street Suite 609
Ottawa ON K2P 1V3

GEN

Generator Info

Generator No: ON6991797
Approval Years: 2015
Status:
PO Box No:
Country: Canada
Co Admin: Heather Bozik
Phone No Admin: 6137822244 Ext.1811
SIC Description: 621610

Choice of Contact: CO_OFFICIAL
Contaminated Fac: No
MHSW Facility: No
SIC Code: 621610

Waste Detail(s)

Waste Class: 312
Waste Class Name: PATHOLOGICAL WASTES

Waste Detail(s)

Waste Class: 261
Waste Class Name: PHARMACEUTICALS

---

212 **36 of 63** **ESE/296.0** **74.9 / -2.00**

LifeLabs LP
267 O'Connor Street, Unit B003
Ottawa ON K1S 1C2

GEN

Generator Info

Generator No: ON2674529
Approval Years: 2015
Status:
PO Box No:
Country: Canada
Co Admin:
Phone No Admin:
SIC Description: MEDICAL AND DIAGNOSTIC LABORATORIES

Choice of Contact: CO_OFFICIAL
Contaminated Fac: No
MHSW Facility: No
SIC Code: 621510

Waste Detail(s)

Waste Class: 312
Waste Class Name: PATHOLOGICAL WASTES

---

212 **37 of 63** **ESE/296.0** **74.9 / -2.00**

Central Ottawa Family Medicine Associates Ltd.
Suite 500 267 O'Connor Street
Ottawa ON K2P 1V3

GEN

Map Key	Number of Records	Direction/ Distance (m)	Elev/Diff (m)	Site	DB

Generator Info

Generator No:	ON6644068	***Choice of Contact:***	CO_ADMIN
Approval Years:	2015	***Contaminated Fac:***	No
Status:		***MHSW Facility:***	No
PO Box No:		***SIC Code:***	621110
Country:	Canada		
Co Admin:	Jasmine Soule		
Phone No Admin:	613-730-3701 Ext.		
SIC Description:	OFFICES OF PHYSICIANS		

Waste Detail(s)

Waste Class:	312
Waste Class Name:	PATHOLOGICAL WASTES

Waste Detail(s)

Waste Class:	148
Waste Class Name:	INORGANIC LABORATORY CHEMICALS

212	***38 of 63***	***ESE/296.0***	***74.9 / -2.00***	***Dr. Donald K. Wilson Medicine Prof. Corp.*** ***403-267 O'Connor St*** ***Ottawa ON K2P1V3***	***GEN***

Generator Info

Generator No:	ON9901254	***Choice of Contact:***	CO_OFFICIAL
Approval Years:	2015	***Contaminated Fac:***	No
Status:		***MHSW Facility:***	No
PO Box No:		***SIC Code:***	621110
Country:	Canada		
Co Admin:	Judy Costantini		
Phone No Admin:	613-567-3904 Ext.		
SIC Description:	OFFICES OF PHYSICIANS		

Waste Detail(s)

Waste Class:	312
Waste Class Name:	PATHOLOGICAL WASTES

212	***39 of 63***	***ESE/296.0***	***74.9 / -2.00***	***Ottawa Endoscopy & Day Surgery*** ***267 O'connor Street Suite 207*** ***Ottawa ON K2P 1V3***	***GEN***

Generator Info

Generator No:	ON7074415	***Choice of Contact:***	CO_ADMIN
Approval Years:	2015	***Contaminated Fac:***	No
Status:		***MHSW Facility:***	No
PO Box No:		***SIC Code:***	621390
Country:	Canada		
Co Admin:	Grace Wilson		
Phone No Admin:	6135678106 Ext.		
SIC Description:	OFFICES OF ALL OTHER HEALTH PRACTITIONERS		

Waste Detail(s)

Waste Class: 312
Waste Class Name: PATHOLOGICAL WASTES

---

212 ***40 of 63*** ***ESE/296.0*** ***74.9 / -2.00*** ***Sajjad Giby Pharmacies Inc.*** ***GEN***
267 O'CONNOR STREET, UNIT 120
OTTAWA ON K2P 1V3

Generator Info

Generator No: ON3475419
Approval Years: 2015
Status:
PO Box No:
Country: Canada
Co Admin: NASTRAN NAJAFI-FARD
Phone No Admin: 4164931120 Ext.3218
SIC Description: 446110

Choice of Contact: CO_ADMIN
Contaminated Fac: No
MHSW Facility: No
SIC Code: 446110

Waste Detail(s)

Waste Class: 312
Waste Class Name: PATHOLOGICAL WASTES

Waste Detail(s)

Waste Class: 261
Waste Class Name: PHARMACEUTICALS

---

212 ***41 of 63*** ***ESE/296.0*** ***74.9 / -2.00*** ***Midtown Family Health*** ***GEN***
267 O'Connor ST. Suite 306
Ottawa ON K2P 1V3

Generator Info

Generator No: ON5935207
Approval Years: 2015
Status:
PO Box No:
Country: Canada
Co Admin: Helen Rizzo
Phone No Admin: 6132336652 Ext.
SIC Description: OFFICES OF PHYSICIANS

Choice of Contact: CO_OFFICIAL
Contaminated Fac: No
MHSW Facility: No
SIC Code: 621110

Waste Detail(s)

Waste Class: 261
Waste Class Name: PHARMACEUTICALS

Waste Detail(s)

Waste Class: 312
Waste Class Name: PATHOLOGICAL WASTES

Map Key	Number of Records	Direction/ Distance (m)	Elev/Diff (m)	Site	DB
212	42 of 63	ESE/296.0	74.9 / -2.00	Central Ottawa Family Medicine Associates Ltd. Suite 500 267 O'Connor Street Ottawa ON K2P 1V3	GEN

Generator Info

Generator No:	ON6644068	**Choice of Contact:**	CO_ADMIN
Approval Years:	2014	**Contaminated Fac:**	No
Status:		**MHSW Facility:**	No
PO Box No:		**SIC Code:**	621110
Country:	Canada		
Co Admin:	Jasmine Soule		
Phone No Admin:	613-730-3701 Ext.		
SIC Description:	OFFICES OF PHYSICIANS		

Waste Detail(s)

Waste Class:	148
Waste Class Name:	INORGANIC LABORATORY CHEMICALS

Waste Detail(s)

Waste Class:	312
Waste Class Name:	PATHOLOGICAL WASTES

Map Key	Number of Records	Direction/ Distance (m)	Elev/Diff (m)	Site	DB
212	43 of 63	ESE/296.0	74.9 / -2.00	LifeLabs LP 267 O'Connor Street, Unit B003 Ottawa ON K1S 1C2	GEN

Generator Info

Generator No:	ON2674529	**Choice of Contact:**	CO_ADMIN
Approval Years:	2014	**Contaminated Fac:**	No
Status:		**MHSW Facility:**	No
PO Box No:		**SIC Code:**	621510
Country:	Canada		
Co Admin:	Jacquie Maertz		
Phone No Admin:	905 565 0433 Ext.2202		
SIC Description:	MEDICAL AND DIAGNOSTIC LABORATORIES		

Waste Detail(s)

Waste Class:	312
Waste Class Name:	PATHOLOGICAL WASTES

Map Key	Number of Records	Direction/ Distance (m)	Elev/Diff (m)	Site	DB
212	44 of 63	ESE/296.0	74.9 / -2.00	Dr. Donald K. Wilson Medicine Prof. Corp. 403-267 O'Connor St Ottawa ON K2P1V3	GEN

Generator Info

Generator No:	ON9901254	**Choice of Contact:**	CO_OFFICIAL
Approval Years:	2014	**Contaminated Fac:**	No
Status:		**MHSW Facility:**	No
PO Box No:		**SIC Code:**	621110

Map Key	Number of Records	Direction/ Distance (m)	Elev/Diff (m)	Site	DB

Country: Canada
Co Admin: Judy Costantini
Phone No Admin: 613-567-3904 Ext.
SIC Description: OFFICES OF PHYSICIANS

Waste Detail(s)

Waste Class: 312
Waste Class Name: PATHOLOGICAL WASTES

---

212 **45 of 63** **ESE/296.0** **74.9 / -2.00** **Ottawa Endoscopy & Day Surgery**
267 O'connor Street Suite 207
Ottawa ON K2P 1V3
GEN

Generator Info

Generator No: ON7074415
Approval Years: 2014
Status:
PO Box No:
Country: Canada
Co Admin: Grace Wilson
Phone No Admin: 6135678106 Ext.
SIC Description: OFFICES OF ALL OTHER HEALTH PRACTITIONERS
Choice of Contact: CO_ADMIN
Contaminated Fac: No
MHSW Facility: No
SIC Code: 621390

Waste Detail(s)

Waste Class: 312
Waste Class Name: PATHOLOGICAL WASTES

---

212 **46 of 63** **ESE/296.0** **74.9 / -2.00** **Midtown Family Health**
267 O'Connor ST. Suite 306
Ottawa ON K2P 1V3
GEN

Generator Info

Generator No: ON5935207
Approval Years: 2014
Status:
PO Box No:
Country: Canada
Co Admin: Amanda Peskettt
Phone No Admin: 6135633332 Ext.
SIC Description: OFFICES OF PHYSICIANS
Choice of Contact: CO_OFFICIAL
Contaminated Fac: No
MHSW Facility: No
SIC Code: 621110

Waste Detail(s)

Waste Class: 312
Waste Class Name: PATHOLOGICAL WASTES

Waste Detail(s)

Waste Class: 261
Waste Class Name: PHARMACEUTICALS

Map Key	Number of Records	Direction/ Distance (m)	Elev/Diff (m)	Site	DB
212	47 of 63	ESE/296.0	74.9 / -2.00	Sajjad Giby Pharmacies Inc. 267 O'CONNOR STREET, UNIT 120 OTTAWA ON K2P 1V3	GEN

Generator Info

Generator No:	ON3475419	***Choice of Contact:***	
Approval Years:	As of Dec 2018	***Contaminated Fac:***	
Status:	Registered	***MHSW Facility:***	
PO Box No:		***SIC Code:***	
Country:	Canada		
Co Admin:			
Phone No Admin:			
SIC Description:			

Waste Detail(s)

Waste Class:	312 P
Waste Class Name:	Pathological wastes

Waste Detail(s)

Waste Class:	261 A
Waste Class Name:	Pharmaceuticals

Map Key	Number of Records	Direction/ Distance (m)	Elev/Diff (m)	Site	DB
212	48 of 63	ESE/296.0	74.9 / -2.00	CBI Home Health formerly We Care Home Health 267 O'Connor Street Suite 609 Ottawa ON K2P 1V3	GEN

Generator Info

Generator No:	ON6991797	***Choice of Contact:***	
Approval Years:	As of Dec 2018	***Contaminated Fac:***	
Status:	Registered	***MHSW Facility:***	
PO Box No:		***SIC Code:***	
Country:	Canada		
Co Admin:			
Phone No Admin:			
SIC Description:			

Waste Detail(s)

Waste Class:	261 A
Waste Class Name:	Pharmaceuticals

Waste Detail(s)

Waste Class:	312 P
Waste Class Name:	Pathological wastes

Map Key	Number of Records	Direction/ Distance (m)	Elev/Diff (m)	Site	DB
212	49 of 63	ESE/296.0	74.9 / -2.00	Ottawa Endoscopy & Day Surgery 267 O'connor Street Suite 207 Ottawa ON K2P 1V3	GEN

Generator Info

Map Key	Number of Records	Direction/ Distance (m)	Elev/Diff (m)	Site	DB

Generator No: ON7074415
Approval Years: As of Dec 2018
Status: Registered
PO Box No:
Country: Canada
Co Admin:
Phone No Admin:
SIC Description:

Choice of Contact:
Contaminated Fac:
MHSW Facility:
SIC Code:

Waste Detail(s)

Waste Class: 312 P
Waste Class Name: Pathological wastes

Map Key	Number of Records	Direction/ Distance (m)	Elev/Diff (m)	Site	DB
212	50 of 63	ESE/296.0	74.9 / -2.00	Central Ottawa Family Medicine Associates Ltd. Suite 500 267 OConnor Street Ottawa ON K2P 1V3	GEN

Generator Info

Generator No: ON6644068
Approval Years: As of Dec 2018
Status: Registered
PO Box No:
Country: Canada
Co Admin:
Phone No Admin:
SIC Description:

Choice of Contact:
Contaminated Fac:
MHSW Facility:
SIC Code:

Waste Detail(s)

Waste Class: 148 C
Waste Class Name: Misc. wastes and inorganic chemicals

Waste Detail(s)

Waste Class: 312 P
Waste Class Name: Pathological wastes

Map Key	Number of Records	Direction/ Distance (m)	Elev/Diff (m)	Site	DB
212	51 of 63	ESE/296.0	74.9 / -2.00	Midtown Family Health 267 O'Connor ST. Suite 306 Ottawa ON K2P 1V3	GEN

Generator Info

Generator No: ON5935207
Approval Years: As of Dec 2018
Status: Registered
PO Box No:
Country: Canada
Co Admin:
Phone No Admin:
SIC Description:

Choice of Contact:
Contaminated Fac:
MHSW Facility:
SIC Code:

Waste Detail(s)

Map Key	Number of Records	Direction/ Distance (m)	Elev/Diff (m)	Site	DB

Waste Class: 312 P
Waste Class Name: Pathological wastes

Waste Detail(s)

Waste Class: 261 A
Waste Class Name: Pharmaceuticals

212	52 of 63	ESE/296.0	74.9 / -2.00	**Sajjad Giby Pharmacies Inc.** **267 O'CONNOR STREET, UNIT 120** **OTTAWA ON K2P 1V3**	GEN

Generator Info

Generator No: ON3475419
Approval Years: As of Jul 2020
Status: Registered
PO Box No:
Country: Canada
Co Admin:
Phone No Admin:
SIC Description:

Choice of Contact:
Contaminated Fac:
MHSW Facility:
SIC Code:

Waste Detail(s)

Waste Class: 312 P
Waste Class Name: Pathological wastes

Waste Detail(s)

Waste Class: 261 A
Waste Class Name: Pharmaceuticals

212	53 of 63	ESE/296.0	74.9 / -2.00	**Ottawa Endoscopy & Day Surgery** **267 O'connor Street Suite 207** **Ottawa ON K2P 1V3**	GEN

Generator Info

Generator No: ON7074415
Approval Years: As of Jul 2020
Status: Registered
PO Box No:
Country: Canada
Co Admin:
Phone No Admin:
SIC Description:

Choice of Contact:
Contaminated Fac:
MHSW Facility:
SIC Code:

Waste Detail(s)

Waste Class: 312 P
Waste Class Name: Pathological wastes

212	54 of 63	ESE/296.0	74.9 / -2.00	**Midtown Family Health** **267 O'Connor ST. Suite 306** **Ottawa ON K2P 1V3**	GEN

Generator Info

Generator No:	ON5935207	***Choice of Contact:***	
Approval Years:	As of Jul 2020	***Contaminated Fac:***	
Status:	Registered	***MHSW Facility:***	
PO Box No:		***SIC Code:***	
Country:	Canada		
Co Admin:			
Phone No Admin:			
SIC Description:			

Waste Detail(s)

Waste Class:	312 P
Waste Class Name:	Pathological wastes

Waste Detail(s)

Waste Class:	261 A
Waste Class Name:	Pharmaceuticals

212	***55 of 63***	***ESE/296.0***	***74.9 / -2.00***	***Central Ottawa Family Medicine Associates Ltd.*** ***Suite 500 267 OConnor Street*** ***Ottawa ON K2P 1V3***	***GEN***

Generator Info

Generator No:	ON6644068	***Choice of Contact:***	
Approval Years:	As of Jul 2020	***Contaminated Fac:***	
Status:	Registered	***MHSW Facility:***	
PO Box No:		***SIC Code:***	
Country:	Canada		
Co Admin:			
Phone No Admin:			
SIC Description:			

Waste Detail(s)

Waste Class:	148 C
Waste Class Name:	Misc. wastes and inorganic chemicals

Waste Detail(s)

Waste Class:	312 P
Waste Class Name:	Pathological wastes

212	***56 of 63***	***ESE/296.0***	***74.9 / -2.00***	***CBI Home Health formerly We Care Home Health*** ***267 O'Connor Street Suite 609*** ***Ottawa ON K2P 1V3***	***GEN***

Generator Info

Generator No:	ON6991797	***Choice of Contact:***	
Approval Years:	As of Jul 2020	***Contaminated Fac:***	

Map Key	Number of Records	Direction/ Distance (m)	Elev/Diff (m)	Site	DB

Status: Registered
PO Box No:
Country: Canada
Co Admin:
Phone No Admin:
SIC Description:
MHSW Facility:
SIC Code:

Waste Detail(s)

Waste Class: 261 A
Waste Class Name: Pharmaceuticals

Waste Detail(s)

Waste Class: 312 P
Waste Class Name: Pathological wastes

Map Key	Number of Records	Direction/ Distance (m)	Elev/Diff (m)	Site	DB
212	57 of 63	ESE/296.0	74.9 / -2.00	Central Ottawa Family Medicine Associates Ltd. Suite 500 267 OConnor Street Ottawa ON K2P 1V3	GEN

Generator Info

Generator No: ON6644068
Approval Years: As of Nov 2021
Status: Registered
PO Box No:
Country: Canada
Co Admin:
Phone No Admin:
SIC Description:
Choice of Contact:
Contaminated Fac:
MHSW Facility:
SIC Code:

Waste Detail(s)

Waste Class: 148 C
Waste Class Name: Misc. wastes and inorganic chemicals

Waste Detail(s)

Waste Class: 312 P
Waste Class Name: Pathological wastes

Map Key	Number of Records	Direction/ Distance (m)	Elev/Diff (m)	Site	DB
212	58 of 63	ESE/296.0	74.9 / -2.00	CBI Home Health formerly We Care Home Health 267 O'Connor Street Suite 609 Ottawa ON K2P 1V3	GEN

Generator Info

Generator No: ON6991797
Approval Years: As of Nov 2021
Status: Registered
PO Box No:
Country: Canada
Co Admin:
Phone No Admin:
SIC Description:
Choice of Contact:
Contaminated Fac:
MHSW Facility:
SIC Code:

Map Key	Number of Records	Direction/ Distance (m)	Elev/Diff (m)	Site	DB

Waste Detail(s)

Waste Class: 261 A
Waste Class Name: Pharmaceuticals

Waste Detail(s)

Waste Class: 312 P
Waste Class Name: Pathological wastes

---

212 | ***59 of 63*** | ***ESE/296.0*** | ***74.9 / -2.00*** | ***Sajjad Giby Pharmacies Inc.***
267 O'CONNOR STREET, UNIT 120
OTTAWA ON K2P 1V3 | ***GEN***

Generator Info

Generator No: ON3475419
Approval Years: As of Jan 2021
Status: Registered
PO Box No:
Country: Canada
Co Admin:
Phone No Admin:
SIC Description:

Choice of Contact:
Contaminated Fac:
MHSW Facility:
SIC Code:

Waste Detail(s)

Waste Class: 312 P
Waste Class Name: Pathological wastes

Waste Detail(s)

Waste Class: 261 A
Waste Class Name: Pharmaceuticals

2017 Generator Info

Gen No: ON3475419
ID: 13973
Contaminated Fac: N
MHSW Facility: N
NAICS Code1: 446110
NAICS Code2:
NAICS Code3:
Gen Name: Sajjad Giby Pharmacies Inc.
Gen Div:
Gen Op Name: SHOPPERS SIMPLY PHARMACY 3003
Gen Op Div:
Site Adrs1: 267 O'CONNOR STREET, UNIT 120
Site Bldg:
Site Pobox:
Province In: ONTARIO
Site Adrs2:
Site City: OTTAWA
Province Out:
Site Postal Code: K2P 1V3
Site Country: Canada
Co Official: SAJJAD H GIBY GIBY
Co Admin: NASTRAN NAJAFI-FARD

Choice of Contact: CO_ADMIN
Phone No Official: 613-238-8552 Ext.
Phone No Admin: 4164931120 Ext.3218
County Ont: OTTAWA CARLTON (RM)
County Out:
District: 402

2018 Generator Info

Gen No:	ON3475419	***Choice of Contact:***	CO_ADMIN
ID:	13844	***Phone No Official:***	613-238-8552 Ext.
Contaminated Fac:	N	***Phone No Admin:***	4164931120 Ext.
MHSW Facility:	N	***County Ont:***	OTTAWA CARLTON (RM)
NAICS Code1:	446110	***County Out:***	
NAICS Code2:		***District:***	402
NAICS Code3:			

Gen Name: Sajjad Giby Pharmacies Inc.
Gen Div:
Gen Op Name: SHOPPERS SIMPLY PHARMACY 3003
Gen Op Div:
Site Adrs1: 267 O'CONNOR STREET, UNIT 120
Site Bldg:
Site Pobox:
Province In: ONTARIO
Site Adrs2:
Site City: OTTAWA
Province Out:
Site Postal Code: K2P 1V3
Site Country: Canada
Co Official: SAJJAD H GIBY GIBY
Co Admin: Pharmacy Operations Development

2019 Generator Info

Gen No:	ON3475419	***Choice of Contact:***	CO_ADMIN
ID:	13631	***Phone No Official:***	613-238-8552 Ext.
Contaminated Fac:	N	***Phone No Admin:***	4164931120 Ext.
MHSW Facility:	N	***County Ont:***	OTTAWA CARLTON (RM)
NAICS Code1:	446110	***County Out:***	
NAICS Code2:		***District:***	402
NAICS Code3:			

Gen Name: Sajjad Giby Pharmacies Inc.
Gen Div:
Gen Op Name: SHOPPERS SIMPLY PHARMACY 3003
Gen Op Div:
Site Adrs1: 267 O'CONNOR STREET, UNIT 120
Site Bldg:
Site Pobox:
Province In: ONTARIO
Site Adrs2:
Site City: OTTAWA
Province Out:
Site Postal Code: K2P 1V3
Site Country: Canada
Co Official: SAJJAD H GIBY GIBY
Co Admin: Pharmacy Operations Development

2020 Generator Info

Gen No:	ON3475419	***Choice of Contact:***	CO_ADMIN
ID:	13296	***Phone No Official:***	613-238-8552 Ext.
Contaminated Fac:	N	***Phone No Admin:***	4164931120 Ext.
MHSW Facility:	N	***County Ont:***	OTTAWA CARLTON (RM)
NAICS Code1:	446110	***County Out:***	
NAICS Code2:		***District:***	402
NAICS Code3:			

Gen Name: Sajjad Giby Pharmacies Inc.
Gen Div:
Gen Op Name: SHOPPERS SIMPLY PHARMACY 3003

Map Key	Number of Records	Direction/ Distance (m)	Elev/Diff (m)	Site	DB

Gen Op Div:
Site Adrs1: 267 O'CONNOR STREET, UNIT 120
Site Bldg:
Site Pobox:
Province In: ONTARIO
Site Adrs2:
Site City: OTTAWA
Province Out:
Site Postal Code: K2P 1V3
Site Country: Canada
Co Official: SAJJAD H GIBY GIBY
Co Admin: Pharmacy Operations Development

---

212 | 60 of 63 | ESE/296.0 | 74.9 / -2.00 | **Ottawa Endoscopy & Day Surgery**
267 O'connor Street Suite 207
Ottawa ON K2P 1V3 | GEN

Generator Info

Generator No: ON7074415
Approval Years: As of Jan 2021
Status: Registered
PO Box No:
Country: Canada
Co Admin:
Phone No Admin:
SIC Description:

Choice of Contact:
Contaminated Fac:
MHSW Facility:
SIC Code:

Waste Detail(s)

Waste Class: 312 P
Waste Class Name: Pathological wastes

2017 Generator Info

Gen No: ON7074415
ID: 27762
Contaminated Fac: N
MHSW Facility: N
NAICS Code1: 621390
NAICS Code2:
NAICS Code3:
Gen Name: Ottawa Endoscopy & Day Surgery
Gen Div:
Gen Op Name: Ottawa Endoscopy & Day Surgery
Gen Op Div:
Site Adrs1: 267 O'connor Street
Site Bldg:
Site Pobox:
Province In: ONTARIO
Site Adrs2: Suite 207
Site City: Ottawa
Province Out:
Site Postal Code: K2P 1V3
Site Country: Canada
Co Official: Russell Kronick
Co Admin: Grace Wilson

Choice of Contact: CO_ADMIN
Phone No Official: 613-567-4922 Ext.
Phone No Admin: 6135678106 Ext.
County Ont: OTTAWA CARLTON (RM)
County Out:
District: 402

2017 Generator Manifest

ID: 54059
Sum Received Qty: 99.5

Generator No:	ON7074415	***Waste Class Name:***	PATHOLOGICAL WASTES
Receiver Type:	030	***Count Manifests:***	2
Waste Char:	P	***District:***	402
Waste Code:	312		

2018 Generator Info

Gen No:	ON7074415	***Choice of Contact:***	CO_ADMIN
ID:	28210	***Phone No Official:***	613-567-4922 Ext.
Contaminated Fac:	N	***Phone No Admin:***	6135678106 Ext.
MHSW Facility:	N	***County Ont:***	OTTAWA CARLTON (RM)
NAICS Code1:	621390	***County Out:***	
NAICS Code2:		***District:***	402
NAICS Code3:			
Gen Name:	Ottawa Endoscopy & Day Surgery		
Gen Div:			
Gen Op Name:	Ottawa Endoscopy & Day Surgery		
Gen Op Div:			
Site Adrs1:	267 O'connor Street		
Site Bldg:			
Site Pobox:			
Province In:	ONTARIO		
Site Adrs2:	Suite 207		
Site City:	Ottawa		
Province Out:			
Site Postal Code:	K2P 1V3		
Site Country:	Canada		
Co Official:	Russell Kronick		
Co Admin:	Grace Wilson		

2018 Generator Manifest

ID:	54122	***Sum Received Qty:***	140.7
Generator No:	ON7074415	***Waste Class Name:***	PATHOLOGICAL WASTES
Receiver Type:	030	***Count Manifests:***	3
Waste Char:	P	***District:***	402
Waste Code:	312		

2019 Generator Info

Gen No:	ON7074415	***Choice of Contact:***	CO_ADMIN
ID:	28490	***Phone No Official:***	613-567-4922 Ext.1
Contaminated Fac:	N	***Phone No Admin:***	6135678106 Ext.
MHSW Facility:	N	***County Ont:***	OTTAWA CARLTON (RM)
NAICS Code1:	621390	***County Out:***	
NAICS Code2:		***District:***	402
NAICS Code3:			
Gen Name:	Ottawa Endoscopy & Day Surgery		
Gen Div:			
Gen Op Name:	Ottawa Endoscopy & Day Surgery		
Gen Op Div:			
Site Adrs1:	267 O'connor Street		
Site Bldg:			
Site Pobox:			
Province In:	ONTARIO		
Site Adrs2:	Suite 207		
Site City:	Ottawa		
Province Out:			
Site Postal Code:	K2P 1V3		
Site Country:	Canada		
Co Official:	Russell Kronick		
Co Admin:	Grace Wilson		

2019 Generator Manifest

ID:	54107	***Sum Received Qty:***	147.0
Generator No:	ON7074415	***Waste Class Name:***	PATHOLOGICAL WASTES
Receiver Type:	030	***Count Manifests:***	2
Waste Char:	P	***District:***	402
Waste Code:	312		

2020 Generator Info

Gen No:	ON7074415	***Choice of Contact:***	CO_ADMIN
ID:	28184	***Phone No Official:***	613-567-4922 Ext.1
Contaminated Fac:	N	***Phone No Admin:***	6135678106 Ext.
MHSW Facility:	N	***County Ont:***	OTTAWA CARLTON (RM)
NAICS Code1:	621390	***County Out:***	
NAICS Code2:		***District:***	402
NAICS Code3:			
Gen Name:	Ottawa Endoscopy & Day Surgery		
Gen Div:			
Gen Op Name:	Ottawa Endoscopy & Day Surgery		
Gen Op Div:			
Site Adrs1:	267 O'connor Street		
Site Bldg:			
Site Pobox:			
Province In:	ONTARIO		
Site Adrs2:	Suite 207		
Site City:	Ottawa		
Province Out:			
Site Postal Code:	K2P 1V3		
Site Country:	Canada		
Co Official:	Russell Kronick		
Co Admin:	Grace Wilson		

2020 Generator Manifest

ID:	50505	***Sum Received Qty:***	89.6
Generator No:	ON7074415	***Waste Class Name:***	PATHOLOGICAL WASTES
Receiver Type:	030	***Count Manifests:***	2
Waste Char:	P	***District:***	402
Waste Code:	312		

2021 Generator Info

Gen No:	ON7074415	***Choice of Contact:***	CO_ADMIN
ID:	28710	***Phone No Official:***	613-567-4922 Ext.1
Contaminated Fac:	N	***Phone No Admin:***	6135678106 Ext.
MHSW Facility:	N	***County Ont:***	OTTAWA CARLTON (RM)
NAICS Code1:	621390	***County Out:***	
NAICS Code2:		***District:***	402
NAICS Code3:			
Gen Name:	Ottawa Endoscopy & Day Surgery		
Gen Div:			
Gen Op Name:	Ottawa Endoscopy & Day Surgery		
Gen Op Div:			
Site Adrs1:	267 O'connor Street		
Site Bldg:			
Site Pobox:			
Province In:	ONTARIO		
Site Adrs2:	Suite 207		
Site City:	Ottawa		
Province Out:			
Site Postal Code:	K2P 1V3		

Site Country: Canada
Co Official: Russell Kronick
Co Admin: Grace Wilson

2021 Generator Manifest

ID: 52535
Generator No: ON7074415
Receiver Type: 030
Waste Char: P
Waste Code: 312
Sum Received Qty: 33.8
Waste Class Name: PATHOLOGICAL WASTES
Count Manifests: 1
District: 402

---

212 | **61 of 63** | **ESE/296.0** | **74.9 / -2.00** | **Midtown Family Health**
267 O'Connor ST. Suite 306
Ottawa ON K2P 1V3 | **GEN**

Generator Info

Generator No: ON5935207
Approval Years: As of Nov 2021
Status: Registered
PO Box No:
Country: Canada
Co Admin:
Phone No Admin:
SIC Description:
Choice of Contact:
Contaminated Fac:
MHSW Facility:
SIC Code:

Waste Detail(s)

Waste Class: 312 P
Waste Class Name: Pathological wastes

Waste Detail(s)

Waste Class: 261 A
Waste Class Name: Pharmaceuticals

---

212 | **62 of 63** | **ESE/296.0** | **74.9 / -2.00** | **CBI Home Health formerly We Care Home Health**
267 O'Connor Street Suite 609
Ottawa ON K2P 1V3 | **GEN**

Generator Info

Generator No: ON6991797
Approval Years: As of Oct 2022
Status: Registered
PO Box No:
Country: Canada
Co Admin:
Phone No Admin:
SIC Description:
Choice of Contact:
Contaminated Fac:
MHSW Facility:
SIC Code:

Waste Detail(s)

Waste Class: 261 A
Waste Class Name: PHARMACEUTICALS

Waste Detail(s)

Waste Class: 312 P
Waste Class Name: PATHOLOGICAL WASTES

2017 Generator Info

Gen No: ON6991797
ID: 27457
Contaminated Fac: N
MHSW Facility: N
NAICS Code1: 621610
NAICS Code2: 621390
NAICS Code3:
Choice of Contact: CO_OFFICIAL
Phone No Official: 6137822244 Ext.34527
Phone No Admin: 6137822244 Ext.1811
County Ont: OTTAWA CARLTON (RM)
County Out:
District: 402
Gen Name: CBI Home Health formerly We Care Home Health
Gen Div:
Gen Op Name: CBI Home Health formerly We Care Home Health
Gen Op Div:
Site Adrs1: 267 O'Connor Street Suite 609
Site Bldg:
Site Pobox:
Province In: ONTARIO
Site Adrs2:
Site City: Ottawa
Province Out:
Site Postal Code: K2P 1V3
Site Country: Canada
Co Official: Melina A Verhaegen
Co Admin: Heather Bozik

2017 Generator Manifest

ID: 53636
Generator No: ON6991797
Receiver Type: 030
Waste Char: A
Waste Code: 261
Sum Received Qty: 303.82
Waste Class Name: PHARMACEUTICALS
Count Manifests: 8
District: 402

2017 Generator Manifest

ID: 53637
Generator No: ON6991797
Receiver Type: 030
Waste Char: P
Waste Code: 312
Sum Received Qty: 102.94
Waste Class Name: PATHOLOGICAL WASTES
Count Manifests: 6
District: 402

2018 Generator Info

Gen No: ON6991797
ID: 27876
Contaminated Fac: N
MHSW Facility: N
NAICS Code1: 621610
NAICS Code2: 621390
NAICS Code3:
Choice of Contact: CO_ADMIN
Phone No Official: 6137822244 Ext.34527
Phone No Admin: 613-782-2244 Ext.34527
County Ont: OTTAWA CARLTON (RM)
County Out:
District: 402
Gen Name: CBI Home Health formerly We Care Home Health
Gen Div:
Gen Op Name: CBI Home Health formerly We Care Home Health
Gen Op Div:
Site Adrs1: 267 O'Connor Street Suite 609
Site Bldg:
Site Pobox:

Province In: ONTARIO
Site Adrs2:
Site City: Ottawa
Province Out:
Site Postal Code: K2P 1V3
Site Country: Canada
Co Official: Melina A Verhaegen
Co Admin: Ankita Gandhi

2018 Generator Manifest

ID: 53627
Generator No: ON6991797
Receiver Type: 030
Waste Char: P
Waste Code: 312
Sum Received Qty: 145.93
Waste Class Name: PATHOLOGICAL WASTES
Count Manifests: 9
District: 402

2018 Generator Manifest

ID: 53626
Generator No: ON6991797
Receiver Type: 030
Waste Char: A
Waste Code: 261
Sum Received Qty: 178.93
Waste Class Name: PHARMACEUTICALS
Count Manifests: 12
District: 402

2019 Generator Info

Gen No: ON6991797
ID: 28145
Contaminated Fac: N
MHSW Facility: N
NAICS Code1: 621610
NAICS Code2: 621390
NAICS Code3:
Choice of Contact: CO_ADMIN
Phone No Official: 6137822244 Ext.34527
Phone No Admin: 613-782-2244 Ext.34527
County Ont: OTTAWA CARLTON (RM)
County Out:
District: 402
Gen Name: CBI Home Health formerly We Care Home Health
Gen Div:
Gen Op Name: CBI Home Health formerly We Care Home Health
Gen Op Div:
Site Adrs1: 267 O'Connor Street Suite 609
Site Bldg:
Site Pobox:
Province In: ONTARIO
Site Adrs2:
Site City: Ottawa
Province Out:
Site Postal Code: K2P 1V3
Site Country: Canada
Co Official: Melina A Verhaegen
Co Admin: Ankita Gandhi

2019 Generator Manifest

ID: 53560
Generator No: ON6991797
Receiver Type: 030
Waste Char: P
Waste Code: 261
Sum Received Qty: 9.0
Waste Class Name: PHARMACEUTICALS
Count Manifests: 1
District: 402

2019 Generator Manifest

ID: 53559
Generator No: ON6991797
Sum Received Qty: 173.0
Waste Class Name: PHARMACEUTICALS

Receiver Type:	030	**Count Manifests:**	11
Waste Char:	A	**District:**	402
Waste Code:	261		

2019 Generator Manifest

ID:	53561	**Sum Received Qty:**	58.0
Generator No:	ON6991797	**Waste Class Name:**	PATHOLOGICAL WASTES
Receiver Type:	030	**Count Manifests:**	9
Waste Char:	P	**District:**	402
Waste Code:	312		

2020 Generator Info

Gen No:	ON6991797	**Choice of Contact:**	CO_OFFICIAL
ID:	27851	**Phone No Official:**	6137822244 Ext.34527
Contaminated Fac:	N	**Phone No Admin:**	613-782-2244 Ext.34527
MHSW Facility:	N	**County Ont:**	OTTAWA CARLTON (RM)
NAICS Code1:	621610	**County Out:**	
NAICS Code2:	621390	**District:**	402
NAICS Code3:			
Gen Name:	CBI Home Health formerly We Care Home Health		
Gen Div:			
Gen Op Name:	CBI Home Health formerly We Care Home Health		
Gen Op Div:			
Site Adrs1:	267 O'Connor Street Suite 609		
Site Bldg:			
Site Pobox:			
Province In:	ONTARIO		
Site Adrs2:			
Site City:	Ottawa		
Province Out:			
Site Postal Code:	K2P 1V3		
Site Country:	Canada		
Co Official:	Melina A Verhaegen		
Co Admin:	Ankita Gandhi		

2020 Generator Manifest

ID:	50015	**Sum Received Qty:**	18.84
Generator No:	ON6991797	**Waste Class Name:**	PATHOLOGICAL WASTES
Receiver Type:	030	**Count Manifests:**	2
Waste Char:	P	**District:**	402
Waste Code:	312		

2020 Generator Manifest

ID:	50012	**Sum Received Qty:**	41.7
Generator No:	ON6991797	**Waste Class Name:**	PHARMACEUTICALS
Receiver Type:	035	**Count Manifests:**	3
Waste Char:	A	**District:**	305
Waste Code:	261		

2020 Generator Manifest

ID:	50013	**Sum Received Qty:**	19.7
Generator No:	ON6991797	**Waste Class Name:**	PATHOLOGICAL WASTES
Receiver Type:	035	**Count Manifests:**	2
Waste Char:	P	**District:**	305
Waste Code:	312		

Map Key	Number of Records	Direction/ Distance (m)	Elev/Diff (m)	Site	DB

2020 Generator Manifest

ID:	50014	**Sum Received Qty:**	28.73
Generator No:	ON6991797	**Waste Class Name:**	PHARMACEUTICALS
Receiver Type:	030	**Count Manifests:**	3
Waste Char:	A	**District:**	402
Waste Code:	261		

2021 Generator Info

Gen No:	ON6991797	**Choice of Contact:**	CO_OFFICIAL
ID:	28360	**Phone No Official:**	6137822244 Ext.34527
Contaminated Fac:	N	**Phone No Admin:**	613-782-2244 Ext.34527
MHSW Facility:	N	**County Ont:**	OTTAWA CARLTON (RM)
NAICS Code1:	621610	**County Out:**	
NAICS Code2:	621390	**District:**	402
NAICS Code3:			
Gen Name:	CBI Home Health formerly We Care Home Health		
Gen Div:			
Gen Op Name:	CBI Home Health formerly We Care Home Health		
Gen Op Div:			
Site Adrs1:	267 O'Connor Street Suite 609		
Site Bldg:			
Site Pobox:			
Province In:	ONTARIO		
Site Adrs2:			
Site City:	Ottawa		
Province Out:			
Site Postal Code:	K2P 1V3		
Site Country:	Canada		
Co Official:	Melina A Verhaegen		
Co Admin:	Ankita Gandhi		

2021 Generator Manifest

ID:	51977	**Sum Received Qty:**	54.82
Generator No:	ON6991797	**Waste Class Name:**	PATHOLOGICAL WASTES
Receiver Type:	030	**Count Manifests:**	6
Waste Char:	P	**District:**	402
Waste Code:	312		

2021 Generator Manifest

ID:	51976	**Sum Received Qty:**	64.8
Generator No:	ON6991797	**Waste Class Name:**	PHARMACEUTICALS
Receiver Type:	030	**Count Manifests:**	10
Waste Char:	A	**District:**	402
Waste Code:	261		

Map Key	Number of Records	Direction/ Distance (m)	Elev/Diff (m)	Site	DB
212	63 of 63	ESE/296.0	74.9 / -2.00	Midtown Family Health 267 O'Connor ST. Suite 306 Ottawa ON K2P 1V3	GEN

Generator Info

Generator No:	ON5935207	**Choice of Contact:**	
Approval Years:	As of Oct 2022	**Contaminated Fac:**	
Status:	Registered	**MHSW Facility:**	
PO Box No:		**SIC Code:**	
Country:	Canada		
Co Admin:			

Phone No Admin:
SIC Description:

Waste Detail(s)

Waste Class: 312 P
Waste Class Name: PATHOLOGICAL WASTES

Waste Detail(s)

Waste Class: 261 A
Waste Class Name: PHARMACEUTICALS

2017 Generator Info

Gen No: ON5935207
ID: 23417
Contaminated Fac: N
MHSW Facility: N
NAICS Code1: 621110
NAICS Code2:
NAICS Code3:
Gen Name: Midtown Family Health
Gen Div:
Gen Op Name: bhavna Valia
Gen Op Div:
Site Adrs1: 267 O'Connor ST. Suite 306
Site Bldg:
Site Pobox:
Province In: ONTARIO
Site Adrs2:
Site City: Ottawa
Province Out:
Site Postal Code: K2P 1V3
Site Country: Canada
Co Official: Bhavna Valia
Co Admin: Helen Rizzo
Choice of Contact: CO_OFFICIAL
Phone No Official: 613-233-6652 Ext.
Phone No Admin: 6132336652 Ext.
County Ont: OTTAWA CARLTON (RM)
County Out:
District: 402

2017 Generator Manifest

ID: 48459
Generator No: ON5935207
Receiver Type: 035
Waste Char: P
Waste Code: 312
Sum Received Qty: 6.1
Waste Class Name: PATHOLOGICAL WASTES
Count Manifests: 1
District: 305

2017 Generator Manifest

ID: 48460
Generator No: ON5935207
Receiver Type: 030
Waste Char: P
Waste Code: 312
Sum Received Qty: 23.9
Waste Class Name: PATHOLOGICAL WASTES
Count Manifests: 3
District: 402

2018 Generator Info

Gen No: ON5935207
ID: 23664
Contaminated Fac: N
MHSW Facility: N
NAICS Code1: 621110
Choice of Contact: CO_OFFICIAL
Phone No Official: 613-233-6652 Ext.
Phone No Admin: 6132336652 Ext.
County Ont: OTTAWA CARLTON (RM)
County Out:

NAICS Code2:		***District:***	402
NAICS Code3:			
Gen Name:	Midtown Family Health		
Gen Div:			
Gen Op Name:	bhavna Valia		
Gen Op Div:			
Site Adrs1:	267 O'Connor ST. Suite 306		
Site Bldg:			
Site Pobox:			
Province In:	ONTARIO		
Site Adrs2:			
Site City:	Ottawa		
Province Out:			
Site Postal Code:	K2P 1V3		
Site Country:	Canada		
Co Official:	Bhavna Valia		
Co Admin:	Helen Rizzo		

2018 Generator Manifest

ID:	48338	***Sum Received Qty:***	23.9
Generator No:	ON5935207	***Waste Class Name:***	PATHOLOGICAL WASTES
Receiver Type:	030	***Count Manifests:***	3
Waste Char:	P	***District:***	402
Waste Code:	312		

2019 Generator Info

Gen No:	ON5935207	***Choice of Contact:***	CO_OFFICIAL
ID:	23786	***Phone No Official:***	613-233-6652 Ext.
Contaminated Fac:	N	***Phone No Admin:***	6132336652 Ext.
MHSW Facility:	N	***County Ont:***	OTTAWA CARLTON (RM)
NAICS Code1:	621110	***County Out:***	
NAICS Code2:		***District:***	402
NAICS Code3:			
Gen Name:	Midtown Family Health		
Gen Div:			
Gen Op Name:	bhavna Valia		
Gen Op Div:			
Site Adrs1:	267 O'Connor ST. Suite 306		
Site Bldg:			
Site Pobox:			
Province In:	ONTARIO		
Site Adrs2:			
Site City:	Ottawa		
Province Out:			
Site Postal Code:	K2P 1V3		
Site Country:	Canada		
Co Official:	Bhavna Valia		
Co Admin:	Helen Rizzo		

2019 Generator Manifest

ID:	48097	***Sum Received Qty:***	23.0
Generator No:	ON5935207	***Waste Class Name:***	PATHOLOGICAL WASTES
Receiver Type:	030	***Count Manifests:***	3
Waste Char:	P	***District:***	402
Waste Code:	312		

2020 Generator Info

Gen No:	ON5935207	***Choice of Contact:***	CO_OFFICIAL

ID:	23501	**Phone No Official:**	613-233-6652 Ext.
Contaminated Fac:	N	**Phone No Admin:**	6132336652 Ext.
MHSW Facility:	N	**County Ont:**	OTTAWA CARLTON (RM)
NAICS Code1:	621110	**County Out:**	
NAICS Code2:		**District:**	402
NAICS Code3:			
Gen Name:	Midtown Family Health		
Gen Div:			
Gen Op Name:	Bhavna Valia		
Gen Op Div:			
Site Adrs1:	267 O'Connor ST. Suite 306		
Site Bldg:			
Site Pobox:			
Province In:	ONTARIO		
Site Adrs2:			
Site City:	Ottawa		
Province Out:			
Site Postal Code:	K2P 1V3		
Site Country:	Canada		
Co Official:	Bhavna Valia		
Co Admin:	Helen Rizzo		

2020 Generator Manifest

ID:	44705	**Sum Received Qty:**	13.1
Generator No:	ON5935207	**Waste Class Name:**	PATHOLOGICAL WASTES
Receiver Type:	030	**Count Manifests:**	2
Waste Char:	P	**District:**	402
Waste Code:	312		

2021 Generator Info

Gen No:	ON5935207	**Choice of Contact:**	CO_OFFICIAL
ID:	23852	**Phone No Official:**	613-233-6652 Ext.
Contaminated Fac:	N	**Phone No Admin:**	6132336652 Ext.
MHSW Facility:	N	**County Ont:**	OTTAWA CARLTON (RM)
NAICS Code1:	621110	**County Out:**	
NAICS Code2:		**District:**	402
NAICS Code3:			
Gen Name:	Midtown Family Health		
Gen Div:			
Gen Op Name:	Darren Whatley		
Gen Op Div:			
Site Adrs1:	267 O'Connor ST. Suite 306		
Site Bldg:			
Site Pobox:			
Province In:	ONTARIO		
Site Adrs2:			
Site City:	Ottawa		
Province Out:			
Site Postal Code:	K2P 1V3		
Site Country:	Canada		
Co Official:	Whatley Darren		
Co Admin:	Helen Rizzo		

2021 Generator Manifest

ID:	46433	**Sum Received Qty:**	24.05
Generator No:	ON5935207	**Waste Class Name:**	PATHOLOGICAL WASTES
Receiver Type:	030	**Count Manifests:**	3
Waste Char:	P	**District:**	402
Waste Code:	312		

Map Key	Number of Records	Direction/ Distance (m)	Elev/Diff (m)	Site	DB
213	1 of 1	SE/296.2	75.9 / -1.00	Ottawa Community Housing Corp 379 Gilmour Street Ottawa ON K2P 2M6	GEN

Generator Info

Generator No:	ON6125452	***Choice of Contact:***	
Approval Years:	As of Jan 2021	***Contaminated Fac:***	
Status:	Registered	***MHSW Facility:***	
PO Box No:		***SIC Code:***	
Country:	Canada		
Co Admin:			
Phone No Admin:			
SIC Description:			

Waste Detail(s)

Waste Class:	251 L
Waste Class Name:	Waste oils/sludges (petroleum based)

2020 Generator Info

Gen No:	ON6125452	***Choice of Contact:***	CO_OFFICIAL
ID:	24288	***Phone No Official:***	613-731-1182 Ext.3231
Contaminated Fac:	N	***Phone No Admin:***	
MHSW Facility:	N	***County Ont:***	OTTAWA CARLTON (RM)
NAICS Code1:	531310	***County Out:***	
NAICS Code2:		***District:***	402
NAICS Code3:			
Gen Name:	Ottawa Community Housing Corp		
Gen Div:	Ottawa Community Housing Corp		
Gen Op Name:	Ottawa Community Housing Corp		
Gen Op Div:			
Site Adrs1:	379 Gilmour Street		
Site Bldg:			
Site Pobox:			
Province In:	ONTARIO		
Site Adrs2:			
Site City:	Ottawa		
Province Out:			
Site Postal Code:	K2P 2M6		
Site Country:	Canada		
Co Official:	Tom Kasouf		
Co Admin:			

2020 Generator Manifest

ID:	45648	***Sum Received Qty:***	2300.0
Generator No:	ON6125452	***Waste Class Name:***	OIL SKIMMINGS & SLUDGES
Receiver Type:	035	***Count Manifests:***	1
Waste Char:	L	***District:***	402
Waste Code:	251		

Map Key	Number of Records	Direction/ Distance (m)	Elev/Diff (m)	Site	DB
214	1 of 15	SW/296.6	78.9 / 2.00	BUDGET CAR & TRUCK RENTALS OF OTTAWA 443 SOMERSET ST W OTTAWA ON K1R 5J7	PRT

Location ID:	11099
Type:	private
Expiry Date:	

Map Key	Number of Records	Direction/ Distance (m)	Elev/Diff (m)	Site	DB

Capacity (L): 22730.00
Licence #: 0001026975

---

214 **2 of 15** **SW/296.6** **78.9 / 2.00** **443 Somerset St. West**
Ottawa ON K1R 5J7 **EHS**

Order No: 20050328084
Status: C
Report Type:
Report Date: 4/6/2005
Date Received: 3/28/2005
Previous Site Name:
Lot/Building Size:
Additional Info Ordered:

Nearest Intersection:
Municipality:
Client Prov/State: ON
Search Radius (km): 0.25
X: -75.698785
Y: 45.414569

---

214 **3 of 15** **SW/296.6** **78.9 / 2.00** **BUDGET CAR & TRUCK RENTALS OF OTTAWA**
443 SOMERSET ST W
OTTAWA ON K1R 5J7 **FSTH**

License Issue Date: 1/11/1991
Tank Status: Licensed
Tank Status As Of: August 2007
Operation Type: Private Fuel Outlet
Facility Type: Gasoline Station - Self Serve

--Details--
Status: Not-Active
Year of Installation: 1990
Corrosion Protection:
Capacity: 22500
Tank Fuel Type: Liquid Fuel Single Wall UST - Gasoline

---

214 **4 of 15** **SW/296.6** **78.9 / 2.00** **Budget Car Inc**
443 Somerset St. West
Ottawa ON K1R 5J7 **GEN**

Generator Info

Generator No: ON4197992
Approval Years: 06,07,08
Status:
PO Box No:
Country:
Co Admin:
Phone No Admin:
SIC Description: Passenger Car Rental

Choice of Contact:
Contaminated Fac:
MHSW Facility:
SIC Code: 532111

Waste Detail(s)

Waste Class: 150
Waste Class Name: INERT INORGANIC WASTES

---

214 **5 of 15** **SW/296.6** **78.9 / 2.00** **Avraham Holdings Inc.**
443 SOMERSET ST W ON
OTTAWA ON **RSC**

RSC No:	46025	**X:**	-75.69887048934635
RA No:		**Y:**	45.41457830204852
Status:	FILED	**Latitude:**	45.4145783
Filing Date:		**Longitude:**	-75.69887049
Date Ack:		**UTM Coordinates:**	
Date Returned:		**Latitude Longitude:**	
Approval Date:	January 22, 2009	**Accuracy Estimate:**	
Cert Date:		**Measurement Method:**	
Cert Prop Use No:		**Mailing Address:**	
Curr Property Use:		**Telephone:**	
Intended Prop Use:		**Fax:**	
Restoration Type:		**Email:**	
Soil Type:		**Postal Code:**	K1R 5J7
Criteria:		**Ministry District:**	
Stratified (Y/N):		**MOE District:**	Ottawa
Audit (Y/N):		**SWP Area Name:**	Rideau Valley
Entire Leg Prop. (Y/N):		**Qual Person Name:**	Peter J. Roberts
CPU Issu Sect 1686:		**Consultant:**	
Business Name:	Avraham Holdings Inc.		
Address:	443 SOMERSET ST W ON		
Legal Desc:			
Site Pin:	04120-0037 (LT)		
Asmt Roll No:			
Project Type:	PRE2011		
Approval Type:	RSC based on Phase One and Two ESAs		
Applicable Standards:			
PDF Link:	https://www.accessenvironment.ene.gov.on.ca/AEWeb/ae/ViewDocument.action?documentRefID=46025		

214	6 of 15	SW/296.6	78.9 / 2.00	**Budget Car Inc** **443 Somerset St. West** **Ottawa ON K1R 5J7**	GEN

Generator Info

Generator No:	ON4197992	**Choice of Contact:**	
Approval Years:	2010	**Contaminated Fac:**	
Status:		**MHSW Facility:**	
PO Box No:		**SIC Code:**	532111
Country:			
Co Admin:			
Phone No Admin:			
SIC Description:	Passenger Car Rental		

Waste Detail(s)

Waste Class:	150
Waste Class Name:	INERT INORGANIC WASTES

214	7 of 15	SW/296.6	78.9 / 2.00	**Budget Car Inc** **443 Somerset St. West** **Ottawa ON K1R 5J7**	GEN

Generator Info

Generator No:	ON4197992	**Choice of Contact:**	
Approval Years:	2011	**Contaminated Fac:**	
Status:		**MHSW Facility:**	
PO Box No:		**SIC Code:**	532111
Country:			

Map Key	Number of Records	Direction/ Distance (m)	Elev/Diff (m)	Site	DB

Co Admin:
Phone No Admin:
SIC Description: Passenger Car Rental

Waste Detail(s)

Waste Class: 150
Waste Class Name: INERT INORGANIC WASTES

---

214 | ***8 of 15*** | ***SW/296.6*** | ***78.9 / 2.00*** | ***Budget Car Inc*** ***443 Somerset St. West*** ***Ottawa ON K1R 5J7*** | ***GEN***

Generator Info

Generator No: ON4197992
Approval Years: 2012
Status:
PO Box No:
Country:
Co Admin:
Phone No Admin:
SIC Description: Passenger Car Rental

Choice of Contact:
Contaminated Fac:
MHSW Facility:
SIC Code: 532111

Waste Detail(s)

Waste Class: 150
Waste Class Name: INERT INORGANIC WASTES

---

214 | ***9 of 15*** | ***SW/296.6*** | ***78.9 / 2.00*** | ***Budget Car Inc*** ***443 Somerset St. West*** ***Ottawa ON*** | ***GEN***

Generator Info

Generator No: ON4197992
Approval Years: 2013
Status:
PO Box No:
Country:
Co Admin:
Phone No Admin:
SIC Description:

Choice of Contact:
Contaminated Fac:
MHSW Facility:
SIC Code: 532111

Waste Detail(s)

Waste Class: 150
Waste Class Name: INERT INORGANIC WASTES

---

214 | ***10 of 15*** | ***SW/296.6*** | ***78.9 / 2.00*** | ***Budget Car Inc*** ***443 Somerset St. West*** ***Ottawa ON K1R 5J7*** | ***GEN***

Generator Info

Generator No:	ON4197992	**Choice of Contact:**	CO_OFFICIAL
Approval Years:	2016	**Contaminated Fac:**	No
Status:		**MHSW Facility:**	No
PO Box No:		**SIC Code:**	532111
Country:	Canada		
Co Admin:			
Phone No Admin:			
SIC Description:	532111		

Waste Detail(s)

Waste Class:	150
Waste Class Name:	INERT INORGANIC WASTES

---

214 ***11 of 15*** ***SW/296.6*** ***78.9 / 2.00***

Budget Car Inc
443 Somerset St. West
Ottawa ON K1R 5J7

GEN

Generator Info

Generator No:	ON4197992	**Choice of Contact:**	CO_OFFICIAL
Approval Years:	2015	**Contaminated Fac:**	No
Status:		**MHSW Facility:**	No
PO Box No:		**SIC Code:**	532111
Country:	Canada		
Co Admin:			
Phone No Admin:			
SIC Description:	532111		

Waste Detail(s)

Waste Class:	150
Waste Class Name:	INERT INORGANIC WASTES

---

214 ***12 of 15*** ***SW/296.6*** ***78.9 / 2.00***

Budget Car Inc
443 Somerset St. West
Ottawa ON K1R 5J7

GEN

Generator Info

Generator No:	ON4197992	**Choice of Contact:**	CO_OFFICIAL
Approval Years:	2014	**Contaminated Fac:**	No
Status:		**MHSW Facility:**	No
PO Box No:		**SIC Code:**	532111
Country:	Canada		
Co Admin:			
Phone No Admin:			
SIC Description:	532111		

Waste Detail(s)

Waste Class:	150
Waste Class Name:	INERT INORGANIC WASTES

---

214 ***13 of 15*** ***SW/296.6*** ***78.9 / 2.00***

Budget Car Inc
443 Somerset St. West
Ottawa ON K1R 5J7

GEN

Generator Info

Generator No:	ON4197992	***Choice of Contact:***	
Approval Years:	As of Dec 2018	***Contaminated Fac:***	
Status:	Registered	***MHSW Facility:***	
PO Box No:		***SIC Code:***	
Country:	Canada		
Co Admin:			
Phone No Admin:			
SIC Description:			

Waste Detail(s)

Waste Class:	150 L
Waste Class Name:	Inert organic wastes

---

214 ***14 of 15*** ***SW/296.6*** ***78.9 / 2.00*** ***Budget Car Inc*** ***GEN***
443 Somerset St. West
Ottawa ON K1R 5J7

Generator Info

Generator No:	ON4197992	***Choice of Contact:***	
Approval Years:	As of Jul 2020	***Contaminated Fac:***	
Status:	Registered	***MHSW Facility:***	
PO Box No:		***SIC Code:***	
Country:	Canada		
Co Admin:			
Phone No Admin:			
SIC Description:			

Waste Detail(s)

Waste Class:	150 L
Waste Class Name:	Inert organic wastes

2017 Generator Info

Gen No:	ON4197992	***Choice of Contact:***	CO_OFFICIAL
ID:	16745	***Phone No Official:***	613-521-7541 Ext.257
Contaminated Fac:	N	***Phone No Admin:***	
MHSW Facility:	N	***County Ont:***	OTTAWA CARLTON (RM)
NAICS Code1:	532111	***County Out:***	
NAICS Code2:		***District:***	402
NAICS Code3:			
Gen Name:	Budget Car Inc		
Gen Div:			
Gen Op Name:	Budget Car Inc		
Gen Op Div:			
Site Adrs1:	443 Somerset St. West		
Site Bldg:			
Site Pobox:			
Province In:	ONTARIO		
Site Adrs2:			
Site City:	Ottawa		
Province Out:			
Site Postal Code:	K1R 5J7		
Site Country:	Canada		

Co Official: Jerome MacLean
Co Admin:

2018 Generator Info

Gen No:	ON4197992	***Choice of Contact:***	CO_OFFICIAL
ID:	16730	***Phone No Official:***	613-521-7541 Ext.257
Contaminated Fac:	N	***Phone No Admin:***	
MHSW Facility:	N	***County Ont:***	OTTAWA CARLTON (RM)
NAICS Code1:	532111	***County Out:***	
NAICS Code2:		***District:***	402
NAICS Code3:			

Gen Name: Budget Car Inc
Gen Div:
Gen Op Name: Budget Car Inc
Gen Op Div:
Site Adrs1: 443 Somerset St. West
Site Bldg:
Site Pobox:
Province In: ONTARIO
Site Adrs2:
Site City: Ottawa
Province Out:
Site Postal Code: K1R 5J7
Site Country: Canada
Co Official: Jerome MacLean
Co Admin:

2019 Generator Info

Gen No:	ON4197992	***Choice of Contact:***	CO_OFFICIAL
ID:	16594	***Phone No Official:***	613-521-7541 Ext.257
Contaminated Fac:	N	***Phone No Admin:***	
MHSW Facility:	N	***County Ont:***	OTTAWA CARLTON (RM)
NAICS Code1:	532111	***County Out:***	
NAICS Code2:		***District:***	402
NAICS Code3:			

Gen Name: Budget Car Inc
Gen Div:
Gen Op Name: Budget Car Inc
Gen Op Div:
Site Adrs1: 443 Somerset St. West
Site Bldg:
Site Pobox:
Province In: ONTARIO
Site Adrs2:
Site City: Ottawa
Province Out:
Site Postal Code: K1R 5J7
Site Country: Canada
Co Official: Jerome MacLean
Co Admin:

2020 Generator Info

Gen No:	ON4197992	***Choice of Contact:***	CO_OFFICIAL
ID:	16310	***Phone No Official:***	613-521-7541 Ext.257
Contaminated Fac:	N	***Phone No Admin:***	
MHSW Facility:	N	***County Ont:***	OTTAWA CARLTON (RM)
NAICS Code1:	532111	***County Out:***	
NAICS Code2:		***District:***	402
NAICS Code3:			

Gen Name: Budget Car Inc

Gen Div:	
Gen Op Name:	Budget Car Inc
Gen Op Div:	
Site Adrs1:	443 Somerset St. West
Site Bldg:	
Site Pobox:	
Province In:	ONTARIO
Site Adrs2:	
Site City:	Ottawa
Province Out:	
Site Postal Code:	K1R 5J7
Site Country:	Canada
Co Official:	Jerome MacLean
Co Admin:	

---

214 | ***15 of 15*** | ***SW/296.6*** | ***78.9 / 2.00*** | ***BUDGET CAR & TRUCK RENTALS OF OTTAWA***
443 SOMERSET ST W
OTTAWA ON | ***EXP***

Inventory No:	10907017	**Tank Material:**	Fiberglass (FRP)
Inventory Status:	Inactive	**Corrosion Protect:**	Coating
Installation Year:	1990	**Overfill Protection:**	
Capacity:	22500	**Inventory Context:**	FS Liquid Fuel Tank
Capacity Unit:		**Inventory Item:**	FS LIQUID FUEL TANK
Tank Type:			
Manufacturer:			
Model:			
Description:	UNDERGROUND TANK		
Previous Fuel Type:	Gasoline		

---

215 | ***1 of 2*** | ***SW/296.9*** | ***78.2 / 1.31*** | ***UNKNOWN***
SOMERSET AND KENT STREET
OTTAWA CITY ON | ***SPL***

Ref No:	103840	**Municipality No:**	20101
Year:		**Nature of Damage:**	
Incident Dt:	8/11/1994	**Discharger Report:**	
Dt MOE Arvl on Scn:		**Material Group:**	
MOE Reported Dt:	8/11/1994	**Impact to Health:**	
Dt Document Closed:		**Agency Involved:**	
Site No:			
MOE Response:			
Site County/District:			
Site Geo Ref Meth:			
Site District Office:			
Nearest Watercourse:			
Site Name:			
Site Address:			
Site Region:			
Site Municipality:	OTTAWA CITY		
Site Lot:			
Site Conc:			
Site Geo Ref Accu:			
Site Map Datum:			
Northing:			
Easting:			
Entity Operating Name:			
Client Name:			
Client Type:			
Source Type:			
Incident Cause:	UNKNOWN		
Incident Preceding Spill:			
Incident Reason:	UNKNOWN		

Map Key	Number of Records	Direction/ Distance (m)	Elev/Diff (m)	Site	DB

Incident Summary:	OTTAWA HYDRO-GASOLINE FOUND IN EXCAVATION SITE.
Environment Impact:	CONFIRMED
Health Env Consequence:	
Nature of Impact:	Soil contamination
Contaminant Qty:	
Contaminant Qty 1:	
Contaminant Unit:	
Contaminant Code:	
Contaminant Name:	
Contaminant Limit 1:	
Contam Limit Freq 1:	
Contaminant UN No 1:	
Receiving Medium:	LAND
Activity Preceding Spill:	
Property 2nd Watershed:	
Property Tertiary Watershed:	
Sector Type:	
SAC Action Class:	
Call Report Locatn Geodata:	
Time Reported:	
System Facility Address:	

---

215 *2 of 2* *SW/296.9* *78.2 / 1.31* ***CLARIDGE HOMES (SOMERSET) INC.***
SOMERSET ST.W./KENT ST.
OTTAWA CITY ON ***CA***

Certificate #:	3-1000-97-
Application Year:	97
Issue Date:	7/31/1997
Approval Type:	Municipal sewage
Status:	Approved
Application Type:	
Client Name:	
Client Address:	
Client City:	
Client Postal Code:	
Project Description:	
Contaminants:	
Emission Control:	

---

216 *1 of 1* *SW/297.7* *78.9 / 2.00* ***290-292 Kent Street UTM Zone:18 Easting: 445333.64 Northing:5029231.41***
Ottawa ON ***SPL***

Ref No:	4021-AWFPQL	**Municipality No:**	
Year:		**Nature of Damage:**	
Incident Dt:	2018/03/01	**Discharger Report:**	
Dt MOE Arvl on Scn:		**Material Group:**	
MOE Reported Dt:	2018/03/01	**Impact to Health:**	2 - Minor Environment
Dt Document Closed:		**Agency Involved:**	
Site No:	NA		
MOE Response:	No		
Site County/District:			
Site Geo Ref Meth:			
Site District Office:	Ottawa		
Nearest Watercourse:			
Site Name:	drain/ CB<UNOFFICIAL>		
Site Address:	290-292 Kent Street UTM Zone:18 Easting:445333.64 Northing:5029231.41		
Site Region:	Eastern		
Site Municipality:	Ottawa		
Site Lot:			
Site Conc:			

Site Geo Ref Accu:
Site Map Datum:
Northing:
Easting:
Entity Operating Name:
Client Name:
Client Type:
Source Type: Unknown / N/A
Incident Cause:
Incident Preceding Spill: Dumping
Incident Reason: Deliberate Act
Incident Summary: City of Ottawa: cooking grease to drive, walk, CB
Environment Impact:
Health Env Consequence:
Nature of Impact:
Contaminant Qty: 0 other - see incident description
Contaminant Qty 1: 0
Contaminant Unit: other - see incident description
Contaminant Code: 46
Contaminant Name: COOKING GREASE
Contaminant Limit 1:
Contam Limit Freq 1:
Contaminant UN No 1: n/a
Receiving Medium: Land; Surface Water; Source Water Zone
Activity Preceding Spill:
Property 2nd Watershed:
Property Tertiary Watershed:
Sector Type: Unknown / N/A
SAC Action Class: Land Spills
Call Report Locatn Geodata:
Time Reported:
System Facility Address:

217	*1 of 8*	*WNW/297.8*	*76.9 / 0.00*	***Canada Revenue Agency*** ***333 Laurier Avenue*** ***Ottawa ON***	*GEN*

Generator Info

Generator No: ON3602777
Approval Years: 06
Status:
PO Box No:
Country:
Co Admin:
Phone No Admin:
SIC Description: Other Federal Government Public Administration

Choice of Contact:
Contaminated Fac:
MHSW Facility:
SIC Code: 911910

Waste Detail(s)

Waste Class: 112
Waste Class Name: ACID WASTE - HEAVY METALS

Waste Detail(s)

Waste Class: 146
Waste Class Name: OTHER SPECIFIED INORGANICS

217	*2 of 8*	*WNW/297.8*	*76.9 / 0.00*	***Public Works and Government Services Canada*** ***333 Laurier Ave***	*GEN*

Ottawa ON

Generator Info

Generator No:	ON6656977	***Choice of Contact:***	
Approval Years:	2012	***Contaminated Fac:***	
Status:		***MHSW Facility:***	
PO Box No:		***SIC Code:***	911910
Country:			
Co Admin:			
Phone No Admin:			
SIC Description:	Other Federal Government Public Administration		

---

217 ***3 of 8*** ***WNW/297.8*** ***76.9 / 0.00*** ***333 Laurier Ave W Ottawa ON K1A0L9*** ***EHS***

Order No:	20130515013	***Nearest Intersection:***	
Status:	C	***Municipality:***	
Report Type:	Standard Report	***Client Prov/State:***	ON
Report Date:	22-MAY-13	***Search Radius (km):***	.25
Date Received:	15-MAY-13	***X:***	-75.700324
Previous Site Name:		***Y:***	45.418523
Lot/Building Size:			
Additional Info Ordered:			

---

217 ***4 of 8*** ***WNW/297.8*** ***76.9 / 0.00*** ***Telus Communication Company 1900- 333 Laurier Avenue Ottawa ON K1P 1C1*** ***SPL***

Ref No:	7520-9WUKV5	***Municipality No:***	
Year:		***Nature of Damage:***	
Incident Dt:	5/25/2015	***Discharger Report:***	
Dt MOE Arvl on Scn:		***Material Group:***	
MOE Reported Dt:	5/25/2015	***Impact to Health:***	
Dt Document Closed:	5/28/2015	***Agency Involved:***	
Site No:	NA		
MOE Response:	N		
Site County/District:			
Site Geo Ref Meth:			
Site District Office:			
Nearest Watercourse:			
Site Name:	Telus equipment facility <UNOFFICIAL>		
Site Address:	1900- 333 Laurier Avenue		
Site Region:			
Site Municipality:	Ottawa		
Site Lot:			
Site Conc:			
Site Geo Ref Accu:			
Site Map Datum:			
Northing:			
Easting:			
Entity Operating Name:			
Client Name:	Telus Communication Company		
Client Type:			
Source Type:			
Incident Cause:	Leak/Break		
Incident Preceding Spill:			
Incident Reason:	Equipment Failure		
Incident Summary:	Telus: 5L glycol to roof, drainage system		
Environment Impact:			
Health Env Consequence:			

Nature of Impact:	Land; Surface Water
Contaminant Qty:	5 L
Contaminant Qty 1:	5
Contaminant Unit:	L
Contaminant Code:	24
Contaminant Name:	GLYCOL/WATER SOLUTION
Contaminant Limit 1:	
Contam Limit Freq 1:	
Contaminant UN No 1:	
Receiving Medium:	
Activity Preceding Spill:	
Property 2nd Watershed:	
Property Tertiary Watershed:	
Sector Type:	
SAC Action Class:	Land Spills
Call Report Locatn Geodata:	
Time Reported:	
System Facility Address:	

217	***5 of 8***	***WNW/297.8***	***76.9 / 0.00***	***Public Services & Procurement Canada ESD*** ***333 Laurier Ave*** ***Ottawa ON K1P 1C1***	***GEN***

Generator Info

Generator No:	ON6656977	***Choice of Contact:***	
Approval Years:	As of Dec 2018	***Contaminated Fac:***	
Status:	Registered	***MHSW Facility:***	
PO Box No:		***SIC Code:***	
Country:	Canada		
Co Admin:			
Phone No Admin:			
SIC Description:			

Waste Detail(s)

Waste Class:	145 I
Waste Class Name:	Wastes from the use of pigments, coatings and paints

Waste Detail(s)

Waste Class:	212 L
Waste Class Name:	Aliphatic solvents and residues

Waste Detail(s)

Waste Class:	263 I
Waste Class Name:	Misc. waste organic chemicals

Waste Detail(s)

Waste Class:	331 I
Waste Class Name:	Waste compressed gases including cylinders

Waste Detail(s)

Waste Class:	221 I
Waste Class Name:	Light fuels

Map Key	Number of Records	Direction/ Distance (m)	Elev/Diff (m)	Site	DB

Waste Detail(s)

Waste Class: 252 L
Waste Class Name: Waste crankcase oils and lubricants

Map Key	Number of Records	Direction/ Distance (m)	Elev/Diff (m)	Site	DB
217	6 of 8	WNW/297.8	76.9 / 0.00	Public Services & Procurement Canada ESD 333 Laurier Ave Ottawa ON K1P 1C1	GEN

Generator Info

Generator No: ON6656977
Approval Years: As of Jul 2020
Status: Registered
PO Box No:
Country: Canada
Co Admin:
Phone No Admin:
SIC Description:

Choice of Contact:
Contaminated Fac:
MHSW Facility:
SIC Code:

Waste Detail(s)

Waste Class: 263 I
Waste Class Name: Misc. waste organic chemicals

Waste Detail(s)

Waste Class: 221 I
Waste Class Name: Light fuels

Waste Detail(s)

Waste Class: 252 L
Waste Class Name: Waste crankcase oils and lubricants

Waste Detail(s)

Waste Class: 331 I
Waste Class Name: Waste compressed gases including cylinders

Waste Detail(s)

Waste Class: 212 L
Waste Class Name: Aliphatic solvents and residues

Waste Detail(s)

Waste Class: 145 I
Waste Class Name: Wastes from the use of pigments, coatings and paints

---

Map Key	Number of Records	Direction/ Distance (m)	Elev/Diff (m)	Site	DB
217	7 of 8	WNW/297.8	76.9 / 0.00	Public Services & Procurement Canada ESD 333 Laurier Ave Ottawa ON K1P 1C1	GEN

Generator Info

Generator No:	ON6656977	***Choice of Contact:***	
Approval Years:	As of Nov 2021	***Contaminated Fac:***	
Status:	Registered	***MHSW Facility:***	
PO Box No:		***SIC Code:***	
Country:	Canada		
Co Admin:			
Phone No Admin:			
SIC Description:			

Waste Detail(s)

Waste Class:	263 I
Waste Class Name:	Misc. waste organic chemicals

Waste Detail(s)

Waste Class:	252 L
Waste Class Name:	Waste crankcase oils and lubricants

Waste Detail(s)

Waste Class:	145 I
Waste Class Name:	Wastes from the use of pigments, coatings and paints

Waste Detail(s)

Waste Class:	212 L
Waste Class Name:	Aliphatic solvents and residues

Waste Detail(s)

Waste Class:	331 I
Waste Class Name:	Waste compressed gases including cylinders

Waste Detail(s)

Waste Class:	221 I
Waste Class Name:	Light fuels

217	***8 of 8***	***WNW/297.8***	***76.9 / 0.00***	***Public Services & Procurement Canada*** ***333 Laurier Ave*** ***Ottawa ON K1P 1C1***	***GEN***

Generator Info

Generator No:	ON6656977	***Choice of Contact:***	
Approval Years:	As of Oct 2022	***Contaminated Fac:***	
Status:	Registered	***MHSW Facility:***	
PO Box No:		***SIC Code:***	
Country:	Canada		
Co Admin:			
Phone No Admin:			
SIC Description:			

Waste Detail(s)

Waste Class: 221 I
Waste Class Name: LIGHT FUELS

Waste Detail(s)

Waste Class: 331 I
Waste Class Name: WASTE COMPRESSED GASES

Waste Detail(s)

Waste Class: 145 I
Waste Class Name: PAINT/PIGMENT/COATING RESIDUES

Waste Detail(s)

Waste Class: 263 I
Waste Class Name: ORGANIC LABORATORY CHEMICALS

Waste Detail(s)

Waste Class: 212 L
Waste Class Name: ALIPHATIC SOLVENTS

Waste Detail(s)

Waste Class: 252 L
Waste Class Name: WASTE OILS & LUBRICANTS

2018 Generator Info

Gen No: ON6656977
ID: 26527
Contaminated Fac: N
MHSW Facility: N
NAICS Code1: 911910
NAICS Code2:
NAICS Code3:
Gen Name: Public Services & Procurement Canada
Gen Div: ESD
Gen Op Name: PSPC
Gen Op Div: RPB
Site Adrs1: 333 Laurier Ave
Site Bldg:
Site Pobox:
Province In: ONTARIO
Site Adrs2:
Site City: Ottawa
Province Out:
Site Postal Code: K1P 1C1
Site Country: Canada
Co Official: Brian Stoneman
Co Admin:
Choice of Contact: CO_OFFICIAL
Phone No Official: 613-736-3207 Ext.
Phone No Admin:
County Ont: OTTAWA CARLTON (RM)
County Out:
District: 402

2019 Generator Info

Gen No: ON6656977
ID: 26760
Contaminated Fac: N
MHSW Facility: N
Choice of Contact: CO_OFFICIAL
Phone No Official: 613-736-3207 Ext.
Phone No Admin:
County Ont: OTTAWA CARLTON (RM)

NAICS Code1:	911910	***County Out:***	
NAICS Code2:		***District:***	402
NAICS Code3:			
Gen Name:	Public Services & Procurement Canada		
Gen Div:	ESD		
Gen Op Name:	PSPC		
Gen Op Div:	RPB		
Site Adrs1:	333 Laurier Ave		
Site Bldg:			
Site Pobox:			
Province In:	ONTARIO		
Site Adrs2:			
Site City:	Ottawa		
Province Out:			
Site Postal Code:	K1P 1C1		
Site Country:	Canada		
Co Official:	Brian Stoneman		
Co Admin:			

2020 Generator Info

Gen No:	ON6656977	***Choice of Contact:***	CO_OFFICIAL
ID:	26490	***Phone No Official:***	613-736-3207 Ext.
Contaminated Fac:	N	***Phone No Admin:***	
MHSW Facility:	N	***County Ont:***	OTTAWA CARLTON (RM)
NAICS Code1:	911910	***County Out:***	
NAICS Code2:		***District:***	402
NAICS Code3:			
Gen Name:	Public Services & Procurement Canada		
Gen Div:	ESD		
Gen Op Name:	PSPC		
Gen Op Div:	RPB		
Site Adrs1:	333 Laurier Ave		
Site Bldg:			
Site Pobox:			
Province In:	ONTARIO		
Site Adrs2:			
Site City:	Ottawa		
Province Out:			
Site Postal Code:	K1P 1C1		
Site Country:	Canada		
Co Official:	Brian Stoneman		
Co Admin:			

2021 Generator Info

Gen No:	ON6656977	***Choice of Contact:***	CO_OFFICIAL
ID:	26953	***Phone No Official:***	613-736-3207 Ext.
Contaminated Fac:	N	***Phone No Admin:***	
MHSW Facility:	N	***County Ont:***	OTTAWA CARLTON (RM)
NAICS Code1:	911910	***County Out:***	
NAICS Code2:		***District:***	402
NAICS Code3:			
Gen Name:	Public Services & Procurement Canada		
Gen Div:	ESD		
Gen Op Name:	PSPC		
Gen Op Div:	RPB		
Site Adrs1:	333 Laurier Ave		
Site Bldg:	Laurier Towers		
Site Pobox:			
Province In:	ONTARIO		
Site Adrs2:			
Site City:	Ottawa		
Province Out:			

Map Key	Number of Records	Direction/ Distance (m)	Elev/Diff (m)	Site	DB

Site Postal Code: K1P 1C1
Site Country: Canada
Co Official: Brian Stoneman
Co Admin:

---

218 *1 of 3* *W/298.4* *76.9 / 0.00* ***I C ASSALY CONSTRUCTION*** ***199 KENT ST*** ***OTTAWA ON K2P2K8*** ***PRT***

Location ID: 19565
Type: retail
Expiry Date: 1993-01-31
Capacity (L): 1000
Licence #: 0076347020

---

218 *2 of 3* *W/298.4* *76.9 / 0.00* ***I C ASSALY CONSTRUCTION*** ***199 KENT ST*** ***OTTAWA ON*** ***DTNK***

Delisted Expired Fuel Safety Facilities

Instance No: 9893415
Status: EXPIRED
Instance ID: 397701
Instance Type: FS Facility
Instance Creation Dt:
Instance Install Dt:
Item Description:
Manufacturer:
Model:
Serial No:
ULC Standard:
Quantity:
Unit of Measure:
Overfill Prot Type:
Creation Date:
Next Periodic Str DT:
TSSA Base Sched Cycle 2:
TSSAMax Hazard Rank 1:
TSSA Risk Based Periodic Yn:
TSSA Volume of Directives:
TSSA Periodic Exempt:
TSSA Statutory Interval:
TSSA Recd Insp Interva:
TSSA Recd Tolerance:
TSSA Program Area:
TSSA Program Area 2:
Description: FS Propane Refill Cntr - Cylr Fill
Original Source: EXP
Record Date: Up to Mar 2012

Expired Date:
Max Hazard Rank:
Facility Location:
Facility Type:
Fuel Type 2:
Fuel Type 3:
Panam Related:
Panam Venue Nm:
External Identifier:
Item:
Piping Steel:
Piping Galvanized:
Tank Single Wall St:
Piping Underground:
Tank Underground:
Source:

---

218 *3 of 3* *W/298.4* *76.9 / 0.00* ***Kent Towers<UNOFFICIAL>*** ***199 Kent st*** ***Ottawa ON*** ***SPL***

Ref No: 0255-BPBMVU
Year:
Incident Dt: 2020/04/28
Dt MOE Arvl on Scn:
MOE Reported Dt: 2020/05/05

Municipality No:
Nature of Damage:
Discharger Report:
Material Group:
Impact to Health: 2 - Minor Environment

Dt Document Closed:	2020/07/17	**Agency Involved:**	
Site No:	NA		
MOE Response:	No		
Site County/District:			
Site Geo Ref Meth:			
Site District Office:	Ottawa		
Nearest Watercourse:			
Site Name:	Kent Towers<UNOFFICIAL>		
Site Address:	199 Kent st		
Site Region:	Eastern		
Site Municipality:	Ottawa		
Site Lot:			
Site Conc:			
Site Geo Ref Accu:			
Site Map Datum:			
Northing:	5029544		
Easting:	445168		
Entity Operating Name:			
Client Name:	Kent Towers<UNOFFICIAL>		
Client Type:			
Source Type:	Tank - Indoors		
Incident Cause:			
Incident Preceding Spill:	Leak/Break		
Incident Reason:	Equipment Failure		
Incident Summary:	TSSA FSB: small amount dsl dripped inside to floor from tank		
Environment Impact:			
Health Env Consequence:			
Nature of Impact:			
Contaminant Qty:	0 other - see incident description		
Contaminant Qty 1:	0		
Contaminant Unit:	other - see incident description		
Contaminant Code:	13		
Contaminant Name:	DIESEL FUEL		
Contaminant Limit 1:			
Contam Limit Freq 1:			
Contaminant UN No 1:	1202		
Receiving Medium:	Land		
Activity Preceding Spill:			
Property 2nd Watershed:			
Property Tertiary Watershed:			
Sector Type:	Miscellaneous Communal		
SAC Action Class:	Land Spills		
Call Report Locatn Geodata:			
Time Reported:			
System Facility Address:			

219	*1 of 21*	***NNE/298.8***	***75.9 / -1.00***	***LE PRINT SUPER EXPRESS*** ***220 LAURIER AVE W*** ***OTTAWA ON K1P 5Z9***	***SCT***

Established:	1986
Plant Size (ft²):	2000
Employment:	6
--Details--	
Description:	MISCELLANEOUS PUBLISHING
SIC/NAICS Code:	2741
Description:	COMMERCIAL PRINTING, LITHOGRAPHIC
SIC/NAICS Code:	2752
Description:	Quick Printing
SIC/NAICS Code:	323114

Map Key	Number of Records	Direction/ Distance (m)	Elev/Diff (m)	Site	DB

Description: Digital Printing
SIC/NAICS Code: 323115

Description: Other Printing
SIC/NAICS Code: 323119

---

219 **2 of 21** **NNE/298.8** **75.9 / -1.00** **LINKTEK CORPORATION**
220 LAURIER AVE W
OTTAWA ON K1P 5Z9 **SCT**

Established: 1985
Plant Size (ft²): 0
Employment: 30

--Details--
Description: MAGNETIC & OPTICAL RECORDING MEDIA
SIC/NAICS Code: 3695

---

219 **3 of 21** **NNE/298.8** **75.9 / -1.00** **Print Three**
220 Laurier Ave W
Ottawa ON K1P 5Z9 **SCT**

Established: 01-JAN-86
Plant Size (ft²): 2000
Employment:

--Details--
Description: Commercial Screen Printing
SIC/NAICS Code: 323113

Description: Digital Printing
SIC/NAICS Code: 323115

Description: Manifold Business Forms Printing
SIC/NAICS Code: 323116

Description: Other Printing
SIC/NAICS Code: 323119

Description: Document Preparation Services
SIC/NAICS Code: 561410

Description: Support Activities for Printing
SIC/NAICS Code: 323120

Description: Digital Printing
SIC/NAICS Code: 323115

---

219 **4 of 21** **NNE/298.8** **75.9 / -1.00** **Canadian Bureau for International Education**
220 Laurier Ave W Suite 1100
Ottawa ON K1P 5Z9 **SCT**

Established:
Plant Size (ft²):
Employment:

--Details--

Map Key	Number of Records	Direction/ Distance (m)	Elev/Diff (m)	Site	DB

Description: Book Publishers
SIC/NAICS Code: 511130

---

219 **5 of 21** **NNE/298.8** **75.9 / -1.00** **Print Three Inc** **SCT**
220 Laurier Ave W
Ottawa ON K1P 5Z9

Established: 1986
Plant Size (ft²): 2000
Employment: 4

--Details--
Description: Quick Printing
SIC/NAICS Code: 323114

Description: Digital Printing
SIC/NAICS Code: 323115

Description: Other Printing
SIC/NAICS Code: 323119

Description: Support Activities for Printing
SIC/NAICS Code: 323120

Description: Document Preparation Services
SIC/NAICS Code: 561410

---

219 **6 of 21** **NNE/298.8** **75.9 / -1.00** **220 Laurier Ave W** **EHS**
Ottawa ON

Order No: 20040202004
Status: C
Report Type: Custom Report
Report Date: 2/10/04
Date Received: 2/2/04
Previous Site Name:
Lot/Building Size:
Additional Info Ordered:

Nearest Intersection: Laurier Ave W & O'Connor St
Municipality:
Client Prov/State: ON
Search Radius (km): 0.25
X: -75.695944
Y: 45.419687

---

219 **7 of 21** **NNE/298.8** **75.9 / -1.00** **CBIE - Cdn Bur for Intl Educ** **SCT**
220 Laurier Ave W Suite 1550
Ottawa ON K1P 5Z9

Established: 01-DEC-60
Plant Size (ft²):
Employment:

--Details--
Description: Professional Organizations
SIC/NAICS Code: 813920

---

219 **8 of 21** **NNE/298.8** **75.9 / -1.00** **The Manufacturers Life Insurance Company** **EBR**
220 Laurier Avenue Ottawa Ontario Ottawa ON

EBR Registry No: IA05E1579
Ministry Ref No: 8567-6GVS3V

Decision Posted:
Exception Posted:

Notice Type: Instrument Decision
Notice Stage:
Notice Date: October 23, 2006
Proposal Date: October 07, 2005
Year: 2005
Instrument Type: (EPA s. 9) - Approval for discharge into the natural environment other than water (i.e. Air)
Off Instrument Name:
Posted By:
Company Name: The Manufacturers Life Insurance Company
Site Address:
Location Other:
Proponent Name:
Proponent Address: 55 Metcalfe Street, Ottawa Ontario, K1P 6L5
Comment Period:
URL:
Summary:

Site Location Details:

220 Laurier Avenue Ottawa Ontario Ottawa

Section:
Act 1:
Act 2:
Site Location Map:

219	9 of 21	NNE/298.8	75.9 / -1.00	**The Manufacturers Life Insurance Company** **220 Laurier Avenue** **Ottawa ON**	CA

Certificate #: 4086-6HGQ7P
Application Year: 2005
Issue Date: 10/25/2005
Approval Type: Air
Status: Approved
Application Type:
Client Name:
Client Address:
Client City:
Client Postal Code:
Project Description:
Contaminants:
Emission Control:

219	10 of 21	NNE/298.8	75.9 / -1.00	**MANULIFE FINANCIAL** **220 LAURIER AVENUE WEST** **OTTAWA ON K1P 5Z9**	GEN

Generator Info

Generator No: ON4777286
Approval Years: 2010
Status:
PO Box No:
Country:
Co Admin:
Phone No Admin:
SIC Description: Real Estate Property Managers

Choice of Contact:
Contaminated Fac:
MHSW Facility:
SIC Code: 531310

Waste Detail(s)

Waste Class: 122
Waste Class Name: ALKALINE WASTES - OTHER METALS

Waste Detail(s)

Waste Class: 243
Waste Class Name: PCBS

Waste Detail(s)

Waste Class: 112
Waste Class Name: ACID WASTE - HEAVY METALS

Waste Detail(s)

Waste Class: 145
Waste Class Name: PAINT/PIGMENT/COATING RESIDUES

Waste Detail(s)

Waste Class: 331
Waste Class Name: WASTE COMPRESSED GASES

Waste Detail(s)

Waste Class: 242
Waste Class Name: HALOGENATED PESTICIDES

Waste Detail(s)

Waste Class: 213
Waste Class Name: PETROLEUM DISTILLATES

---

219 | ***11 of 21*** | ***NNE/298.8*** | ***75.9 / -1.00*** | ***MANULIFE FINANCIAL***
220 LAURIER AVENUE WEST
OTTAWA ON K1P 5Z9 | ***GEN***

Generator Info

Generator No: ON4777286
Approval Years: 2011
Status:
PO Box No:
Country:
Co Admin:
Phone No Admin:
SIC Description: Real Estate Property Managers

Choice of Contact:
Contaminated Fac:
MHSW Facility:
SIC Code: 531310

Waste Detail(s)

Waste Class: 213
Waste Class Name: PETROLEUM DISTILLATES

Waste Detail(s)

Waste Class: 112
Waste Class Name: ACID WASTE - HEAVY METALS

Waste Detail(s)

Waste Class: 122
Waste Class Name: ALKALINE WASTES - OTHER METALS

Waste Detail(s)

Waste Class: 145
Waste Class Name: PAINT/PIGMENT/COATING RESIDUES

Waste Detail(s)

Waste Class: 243
Waste Class Name: PCBS

Waste Detail(s)

Waste Class: 331
Waste Class Name: WASTE COMPRESSED GASES

Waste Detail(s)

Waste Class: 242
Waste Class Name: HALOGENATED PESTICIDES

---

219 | ***12 of 21*** | ***NNE/298.8*** | ***75.9 / -1.00*** | ***MANULIFE FINANCIAL***
220 LAURIER AVENUE WEST
OTTAWA ON K1P 5Z9 | ***GEN***

Generator Info

Generator No: ON4777286
Approval Years: 2012
Status:
PO Box No:
Country:
Co Admin:
Phone No Admin:
SIC Description: Real Estate Property Managers

Choice of Contact:
Contaminated Fac:
MHSW Facility:
SIC Code: 531310

Waste Detail(s)

Waste Class: 331
Waste Class Name: WASTE COMPRESSED GASES

Waste Detail(s)

Waste Class: 213
Waste Class Name: PETROLEUM DISTILLATES

Waste Detail(s)

Waste Class: 122
Waste Class Name: ALKALINE WASTES - OTHER METALS

Waste Detail(s)

Waste Class: 145
Waste Class Name: PAINT/PIGMENT/COATING RESIDUES

Waste Detail(s)

Waste Class: 242
Waste Class Name: HALOGENATED PESTICIDES

Waste Detail(s)

Waste Class: 112
Waste Class Name: ACID WASTE - HEAVY METALS

Waste Detail(s)

Waste Class: 243
Waste Class Name: PCBS

---

219 | ***13 of 21*** | ***NNE/298.8*** | ***75.9 / -1.00*** | ***MANULIFE***
220 Laurier Avenue
Ottawa ON K1P5S9 | ***NPRI***

NPRI ID:	8800000913	***Org ID:***	
Other ID:		***Submit Date:***	
No Other ID:		***Last Modified:***	
Track ID:		***Contact ID:***	
Report ID:		***Cont Type:***	MED
Report Type:		***Contact Title:***	
Rpt Type ID:		***Cont First Name:***	
Report Year:	2004	***Cont Last Name:***	
Not-Current Rpt?:		***Contact Position:***	
Yr of Last Filed Rpt:		***Contact Fax:***	
Fac ID:		***Contact Ph.:***	
Fac Name:	220 LAURIER AVENUE	***Cont Area Code:***	
Fac Address1:		***Contact Tel.:***	
Fac Address2:		***Contact Ext.:***	
Fac Postal Zip:		***Cont Fax Area Cde:***	
Facility Lat:		***Contact Fax:***	
Facility Long:		***Contact Email:***	
DLS (Last Filed Rpt):		***Latitude:***	
Facility DLS:		***Longitude:***	
Datum:		***UTM Zone:***	
Facility Cmnts:		***UTM Northing:***	
URL:		***UTM Easting:***	
No of Empl.:	1	***Waste Streams:***	
Parent Co.:		***No Streams:***	
No Parent Co.:		***Waste Off Sites:***	
Pollut Prev Cmnts:		***No Off Sites:***	
Stacks:		***Shutdown:***	
No of Stacks:		***No of Shutdown:***	
Canadian SIC Code (2 digit):			
Canadian SIC Code:			
SIC Code Description:			
American SIC Code:			
NAICS Code (2 digit):	53		
NAICS 2 Description:	Real Estate and Rental and Leasing		
NAICS Code (4 digit):	5311		
NAICS 4 Description:	Lessors of Real Estate		
NAICS Code (6 digit):	531120		
NAICS 6 Description:	Lessors of Non-Residential Buildings (except Mini-Warehouses)		

Substance Release Report

CAS No: 811-97-2
Report ID:
Rpt Period: 2004
Subst Released: HFC-134a Hydrofluorocarbon
Air:
Water:
Land:
Total Releases:
Units: tonnes

CAS No: 7446-09-5
Report ID:
Rpt Period: 2004
Subst Released: Sulphur dioxide
Air:
Water:
Land:
Total Releases:
Units: tonnes

CAS No: 11104-93-1
Report ID:
Rpt Period: 2004
Subst Released: Nitrogen oxides (expressed as NO2)
Air:
Water:
Land:
Total Releases:
Units: tonnes

---

219 | ***14 of 21*** | ***NNE/298.8*** | ***75.9 / -1.00*** | ***MANULIFE FINANCIAL***
220 LAURIER AVENUE WEST
OTTAWA ON | ***GEN***

Generator Info

Generator No: ON4777286
Approval Years: 2013
Status:
PO Box No:
Country:
Co Admin:
Phone No Admin:
SIC Description: REAL ESTATE PROPERTY MANAGERS

Choice of Contact:
Contaminated Fac:
MHSW Facility:
SIC Code: 531310

Waste Detail(s)

Waste Class: 242
Waste Class Name: HALOGENATED PESTICIDES

Waste Detail(s)

Waste Class: 213
Waste Class Name: PETROLEUM DISTILLATES

Waste Detail(s)

Waste Class: 331
Waste Class Name: WASTE COMPRESSED GASES

Waste Detail(s)

Waste Class: 243
Waste Class Name: PCBS

Waste Detail(s)

Waste Class: 145
Waste Class Name: PAINT/PIGMENT/COATING RESIDUES

Waste Detail(s)

Waste Class: 112
Waste Class Name: ACID WASTE - HEAVY METALS

Waste Detail(s)

Waste Class: 122
Waste Class Name: ALKALINE WASTES - OTHER METALS

Waste Detail(s)

Waste Class: 121
Waste Class Name: ALKALINE WASTES - HEAVY METALS

---

219 | ***15 of 21*** | ***NNE/298.8*** | ***75.9 / -1.00*** | ***220 Laurier Ave W Ottawa ON K1P5Z9*** | ***EHS***

Order No: 20160304151
Status: C
Report Type: Standard Report
Report Date: 08-MAR-16
Date Received: 04-MAR-16
Previous Site Name:
Lot/Building Size:
Additional Info Ordered:
Nearest Intersection:
Municipality:
Client Prov/State: ON
Search Radius (km): .25
X: -75.696021
Y: 45.41953

---

219 | ***16 of 21*** | ***NNE/298.8*** | ***75.9 / -1.00*** | ***The Manufacturers Life Insurance Company 220 Laurier Avenue Ottawa ON K1P 6L5*** | ***ECA***

Approval No: 4086-6HGQ7P
Approval Date: 2005-10-25
Status: Approved
Record Type: ECA
Link Source: IDS
SWP Area Name: Rideau Valley
Approval Type: ECA-AIR
Project Type: AIR
Business Name: The Manufacturers Life Insurance Company
Address: 220 Laurier Avenue
Full Address:
Full PDF Link: https://www.accessenvironment.ene.gov.on.ca/instruments/8567-6GVS3V-14.pdf
PDF Site Location:
MOE District: Ottawa
City:
Longitude: -75.69602
Latitude: 45.419533
Geometry X:
Geometry Y:

---

219 | ***17 of 21*** | ***NNE/298.8*** | ***75.9 / -1.00*** | ***MANULIFE FINANCIAL 220 LAURIER AVENUE WEST*** | ***GEN***

OTTAWA ON K1P 5Z9

Generator Info

Generator No:	ON4777286	***Choice of Contact:***	CO_OFFICIAL
Approval Years:	2016	***Contaminated Fac:***	No
Status:		***MHSW Facility:***	No
PO Box No:		***SIC Code:***	531310
Country:	Canada		
Co Admin:			
Phone No Admin:			

SIC Description: REAL ESTATE PROPERTY MANAGERS

Waste Detail(s)

Waste Class: 145
Waste Class Name: PAINT/PIGMENT/COATING RESIDUES

Waste Detail(s)

Waste Class: 243
Waste Class Name: PCBS

Waste Detail(s)

Waste Class: 213
Waste Class Name: PETROLEUM DISTILLATES

Waste Detail(s)

Waste Class: 242
Waste Class Name: HALOGENATED PESTICIDES

Waste Detail(s)

Waste Class: 112
Waste Class Name: ACID WASTE - HEAVY METALS

Waste Detail(s)

Waste Class: 121
Waste Class Name: ALKALINE WASTES - HEAVY METALS

Waste Detail(s)

Waste Class: 122
Waste Class Name: ALKALINE WASTES - OTHER METALS

Waste Detail(s)

Waste Class: 331
Waste Class Name: WASTE COMPRESSED GASES

219	***18 of 21***	***NNE/298.8***	***75.9 / -1.00***	***MANULIFE FINANCIAL 220 LAURIER AVENUE WEST OTTAWA ON K1P 5Z9***	***GEN***

Generator Info

Generator No:	ON4777286	***Choice of Contact:***	CO_OFFICIAL
Approval Years:	2015	***Contaminated Fac:***	No
Status:		***MHSW Facility:***	No
PO Box No:		***SIC Code:***	531310
Country:	Canada		
Co Admin:			
Phone No Admin:			
SIC Description:	REAL ESTATE PROPERTY MANAGERS		

Waste Detail(s)

Waste Class: 243
Waste Class Name: PCBS

Waste Detail(s)

Waste Class: 242
Waste Class Name: HALOGENATED PESTICIDES

Waste Detail(s)

Waste Class: 112
Waste Class Name: ACID WASTE - HEAVY METALS

Waste Detail(s)

Waste Class: 213
Waste Class Name: PETROLEUM DISTILLATES

Waste Detail(s)

Waste Class: 331
Waste Class Name: WASTE COMPRESSED GASES

Waste Detail(s)

Waste Class: 122
Waste Class Name: ALKALINE WASTES - OTHER METALS

Waste Detail(s)

Waste Class: 145
Waste Class Name: PAINT/PIGMENT/COATING RESIDUES

Waste Detail(s)

Waste Class: 121
Waste Class Name: ALKALINE WASTES - HEAVY METALS

219	***19 of 21***	***NNE/298.8***	***75.9 / -1.00***	***MANULIFE FINANCIAL*** ***220 LAURIER AVENUE WEST*** ***OTTAWA ON K1P 5Z9***	***GEN***

Generator Info

Generator No:	ON4777286	***Choice of Contact:***	CO_OFFICIAL
Approval Years:	2014	***Contaminated Fac:***	No
Status:		***MHSW Facility:***	No
PO Box No:		***SIC Code:***	531310
Country:	Canada		
Co Admin:			
Phone No Admin:			
SIC Description:	REAL ESTATE PROPERTY MANAGERS		

Waste Detail(s)

Waste Class: 213
Waste Class Name: PETROLEUM DISTILLATES

Waste Detail(s)

Waste Class: 145
Waste Class Name: PAINT/PIGMENT/COATING RESIDUES

Waste Detail(s)

Waste Class: 112
Waste Class Name: ACID WASTE - HEAVY METALS

Waste Detail(s)

Waste Class: 121
Waste Class Name: ALKALINE WASTES - HEAVY METALS

Waste Detail(s)

Waste Class: 242
Waste Class Name: HALOGENATED PESTICIDES

Waste Detail(s)

Waste Class: 122
Waste Class Name: ALKALINE WASTES - OTHER METALS

Waste Detail(s)

Waste Class: 243
Waste Class Name: PCBS

Waste Detail(s)

Waste Class: 331
Waste Class Name: WASTE COMPRESSED GASES

219	***20 of 21***	***NNE/298.8***	***75.9 / -1.00***	***MANULIFE FINANCIAL 220 LAURIER AVENUE WEST OTTAWA ON K1P 5Z9***	***GEN***

Generator Info

Generator No: ON4777286
Approval Years: As of Dec 2018
Status: Registered
PO Box No:
Country: Canada
Co Admin:
Phone No Admin:
SIC Description:

Choice of Contact:
Contaminated Fac:
MHSW Facility:
SIC Code:

Waste Detail(s)

Waste Class: 112 C
Waste Class Name: Acid solutions - containing heavy metals

Waste Detail(s)

Waste Class: 145 I
Waste Class Name: Wastes from the use of pigments, coatings and paints

Waste Detail(s)

Waste Class: 242 A
Waste Class Name: Halogenated pesticides and herbicides

Waste Detail(s)

Waste Class: 121 C
Waste Class Name: Alkaline slutions - containing heavy metals

Waste Detail(s)

Waste Class: 122 C
Waste Class Name: Alkaline slutions - containing other metals and non-metals (not cyanide)

Waste Detail(s)

Waste Class: 213 I
Waste Class Name: Petroleum distillates

Waste Detail(s)

Waste Class: 243 D
Waste Class Name: PCB

Waste Detail(s)

Waste Class: 331 I
Waste Class Name: Waste compressed gases including cylinders

2017 Generator Info

Gen No: ON4777286
ID: 18983
Contaminated Fac: N
MHSW Facility: N
NAICS Code1: 531310
NAICS Code2:

Choice of Contact: CO_OFFICIAL
Phone No Official: 613-566-7061 Ext.
Phone No Admin:
County Ont: OTTAWA CARLTON (RM)
County Out:
District: 402

NAICS Code3:
Gen Name: MANULIFE FINANCIAL
Gen Div:
Gen Op Name: MANULIFE FINANCIAL
Gen Op Div:
Site Adrs1: 220 LAURIER AVENUE WEST
Site Bldg:
Site Pobox:
Province In: ONTARIO
Site Adrs2:
Site City: OTTAWA
Province Out:
Site Postal Code: K1P 5Z9
Site Country: Canada
Co Official: DEBORAH TAYLOR
Co Admin:

2018 Generator Info

Gen No: ON4777286
ID: 19058
Contaminated Fac: N
MHSW Facility: N
NAICS Code1: 531310
NAICS Code2:
NAICS Code3:
Choice of Contact: CO_OFFICIAL
Phone No Official: 613-566-7061 Ext.
Phone No Admin:
County Ont: OTTAWA CARLTON (RM)
County Out:
District: 402
Gen Name: MANULIFE FINANCIAL
Gen Div:
Gen Op Name: MANULIFE FINANCIAL
Gen Op Div:
Site Adrs1: 220 LAURIER AVENUE WEST
Site Bldg:
Site Pobox:
Province In: ONTARIO
Site Adrs2:
Site City: OTTAWA
Province Out:
Site Postal Code: K1P 5Z9
Site Country: Canada
Co Official: DEBORAH TAYLOR
Co Admin:

---

219 | ***21 of 21*** | ***NNE/298.8*** | ***75.9 / -1.00*** | ***Manulife Canadian Property Portfolio*** ***220 Laurier Avenue West*** ***Ottawa ON K1P 5Z9*** | ***GEN***

Generator Info

Generator No: ON6588995
Approval Years: As of Oct 2022
Status: Registered
PO Box No:
Country: Canada
Co Admin:
Phone No Admin:
SIC Description:
Choice of Contact:
Contaminated Fac:
MHSW Facility:
SIC Code:

Waste Detail(s)

Waste Class: 251 L
Waste Class Name: OIL SKIMMINGS & SLUDGES

Map Key	Number of Records	Direction/ Distance (m)	Elev/Diff (m)	Site	DB
220	1 of 2	SSW/299.4	77.9 / 1.00	429 MacLaren Street Ottawa ON K2P 0M7	EHS

Order No:	20090331029	**Nearest Intersection:**	
Status:	C	**Municipality:**	
Report Type:	Standard Report	**Client Prov/State:**	ON
Report Date:	4/9/2009	**Search Radius (km):**	0.25
Date Received:	3/31/2009	**X:**	-75.697019
Previous Site Name:		**Y:**	45.4143
Lot/Building Size:			
Additional Info Ordered:	Fire Insur. Maps and/or Site Plans		

Map Key	Number of Records	Direction/ Distance (m)	Elev/Diff (m)	Site	DB
220	2 of 2	SSW/299.4	77.9 / 1.00	2732685 Ontario Inc. 429 MacLaren Street Ottawa ON K2P 0M7	GEN

Generator Info

Generator No:	ON9573081	**Choice of Contact:**	
Approval Years:	As of Oct 2022	**Contaminated Fac:**	
Status:	Registered	**MHSW Facility:**	
PO Box No:		**SIC Code:**	
Country:	Canada		
Co Admin:			
Phone No Admin:			
SIC Description:			

Waste Detail(s)

Waste Class:	261 L
Waste Class Name:	PHARMACEUTICALS

Waste Detail(s)

Waste Class:	312 P
Waste Class Name:	PATHOLOGICAL WASTES

Map Key	Number of Records	Direction/ Distance (m)	Elev/Diff (m)	Site	DB
221	1 of 1	SW/299.9	78.4 / 1.54	KENT ST Ottawa ON	WWIS

Well ID:	7344660	**Flowing (Y/N):**	
Construction Date:		**Flow Rate:**	
Use 1st:		**Data Entry Status:**	
Use 2nd:		**Data Src:**	
Final Well Status:	Abandoned-Other	**Date Received:**	10/22/2019
Water Type:		**Selected Flag:**	TRUE
Casing Material:		**Abandonment Rec:**	Yes
Audit No:	Z286434	**Contractor:**	7543
Tag:		**Form Version:**	7
Constructn Method:		**Owner:**	
Elevation (m):		**County:**	OTTAWA-CARLETON
Elevatn Reliabilty:		**Lot:**	
Depth to Bedrock:		**Concession:**	
Well Depth:		**Concession Name:**	
Overburden/Bedrock:		**Easting NAD83:**	
Pump Rate:		**Northing NAD83:**	
Static Water Level:		**Zone:**	
Clear/Cloudy:		**UTM Reliability:**	
Municipality:	NEPEAN TOWNSHIP		

Site Info:

PDF URL (Map): https://d2khazk8e83rdv.cloudfront.net/moe_mapping/downloads/2Water/Wells_pdfs/734\7344660.pdf

Additional Detail(s) (Map)

Well Completed Date: 09/19/2019
Year Completed: 2019
Depth (m):
Latitude: 45.4144372636735
Longitude: -75.6983830952806
X: -75.69838293273064
Y: 45.414437257125776
Path: 734\7344660.pdf

Bore Hole Information

Bore Hole ID: 1007687179
DP2BR:
Spatial Status:
Code OB:
Code OB Desc:
Open Hole:
Cluster Kind:
Date Completed: 09/19/2019
Remarks:
Location Method Desc: on Water Well Record
Elevrc Desc:
Location Source Date:
Improvement Location Source:
Improvement Location Method:
Source Revision Comment:
Supplier Comment:

Elevation:
Elevrc:
Zone: 18
East83: 445355.00
North83: 5029228.00
Org CS: UTM83
UTMRC: 4
UTMRC Desc: margin of error : 30 m - 100 m
Location Method: wwr

Pipe Information

Pipe ID: 1008243515
Casing No: 0
Comment:
Alt Name:

Results of Well Yield Testing

Pumping Test Method Desc:
Pump Test ID: 1008244307
Pump Set At:
Static Level:
Final Level After Pumping:
Recommended Pump Depth:
Pumping Rate:
Flowing Rate:
Recommended Pump Rate:
Levels UOM: ft
Rate UOM: GPM
Water State After Test Code:
Water State After Test:
Pumping Test Method: 0
Pumping Duration HR:
Pumping Duration MIN:
Flowing:

Water Details

Water ID:	1008244205
Layer:	1
Kind Code:	8
Kind:	Untested
Water Found Depth:	41.0
Water Found Depth UOM:	ft

Hole Diameter

Hole ID:	1008244050
Diameter:	2.0
Depth From:	6.0
Depth To:	46.0
Hole Depth UOM:	ft
Hole Diameter UOM:	Inch

Unplottable Summary

Total: 105 Unplottable sites

DB	Company Name/Site Name	Address	City	Postal
CA	City of Ottawa	Somerset St W	Ottawa ON	
CA	City of Ottawa	Somerset St W	Ottawa ON	
CA	The Filmore Inc.	Nepean Street	Ottawa ON	
CA	South Nepean Development Corporation		Ottawa ON	
CA	Urbandale Corporation		Ottawa ON	
CA	South Nepean Development Corporation		Ottawa ON	
CA	Urbandale Corporation		Ottawa ON	
CA	Claridge Homes (Church St.) Inc.		Ottawa ON	
CA	Claridge Homes (Cooper St) Inc.		Ottawa ON	
CA	Taggart Residential Developments Ltd.		Ottawa ON	
CA	City of Ottawa	Bank St Bank Street from Somerset Street to Catherine Street	Ottawa ON	
CA	Urbandale Corporation		Ottawa ON	
CA	Urbandale Corporation		Ottawa ON	
CA	Tartan Land Corporation and 1503916 Ontario Limited		Ottawa ON	
CA	City of Ottawa	Bank St from Laurier Avenue to Somerest Street	Ottawa ON	
CA	South Nepean Development Corporation		Ottawa ON	
CA	Taggart Residential Developments Ltd.		Ottawa ON	
CA	South Nepean Development Corporation		Ottawa ON	

CA	Urbandale Corporation		Ottawa ON
CA	Urbandale Corporation		Ottawa ON
CA	Urbandale Corporation		Ottawa ON
CA	Urbandale Corporation		Ottawa ON
CA	Urbandale Corporation		Ottawa ON
CA	Urbandale Corporation		Ottawa ON
CA	Urbandale Corporation		Ottawa ON
CA	Urbandale Corporation		Ottawa ON
CA	Taggart Residential Developments Ltd.		Ottawa ON
CA	Taggart Residential Developments Ltd.		Ottawa ON
CA	Financial Transactions and Reports Analysis Centre of Canada		Ottawa ON
CA	Taggart Construction Limited	Mobile Facility	Ottawa ON
CA	Taggart Residential Developments Ltd.		Ottawa ON
CA	Nepean Street	Kent to Bank and Metcalfe to Elgin	Ottawa ON
CA	Nepean Street	Kent to Bank and Metcalfe to Elgin	Ottawa ON
CA	OTTAWA CITY, DESIGN & CONSTRUCTION DIV.	MACLAREN ST./MCLEOD ST. (CSO)	OTTAWA CITY ON
CA	R.M. OF OTTAWA-CARLETON	MACLAREN ST/BANK ST/CARTIER ST	OTTAWA CITY ON
CA	OTTAWA CITY	MACLAREN ST. COMBINED SEWERS	OTTAWA CITY ON
CA	OTTAWA CITY	GLOUCESTER ST./NEPEAN ST.	OTTAWA CITY ON
CA	R.M. OF OTTAWA-CARLETON	GILMOUR STREET	OTTAWA CITY ON
CA	CITY OF OTTAWA - GLOUCESTER ST.	GLOUCESTER/LYON/BANK STS.	OTTAWA CITY ON
CA	CANLANDS DEVELOPMENT CORP.	METCALFE STREET	OTTAWA CITY ON

CA	R.M. OF OTTAWA-CARLETON	GLOUCESTER ST.	OTTAWA CITY ON	
CA	R.M. OF OTTAWA-CARLETON	SOMERSET STREET	OTTAWA CITY ON	
CA	THE DOUGLAS MACDONALD DEV. CORP.	COMMERCIAL PLAZA BANK STREET	OTTAWA CITY ON	
CA	MINISTRY OF TRANSPORTATION	HIGHWAY #31, LAT. CATCHBASINS	OTTAWA CITY ON	
CA	OTTAWA CITY	COOPER ST.	OTTAWA CITY ON	
CA	MACDONALD DEVELOPMENT CORP.	BANK ST.	OTTAWA CITY ON	
CA	MACDONALD DEVELOPMENT CORP.-PLAZA	EASEMENT-BANK STREET	OTTAWA CITY ON	
CA	OTTAWA CITY	GLOUCESTER STREET	OTTAWA CITY ON	
CA	OTTAWA CITY	NEPEAN STREET	OTTAWA CITY ON	
CA	OSSORY CANADA INC.	PRIVATE BLDG. BANK ST.	OTTAWA CITY ON	
CONV	Loblaw Companies Limited		Ottawa ON	
CONV	Taggart Construction Limited		Ottawa ON	
CONV	SHELL CANADA PRODUCTS LIMITED		DON MILLS ON	
CONV	Taggart Construction Limited	Bank Street	South Ottawa ON	
DTNK	UPI ENERGY LP*	HWY 31	OTTAWA ON	
DTNK	W O STINSON & SON LTD*	HWY 31	OTTAWA ON	
EBR	Taggart Construction Limited	Mobile Facility Ottawa Ontario Ottawa	ON	
ECA	Taggart Miller Environmental Services Inc.		Ottawa ON	K2P 1P9
ECA	South Nepean Development Corporation		Ottawa ON	K1P 0B6
ECA	Taggart Commercial Developments Ltd.		Ottawa ON	K2P 1P9
ECA	City of Ottawa	Kent to Bank and Metcalfe to Elgin	Ottawa ON	K1P 1J1
ECA	City of Ottawa	Somerset St W	Ottawa ON	K1P 1J1
ECA	Urbandale Corporation		Ottawa ON	K1G 2H5

ECA	Urbandale Corporation		Ottawa ON	K1G 2H5
ECA	Taggart Construction Limited	Mobile Facility	Ottawa ON	K1V 8Y3
ECA	Urbandale Corporation		Ottawa ON	K1G 2H5
ECA	Taggart Miller Environmental Services Inc.		Ottawa ON	K2P 1P9
ECA	City of Ottawa	Bank St	Ottawa ON	K2H 5E3
ECA	City of Ottawa	Kent to Bank and Metcalfe to Elgin	Ottawa ON	K1P 1J1
ECA	Taggart Aggregates Ltd.		Ottawa ON	K1V 8Y3
ECA	The Bell Telephone Company of Canada or Bell Canada	Multiple Sites Across Ontario	Ottawa ON	H3B 2M8
ECA	The Bell Telephone Company of Canada or Bell Canada	Multiple Sites Across Ontario	Ottawa ON	H3B 2M8
ECA	Taggart Aggregates Ltd.	Mobile Facility	Ottawa ON	K1V 8Y3
ECA	Taggart Miller Environmental Services Inc.		Ottawa ON	K2P 1P9
ECA	City of Ottawa	Bank St from Laurier Avenue to Somerest Street	Ottawa ON	K1P 1J1
ECA	South Nepean Development Corporation		Ottawa ON	K1P 0B6
ECA	Urbandale Corporation		Ottawa ON	K1G 2H5
ECA	City of Ottawa	Bank St from Laurier Avenue to Somerest Street	Ottawa ON	K1P 1J1
ECA	The Filmore Inc.	Nepean Street	Ottawa ON	K2A 0E7
EHS		Bank St	Ottawa ON	
EHS		Between Bank & O'Connor, from Laurier to Slater	Ottawa ON	
EHS		Bank St	Ottawa ON	
GEN	Hydro Ottawa Ltd.	Bank St	Ottawa ON	
NPCB	DEPARTMENT OF NATIONAL DEFENCE		OTTAWA ON	K1R 3J7
NPCB	DEPARTMENT OF NATIONAL DEFENCE		OTTAWA ON	K1R 3J7

NPCB	DEPARTMENT OF NATIONAL DEFENCE		OTTAWA ON	K1R 3J7
NPCB	Department of National Defence		Ottawa ON	
OOGW	Ottawa Dairy Well		ON	
PRT	NAZIMA MEDEWAR	HWY 31	OTTAWA ON	
SPL	QUEENSWAY TANK LINES	CANADIAN TIRE GAS BAR BANK STREET TANK TRUCK (CARGO)	OTTAWA CITY ON	
SPL	Taggart Aggregates Ltd.		Ottawa ON	
SPL	LOBLAWS		OTTAWA CITY ON	
SPL	PIONEER PETROLEUMS LTD.	BANK STREET SOUTH PIONEER GAS STATION. SERVICE STATION	OTTAWA CITY ON	
SPL	ESSO PETROLEUM CANADA	BANK STREET SERVICE STATION	OTTAWA CITY ON	
SPL	OC TRANSPO	BANK ST. SOUTH MOTOR VEHICLE (OPERATING FLUID)	OTTAWA CITY ON	
SPL		Metcalfe	Ottawa ON	
SPL	Loblaw Properties Limited	Loblaws	Ottawa ON	
SPL	Telus Communication Inc.		Ottawa ON	
SPL	City of Ottawa	between O'Connor St & Bank St	Ottawa ON	
SPL	OLRT Constructors	Road allowance between Broken Front Concessions C and D in front of Lot D geographic township of Nepean	Ottawa ON	
SPL	Bell Canada		Ottawa ON	
SPL		Kent Street near Bank Street	Ottawa ON	
SPL	Taggart Construction Limited		Ottawa ON	
WDS	Taggart Miller Environmental Services Inc.		Ottawa ON	K2P 1P9
WDS	Waste Management of Canada Corporation		Ottawa ON	K0A 1L0

Unplottable Report

Site: ***City of Ottawa***
Somerset St W Ottawa ON

Database: ***CA***

Certificate #: 6180-8JKNNV
Application Year: 2011
Issue Date: 7/22/2011
Approval Type: Municipal and Private Sewage Works
Status: Approved
Application Type:
Client Name:
Client Address:
Client City:
Client Postal Code:
Project Description:
Contaminants:
Emission Control:

Site: ***City of Ottawa***
Somerset St W Ottawa ON

Database: ***CA***

Certificate #: 0195-8HMLH2
Application Year: 2011
Issue Date: 6/15/2011
Approval Type: Municipal and Private Sewage Works
Status: Approved
Application Type:
Client Name:
Client Address:
Client City:
Client Postal Code:
Project Description:
Contaminants:
Emission Control:

Site: ***The Filmore Inc.***
Nepean Street Ottawa ON

Database: ***CA***

Certificate #: 9532-62ULPC
Application Year: 2004
Issue Date: 7/14/2004
Approval Type: Municipal and Private Sewage Works
Status: Approved
Application Type:
Client Name:
Client Address:
Client City:
Client Postal Code:
Project Description:
Contaminants:
Emission Control:

Site: ***South Nepean Development Corporation***
Ottawa ON

Database: ***CA***

Certificate #: 9472-823Q7E
Application Year: 2010

Issue Date: 1/29/2010
Approval Type: Municipal and Private Sewage Works
Status: Approved
Application Type:
Client Name:
Client Address:
Client City:
Client Postal Code:
Project Description:
Contaminants:
Emission Control:

Site: ***Urbandale Corporation***
Ottawa ON

Database: ***CA***

Certificate #: 8787-5YQRUU
Application Year: 2004
Issue Date: 5/10/2004
Approval Type: Municipal and Private Sewage Works
Status: Approved
Application Type:
Client Name:
Client Address:
Client City:
Client Postal Code:
Project Description:
Contaminants:
Emission Control:

Site: ***South Nepean Development Corporation***
Ottawa ON

Database: ***CA***

Certificate #: 8529-72CKGR
Application Year: 2007
Issue Date: 5/7/2007
Approval Type: Municipal and Private Sewage Works
Status: Approved
Application Type:
Client Name:
Client Address:
Client City:
Client Postal Code:
Project Description:
Contaminants:
Emission Control:

Site: ***Urbandale Corporation***
Ottawa ON

Database: ***CA***

Certificate #: 8145-7TYK8L
Application Year: 2009
Issue Date: 7/17/2009
Approval Type: Municipal and Private Sewage Works
Status: Approved
Application Type:
Client Name:
Client Address:
Client City:
Client Postal Code:
Project Description:
Contaminants:
Emission Control:

Site: ***Claridge Homes (Church St.) Inc.***
Ottawa ON

Database: ***CA***

Certificate #: 7739-5NWLL5
Application Year: 2003
Issue Date: 6/27/2003
Approval Type: Municipal and Private Sewage Works
Status: Approved
Application Type:
Client Name:
Client Address:
Client City:
Client Postal Code:
Project Description:
Contaminants:
Emission Control:

Site: ***Claridge Homes (Cooper St) Inc.***
Ottawa ON

Database: ***CA***

Certificate #: 7666-5SKKLX
Application Year: 2003
Issue Date: 10/23/2003
Approval Type: Municipal and Private Sewage Works
Status: Approved
Application Type:
Client Name:
Client Address:
Client City:
Client Postal Code:
Project Description:
Contaminants:
Emission Control:

Site: ***Taggart Residential Developments Ltd.***
Ottawa ON

Database: ***CA***

Certificate #: 7167-6SJU4P
Application Year: 2006
Issue Date: 8/17/2006
Approval Type: Municipal and Private Sewage Works
Status: Approved
Application Type:
Client Name:
Client Address:
Client City:
Client Postal Code:
Project Description:
Contaminants:
Emission Control:

Site: ***City of Ottawa***
Bank St Bank Street from Somerset Street to Catherine Street Ottawa ON

Database: ***CA***

Certificate #: 7054-7L4LKY
Application Year: 2008
Issue Date: 11/28/2008
Approval Type: Municipal and Private Sewage Works
Status: Approved
Application Type:
Client Name:
Client Address:
Client City:
Client Postal Code:
Project Description:

Contaminants:
Emission Control:

Site: ***Urbandale Corporation***
Ottawa ON

Database: ***CA***

Certificate #: 6829-6Y7RQX
Application Year: 2007
Issue Date: 2/19/2007
Approval Type: Municipal and Private Sewage Works
Status: Approved
Application Type:
Client Name:
Client Address:
Client City:
Client Postal Code:
Project Description:
Contaminants:
Emission Control:

Site: ***Urbandale Corporation***
Ottawa ON

Database: ***CA***

Certificate #: 5942-6BWPUR
Application Year: 2005
Issue Date: 5/3/2005
Approval Type: Municipal and Private Sewage Works
Status: Approved
Application Type:
Client Name:
Client Address:
Client City:
Client Postal Code:
Project Description:
Contaminants:
Emission Control:

Site: ***Tartan Land Corporation and 1503916 Ontario Limited***
Ottawa ON

Database: ***CA***

Certificate #: 5203-6DCNQK
Application Year: 2005
Issue Date: 6/16/2005
Approval Type: Municipal and Private Sewage Works
Status: Approved
Application Type:
Client Name:
Client Address:
Client City:
Client Postal Code:
Project Description:
Contaminants:
Emission Control:

Site: ***City of Ottawa***
Bank St from Laurier Avenue to Somerest Street Ottawa ON

Database: ***CA***

Certificate #: 4804-7DGNT6
Application Year: 2008
Issue Date: 4/8/2008
Approval Type: Municipal and Private Sewage Works
Status: Approved
Application Type:

Client Name:
Client Address:
Client City:
Client Postal Code:
Project Description:
Contaminants:
Emission Control:

Site: ***South Nepean Development Corporation***
Ottawa ON

Database: ***CA***

Certificate #: 4639-6ZBK9E
Application Year: 2007
Issue Date: 3/25/2007
Approval Type: Municipal and Private Sewage Works
Status: Approved
Application Type:
Client Name:
Client Address:
Client City:
Client Postal Code:
Project Description:
Contaminants:
Emission Control:

Site: ***Taggart Residential Developments Ltd.***
Ottawa ON

Database: ***CA***

Certificate #: 4595-77ZKND
Application Year: 2007
Issue Date: 10/15/2007
Approval Type: Municipal and Private Sewage Works
Status: Approved
Application Type:
Client Name:
Client Address:
Client City:
Client Postal Code:
Project Description:
Contaminants:
Emission Control:

Site: ***South Nepean Development Corporation***
Ottawa ON

Database: ***CA***

Certificate #: 4449-7XVU9J
Application Year: 2009
Issue Date: 11/18/2009
Approval Type: Municipal and Private Sewage Works
Status: Approved
Application Type:
Client Name:
Client Address:
Client City:
Client Postal Code:
Project Description:
Contaminants:
Emission Control:

Site: ***Urbandale Corporation***
Ottawa ON

Database: ***CA***

Certificate #: 3681-7QWNXY

Application Year: 2009
Issue Date: 4/9/2009
Approval Type: Municipal and Private Sewage Works
Status: Approved
Application Type:
Client Name:
Client Address:
Client City:
Client Postal Code:
Project Description:
Contaminants:
Emission Control:

Site: ***Urbandale Corporation***
Ottawa ON

Database: ***CA***

Certificate #: 2869-6KVTJC
Application Year: 2006
Issue Date: 1/12/2006
Approval Type: Municipal and Private Sewage Works
Status: Approved
Application Type:
Client Name:
Client Address:
Client City:
Client Postal Code:
Project Description:
Contaminants:
Emission Control:

Site: ***Urbandale Corporation***
Ottawa ON

Database: ***CA***

Certificate #: 2169-5WVM7Y
Application Year: 2004
Issue Date: 3/12/2004
Approval Type: Municipal and Private Sewage Works
Status: Approved
Application Type:
Client Name:
Client Address:
Client City:
Client Postal Code:
Project Description:
Contaminants:
Emission Control:

Site: ***Urbandale Corporation***
Ottawa ON

Database: ***CA***

Certificate #: 2160-765JJX
Application Year: 2007
Issue Date: 8/16/2007
Approval Type: Municipal and Private Sewage Works
Status: Approved
Application Type:
Client Name:
Client Address:
Client City:
Client Postal Code:
Project Description:
Contaminants:
Emission Control:

Site: ***Urbandale Corporation***
Ottawa ON

Database: ***CA***

Certificate #: 1998-6Y7KJ9
Application Year: 2007
Issue Date: 2/12/2007
Approval Type: Municipal and Private Sewage Works
Status: Approved
Application Type:
Client Name:
Client Address:
Client City:
Client Postal Code:
Project Description:
Contaminants:
Emission Control:

Site: ***Urbandale Corporation***
Ottawa ON

Database: ***CA***

Certificate #: 1830-6H3P2S
Application Year: 2005
Issue Date: 10/14/2005
Approval Type: Municipal and Private Sewage Works
Status: Approved
Application Type:
Client Name:
Client Address:
Client City:
Client Postal Code:
Project Description:
Contaminants:
Emission Control:

Site: ***Urbandale Corporation***
Ottawa ON

Database: ***CA***

Certificate #: 1712-6N6RR7
Application Year: 2006
Issue Date: 3/27/2006
Approval Type: Municipal and Private Sewage Works
Status: Approved
Application Type:
Client Name:
Client Address:
Client City:
Client Postal Code:
Project Description:
Contaminants:
Emission Control:

Site: ***Urbandale Corporation***
Ottawa ON

Database: ***CA***

Certificate #: 1130-6BLHGE
Application Year: 2005
Issue Date: 4/21/2005
Approval Type: Municipal and Private Sewage Works
Status: Approved
Application Type:
Client Name:
Client Address:
Client City:
Client Postal Code:

Project Description:
Contaminants:
Emission Control:

Site: ***Taggart Residential Developments Ltd.***
Ottawa ON

Database: ***CA***

Certificate #: 1090-89DRC4
Application Year: 2010
Issue Date: 9/23/2010
Approval Type: Municipal and Private Sewage Works
Status: Approved
Application Type:
Client Name:
Client Address:
Client City:
Client Postal Code:
Project Description:
Contaminants:
Emission Control:

Site: ***Taggart Residential Developments Ltd.***
Ottawa ON

Database: ***CA***

Certificate #: 1047-6MPLMW
Application Year: 2006
Issue Date: 3/24/2006
Approval Type: Municipal and Private Sewage Works
Status: Approved
Application Type:
Client Name:
Client Address:
Client City:
Client Postal Code:
Project Description:
Contaminants:
Emission Control:

Site: ***Financial Transactions and Reports Analysis Centre of Canada***
Ottawa ON

Database: ***CA***

Certificate #: 0702-5EZRM4
Application Year: 2002
Issue Date: 11/1/2002
Approval Type: Air
Status: Approved
Application Type:
Client Name:
Client Address:
Client City:
Client Postal Code:
Project Description:
Contaminants:
Emission Control:

Site: ***Taggart Construction Limited***
Mobile Facility Ottawa ON

Database: ***CA***

Certificate #: 0636-7KEL2F
Application Year: 2008
Issue Date: 11/19/2008
Approval Type: Air
Status: Approved

Application Type:
Client Name:
Client Address:
Client City:
Client Postal Code:
Project Description:
Contaminants:
Emission Control:

Site: ***Taggart Residential Developments Ltd.***
Ottawa ON

Database: ***CA***

Certificate #: 0092-6MUKH2
Application Year: 2006
Issue Date: 3/13/2006
Approval Type: Municipal and Private Sewage Works
Status: Revoked and/or Replaced
Application Type:
Client Name:
Client Address:
Client City:
Client Postal Code:
Project Description:
Contaminants:
Emission Control:

Site: ***Nepean Street***
Kent to Bank and Metcalfe to Elgin Ottawa ON

Database: ***CA***

Certificate #: 9810-5BPJ33
Application Year: 02
Issue Date: 7/8/02
Approval Type: Municipal & Private water
Status: Approved
Application Type: New Certificate of Approval
Client Name: The Corporation of the City of Ottawa
Client Address: 110 Laurier Avenue West
Client City: Ottawa
Client Postal Code: K1P 1J1
Project Description: This application is for the construction of watermains on Nepean Street from Kent Street to Bank Street and from Metcalfe Street to Elgin Street.
Contaminants:
Emission Control:

Site: ***Nepean Street***
Kent to Bank and Metcalfe to Elgin Ottawa ON

Database: ***CA***

Certificate #: 6059-5BPHX4
Application Year: 02
Issue Date: 7/8/02
Approval Type: Municipal & Private sewage
Status: Approved
Application Type: New Certificate of Approval
Client Name: The Corporation of the City of Ottawa
Client Address: 110 Laurier Avenue West
Client City: Ottawa
Client Postal Code: K1P 1J1
Project Description: This application is for the construction of combined storm and sanitary sewers on Nepean Street from Kent Street to Bank Street, and from Metcalfe Street to Elgin Street.
Contaminants:
Emission Control:

Site: ***OTTAWA CITY, DESIGN & CONSTRUCTION DIV.***

Database: ***CA***

MACLAREN ST./MCLEOD ST. (CSO) OTTAWA CITY ON

Certificate #: 3-0497-99-
Application Year: 99
Issue Date: 6/9/1999
Approval Type: Municipal sewage
Status: Approved
Application Type:
Client Name:
Client Address:
Client City:
Client Postal Code:
Project Description:
Contaminants:
Emission Control:

Site: ***R.M. OF OTTAWA-CARLETON***
MACLAREN ST/BANK ST/CARTIER ST OTTAWA CITY ON

Database: ***CA***

Certificate #: 7-0590-97-
Application Year: 97
Issue Date: 7/7/1997
Approval Type: Municipal water
Status: Approved
Application Type:
Client Name:
Client Address:
Client City:
Client Postal Code:
Project Description:
Contaminants:
Emission Control:

Site: ***OTTAWA CITY***
MACLAREN ST. COMBINED SEWERS OTTAWA CITY ON

Database: ***CA***

Certificate #: 3-0270-97-
Application Year: 97
Issue Date: 5/7/1997
Approval Type: Municipal sewage
Status: Approved
Application Type:
Client Name:
Client Address:
Client City:
Client Postal Code:
Project Description:
Contaminants:
Emission Control:

Site: ***OTTAWA CITY***
GLOUCESTER ST./NEPEAN ST. OTTAWA CITY ON

Database: ***CA***

Certificate #: 3-0550-94-
Application Year: 94
Issue Date: 5/27/1994
Approval Type: Municipal sewage
Status: Approved
Application Type:
Client Name:
Client Address:
Client City:
Client Postal Code:
Project Description:
Contaminants:

Emission Control:

Site: ***R.M. OF OTTAWA-CARLETON***
GILMOUR STREET OTTAWA CITY ON

Database: ***CA***

Certificate #: 7-0854-87-
Application Year: 87
Issue Date: 6/19/1987
Approval Type: Municipal water
Status: Approved
Application Type:
Client Name:
Client Address:
Client City:
Client Postal Code:
Project Description:
Contaminants:
Emission Control:

Site: ***CITY OF OTTAWA - GLOUCESTER ST.***
GLOUCESTER/LYON/BANK STS. OTTAWA CITY ON

Database: ***CA***

Certificate #: 7-0091-90-
Application Year: 90
Issue Date: 2/16/1990
Approval Type: Municipal water
Status: Approved
Application Type:
Client Name:
Client Address:
Client City:
Client Postal Code:
Project Description:
Contaminants:
Emission Control:

Site: ***CANLANDS DEVELOPMENT CORP.***
METCALFE STREET OTTAWA CITY ON

Database: ***CA***

Certificate #: 7-0765-89-
Application Year: 89
Issue Date: 5/12/1989
Approval Type: Municipal water
Status: Approved
Application Type:
Client Name:
Client Address:
Client City:
Client Postal Code:
Project Description:
Contaminants:
Emission Control:

Site: ***R.M. OF OTTAWA-CARLETON***
GLOUCESTER ST. OTTAWA CITY ON

Database: ***CA***

Certificate #: 7-0911-88-
Application Year: 88
Issue Date: 7/7/1988
Approval Type: Municipal water
Status: Approved
Application Type:
Client Name:

Client Address:
Client City:
Client Postal Code:
Project Description:
Contaminants:
Emission Control:

Site: ***R.M. OF OTTAWA-CARLETON***
SOMERSET STREET OTTAWA CITY ON

Database: ***CA***

Certificate #: 7-0096-88-
Application Year: 88
Issue Date: 2/10/1988
Approval Type: Municipal water
Status: Approved
Application Type:
Client Name:
Client Address:
Client City:
Client Postal Code:
Project Description:
Contaminants:
Emission Control:

Site: ***THE DOUGLAS MACDONALD DEV. CORP.***
COMMERCIAL PLAZA BANK STREET OTTAWA CITY ON

Database: ***CA***

Certificate #: 7-1304-86-
Application Year: 86
Issue Date: 10/28/1986
Approval Type: Municipal water
Status: Approved
Application Type:
Client Name:
Client Address:
Client City:
Client Postal Code:
Project Description:
Contaminants:
Emission Control:

Site: ***MINISTRY OF TRANSPORTATION***
HIGHWAY #31, LAT. CATCHBASINS OTTAWA CITY ON

Database: ***CA***

Certificate #: 3-1342-93-
Application Year: 93
Issue Date: 12/31/1993
Approval Type: Municipal sewage
Status: Preliminary approval
Application Type:
Client Name:
Client Address:
Client City:
Client Postal Code:
Project Description:
Contaminants:
Emission Control:

Site: ***OTTAWA CITY***
COOPER ST. OTTAWA CITY ON

Database: ***CA***

Certificate #: 3-1897-88-
Application Year: 88

Issue Date: 10/14/1988
Approval Type: Municipal sewage
Status: Approved
Application Type:
Client Name:
Client Address:
Client City:
Client Postal Code:
Project Description:
Contaminants:
Emission Control:

Site: ***MACDONALD DEVELOPMENT CORP.***
BANK ST. OTTAWA CITY ON

Database: ***CA***

Certificate #: 3-1072-88-
Application Year: 88
Issue Date: 9/28/1988
Approval Type: Municipal sewage
Status: Approved
Application Type:
Client Name:
Client Address:
Client City:
Client Postal Code:
Project Description:
Contaminants:
Emission Control:

Site: ***MACDONALD DEVELOPMENT CORP.-PLAZA***
EASEMENT-BANK STREET OTTAWA CITY ON

Database: ***CA***

Certificate #: 3-1864-86-
Application Year: 86
Issue Date: 12/19/1986
Approval Type: Municipal sewage
Status: Approved
Application Type:
Client Name:
Client Address:
Client City:
Client Postal Code:
Project Description:
Contaminants:
Emission Control:

Site: ***OTTAWA CITY***
GLOUCESTER STREET OTTAWA CITY ON

Database: ***CA***

Certificate #: 3-0827-86-
Application Year: 86
Issue Date: 7/2/1986
Approval Type: Municipal sewage
Status: Approved
Application Type:
Client Name:
Client Address:
Client City:
Client Postal Code:
Project Description:
Contaminants:
Emission Control:

Site: ***OTTAWA CITY***
NEPEAN STREET OTTAWA CITY ON

Database: ***CA***

Certificate #: 3-0887-87-
Application Year: 87
Issue Date: 6/15/1987
Approval Type: Municipal sewage
Status: Approved
Application Type:
Client Name:
Client Address:
Client City:
Client Postal Code:
Project Description:
Contaminants:
Emission Control:

Site: ***OSSORY CANADA INC.***
PRIVATE BLDG. BANK ST. OTTAWA CITY ON

Database: ***CA***

Certificate #: 3-0515-87-
Application Year: 87
Issue Date: 4/23/1987
Approval Type: Municipal sewage
Status: Approved
Application Type:
Client Name:
Client Address:
Client City:
Client Postal Code:
Project Description:
Contaminants:
Emission Control:

Site: ***Loblaw Companies Limited***
Ottawa ON

Database: ***CONV***

File No: 097267
Crown Brief No:
Court Location:
Publication City:
Publication Title:
Act:
Act(s):
First Matter:
Second Matter:
Investigation 1:
Investigation 2:
Penalty Imposed:
Location:
Region:
Ministry District:

Description: On April 19, 2011, Loblaw Companies Limited/Les Compagnies Loblaw Limitee pleaded guilty to one violation under the Environmental Protection Act for causing the discharge of a refrigerant into the air within a building or into the natural environment. The Court heard that the company owns and operates a property in Ottawa. The company uses a refrigeration contractor to install, maintain and service the equipment at this location. During such work, a release of refrigerant was reported to the ministry. The release was inside a building that was vented via exhaust fans to the natural environment. The refrigerant contains hydrochlorofluorocarbon and is considered an ozone depleting substance. The company was charged following an investigation by the ministry's Investigations and Enforcement Branch. The company was fined $30,000 plus a victim fine surcharge and was given 30 days to pay the fine.

Background:
URL:

Additional Details

Publication Date:
Count: 1
Act: EPA

Regulation:
Section:
Act/Regulation/Section: EPA
Date of Offence:
Date of Conviction:
Date Charged: April 19, 2011
Charge Disposition: fine, victim fine surcharge
Fine: $30,000
Synopsis:

Site: ***Taggart Construction Limited***
Ottawa ON

Database: ***CONV***

File No: 012802
Crown Brief No:
Court Location:
Publication City:
Publication Title:
Act:
Act(s):
First Matter:
Second Matter:
Investigation 1:
Investigation 2:
Penalty Imposed:
Location:
Region:
Ministry District:

Description: Taggart Construction Limited, Paterson Group Inc. and Robert Passmore have been fined $5,000 each, totalling $15,000 plus a victim fine surcharge, after pleading guilty on January 15, 2009 to violations under the Ontario Water Resources Act. Taggart Construction Limited and Paterson Group Inc. were convicted of failing to comply with a Provincial Officer Order by taking more than 50,000 litres of water per day, and Mr. Passmore was convicted of giving false or misleading information to the ministry. The parties were given six months to pay the fine. The Court heard that Taggart Construction Limited was contracted by a developer to install municipal services at a subdivision in Ottawa which required dewatering activities. After being issued a Provincial Officer Order to restrict water taking activities to below 50,000 litres per day until a permit had been obtained, Taggart hired Paterson Group Inc. to submit an application for the permit. Taggart then pumped over 50,000 litres of water based on information provided by Paterson Group employee, Mr. Passmore, that the go ahead to pump had been given when a permit had yet to be issued. In an interview with ministry investigators, Mr. Passmore denied giving Taggart verbal approval to pump in excess of 50,000 litres per day. Taggart Construction Limited, Paterson Group Inc. and Mr. Passmore were charged following an investigation by the Ministry of the Environment's Investigations and Enforcement Branch.

Background:
URL:

Additional Details

Publication Date:
Count: 1
Act: OWRA
Regulation:
Section:
Act/Regulation/Section: OWRA
Date of Offence:
Date of Conviction:
Date Charged: January 15, 2009
Charge Disposition: fine, victim fine surcharge
Fine: $5,000
Synopsis:

Site: ***SHELL CANADA PRODUCTS LIMITED***
DON MILLS ON

Database: ***CONV***

File No:
Crown Brief No:
Court Location:
Publication City:
Publication Title:
Act:
Act(s):
First Matter:
Location:
Region: SOUTH EAST REGION
Ministry District:

Second Matter:
Investigation 1:
Investigation 2:
Penalty Imposed:
Description: DISCHARGING A CONTAMINANT - ADVERSE EFFECT
Background:
URL:

Additional Details

Publication Date:
Count: 1
Act: EPA
Regulation:
Section: 13(1)
Act/Regulation/Section: EPA- -13(1)
Date of Offence:
Date of Conviction:
Date Charged: 92/05/12
Charge Disposition:
Fine: 90000
Synopsis:

Site: ***Taggart Construction Limited***
Bank Street South Ottawa ON

Database: ***CONV***

File No: 010503
Crown Brief No:
Court Location:
Publication City:
Publication Title:
Act:
Act(s):
First Matter:
Second Matter:
Investigation 1:
Investigation 2:
Penalty Imposed:
Location:
Region:
Ministry District:
Description: On December 3, 2009, Taggart Construction Limited pleaded guilty to one violation under the Ontario Water Resources Act for failing to comply with a Provincial Officer Order to submit weekly water taking records showing daily water taking volumes. The company was contracted to install municipal services for the Findlay Creek Subdivision located on Bank Street in South Ottawa. A ministry inspection of the construction site in the fall of 2007 revealed concerns with water taking activities and a Provincial Officer Order was issued. One of the requirements of the Order, related to keeping accurate water taking records and submitting them to the ministry, was not complied with. The company was charged following an investigation by the ministry's Investigations and Enforcement Branch and was fined $5,000 plus victim fine surcharge. The company was given 30 days to pay the fine.
Background:
URL:

Additional Details

Publication Date:
Count: 1
Act: Provincial Officer Order
Regulation:
Section:
Act/Regulation/Section: Provincial Officer Order
Date of Offence:
Date of Conviction:
Date Charged: December 3, 2009
Charge Disposition: fine, victim fine surcharge
Fine: $5,000
Synopsis:

Site: ***UPI ENERGY LP****
HWY 31 OTTAWA ON

Database: ***DTNK***

Delisted Expired Fuel Safety Facilities

Instance No:	10454099	***Expired Date:***	
Status:	EXPIRED	***Max Hazard Rank:***	
Instance ID:	18935	***Facility Location:***	
Instance Type:	FS Highway Tank - Gas/Diesel	***Facility Type:***	
Instance Creation Dt:		***Fuel Type 2:***	
Instance Install Dt:		***Fuel Type 3:***	
Item Description:		***Panam Related:***	
Manufacturer:		***Panam Venue Nm:***	
Model:		***External Identifier:***	
Serial No:		***Item:***	
ULC Standard:		***Piping Steel:***	
Quantity:		***Piping Galvanized:***	
Unit of Measure:		***Tank Single Wall St:***	
Overfill Prot Type:		***Piping Underground:***	
Creation Date:		***Tank Underground:***	
Next Periodic Str DT:		***Source:***	
TSSA Base Sched Cycle 2:			
TSSAMax Hazard Rank 1:			
TSSA Risk Based Periodic Yn:			
TSSA Volume of Directives:			
TSSA Periodic Exempt:			
TSSA Statutory Interval:			
TSSA Recd Insp Interva:			
TSSA Recd Tolerance:			
TSSA Program Area:			
TSSA Program Area 2:			
Description:	FS HIGHWAY TANK - GASOLINE/DIESEL		
Original Source:	EXP		
Record Date:	Up to Mar 2012		

Site: ***W O STINSON & SON LTD****
HWY 31 OTTAWA ON

Database: ***DTNK***

Delisted Expired Fuel Safety Facilities

Instance No:	10449391	***Expired Date:***	
Status:	EXPIRED	***Max Hazard Rank:***	
Instance ID:	18397	***Facility Location:***	
Instance Type:	FS Highway Tank - Gas/Diesel	***Facility Type:***	
Instance Creation Dt:		***Fuel Type 2:***	
Instance Install Dt:		***Fuel Type 3:***	
Item Description:		***Panam Related:***	
Manufacturer:		***Panam Venue Nm:***	
Model:		***External Identifier:***	
Serial No:		***Item:***	
ULC Standard:		***Piping Steel:***	
Quantity:		***Piping Galvanized:***	
Unit of Measure:		***Tank Single Wall St:***	
Overfill Prot Type:		***Piping Underground:***	
Creation Date:		***Tank Underground:***	
Next Periodic Str DT:		***Source:***	
TSSA Base Sched Cycle 2:			
TSSAMax Hazard Rank 1:			
TSSA Risk Based Periodic Yn:			
TSSA Volume of Directives:			
TSSA Periodic Exempt:			
TSSA Statutory Interval:			
TSSA Recd Insp Interva:			
TSSA Recd Tolerance:			
TSSA Program Area:			
TSSA Program Area 2:			

Description: FS HIGHWAY TANK - GASOLINE/DIESEL
Original Source: EXP
Record Date: Up to Mar 2012

Site: ***Taggart Construction Limited***
Mobile Facility Ottawa Ontario Ottawa ON

Database: ***EBR***

EBR Registry No: IA07E0165
Ministry Ref No: 8556-6XWUA3
Notice Type: Instrument Decision
Notice Stage:
Notice Date: December 09, 2008
Proposal Date: January 30, 2007
Year: 2007
Decision Posted:
Exception Posted:
Section:
Act 1:
Act 2:
Site Location Map:
Instrument Type: (EPA s. 9) - Approval for discharge into the natural environment other than water (i.e. Air)
Off Instrument Name:
Posted By:
Company Name: Taggart Construction Limited
Site Address:
Location Other:
Proponent Name:
Proponent Address: 3187 Albion Rd S, Ottawa Ontario, K1V 8Y3
Comment Period:
URL:
Summary:

Site Location Details:

Mobile Facility Ottawa Ontario Ottawa

Site: ***Taggart Miller Environmental Services Inc.***
Ottawa ON K2P 1P9

Database: ***ECA***

Approval No: 2172-BAGR2C
Approval Date: 2019-10-07
Status: Approved
Record Type: ECA
Link Source: IDS
SWP Area Name:
MOE District:
City:
Longitude:
Latitude:
Geometry X:
Geometry Y:
Approval Type: ECA-AIR
Project Type: AIR
Business Name: Taggart Miller Environmental Services Inc.
Address:
Full Address:
Full PDF Link: https://www.accessenvironment.ene.gov.on.ca/instruments/0412-AW7KNR-14.pdf
PDF Site Location:

Site: ***South Nepean Development Corporation***
Ottawa ON K1P 0B6

Database: ***ECA***

Approval No: 4449-7XVU9J
Approval Date: 2009-11-18
Status: Approved
Record Type: ECA
Link Source: IDS
SWP Area Name:
MOE District:
City:
Longitude:
Latitude:
Geometry X:
Geometry Y:
Approval Type: ECA-MUNICIPAL AND PRIVATE SEWAGE WORKS
Project Type: MUNICIPAL AND PRIVATE SEWAGE WORKS
Business Name: South Nepean Development Corporation
Address:
Full Address:
Full PDF Link: https://www.accessenvironment.ene.gov.on.ca/instruments/3074-7XRQV2-14.pdf
PDF Site Location:

Site: ***Taggart Commercial Developments Ltd.***
Ottawa ON K2P 1P9

Database: ***ECA***

Approval No:	7279-9A3ND2	***MOE District:***	
Approval Date:	2013-07-31	***City:***	
Status:	Approved	***Longitude:***	
Record Type:	ECA	***Latitude:***	
Link Source:	IDS	***Geometry X:***	
SWP Area Name:		***Geometry Y:***	
Approval Type:	ECA-MUNICIPAL AND PRIVATE SEWAGE WORKS		
Project Type:	MUNICIPAL AND PRIVATE SEWAGE WORKS		
Business Name:	Taggart Commercial Developments Ltd.		
Address:			
Full Address:			
Full PDF Link:	https://www.accessenvironment.ene.gov.on.ca/instruments/8903-99ELG5-14.pdf		
PDF Site Location:			

Site: ***City of Ottawa***
Kent to Bank and Metcalfe to Elgin Ottawa ON K1P 1J1

Database: ***ECA***

Approval No:	9810-5BPJ33	***MOE District:***	
Approval Date:	2002-07-08	***City:***	
Status:	Approved	***Longitude:***	
Record Type:	ECA	***Latitude:***	
Link Source:	IDS	***Geometry X:***	
SWP Area Name:		***Geometry Y:***	
Approval Type:	ECA-Municipal and Private Water Works		
Project Type:	Municipal and Private Water Works		
Business Name:	City of Ottawa		
Address:	Kent to Bank and Metcalfe to Elgin		
Full Address:			
Full PDF Link:			
PDF Site Location:			

Site: ***City of Ottawa***
Somerset St W Ottawa ON K1P 1J1

Database: ***ECA***

Approval No:	0195-8HMLH2	***MOE District:***	
Approval Date:	2011-06-15	***City:***	
Status:	Approved	***Longitude:***	
Record Type:	ECA	***Latitude:***	
Link Source:	IDS	***Geometry X:***	
SWP Area Name:		***Geometry Y:***	
Approval Type:	ECA-MUNICIPAL AND PRIVATE SEWAGE WORKS		
Project Type:	MUNICIPAL AND PRIVATE SEWAGE WORKS		
Business Name:	City of Ottawa		
Address:	Somerset St W		
Full Address:			
Full PDF Link:	https://www.accessenvironment.ene.gov.on.ca/instruments/3106-8HFGKN-14.pdf		
PDF Site Location:			

Site: ***Urbandale Corporation***
Ottawa ON K1G 2H5

Database: ***ECA***

Approval No:	4781-4ZEKPM	***MOE District:***	
Approval Date:	2001-08-21	***City:***	
Status:	Approved	***Longitude:***	
Record Type:	ECA	***Latitude:***	
Link Source:	IDS	***Geometry X:***	
SWP Area Name:		***Geometry Y:***	
Approval Type:	ECA-INDUSTRIAL SEWAGE WORKS		
Project Type:	INDUSTRIAL SEWAGE WORKS		
Business Name:	Urbandale Corporation		
Address:			

Full Address:
Full PDF Link: https://www.accessenvironment.ene.gov.on.ca/instruments/1402-4Z2HBD-14.pdf
PDF Site Location:

Site: ***Urbandale Corporation***
Ottawa ON K1G 2H5

Database: ***ECA***

Approval No: 8787-5YQRUU
Approval Date: 2004-05-10
Status: Approved
Record Type: ECA
Link Source: IDS
SWP Area Name:
MOE District:
City:
Longitude:
Latitude:
Geometry X:
Geometry Y:
Approval Type: ECA-MUNICIPAL AND PRIVATE SEWAGE WORKS
Project Type: MUNICIPAL AND PRIVATE SEWAGE WORKS
Business Name: Urbandale Corporation
Address:
Full Address:
Full PDF Link: https://www.accessenvironment.ene.gov.on.ca/instruments/3747-5YPLC8-14.pdf
PDF Site Location:

Site: ***Taggart Construction Limited***
Mobile Facility Ottawa ON K1V 8Y3

Database: ***ECA***

Approval No: 0636-7KEL2F
Approval Date: 2008-11-19
Status: Approved
Record Type: ECA
Link Source: IDS
SWP Area Name:
MOE District:
City:
Longitude:
Latitude:
Geometry X:
Geometry Y:
Approval Type: ECA-AIR
Project Type: AIR
Business Name: Taggart Construction Limited
Address: Mobile Facility
Full Address:
Full PDF Link: https://www.accessenvironment.ene.gov.on.ca/instruments/8556-6XWUA3-14.pdf
PDF Site Location:

Site: ***Urbandale Corporation***
Ottawa ON K1G 2H5

Database: ***ECA***

Approval No: 1830-6H3P2S
Approval Date: 2005-10-14
Status: Revoked and/or Replaced
Record Type: ECA
Link Source: IDS
SWP Area Name:
MOE District:
City:
Longitude:
Latitude:
Geometry X:
Geometry Y:
Approval Type: ECA-MUNICIPAL AND PRIVATE SEWAGE WORKS
Project Type: MUNICIPAL AND PRIVATE SEWAGE WORKS
Business Name: Urbandale Corporation
Address:
Full Address:
Full PDF Link: https://www.accessenvironment.ene.gov.on.ca/instruments/9122-6F6R74-14.pdf
PDF Site Location:

Site: ***Taggart Miller Environmental Services Inc.***
Ottawa ON K2P 1P9

Database: ***ECA***

Approval No: 0376-CZBQFJ
Approval Date: January 22, 2024
Status: Approved
Record Type: ECA
Link Source: IDS
MOE District: North Bay
City:
Longitude:
Latitude:
Geometry X: -9016878.7543000001

SWP Area Name:		***Geometry Y:***	5700582.7322999965
Approval Type:	ECA-INDUSTRIAL SEWAGE WORKS		
Project Type:	INDUSTRIAL SEWAGE WORKS		
Business Name:	Taggart Miller Environmental Services Inc.		
Address:			
Full Address:			
Full PDF Link:	https://www.accessenvironment.ene.gov.on.ca/instruments/5267-CWNM4G-14.pdf		
PDF Site Location:	Capital Region Resource Recovery Centre Lot 22-25, Concession XI Ottawa City,		

Site: ***City of Ottawa***
Bank St Ottawa ON K2H 5E3

Database: ***ECA***

Approval No:	0699-D49N2H	***MOE District:***	Ottawa
Approval Date:	April 18, 2024	***City:***	
Status:	Approved	***Longitude:***	
Record Type:	ECA	***Latitude:***	
Link Source:	IDS	***Geometry X:***	-8415176.869
SWP Area Name:	South Nation	***Geometry Y:***	5672372.244
Approval Type:	ECA-MUNICIPAL AND PRIVATE SEWAGE WORKS		
Project Type:	MUNICIPAL AND PRIVATE SEWAGE WORKS		
Business Name:	City of Ottawa		
Address:	Bank St		
Full Address:			
Full PDF Link:	https://www.accessenvironment.ene.gov.on.ca/instruments/2206-D3QL9H-14.pdf		
PDF Site Location:	Bank Street City of Ottawa, Ontario		

Site: ***City of Ottawa***
Kent to Bank and Metcalfe to Elgin Ottawa ON K1P 1J1

Database: ***ECA***

Approval No:	6059-5BPHX4	***MOE District:***	
Approval Date:	2002-07-08	***City:***	
Status:	Approved	***Longitude:***	
Record Type:	ECA	***Latitude:***	
Link Source:	IDS	***Geometry X:***	
SWP Area Name:		***Geometry Y:***	
Approval Type:	ECA-MUNICIPAL AND PRIVATE SEWAGE WORKS		
Project Type:	MUNICIPAL AND PRIVATE SEWAGE WORKS		
Business Name:	City of Ottawa		
Address:	Kent to Bank and Metcalfe to Elgin		
Full Address:			
Full PDF Link:	https://www.accessenvironment.ene.gov.on.ca/instruments/6383-5BHRYF-14.pdf		
PDF Site Location:			

Site: ***Taggart Aggregates Ltd.***
Ottawa ON K1V 8Y3

Database: ***ECA***

Approval No:	3704-CEYLJQ	***MOE District:***	Ottawa
Approval Date:	August 7, 2022	***City:***	
Status:	Approved	***Longitude:***	
Record Type:	ECA	***Latitude:***	
Link Source:	IDS	***Geometry X:***	-8458534.5194000006
SWP Area Name:	Rideau Valley	***Geometry Y:***	5654574.0473000035
Approval Type:	ECA-AIR		
Project Type:	AIR		
Business Name:	Taggart Aggregates Ltd.		
Address:			
Full Address:			
Full PDF Link:	https://www.accessenvironment.ene.gov.on.ca/instruments/0325-C63K3A-13.pdf		
PDF Site Location:	Portable Crushing Plant in Fernbank Quarry Lot Lots 13 and 14, Concession 10 Ottawa City, Ontario		

Site: ***The Bell Telephone Company of Canada or Bell Canada***
Multiple Sites Across Ontario Ottawa ON H3B 2M8

Database: ***ECA***

Approval No:	6207-CZZPLF	***MOE District:***	North Bay
Approval Date:	July 31, 2024	***City:***	
Status:	Approved	***Longitude:***	
Record Type:	ECA	***Latitude:***	
Link Source:	IDS	***Geometry X:***	-9016878.7543000001
SWP Area Name:		***Geometry Y:***	5700582.7322999965

Approval Type: ECA-AIR
Project Type: AIR
Business Name: The Bell Telephone Company of Canada or Bell Canada
Address: Multiple Sites Across Ontario
Full Address:
Full PDF Link: https://www.accessenvironment.ene.gov.on.ca/instruments/4515-CV9N3P-14.pdf
PDF Site Location: Multiple Sites Across Ontario

Site: ***The Bell Telephone Company of Canada or Bell Canada***
Multiple Sites Across Ontario Ottawa ON H3B 2M8

Database: ***ECA***

Approval No:	1529-B8QPS5	***MOE District:***	
Approval Date:	2019-12-11	***City:***	
Status:	Approved	***Longitude:***	
Record Type:	ECA	***Latitude:***	
Link Source:	IDS	***Geometry X:***	
SWP Area Name:		***Geometry Y:***	

Approval Type: ECA-AIR
Project Type: AIR
Business Name: The Bell Telephone Company of Canada or Bell Canada
Address: Multiple Sites Across Ontario
Full Address:
Full PDF Link: https://www.accessenvironment.ene.gov.on.ca/instruments/9060-AW6T5N-14.pdf
PDF Site Location:

Site: ***Taggart Aggregates Ltd.***
Mobile Facility Ottawa ON K1V 8Y3

Database: ***ECA***

Approval No:	2795-BB6LGF	***MOE District:***	
Approval Date:	2019-09-03	***City:***	
Status:	Approved	***Longitude:***	
Record Type:	ECA	***Latitude:***	
Link Source:	IDS	***Geometry X:***	
SWP Area Name:		***Geometry Y:***	

Approval Type: ECA-AIR
Project Type: AIR
Business Name: Taggart Aggregates Ltd.
Address: Mobile Facility
Full Address:
Full PDF Link: https://www.accessenvironment.ene.gov.on.ca/instruments/1998-B6BKSQ-14.pdf
PDF Site Location:

Site: ***Taggart Miller Environmental Services Inc.***
Ottawa ON K2P 1P9

Database: ***ECA***

Approval No:	4742-B3ULFF	***MOE District:***	
Approval Date:	2019-03-07	***City:***	
Status:	Approved	***Longitude:***	
Record Type:	ECA	***Latitude:***	
Link Source:	IDS	***Geometry X:***	
SWP Area Name:		***Geometry Y:***	

Approval Type: ECA-INDUSTRIAL SEWAGE WORKS
Project Type: INDUSTRIAL SEWAGE WORKS
Business Name: Taggart Miller Environmental Services Inc.

Address:
Full Address:
Full PDF Link: https://www.accessenvironment.ene.gov.on.ca/instruments/9364-AW7KFR-13.pdf
PDF Site Location:

Site: ***City of Ottawa***
Bank St from Laurier Avenue to Somerest Street Ottawa ON K1P 1J1

Database: ***ECA***

Approval No: 4804-7DGNT6
Approval Date: 2008-04-08
Status: Approved
Record Type: ECA
Link Source: IDS
SWP Area Name:
Approval Type: ECA-MUNICIPAL AND PRIVATE SEWAGE WORKS
Project Type: MUNICIPAL AND PRIVATE SEWAGE WORKS
Business Name: City of Ottawa
Address: Bank St from Laurier Avenue to Somerest Street
Full Address:
Full PDF Link: https://www.accessenvironment.ene.gov.on.ca/instruments/2768-7DDL4E-14.pdf
PDF Site Location:

MOE District:
City:
Longitude:
Latitude:
Geometry X:
Geometry Y:

Site: ***South Nepean Development Corporation***
Ottawa ON K1P 0B6

Database: ***ECA***

Approval No: 9472-823Q7E
Approval Date: 2010-01-29
Status: Approved
Record Type: ECA
Link Source: IDS
SWP Area Name:
Approval Type: ECA-MUNICIPAL AND PRIVATE SEWAGE WORKS
Project Type: MUNICIPAL AND PRIVATE SEWAGE WORKS
Business Name: South Nepean Development Corporation
Address:
Full Address:
Full PDF Link: https://www.accessenvironment.ene.gov.on.ca/instruments/1781-7YHPPP-14.pdf
PDF Site Location:

MOE District:
City:
Longitude:
Latitude:
Geometry X:
Geometry Y:

Site: ***Urbandale Corporation***
Ottawa ON K1G 2H5

Database: ***ECA***

Approval No: 0666-5YQRZ3
Approval Date: 2004-05-10
Status: Approved
Record Type: ECA
Link Source: IDS
SWP Area Name:
Approval Type: ECA-Municipal Drinking Water Systems
Project Type: Municipal Drinking Water Systems
Business Name: Urbandale Corporation
Address:
Full Address:
Full PDF Link:
PDF Site Location:

MOE District:
City:
Longitude:
Latitude:
Geometry X:
Geometry Y:

Site: ***City of Ottawa***
Bank St from Laurier Avenue to Somerest Street Ottawa ON K1P 1J1

Database: ***ECA***

Approval No: 8654-7DGNMN
Approval Date: 2008-04-08
Status: Approved
Record Type: ECA

MOE District:
City:
Longitude:
Latitude:

Link Source:	IDS	***Geometry X:***	
SWP Area Name:		***Geometry Y:***	
Approval Type:	ECA-Municipal Drinking Water Systems		
Project Type:	Municipal Drinking Water Systems		
Business Name:	City of Ottawa		
Address:	Bank St from Laurier Avenue to Somerest Street		
Full Address:			
Full PDF Link:			
PDF Site Location:			

Site: ***The Filmore Inc.***
Nepean Street Ottawa ON K2A 0E7

Database: ***ECA***

Approval No:	9532-62ULPC	***MOE District:***	
Approval Date:	2004-07-14	***City:***	
Status:	Approved	***Longitude:***	
Record Type:	ECA	***Latitude:***	
Link Source:	IDS	***Geometry X:***	
SWP Area Name:		***Geometry Y:***	
Approval Type:	ECA-MUNICIPAL AND PRIVATE SEWAGE WORKS		
Project Type:	MUNICIPAL AND PRIVATE SEWAGE WORKS		
Business Name:	The Filmore Inc.		
Address:	Nepean Street		
Full Address:			
Full PDF Link:	https://www.accessenvironment.ene.gov.on.ca/instruments/4647-5ZMJ4E-14.pdf		
PDF Site Location:			

Site:
Bank St Ottawa ON

Database: ***EHS***

Order No:	20060427021	***Nearest Intersection:***	
Status:	C	***Municipality:***	
Report Type:	Custom Report	***Client Prov/State:***	ON
Report Date:	5/5/2006	***Search Radius (km):***	0.25
Date Received:	4/26/2006	***X:***	-75.670288
Previous Site Name:		***Y:***	45.364953
Lot/Building Size:			
Additional Info Ordered:			

Site:
Between Bank & O'Connor, from Laurier to Slater Ottawa ON

Database: ***EHS***

Order No:	20020404010	***Nearest Intersection:***	
Status:	C	***Municipality:***	
Report Type:	Complete Report	***Client Prov/State:***	QC
Report Date:	4/12/02	***Search Radius (km):***	0.30
Date Received:	4/4/02	***X:***	-75.698287
Previous Site Name:		***Y:***	45.419517
Lot/Building Size:	2 buildings, 41,806 m2		
Additional Info Ordered:			

Site:
Bank St Ottawa ON

Database: ***EHS***

Order No:	20031121005	***Nearest Intersection:***	See Faxed Map
Status:	C	***Municipality:***	
Report Type:	Basic Report	***Client Prov/State:***	ON
Report Date:	11/25/03	***Search Radius (km):***	0.50
Date Received:	11/21/03	***X:***	-75.654252
Previous Site Name:		***Y:***	45.363635
Lot/Building Size:			
Additional Info Ordered:			

Site: ***Hydro Ottawa Ltd.***
Bank St Ottawa ON

Database: ***GEN***

Generator Info

Generator No: ON8798860
Approval Years: 03,04
Status:
PO Box No:
Country:
Co Admin:
Phone No Admin:
SIC Description:

Choice of Contact:
Contaminated Fac:
MHSW Facility:
SIC Code:

Site: ***DEPARTMENT OF NATIONAL DEFENCE***
OTTAWA ON K1R 3J7

Database: ***NPCB***

Company Code: O3009
Industry: NATIONAL DEFENCE
Site Status: FEDERAL FACILITIES (IN USE)
Transaction Date: 2/11/1993
Inspection Date:

Site: ***DEPARTMENT OF NATIONAL DEFENCE***
OTTAWA ON K1R 3J7

Database: ***NPCB***

Company Code: O3014
Industry: NATIONAL DEFENCE
Site Status: DELETED FEDERAL SITES
Transaction Date: 12/8/1998
Inspection Date: 1/21/1994

--Details--
Label: DO02600
Serial No.: 162825
PCB Type/Code: MINERAL OIL/ULTRA LOW
Location:
Item/State: TRANSFORMER/FULL
No. of Items: 1
Manufacturer:
Status: STORED FOR DISPOSAL
Contents: 68 L

Label: DO02599
Serial No.: 851123
PCB Type/Code: MINERAL OIL/LOW
Location:
Item/State: TRANSFORMER/FULL
No. of Items: 1
Manufacturer:
Status: STORED FOR DISPOSAL
Contents: 91 L

Site: ***DEPARTMENT OF NATIONAL DEFENCE***
OTTAWA ON K1R 3J7

Database: ***NPCB***

Company Code: O3014PH
Industry: NATIONAL DEFENCE
Site Status: DELETED FEDERAL SITES
Transaction Date: 12/6/1997
Inspection Date:

Site: ***Department of National Defence***
Ottawa ON

Database: ***NPCB***

Company Code: O3014
Industry: National Defence
Site Status: Stored for Disposal
Transaction Date: 1/21/1994
Inspection Date: 1/21/1994

--Details--
Label:
Serial No.:
PCB Type/Code: Mineral Oil/Low
Location:
Item/State:
No. of Items:
Manufacturer:
Status: Stored for disposal
Contents:

Label:
Serial No.:
PCB Type/Code: Mineral Oil/Ultra Low
Location:
Item/State:
No. of Items:
Manufacturer:
Status: Stored for disposal
Contents:

Site: ***Ottawa Dairy Well***
ON

Database: ***OOGW***

Licence No:	N000085	***Well Compl:***	21017
Well ID:	21285	***County:***	Ottawa/Carleton
Well Compl ID:	21017	***Block:***	
W Class ID:		***Lot:***	
UWI Code:	N000085	***Conc:***	
Permit Date:		***Surface Lat NAD83:***	
Depth(m):		***Surface Long NAD83:***	
Well Pool:		***Bottom Lat NAD83:***	
Completion Date:		***Bottom Long NAD83:***	
Depth Reached:		***Lot Sides (m):***	X
Capped Date:		***E/W (m):***	X
Class ID:		***Latitude Nad27:***	
DB Source:		***Longitude Nad27:***	
Status as of:	August 2024	***bottom lat27:***	
Start Date:		***bottom long27:***	
SPUD Date:		***Lateral:***	No
Class:		***Accuracy:***	
Grnd Elev:		***Method:***	
KB Elev:		***Parent:***	
TVD:		***Prod Top:***	
PBTD:		***Prod Bot:***	
TD Form:		***PROPD Depth:***	
Workover D:		***Location Method:***	
Operator:	Unknown	***Location Accuracy:***	Unknown
Township:		***Dt Obtained:***	
Target:		***Well Status Type:***	Location
Classification:		***Well Status Mode:***	Unknown

Well Name: Ottawa Dairy Well
Target Desc:
Status Type Desc: A LOCATION FOR WHICH MINISTRY RECORDS INDICATE A WELL HAS BEEN DRILLED BUT FOR WHICH NO STATUS INFORMATION IS AVAILABLE
Status Mode Desc: A WELL FOR WHICH THERE IS NO AVAILABLE INFORMATION ON MODE IN MINISTRY RECORDS
Classification Desc:
Cement Rec:

Comments:

Site: ***NAZIMA MEDEWAR***
HWY 31 OTTAWA ON

Database: ***PRT***

Location ID:	11082
Type:	retail
Expiry Date:	1996-03-31
Capacity (L):	36368
Licence #:	0016234001

Site: ***QUEENSWAY TANK LINES***
CANADIAN TIRE GAS BAR BANK STREET TANK TRUCK (CARGO) OTTAWA CITY ON

Database: ***SPL***

Ref No:	41622	***Municipality No:***	20101
Year:		***Nature of Damage:***	
Incident Dt:	10/2/1990	***Discharger Report:***	
Dt MOE Arvl on Scn:		***Material Group:***	
MOE Reported Dt:	10/2/1990	***Impact to Health:***	
Dt Document Closed:		***Agency Involved:***	MCCR

Site No:	
MOE Response:	
Site County/District:	
Site Geo Ref Meth:	
Site District Office:	
Nearest Watercourse:	
Site Name:	
Site Address:	
Site Region:	
Site Municipality:	OTTAWA CITY
Site Lot:	
Site Conc:	
Site Geo Ref Accu:	
Site Map Datum:	
Northing:	
Easting:	
Entity Operating Name:	
Client Name:	
Client Type:	
Source Type:	
Incident Cause:	CONTAINER OVERFLOW
Incident Preceding Spill:	
Incident Reason:	ERROR
Incident Summary:	QUEENSWAY TANK LINES: 4 LGASOLINE SPILLED AT GAS BAR
Environment Impact:	NOT ANTICIPATED
Health Env Consequence:	
Nature of Impact:	
Contaminant Qty:	
Contaminant Qty 1:	
Contaminant Unit:	
Contaminant Code:	
Contaminant Name:	
Contaminant Limit 1:	
Contam Limit Freq 1:	
Contaminant UN No 1:	
Receiving Medium:	LAND
Activity Preceding Spill:	
Property 2nd Watershed:	
Property Tertiary Watershed:	
Sector Type:	
SAC Action Class:	
Call Report Locatn Geodata:	
Time Reported:	
System Facility Address:	

Site: ***Taggart Aggregates Ltd.***

Database: ***SPL***

Ottawa ON

Ref No:	6604-BAFN75	***Municipality No:***	
Year:		***Nature of Damage:***	
Incident Dt:	3/20/2019	***Discharger Report:***	
Dt MOE Arvl on Scn:		***Material Group:***	
MOE Reported Dt:	3/20/2019	***Impact to Health:***	0 - No Impact
Dt Document Closed:	3/22/2019	***Agency Involved:***	

Site No: NA
MOE Response: No
Site County/District:
Site Geo Ref Meth:
Site District Office: Ottawa
Nearest Watercourse:
Site Name: Fernbank Quarry<UNOFFICIAL>
Site Address:
Site Region: Eastern
Site Municipality: Ottawa
Site Lot:
Site Conc:
Site Geo Ref Accu:
Site Map Datum:
Northing:
Easting:
Entity Operating Name:
Client Name: Taggart Aggregates Ltd.
Client Type: Corporation
Source Type:
Incident Cause:
Incident Preceding Spill:
Incident Reason:
Incident Summary: Quarry blast causing rattling at residential properties
Environment Impact:
Health Env Consequence:
Nature of Impact:
Contaminant Qty:
Contaminant Qty 1:
Contaminant Unit:
Contaminant Code:
Contaminant Name:
Contaminant Limit 1:
Contam Limit Freq 1:
Contaminant UN No 1:
Receiving Medium:
Activity Preceding Spill:
Property 2nd Watershed:
Property Tertiary Watershed:
Sector Type:
SAC Action Class:
Call Report Locatn Geodata:
Time Reported:
System Facility Address:

Site: ***LOBLAWS***
OTTAWA CITY ON

Database: ***SPL***

Ref No:	49925	***Municipality No:***	20101
Year:		***Nature of Damage:***	
Incident Dt:	5/1/1991	***Discharger Report:***	
Dt MOE Arvl on Scn:		***Material Group:***	
MOE Reported Dt:	5/1/1991	***Impact to Health:***	
Dt Document Closed:		***Agency Involved:***	

Site No:
MOE Response:
Site County/District:
Site Geo Ref Meth:
Site District Office:
Nearest Watercourse:

Site Name:
Site Address:
Site Region:
Site Municipality: OTTAWA CITY
Site Lot:
Site Conc:
Site Geo Ref Accu:
Site Map Datum:
Northing:
Easting:
Entity Operating Name:
Client Name:
Client Type:
Source Type:
Incident Cause: PIPE/HOSE LEAK
Incident Preceding Spill:
Incident Reason: OVERSTRESS/OVERPRESSURE
Incident Summary: LOBLAWS - HYDRAULIC OIL TO GROUND AND CATCHBASIN FROM BROKEN HOSE
Environment Impact: POSSIBLE
Health Env Consequence:
Nature of Impact: Water course or lake
Contaminant Qty:
Contaminant Qty 1:
Contaminant Unit:
Contaminant Code:
Contaminant Name:
Contaminant Limit 1:
Contam Limit Freq 1:
Contaminant UN No 1:
Receiving Medium: LAND
Activity Preceding Spill:
Property 2nd Watershed:
Property Tertiary Watershed:
Sector Type:
SAC Action Class:
Call Report Locatn Geodata:
Time Reported:
System Facility Address:

Site: ***PIONEER PETROLEUMS LTD.***
BANK STREET SOUTH PIONEER GAS STATION. SERVICE STATION OTTAWA CITY ON

Database: ***SPL***

Ref No: 137358
Year:
Incident Dt: 2/20/1997
Dt MOE Arvl on Scn:
MOE Reported Dt: 2/20/1997
Dt Document Closed:
Site No:
MOE Response:
Site County/District:
Site Geo Ref Meth:
Site District Office:
Nearest Watercourse:
Site Name:
Site Address:
Site Region:
Site Municipality: OTTAWA CITY
Site Lot:
Site Conc:
Site Geo Ref Accu:
Site Map Datum:
Northing:
Easting:
Entity Operating Name:
Client Name:
Client Type:
Source Type:
Municipality No: 20101
Nature of Damage:
Discharger Report:
Material Group:
Impact to Health:
Agency Involved:

Incident Cause:	CONTAINER OVERFLOW
Incident Preceding Spill:	
Incident Reason:	ERROR
Incident Summary:	PIONEER PETROLEUMS-4L GASOLINE TO GROUND,UNSAFESPILL RESPONSE BY STAFF.
Environment Impact:	NOT ANTICIPATED
Health Env Consequence:	
Nature of Impact:	
Contaminant Qty:	
Contaminant Qty 1:	
Contaminant Unit:	
Contaminant Code:	
Contaminant Name:	
Contaminant Limit 1:	
Contam Limit Freq 1:	
Contaminant UN No 1:	
Receiving Medium:	LAND
Activity Preceding Spill:	
Property 2nd Watershed:	
Property Tertiary Watershed:	
Sector Type:	
SAC Action Class:	
Call Report Locatn Geodata:	
Time Reported:	
System Facility Address:	

Site: ***ESSO PETROLEUM CANADA***
BANK STREET SERVICE STATION OTTAWA CITY ON

Database: ***SPL***

Ref No:	147934	***Municipality No:***	20101
Year:		***Nature of Damage:***	
Incident Dt:	10/16/1997	***Discharger Report:***	
Dt MOE Arvl on Scn:		***Material Group:***	
MOE Reported Dt:	10/16/1997	***Impact to Health:***	
Dt Document Closed:		***Agency Involved:***	
Site No:			
MOE Response:			
Site County/District:			
Site Geo Ref Meth:			
Site District Office:			
Nearest Watercourse:			
Site Name:			
Site Address:			
Site Region:			
Site Municipality:	OTTAWA CITY		
Site Lot:			
Site Conc:			
Site Geo Ref Accu:			
Site Map Datum:			
Northing:			
Easting:			
Entity Operating Name:			
Client Name:			
Client Type:			
Source Type:			
Incident Cause:	PIPE/HOSE LEAK		
Incident Preceding Spill:			
Incident Reason:	DAMAGE BY MOVING EQUIPMENT		
Incident Summary:	ESSO SERVICE STATION: 40 L GASOLINE TO GROUND		
Environment Impact:	NOT ANTICIPATED		
Health Env Consequence:			
Nature of Impact:			
Contaminant Qty:			
Contaminant Qty 1:			
Contaminant Unit:			
Contaminant Code:			
Contaminant Name:			
Contaminant Limit 1:			
Contam Limit Freq 1:			

Contaminant UN No 1:
Receiving Medium: LAND
Activity Preceding Spill:
Property 2nd Watershed:
Property Tertiary Watershed:
Sector Type:
SAC Action Class:
Call Report Locatn Geodata:
Time Reported:
System Facility Address:

Site: ***OC TRANSPO***
BANK ST. SOUTH MOTOR VEHICLE (OPERATING FLUID) OTTAWA CITY ON

Database: ***SPL***

Ref No: 223917
Year:
Incident Dt: 4/11/2002
Dt MOE Arvl on Scn:
MOE Reported Dt: 4/11/2002
Dt Document Closed:
Site No:
MOE Response:
Site County/District:
Site Geo Ref Meth:
Site District Office:
Nearest Watercourse:
Site Name:
Site Address:
Site Region:
Site Municipality: OTTAWA CITY
Site Lot:
Site Conc:
Site Geo Ref Accu:
Site Map Datum:
Northing:
Easting:
Entity Operating Name:
Client Name:
Client Type:
Source Type:
Incident Cause: PIPE/HOSE LEAK
Incident Preceding Spill:
Incident Reason: UNKNOWN
Incident Summary: SPILL OF DIESEL FUEL TO GRND, CLEAN UP CREW ON THE WAY
Environment Impact: POSSIBLE
Health Env Consequence:
Nature of Impact: Soil contamination
Contaminant Qty:
Contaminant Qty 1:
Contaminant Unit:
Contaminant Code:
Contaminant Name:
Contaminant Limit 1:
Contam Limit Freq 1:
Contaminant UN No 1:
Receiving Medium: LAND
Activity Preceding Spill:
Property 2nd Watershed:
Property Tertiary Watershed:
Sector Type:
SAC Action Class:
Call Report Locatn Geodata:
Time Reported:
System Facility Address:

Municipality No: 20107
Nature of Damage:
Discharger Report:
Material Group:
Impact to Health:
Agency Involved:

Site:

Database: ***SPL***

Metcalfe Ottawa ON

Ref No:	1154-6BEK26	***Municipality No:***	
Year:		***Nature of Damage:***	
Incident Dt:	4/13/2005	***Discharger Report:***	0
Dt MOE Arvl on Scn:		***Material Group:***	Waste
MOE Reported Dt:	4/13/2005	***Impact to Health:***	
Dt Document Closed:		***Agency Involved:***	
Site No:			
MOE Response:			
Site County/District:			
Site Geo Ref Meth:			
Site District Office:	Ottawa		
Nearest Watercourse:			
Site Name:	2573 Mitchell St. <UNOFFICIAL>		
Site Address:			
Site Region:			
Site Municipality:	Ottawa		
Site Lot:			
Site Conc:			
Site Geo Ref Accu:			
Site Map Datum:			
Northing:			
Easting:			
Entity Operating Name:			
Client Name:			
Client Type:			
Source Type:			
Incident Cause:	Other Discharges		
Incident Preceding Spill:			
Incident Reason:			
Incident Summary:	Sewage spill to ditch.		
Environment Impact:	Not Anticipated		
Health Env Consequence:			
Nature of Impact:			
Contaminant Qty:	unknown		
Contaminant Qty 1:	unknown		
Contaminant Unit:			
Contaminant Code:			
Contaminant Name:	SEWAGE		
Contaminant Limit 1:			
Contam Limit Freq 1:			
Contaminant UN No 1:			
Receiving Medium:	Land		
Activity Preceding Spill:			
Property 2nd Watershed:			
Property Tertiary Watershed:			
Sector Type:	Sewer		
SAC Action Class:			
Call Report Locatn Geodata:			
Time Reported:			
System Facility Address:			

Site: ***Loblaw Properties Limited***
Loblaws Ottawa ON

Database: ***SPL***

Ref No:	2287-7FNKE6	***Municipality No:***	
Year:		***Nature of Damage:***	
Incident Dt:		***Discharger Report:***	
Dt MOE Arvl on Scn:		***Material Group:***	
MOE Reported Dt:	6/16/2008	***Impact to Health:***	
Dt Document Closed:	9/8/2008	***Agency Involved:***	
Site No:			
MOE Response:	No Field Response		
Site County/District:			
Site Geo Ref Meth:			
Site District Office:	Ottawa		
Nearest Watercourse:			

Site Name: Loblaws
Site Address:
Site Region:
Site Municipality: Ottawa
Site Lot:
Site Conc:
Site Geo Ref Accu:
Site Map Datum:
Northing: NA
Easting: NA
Entity Operating Name:
Client Name: Loblaw Properties Limited
Client Type:
Source Type:
Incident Cause: Discharge or Emission to Air
Incident Preceding Spill:
Incident Reason: Equipment Failure - Malfunction of system components
Incident Summary: Loblaws, 625 lb of R22 released to atmosphere.
Environment Impact: Not Anticipated
Health Env Consequence:
Nature of Impact: Air Pollution
Contaminant Qty: 625 lb
Contaminant Qty 1: 625
Contaminant Unit: lb
Contaminant Code: 38
Contaminant Name: FREON R-22 (CFC)
Contaminant Limit 1:
Contam Limit Freq 1:
Contaminant UN No 1:
Receiving Medium:
Activity Preceding Spill:
Property 2nd Watershed:
Property Tertiary Watershed:
Sector Type: Other
SAC Action Class: Air Spills - Gases and Vapours
Call Report Locatn Geodata:
Time Reported:
System Facility Address:

Site: ***Telus Communication Inc.***
Ottawa ON

Database: ***SPL***

Ref No: 2526-8R9M5R
Year:
Incident Dt: 20-JAN-12
Dt MOE Arvl on Scn:
MOE Reported Dt: 07-FEB-12
Dt Document Closed:
Site No:
Municipality No:
Nature of Damage:
Discharger Report:
Material Group:
Impact to Health:
Agency Involved:
MOE Response: No Field Response
Site County/District:
Site Geo Ref Meth:
Site District Office:
Nearest Watercourse:
Site Name: 505 March Road<UNOFFICIAL>
Site Address:
Site Region:
Site Municipality: Ottawa
Site Lot:
Site Conc:
Site Geo Ref Accu:
Site Map Datum:
Northing:
Easting:
Entity Operating Name:
Client Name: Telus Communication Inc.
Client Type:
Source Type:

Incident Cause: Discharge or Emission to Air
Incident Preceding Spill:
Incident Reason: Equipment Failure - Malfunction of system components
Incident Summary: Telus: 30 kg R407C to atmosphere from air conditioner
Environment Impact: Not Anticipated
Health Env Consequence:
Nature of Impact:
Contaminant Qty:
Contaminant Qty 1:
Contaminant Unit:
Contaminant Code: 38
Contaminant Name: REFRIGERANT GAS, N.O.S.
Contaminant Limit 1:
Contam Limit Freq 1:
Contaminant UN No 1:
Receiving Medium: Sewage - Municipal/Private and Commercial
Activity Preceding Spill:
Property 2nd Watershed:
Property Tertiary Watershed:
Sector Type: Other
SAC Action Class: Air Spills - Gases and Vapours
Call Report Locatn Geodata:
Time Reported:
System Facility Address:

Site: ***City of Ottawa***
between O'Connor St & Bank St Ottawa ON

Database: ***SPL***

Ref No: 8730-97QGQG
Year:
Incident Dt: 15-MAY-13
Dt MOE Arvl on Scn:
MOE Reported Dt: 15-MAY-13
Dt Document Closed:
Site No:
MOE Response: No Field Response
Site County/District:
Site Geo Ref Meth:
Site District Office:
Nearest Watercourse:
Site Name: Albert Street<UNOFFICIAL>
Site Address: between O'Connor St & Bank St
Site Region:
Site Municipality: Ottawa
Site Lot:
Site Conc:
Site Geo Ref Accu:
Site Map Datum:
Northing:
Easting:
Entity Operating Name:
Client Name: City of Ottawa
Client Type:
Source Type:
Incident Cause: Leak/Break
Incident Preceding Spill:
Incident Reason: Equipment Failure
Incident Summary: OC Transpo Bus, 20 L coolant to c/b
Environment Impact: Not Anticipated
Health Env Consequence:
Nature of Impact: Surface Water Pollution
Contaminant Qty: 20 L
Contaminant Qty 1: 20
Contaminant Unit: L
Contaminant Code: 27
Contaminant Name: COOLANT N.O.S.
Contaminant Limit 1:
Contam Limit Freq 1:

Municipality No:
Nature of Damage:
Discharger Report:
Material Group:
Impact to Health:
Agency Involved:

Contaminant UN No 1:
Receiving Medium:
Activity Preceding Spill:
Property 2nd Watershed:
Property Tertiary Watershed:
Sector Type: Motor Vehicle
SAC Action Class: Watercourse Spills
Call Report Locatn Geodata:
Time Reported:
System Facility Address:

Site: ***OLRT Constructors***
Road allowance between Broken Front Concessions C and D in front of Lot D geographic township of Nepean Ottawa ON

Database: ***SPL***

Ref No: 2862-9XEKED
Year:
Incident Dt: 6/12/2015
Dt MOE Arvl on Scn:
MOE Reported Dt: 6/12/2015
Dt Document Closed:
Municipality No:
Nature of Damage:
Discharger Report:
Material Group:
Impact to Health:
Agency Involved:
Site No: 0706-92ET4A
MOE Response: N
Site County/District:
Site Geo Ref Meth: 1-10 metres eg. Good Quality GPS
Site District Office:
Nearest Watercourse:
Site Name: Ottawa Light Rail Transit - East Portal
Site Address: Road allowance between Broken Front Concessions C and D in front of Lot D geographic township of Nepean
Site Region:
Site Municipality: Ottawa
Site Lot:
Site Conc:
Site Geo Ref Accu: GIS Software
Site Map Datum: NAD83
Northing: 5030149
Easting: 446343
Entity Operating Name:
Client Name: OLRT Constructors
Client Type:
Source Type:
Incident Cause: Leak/Break
Incident Preceding Spill:
Incident Reason: Equipment Failure
Incident Summary: OLRT: hyd oil to grd, ctnd clng 2 L
Environment Impact:
Health Env Consequence:
Nature of Impact: Land
Contaminant Qty: 2 L
Contaminant Qty 1: 2
Contaminant Unit: L
Contaminant Code: 15
Contaminant Name: HYDRAULIC OIL
Contaminant Limit 1:
Contam Limit Freq 1:
Contaminant UN No 1:
Receiving Medium:
Activity Preceding Spill:
Property 2nd Watershed:
Property Tertiary Watershed:
Sector Type:
SAC Action Class: Land Spills
Call Report Locatn Geodata:
Time Reported:
System Facility Address:

Site: ***Bell Canada***
Ottawa ON

Database: ***SPL***

Ref No:	8881-9J2J33	***Municipality No:***	
Year:		***Nature of Damage:***	
Incident Dt:	2014/04/10	***Discharger Report:***	
Dt MOE Arvl on Scn:		***Material Group:***	
MOE Reported Dt:	2014/04/10	***Impact to Health:***	
Dt Document Closed:	2014/11/04	***Agency Involved:***	

Site No: NA
MOE Response: Referral to others
Site County/District:
Site Geo Ref Meth:
Site District Office:
Nearest Watercourse:
Site Name: 3212 Richmond Rd<UNOFFICIAL>
Site Address:
Site Region:
Site Municipality: Ottawa
Site Lot:
Site Conc:
Site Geo Ref Accu:
Site Map Datum:
Northing:
Easting:
Entity Operating Name:
Client Name: Bell Canada
Client Type:
Source Type:
Incident Cause: Leak/Break
Incident Preceding Spill:
Incident Reason: Equipment Failure
Incident Summary: Bell Canada: possible >100 kg freon to atm.
Environment Impact: Confirmed
Health Env Consequence:
Nature of Impact: Air Pollution
Contaminant Qty: 0 other - see incident description
Contaminant Qty 1: 0
Contaminant Unit: other - see incident description
Contaminant Code: 38
Contaminant Name: FREON R-22 (CFC)
Contaminant Limit 1:
Contam Limit Freq 1:
Contaminant UN No 1:
Receiving Medium:
Activity Preceding Spill:
Property 2nd Watershed:
Property Tertiary Watershed:
Sector Type: Pipeline/Components
SAC Action Class: Air Spills - Gases and Vapours
Call Report Locatn Geodata:
Time Reported:
System Facility Address:

Site:
Kent Street near Bank Street Ottawa ON

Database: ***SPL***

Ref No:	5751-ABLQJZ	***Municipality No:***	
Year:		***Nature of Damage:***	
Incident Dt:	2016/07/06	***Discharger Report:***	
Dt MOE Arvl on Scn:		***Material Group:***	
MOE Reported Dt:	2016/07/06	***Impact to Health:***	
Dt Document Closed:		***Agency Involved:***	

Site No: NA
MOE Response: No
Site County/District:
Site Geo Ref Meth:
Site District Office:

Nearest Watercourse:
Site Name: CB in Roadway<UNOFFICIAL>
Site Address: Kent Street near Bank Street
Site Region:
Site Municipality: Ottawa
Site Lot:
Site Conc:
Site Geo Ref Accu:
Site Map Datum:
Northing: 5029483
Easting: 445423
Entity Operating Name:
Client Name:
Client Type:
Source Type:
Incident Cause:
Incident Preceding Spill: Operator/Human error
Incident Reason: Maintenance
Incident Summary: Ottawa: 45 kgs Aggregate to CB. Cntd, clnd.
Environment Impact:
Health Env Consequence:
Nature of Impact:
Contaminant Qty: 45 kg
Contaminant Qty 1: 45
Contaminant Unit: kg
Contaminant Code: 99
Contaminant Name: SAND/GRAVEL
Contaminant Limit 1:
Contam Limit Freq 1:
Contaminant UN No 1:
Receiving Medium: Surface Water
Activity Preceding Spill:
Property 2nd Watershed:
Property Tertiary Watershed:
Sector Type: Miscellaneous Communal
SAC Action Class: Land Spills
Call Report Locatn Geodata:
Time Reported:
System Facility Address:

Site: ***Taggart Construction Limited***
Ottawa ON

Database: ***SPL***

Ref No: 7584-BB3KRQ
Year:
Incident Dt: 4/4/2019
Dt MOE Arvl on Scn:
MOE Reported Dt: 4/9/2019
Dt Document Closed:
Site No: NA
MOE Response:
Site County/District:
Site Geo Ref Meth:
Site District Office: Ottawa
Nearest Watercourse:
Site Name: 1896 John Quinn rd, Metcalfe<UNOFFICIAL>
Site Address:
Site Region: Eastern
Site Municipality: Ottawa
Site Lot:
Site Conc:
Site Geo Ref Accu:
Site Map Datum:
Northing:
Easting:
Entity Operating Name:
Client Name: Taggart Construction Limited
Client Type: Corporation
Municipality No:
Nature of Damage:
Discharger Report:
Material Group:
Impact to Health:
Agency Involved:

Source Type:
Incident Cause:
Incident Preceding Spill:
Incident Reason:
Incident Summary: Mobile Crusher Relocation - 2019
Environment Impact:
Health Env Consequence:
Nature of Impact:
Contaminant Qty:
Contaminant Qty 1:
Contaminant Unit:
Contaminant Code:
Contaminant Name:
Contaminant Limit 1:
Contam Limit Freq 1:
Contaminant UN No 1:
Receiving Medium:
Activity Preceding Spill:
Property 2nd Watershed:
Property Tertiary Watershed:
Sector Type:
SAC Action Class:
Call Report Locatn Geodata:
Time Reported:
System Facility Address:

Site: ***Taggart Miller Environmental Services Inc.***
Ottawa ON K2P 1P9

Database: ***WDS***

Approval No: 4538-B8EMLT
Mob Unit Cert No:
EBR Registry No:
Status: Approved
Facility Type:
Record Type: ECA
Link Source: IDS
Project Type: WASTE DISPOSAL SITES
Application Status:
Issue Date: 2019-12-13
Input Date:
Date Received:
Est Closure Date:
Mobile Capacity:
Mobile Units:
Mobile Description:
Prop City:
Prop Postal:
Prop Phone:
Serial Link:
Approval Type: ECA-WASTE DISPOSAL SITES
Proponent:
Prop Address:
Proponent County/District:
Full Address:
Site Lot:
Waste Class Code:
Waste Class:
Waste Type:
Waste Type Other:
Waste Description:
Landfill Monitoring:
Landfill Ctrl Type:
Site Closing Description:
Project Description:
Municipalities Served:
Approval Description:
Other Approvals/Permits:
PDF URL: https://www.accessenvironment.ene.gov.on.ca/instruments/1994-AW7JS8-14.pdf

Total Area (ha):
Landfill Cap (m³):
Transfer Area (ha):
Transfer Cap (m³):
Transfer Cert No:
Inciner. Area (ha):
Inciner. Cap (t):
Process Area (m³):
Process Cap (m³/d):
Process Vol (m³):
Process Feed (m³):
Site Concession:
Site Region/County:
SWP Area Name:
MOE District:
District Office:
Latitude:
Longitude:
Geometry X:
Geometry Y:

PDF Site Location:

Site: ***Waste Management of Canada Corporation***
Ottawa ON K0A 1L0

Database: ***WDS***

Approval No:	A461002	***Total Area (ha):***	
Mob Unit Cert No:		***Landfill Cap (m³):***	
EBR Registry No:		***Transfer Area (ha):***	
Status:	Revoked and/or Replaced	***Transfer Cap (m³):***	
Facility Type:		***Transfer Cert No:***	
Record Type:	ECA	***Inciner. Area (ha):***	
Link Source:	IDS	***Inciner. Cap (t):***	
Project Type:	WASTE DISPOSAL SITES	***Process Area (m³):***	
Application Status:		***Process Cap (m³/d):***	
Issue Date:	2010-08-09	***Process Vol (m³):***	
Input Date:		***Process Feed (m³):***	
Date Received:		***Site Concession:***	
Est Closure Date:		***Site Region/County:***	
Mobile Capacity:		***SWP Area Name:***	Mississippi Valley
Mobile Units:		***MOE District:***	Ottawa
Mobile Description:		***District Office:***	
Prop City:		***Latitude:***	
Prop Postal:		***Longitude:***	
Prop Phone:		***Geometry X:***	
Serial Link:		***Geometry Y:***	

Approval Type: ECA-WASTE DISPOSAL SITES
Proponent:
Prop Address:
Proponent County/District:
Full Address:
Site Lot:
Waste Class Code:
Waste Class:
Waste Type:
Waste Type Other:
Waste Description:
Landfill Monitoring:
Landfill Ctrl Type:
Site Closing Description:
Project Description:
Municipalities Served:
Approval Description:
Other Approvals/Permits:
PDF URL: https://www.accessenvironment.ene.gov.on.ca/instruments/8579-86NJFE-14.pdf
PDF Site Location:

Appendix: Database Descriptions

Environmental Risk Information Services (ERIS) can search the following databases. The extent of historical information varies with each database and current information is determined by what is publicly available to ERIS at the time of update. ***Note:*** *Databases denoted with " * " indicates that the database will no longer be updated. See the individual database description for more information.*

Abandoned Aggregate Inventory: Provincial AAGR

The MAAP Program maintains a database of abandoned pits and quarries. Please note that the database is only referenced by lot and concession and city/town location. The database provides information regarding the location, type, size, land use, status and general comments.*

Government Publication Date: Sept 2002*

Aggregate Inventory: Provincial AGR

This database of licensed and permitted pits and quarries is maintained by the Ontario Ministry of Natural Resources and Forestry (MNRF), as regulated under the Aggregate Resources Act, R.S.O. 1990. Aggregate site data has been divided into active and inactive sites. Active sites may be further subdivided into partial surrenders. In partial surrenders, defined areas of a site are inactive while the rest of the site remains active.

Government Publication Date: Up to Nov 2024

Abandoned Mine Information System: Provincial AMIS

The Abandoned Mines Information System contains data on known abandoned and inactive mines located on both Crown and privately held lands. The information was provided by the Ministry of Northern Development and Mines (MNDM), with the following disclaimer: "the database provided has been compiled from various sources, and the Ministry of Northern Development and Mines makes no representation and takes no responsibility that such information is accurate, current or complete". Reported information includes official mine name, status, background information, mine start/end date, primary commodity, mine features, hazards and remediation.

Government Publication Date: 1800-Apr 2024

Anderson's Waste Disposal Sites: Private ANDR

The information provided in this database was collected by examining various historical documents which aimed to characterize the likely position of former waste disposal sites from 1860 to present. The research initiative behind the creation of this database was to identify those sites that are missing from the Ontario MOE Waste Disposal Site Inventory, as well as to provide revisions and corrections to the positions and descriptions of sites currently listed in the MOE inventory. In addition to historic waste disposal facilities, the database also identifies certain auto wreckers and scrap yards that have been extrapolated from documentary sources. Please note that the data is not warranted to be complete, exhaustive or authoritative. The information was collected for research purposes only.

Government Publication Date: 1860s-Present

Aboveground Storage Tanks: Provincial AST

Historical listing of aboveground storage tanks made available by the Department of Natural Resources and Forestry. Includes tanks used to hold water or petroleum. This dataset has been retired as of September 25, 2014 and will no longer be updated.

Government Publication Date: May 31, 2014

Automobile Wrecking & Supplies: Private AUWR

This database provides an inventory of known locations that are involved in the scrap metal, automobile wrecking/recycling, and automobile parts & supplies industry. Information is provided on the company name, location and business type.

Government Publication Date: 1999-Apr 30, 2024

Borehole: Provincial BORE

A borehole is the generalized term for any narrow shaft drilled in the ground, either vertically or horizontally. The information here includes geotechnical investigations or environmental site assessments, mineral exploration, or as a pilot hole for installing piers or underground utilities. Information is from many sources such as the Ministry of Transportation (MTO) boreholes from engineering reports and projects from the 1950 to 1990's in Southern Ontario. Boreholes from the Ontario Geological Survey (OGS) including The Urban Geology Analysis Information System (UGAIS) and the York Peel Durham Toronto (YPDT) database of the Conservation Authority Moraine Coalition. This database will include fields such as location, stratigraphy, depth, elevation, year drilled, etc. For all water well data or oil and gas well data for Ontario please refer to WWIS and OOGW.

Government Publication Date: 1875-Jul 2018

Certificates of Approval: Provincial CA

This database contains the following types of approvals: Air & Noise, Industrial Sewage, Municipal & Private Sewage, Waste Management Systems and Renewable Energy Approvals. The MOE in Ontario states that any facility that releases emissions to the atmosphere, discharges contaminants to ground or surface water, provides potable water supplies, or stores, transports or disposes of waste, must have a Certificate of Approval before it can operate lawfully. Fields include approval number, business name, address, approval date, approval type and status. This database will no longer be updated, as CofA's have been replaced by either Environmental Activity and Sector Registry (EASR) or Environmental Compliance Approval (ECA). Please refer to those individual databases for any information after Oct.31, 2011.

Government Publication Date: 1985-Oct 30, 2011*

Dry Cleaning Facilities: Federal CDRY

List of dry cleaning facilities made available by Environment and Climate Change Canada. Environment and Climate Change Canada's Tetrachloroethylene (Use in Dry Cleaning and Reporting Requirements) Regulations (SOR/2003-79) are intended to reduce releases of tetrachloroethylene to the environment from dry cleaning facilities.

Government Publication Date: Jan 2004-Dec 2022

Commercial Fuel Oil Tanks: Provincial CFOT

Locations of commercial underground fuel oil tanks. This is not a comprehensive or complete inventory of commercial fuel tanks in the province; this listing is a copy of records of registered commercial underground fuel oil tanks obtained under Access to Public Information.
Note that the following types of tanks do not require registration: waste oil tanks in apartments, office buildings, residences, etc.; aboveground gas or diesel tanks. Records are not verified for accuracy or completeness.

Government Publication Date: Oct 2023

Chemical Manufacturers and Distributors: Private CHEM

This database includes information from both a one time study conducted in 1992 and private source and is a listing of facilities that manufacture or distribute chemicals. The production of these chemical substances may involve one or more chemical reactions and/or chemical separation processes (i.e. fractionation, solvent extraction, crystallization, etc.).

Government Publication Date: 1999-Jan 31, 2020

Chemical Register: Private CHM

This database includes a listing of locations of facilities within the Province or Territory that either manufacture and/or distributes chemicals.

Government Publication Date: 1999-Apr 30, 2024

Compressed Natural Gas Stations: Private CNG

Canada has a network of public access compressed natural gas (CNG) refuelling stations. These stations dispense natural gas in compressed form at 3,000 pounds per square inch (psi), the pressure which is allowed within the current Canadian codes and standards. The majority of natural gas refuelling is located at existing retail gasoline that have a separate refuelling island for natural gas. This list of stations is made available by the Canadian Natural Gas Vehicle Alliance.

Government Publication Date: Dec 2012 -May 2024

Inventory of Coal Gasification Plants and Coal Tar Sites: Provincial COAL

This inventory includes both the "Inventory of Coal Gasification Plant Waste Sites in Ontario-April 1987" and the Inventory of Industrial Sites Producing or Using Coal Tar and Related Tars in Ontario-November 1988) collected by the MOE. It identifies industrial sites that produced and continue to produce or use coal tar and other related tars. Detailed information is available and includes: facility type, size, land use, information on adjoining properties, soil condition, site operators/occupants, site description, potential environmental impacts and historic maps available. This was a one-time inventory.*

Government Publication Date: Apr 1987 and Nov 1988*

Compliance and Convictions: Provincial CONV

This database summarizes the fines and convictions handed down by the Ontario courts beginning in 1989. Companies and individuals named here have been found guilty of environmental offenses in Ontario courts of law.

Government Publication Date: 1989-Dec 2024

Certificates of Property Use: Provincial CPU

This is a subset taken from Ontario's Environmental Registry (EBR) database. It will include CPU's on the registry such as (EPA s. 168.6) - Certificate of Property Use.

Government Publication Date: 1994 - Nov 30, 2024

Drill Hole Database: Provincial DRL

The Ontario Drill Hole Database (ODHD) is offered by the Province of Ontario's Ministry of Mines. The dataset contains information for over 164,000 percussion, overburden, sonic and diamond-drill holes. The presence of assay results with cutoff values for gold, silver, copper, zinc, lead, nickel and platinum group elements is noted. Drill hole data are compiled from assessment files that have been submitted to the ministry in accordance with the Ontario Mining Act (OMA). Source assessment file numbers are captured for cross reference with the Ontario Assessment File Database (OAFD). Please note that limited data is available for southern Ontario, as it was the last area to be completed. The database was created when surveys submitted to the Ministry were converted in the Assessment File Research Image Database (AFRI) project. However, the degree of accuracy (coordinates) as to the exact location of drill holes is dependent upon the source document submitted. Levels of accuracy used to locate holes are: centering on the mining claim; a sketch of the mining claim; a 1:50,000 map; a detailed company map; or from submitted a "Report of Work".

Government Publication Date: 1886 - Aug 2024

Delisted Fuel Tanks: Provincial DTNK

List of fuel storage tank sites that were once found in - and have since been removed from - the list of fuel storage tanks made available by the regulatory agency under Access to Public Information.

Government Publication Date: Oct 2023

Environmental Activity and Sector Registry: Provincial EASR

On October 31, 2011, a smarter, faster environmental approvals system came into effect in Ontario. The EASR allows businesses to register certain activities with the ministry, rather than apply for an approval. The registry is available for common systems and processes, to which preset rules of operation can be applied. The EASR is currently available for: heating systems, standby power systems and automotive refinishing. Businesses whose activities aren't subject to the EASR may apply for an ECA (Environmental Compliance Approval), Please see our ECA database.

Government Publication Date: Oct 2011-Oct 31, 2024

Environmental Registry: Provincial EBR

The Environmental Registry lists proposals, decisions and exceptions regarding policies, Acts, instruments, or regulations that could significantly affect the environment. Through the Registry, thirteen provincial ministries notify the public of upcoming proposals and invite their comments. For example, if a local business is requesting a permit, license, or certificate of approval to release substances into the air or water; these are notified on the registry. Data includes: Approval for discharge into the natural environment other than water (i.e. Air) - EPA s. 9, Approval for sewage works - OWRA s. 53(1), and EPA s. 27 - Approval for a waste disposal site. For information regarding Permit to Take Water (PTTW), Certificate of Property Use (CPU) and (ORD) Orders please refer to those individual databases.

Government Publication Date: 1994 - Nov 30, 2024

Environmental Compliance Approval: Provincial ECA

On October 31, 2011, a smarter, faster environmental approvals system came into effect in Ontario. In the past, a business had to apply for multiple approvals (known as certificates of approval) for individual processes and pieces of equipment. Today, a business either registers itself, or applies for a single approval, depending on the types of activities it conducts. Businesses whose activities aren't subject to the EASR may apply for an ECA. A single ECA addresses all of a business's emissions, discharges and wastes. Separate approvals for air, noise and waste are no longer required. This database will also include Renewable Energy Approvals. For certificates of approval prior to Nov 1st, 2011, please refer to the CA database. For all Waste Disposal Sites please refer to the WDS database.

Government Publication Date: Oct 2011-Oct 31, 2024

Environmental Effects Monitoring: Federal EEM

The Environmental Effects Monitoring program assesses the effects of effluent from industrial or other sources on fish, fish habitat and human usage of fisheries resources. Since 1992, pulp and paper mills have been required to conduct EEM studies under the Pulp and Paper Effluent Regulations. This database provides information on the mill name, geographical location and sub-lethal toxicity data.

Government Publication Date: 1992-2007*

ERIS Historical Searches: Private EHS

ERIS has compiled a database of all environmental risk reports completed since March 1999. Available fields for this database include: site location, date of report, type of report, and search radius. As per all other databases, the ERIS database can be referenced on both the map and "Statistical Profile" page.

Government Publication Date: 1999-Aug 31, 2024

Environmental Issues Inventory System: Federal EIIS

The Environmental Issues Inventory System was developed through the implementation of the Environmental Issues and Remediation Plan. This plan was established to determine the location and severity of contaminated sites on inhabited First Nation reserves, and where necessary, to remediate those that posed a risk to health and safety; and to prevent future environmental problems. The EIIS provides information on the reserve under investigation, inventory number, name of site, environmental issue, site action (Remediation, Site Assessment), and date investigation completed.

Government Publication Date: 1992-2001*

Emergency Management Historical Event: Provincial EMHE

List of locations of historical occurrences of emergency events, including those assigned to the Ministry of Natural Resources by Order-In-Council (OIC) under the Emergency Management and Civil Protection Act, as well as events where MNR provided requested emergency response assistance. Many of these events will have involved community evacuations, significant structural loss, and/or involvement of MNR emergency response staff. These events fall into one of ten (10) type categories: Dam Failure; Drought / Low Water; Erosion; Flood; Forest Fire; Soil and Bedrock Instability; Petroleum Resource Center Event, EMO Requested Assistance, Continuity of Operations Event, Other Requested Assistance. EMHE record details are reproduced by ERIS under License with the Ontario Ministry of Natural Resources © Queen's Printer for Ontario, 2017.

Government Publication Date: Apr 30, 2022

Environmental Penalty Annual Report: Provincial EPAR

This database contains data from Ontario's annual environmental penalty report published by the Ministry of the Environment and Climate Change. These reports provide information on environmental penalties for land or water violations issued to companies in one of the nine industrial sectors covered by the Municipal Industrial Strategy for Abatement (MISA) regulations.

Government Publication Date: Jan 1, 2011 - Dec 31, 2023

List of Expired Fuels Safety Facilities: Provincial EXP

List of facilities and tanks for which there was once a fuel registration. This is not a comprehensive or complete inventory of expired tanks/tank facilities in the province; this listing is a copy of previously registered tanks and facilities obtained under Access to Public Information. Includes private fuel outlets, bulk plants, fuel oil tanks, gasoline stations, marinas, propane filling stations, liquid fuel tanks, piping systems, etc; includes tanks which have been removed from the ground.
Notes: registration was not required for private fuel underground/aboveground storage tanks prior to January 1990, nor for furnace oil tanks prior to May 1, 2002; registration is not required for waste oil tanks in apartments, office buildings, residences, etc., or aboveground gas or diesel tanks. Records are not verified for accuracy or completeness.

Government Publication Date: Oct 2023

Federal Convictions: Federal FCON

Environment Canada maintains a database referred to as the "Environmental Registry" that details prosecutions under the Canadian Environmental Protection Act (CEPA) and the Fisheries Act (FA). Information is provided on the company name, location, charge date, offence and penalty.

Government Publication Date: 1988-Jun 2007*

Contaminated Sites on Federal Land: Federal FCS

The Federal Contaminated Sites Inventory includes information on known federal contaminated sites under the custodianship of departments, agencies and consolidated Crown corporations as well as those that are being or have been investigated to determine whether they have contamination arising from past use that could pose a risk to human health or the environment. The inventory also includes non-federal contaminated sites for which the Government of Canada has accepted some or all financial responsibility. It does not include sites where contamination has been caused by, and which are under the control of, enterprise Crown corporations, private individuals, firms or other levels of government. Includes fire training sites and sites at which Per- and Polyfluoroalkyl Substances (PFAS) are a concern.

Government Publication Date: Jun 2000-Nov 2024

Fisheries & Oceans Fuel Tanks: Federal FOFT

Fisheries & Oceans Canada maintains an inventory of aboveground & underground fuel storage tanks located on Fisheries & Oceans property or controlled by DFO. Our inventory provides information on the site name, location, tank owner, tank operator, facility type, storage tank location, tank contents & capacity, and date of tank installation.

Government Publication Date: 1964-Sep 2019

Federal Identification Registry for Storage Tank Systems (FIRSTS): Federal FRST

A list of federally regulated Storage tanks from the Federal Identification Registry for Storage Tank Systems (FIRSTS). FIRSTS is Environment and Climate Change Canada's database of storage tank systems subject to the Storage Tank for Petroleum Products and Allied Petroleum Products Regulations. The main objective of the Regulations is to prevent soil and groundwater contamination from storage tank systems located on federal and aboriginal lands. Storage tank systems that do not have a valid identification number displayed in a readily visible location on or near the storage tank system may be refused product delivery.

Government Publication Date: Oct 31, 2021

Fuel Storage Tank: Provincial FST

List of registered private and retail fuel storage tanks. This is not a comprehensive or complete inventory of private and retail fuel storage tanks in the province; this listing is a copy of registered private and retail fuel storage tanks, obtained under Access to Public Information.
Notes: registration was not required for private fuel underground/aboveground storage tanks prior to January 1990, nor for furnace oil tanks prior to May 1, 2002; registration is not required for waste oil tanks in apartments, office buildings, residences, etc., or aboveground gas or diesel tanks. Records are not verified for accuracy or completeness.

Government Publication Date: Oct 2023

Fuel Storage Tank - Historic: Provincial FSTH

The Fuels Safety Branch of the Ontario Ministry of Consumer and Commercial Relations maintained a database of all registered private fuel storage tanks. Public records of private fuel storage tanks are only available since the registration became effective in September 1989. This information is now collected by the Technical Standards and Safety Authority.

Government Publication Date: Pre-Jan 2010*

Ontario Regulation 347 Waste Generators Summary: Provincial GEN

Regulation 347 of the Ontario EPA defines a waste generation site as any site, equipment and/or operation involved in the production, collection, handling and/or storage of regulated wastes. A generator of regulated waste is required to register the waste generation site and each waste produced, collected, handled, or stored at the site. This database contains the registration number, company name and address of registered generators including the types of hazardous wastes generated. It includes data on waste generating facilities such as: drycleaners, waste treatment and disposal facilities, machine shops, electric power distribution etc. This information is a summary of all years from 1986 including the most currently available data. Some records may contain, within the company name, the phrase "See & Use..." followed by a series of letters and numbers. This occurs when one company is amalgamated with or taken over by another registered company. The number listed as "See & Use", refers to the new ownership and the other identification number refers to the original ownership. This phrase serves as a link between the 2 companies until operations have been fully transferred.

Government Publication Date: 1986-Nov 30, 2022

Greenhouse Gas Emissions from Large Facilities: Federal GHG

List of greenhouse gas emissions from large facilities made available by Environment Canada. Greenhouse gas emissions in kilotonnes of carbon dioxide equivalents (kt CO2 eq).

Government Publication Date: 2013-Apr 2024

TSSA Historic Incidents: Provincial HINC

List of historic incidences of spills and leaks of diesel, fuel oil, gasoline, natural gas, propane, and hydrogen recorded by the TSSA in their previous incident tracking system. The TSSA's Fuels Safety Program administers the Technical Standards & Safety Act 2000, providing fuel-related safety services associated with the safe transportation, storage, handling and use of fuels such as gasoline, diesel, propane, natural gas and hydrogen. Under this Act, the TSSA regulates fuel suppliers, storage facilities, transport trucks, pipelines, contractors and equipment or appliances that use fuels. Records are not verified for accuracy or completeness. This is not a comprehensive or complete inventory of historical fuel spills and leaks in the province. This listing is a copy of the data captured at one moment in time and is hence limited by the record date provided here.

Government Publication Date: 2006-June 2009*

Indian & Northern Affairs Fuel Tanks: Federal IAFT

The Department of Indian & Northern Affairs Canada (INAC) maintains an inventory of aboveground & underground fuel storage tanks located on both federal and crown land. Our inventory provides information on the reserve name, location, facility type, site/facility name, tank type, material & ID number, tank contents & capacity, and date of tank installation.

Government Publication Date: 1950-Aug 2003*

Fuel Oil Spills and Leaks: Provincial INC

Listing of spills and leaks of diesel, fuel oil, gasoline, natural gas, propane, and hydrogen reported to the Spills Action Centre (SAC). This is not a comprehensive or complete inventory of fuel-related leaks, spills, and incidents in the province; this listing in a copy of incidents reported to the SAC, obtained under Access to Public Information. Includes incidents from fuel-related hazards such as spills, fires, and explosions. Records are not verified for accuracy or completeness.

Government Publication Date: 31 Oct, 2023

Landfill Inventory Management Ontario: Provincial LIMO

The Landfill Inventory Management Ontario (LIMO) database is updated every year, as the Ministry of the Environment, Conservation and Parks compiles new and updated information. Includes small and large landfills currently operating as well as those which are closed and historic. Operators of larger landfills provide landfill information for the previous operating year to the ministry for LIMO including: estimated amount of total waste received, landfill capacity, estimated total remaining landfill capacity, fill rates, engineering designs, reporting and monitoring details, size of location, service area, approved waste types, leachate of site treatment, contaminant attenuation zone and more. The small landfills include information such as site owner, site location and certificate of approval # and status.

Government Publication Date: Mar 31, 2022

Canadian Mine Locations: Private MINE

This information is collected from the Canadian & American Mines Handbook. The Mines database is a national database that provides over 290 listings on mines (listed as public companies) dealing primarily with precious metals and hard rocks. Listed are mines that are currently in operation, closed, suspended, or are still being developed (advanced projects). Their locations are provided as geographic coordinates (x, y and/or longitude, latitude). As of 2002, data pertaining to Canadian smelters and refineries has been appended to this database.

Government Publication Date: 1998-2009*

Mineral Occurrences: Provincial MNR

In the early 70's, the Ministry of Northern Development and Mines created an inventory of approximately 19,000 mineral occurrences in Ontario, in regard to metallic and industrial minerals, as well as some information on building stones and aggregate deposits. Please note that the "Horizontal Positional Accuracy" is approximately +/- 200 m. Many reference elements for each record were derived from field sketches using pace or chain/tape measurements against claim posts or topographic features in the area. The primary limiting factor for the level of positional accuracy is the scale of the source material. The testing of horizontal accuracy of the source materials was accomplished by comparing the plan metric (X and Y) coordinates of that point with the coordinates of the same point as defined from a source of higher accuracy.

Government Publication Date: 1846-Feb 2024

National Analysis of Trends in Emergencies System (NATES): Federal NATE

In 1974 Environment Canada established the National Analysis of Trends in Emergencies System (NATES) database, for the voluntary reporting of significant spill incidents. The data was to be used to assist in directing the work of the emergencies program. NATES ran from 1974 to 1994. Extensive information is available within this database including company names, place where the spill occurred, date of spill, cause, reason and source of spill, damage incurred, and amount, concentration, and volume of materials released.

Government Publication Date: 1974-1994*

Non-Compliance Reports: Provincial NCPL

The Ministry of the Environment provides information about non-compliant discharges of contaminants to air and water that exceed legal allowable limits, from regulated industrial and municipal facilities. A reported non-compliance failure may be in regard to a Control Order, Certificate of Approval, Sectoral Regulation or specific regulation/act.

Government Publication Date: Dec 31, 2022

National Defense & Canadian Forces Fuel Tanks: Federal NDFT

The Department of National Defense and the Canadian Forces maintains an inventory of all aboveground & underground fuel storage tanks located on DND lands. Our inventory provides information on the base name, location, tank type & capacity, tank contents, tank class, date of tank installation, date tank last used, and status of tank as of May 2001. This database will no longer be updated due to the new National Security protocols which have prohibited any release of this database.

Government Publication Date: Up to May 2001*

National Defense & Canadian Forces Spills: Federal NDSP

The Department of National Defense and the Canadian Forces maintains an inventory of spills to land and water. All spill sites have been classified under the "Transportation of Dangerous Goods Act - 1992". Our inventory provides information on the facility name, location, spill ID #, spill date, type of spill, as well as the quantity of substance spilled & recovered.

Government Publication Date: Mar 1999-Nov 2023

National Defence & Canadian Forces Waste Disposal Sites: Federal NDWD

The Department of National Defence and the Canadian Forces maintains an inventory of waste disposal sites located on DND lands. Where available, our inventory provides information on the base name, location, type of waste received, area of site, depth of site, year site opened/closed and status.

Government Publication Date: 2001-Apr 2007*

National Energy Board Pipeline Incidents: Federal NEBI

Locations of pipeline incidents from 2008 to present, made available by the Canada Energy Regulator (CER) - previously the National Energy Board (NEB). Includes incidents reported under the Onshore Pipeline Regulations and the Processing Plant Regulations related to pipelines under federal jurisdiction, does not include incident data related to pipelines under provincial or territorial jurisdiction.

Government Publication Date: 2008-Dec 31, 2024

National Energy Board Wells: Federal NEBP

The NEBW database contains information on onshore & offshore oil and gas wells that are outside provincial jurisdiction(s) and are thereby regulated by the National Energy Board. Data is provided regarding the operator, well name, well ID No./UWI, status, classification, well depth, spud and release date.

Government Publication Date: 1920-Feb 2003*

National Environmental Emergencies System (NEES): Federal NEES

In 2000, the Emergencies program implemented NEES, a reporting system for spills of hazardous substances. For the most part, this system only captured data from the Atlantic Provinces, some from Quebec and Ontario and a portion from British Columbia. Data for Alberta, Saskatchewan, Manitoba and the Territories was not captured. However, NEES is also a repository for previous Environment Canada spill datasets. NEES is composed of the historic datasets ' or Trends ' which dates from approximately 1974 to present. NEES Trends is a compilation of historic databases, which were merged and includes data from NATES (National Analysis of Trends in Emergencies System), ARTS (Atlantic Regional Trends System), and NEES. In 2001, the Emergencies Program determined that variations in reporting regimes and requirements between federal and provincial agencies made national spill reporting and trend analysis difficult to achieve. As a consequence, the department has focused efforts on capturing data on spills of substances which fall under its legislative authority only (CEPA and FA). As such, the NEES database will be decommissioned in December 2004.

Government Publication Date: 1974-2003*

National PCB Inventory: Federal NPCB

Environment Canada's National PCB inventory includes information on in-use PCB containing equipment in Canada including federal, provincial and private facilities. Federal out-of-service PCB containing equipment and PCB waste owned by the federal government or by federally regulated industries such as airlines, railway companies, broadcasting companies, telephone and telecommunications companies, pipeline companies, etc. are also listed. Although it is not Environment Canada's mandate to collect data on non-federal PCB waste, the National PCB inventory includes some information on provincial and private PCB waste and storage sites. Some addresses provided may be Head Office addresses and are not necessarily the location of where the waste is being used or stored.

Government Publication Date: 1988-2008*

National Pollutant Release Inventory: Federal NPR2

The National Pollutant Release Inventory (NPRI) is Canada's public inventory of pollutant releases (to air, water and land), disposals, and transfers for recycling. The inventory, managed by Environment and Climate Change Canada, tracks over 300 substances. Under the authority of the Canadian Environmental Protection Act (CEPA), owners or operators of facilities that meet published reporting requirements are required to report to the NPRI.

Government Publication Date: Feb 2024

National Pollutant Release Inventory - Historic: Federal NPRI

Environment Canada has defined the National Pollutant Release Inventory ("NPRI") as a federal government initiative designed to collect comprehensive national data regarding releases to air, water, or land, and waste transfers for recycling for more than 300 listed substances. This data holds historic records; current records are found in NPR2.

Government Publication Date: 1993-May 2017

Oil and Gas Wells: Private OGWE

The Nickle's Energy Group (publisher of the Daily Oil Bulletin) collects information on drilling activity including operator and well statistics. The well information database includes name, location, class, status and depth. The main Nickle's database is updated on a daily basis, however, this database is updated on a monthly basis. More information is available at www.nickles.com.

Government Publication Date: 1988-May 31, 2024

Ontario Oil and Gas Wells: Provincial OOGW

In 1998, the Ministry of Natural Resources (MNR) handed over to the Ontario Oil, Gas and Salt Resources (OGSR) Corporation, the responsibility of maintaining a database of oil and gas wells drilled in Ontario. The OGSR Library has over 20,000+ wells in their database. Information available for all wells in the ERIS database includes well owner/operator, location, permit issue date, and well cap date, license number, status, depth and the primary target (rock unit) of the well being drilled. All geology/stratigraphy table information, plus all water table information is also provided for each well record.

Government Publication Date: 1800-Aug 2024

Inventory of PCB Storage Sites: Provincial OPCB

The Ontario Ministry of Environment, Waste Management Branch, maintains an inventory of PCB storage sites within the province. Ontario Regulation 11/82 (Waste Management - PCB) and Regulation 347 (Generator Waste Management) under the Ontario EPA requires the registration of inactive PCB storage equipment and/or disposal sites of PCB waste with the Ontario Ministry of Environment. This database contains information on: 1) waste quantities; 2) major and minor sites storing liquid or solid waste; and 3) a waste storage inventory.

Government Publication Date: 1987-Oct 2004; 2012-Dec 2013

Orders: Provincial ORD

This is a subset taken from Ontario's Environmental Registry (EBR) database. It will include Orders on the registry such as (EPA s. 17) - Order for remedial work, (EPA s. 18) - Order for preventative measures, (EPA s. 43) - Order for removal of waste and restoration of site, (EPA s. 44) - Order for conformity with Act for waste disposal sites, (EPA s. 136) - Order for performance of environmental measures.

Government Publication Date: 1994 - Nov 30, 2024

Canadian Pulp and Paper: Private PAP

This information is part of the Pulp and Paper Canada Directory. The Directory provides a comprehensive listing of the locations of pulp and paper mills and the products that they produce.

Government Publication Date: 1999, 2002, 2004, 2005, 2009-2014

Parks Canada Fuel Storage Tanks: Federal PCFT

Canadian Heritage maintains an inventory of known fuel storage tanks operated by Parks Canada, in both National Parks and at National Historic Sites. The database details information on site name, location, tank install/removal date, capacity, fuel type, facility type, tank design and owner/operator.

Government Publication Date: 1920-Jan 2005*

Pesticide Register: Provincial PES

The Ontario Ministry of the Environment and Climate Change maintains a database of licensed operators and vendors of registered pesticides.

Government Publication Date: Oct 2011-Oct 31, 2024

Ontario PFAS Spills: Provincial PFAS

This specific list of spills includes those incidents where one or more of the listed contaminants are identified in the PFAS Structure List and/or PFAS Chemicals Without Explicit Structure List made available by the United States Environmental Protection Agency (US EPA), is originally sourced from the Ministry of the Environment, Conservation and Parks spills related data. Information from 1988-2002 was part of the ORIS (Occurrence Reporting Information System). The SAC (Spills Action Centre) handles all spills reported in Ontario. Regulations for spills in Ontario are part of the MOE's Environmental Protection Act, Part X.

Government Publication Date: 1988-Mar 2024; May 2024

NPRI Reporters - PFAS Substances: Federal PFCH

The National Pollutant Release Inventory (NPRI) is Canada's public inventory of releases, disposals, and transfers, tracking over 320 pollutants. Per - and polyfluoroalkyl substances (PFAS) are a group of over 4,700 human-made substances for which adverse environmental and health effects have been observed. This listing of PFAS substance reporters includes those NPRI facilities that reported substances that are found in either: a) the Comprehensive Global Database of PFASs compiled by the Organisation for Economic Co-operation and Development (OECD), b) the US Environmental Protection Agency (US EPA) Master List of PFAS Substances, c) the US EPA list of PFAS chemicals without explicit structures, or d) the US EPA list of PFAS structures (encompassing the largest set of structures having sufficient levels of fluorination to potentially impart PFAS-type properties).

Government Publication Date: Feb 2024

Potential PFAS Handlers from NPRI: Federal PFHA

The National Pollutant Release Inventory (NPRI) is Canada's public inventory of releases, disposals, and transfers, tracking over 320 pollutants. Per - and polyfluoroalkyl substances (PFAS) are a group of over 4,700 human-made substances for which adverse environmental and health effects have been observed. This list of potential PFAS handlers includes those NPRI facilities that reported business activity (NAICS code) included in the US Environmental Protection Agency (US EPA) list of Potential PFAS-Handling Industry Sectors, further described as operating in industry sectors where literature reviews indicate that PFAS may be handled and/or released. Inclusion of a facility in this listing does not indicate that PFAS are being manufactured, processed, used, or released by the facility - these are facilities that potentially handle PFAS based on their industrial profile.

Government Publication Date: Feb 2024

Pipeline Incidents: Provincial PINC

List of pipeline incidents (strikes, leaks, spills). This is not a comprehensive or complete inventory of pipeline incidents in the province; this listing in an historical copy of records previously obtained under Access to Public Information. Records are not verified for accuracy or completeness.

Government Publication Date: Feb 28, 2021

Potential PFAS Handlers from EASR: Provincial PPHA

The Ontario Environmental Activity and Sector Registry (EASR), described in Ontario Regulation 245/11, allows businesses with less complex operations - and hence not requiring an Environmental Compliance Approval - to register their activities with the Ontario Ministry of the Environment, Conservation and Parks (MECP). This list of potential PFAS handlers includes those EASR facilities that reported business activity (NAICS code) included in the US Environmental Protection Agency (US EPA) list of Potential PFAS-Handling Industry Sectors, further described as operating in industry sectors where literature reviews indicate that PFAS may be handled and/or released. Inclusion of a facility in this listing does not indicate that PFAS are being manufactured, processed, used.

Government Publication Date: Jun 30, 2024

Private and Retail Fuel Storage Tanks: Provincial PRT

The Fuels Safety Branch of the Ontario Ministry of Consumer and Commercial Relations maintained a database of all registered private fuel storage tanks and licensed retail fuel outlets. This database includes an inventory of locations that have gasoline, oil, waste oil, natural gas and/or propane storage tanks on their property. The MCCR no longer collects this information. This information is now collected by the Technical Standards and Safety Authority (TSSA).

Government Publication Date: 1989-1996*

Permit to Take Water: Provincial PTTW

This is a subset taken from Ontario's Environmental Registry (EBR) database. It will include PTTW's on the registry such as OWRA s. 34 - Permit to take water.

Government Publication Date: 1994 - Nov 30, 2024

Ontario Regulation 347 Waste Receivers Summary: Provincial REC

Part V of the Ontario Environmental Protection Act ("EPA") regulates the disposal of regulated waste through an operating waste management system or a waste disposal site operated or used pursuant to the terms and conditions of a Certificate of Approval or a Provisional Certificate of Approval. Regulation 347 of the Ontario EPA defines a waste receiving site as any site or facility to which waste is transferred by a waste carrier. A receiver of regulated waste is required to register the waste receiving facility. This database represents registered receivers of regulated wastes, identified by registration number, company name and address, and includes receivers of waste such as: landfills, incinerators, transfer stations, PCB storage sites, sludge farms and water pollution control plants. This information is a summary of all years from 1986 including the most currently available data.

Government Publication Date: 1986-1990, 1992-2021

Record of Site Condition: Provincial RSC

The Record of Site Condition (RSC) is part of the Ministry of the Environment's Brownfields Environmental Site Registry. Protection from environmental cleanup orders for property owners is contingent upon documentation known as a record of site condition (RSC) being filed in the Environmental Site Registry. In order to file an RSC, the property must have been properly assessed and shown to meet the soil, sediment and groundwater standards appropriate for the use (such as residential) proposed to take place on the property. The Record of Site Condition Regulation (O. Reg. 153/04) details requirements related to site assessment and clean up. RSCs filed after July 1, 2011 will also be included as part of the new (O.Reg. 511/09). The Government of Ontario states that it is not responsible for the accuracy of the information in this Registry.

Government Publication Date: 1997-Sept 2001, Oct 2004-Dec 2024

Retail Fuel Storage Tanks: Private RST

This database includes an inventory of retail fuel outlet locations (including marinas) that have on their property gasoline, oil, waste oil, natural gas and / or propane storage tanks.

Government Publication Date: 1999-Apr 30, 2024

Scott's Manufacturing Directory: Private SCT

Scott's Directories is a data bank containing information on over 200,000 manufacturers across Canada. Even though Scott's listings are voluntary, it is the most comprehensive database of Canadian manufacturers available. Information concerning a company's address, plant size, and main products are included in this database.

Government Publication Date: 1992-Mar 2011*

Ontario Spills: Provincial SPL

List of spills and incidents made available by the Ministry of the Environment, Conservation and Parks. This database identifies information such as location (approximate), type and quantity of contaminant, date of spill, environmental impact, cause, nature of impact, etc. Information from 1988-2002 was part of the ORIS (Occurrence Reporting Information System). The SAC (Spills Action Centre) handles all spills reported in Ontario. Regulations for spills in Ontario are part of the MOE's Environmental Protection Act, Part X.

Government Publication Date: 1988-Jun 2024; Aug 2024; Oct 2024

Wastewater Discharger Registration Database: Provincial SRDS

Facilities that report either municipal treated wastewater effluent or industrial wastewater discharges under the Effluent Monitoring and Effluent Limits (EMEL) and Municipal/Industrial Strategy for Abatement Regulations. The Municipal/Industrial Strategy for Abatement (MISA) division of the Ontario Ministry of Environment keeps record of direct dischargers of toxic pollutants within nine sectors including: Electric Power Generation, Mining, Petroleum Refining, Organic Chemicals, Inorganic Chemicals, Pulp & Paper, Metal Casting, Iron & Steel, and Quarries.

Government Publication Date: 1990-Dec 31, 2021

Anderson's Storage Tanks: Private TANK

The information provided in this database was collected by examining various historical documents, which identified the location of former storage tanks, containing substances such as fuel, water, gas, oil, and other various types of miscellaneous products. Information is available in regard to business operating at tank site, tank location, permit year, permit & installation type, no. of tanks installed & configuration and tank capacity. Data contained within this database pertains only to the city of Toronto and is not warranted to be complete, exhaustive or authoritative. The information was collected for research purposes only.

Government Publication Date: 1915-1953*

Transport Canada Fuel Storage Tanks: Federal TCFT

List of fuel storage tanks currently or previously owned or operated by Transport Canada. This inventory also includes tanks on The Pickering Lands, which refers to 7,530 hectares (18,600 acres) of land in Pickering, Markham, and Uxbridge owned by the Government of Canada since 1972; properties on this land has been leased by the government since 1975, and falls under the Site Management Policy of Transport Canada, but is administered by Public Works and Government Services Canada. This inventory provides information on the site name, location, tank age, capacity and fuel type.

Government Publication Date: 1970 - Apr 2024

Variances for Abandonment of Underground Storage Tanks: Provincial VAR

Listing of variances granted for storage tank abandonment. This is not a comprehensive or complete inventory of tank abandonment variances in the province; this listing is a copy of tank abandonment variance records previously obtained under Access to Public Information. In Ontario, registered underground storage tanks must be removed within two years of disuse; if removal of a tank is not feasible, an application may be sought for a variance from this code requirement.
Records are not verified for accuracy or completeness.

Government Publication Date: Feb 28, 2022

Waste Disposal Sites - MOE CA Inventory: Provincial WDS

The Ontario Ministry of Environment, Waste Management Branch, maintains an inventory of known open (active or inactive) and closed disposal sites in the Province of Ontario. Active sites maintain a Certificate of Approval, are approved to receive and are receiving waste. Inactive sites maintain Certificate(s) of Approval but are not receiving waste. Closed sites are not receiving waste. The data contained within this database was compiled from the MOE's Certificate of Approval database. Locations of these sites may be cross-referenced to the Anderson database described under ERIS's Private Source Database section, by the CA number. All new Environmental Compliance Approvals handed out after Oct 31, 2011 for Waste Disposal Sites will still be found in this database.

Government Publication Date: Oct 2011 - Oct 31, 2024

Waste Disposal Sites - MOE 1991 Historical Approval Inventory: Provincial WDSH

In June 1991, the Ontario Ministry of Environment, Waste Management Branch, published the "June 1991 Waste Disposal Site Inventory", of all known active and closed waste disposal sites as of October 30st, 1990. For each "active" site as of October 31st 1990, information is provided on site location, site/CA number, waste type, site status and site classification. For each "closed" site as of October 31st 1990, information is provided on site location, site/CA number, closure date and site classification. Locations of these sites may be cross-referenced to the Anderson database described under ERIS's Private Source Database section, by the CA number.

Government Publication Date: Up to Oct 1990*

Water Well Information System: Provincial WWIS

This database describes locations and characteristics of water wells found within Ontario in accordance with Regulation 903. It includes such information as coordinates, construction date, well depth, primary and secondary use, pump rate, static water level, well status, etc. Also included are detailed stratigraphy information, approximate depth to bedrock and the approximate depth to the water table.

Government Publication Date: Dec 31 2023

Definitions

Database Descriptions: This section provides a detailed explanation for each database including: source, information available, time coverage, and acronyms used. They are listed in alphabetic order.

Detail Report: This is the section of the report which provides the most detail for each individual record. Records are summarized by location, starting with the project property followed by records in closest proximity.

Distance: The distance value is the distance between plotted points, not necessarily the distance between the sites' boundaries. All values are an approximation.

Direction: The direction value is the compass direction of the site in respect to the project property and/or center point of the report.

Elevation: The elevation value is taken from the location at which the records for the site address have been plotted. All values are an approximation. Source: Google Elevation API.

Executive Summary: This portion of the report is divided into 3 sections:

'Report Summary'- Displays a chart indicating how many records fall on the project property and, within the report search radii.

'Site Report Summary'-Project Property'- This section lists all the records which fall on the project property. For more details, see the 'Detail Report' section.

'Site Report Summary-Surrounding Properties'- This section summarizes all records on adjacent properties, listing them in order of proximity from the project property. For more details, see the 'Detail Report' section.

Map Key: The map key number is assigned according to closest proximity from the project property. Map Key numbers always start at #1. The project property will always have a map key of '1' if records are available. If there is a number in brackets beside the main number, this will indicate the number of records on that specific property. If there is no number in brackets, there is only one record for that property.

The symbol and colour used indicates 'elevation': the red inverted triangle will dictate 'ERIS Sites with Lower Elevation', the yellow triangle will dictate 'ERIS Sites with Higher Elevation' and the orange square will dictate 'ERIS Sites with Same Elevation.'

Unplottables: These are records that could not be mapped due to various reasons, including limited geographic information. These records may or may not be in your study area, and are included as reference.

APPENDIX E

HLUI Correspondence

File Number: D06-03-25-0043

June 9, 2025

Jessica Arthurs
LRL Engineering

*Sent via email [*jarthurs@lrl.ca*]*

Dear Jessica Arthurs,

Re: Information Request
312 Lisgar Street, **Ottawa, Ontario ("Subject Property")**

Internal Department Circulation:

The Planning, Infrastructure and Economic Development Department has the following information in response to your request for information regarding the Subject Property:

- **Environmental Remediation Unit:** The City's Environmental Remediation Unit (ERU) has a Phase I Environmental Site Assessment for this property (Levac Robichaud Leclerc, 2011). Please contact ERU-UAE@ottawa.ca to obtain a copy of the report if required.
- **Sewer Use Program:** No information found pertaining to the subject property.
- **Solid Waste Services:** No information found pertaining to the subject property.
- **Ottawa Public Health - Environmental Health:** all public inspection results are publicly available on the Ottawa Public Health website: https://www.ottawapublichealth.ca/en/public-health-services/public-health-inspections.aspx

Documents Provided:

HLUI Summary Report and HLUI Map

The HLUI Summary Report Excel spreadsheet identifies HLUI area, point and line features within 250 metres of the Subject Property, as shown on the provided HLUI Map PDF. Within 500 metres of the Subject Property, landfills and Environmental Risk Management Area (ERMA) are also identified if applicable.

For more information on how to interpret the HLUI data identified in the attached excel sheet ('HLUI Summary Report – 312 Lisgar Street.xlsx'), please refer to the Overview and User Guide."

Additional information may be obtained by contacting:

Ontario's Environmental Registry

The Environmental Registry found at https://ero.ontario.ca/ contains "public notices" about environmental matters being proposed by all government ministries covered by the Environmental Bill of Rights. The public notices may contain information about proposed new laws, regulations, policies and programs or about proposals to change or eliminate existing ones. By using keys words i.e. name of proponent/owner and the address one can ascertain if there is any information on the proponent and address under the following categories: Ministry, keywords, notice types, Notice Status, Acts, Instruments and published date (all years).

The Ontario Land Registry Office

Registration of real property is recorded in the Ontario Land Registry Office through the Land Titles Act or the Registry Act. Documents relating to title and other agreements that may affect your property are available to the public for a fee. It is recommended that a property search at the Land Registry Office be included in any investigation as to the historic use of your property. The City of Ottawa cannot comment on any documents to which it is not a party.

Court House
161 Elgin Street 4th Floor
Ottawa ON K2P 2K1
Tel: (613) 239-1230
Fax: (613) 239-1422

Ottawa Public Health

Ottawa Public Health inspects many different types of establishments. To view inspection results, please visit the Ottawa Public Health website: Public Health Inspections - Ottawa Public Health

Please note that Ottawa Public Health is not the lead agency on land use contamination in the City of Ottawa – contact the Ministry of Environment Conservation and Parks (MECP) for further information.

Please note, as per the HLUI Disclaimer, that the information contained in the HLUI database has been compiled from publicly available records and other sources of information. The HLUI may contain erroneous information given that the records used as sources of information may be flawed. For instance, changes in municipal addresses over time may introduce error. Accordingly, all information from the HLUI database is provided on an "as is" basis with no representation or warranty by the City with respect to the information's accuracy or exhaustiveness in responding to the request.

Furthermore, the HLUI database and the results of this search in no way confirm the presence or absence of contamination or pollution of any kind. This information is provided on the assumption that it will not be relied upon by any person for any purpose whatsoever. The City of Ottawa denies all liability to any persons attempting to rely on any information provided from the HLUI database.

Please note that in responding to your request, the City of Ottawa does not guarantee or comment on the environmental condition of the Subject Property. You may wish to contact the Ontario Ministry of Environment and Climate Change for additional information.

If you have any further questions or comments, please contact HLUI@ottawa.ca.

Sincerely,

Zara Paris
Student Planner | Étudiante en Urbanism
Development Review | Examen des projects d'amenagement
City of Ottawa | Ville d'Ottawa

Enclosures: (2)
1. HLUI Map
2. HLUI Summary Report

cc: File no. D06-03-25-0043

HISTORIC LAND USE INVENTORY (HLUI) - REPORT REFERENCE MAP - 312 LISGAR STREET

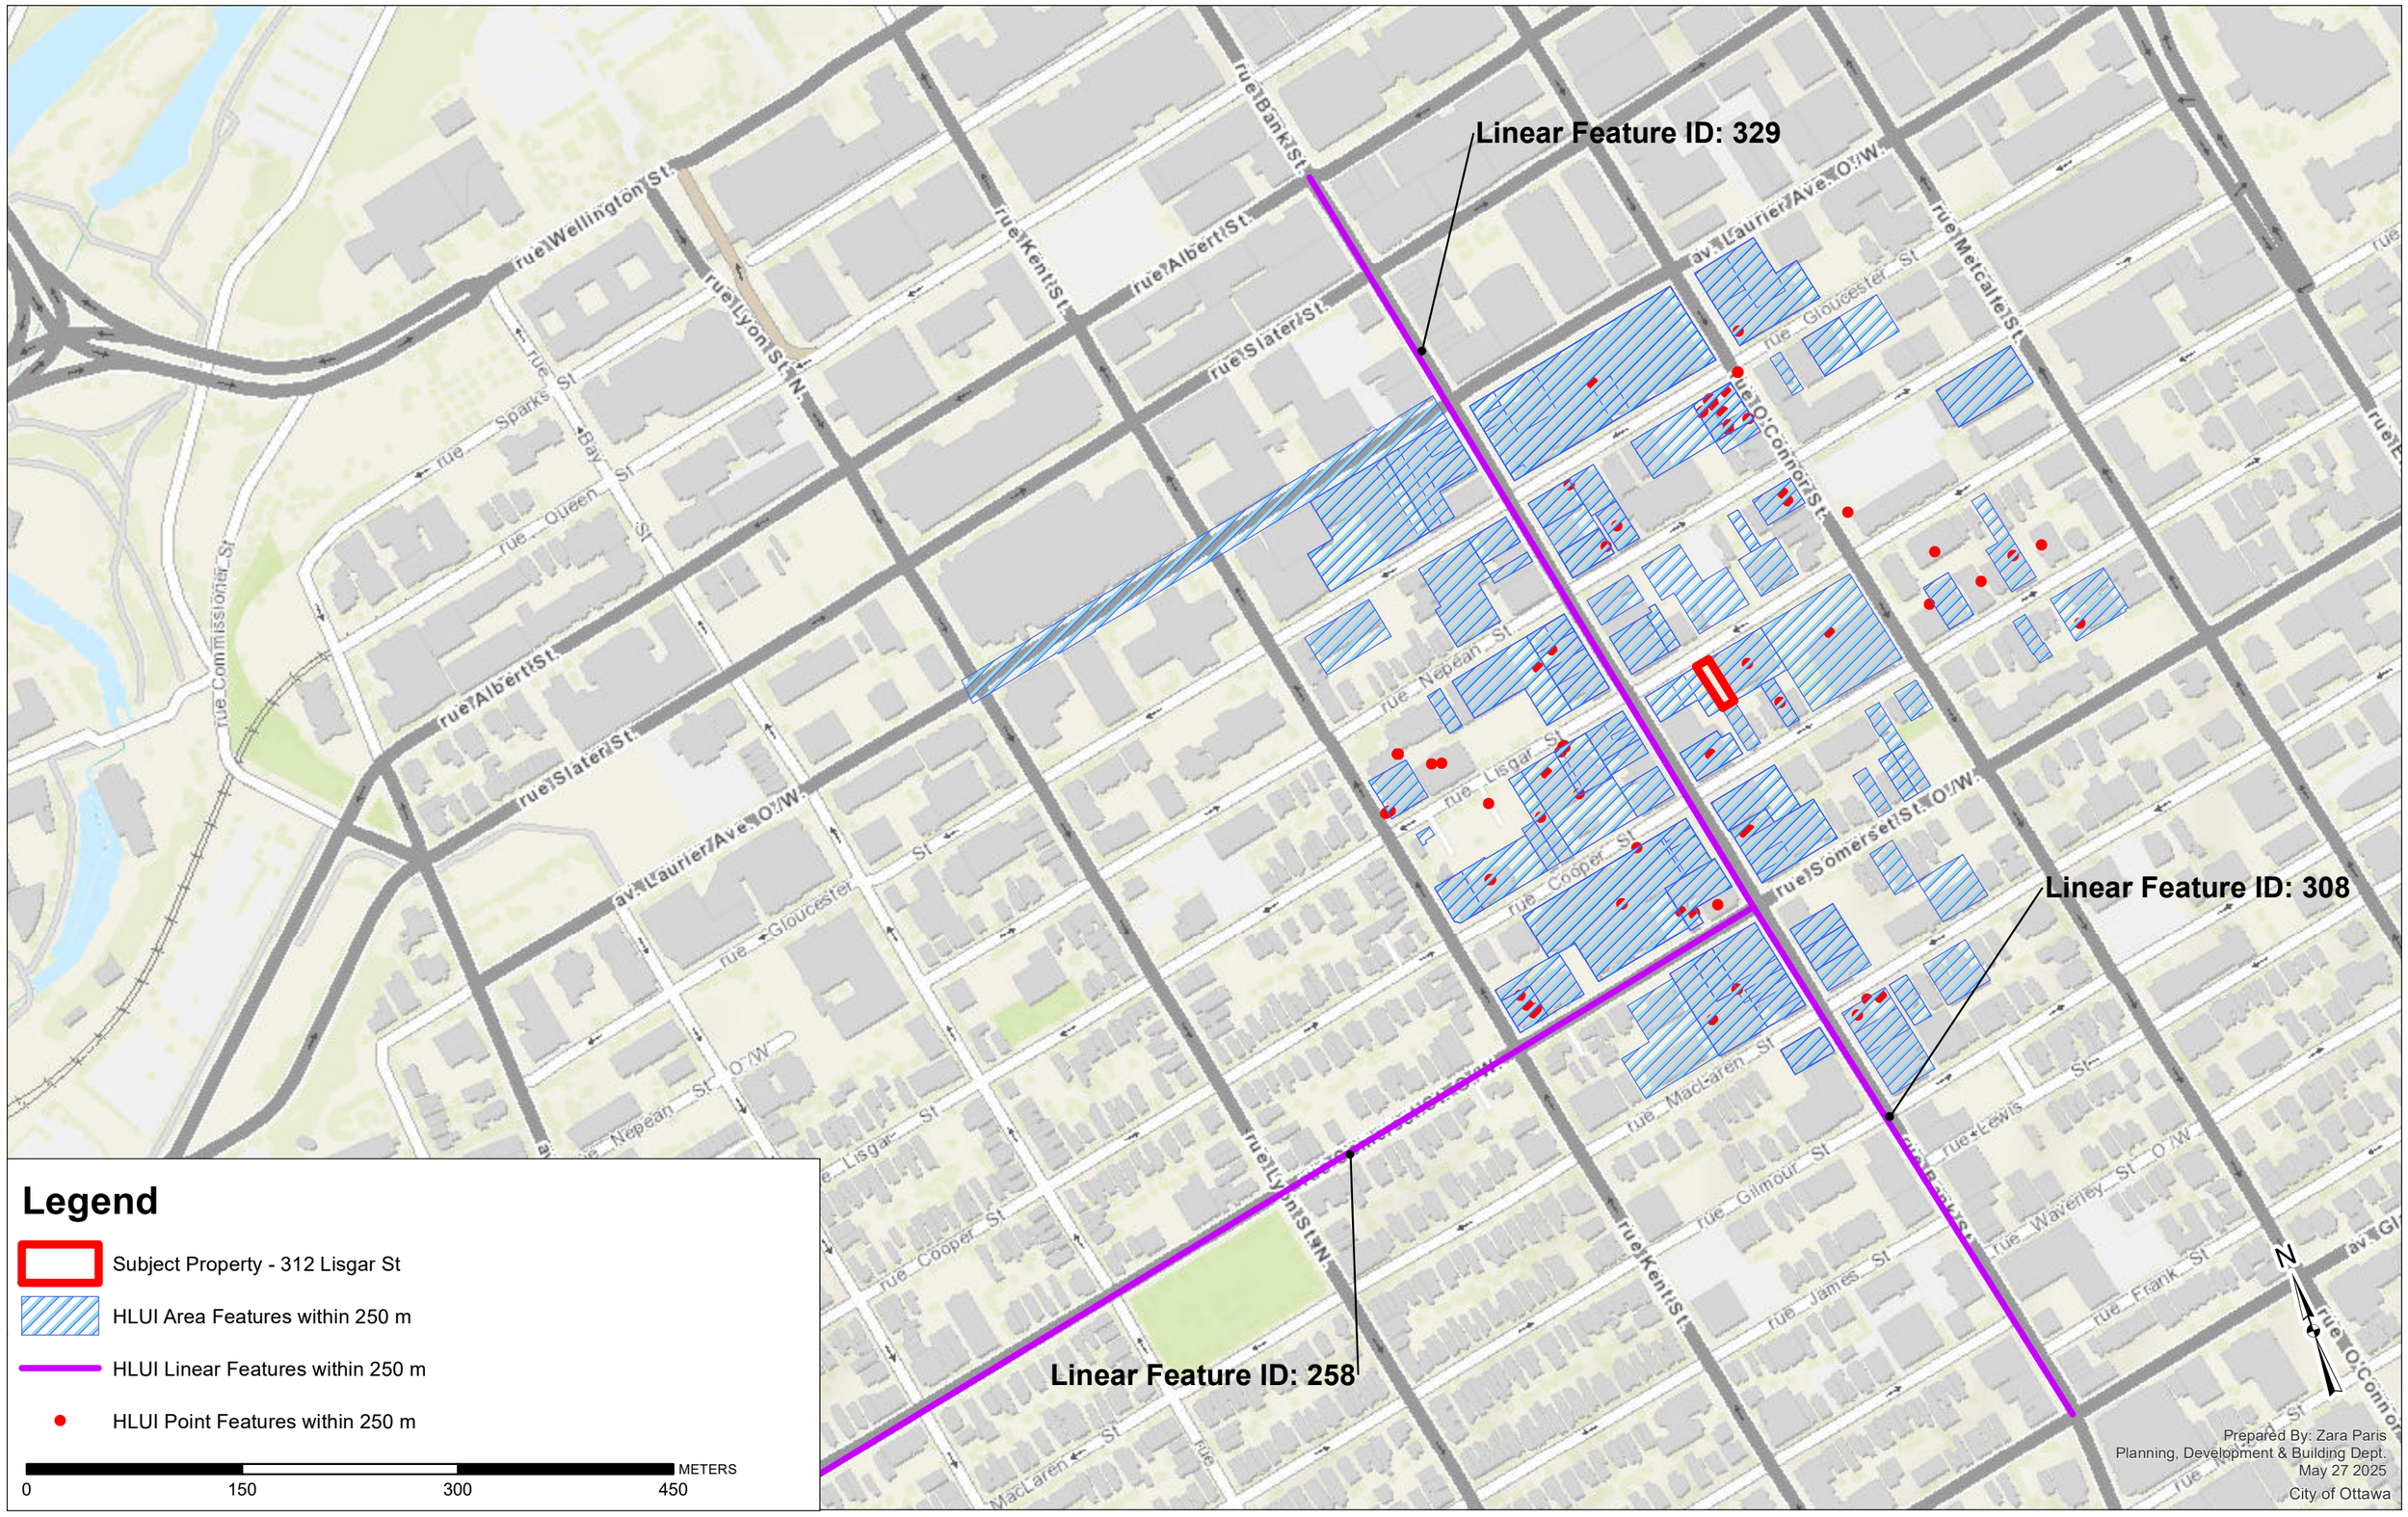

APPENDIX F

MECP Correspondence

Ministry of the Environment, Conservation and Parks

Corporate Services Branch
40 St. Clair Avenue West
Toronto ON M4V 1M2

Ministère de l'Environnement, de la Protection de la nature et des Parcs

Direction des services ministériels
40, avenue St. Clair Ouest
Toronto ON M4V 1M2

Ontario

May 12, 2025

Jessica Arthurs
LRL
5430 Canotek Road
Ottawa, Ontario K1J 9G2
jarthurs@lrl.ca

Dear Jessica Arthurs:

RE: **MECP FOI A-2025-02438, Your Reference 250080 – Decision Letter**

This letter is in response to your request made pursuant to the Freedom of Information and Protection of Privacy Act (the Act) relating to:

312 Lisgar Street, Ottawa

Timeframe: January 1, 1950 to April 11, 2025

After a thorough search through the ministry files, no records were located responsive to your request. The official responsible for making the access decision on your request is the undersigned. This file is now closed.

You may request a review of my decision within 30 days from the date of this letter by contacting the Information and Privacy Commissioner/Ontario at http://www.ipc.on.ca. Please note there may be a fee associated with submitting the appeal.

If you have any questions, please contact Christian Brodersen at christian.brodersen@ontario.ca.

Yours truly,

Christian Brodersen

for
Josephine DeSouza
Manager, Access and Privacy Office

APPENDIX G

TSSA Correspondence

Outlook

FW: LRL250080 - Records Request

From Jessica Arthurs <jarthurs@lrl.ca>
Date Tue 9/23/2025 11:09 AM
To Olivia Wanamaker <owanamaker@lrl.ca>

From: Public Information Services <publicinformationservices@tssa.org>
Sent: April 14, 2025 7:32 AM
To: Jessica Arthurs <jarthurs@lrl.ca>
Subject: RE: LRL250080 - Records Request

NO RECORD FOUND IN CURRENT DATABASE

Hello,

Thank you for your request for confirmation of public information. TSSA has performed a preliminary search of TSSA's current database.

- We confirm that there are no records in our current database of any fuel storage tanks at the subject address(es).

This is not a confirmation that there are no records in the archives. For a further search in our archives, please go to the **TSSA Client Portal** to complete an Application for Release of Public Information.

Please refer to How to Submit a Public Information Request (tssa.org) for instructions.

The associated fee must be paid via credit card (Visa or MasterCard).

Once all steps have been successfully completed you will receive your payment receipt via email.

TSSA does not make any representations or warranties with respect to the accuracy or completeness of any records released. The requestor assumes all risk in using or relying on the information provided.

If you have any questions or concerns, please do not hesitate to contact our Public Information Release team at publicinformationservices@tssa.org.

Kind regards,

Kimberly Gage | Public Information & Records Agent
Public Information
345 Carlingview Drive
Toronto, Ontario M9W 6N9
Tel: +1 416-734-3581 | Fax: +1 416-734-3568 | E-Mail: kgage@tssa.org
www.tssa.org

Winner of 2024 5-Star Safety Cultures Award

From: Jessica Arthurs <jarthurs@lrl.ca>
Sent: April 11, 2025 2:18 PM
To: Public Information Services <publicinformationservices@tssa.org>
Subject: LRL250080 - Records Request

[CAUTION]: This email originated outside the organisation.
Please do not click links or open attachments unless you recognise the source of this email and know the content is safe.

Good afternoon,
I am looking to see if the TSSA has any records for the following properties, all located within the City of Ottawa:

- 312 Lisgar Street
- 318 Lisgar Street
- 300 Lisgar Street
- 389 Cooper Street
- 381 Cooper Street
- 243 Bank Street

Thank you, and have a great afternoon.

Jessica Arthurs
Environmental Engineering Manager/Associate

LRL ENGINEERING | INGÉNIERIE

Head Office – 5430 Canotek Rd., Ottawa, ON
T +1 613-842-3434 **C** +1 613-978-0658 **E** jarthurs@lrl.ca
Ottawa | *Pembroke* | *Moncton*
www.lrl.ca

This electronic message and any attached documents are intended only for the named recipients. This communication from the Technical Standards and Safety Authority may contain information that is privileged, confidential or otherwise protected from disclosure and it must not be disclosed, copied, forwarded or distributed without authorization. If you have received this message in error, please notify the sender immediately and delete the original message.

APPENDIX H

MECP Water Well Records

ASE 366

C.

15 No 3876

RECEIVED
MAR 20 1948
GEOLOGICAL BRANCH
DEPARTMENT OF MINES

UTM | 18 | Z | 445310 | E
| 9 | R | 5021930 | N
Elev. | 9 | R | 021 ~~210~~ .
Basin | 215 |

ONTARIO

The Well Drillers Act

Department of Mines, Province of Ontario

Water Well Record

[redacted] ~~I-O.F.~~ ~~24~~ OTTAWA
.....Con.....Lot.....Pt. Lot.....
~~Acres~~ epean Ave. Woodroffe Ont.
Date Completed Feb. 12, 1948 Cost of Well (not including pump) $187.50

Pipe and Casing Record

Casing diameter(s) 4"
Length(s) of casing(s) 30 ft.
Length of screen
Type of screen
Type of pump
Capacity of pump
Depth of pump setting

Pumping Test

Date Feb. 12
Developed Capacity 10 G.P.M.
Duration of Test 30 min.
Pumping Rate 10 G.P.M.
Drawdown 4 ft.
Static level of completed well 8 ft.
Is well a gravel-wall type? No

Water Record

Kind (fresh or mineral) fresh
Quality (hard, soft, contains iron, sulphur etc.) hard
Appearance (clear, cloudy, coloured) clear
For what purpose(s) is the water to be used? household
How far is well from possible source of contamination? 20 ft.
What is source of contamination? privy
Enclose a copy of any mineral analysis that has been made of water

Depth(s) to Water Horizon(s)	Kind of Water	No. of Feet Water Rises

Well Log

Drift and Bedrock Record	From	To
silt	0 ft.	28 ft.
shale	28	75

Location of Well

In diagram below show distances of well from road and lot line

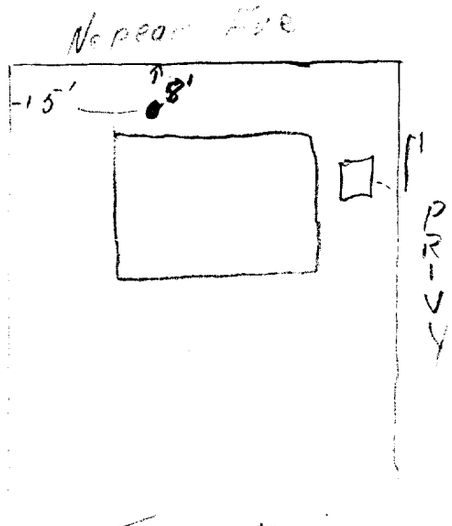

Situation: Is well on upland, in valley, or on hillside? upland
Drilling Firm F. A. McLean & Son
Address 185 James St. Ottawa
Recorded by C. D. McLean Address 185 James St. Ottawa
Date Mar. 15 1948 Licence Number

Ontario Ministry of the Environment

Well T [illegible] mber below)
A020628
A020628

Well Record
Regulation 903 Ontario Water Resources Act

page 1 of 2

Instructions for Completing Form

- For use in the **Province of Ontario** only. This document is a permanent **legal** document. Please retain for future reference.
- All Sections **must** be completed in full to avoid delays in processing. Further instructions and explanations are available on the back of this form.
- Questions regarding completing this application can be directed to the Water Well Management Coordinator at 416-235-6203.
- **All metre measurements shall be reported to 1/10th of a metre.**
- Please print clearly in blue or black ink only.

Ministry Use Only
MUN | CON | LOT

[redacted]

Address of Well Location (County/District/Municipality): City of Ottawa | Township | Lot | Concession

RR#/Street Number/Name: Somerset Road way | City/Town/Village: Ottawa | Site/Compartment/Block/Tract etc.

GPS Reading: NAD 83 | Zone 18 | Easting 445557 | Northing 5029364 | Unit Make/Model: GPS Map76 Garmin | Mode of Operation: ☐ Undifferentiated ☐ Averaged ☑ Differentiated, specify WAAS

Log of Overburden and Bedrock Materials (see instructions)

General Colour	Most common material	Other Materials	General Description	Depth From	Depth To
Grey	asphalt, Crushed gravel		Typical Monitoring well installation	0	0.8
Brown	Sand, trace silt			0.8	1.2
Grey	Silty Clay trace sand			1.2	6
			6 Monitoring wells as Constructed. (Typical Installations)		

Hole Diameter

Depth From	Depth To	Diameter Centimetres
0	6 m	20 cm

Water Record

Water found at ___ Metres	Kind of Water
___ m	☐ Fresh ☐ Sulphur ☐ Gas ☐ Salty ☐ Minerals ☑ Other:
___ m	☐ Fresh ☐ Sulphur ☐ Gas ☑ Salty ☐ Minerals ☐ Other:
___ m	☐ Fresh ☐ Sulphur ☐ Gas ☐ Salty ☐ Minerals ☐ Other:

After test of well yield, water was: ☐ Clear and sediment free ☐ Other, specify

Chlorinated ☐ Yes ☑ No

Construction Record

Inside diam centimetres	Material	Wall thickness centimetres	Depth From	Depth To
Casing				
50 mm	☐ Steel ☐ Fibreglass ☑ Plastic ☐ Concrete ☐ Galvanized	Schedule # 40	0	3 m
	☐ Steel ☐ Fibreglass ☐ Plastic ☐ Concrete ☐ Galvanized			
	☐ Steel ☐ Fibreglass ☐ Plastic ☐ Concrete ☐ Galvanized			
Screen				
Outside diam 61 mm	☐ Steel ☐ Fibreglass ☑ Plastic ☐ Concrete ☐ Galvanized	Slot No. #10	3 m	6 m
No Casing or Screen				
	☐ Open hole			

Test of Well Yield

Pumping test method	Draw Down Time min	Draw Down Water Level Metres	Recovery Time min	Recovery Water Level Metres
Pump intake set at - (metres)	Static Level			
Pumping rate - (litres/min)	1		1	
Duration of pumping ___ hrs + ___ min	2		2	
Final water level end of pumping ___ metres	3		3	
Recommended pump type. ☐ Shallow ☐ Deep	4		4	
Recommended pump depth. ___ metres	5		5	
Recommended pump rate. (litres/min)	10		10	
If flowing give rate - (litres/min)	15		15	
If pumping discontinued, give reason.	20		20	
	25		25	
	30		30	
	40		40	
	50		50	
	60		60	

Plugging and Sealing Record

☑ Annular space ☐ Abandonment

Depth set at - Metres From	Depth set at - Metres To	Material and type (bentonite slurry, neat cement slurry) etc.	Volume Placed (cubic metres)
0	2.5 m	Bentonite Hole Plug	40 KG. 2 Bags

Method of Construction

☐ Cable Tool ☐ Rotary (air) ☐ Diamond ☐ Digging
☐ Rotary (conventional) ☐ Air percussion ☐ Jetting ☑ Other Hydrovac
☐ Rotary (reverse) ☐ Boring ☐ Driving

Water Use

☐ Domestic ☐ Industrial ☐ Public Supply ☑ Other Dewatering
☐ Stock ☐ Commercial ☐ Not used
☐ Irrigation ☐ Municipal ☐ Cooling & air conditioning

Final Status of Well

☐ Water Supply ☐ Recharge well ☐ Unfinished ☐ Abandoned, (Other)
☑ Observation well ☐ Abandoned, insufficient supply ☐ Dewatering
☐ Test Hole ☐ Abandoned, poor quality ☐ Replacement well

Well Contractor/Technician Information

Name of Well Contractor: George Downing Estate Drilling | Well Contractor's Licence No.: 1844

Business Address (street name, number, city etc.): 410 Main St. Grenville-Sur-La-Rouge QC J0V 1B0

Name of Well Technician (last name, first name): Downing Bruce | Well Technician's Licence No.: T2173

Signature of Technician/Contractor: X [signature] | Date Submitted YYYY MM DD: 2005 06 03

Location of Well

In diagram below show distances of well from road, lot line, and building. Indicate north by arrow.

Please see site plan

Audit No. Z 30507 | Date Well Completed YYYY MM DD: 2005 04 27

Was the well owner's information package delivered? ☐ Yes ☑ No | Date Delivered YYYY MM DD:

Ministry Use Only

Data Source | Contractor: 1844

Date Received: JUN 24 2005 | Date of Inspection YYYY MM DD:

Remarks | Well Record Number

0506E (09/03) Contractor's Copy ☐ Ministry's Copy ☑ Well Owner's Copy ☐ *Cette formule est disponible en français*

05/12/2005 THU 9:12 FAX 613 7380721 Jacques Whitford 004/004

© JACQUES WHITFORD 2005

Z 30507

1844

JUN 24 2005

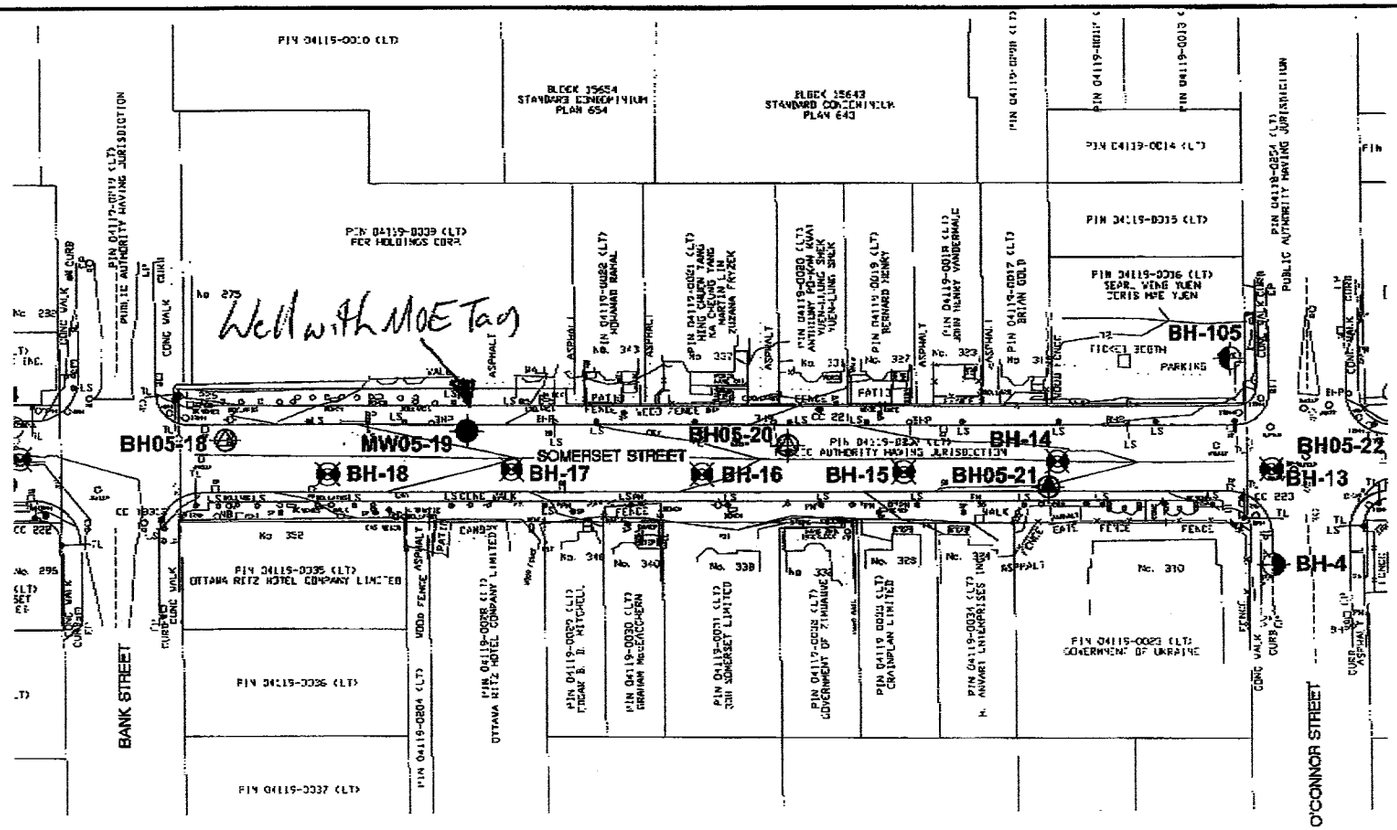

LEGEND:

- BH-106 — APPROXIMATE BOREHOLE LOCATION, PREVIOUS INVESTIGATION BY GOLDER (REPORT NO. 991-2211)
- BH-25 — APPROXIMATE BOREHOLE LOCATION, PREVIOUS INVESTIGATION BY TROW (REPORT NO. TA 12105A)
- BH-4 — APPROXIMATE BOREHOLE LOCATION, PREVIOUS INVESTIGATION BY OTHERS (PLAN 1526, EXISTING COMBINED SEWER, O'CONNOR STREET)
- BH05 — APPROXIMATE BOREHOLE LOCATION BY JACQUES WHITFORD, 2005
- BH05 — APPROXIMATE BOREHOLE LOCATION BY JACQUES WHITFORD, 2005 (ASPHALT OVERLAID CONCRETE PAVEMENT)
- MW05 — APPROXIMATE MONITORING WELL LOCATION BY JACQUES WHITFORD, 2005

DELCAN CORPORATION

SOMERSET STREET
FROM BANK STREET TO O'CONNOR STREET
BOREHOLE AND MONITORING WELL LOCATION PLAN

OTTAWA, ONTARIO

Scale:	Proj. No.:	Dwg. No.:
1 : 1000	ONO63588-1	1
Date:	**Dwn. by:**	**Appd.:**
05/05/12	GBB	

Ontario Ministry of the Environment

Well T... mber below)
A 061568
A 061568

Well Record
Regulation 903 Ontario Water Resources Act

page ___ of ___

Instructions for Completing Form

- For use in the **Province of Ontario** only. This document is a permanent **legal** document. Please retain for future reference.
- All Sections **must** be completed in full to avoid delays in processing. Further instructions and explanations are available on the back of this form.
- Questions regarding completing this application can be directed to the Water Well Help Desk (Toll Free) at 1-888-396-9355.
- **All metre measurements shall be reported to 1/10th of a metre.**
- Please print clearly in blue or black ink only.

Ministry Use Only
MUN | CON | LOT

Well Owner's Information and Location of Well Information

First Name	Last Name	Mailing Address (Street Number/Name, RR,Lot,Concession)
Canadian	Federation of Students	170 Metcalfe st

County/District/Municipality	Township/City/Town/Village	Province	Postal Code	Telephone Number (include area code)
CARLETON	Ottawa	Ontario	K2P 1P3	

Address of Well Location (County/District/Municipality)	Township	Lot	Concession
338 Somerset st. W., CARLETON			

RR#/Street Number/Name	City/Town/Village	Site/Compartment/Block/Tract etc.
	Ottawa	

GPS Reading	NAD	Zone	Easting	Northing	Unit Make/Model	Mode of Operation
	83	18	445602	5029369	Garmin Etrex	ETREX ☐ Undifferentiated ☑ Averaged ☐ Differentiated, specify

Log of Overburden and Bedrock Materials (see instructions)

General Colour	Most common material	Other Materials	General Description	Depth From	Depth To (Metres)
Brn	Topsoil		Sandy Gravel, soft	0	.91
Brn	silt	Sand / clay	fine sand, dry, soft	.91	1.5
Brn Grey	silt	clay	soft, moist	1.5	3.66
Grey	clay	silt	soft, moist	3.66	6.1
Grey	clay		wet, sticky, soft	6.1	8.23

Hole Diameter

Depth From	Depth To (Metres)	Diameter (Centimetres)
0	8.23	8.89

Water Record

Water found at ___ Metres / Kind of Water

- ___ m ☐ Fresh ☐ Sulphur ☐ Gas ☐ Salty ☐ Minerals ☐ Other:
- ___ m ☐ Fresh ☐ Sulphur ☐ Gas ☐ Salty ☐ Minerals ☐ Other:
- ___ m ☐ Fresh ☐ Sulphur ☐ Gas ☐ Salty ☐ Minerals ☐ Other:

After test of well yield, water was
☐ Clear and sediment free
☐ Other, specify

Chlorinated ☐ Yes ☐ No

Construction Record

Casing

Inside diam centimetres	Material	Wall thickness centimetres	Depth From	Depth To (Metres)
3.81	☐ Steel ☐ Fibreglass ☑ Plastic ☐ Concrete ☐ Galvanized	~~5.51~~ 0.25	0	4.88
	☐ Steel ☐ Fibreglass ☐ Plastic ☐ Concrete ☐ Galvanized			
	☐ Steel ☐ Fibreglass ☐ Plastic ☐ Concrete ☐ Galvanized			

Screen

Outside diam	Material	Slot No.	Depth From	Depth To (Metres)
	☐ Steel ☐ Fibreglass ☑ Plastic ☐ Concrete ☐ Galvanized	10	4.88	8.23

No Casing or Screen

☐ Open hole

Test of Well Yield

Pumping test method	Draw Down Time min	Draw Down Water Level Metres	Recovery Time min	Recovery Water Level Metres
Pump intake set at - (metres)	Static Level			
Pumping rate - (litres/min)	1		1	
Duration of pumping ___hrs +___ min	2		2	
Final water level end of pumping ___metres	3		3	
Recommended pump type. ☐ Shallow ☐ Deep	4		4	
Recommended pump depth. ___metres	5		5	
Recommended pump rate. (litres/min)	10		10	
If flowing give rate - (litres/min)	15		15	
If pumping discontinued, give reason.	20		20	
	25		25	
	30		30	
	40		40	
	50		50	
	60		60	

Plugging and Sealing Record

☑ Annular space ☐ Abandonment

Depth set at - Metres From	Depth set at - Metres To	Material and type (bentonite slurry, neat cement slurry) etc.	Volume Placed (cubic metres)
0	.31	flushmount / concrete	
.31		Benseal	
		Sand	

Method of Construction

☐ Cable Tool ☐ Rotary (air) ☐ Diamond ☐ Digging
☐ Rotary (conventional) ☐ Air percussion ☐ Jetting ☑ Other Geoprobe
☐ Rotary (reverse) ☐ Boring ☐ Driving

Water Use

☐ Domestic ☐ Industrial ☐ Public Supply ☑ Other Monitoring well
☐ Stock ☐ Commercial ☐ Not used
☐ Irrigation ☐ Municipal ☐ Cooling & air conditioning

Final Status of Well

☐ Water Supply ☐ Recharge well ☐ Unfinished ☐ Abandoned, (Other)
☑ Observation well ☐ Abandoned, insufficient supply ☐ Dewatering
☑ Test Hole ☐ Abandoned, poor quality ☐ Replacement well

Well Contractor/Technician Information

Name of Well Contractor	Well Contractor's Licence No.
STRATA SOIL SAMPLING	7241

Business Address (street name, number, city etc.)
147 WEST BEAVER CREEK, RICHMOND HILL

Name of Well Technician (last name, first name)	Well Technician's Licence No.
TENELIUS JOHN T-3069	T-3069

Signature of Technician/Contractor
X Brian Brantham, 1796

Date Submitted: 2007 06 22

Location of Well

In diagram below show distances of well from road, lot line, and building. Indicate north by arrow.

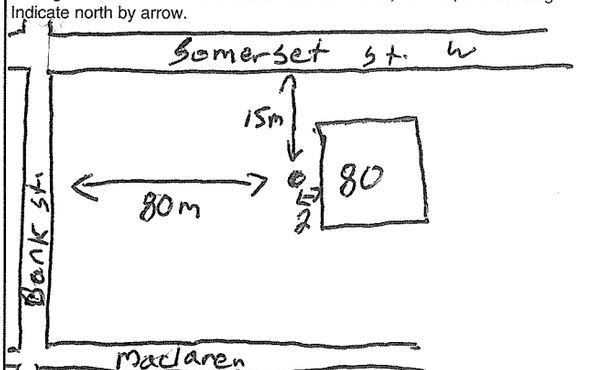

Audit No.	Date Well Completed YYYY MM DD
Z 74024	2007 06 22
Was the well owner's information package delivered? ☐ Yes ☑ No	Date Delivered YYYY MM DD

Ministry Use Only

Data Source	Contractor
	7241
Date Received YYYY MM DD: JUL 17 2007	Date of Inspection YYYY MM DD
Remarks	Well Record Number

0506E (08/2006) Ministry's Copy

Cette formule est disponible en français

Ontario Ministry of the Environment

Well Tag No. for Master Well *(Place Sticker and/or Print Below)*
A 074581
MW#4

Master Well Record for Cluster Well Construction

Regulation 903 Ontario Water Resources Act

Page 1 of 3

Master Well Owner's and Land Owner's Information

First Name	Last Name	E-mail Address
Broccolini Construction Inc.		

Mailing Address (Street Number/Name, RR)	Municipality	Province	Postal Code	Telephone No. (inc. area code)
126 York St. Suite 300	Ottawa	ON	K1N5T5	6132440076

Location and Construction of the Master Well in the Cluster

Address of Well Location (Street Number/Name, RR)	Township	Lot	Concession
150 Slater Street			

County/District/Municipality	City/Town/Village	Province	Postal Code
	Ottawa.	Ontario	

UTM Coordinates	Zone	Easting	Northing	GPS Unit Make	Model	Mode of Operation
NAD 83	18	445417	5029884	Garmin	Etrex	☐ Undifferentiated ☑ Averaged ☐ Differentiated, specify

Overburden and Bedrock Materials *(see instructions on the back of this form)*

General Colour	Most Common Material	Other Materials	General Description	Depth (Metres) From	Depth (Metres) To
	Asphalatic concrete slab.			0	0.15
Grey Brown	Silty sand, gravel	asphaltic concrete		0.15	1.75
Grey Brown	Silty clay		very stiff	1.75	2.62
Grey Brown	Silty sand	trace clay	loose to compact	2.62	5.94
Dk Grey	Silty sand	trace clay	shale fragments	5.94	7.32
Black	Shale Bedrock	some grey limestone		7.32	30.76

Hole Details

Depth (Metres) From	Depth (Metres) To	Diameter (Centimetres)
0	7.3	20
7.3	30.7	10

Water Use

☐ Public ☐ Industrial ☐ Not used ☐ Other, specify
☐ Domestic ☐ Commercial ☐ Dewatering
☐ Livestock ☐ Municipal ☑ Monitoring
☐ Irrigation ☐ Test Hole ☐ Cooling & Air Conditioning

Method of Construction

☐ Cable Tool ☐ Air Percussion ☐ Digging
☐ Rotary (Conventional) ☑ Diamond ☐ Boring
☐ Rotary (Reverse) ☐ Jetting ☑ Other, specify HSA
☐ Rotary (Air) ☐ Driving

Status of Well

☑ Test Hole ☐ Abandoned, Insufficient Supply
☐ Replacement Well ☐ Abandoned, Poor Water Quality
☐ Dewatering Well ☐ Other, specify
☐ Alteration (Construction) ☐ Abandoned, other, specify

Construction Details

Inside Diameter (Centimetres)	Material (steel, plastic, fibreglass, concrete, galvanized)	Wall Thickness	Depth (Metres) From	Depth (Metres) To
5.1	PVC.	Sched 40	0	30.4

No Casing and Screen Used

Open Hole ☐ Yes ☑ No

Static Water Level Test

Metres

Screen

☐ Galvanized ☐ Steel ☐ Fibreglass ☐ Concrete ☑ Plastic

Outside Diameter (Centimetres)	Slot No.
5.8	10

Annular Space/Abandonment Sealing Record

Depth Set at (Metres) From	To	Type of Sealant Used (Material and Type)	Volume Used (Cubic Metres)
0	30.4	Bentonite grout	300 Kgs

Water Details

Water found at Depth	Kind of Water
No water Metres ☐ Gas	☐ Fresh ☐ Salty ☐ Sulphur ☐ Minerals
Metres ☐ Gas	☐ Fresh ☐ Salty ☐ Sulphur ☐ Minerals
Metres ☐ Gas	☐ Fresh ☐ Salty ☐ Sulphur ☐ Minerals

Disinfected ☐ Yes ☑ No If no, provide reason: Monitoring well

Date Master Well Completed (yyyy/mm/dd): 2008/08/12

Cluster Information *(Please also fill out the additional Cluster Well Information for Well Construction for each parcel of land and cluster.)*

Total Wells in Cluster	Please indicate Number of Cluster Well Information Log Sheets Submitted
6	1
Total Wells on this Property: unknown	

Location of Well Cluster

Detailed Map must be provided as an attachment no larger than legal size (8.5" x 14"). Sketches are not allowed.
☑ Check box to confirm detailed map is provided as per Section 11.1 (3)

Consent to release additional information concerning the cluster to the Director upon request

Sig [redacted]
Ma
Sig

Well Contractor and Well Technician Information

Business Name of Well Contractor	Well Contractor's Licence No.
George Downing Estate Drilling	1844

Business Address (Street No./Name, number, RR)	Municipality
10 Rue Principale	Grenville-sur-la-Rouge

Province	Postal Code	Business E-mail Address
Qc	J0V1B0	downing@xplornet.com

Telephone No. (inc. area code)	Name of Well Technician (Last Name, First Name)
19242646 69	Downing, Bruce

Technician's Licence No.	Signature of Technician	Date Submitted (yyyy/mm/dd)
1173		2008/09/29

Audit No.	Well Contractor No.
M 02881	
Date Received (yyyy/mm/dd) APR 0 8 2009	**Date of Inspection (yyyy/mm/dd)**
Remarks	

(11/2006)

Ministry's Copy

© Queen's Printer for Ontario, 2006

Ontario — Ministry of the Environment

Well Tag No. for Master Well (Print Well Tag No.)
A 074581 A074581

Cluster Well Information for Cluster Well Construction

Regulation 903 Ontario Water Resources Act

Page 1 of 1

Property Owner's Information

First Name	Last Name	Mailing Address (Street No./Name, RR)	Municipality
Broccolini Construction Inc.		126 York Street Suite 300	Ottawa

Province	Postal Code	E-mail Address	Telephone No. (inc. area code)
ON	K1N5T5		6132440076

[redacted]

Cluster Well Information

Address of Well Location (Street Number/Name, RR)	Lot	Concession	Township	County/District/Municipality
150 Slater Street				

City/Town/Village	Province	Postal Code	GPS Unit Make	Model	Unit Mode of Operation
Ottawa	Ontario		Garmin	Etrex	☐ Undifferentiated ☒ Averaged ☐ Differentiated, specify:

upon request

Signature of Technician/Contractor [signature] Date (yyyy/mm/dd) 2008/09/29

Well # on Sketch	UTM Coordinates Zone	Easting	Northing	Full Depth of Hole (metres)	Hole Diameter (cm)	Method of Construction	Casing Material	Casing Length (metres)	Screen Interval (metres) From	To	Annular Space Sealant Used	Static Water Level (metres)	Abandonment Sealant Used	Comments	Date of Completion (yyyy/mm/dd)
MW #1	18	445446	5029827	11.69	20/10	HSA/DIA	PVC.	11.0	11.0	11.6	Bentonite	7.0			2008/08/11
MW #2	18	445444	5029914	12.29	20/10	" "		10.5	10.5	12.29		6.0			2008/08/11
MW #3	18	445417	5029884	7.04	20	HSA		5.5	5.5	7.0					2008/08/12
MW #5	18	445021	5030033	12.32	20/10	HSA/DIA		11.3	11.3	12.3		7.0			2008/08/12
MW #7	18	445456	5029774	12.19	20/10	HSA/DIA		8.0	8.0	9.0		7.0			2008/08/14

Well Contractor and Well Technician Information

Business Name of Well Contractor	Business Address (Street Number/Name, RR)	Municipality	Province
George Downing Estate Drilling	410 Rue Principale	Grenville-sur-la-Rouge	Qc

Postal Code	Business Telephone No. (inc. area code)	Well Contractor's Licence No.	Business E-mail Address
J0V1B0	8192426469	1844	downing@xplornet.com

Name of Well Technician (First Name, Last Name)	Well Technician's Licence No.	Date Submitted (yyyy/mm/dd)	Signature of Technician
Bruce Downing	2173	2008/09/29	[signature]

Date 1st Well in Cluster Constructed (yyyy/mm/dd)	Date Last Well in Cluster Constructed (yyyy/mm/dd)
2008/08/11	2008/08/14

Ministry Use Only

Date Received (yyyy/mm/dd)	Date Inspected (yyyy/mm/dd)
APR 08 2009	
Audit No. C 01978	Remarks mo2881

1991 (11/2006)

Ministry's Copy

© Queen's Printer for Ontario, 2006

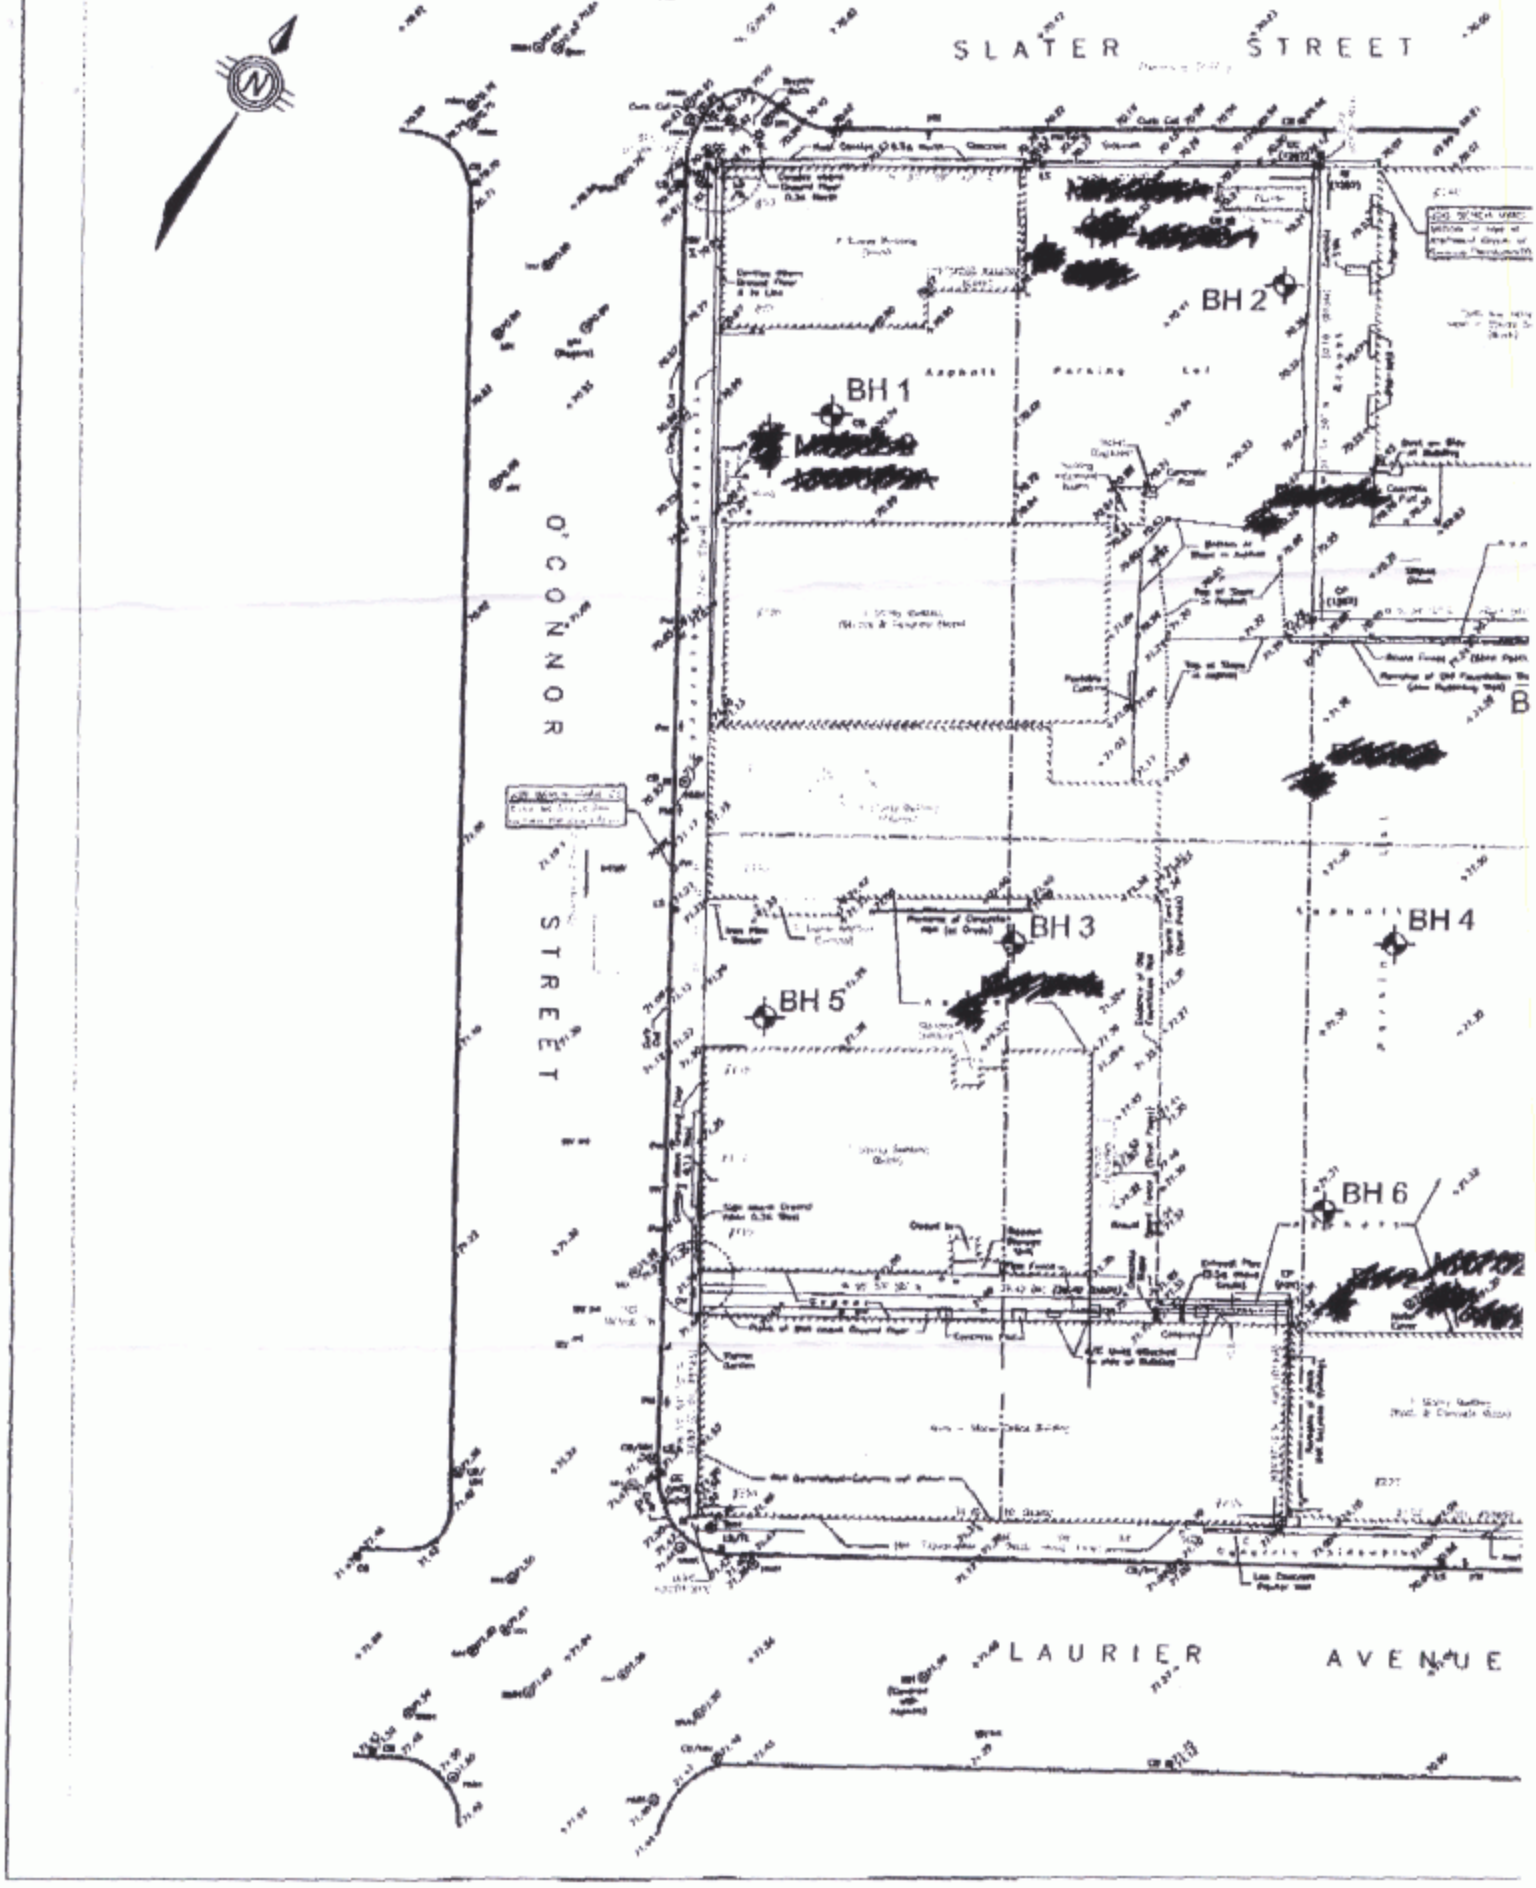

APR 0 8 2009

C-1844 M02881 C01978

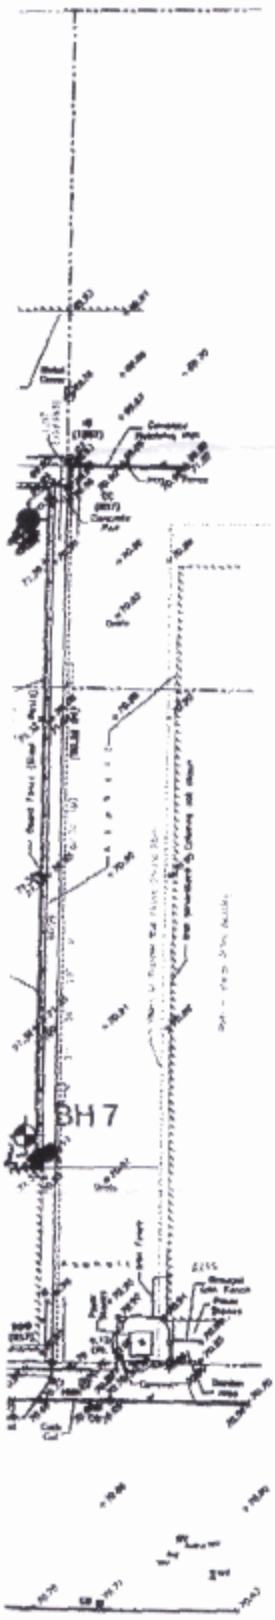

LEGEND

BH 1	APPROXIMATE BOREHOLE LOCATION IN PLAN, CURRENT INVESTIGATION BY HOULE CHEVRIER ENGINEERS LTD.
BH-2	APPROXIMATE BOREHOLE LOCATION IN PLAN, PREVIOUS INVESTIGATION BY FONDEX.
MW 02-1 BH 02-4	APPROXIMATE MONITORING WELL AND BOREHOLE LOCATION IN PLAN, PREVIOUS INVESTIGATION BY JACQUES WHITFORD ENVIRONMENTAL LIMITED.

Client: BROCCOLINI		Location: 150 SLATER STREET OTTAWA, ON	Revision: 0
Drawn by: D.J.R	Approved by: A.F.C	Project No.: 08-386	Scale: 1:500
Houle Chevrier Engineering		Title: SITE PLAN	
		Date: August 2008	FIGURE 2

APR 0 8 2009

C-1849 M02881 C01978

Ontario Ministry of the Environment

Well Tag No. for Master Well *(Place Sticker and/or Print Below)*
A 074637 MW-9

Master Well Record for Cluster Well Construction

Regulation 903 Ontario Water Resources Act

Page 1 of 2

Master Well Owner's and Land Owner's Information

First Name	Last Name	E-mail Address
Shell Canada Products		

Mailing Address (Street Number/Name, RR)	Municipality	Province	Postal Code	Telephone No. (inc. area code)
90 Sheppard Ave. Ste 600	Toronto	ON	M2N1G4J2	4161227171111

Location and Construction of the Master Well in the Cluster

Address of Well Location (Street Number/Name, RR)	Township	Lot	Concession
154 O'Connor Street			

County/District/Municipality	City/Town/Village	Province	Postal Code
	Ottawa	Ontario	

UTM Coordinates	Zone	Easting	Northing	GPS Unit Make	Model	Mode of Operation
NAD 83	18	445141815	5012976147	Garmin	Etrex	☐ Undifferentiated ☑ Averaged ☐ Differentiated, specify

Overburden and Bedrock Materials *(see instructions on the back of this form)*

General Colour	Most Common Material	Other Materials	General Description	Depth (Metres) From	Depth (Metres) To
	Asphalt surface			0	0.1
Grey	Sand + Gravel Fill		moist	0.1	0.4
Brown	Sand Fill			0.4	0.5
Brown/Black	Sandy clay fill		moist	0.5	1.5
Grey	Silty clay	some sand	fractured	1.5	4.8
Black/Brown	unconsolidated shale			4.8	6.1

Hole Details

Depth (Metres) From	Depth (Metres) To	Diameter (Centimetres)
0	4.8	20
4.8	6.1	10

Water Use

☐ Public ☐ Industrial ☐ Not used ☐ Other, specify
☐ Domestic ☐ Commercial ☐ Dewatering
☐ Livestock ☐ Municipal ☑ Monitoring
☐ Irrigation ☐ Test Hole ☐ Cooling & Air Conditioning

Method of Construction

☐ Cable Tool ☐ Air Percussion ☐ Digging
☐ Rotary (Conventional) ☐ Diamond ☐ Boring
☐ Rotary (Reverse) ☐ Jetting ☐ Other, specify Geoprobe
☐ Rotary (Air) ☐ Driving

Status of Well

☑ Test Hole ☐ Abandoned, Insufficient Supply
☐ Replacement Well ☐ Abandoned, Poor Water Quality
☐ Dewatering Well ☐ Other, specify
☐ Alteration (Construction) ☐ Abandoned, other, specify

Construction Details

Inside Diameter (Centimetres)	Material (steel, plastic, fibreglass, concrete, galvanized)	Wall Thickness	Depth (Metres) From	Depth (Metres) To
3.2	~~Abandonment~~ PVC	Sched 40	0	3.0

No Casing and Screen Used

Open Hole ☐ Yes ☑ No

Static Water Level Test

> 6.8 Metres

Screen

☐ Galvanized ☐ Steel ☐ Fibreglass ☐ Concrete ☑ Plastic

Outside Diameter (Centimetres)	Slot No.
3.8	10

Water Details

Water found at Depth	Kind of Water
Metres ☐ Gas	☐ Fresh ☐ Salty ☐ Sulphur ☐ Minerals
Metres ☐ Gas	☐ Fresh ☐ Salty ☐ Sulphur ☐ Minerals
Metres ☐ Gas	☐ Fresh ☐ Salty ☐ Sulphur ☐ Minerals

Annular Space/Abandonment Sealing Record

Depth Set at (Metres) From	Depth Set at (Metres) To	Type of Sealant Used (Material and Type)	Volume Used (Cubic Metres)
0.1	2.4	Bentonite	40 kgs

Disinfected ☐ Yes ☑ No If no, provide reason: Monitoring well

Date Master Well Completed (yyyy/mm/dd): 2009/07/25

Cluster Information *(Please also fill out the additional Cluster Well Information for Well Construction for each parcel of land and cluster.)*

Total Wells in Cluster	Please indicate Number of Cluster Well Information Log Sheets Submitted
7	
Total Wells on this Property	
Unknown	1

Location of Well Cluster

Detailed Map must be provided as an attachment no larger than legal size (8.5" x 14"). Sketches are not allowed.
☐ Check box to confirm detailed map is provided as per Section 11.1 (3)

[redacted]

Well Contractor and Well Technician Information

Business Name of Well Contractor	Well Contractor's Licence No.
George Downing Estate Drilling Ltd	11814

Business Address (Street No./Name, number, RR)	Municipality
410 Rue Principale	Grenville Sur la Rouge

Province	Postal Code	Business E-mail Address
QC	J0V1B0	downing@hawk.igs.net

Bus. Telephone No. (inc. area code)	Name of Well Technician (Last Name, First Name)
8199241744	Downing, Bruce

Well Technician's Licence No.	Signature of Technician	Date Submitted (yyyy/mm/dd)
21713		2009/09/17

Ministry Use Only

Audit No.	Well Contractor No.
M 04512	
Date Received (yyyy/mm/dd) OCT 01 2009	Date of Inspection (yyyy/mm/dd)
Remarks	

© Queen's Printer for Ontario, 2005

Ontario Ministry of the Environment

Well Tag No. for Master Well *(Print Well Tag No.)*
A 074637 A074637

Cluster Well Information for Cluster Well Construction

Regulation 903 Ontario Water Resources Act

Page 1 of 1

Property Owner's Information

First Name	Last Name	Mailing Address (Street No./Name, RR)	Municipality
Shell Canada Products		90 Sheppard Ave. Ste 600	Toronto

Province	Postal Code	E-mail Address	Telephone No. (inc. area code)
ONTARIO	M2N6Y2		4162277111

[redacted]
upon request

Cluster Well Information

Address of Well Location (Street Number/Name, RR)	Lot	Concession	Township	County/District/Municipality
154 O'Connor Street				

City/Town/Village	Province	Postal Code	GPS Unit Make	Model	Unit Mode of Operation	Signature of Technician/Contractor	Date *(yyyy/mm/dd)*
Ottawa	Ontario		GARMIN	Etrex	☐ Undifferentiated ☐ Averaged ☐ Differentiated, specify:	Bruce Downing	2009/09/17

Well # on Sketch	UTM Coordinates Zone	Easting	Northing	Full Depth of Hole (metres)	Hole Diameter (cm)	Method of Construction	Casing Material	Casing Length (metres)	Screen Interval (metres) From	To	Annular Space Sealant Used	Static Water Level (metres)	Abandonment Sealant Used	Comments	Date of Completion *(yyyy/mm/dd)*
mw 3	18	445511	5029653	6.8	20/10	Geoprobe	PVC	3.8	3.8	6.8	Bentonite				2009/07/25
mw 5	18	445513	5029677	6.1				3.0	3.0	6.1					2009/07/24
mw 10	18	445494	5029651	6.1				3.0	3.0	6.1					2009/07/24
mw 7	18	445492	5029665	6.1				3.0	3.0	6.1					2009/07/24
mw 8	18	445498	5029642	5.9				3.0	3.0	5.9					2009/07/25
mw 10	18	445506	5029676	6.7				3.7	3.7	6.7					2009/07/25

Well Contractor and Well Technician Information

Business Name of Well Contractor	Business Address (Street Number/Name, RR)	Municipality	Province
George Downing Estate Drilling Ltd	410 Rue Principale	Grenville Sur La Rouge	QC

Postal Code	Business Telephone No. *(inc. area code)*	Well Contractor's Licence No.	Business E-mail Address
J0V1B0	8192426469	1814	downing@hawk.igs.net

Name of Well Technician (First Name, Last Name)	Well Technician's Licence No.	Date Submitted *(yyyy/mm/dd)*	Signature of Technician
Bruce Downing	2173	2009/09/17	Bruce Downing

Date 1st Well in Cluster Constructed *(yyyy/mm/dd)*	Date Last Well in Cluster Constructed *(yyyy/mm/dd)*
2009/07/24	2009/07/25

Ministry Use Only

Date Received *(yyyy/mm/dd)*	Date Inspected *(yyyy/mm/dd)*
OCT 01 2009	
Audit No. C05217	Remarks mo45127

1991 (11/2006)

Ministry's Copy

© Queen's Printer for Ontario, 2006

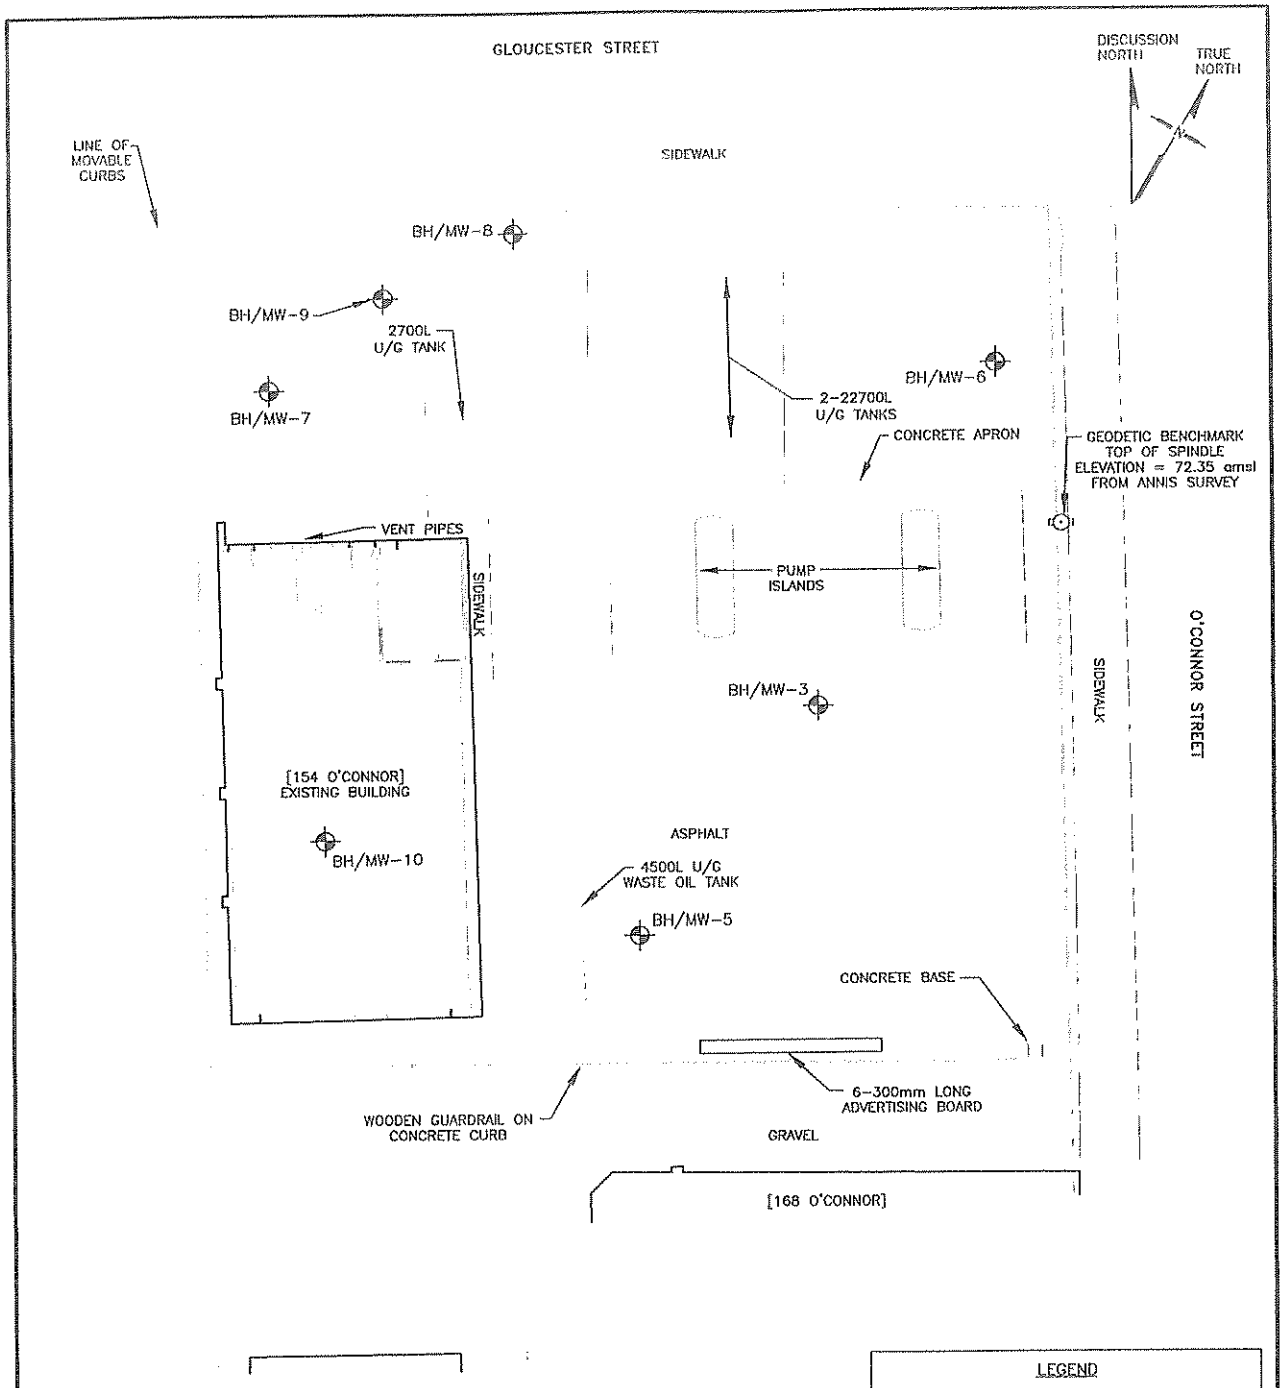

Client/Location: SHELL 154 O'CONNOR STREET OTTAWA, ONTARIO		Title: MONITORING WELL LOCATIONS	
Project No: 09515	Filename: 09515-WWR-1.DWG	Date: SEPTEMBER 2009	Dwg No: FIGURE 1
Drawn: EM	Verified: TT	Project Manager: CB	

C-1844 M04512 C05217.

OCT 0 1 2009

Ontario — Ministry of the Environment

Well Tag No. for Master Well *(Place Sticker and/or Print Below)*: 2 M.W. abandonments under Tag A074637 (5 Remaining wells)

Master Well Record for Cluster Well Construction

Regulation 903 Ontario Water Resources Act

Master Well Owner's and Land Owner's Information

First Name	Last Name	E-mail Address
Shell Canada Products		

Mailing Address (Street Number/Name, RR)	Municipality	Province	Postal Code	Telephone No. (inc. area code)
90 Sheppard Ave East Suite 1600	Toronto	ON	M2N6Y2	4166227111

Location and Construction of the Master Well in the Cluster

Address of Well Location (Street Number/Name, RR)	Township	Lot	Concession
154 O'Connor Street			

County/District/Municipality	City/Town/Village	Province	Postal Code
	Ottawa	Ontario	

UTM Coordinates	Zone	Easting	Northing	GPS Unit Make	Model	Mode of Operation
NAD 83	18	445063	5029676	Garmin	Etrex	☐ Undifferentiated ☑ Averaged ☐ Differentiated, specify

Overburden and Bedrock Materials *(see instructions on the back of this form)*

General Colour	Most Common Material	Other Materials	General Description	Depth (Metres) From	Depth (Metres) To
	MW 5 and MW 10 abandonned under Tag A074637 (MW #10) Remove casing + screen; back fill borehole from 6.7 m below surface to surface with aqua guard cement as Per ONT MOE Reg 903				
	Tag remains affixed to MW #9.				

Hole Details

Depth (Metres) From	Depth (Metres) To	Diameter (Centimetres)
0	6.7	20/10

Water Use

☐ Public ☐ Industrial ☐ Not used ☐ Other, specify
☐ Domestic ☐ Commercial ☐ Dewatering
☐ Livestock ☐ Municipal ☐ Monitoring
☐ Irrigation ☐ Test Hole ☐ Cooling & Air Conditioning

Method of Construction

☐ Cable Tool ☐ Air Percussion ☐ Digging
☐ Rotary (Conventional) ☐ Diamond ☐ Boring
☐ Rotary (Reverse) ☐ Jetting ☐ Other, specify
☐ Rotary (Air) ☐ Driving

Status of Well

☐ Test Hole ☐ Abandoned, Insufficient Supply
☐ Replacement Well ☐ Abandoned, Poor Water Quality
☐ Dewatering Well ☐ Other, specify
☐ Alteration (Construction) ☑ Abandoned, other, specify M.W.

Construction Details

Inside Diameter (Centimetres)	Material (steel, plastic, fibreglass, concrete, galvanized)	Wall Thickness	Depth (Metres) From	Depth (Metres) To

No Casing and Screen Used

Open Hole ☐ Yes ☑ No

Static Water Level Test

Metres

Screen

☐ Galvanized ☐ Steel ☐ Fibreglass ☐ Concrete ☐ Plastic

Outside Diameter (Centimetres)	Slot No.

Annular Space/Abandonment Sealing Record

Depth Set at (Metres) From	Depth Set at (Metres) To	Type of Sealant Used (Material and Type)	Volume Used (Cubic Metres)
		Bentonite	
0	6.7	Aqua guard Cement	36 Kgs

Water Details

Water found at Depth	Kind of Water
Metres ☐ Gas	☐ Fresh ☐ Salty ☐ Sulphur ☐ Minerals
Metres ☐ Gas	☐ Fresh ☐ Salty ☐ Sulphur ☐ Minerals
Metres ☐ Gas	☐ Fresh ☐ Salty ☐ Sulphur ☐ Minerals

Disinfected ☐ Yes ☑ No If no, provide reason:

Date Master Well Completed (yyyy/mm/dd): 2009/12/09

Cluster Information *(Please also fill out the additional Cluster Well Information for Well Construction for each parcel of land and cluster.)*

Total Wells in Cluster	Please indicate Number of Cluster Well Information Log Sheets Submitted
2	
Total Wells on this Property	
unknown	1

Location of Well Cluster

Detailed Map must be provided as an attachment no larger than legal size (8.5" x 14"). Sketches are not allowed.

☑ Check box to confirm detailed map is provided as per Section 11.1 (3)

Consent to release additional information concerning the cluster to [redacted]

Well Contractor and Well Technician Information

Business Name of Well Contractor	Well Contractor's Licence No.
George Downing Estate Drilling Ltd	1814

Business Address (Street No./Name, number, RR)	Municipality
410 Rue Principale	Grenville Sur la Rouge

Province	Postal Code	Business E-mail Address
QC	J0V1B0	downing@hawk.igs.net

Bus. Telephone No. (inc. area code)	Name of Well Technician (Last Name, First Name)
8192426469	Downing, Bruce

Well Technician's Licence No.	Signature of Technician	Date Submitted (yyyy/mm/dd)
	Bruce Downing	2009/12/01

Ministry Use Only

Audit No.	Well Contractor No.
M 05531	
Date Received (yyyy/mm/dd) JAN 07 2010	Date of Inspection (yyyy/mm/dd)
Remarks	

Ministry's Copy

© Queen's Printer for Ontario, 2006

Ontario Ministry of the Environment

Well Tag No. for Master Well *(Print Well Tag No.)*
2 M.W. abandonments under Tag A074637 (5 remaining wells)

Cluster Well Information for Cluster Well Construction

Regulation 903 Ontario Water Resources Act

Property Owner's Information

First Name	Last Name	Mailing Address (Street No./Name, RR)	Municipality
Shell Canada Products		90 Sheppard Ave. East Suite 600	Toronto

Province	Postal Code	E-mail Address	Telephone No. (inc. area code)
ON	M2N 6Y2		4162727111

Cluster Well Information

Address of Well Location (Street Number/Name, RR)	Lot	Concession	Township	County/District/Municipality
154 O'Connor Street				

City/Town/Village	Province	Postal Code	GPS Unit Make	Model	Unit Mode of Operation		
Ottawa.	Ontario		Garmin	Etrex	☐ Differentiated, specify:	☐ Undifferentiated	☑ Averaged

[redacted]

Signature of Technician/Contractor	Date (yyyy/mm/dd)
Bruce Downing	2009/12/01

Well # on Sketch	UTM Coordinates Zone	Easting	Northing	Full Depth of Hole (metres)	Hole Diameter (cm)	Method of Construction	Casing Material	Casing Length (metres)	Screen Interval (metres) From	To	Annular Space Sealant Used	Static Water Level (metres)	Abandonment Sealant Used	Comments	Date of Completion (yyyy/mm/dd)
MW #5	18	445513	5029627	6.1	20/10								Aquaguard Cement		2009/11/09.

Well Contractor and Well Technician Information

Business Name of Well Contractor	Business Address (Street Number/Name, RR)	Municipality	Province
George Downing Estate Drilling Ltd.	410 Rue Principale	Grenville Sur La Rouge	QC.

Postal Code	Business Telephone No. (inc. area code)	Well Contractor's Licence No.	Business E-mail Address
J0V1B0	8192426469	1844	downinge@hawk.igs.net

Name of Well Technician (First Name, Last Name)	Well Technician's Licence No.	Date Submitted (yyyy/mm/dd)	Signature of Technician
Bruce Downing.	2173	2009/12/01	Bruce Downing

Date 1st Well in Cluster Constructed (yyyy/mm/dd)	Date Last Well in Cluster Constructed (yyyy/mm/dd)
2009/11/09.	2009/11/09

Ministry Use Only

Date Received (yyyy/mm/dd)	Date Inspected (yyyy/mm/dd)
JAN 07 2010	
Audit No. c06149	Remarks mo5531

1991 (11/2006)

Ministry's Copy

© Queen's Printer for Ontario, 2006

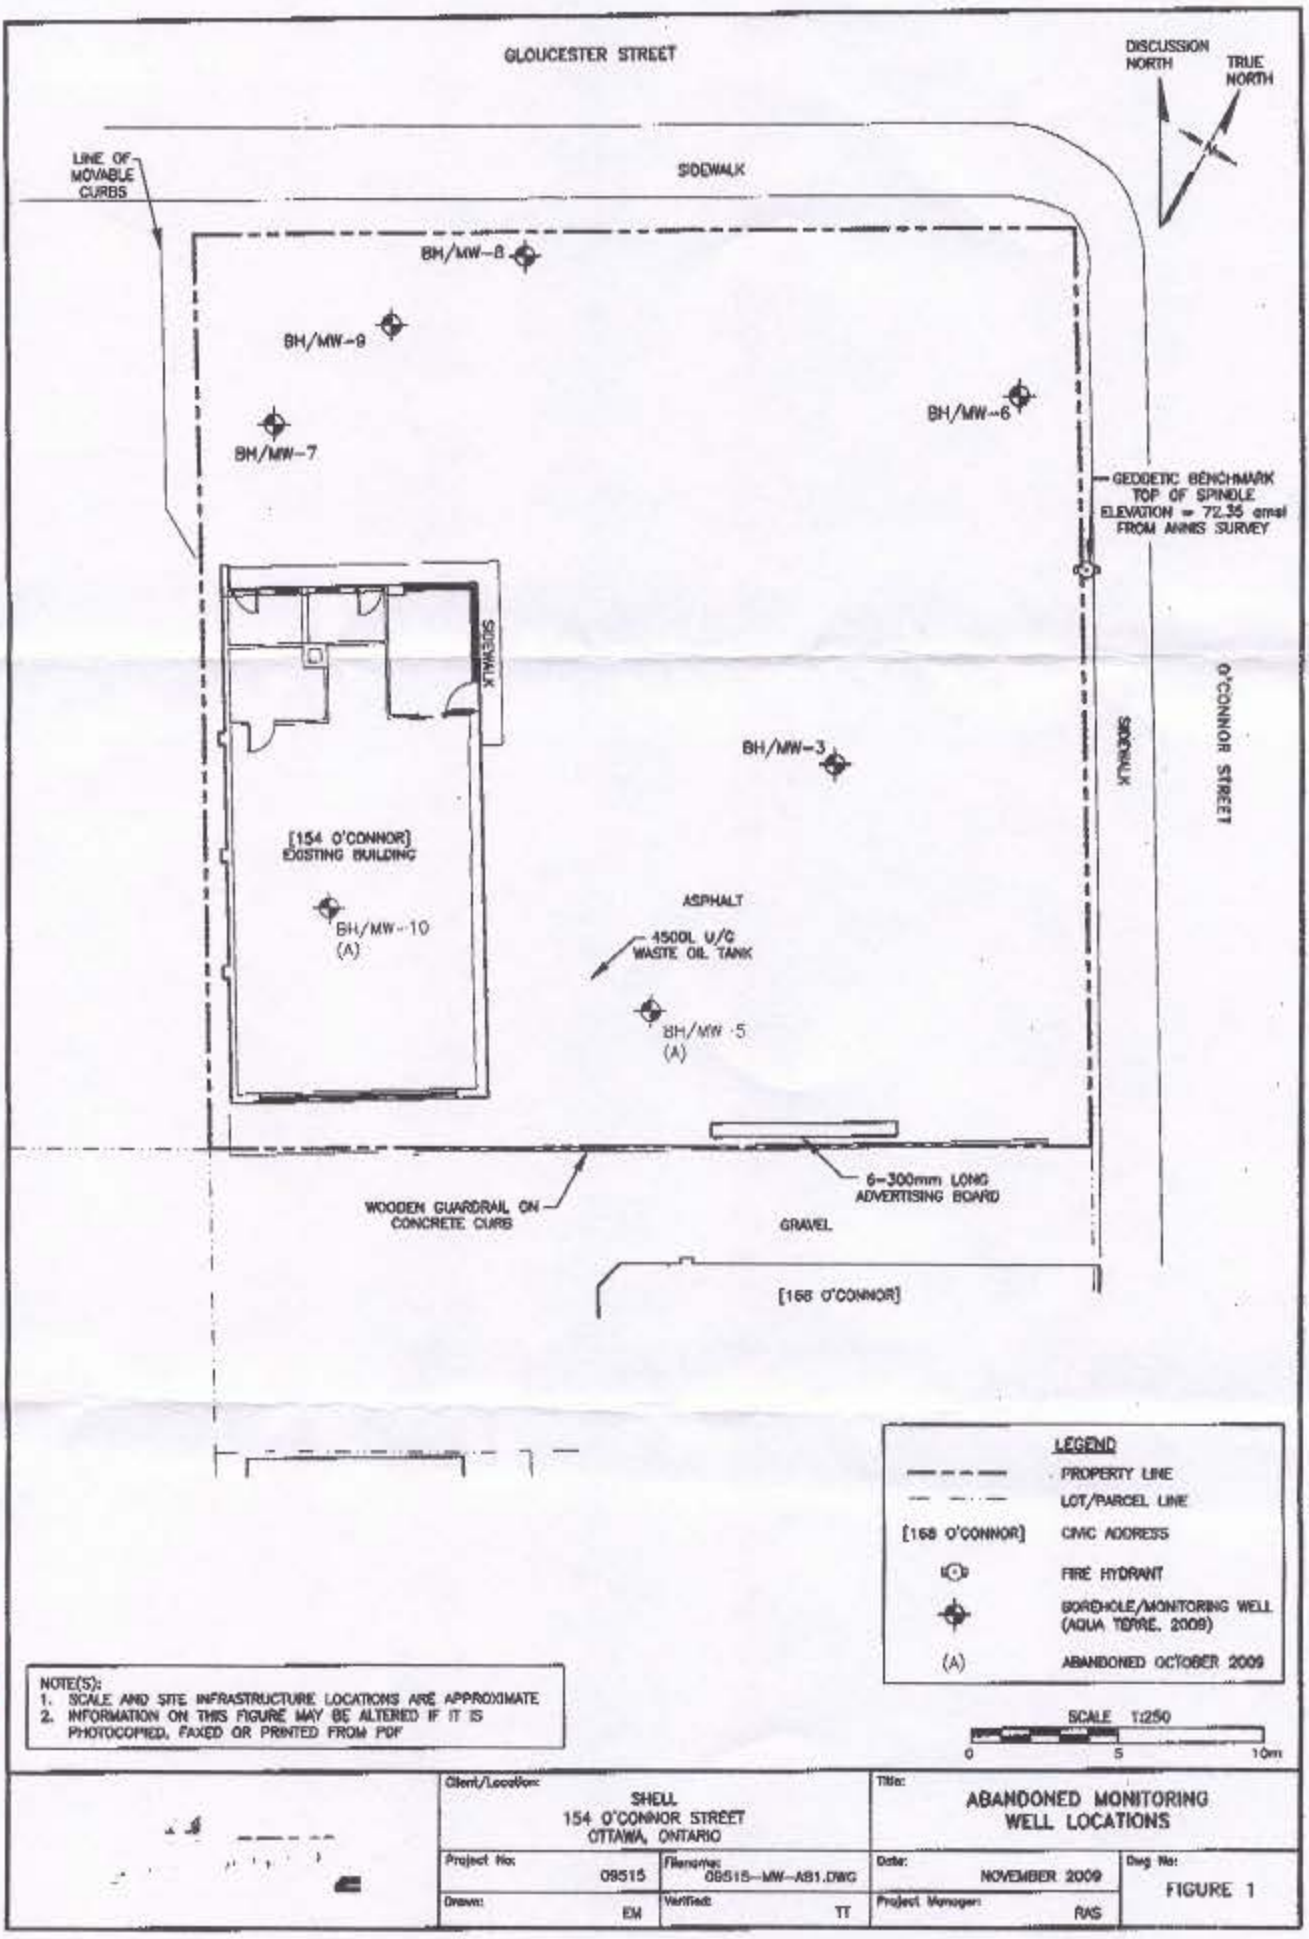

C-1844
M05531
C6149

JAN 0 7 2010

Ontario Ministry of the Environment

Well Tag No. for Master Well (Circle Sticker and/or Print Below)
A 083149 MW 09-23

Master Well Record for Cluster Well Construction

Regulation 903 Ontario Water Resources Act

Page 1 of 2

Master Well Owner's and Land Owner's Information

First Name	Last Name	E-mail Address
Shell Canada Products Ltd.		

Mailing Address (Street Number/Name, RR)	Municipality	Province	Postal Code	Telephone No. (inc. area code)
90 Sheppard Ave. Suite 600	Toronto	ON	M2N6J2	4164383862

Location and Construction of the Master Well in the Cluster

Address of Well Location (Street Number/Name, RR)	Township	Lot	Concession
154 O'Connor Street		41 + Part of 2	Lot D - Con C

County/District/Municipality	City/Town/Village	Province	Postal Code
	Ottawa.	Ontario	K2P1T5

UTM Coordinates	Zone	Easting	Northing	GPS Unit Make	Model	Mode of Operation
NAD 83	18	445498	5029689	Garmin	Etrex	☐ Undifferentiated ☑ Averaged ☐ Differentiated, specify

Overburden and Bedrock Materials *(see instructions on the back of this form)*

General Colour	Most Common Material	Other Materials	General Description	Depth (Metres) From	Depth (Metres) To
Dk Brown	Sand Fill		Moist	0	0.6
" "	Sand + Gravel Fill		"	0.6	1.2
Brown/Grey	Silty Clay		"	1.2	3.0
Grey	Clay		Wet	3.0	4.3
"	Clayey Silt			4.3	5.5
"	Sandy clay			5.5	6.0
Brown/Grey	Shale		Dry	6.0	11.3

Hole Details

Depth (Metres) From	Depth (Metres) To	Diameter (Centimetres)
0	6.0	20
6.0	11.3	10

Water Use

☐ Public ☐ Industrial ☐ Not used ☐ Other, specify
☐ Domestic ☐ Commercial ☐ Dewatering
☐ Livestock ☐ Municipal ☑ Monitoring
☐ Irrigation ☐ Test Hole ☐ Cooling & Air Conditioning

Method of Construction

☐ Cable Tool ☑ Air Percussion ☐ Digging
☐ Rotary (Conventional) ☐ Diamond ☐ Boring
☐ Rotary (Reverse) ☐ Jetting ☑ Other, specify HSA
☐ Rotary (Air) ☐ Driving

Status of Well

☑ Test Hole ☐ Abandoned, Insufficient Supply
☐ Replacement Well ☐ Abandoned, Poor Water Quality
☐ Dewatering Well ☐ Other, specify
☐ Alteration (Construction) ☐ Abandoned, other, specify

Construction Details

Inside Diameter (Centimetres)	Material (steel, plastic, fibreglass, concrete, galvanized)	Wall Thickness	Depth (Metres) From	Depth (Metres) To
5.1	Aluminum flushmount PVC Riser	Sched 40	0	8.3

No Casing and Screen Used

Open Hole ☐ Yes ☑ No

Static Water Level Test

Metres

Screen

☐ Galvanized ☐ Steel ☐ Fibreglass ☐ Concrete ☑ Plastic

Outside Diameter (Centimetres)	Slot No.
5.8	10

Annular Space/Abandonment Sealing Record

Depth Set at (Metres) From	Depth Set at (Metres) To	Type of Sealant Used (Material and Type)	Volume Used (Cubic Metres)
0.5	7.0	Bentonite	120 kgs

Water Details

Water found at Depth	Kind of Water
Metres ☐ Gas	☐ Fresh ☐ Salty ☐ Sulphur ☐ Minerals
Water found at Depth	Kind of Water
Metres ☐ Gas	☐ Fresh ☐ Salty ☐ Sulphur ☐ Minerals
Water found at Depth	Kind of Water
Metres ☐ Gas	☐ Fresh ☐ Salty ☐ Sulphur ☐ Minerals

Disinfected	If no, provide reason:	Date Master Well Completed (yyyy/mm/dd)
☐ Yes ☑ No	Monitoring well	2009/12/17

Cluster Information *(Please also fill out the additional Cluster Well Information for Well Construction for each parcel of land and cluster.)*

Total Wells in Cluster	Please indicate Number of Cluster Well Information Log Sheets Submitted
6	1
Total Wells on this Property	
unknown	

Location of Well Cluster

Detailed Map must be provided as an attachment no larger than legal size (8.5" x 14"). Sketches are not allowed.
☑ Check box to confirm detailed map is provided as per Section 11.1 (3)

Consent to release additional information concerning the cluster to the Director upon request

[redacted]

Well Contractor and Well Technician Information

Business Name of Well Contractor	Well Contractor's Licence No.
George Downing Estate Drilling Ltd	1844

Business Address (Street No./Name, number, RR)	Municipality
410 rue Principale	Grenville Sur La Rouge

Province	Postal Code	Business E-mail Address
QC	J0V1B0	downinge hawk.igs.net

Bus. Telephone No. (inc. area code)	Name of Well Technician (Last Name, First Name)
8192426469	Downing, Bruce

Well Technician's Licence No.	Signature of Technician	Date Submitted (yyyy/mm/dd)
2173		2010/01/19

Audit No.	Well Contractor No.
M 05547	
Date Received (yyyy/mm/dd) FEB 02 2010	Date of Inspection (yyyy/mm/dd)
Remarks	

1992 (11/2006)

Ministry's Copy

© Queen's Printer for Ontario, 2006

Ontario Ministry of the Environment

Well Tag No. for Master Well (Print Well Tag No.)
A 083149 A083149

Cluster Well Information for Cluster Well Construction

Regulation 903 Ontario Water Resources Act

Page 1 of 1

Property Owner's Information

First Name	Last Name	Mailing Address (Street No./Name, RR)	Municipality
Shell Canada Products Ltd.		90 Sheppard Avenue Suite 600	Toronto

Province	Postal Code	E-mail Address	Telephone No. (inc. area code)
ONTARIO			4164383816

[redacted]

upon request

Cluster Well Information

Address of Well Location (Street Number/Name, RR)	Lot	Concession	Township	County/District/Municipality
154 O'Connor Street	41 & Part 2			

City/Town/Village	Province	Postal Code	GPS Unit Make	Model	Unit Mode of Operation	Signature of Technician/Contractor	Date (yyyy/mm/dd)
Ottawa	Ontario	K2P1T5	Garmin	Etrex	☐ Undifferentiated ☑ Averaged ☐ Differentiated, specify:	Bruce Downing	2010/01/19

Well # on Sketch	UTM Coordinates Zone	Easting	Northing	Full Depth of Hole (metres)	Hole Diameter (cm)	Method of Construction	Casing Material	Casing Length (metres)	Screen Interval (metres) From	To	Annular Space Sealant Used	Static Water Level (metres)	Abandonment Sealant Used	Comments	Date of Completion (yyyy/mm/dd)
MW 20	18	445475	5029689	10.7	20/10	HSA/BP	PVC	7.7	7.7	10.7	Bentonite	7.7			2009/12/21
MW 22	18	445494	5029702	10.7											2009/12/16
MW 24	18	445508	5029678	10.7											2009/12/18
MW 26	18	445505	5029625	10.7											2009/12/18
MW 27	18	445484	5029688	10.7											2009/12/21

Well Contractor and Well Technician Information

Business Name of Well Contractor	Business Address (Street Number/Name, RR)	Municipality	Province
George Downing Estate Drilling Ltd.	410 Rue Principale	Granville Sur la Rouge	Qc.

Postal Code	Business Telephone No. (inc. area code)	Well Contractor's Licence No.	Business E-mail Address
J0V1B0	8192426469	1844	downing@hawk.igs.net

Name of Well Technician (First Name, Last Name)	Well Technician's Licence No.	Date Submitted (yyyy/mm/dd)	Signature of Technician
Bruce Downing	2173	2010/12/19	Bruce Downing

Date 1st Well in Cluster Constructed (yyyy/mm/dd)	Date Last Well in Cluster Constructed (yyyy/mm/dd)
2009/12/16	2009/12/21

Ministry Use Only

Date Received (yyyy/mm/dd)	Date Inspected (yyyy/mm/dd)
FEB 02 2010	
Audit No. c06171	Remarks M05547

1991 (11/2006)

Ministry's Copy

© Queen's Printer for Ontario, 2006

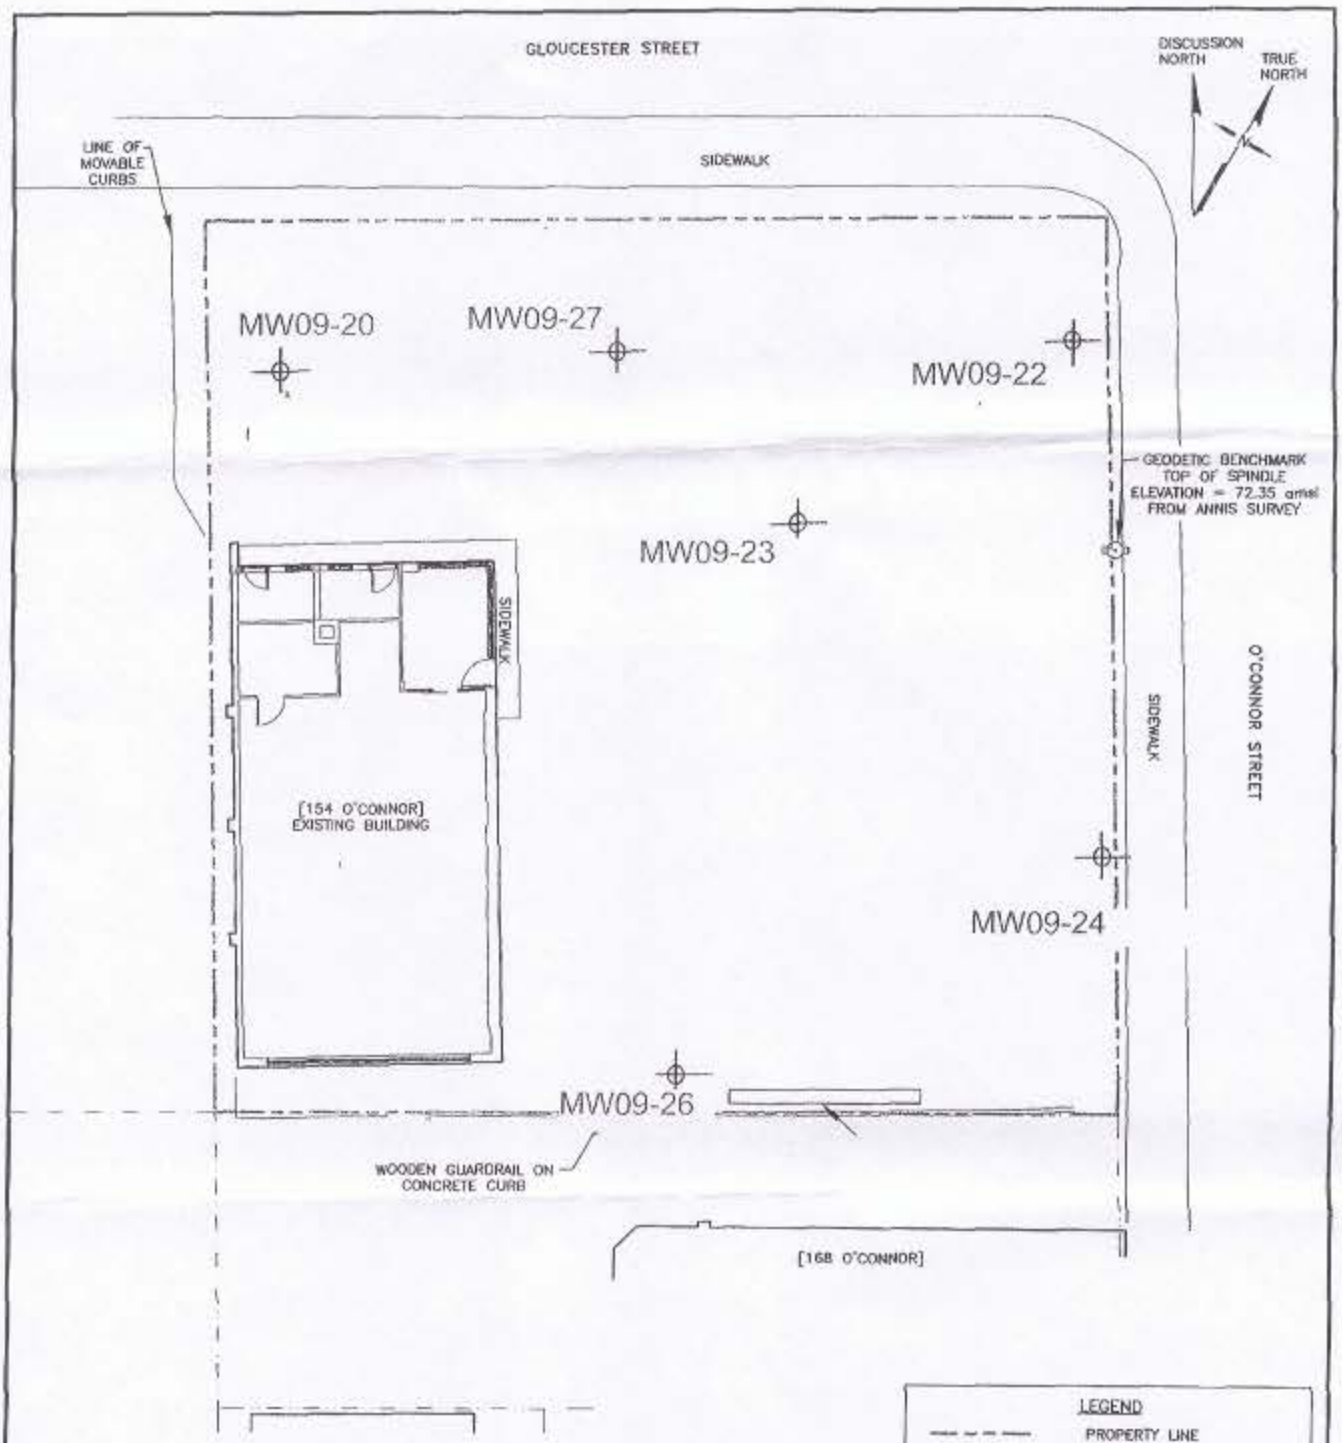

C-1844 m0547 c0617

FEB 0 2 2010

Ontario Ministry of the Environment

Measurements recorded in: ☐ Metric ☐ Imperial

Well Tag No. *(Place Sticker and/or Print Below)* A152341

Well Record

Regulation 903 Ontario Water Resources Act

Page 1 of 1

Well Owner's Information

First Name	Last Name / Organization	E-mail Address	☐ Well Constructed by Well Owner
	City of Ottawa		

Mailing Address (Street Number/Name)	Municipality	Province	Postal Code	Telephone No. *(inc. area code)*
110 Laurier Ave. West	Ottawa	ON.	K1P1J1	613 580 2424

Well Location

Address of Well Location (Street Number/Name)	Township	Lot	Concession

County/District/Municipality	City/Town/Village	Province	Postal Code
		Ontario	

UTM Coordinates	Zone	Easting	Northing	Municipal Plan and Sublot Number	Other
NAD 83	18	445650	5029430		

Overburden and Bedrock Materials/Abandonment Sealing Record *(see instructions on the back of this form)*

General Colour	Most Common Material	Other Materials	General Description	Depth (m/ft) From	Depth (m/ft) To
BH 105	Quick Grout + Cement			57m	0

Annular Space

Depth Set at (m/ft) From	Depth Set at (m/ft) To	Type of Sealant Used (Material and Type)	Volume Placed (m^3/ft^3)

Method of Construction

☐ Cable Tool ☐ Diamond
☐ Rotary (Conventional) ☐ Jetting
☐ Rotary (Reverse) ☐ Driving
☐ Boring ☐ Digging
☐ Air percussion
☐ Other, *specify* _____

Well Use

☐ Public ☐ Commercial ☐ Not used
☐ Domestic ☐ Municipal ☐ Dewatering
☐ Livestock ☐ Test Hole ☒ Monitoring
☐ Irrigation ☐ Cooling & Air Conditioning
☐ Industrial
☐ Other, *specify* _____

Construction Record - Casing

Inside Diameter (cm/in)	Open Hole OR Material (Galvanized, Fibreglass, Concrete, Plastic, Steel)	Wall Thickness (cm/in)	Depth (m/ft) From	Depth (m/ft) To

Construction Record - Screen

Outside Diameter (cm/in)	Material (Plastic, Galvanized, Steel)	Slot No.	Depth (m/ft) From	Depth (m/ft) To

Status of Well

☐ Water Supply
☐ Replacement Well
☐ Test Hole
☐ Recharge Well
☐ Dewatering Well
☐ Observation and/or Monitoring Hole
☐ Alteration (Construction)
☐ Abandoned, Insufficient Supply
☐ Abandoned, Poor Water Quality
☒ Abandoned, other, *specify* Removed
☐ Other, *specify*

Water Details

Water found at Depth (m/ft)	Kind of Water	Hole Diameter Depth (m/ft) From	Hole Diameter Depth (m/ft) To	Hole Diameter (cm/in)
☐ Gas ☐ Other, *specify*	☐ Fresh ☐ Untested			
☐ Gas ☐ Other, *specify*	☐ Fresh ☐ Untested			
☐ Gas ☐ Other, *specify*	☐ Fresh ☐ Untested			

Results of Well Yield Testing

After test of well yield, water was:
☐ Clear and sand free
☐ Other, *specify* _____

If pumping discontinued, give reason:

Pump intake set at *(m/ft)*

Pumping rate *(l/min / GPM)*

Duration of pumping ____ hrs + ____ min

Final water level end of pumping *(m/ft)*

If flowing give rate *(l/min / GPM)*

Recommended pump depth *(m/ft)*

Recommended pump rate *(l/min / GPM)*

Well production *(l/min / GPM)*

Disinfected? ☐ Yes ☐ No

	Draw Down Time (min)	Draw Down Water Level (m/ft)	Recovery Time (min)	Recovery Water Level (m/ft)
Static Level				
1			1	
2			2	
3			3	
4			4	
5			5	
10			10	
15			15	
20			20	
25			25	
30			30	
40			40	
50			50	
60			60	

Map of Well Location

Please provide a map below following instructions on the back.

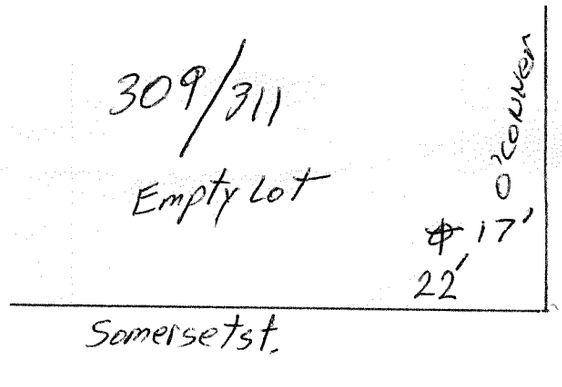

Comments:

Well Contractor and Well Technician Information

Business Name of Well Contractor	Well Contractor's Licence No.
Marathon Drilling Co. Ltd	6894

Business Address (Street Number/Name)	Municipality
6847 Hiram Dr.	OTT

Province	Postal Code	Business E-mail Address
ON	K4P1A2	

Bus. Telephone No. *(inc. area code)*	Name of Well Technician (Last Name, First Name)
6138220571	Wright Terry

Well Technician's Licence No.	Signature of Technician and/or Contractor	Date Submitted
0715		20130913

Well owner's information package delivered	Date Package Delivered	Date Work Completed
☐ Yes ☐ No	Y Y Y Y M M D D	Y Y Y Y M M D D

Ministry Use Only

Audit No. Z096856

NOV 14 2013 Received

0506E (12/2007)

Ministry's Copy

© Queen's Printer for Ontario, 2007

Ontario — Ministry of the Environment

Measurements recorded in: ☐ Metric ☐ Imperial

Well Tag No. *(Place Sticker and/or Print Below)* A152336

Well Record

Regulation 903 Ontario Water Resources Act

Page 1 of 1

Well Owner's Information

First Name	Last Name / Organization	E-mail Address	☐ Well Constructed by Well Owner
	City of Ottawa		

Mailing Address (Street Number/Name)	Municipality	Province	Postal Code	Telephone No. *(inc. area code)*
110 Lawrence Ave West	Ottawa	ON	K1P 1J1	613 5802474

Well Location

Address of Well Location (Street Number/Name)	Township	Lot	Concession

County/District/Municipality	City/Town/Village	Province	Postal Code
		Ontario	

UTM Coordinates NAD 83	Zone	Easting	Northing	Municipal Plan and Sublot Number	Other
	18	445795	5029519		

Overburden and Bedrock Materials/Abandonment Sealing Record *(see instructions on the back of this form)*

General Colour	Most Common Material	Other Materials	General Description	Depth (m/ft) From	Depth (m/ft) To
BH 103	Quick Grout	+ Cement		57m	0

Annular Space

Depth Set at (m/ft) From	To	Type of Sealant Used (Material and Type)	Volume Placed (m^3/ft^3)

Method of Construction

☐ Cable Tool ☐ Diamond
☐ Rotary (Conventional) ☐ Jetting
☐ Rotary (Reverse) ☐ Driving
☐ Boring ☐ Digging
☐ Air percussion
☐ Other, *specify*

Well Use

☐ Public ☐ Commercial ☐ Not used
☐ Domestic ☐ Municipal ☐ Dewatering
☐ Livestock ☐ Test Hole ☒ Monitoring
☐ Irrigation ☐ Cooling & Air Conditioning
☐ Industrial
☐ Other, *specify*

Construction Record - Casing

Inside Diameter (cm/in)	Open Hole OR Material (Galvanized, Fibreglass, Concrete, Plastic, Steel)	Wall Thickness (cm/in)	Depth (m/ft) From	To

Construction Record - Screen

Outside Diameter (cm/in)	Material (Plastic, Galvanized, Steel)	Slot No.	Depth (m/ft) From	To

Status of Well

☐ Water Supply
☐ Replacement Well
☐ Test Hole
☐ Recharge Well
☐ Dewatering Well
☐ Observation and/or Monitoring Hole
☐ Alteration (Construction)
☐ Abandoned, Insufficient Supply
☐ Abandoned, Poor Water Quality
☒ Abandoned, other, *specify* Removed
☐ Other, *specify*

Water Details

Water found at Depth (m/ft)	Kind of Water	
	☐ Gas	☐ Fresh ☐ Untested ☐ Other, *specify*
	☐ Gas	☐ Fresh ☐ Untested ☐ Other, *specify*
	☐ Gas	☐ Fresh ☐ Untested ☐ Other, *specify*

Hole Diameter

Depth (m/ft) From	To	Diameter (cm/in)

Results of Well Yield Testing

After test of well yield, water was:
☐ Clear and sand free
☐ Other, *specify*

If pumping discontinued, give reason:

Pump intake set at *(m/ft)*

Pumping rate *(l/min / GPM)*

Duration of pumping ____ hrs + ____ min

Final water level end of pumping *(m/ft)*

If flowing give rate *(l/min / GPM)*

Recommended pump depth *(m/ft)*

Recommended pump rate *(l/min / GPM)*

Well production *(l/min / GPM)*

Disinfected? ☐ Yes ☐ No

	Draw Down Time (min)	Draw Down Water Level (m/ft)	Recovery Time (min)	Recovery Water Level (m/ft)
Static Level				
1			1	
2			2	
3			3	
4			4	
5			5	
10			10	
15			15	
20			20	
25			25	
30			30	
40			40	
50			50	
60			60	

Map of Well Location

Please provide a map below following instructions on the back.

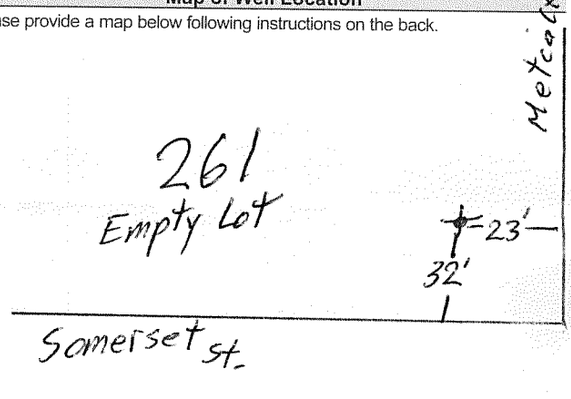

Comments:

Well Contractor and Well Technician Information

Business Name of Well Contractor	Well Contractor's Licence No.
Marathon Drilling Co Ltd	6894

Business Address (Street Number/Name)	Municipality
6847 Hwam Dr	OTT

Province	Postal Code	Business E-mail Address
ON	K4P 1A2	

Bus. Telephone No. *(inc. area code)*	Name of Well Technician (Last Name, First Name)
6139220571	Wright Terry

Well Technician's Licence No.	Signature of Technician and/or Contractor	Date Submitted
0715		20130913

Well owner's information package delivered	Date Package Delivered	Date Work Completed
☐ Yes ☐ No	Y Y Y Y M M D D	Y Y Y Y M M D D

Ministry Use Only

Audit No. Z096855

Received NOV 14 2013

0506E (12/2007)

Ministry's Copy

© Queen's Printer for Ontario, 2007

S-14403

Ontario — Ministry of the Environment

Measurements recorded in: ☑ Metric ☐ Imperial

Well Tag No. *(Place Sticker and/or Print Below)*

Tag#: A152603 A152603

Well Record

Regulation 903 Ontario Water Resources Act

Page _____ of _____

Well Owner's Information

First Name	Last Name / Organization	E-mail Address	☐ Well Constructed by Well Owner
	District Realty Corporation		

Mailing Address (Street Number/Name)	Municipality	Province	Postal Code	Telephone No. *(inc. area code)*
50 Bayswater Avenue	Ottawa	ON	K1Y 2E9	

Well Location

Address of Well Location (Street Number/Name)	Township	Lot	Concession
384 McLaurin Rd.			

County/District/Municipality	City/Town/Village	Province	Postal Code
	Ottawa	Ontario	

UTM Coordinates	Zone	Easting	Northing	Municipal Plan and Sublot Number	Other
NAD 83	18	445546	5025231		

Overburden and Bedrock Materials/Abandonment Sealing Record *(see instructions on the back of this form)*

General Colour	Most Common Material	Other Materials	General Description	Depth (m/ft) From	Depth (m/ft) To
DRY	concrete	gravel,	hard	0	.31
BRN	sand	gravel	loose	.31	2.13
GRY	clay	silt	soft	2.13	6.1

Annular Space

Depth Set at (m/ft) From	To	Type of Sealant Used (Material and Type)	Volume Placed (m^3/ft^3)
0	.31	concrete/flushmount	
.31	2.74	bentonite	
2.74	6.1	filter sand	

Method of Construction

☐ Cable Tool ☐ Diamond
☐ Rotary (Conventional) ☐ Jetting
☐ Rotary (Reverse) ☐ Driving
☐ Boring ☐ Digging
☐ Air percussion
☑ Other, *specify* Direct Push

Well Use

☐ Public ☐ Commercial ☐ Not used
☐ Domestic ☐ Municipal ☐ Dewatering
☐ Livestock ☑ Test Hole ☑ Monitoring
☐ Irrigation ☐ Cooling & Air Conditioning
☐ Industrial
☐ Other, *specify* _____

Construction Record - Casing

Inside Diameter (cm/in)	Open Hole OR Material (Galvanized, Fibreglass, Concrete, Plastic, Steel)	Wall Thickness (cm/in)	Depth (m/ft) From	Depth (m/ft) To
3.45	PVC	.356	0	3.1

Construction Record - Screen

Outside Diameter (cm/in)	Material (Plastic, Galvanized, Steel)	Slot No.	Depth (m/ft) From	Depth (m/ft) To
4.21	PVC	10	3.1	6.1

Status of Well

☐ Water Supply
☐ Replacement Well
☑ Test Hole
☐ Recharge Well
☐ Dewatering Well
☑ Observation and/or Monitoring Hole
☐ Alteration (Construction)
☐ Abandoned, Insufficient Supply
☐ Abandoned, Poor Water Quality
☐ Abandoned, other, *specify*
☐ Other, *specify*

Water Details

Water found at Depth (m/ft)	Gas	Kind of Water: Fresh	Untested	Other, *specify*
	☐	☐	☐	☐
	☐	☐	☐	☐
	☐	☐	☐	☐

Hole Diameter

Depth (m/ft) From	To	Diameter (cm/in)
0	6.1	5.71

Results of Well Yield Testing

After test of well yield, water was:
☐ Clear and sand free
☐ Other, *specify* _____

If pumping discontinued, give reason:

Pump intake set at *(m/ft)*

Pumping rate *(l/min / GPM)*

Duration of pumping _____ hrs + _____ min

Final water level end of pumping *(m/ft)*

If flowing give rate *(l/min / GPM)*

Recommended pump depth *(m/ft)*

Recommended pump rate *(l/min / GPM)*

Well production *(l/min / GPM)*

Disinfected? ☐ Yes ☐ No

Draw Down Time (min)	Draw Down Water Level (m/ft)	Recovery Time (min)	Recovery Water Level (m/ft)
Static Level			
1		1	
2		2	
3		3	
4		4	
5		5	
10		10	
15		15	
20		20	
25		25	
30		30	
40		40	
50		50	
60		60	

Map of Well Location

Please provide a map below following instructions on the back.

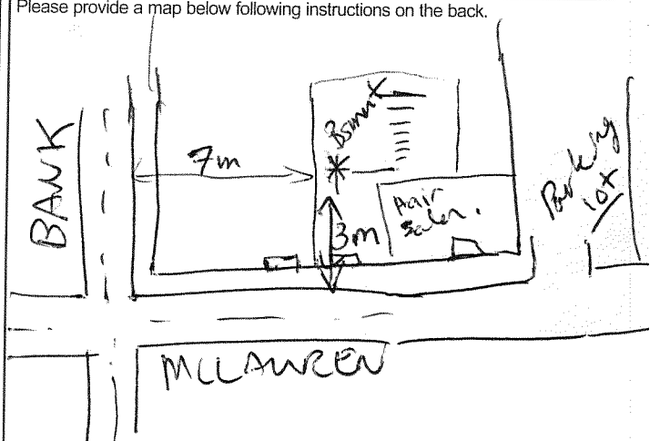

Comments:

Well Contractor and Well Technician Information

Business Name of Well Contractor	Well Contractor's Licence No.
Strata Drilling Group	7241

Business Address (Street Number/Name)	Municipality
147 West Beaver Creek	Richmond Hill

Province	Postal Code	Business E-mail Address
ON	L4B1G6	wrecords@stratasoil.com

Bus. Telephone No. *(inc. area code)*	Name of Well Technician (Last Name, First Name)
905 764-9304	McCoy, James

Well Technician's Licence No.	Signature of Technician and/or Contractor	Date Submitted
3656		2013 10 15

Well owner's information package delivered ☐ Yes ☐ No

Date Package Delivered: Y Y Y Y M M D D

Date Work Completed: 2013 10 15

Ministry Use Only

Audit No. Z177968

Received NOV 28 2013

Ontario — Ministry of the Environment

Measurements recorded in: ☐ Metric ☐ Imperial

Well Tag No. *(Place Sticker and/or Print Below)*: Tag#: A150791 A150791

S-14763

Well Record

Regulation 903 Ontario Water Resources Act

Page ____ of ____

Well Owner's Information

First Name	Last Name / Organization	E-mail Address	☐ Well Constructed by Well Owner
	District Realty Corporation		

Mailing Address (Street Number/Name)	Municipality	Province	Postal Code	Telephone No. *(inc. area code)*
50 Bayswater Avenue	Ottawa	ON	K1Y2E9	

Well Location

Address of Well Location (Street Number/Name)	Township	Lot	Concession
384 McLaurin Rd.			

County/District/Municipality	City/Town/Village	Province	Postal Code
	Ottawa	Ontario	

UTM Coordinates	Zone	Easting	Northing	Municipal Plan and Sublot Number	Other
NAD 8 3	18	445561	5029227		

Overburden and Bedrock Materials/Abandonment Sealing Record *(see instructions on the back of this form)*

General Colour	Most Common Material	Other Materials	General Description	Depth (m/ft) From	Depth (m/ft) To
GRY	concrete	gravel	hard	0	.31
BRN	sand	gravel	soft, loose	.31	1.82
GRY	clay	silt	soft	1.82	4.57

Annular Space

Depth Set at (m/ft) From	To	Type of Sealant Used (Material and Type)	Volume Placed (m^3/ft^3)
0	.31	concrete/Flushmount	
.31	1.74	bentonite	
1.74	4.57	silica sand	

Method of Construction

☐ Cable Tool ☐ Diamond
☐ Rotary (Conventional) ☐ Jetting
☐ Rotary (Reverse) ☐ Driving
☐ Boring ☐ Digging
☐ Air percussion
☑ Other, *specify* Direct Push

Well Use

☐ Public ☐ Commercial ☐ Not used
☐ Domestic ☐ Municipal ☐ Dewatering
☐ Livestock ☑ Test Hole ☐ Monitoring
☐ Irrigation ☐ Cooling & Air Conditioning
☐ Industrial
☐ Other, *specify*

Construction Record - Casing

Inside Diameter (cm/in)	Open Hole OR Material (Galvanized, Fibreglass, Concrete, Plastic, Steel)	Wall Thickness (cm/in)	Depth (m/ft) From	Depth (m/ft) To
3.45	PVC	.356	0	3.1

Construction Record - Screen

Outside Diameter (cm/in)	Material (Plastic, Galvanized, Steel)	Slot No.	Depth (m/ft) From	Depth (m/ft) To
4.24	PVC	10	3.1	4.57

Status of Well

☐ Water Supply
☐ Replacement Well
☑ Test Hole
☐ Recharge Well
☐ Dewatering Well
☑ Observation and/or Monitoring Hole
☐ Alteration (Construction)
☐ Abandoned, Insufficient Supply
☐ Abandoned, Poor Water Quality
☐ Abandoned, other, *specify*
☐ Other, *specify*

Water Details

Water found at Depth (m/ft)	Kind of Water	
☐ Gas	☐ Fresh ☐ Untested ☐ Other, *specify*	
Water found at Depth (m/ft) ☐ Gas	☐ Fresh ☐ Untested ☐ Other, *specify*	
Water found at Depth (m/ft) ☐ Gas	☐ Fresh ☐ Untested ☐ Other, *specify*	

Hole Diameter

Depth (m/ft) From	Depth (m/ft) To	Diameter (cm/in)
0	5.71	4.57

Results of Well Yield Testing

After test of well yield, water was:
☐ Clear and sand free
☐ Other, *specify*

If pumping discontinued, give reason:

Pump intake set at (m/ft)

Pumping rate (l/min / GPM)

Duration of pumping ____ hrs + ____ min

Final water level end of pumping (m/ft)

If flowing give rate (l/min / GPM)

Recommended pump depth (m/ft)

Recommended pump rate (l/min / GPM)

Well production (l/min / GPM)

Disinfected? ☐ Yes ☐ No

	Draw Down Time (min)	Draw Down Water Level (m/ft)	Recovery Time (min)	Recovery Water Level (m/ft)
Static Level				
1			1	
2			2	
3			3	
4			4	
5			5	
10			10	
15			15	
20			20	
25			25	
30			30	
40			40	
50			50	
60			60	

Map of Well Location

Please provide a map below following instructions on the back.

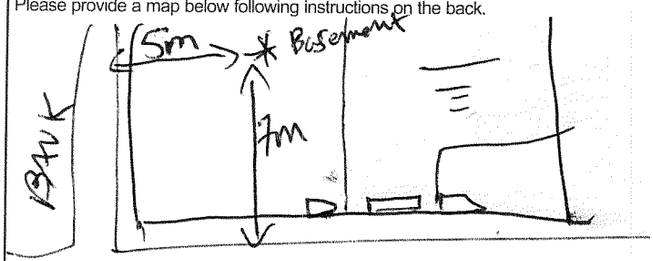

Comments:

Well Contractor and Well Technician Information

Business Name of Well Contractor	Well Contractor's Licence No.
Strata Drilling Group	7247

Business Address (Street Number/Name)	Municipality
147 West Beaver Creek	Richmond Hill

Province	Postal Code	Business E-mail Address
ON	L4B1C6	wrecords@stratasoil.com

Bus. Telephone No. *(inc. area code)*	Name of Well Technician (Last Name, First Name)
905 764-9804	McCay, James

Well Technician's Licence No.	Signature of Technician and/or Contractor	Date Submitted
3656		2013 10 15

Well owner's information package delivered	Date Package Delivered	Date Work Completed
☐ Yes ☐ No		2013 10 15

Ministry Use Only

Audit No. Z177967

NOV 28 2013

0506E (2007/12) © Queen's Printer for Ontario, 2007

Ministry's Copy

S-146916

Ontario — Ministry of the Environment

Measurements recorded in: ☑ Metric ☐ Imperial

Well Tag No. *(Place Sticker and/or Print Below)*

Tag#: A152703 A152703

Well Record

Regulation 903 Ontario Water Resources Act

Page ____ of ____

Well Owner's Information

First Name	Last Name / Organization	E-mail Address	☐ Well Constructed by Well Owner
University of Ottawa	~~of Ottawa~~ (Odell House)		

Mailing Address (Street Number/Name)	Municipality	Province	Postal Code	Telephone No. *(inc. area code)*
180 Waller St	Ottawa	ON	K1N9B9	

Well Location

Address of Well Location (Street Number/Name)	Township	Lot	Concession
180 Waller St.			

County/District/Municipality	City/Town/Village	Province	Postal Code
	Ottawa	Ontario	

UTM Coordinates	Zone	Easting	Northing	Municipal Plan and Sublot Number	Other
NAD 83	18	445563	5029224		

Overburden and Bedrock Materials/Abandonment Sealing Record *(see instructions on the back of this form)*

General Colour	Most Common Material	Other Materials	General Description	Depth (m/ft) From	Depth (m/ft) To
Brn	~~Dirt~~ topsoil		soft	0.	.31
brn	sand		sandy	.31	1.83
grey	clay	silt	sandy	1.83	6.1

Annular Space

Depth Set at (m/ft) From	To	Type of Sealant Used *(Material and Type)*	Volume Placed *(m³/ft³)*
0	.31	Concrete Flushmount	
.31	2.74	bentonite	
2.74	6.1	filter sand	

Method of Construction

☐ Cable Tool ☐ Diamond
☐ Rotary (Conventional) ☐ Jetting
☐ Rotary (Reverse) ☐ Driving
☐ Boring ☐ Digging
☐ Air percussion
☑ Other, *specify* Direct Push

Well Use

☐ Public ☐ Commercial ☐ Not used
☐ Domestic ☐ Municipal ☐ Dewatering
☐ Livestock ☑ Test Hole ☑ Monitoring
☐ Irrigation ☐ Cooling & Air Conditioning
☐ Industrial
☐ Other, *specify*

Construction Record - Casing

Inside Diameter *(cm/in)*	Open Hole OR Material (Galvanized, Fibreglass, Concrete, Plastic, Steel)	Wall Thickness *(cm/in)*	Depth (m/ft) From	Depth (m/ft) To
3.41	PVC	.356	0	3.1

Construction Record - Screen

Outside Diameter *(cm/in)*	Material (Plastic, Galvanized, Steel)	Slot No.	Depth (m/ft) From	Depth (m/ft) To
4.21	PVC	10	3.1	6.1

Status of Well

☐ Water Supply
☐ Replacement Well
☑ Test Hole
☐ Recharge Well
☐ Dewatering Well
☑ Observation and/or Monitoring Hole
☐ Alteration (Construction)
☐ Abandoned, Insufficient Supply
☐ Abandoned, Poor Water Quality
☐ Abandoned, other, *specify*
☐ Other, *specify*

Water Details

Water found at Depth (m/ft)	Kind of Water	Hole Diameter Depth From	Depth To	Diameter *(cm/in)*
☐ Gas	☐ Fresh ☐ Untested ☐ Other, *specify*	0	6.1	8.25
☐ Gas	☐ Fresh ☐ Untested ☐ Other, *specify*			
☐ Gas	☐ Fresh ☐ Untested ☐ Other, *specify*			

Results of Well Yield Testing

After test of well yield, water was:
☐ Clear and sand free
☐ Other, *specify*

If pumping discontinued, give reason:

Pump intake set at *(m/ft)*

Pumping rate *(l/min / GPM)*

Duration of pumping ____ hrs + ____ min

Final water level end of pumping *(m/ft)*

If flowing give rate *(l/min / GPM)*

Recommended pump depth *(m/ft)*

Recommended pump rate *(l/min / GPM)*

Well production *(l/min / GPM)*

Disinfected? ☐ Yes ☐ No

	Draw Down Time *(min)*	Draw Down Water Level *(m/ft)*	Recovery Time *(min)*	Recovery Water Level *(m/ft)*
Static Level				
1			1	
2			2	
3			3	
4			4	
5			5	
10			10	
15			15	
20			20	
25			25	
30			30	
40			40	
50			50	
60			60	

Map of Well Location

Please provide a map below following instructions on the back.

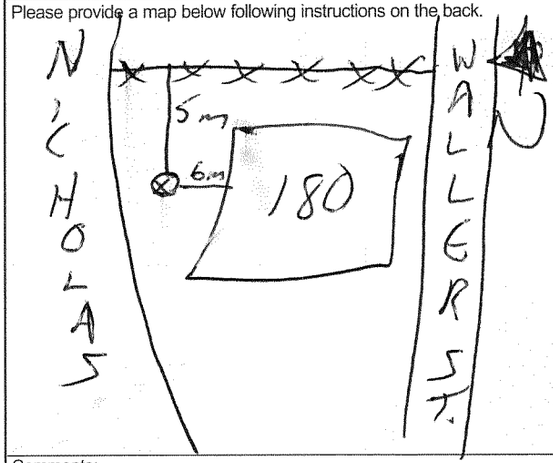

Comments:

Well Contractor and Well Technician Information

Business Name of Well Contractor	Well Contractor's Licence No.
Strata Drilling Group	7241

Business Address (Street Number/Name)	Municipality
147 W. Beaver Creek	Richmond Hill

Province	Postal Code	Business E-mail Address
ON	L4B1C6	w.records@stratasoil.com

Bus. Telephone No. *(inc. area code)*	Name of Well Technician (Last Name, First Name)
905 764 9304	McCoy James

Well Technician's Licence No.	Signature of Technician and/or Contractor	Date Submitted
3656		2013 10 15

Well owner's information package delivered	Date Package Delivered	Date Work Completed
☐ Yes ☐ No		2013 10 15

Ministry Use Only

Audit No. Z 177969

Received NOV 28 2013

 © Queen's Printer for Ontario, 2007

Ministry's Copy

Ontario — Ministry of the Environment

Well Tag No. *(Place Sticker and/or Print Below)*: A136699 BH 12-01

Well Record

Regulation 903 Ontario Water Resources Act

Page 1 of 1

Measurements recorded in: ☒ Metric ☐ Imperial

Well Owner's Information

First Name	Last Name	E-mail Address	☐ Well Constructed by Well Owner
AUBUT HOLDINGS,	[redacted]		

Mailing Address (Street Number/Name)	Municipality	Province	Postal Code	Telephone No. (inc. area code)
[redacted]				

Well Location

Address of Well Location (Street Number/Name)	Township	Lot	Concession
356 MACLAREN STREET			

County/District/Municipality	City/Town/Village	Province	Postal Code
	OTTAWA	Ontario	

UTM Coordinates	Zone	Easting	Northing	Municipal Plan and Sublot Number	Other
NAD 83	18	445678	5029243		

Overburden and Bedrock Materials/Abandonment Sealing Record *(see instructions on the back of this form)*

General Colour	Most Common Material	Other Materials	General Description	Depth (m/ft) From	Depth (m/ft) To
GREY	CONCRETE		ASPHALTIC CONCRETE	0	0.05
GREY	CRUSHED SAND/GRAVEL		FILL MATERIAL	0.95	0.53
BROWN	SAND		FILL MATERIAL	0.53	1.52
GREY BROWN	SILTY CLAY		WEATHERED CRUST	1.52	3.51
				3.51	5.18

Annular Space

Depth Set at (m/ft) From	Depth Set at (m/ft) To	Type of Sealant Used (Material and Type)	Volume Placed (m^3/ft^3)
0.75	1.5	BENTONITE	

Results of Well Yield Testing

After test of well yield, water was:
☐ Clear and sand free
☐ Other, specify

If pumping discontinued, give reason:

Pump intake set at (m/ft)

Pumping rate (l/min / GPM)

Duration of pumping _____ hrs + _____ min

Final water level end of pumping (m/ft)

If flowing give rate (l/min / GPM)

Recommended pump depth (m/ft)

Recommended pump rate (l/min / GPM)

Well production (l/min / GPM)

Disinfected? ☐ Yes ☐ No

	Draw Down Time (min)	Draw Down Water Level (m/ft)	Recovery Time (min)	Recovery Water Level (m/ft)
Static Level				
1			1	
2			2	
3			3	
4			4	
5			5	
10			10	
15			15	
20			20	
25			25	
30			30	
40			40	
50			50	
60			60	

Method of Construction

☐ Cable Tool ☐ Diamond
☐ Rotary (Conventional) ☐ Jetting
☐ Rotary (Reverse) ☐ Driving
☐ Boring ☐ Digging
☐ Air percussion
☒ Other, specify SSA

Well Use

☐ Public ☐ Commercial ☐ Not used
☐ Domestic ☐ Municipal ☐ Dewatering
☐ Livestock ☐ Test Hole ☒ Monitoring
☐ Irrigation ☐ Cooling & Air Conditioning
☐ Industrial
☐ Other, specify

Construction Record - Casing

Inside Diameter (cm/in)	Open Hole OR Material (Galvanized, Fibreglass, Concrete, Plastic, Steel)	Wall Thickness (cm/in)	Depth (m/ft) From	Depth (m/ft) To
3.18	PVC	SCHED 40	0	3.05

Construction Record - Screen

Outside Diameter (cm/in)	Material (Plastic, Galvanized, Steel)	Slot No.	Depth (m/ft) From	Depth (m/ft) To
3.8	PVC	10	3.05	4.57

Status of Well

☐ Water Supply
☐ Replacement Well
☐ Test Hole
☐ Recharge Well
☐ Dewatering Well
☒ Observation and/or Monitoring Hole
☐ Alteration (Construction)
☐ Abandoned, Insufficient Supply
☐ Abandoned, Poor Water Quality
☐ Abandoned, other, specify
☐ Other, specify

Water Details

Water found at Depth (m/ft)	Kind of Water	Hole Diameter Depth From (m/ft)	Hole Diameter Depth To (m/ft)	Hole Diameter (cm/in)
☐ Gas ☐ Other, specify	☐ Fresh ☐ Untested	0	5.18	16.51
☐ Gas ☐ Other, specify	☐ Fresh ☐ Untested			
☐ Gas ☐ Other, specify	☐ Fresh ☐ Untested			

Map of Well Location

Please provide a map below following instructions on the back.

Well Contractor and Well Technician Information

Business Name of Well Contractor	Well Contractor's Licence No.
GEORGE DOWNING ESTATE DRILLING	1844

Business Address (Street Number/Name)	Municipality
410 RUE PRINCIPALE	GRENVILLE-SUR-LA-ROUGE

Province	Postal Code	Business E-mail Address
QC	J0V1B0	downing@hawk.igs.net

Bus. Telephone No. (inc. area code)	Name of Well Technician (Last Name, First Name)
8192426469	DOWNING STEPHEN

Well Technician's Licence No.	Signature of Technician and/or Contractor	Date Submitted
3326		2013/12/27

Comments: SEE ATTACHED

Well owner's information package delivered	Date Package Delivered	Date Work Completed
☐ Yes ☐ No		2012/12/03

Ministry Use Only

Audit No. Z163980

Received APR 03 2014

 © Queen's Printer for Ontario, 2007

Ministry's Copy

A136699
Z163980

#352 MACLAREN STREET

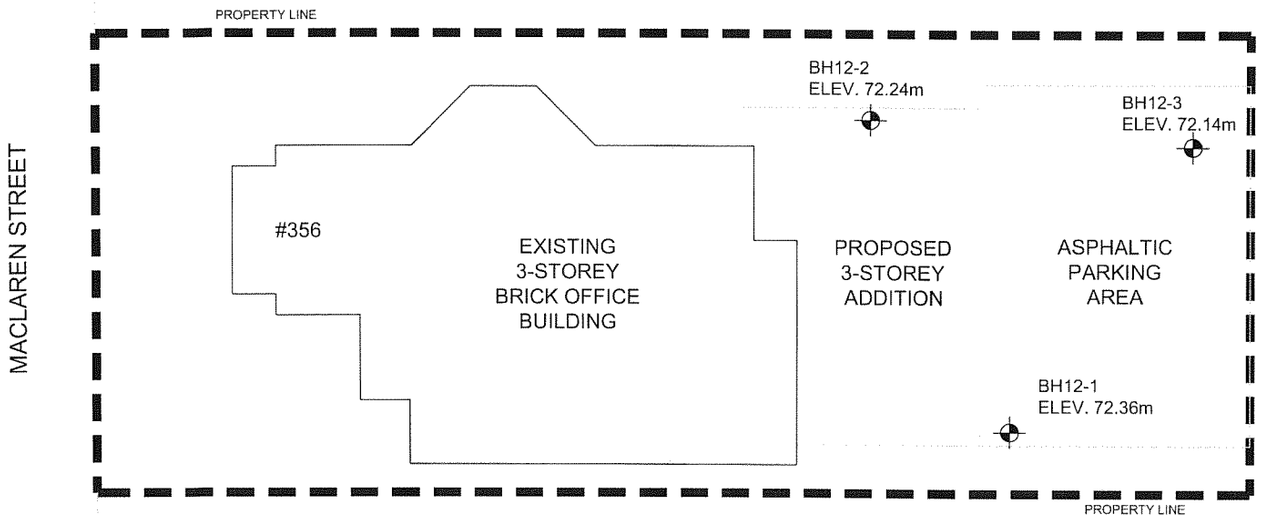

APR 03 2014

C-1844
Z163980

LEGEND

BH12-1 APPROXIMATE BOREHOLE LOCATION IN PLAN, CURRENT INVESTIGATION BY HOULE CHEVRIER ENGINEERING LTD.

98.95 GEODETIC ELEVATION AT GROUND SURFACE OF BOREHOLE, MEASURED IN METRES.

Client: AUBUT HOLDINGS LTD.		Location: 356 MACLAREN STREET OTTAWA, ONTARIO.	Revision: 0
Drawn by: M.L.	Approved by: A.C.	Project No.: 12-582	Scale: 1:125
Houle Chevrier Engineering		Title: BOREHOLE LOCATION PLAN	
		Date: January 2013	FIGURE 2

Ontario — Ministry of the Environment

Well Record

Regulation 903 Ontario Water Resources Act

Tag #: A168775 (Print Below) A168775

Measurements recorded in: ☑ Metric ☐ Imperial

5-16147 Page ____ of ____

Well Owner's Information

First Name	Last Name / Organization	E-mail Address	☐ Well Constructed by Well Owner
Great West life	Assurance Company		

Mailing Address (Street Number/Name)	Municipality	Province	Postal Code	Telephone No. (inc. area code)
330 university Ave Suite 300	Toronto	Ontario	M5G 1R8	

Well Location

Address of Well Location (Street Number/Name)	Township	Lot	Concession
269 Laurier Ave			

County/District/Municipality	City/Town/Village	Province	Postal Code
	ottawa	Ontario	

UTM Coordinates	Zone	Easting	Northing	Municipal Plan and Sublot Number	Other
NAD 83	18	445365	5029763		

Overburden and Bedrock Materials/Abandonment Sealing Record *(see instructions on the back of this form)*

General Colour	Most Common Material	Other Materials	General Description	Depth (m/ft) From	Depth (m/ft) To
BLK	Ashpalt	Gravel	Soft	0	.61
Brn	SAND	boulders	Soft	.61	4.27
BLK	Shale		Fractred HARD	4.27	12.45

Annular Space

Depth Set at (m/ft) From	To	Type of Sealant Used (Material and Type)	Volume Placed (m³/ft³)
0	.31	Flushmount/concrete	
.31	7.62	Benseal/Grout	
7.62	12.45	SAND	

Method of Construction

☐ Cable Tool ☑ Diamond
☐ Rotary (Conventional) ☐ Jetting
☐ Rotary (Reverse) ☐ Driving
☐ Boring ☐ Digging
☐ Air percussion
☑ Other, specify Direct Push

Well Use

☐ Public ☐ Commercial ☐ Not used
☐ Domestic ☐ Municipal ☐ Dewatering
☐ Livestock ☑ Test Hole ☑ Monitoring
☐ Irrigation ☐ Cooling & Air Conditioning
☐ Industrial
☐ Other, specify

Construction Record - Casing

Inside Diameter (cm/in)	Open Hole OR Material (Galvanized, Fibreglass, Concrete, Plastic, Steel)	Wall Thickness (cm/in)	Depth (m/ft) From	Depth (m/ft) To
3.45	PVC	.356	0	7.93

Construction Record - Screen

Outside Diameter (cm/in)	Material (Plastic, Galvanized, Steel)	Slot No.	Depth (m/ft) From	Depth (m/ft) To
4.21	PVC	10	7.93	12.45

Status of Well

☐ Water Supply
☐ Replacement Well
☑ Test Hole
☐ Recharge Well
☐ Dewatering Well
☑ Observation and/or Monitoring Hole
☐ Alteration (Construction)
☐ Abandoned, Insufficient Supply
☐ Abandoned, Poor Water Quality
☐ Abandoned, other, specify
☐ Other, specify

Water Details

Water found at Depth (m/ft)	Kind of Water	Hole Diameter Depth From	Depth To	Diameter (cm/in)
	☐ Fresh ☐ Untested ☐ Gas ☐ Other, specify			
	☐ Fresh ☐ Untested ☐ Gas ☐ Other, specify	0	4.27	8.3
	☐ Fresh ☐ Untested ☐ Gas ☐ Other, specify	4.27	12.45	5.7

Results of Well Yield Testing

After test of well yield, water was: ☐ Clear and sand free ☐ Other, specify

If pumping discontinued, give reason:

Pump intake set at (m/ft)

Pumping rate (l/min / GPM)

Duration of pumping ____ hrs + ____ min

Final water level end of pumping (m/ft)

If flowing give rate (l/min / GPM)

Recommended pump depth (m/ft)

Recommended pump rate (l/min / GPM)

Well production (l/min / GPM)

Disinfected? ☐ Yes ☐ No

	Draw Down Time (min)	Draw Down Water Level (m/ft)	Recovery Time (min)	Recovery Water Level (m/ft)
Static Level				
1			1	
2			2	
3			3	
4			4	
5			5	
10			10	
15			15	
20			20	
25			25	
30			30	
40			40	
50			50	
60			60	

Map of Well Location

Please provide a map below following instructions on the back.

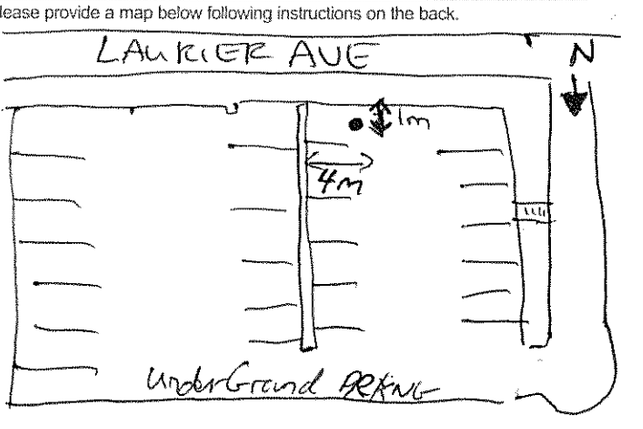

Comments:

Well Contractor and Well Technician Information

Business Name of Well Contractor	Well Contractor's Licence No.
Strata Drilling	7241

Business Address (Street Number/Name)	Municipality	Province	Postal Code	Business E-mail Address
165 sheilds Court	MarkHam	ON	L2R6V2	wrecords@stratagtl.com

Bus. Telephone No. (inc. area code)	Name of Well Technician (Last Name, First Name)	Well Technician's Licence No.	Signature of Technician and/or Contractor	Date Submitted
9057649304	Beatty Brian	3616		2014/10/03

Well owner's information package delivered ☐ Yes ☐ No

Date Package Delivered

Date Work Completed 2014/09/02

Ministry Use Only

Audit No Z 188406

Received 2014/10/03

0506E (2007/12) © Queen's Printer for Ontario, 2007

Ministry's Copy

Ontario — Ministry of the Environment

Well Tag No. *(Place Sticker and/or Print Below)* **Tag#: A173760** A173760

Well Record

Regulation 903 Ontario Water Resources Act

Measurements recorded in: [X] Metric [ ] Imperial

5-16268 Page _____ of _____

Well Owner's Information

First Name	Last Name / Organization	E-mail Address	[ ] Well Constructed by Well Owner
	1618721 Ontario Inc. The Hair Loft Lespa		

Mailing Address (Street Number/Name)	Municipality	Province	Postal Code	Telephone No. (inc. area code)
429 MacLaren Street	Ottawa	ON	K2P 0M7	(613) 232-0202

Well Location

Address of Well Location (Street Number/Name)	Township	Lot	Concession
429 McLearn			

County/District/Municipality	City/Town/Village	Province	Postal Code
	Ottawa	Ontario	

UTM Coordinates	Zone	Easting	Northing	Municipal Plan and Sublot Number	Other
NAD 83	18	445397	5029225		

Overburden and Bedrock Materials/Abandonment Sealing Record *(see instructions on the back of this form)*

General Colour	Most Common Material	Other Materials	General Description	Depth (m/ft) From	Depth (m/ft) To
BRN	Fill	Gravel / Sand	Soft	0	1.22
BRN	Silty Sand	Trace Clay	Soft	1.22	3.1
BRN	Silty Clay		Soft	3.1	4.88
GRY	Clay	Silt	Soft	4.88	6.1

Annular Space

Depth Set at (m/ft) From	Depth Set at (m/ft) To	Type of Sealant Used (Material and Type)	Volume Placed (m^3/ft^3)
0	.31	Concrete / Flushmount	
.31	2.74	Bentonite	
2.74	6.1	Sand	

Method of Construction

[ ] Cable Tool [ ] Diamond
[X] Rotary (Conventional) [ ] Jetting
[ ] Rotary (Reverse) [ ] Driving
[ ] Boring [ ] Digging
[ ] Air percussion
[ ] Other, *specify* _____

Well Use

[ ] Public [ ] Commercial [ ] Not used
[ ] Domestic [ ] Municipal [ ] Dewatering
[ ] Livestock [X] Test Hole [X] Monitoring
[ ] Irrigation [ ] Cooling & Air Conditioning
[ ] Industrial
[ ] Other, *specify* _____

Construction Record - Casing

Inside Diameter (cm/in)	Open Hole OR Material (Galvanized, Fibreglass, Concrete, Plastic, Steel)	Wall Thickness (cm/in)	Depth (m/ft) From	Depth (m/ft) To
5.20	PVC	.390	0	3.1

Construction Record - Screen

Outside Diameter (cm/in)	Material (Plastic, Galvanized, Steel)	Slot No.	Depth (m/ft) From	Depth (m/ft) To
6.03	PVC	10	3.1	6.1

Status of Well

[ ] Water Supply
[ ] Replacement Well
[X] Test Hole
[ ] Recharge Well
[ ] Dewatering Well
[X] Observation and/or Monitoring Hole
[ ] Alteration (Construction)
[ ] Abandoned, Insufficient Supply
[ ] Abandoned, Poor Water Quality
[ ] Abandoned, other, *specify*
[ ] Other, *specify*

Water Details

Water found at Depth (m/ft)	Kind of Water	Hole Diameter Depth From (m/ft)	Hole Diameter Depth To (m/ft)	Hole Diameter (cm/in)
[ ] Gas	[ ] Fresh [ ] Untested [ ] Other, *specify*	0	6.1	15.32
[ ] Gas	[ ] Fresh [ ] Untested [ ] Other, *specify*			
[ ] Gas	[ ] Fresh [ ] Untested [ ] Other, *specify*			

Results of Well Yield Testing

After test of well yield, water was:
[ ] Clear and sand free
[ ] Other, *specify* _____

If pumping discontinued, give reason:

Pump intake set at *(m/ft)*

Pumping rate *(l/min / GPM)*

Duration of pumping _____ hrs + _____ min

Final water level end of pumping *(m/ft)*

If flowing give rate *(l/min / GPM)*

Recommended pump depth *(m/ft)*

Recommended pump rate *(l/min / GPM)*

Well production *(l/min / GPM)*

Disinfected? [ ] Yes [ ] No

	Draw Down Time (min)	Draw Down Water Level (m/ft)	Recovery Time (min)	Recovery Water Level (m/ft)
Static Level				
1			1	
2			2	
3			3	
4			4	
5			5	
10			10	
15			15	
20			20	
25			25	
30			30	
40			40	
50			50	
60			60	

Map of Well Location

Please provide a map below following instructions on the back.

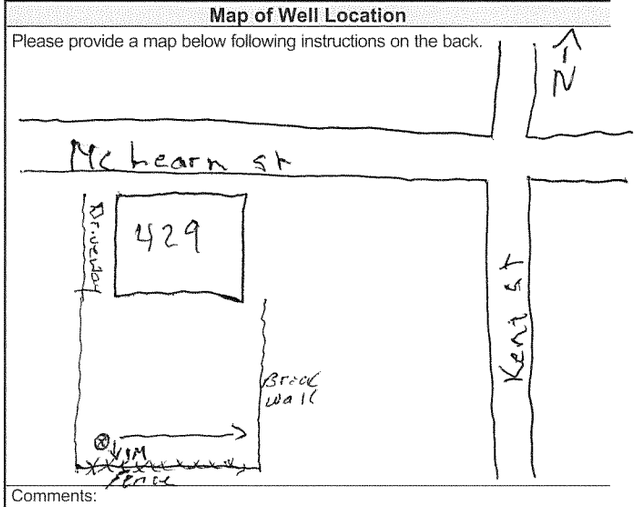

Comments:

Well Contractor and Well Technician Information

Business Name of Well Contractor	Well Contractor's Licence No.
Strata Drilling Group	7241

Business Address (Street Number/Name)	Municipality
165 Shields Court	Markham

Province	Postal Code	Business E-mail Address
ON	L3R 8V2	WLrecords@Stratasoil.com

Bus. Telephone No. (inc. area code)	Name of Well Technician (Last Name, First Name)
905 764 9304	Halladay, Phil

Well Technician's Licence No.	Signature of Technician and/or Contractor	Date Submitted
3832		2014/11/06

Well owner's information package delivered: [ ] Yes [ ] No

Date Package Delivered: _____

Date Work Completed: 2014/10/6

Ministry Use Only

Audit No. Z 198211

Received DEC 15 2014

 © Queen's Printer for Ontario, 2007

Ministry's Copy

Ontario — Ministry of the Environment

Well Record

Regulation 903 Ontario Water Resources Act

Well Tag No. *(Place Sticker and/or Print Below)* **Tag#: A173761** A173761

Measurements recorded in: ☒ Metric ☐ Imperial

S-16268 Page ____ of ____

Well Owner's Information

First Name	Last Name / Organization	Email Address	☐ Well Constructed by Well Owner
	1618721 Ontario Inc. The Hair Loft / Le Spa		

Mailing Address (Street Number/Name)	Municipality	Province	Postal Code	Telephone No. *(inc. area code)*
429 MacLaren Street	Ottawa	ON	K2P 0M7	

Well Location

Address of Well Location (Street Number/Name)	Township	Lot	Concession
429 McLearn			

County/District/Municipality	City/Town/Village	Province	Postal Code
	Ottawa	Ontario	

UTM Coordinates	Zone	Easting	Northing	Municipal Plan and Sublot Number	Other
NAD 83	18	449405	5029222		

Overburden and Bedrock Materials/Abandonment Sealing Record *(see instructions on the back of this form)*

General Colour	Most Common Material	Other Materials	General Description	Depth (m/ft) From	Depth (m/ft) To
BRN	Fill	Gravel / Sand	Soft	0	1.22
BRN	Silty Sand	Trace Clay	Soft	1.22	3.1
BRN	Silty Clay		Soft	3.1	4.88
GRY	Clay	Silt	Soft	4.88	6.1

Annular Space

Depth Set at (m/ft) From	Depth Set at (m/ft) To	Type of Sealant Used (Material and Type)	Volume Placed (m^3/ft^3)
0	.31	Concrete / Flushmount	
.31	2.74	Bentonite	
2.74	6.1	Sand	

Method of Construction

☐ Cable Tool ☐ Diamond
☒ Rotary (Conventional) ☐ Jetting
☐ Rotary (Reverse) ☐ Driving
☐ Boring ☐ Digging
☐ Air percussion
☐ Other, *specify*

Well Use

☐ Public ☐ Commercial ☐ Not used
☐ Domestic ☐ Municipal ☐ Dewatering
☐ Livestock ☒ Test Hole ☑ Monitoring
☐ Irrigation ☐ Cooling & Air Conditioning
☐ Industrial
☐ Other, *specify*

Construction Record - Casing

Inside Diameter (cm/in)	Open Hole OR Material (Galvanized, Fibreglass, Concrete, Plastic, Steel)	Wall Thickness (cm/in)	Depth (m/ft) From	Depth (m/ft) To
5.20	PVC	390	0	3.1

Construction Record - Screen

Outside Diameter (cm/in)	Material (Plastic, Galvanized, Steel)	Slot No.	Depth (m/ft) From	Depth (m/ft) To
6.03	PVC	10	3.1	6.1

Status of Well

☐ Water Supply
☐ Replacement Well
☑ Test Hole
☐ Recharge Well
☐ Dewatering Well
☒ Observation and/or Monitoring Hole
☐ Alteration (Construction)
☐ Abandoned, Insufficient Supply
☐ Abandoned, Poor Water Quality
☐ Abandoned, other, *specify*
☐ Other, *specify*

Water Details

Water found at Depth (m/ft)	Kind of Water	Other, *specify*
	☐ Fresh ☐ Untested ☐ Gas	
	☐ Fresh ☐ Untested ☐ Gas	
	☐ Fresh ☐ Untested ☐ Gas	

Hole Diameter

Depth (m/ft) From	Depth (m/ft) To	Diameter (cm/in)
0	6.1	15.32

Results of Well Yield Testing

After test of well yield, water was:
☐ Clear and sand free
☐ Other, *specify*

If pumping discontinued, give reason:

Pump intake set at *(m/ft)*

Pumping rate *(l/min / GPM)*

Duration of pumping ____ hrs + ____ min

Final water level end of pumping *(m/ft)*

If flowing give rate *(l/min / GPM)*

Recommended pump depth *(m/ft)*

Recommended pump rate *(l/min / GPM)*

Well production *(l/min / GPM)*

Disinfected? ☐ Yes ☐ No

	Draw Down Time (min)	Draw Down Water Level (m/ft)	Recovery Time (min)	Recovery Water Level (m/ft)
Static Level				
1			1	
2			2	
3			3	
4			4	
5			5	
10			10	
15			15	
20			20	
25			25	
30			30	
40			40	
50			50	
60			60	

Map of Well Location

Please provide a map below following instructions on the back.

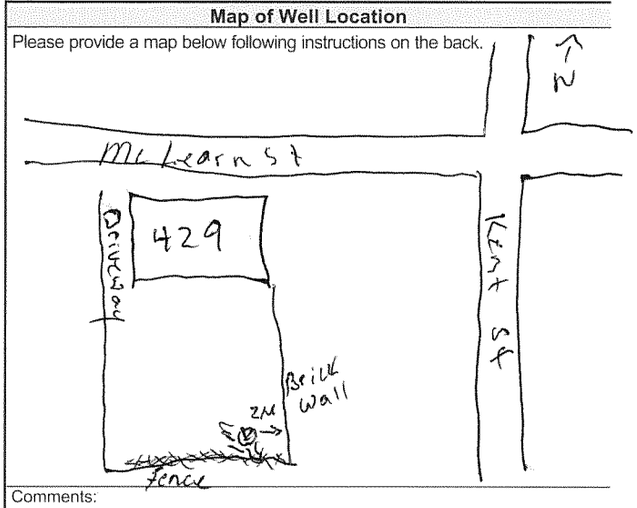

Comments:

Well Contractor and Well Technician Information

Business Name of Well Contractor	Well Contractor's Licence No.
Strata Drilling Group	7241

Business Address (Street Number/Name)	Municipality
165 Shields Court	Markham

Province	Postal Code	Business E-mail Address
ON	L3R8V2	Wtrecords@Stratasoil.ca

Bus. Telephone No. *(inc. area code)*	Name of Well Technician (Last Name, First Name)
9057649304	Halladay Phil

Well Technician's Licence No.	Signature of Technician and/or Contractor	Date Submitted
3872		2014/11/06

Well owner's information package delivered	Date Package Delivered	Date Work Completed
☐ Yes ☐ No		2014/11/06

Ministry Use Only

Audit No. Z 198210

DEC 15 2014 Received

© Queen's Printer for Ontario, 2007

Ministry's Copy

Ontario — Ministry of the Environment

Well Tag No. (Place Sticker and/or Print Below): A173762 — Tag#: A173762

Well Record

Regulation 903 Ontario Water Resources Act

Measurements recorded in: [X] Metric [ ] Imperial

5-16269 Page ____ of ____

Well Owner's Information

First Name	Last Name / Organization	E-mail Address	[ ] Well Constructed by Well Owner
	1618721 Ontario Inc. The Hair Loft / Le Spa		

Mailing Address (Street Number/Name)	Municipality	Province	Postal Code	Telephone No. (inc. area code)
429 MacLaren Street	Ottawa	ON	K2P 0H7	(613) 232-0202

Well Location

Address of Well Location (Street Number/Name)	Township	Lot	Concession
429 McLaren			

County/District/Municipality	City/Town/Village	Province	Postal Code
		Ontario	

UTM Coordinates	Zone	Easting	Northing	Municipal Plan and Sublot Number	Other
NAD 83	18	445410	5024217		

Overburden and Bedrock Materials/Abandonment Sealing Record (see instructions on the back of this form)

General Colour	Most Common Material	Other Materials	General Description	Depth (m/ft) From	Depth (m/ft) To
BRN	Fill	Gravel Sand	Soft	0	1.22
BRN	Slt Sand	Trace Clay	Soft	1.22	3.1
BRN	Slt Clay		Soft	3.1	4.88
GRY	Clay	Slt	Soft	4.88	6.1

Annular Space

Depth Set at (m/ft) From	To	Type of Sealant Used (Material and Type)	Volume Placed (m³/ft³)
0	.31	concrete/flushmount	
.31	2.74	bentonite chips	
2.74	6.1	Filter Sand	

Method of Construction

[ ] Cable Tool [ ] Diamond
[X] Rotary (Conventional) [ ] Jetting
[ ] Rotary (Reverse) [ ] Driving
[ ] Boring [ ] Digging
[ ] Air percussion
[X] Other, specify: direct push

Well Use

[ ] Public [ ] Commercial [ ] Not used
[ ] Domestic [ ] Municipal [ ] Dewatering
[ ] Livestock [X] Test Hole [X] Monitoring
[ ] Irrigation [ ] Cooling & Air Conditioning
[ ] Industrial
[ ] Other, specify

Construction Record - Casing

Inside Diameter (cm/in)	Open Hole OR Material (Galvanized, Fibreglass, Concrete, Plastic, Steel)	Wall Thickness (cm/in)	Depth (m/ft) From	Depth (m/ft) To
5.20	PVC	.390	0	3.1

Construction Record - Screen

Outside Diameter (cm/in)	Material (Plastic, Galvanized, Steel)	Slot No.	Depth (m/ft) From	Depth (m/ft) To
6.03	PVC	10	3.1	6.1

Status of Well

[ ] Water Supply
[ ] Replacement Well
[X] Test Hole
[ ] Recharge Well
[ ] Dewatering Well
[X] Observation and/or Monitoring Hole
[ ] Alteration (Construction)
[ ] Abandoned, Insufficient Supply
[ ] Abandoned, Poor Water Quality
[ ] Abandoned, other, specify
[ ] Other, specify

Water Details

Water found at Depth (m/ft)	Kind of Water	Gas	Other, specify
	[ ] Fresh [ ] Untested	[ ]	
	[ ] Fresh [ ] Untested	[ ]	
	[ ] Fresh [ ] Untested	[ ]	

Hole Diameter

Depth (m/ft) From	To	Diameter (cm/in)
0	6.1	15.32

Well Contractor and Well Technician Information

Business Name of Well Contractor	Well Contractor's Licence No.
Strata Drilling Group	7241

Business Address (Street Number/Name)	Municipality
165 Shields Crt	Markham

Province	Postal Code	Business E-mail Address
ON	L3R 5N4	wrecords@stratagoil.com

Bus. Telephone No. (inc. area code)	Name of Well Technician (Last Name, First Name)
905 764 9304	Halladay Phil

Well Technician's Licence No.	Signature of Technician and/or Contractor	Date Submitted
3832		2014/11/06

Results of Well Yield Testing

After test of well yield, water was:
[ ] Clear and sand free
[ ] Other, specify

If pumping discontinued, give reason:

Pump intake set at (m/ft)

Pumping rate (l/min / GPM)

Duration of pumping ____ hrs + ____ min

Final water level end of pumping (m/ft)

If flowing give rate (l/min / GPM)

Recommended pump depth (m/ft)

Recommended pump rate (l/min / GPM)

Well production (l/min / GPM)

Disinfected? [ ] Yes [ ] No

	Draw Down Time (min)	Draw Down Water Level (m/ft)	Recovery Time (min)	Recovery Water Level (m/ft)
Static Level				
1			1	
2			2	
3			3	
4			4	
5			5	
10			10	
15			15	
20			20	
25			25	
30			30	
40			40	
50			50	
60			60	

Map of Well Location

Please provide a map below following instructions on the back.

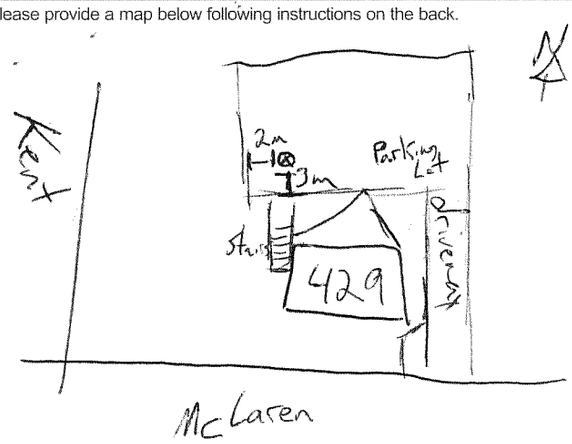

Comments:

Well owner's information package delivered: [ ] Yes [ ] No

Date Package Delivered: Y Y Y Y M M D D

Date Work Completed: 2014/106

Ministry Use Only

Audit No Z 188288

DEC 15 2014 Received

© Queen's Printer for Ontario, 2007

Ministry's Copy

Ontario (https://www.ontario.ca/page/government-ontario)

Map: Well records

This map allows you to search and view well record information from reported wells in Ontario.

Full dataset is available in the Open Data catalogue (https://data.ontario.ca/dataset/well-records) .

Go Back to Map

Well ID

Well ID Number: 7236607
Well Audit Number: *Z171315*
Well Tag Number: *A148005*
This table contains information from the original well record and any subsequent updates.

Well Location

Address of Well Location	180 METCALFE STREET
Township	NEPEAN TOWNSHIP
Lot	
Concession	
County/District/Municipality	OTTAWA-CARLETON
City/Town/Village	
Province	ON
Postal Code	n/a
UTM Coordinates	NAD83 — Zone 18 Easting: 445686.00 Northing: 5029686.00
Municipal Plan and Sublot Number	
Other	

Overburden and Bedrock Materials Interval

General Colour	Most Common Material	Other Materials	General Description	Depth From	Depth To
	----			0 m	.05 m
GREY	LMSN	FILL	SAND	.05 m	.35 m
BRWN	SAND	FILL	CLAY	.35 m	1.3 m
GREY	CLAY	SILT		1.3 m	2.8 m

GREY	CLAY			2.8 m	7.5 m
GREY	SILT	TILL	SNDY	7.5 m	13.7 m

Annular Space/Abandonment Sealing Record

Depth From	Depth To	Type of Sealant Used (Material and Type)	Volume Placed
.3 m	4.3 m	BENTONITE	

Method of Construction & Well Use

Method of Construction	Well Use
H.S.A.	
	Monitoring

Status of Well

Observation Wells

Construction Record - Casing

Inside Diameter	Open Hole or material	Depth From	Depth To
5.08 cm	PLASTIC	0 m	4.6 m

Construction Record - Screen

Outside Diameter	Material	Depth From	Depth To
5.86 cm	PLASTIC	4.6 m	7.6 m

Well Contractor and Well Technician Information

Well Contractor's Licence Number: 1844

Results of Well Yield Testing

After test of well yield, water was	
If pumping discontinued, give reason	
Pump intake set at	
Pumping Rate	
Duration of Pumping	

Final water level	
If flowing give rate	
Recommended pump depth	
Recommended pump rate	
Well Production	
Disinfected?	

Draw Down & Recovery

Draw Down Time(min)	Draw Down Water level	Recovery Time(min)	Recovery Water level
SWL			
1		1	
2		2	
3		3	
4		4	
5		5	
10		10	
15		15	
20		20	
25		25	
30		30	
40		40	
45		45	
50		50	
60		60	

Water Details

Water Found at Depth	Kind
7.1 m	Untested

Hole Diameter

Depth From	Depth To	Diameter
0 m	13.7 m	20.3 cm

Audit Number: Z171315

Date Well Completed: April 12, 2014

Date Well Record Received by MOE: January 29, 2015

Related

How to use a Ministry of the Environment map (https://www.ontario.ca/page/how-use-ministry-environment-map#wells)

Technical documentation: Metadata record (https://data.ontario.ca/dataset/well-records/resource/3031344e-e3f2-48d5-888c-c1deadfd2f77)

Updated: January 10, 2024
Published: March 20, 2014

Ontario (https://www.ontario.ca/page/government-ontario)

Map: Well records

This map allows you to search and view well record information from reported wells in Ontario.

Full dataset is available in the Open Data catalogue (https://data.ontario.ca/dataset/well-records) .

Go Back to Map

Well ID

Well ID Number: 7236609
Well Audit Number: *Z171364*
Well Tag Number: *A148005*
This table contains information from the original well record and any subsequent updates.

Well Location

Address of Well Location	180 METCALFE STREET
Township	NEPEAN TOWNSHIP
Lot	
Concession	
County/District/Municipality	OTTAWA-CARLETON
City/Town/Village	Ottawa
Province	ON
Postal Code	n/a
UTM Coordinates	NAD83 — Zone 18 Easting: 445694.00 Northing: 5029684.00
Municipal Plan and Sublot Number	
Other	

Overburden and Bedrock Materials Interval

General Colour	Most Common Material	Other Materials	General Description	Depth From	Depth To
	----			0 m	.1 m
GREY	LMSN			.1 m	.25 m
GREY	SAND	FILL	GRVL	.25 m	1.7 m
GREY	CLAY	SILT		1.7 m	9 m

GREY	CLAY	SILT	TILL	9 m	16.2 m

Annular Space/Abandonment Sealing Record

Depth From	Depth To	Type of Sealant Used (Material and Type)	Volume Placed
.3 m	2.7 m	BENTONITE	

Method of Construction & Well Use

Method of Construction	Well Use
H.S.A.	
	Monitoring

Status of Well

Observation Wells

Construction Record - Casing

Inside Diameter	Open Hole or material	Depth From	Depth To
5.08 cm	PLASTIC	0 m	3 m

Construction Record - Screen

Outside Diameter	Material	Depth From	Depth To
5.86 cm	PLASTIC	3 m	7.6 m

Well Contractor and Well Technician Information

Well Contractor's Licence Number: 1844

Results of Well Yield Testing

After test of well yield, water was	
If pumping discontinued, give reason	
Pump intake set at	
Pumping Rate	
Duration of Pumping	
Final water level	

If flowing give rate	
Recommended pump depth	
Recommended pump rate	
Well Production	
Disinfected?	

Draw Down & Recovery

Draw Down Time(min)	Draw Down Water level	Recovery Time(min)	Recovery Water level
SWL			
1		1	
2		2	
3		3	
4		4	
5		5	
10		10	
15		15	
20		20	
25		25	
30		30	
40		40	
45		45	
50		50	
60		60	

Water Details

Water Found at Depth	Kind
7.6 m	Untested

Hole Diameter

Depth From	Depth To	Diameter
0 m	16.2 m	20.3 cm

Audit Number: Z171364

Date Well Completed: April 12, 2014

Date Well Record Received by MOE: January 29, 2015

Related

How to use a Ministry of the Environment map (https://www.ontario.ca/page/how-use-ministry-environment-map#wells)

Technical documentation: Metadata record (https://data.ontario.ca/dataset/well-records/resource/3031344e-e3f2-48d5-888c-c1deadfd2f77)

Updated: January 10, 2024
Published: March 20, 2014

7246842

Ontario — Ministry of the Environment and Climate Change

Measurements recorded in: ☐ Metric ☒ Imperial

Well Tag #: A165621 (below) A165621

Well Record

Regulation 903 Ontario Water Resources Act

S-17328 Page ____ of ____

LOBLAW REAL ESTATE

[redacted]

Address of Well Location (Street Number/Name)	Township	Lot	Concession
296 Bank st ~~Ottawa~~			

County/District/Municipality	City/Town/Village	Province	Postal Code
	Ottawa	Ontario	

UTM Coordinates	Zone	Easting	Northing	Municipal Plan and Sublot Number	Other
NAD 83	18	756963	4591509		

Overburden and Bedrock Materials/Abandonment Sealing Record *(see instructions on the back of this form)*

General Colour	Most Common Material	Other Materials	General Description	Depth (m/ft) From	Depth (m/ft) To
GRY	Concrete			0	1
GRY	Clay	silt		1	10
~~MIXED~~	T. 11			10	20

Annular Space

Depth Set at (m/ft) From	To	Type of Sealant Used (Material and Type)	Volume Placed (m³/ft³)
0	1	concrete flushmount	
1	9	bensenl	
9	20	filter sand	

Method of Construction

☐ Cable Tool ☐ Diamond
☐ Rotary (Conventional) ☐ Jetting
☐ Rotary (Reverse) ☐ Driving
☐ Boring ☐ Digging
☐ Air percussion
☒ Other, *specify* direct push

Well Use

☐ Public ☐ Commercial ☐ Not used
☐ Domestic ☐ Municipal ☐ Dewatering
☐ Livestock ☒ Test Hole ☒ Monitoring
☐ Irrigation ☐ Cooling & Air Conditioning
☐ Industrial
☐ Other, *specify*

Construction Record - Casing

Inside Diameter (cm/in)	Open Hole OR Material (Galvanized, Fibreglass, Concrete, Plastic, Steel)	Wall Thickness (cm/in)	Depth (m/ft) From	Depth (m/ft) To
1.38	PVC	.14	0	10

Construction Record - Screen

Outside Diameter (cm/in)	Material (Plastic, Galvanized, Steel)	Slot No.	Depth (m/ft) From	Depth (m/ft) To
1.66	PVC	10	10	20

Status of Well

☐ Water Supply
☐ Replacement Well
☒ Test Hole
☐ Recharge Well
☐ Dewatering Well
☒ Observation and/or Monitoring Hole
☐ Alteration (Construction)
☐ Abandoned, Insufficient Supply
☐ Abandoned, Poor Water Quality
☐ Abandoned, other, *specify*
☐ Other, *specify*

Water Details

Water found at Depth (m/ft)	Kind of Water: ☐ Fresh ☐ Untested ☐ Gas ☐ Other, specify
Water found at Depth (m/ft)	Kind of Water: ☐ Fresh ☐ Untested ☐ Gas ☐ Other, specify
Water found at Depth (m/ft)	Kind of Water: ☐ Fresh ☐ Untested ☐ Gas ☐ Other, specify

Hole Diameter

Depth (m/ft) From	To	Diameter (cm/in)
0	20	2.375

Results of Well Yield Testing

After test of well yield, water was:
☐ Clear and sand free
☐ Other, *specify*

If pumping discontinued, give reason:

Pump intake set at (m/ft)

Pumping rate (l/min / GPM)

Duration of pumping ____ hrs + ____ min

Final water level end of pumping (m/ft)

If flowing give rate (l/min / GPM)

Recommended pump depth (m/ft)

Recommended pump rate (l/min / GPM)

Well production (l/min / GPM)

Disinfected? ☐ Yes ☐ No

	Draw Down Time (min)	Draw Down Water Level (m/ft)	Recovery Time (min)	Recovery Water Level (m/ft)
Static Level				
1			1	
2			2	
3			3	
4			4	
5			5	
10			10	
15			15	
20			20	
25			25	
30			30	
40			40	
50			50	
60			60	

Map of Well Location

Please provide a map below following instructions on the back.

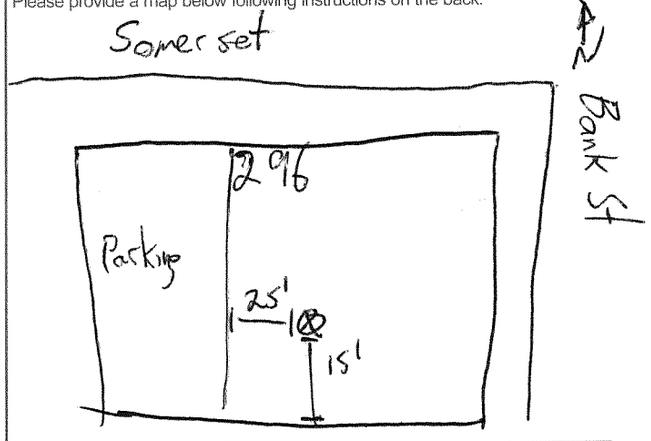

Comments:

Well Contractor and Well Technician Information

Business Name of Well Contractor	Well Contractor's Licence No.
Strata Drilling Group	7241

Business Address (Street Number/Name)	Municipality
4 record@Stratasol.com	Markham

Province	Postal Code	Business E-mail Address
ON	L3R8V2	165 Shields Court Markham

Bus. Telephone No. (inc. area code)	Name of Well Technician (Last Name, First Name)
905 940 7919	Beatty Brian

Well Technician's Licence No.	Signature of Technician and/or Contractor	Date Submitted
3616		2015 07 17

Well owner's information package delivered	Date Package Delivered	Date Work Completed
☐ Yes ☐ No	Y Y Y Y M M D D	2015 07 17

Ministry Use Only

Audit No Z 208884

Received AUG 24 2015

0506E (2014/11) **Ministry's Copy**

© Queen's Printer for Ontario, 2014

7246843

Ontario — Ministry of the Environment and Climate Change

Measurements recorded in: ☐ Metric ☒ Imperial

Well Tag #: A163032 (N) A163032

Well Record

Regulation 903 Ontario Water Resources Act

5-17328 Page ____ of ____

LOBLAW REAL ESTATE

Address of Well Location (Street Number/Name)	Township	Lot	Concession
296 Bank St			

County/District/Municipality	City/Town/Village	Province	Postal Code
	Ottawa	Ontario	

UTM Coordinates	Zone	Easting	Northing	Municipal Plan and Sublot Number	Other
NAD 83	18	756963	4541509		

Overburden and Bedrock Materials/Abandonment Sealing Record *(see instructions on the back of this form)*

General Colour	Most Common Material	Other Materials	General Description	Depth (m/ft) From	Depth (m/ft) To
GRY	Concrete		hard	0	1
GRY	Clay	Silt	soft, wet	1	10

Annular Space

Depth Set at (m/ft) From	To	Type of Sealant Used (Material and Type)	Volume Placed (m³/ft³)
0	1	Concrete / flushmount	
1	2.5	bensead	
2.5	10	filter sand	

Method of Construction

☐ Cable Tool ☐ Diamond ☐ Rotary (Conventional) ☐ Jetting ☐ Rotary (Reverse) ☐ Driving ☐ Boring ☐ Digging ☐ Air percussion ☒ Other, specify direct push

Well Use

☐ Public ☐ Commercial ☐ Not used ☐ Domestic ☐ Municipal ☐ Dewatering ☐ Livestock ☒ Test Hole ☒ Monitoring ☐ Irrigation ☐ Cooling & Air Conditioning ☐ Industrial ☐ Other, specify

Construction Record - Casing

Inside Diameter (cm/in)	Open Hole OR Material (Galvanized, Fibreglass, Concrete, Plastic, Steel)	Wall Thickness (cm/in)	Depth (m/ft) From	Depth (m/ft) To
1.38	PVC	.14	0	3

Construction Record - Screen

Outside Diameter (cm/in)	Material (Plastic, Galvanized, Steel)	Slot No.	Depth (m/ft) From	Depth (m/ft) To
1.66	PVC	10	3	10

Status of Well

☐ Water Supply ☐ Replacement Well ☒ Test Hole ☐ Recharge Well ☐ Dewatering Well ☒ Observation and/or Monitoring Hole ☐ Alteration (Construction) ☐ Abandoned, Insufficient Supply ☐ Abandoned, Poor Water Quality ☐ Abandoned, other, specify ☐ Other, specify

Water Details

Water found at Depth (m/ft)	Kind of Water	
	☐ Fresh ☐ Untested ☐ Gas ☐ Other, specify	
	☐ Fresh ☐ Untested ☐ Gas ☐ Other, specify	
	☐ Fresh ☐ Untested ☐ Gas ☐ Other, specify	

Hole Diameter

Depth (m/ft) From	To	Diameter (cm/in)
0	10	2.375

Results of Well Yield Testing

After test of well yield, water was: ☐ Clear and sand free ☐ Other, specify

If pumping discontinued, give reason:

Pump intake set at (m/ft)

Pumping rate (l/min / GPM)

Duration of pumping ____ hrs + ____ min

Final water level end of pumping (m/ft)

If flowing give rate (l/min / GPM)

Recommended pump depth (m/ft)

Recommended pump rate (l/min / GPM)

Well production (l/min / GPM)

Disinfected? ☐ Yes ☐ No

	Draw Down Time (min)	Draw Down Water Level (m/ft)	Recovery Time (min)	Recovery Water Level (m/ft)
Static Level				
1			1	
2			2	
3			3	
4			4	
5			5	
10			10	
15			15	
20			20	
25			25	
30			30	
40			40	
50			50	
60			60	

Map of Well Location

Please provide a map below following instructions on the back.

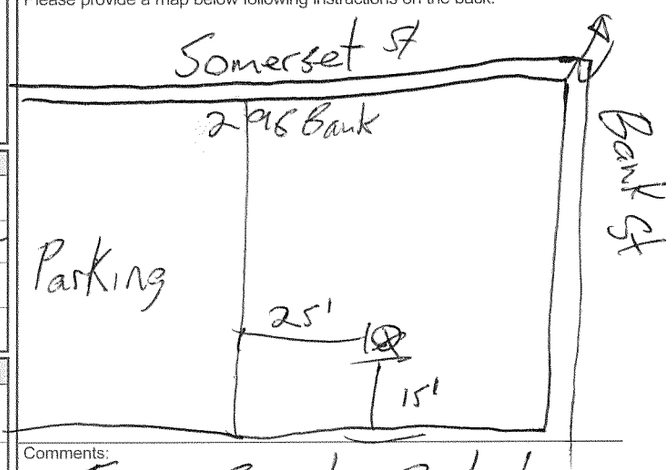

Comments: Exp General Contractors

Well Contractor and Well Technician Information

Business Name of Well Contractor	Well Contractor's Licence No.
Strata Drilling Group	7141

Business Address (Street Number/Name)	Municipality
165 Shields Court	Markham

Province	Postal Code	Business E-mail Address
ON	L3R8V2	wrecords@stratasoil.com

Bus. Telephone No. (inc. area code)	Name of Well Technician (Last Name, First Name)
9059407919	Beath, Brian

Well Technician's Licence No.	Signature of Technician and/or Contractor	Date Submitted
3616		2015 07 17

Well owner's information package delivered ☐ Yes ☐ No

Date Package Delivered: Y Y Y Y M M D D

Date Work Completed: 2015 07 17

Ministry Use Only

Audit No Z 208885

Received AUG 24 2015

0506E (2014/11)

Ministry's Copy

© Queen's Printer for Ontario, 2014

Ontario

Ministry of the Environment and Climate Change

Well Record for Well Cluster - Part 1 of 3

(Only for Multiple Test Holes or Dewatering Wells)

Regulation 903 Ontario Water Resources Act

All measurements recorded in: ☒ Metric ☐ Imperial

Follow instructions on the front and back of this form. Print or Type

Well Tag No. of Deepest Well: *(Print Well Tag No.)* A203689

Well # on Drawing of Deepest Well: BH2

Page 1 of 1

Well Cluster Location Information

Address of Well Location (Street Number(s)/Name(s), RR, if available)	Lot(s)	Concession(s)	Geographic Township	County/District/Upper Tier Municipality
176 NEPEAN STREET, 293-309 LISGAR STREET				

City, Town, Village or Hamlet	Province	GPS Unit Make	Model	Unit Mode of Operation
OTTAWA	Ontario	GARMIN	ETREX	☐ Undifferentiated ☐ Averaged ☐ Differentiated, specify:

Mandatory Attachments/Additional Information

☒ Land Owner Consent Form must be attached.

☒ Detailed Drawing of All Well Locations must be attached.

I, the person constructing the well, will promptly submit to the Director, on request, any additional information in my custody or control related to any well in the well cluster that I have constructed.

Signature of Technician/Contractor — Date (yyyy/mm/dd): 2017/09/18

Well Details

Well # on Drawing	UTM Coordinates Zone	Easting	Northing	Hole Depth (m/ft)	Hole Diameter (cm/in)	Method of Construction	Casing Material; Diameter (cm/in)	Casing (m/ft) From	Casing (m/ft) To	Screen Interval (m/ft) From	Screen Interval (m/ft) To	Annular Space Material (m/ft) From	Annular Space Material (m/ft) To	Annular Space Material:	Overburden/Bedrock or Abandonment Filing Material Intervals (m/ft)	Static Water Level (m/ft)	Date of Completion (yyyy/mm/dd)
BH1	18	445448	5029568	9.1 / 19.2	20.3 / 7.62	HSA DIAMOND NQ/W	3.18	0.1	16.15	16.15	19.2	0.31	15.85	BENTONITE	0-1.5 → 4.6 → 9.1 → 19.2 BACKFILL, CLAY, TILL, SHALE BEDROCK	10.21	2017/08/21
BH1A	18	445440	5029546	7.6 / 12.19	20.3 / 7.62	HSA DIAMOND NQ/W	3.18	0.1	9.5	9.1	12.19	0.31	8.8	BENTONITE	→1.5 →4.6 →7.6 → 12.19 BACKFILL, CLAY, TILL, SHALE BEDROCK	10.29	2017/08/23
BH2	18	445485	5029547	7.6 / 19.25	20.3 / 7.62	HSA DIAMOND NQ/W	3.18	0.1	16.2	16.2	19.25	0.31	15.85	BENTONITE	0-1.2 → 4.3 → 7.6 → 19.25 BACKFILL, CLAY, TILL, SHALE BEDROCK	11.6	2017/08/24
BH3	18	445458	5029576	7.3 / 13.16	20.3 / 7.62	HSA DIAMOND NQ/W	3.18	0.1	10.17	10.17	13.16	0.31	9.75	BENTONITE	0-1.2 → 3.7 → 7.3 → 13.16 BACKFILL, CLAY, TILL, SHALE BEDROCK	13.16	2017/08/22
BH5	18	445493	5029527	9.1 / 12.12	20.3 / 7.62	HSA DIAMOND NQ/W	3.18	0.1	9.15	9.15	12.12	0.31	8.83	BENTONITE	0-1.2 → 4.3 → 7.9 → 12.12 BACKFILL, CLAY, TILL, SHALE BEDROCK	11.31	2017/08/23

Well Contractor and Well Technician Information

Business Name of Well Contractor	Business Address (Street Number/Name, RR)	Municipality	Province
EASTERN ONTARIO DIAMOND DRILLING	3780 COUNTY ROAD 17, P.O. BOX 33	HAWKESBURY	ON

Postal Code	Bus. Telephone No.	Well Contractor's Licence No.	Business E-mail Address
K6A2R2	(613) 632-7769	7328	eedd@forgedowningdrilling.com

Name of Well Technician (First Name, Last Name)	Well Technician's Licence No.	Signature of Well Technician	Date Submitted (yyyy/mm/dd)
STEPHEN DOWNING	3326		2017/09/18

Date First Well in Cluster Constructed or Abandoned (yyyy/mm/dd)	Date Last Well in Cluster Completed (yyyy/mm/dd)
2017/08/21	2017/08/24

Well Abandonment

Person Abandoning the Wells:

Name: n/a

(Print or Type) - See instruction 11 on the back of this form

Ministry Use Only

Date Received (yyyy/mm/dd)	Audit No.
OCT 06 2017	C 30157

Comments:

 © Queen's Printer for Ontario, 2014

Ministry's Copy

Ontario Ministry of the Environment

Well Record for Well Cluster - Part 3 of 3
Detailed Drawing of All Well Locations

Note: This **Well Record for Well Cluster Part 3 - Detailed Drawing of all Well Locations,** must be attached to Parts 1 and 2. The drawing must include all property boundaries, an arrow indicating the North direction, all named roads and sufficient measurements to locate all wells in the cluster in relation to fixed points. The drawing must show the location of each well and each well must be numbered on the drawing to match number used for that well on the **Well Record for Well Cluster Parts 1 and 2.** The well with the well tag must be clearly identified on the Drawing.
UTM coordinates should appear beside each well, if space permits. Additional comments on wells can be included on the drawing

Well Tag Number: # A203689

"Well Record for Well Cluster" Form Audit Number: # C30157

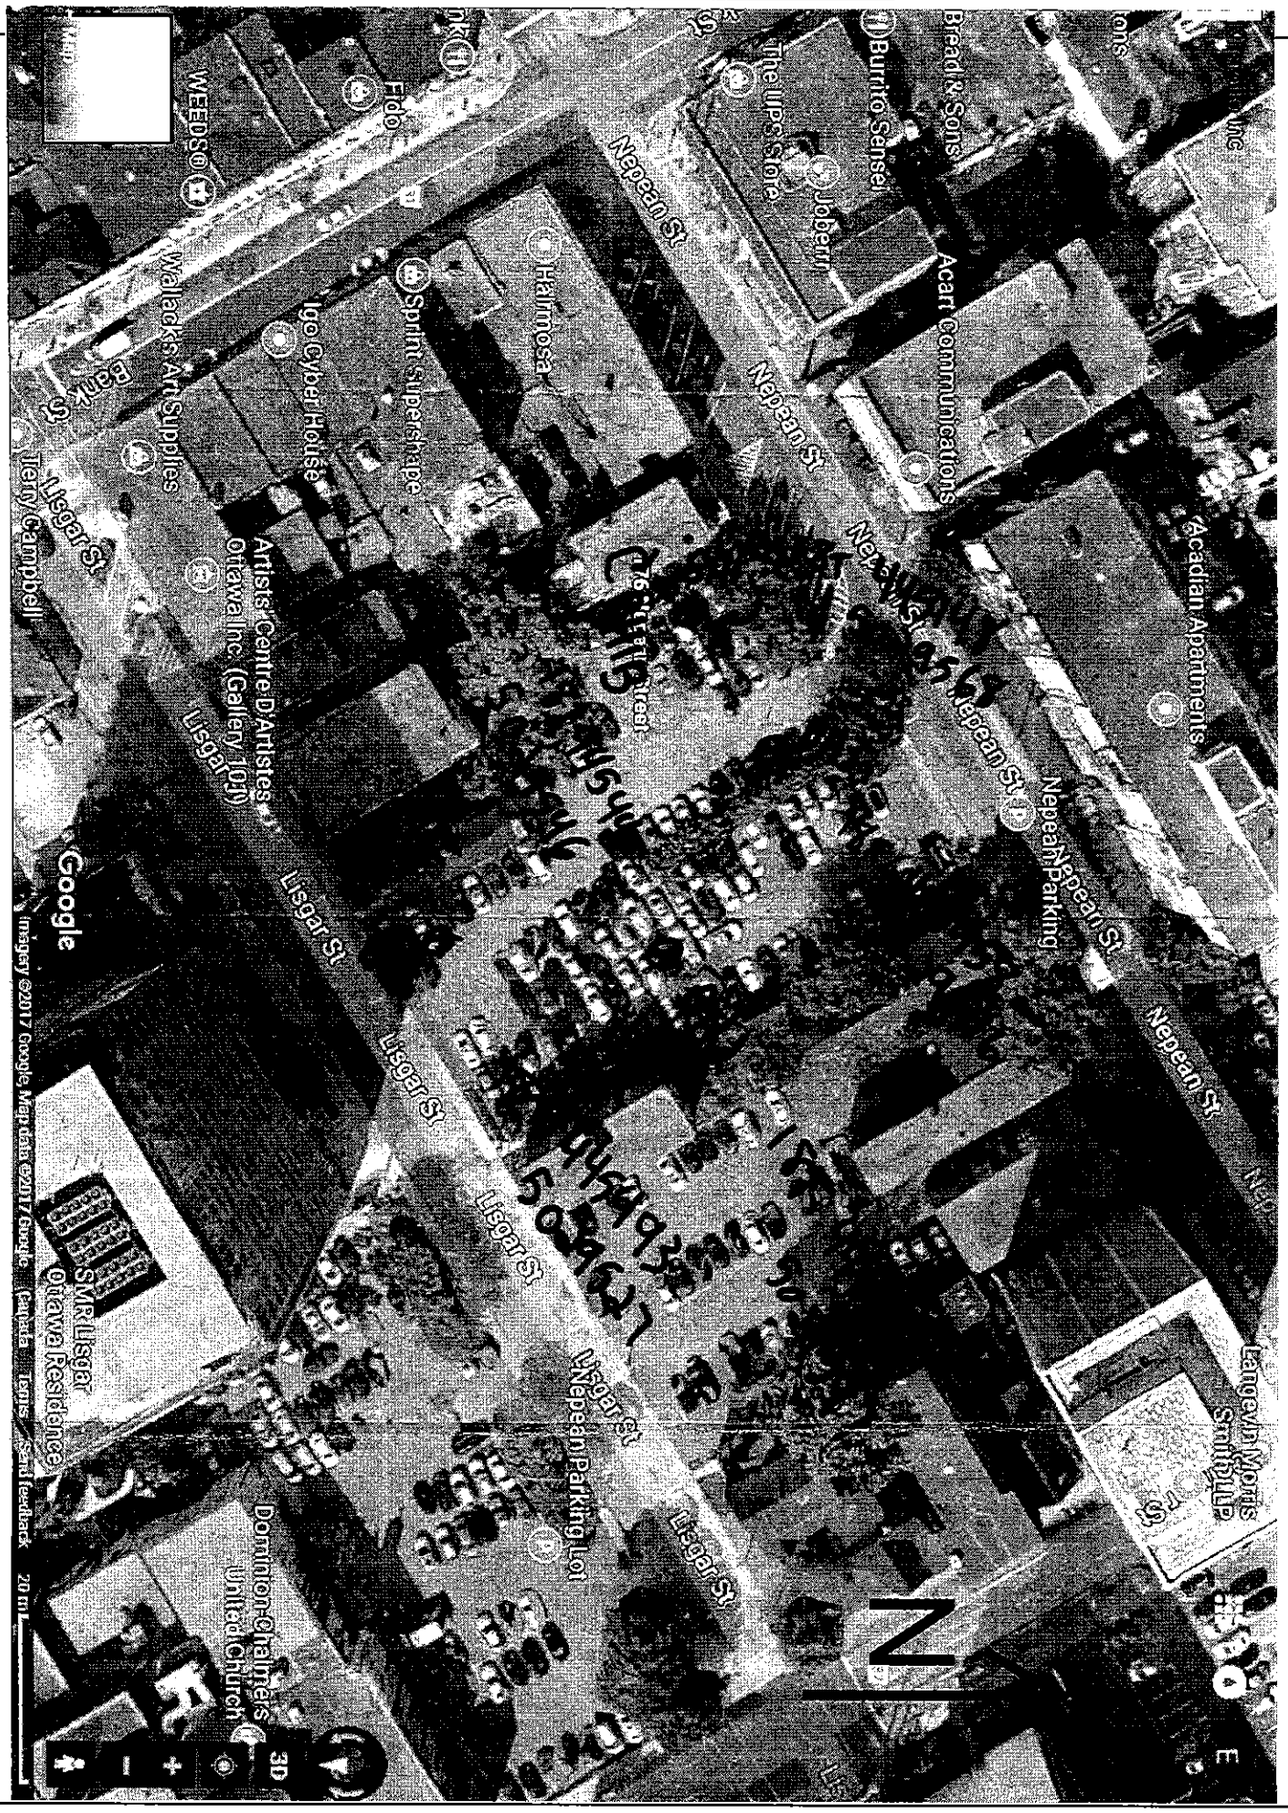

Ministry's Copy

OCT 0 6 2017

2060E (2013/02) © Queen's Printer for Ontario, 2013 Disponible en français

C-7328
C30157

7305579

Ontario — Ministry of the Environment and Climate Change

Measurements recorded in: ☒ Metric ☐ Imperial

W Tag#: A182713 (Below)
A182713

Well Record

Regulation 903 Ontario Water Resources Act

S-21891 Page _____ of _____

CARLETON UNIVERSITY

Address of Well Location (Street Number/Name)	Township	Lot	Concession
355 Cooper St			
County/District/Municipality	**City/Town/Village**	**Province**	**Postal Code**
	Ottawa	Ontario	
UTM Coordinates Zone / Easting / Northing	**Municipal Plan and Sublot Number**	**Other**	
NAD 83 18 445537 5029504			

Overburden and Bedrock Materials/Abandonment Sealing Record *(see instructions on the back of this form)*

General Colour	Most Common Material	Other Materials	General Description	Depth (m/ft) From	Depth (m/ft) To
BRN	Gravel	Sand	Loose	0	.61
BRN	Fill		Packed	.61	3.1
BRN	Clay	Silt	Soft	3.1	4.57
GRY	Clay		Soft	4.57	7.62

Annular Space

Depth Set at (m/ft) From	To	Type of Sealant Used (Material and Type)	Volume Placed (m^3/ft^3)
0	.31	Concrete / flushmount	
.31	3.96	Bentonite	
3.96	7.62	Sand	

Method of Construction

☐ Cable Tool ☐ Diamond
☐ Rotary (Conventional) ☐ Jetting
☐ Rotary (Reverse) ☐ Driving
☐ Boring ☐ Digging
☐ Air percussion
☒ Other, specify direct push

Well Use

☐ Public ☐ Commercial ☐ Not used
☐ Domestic ☐ Municipal ☐ Dewatering
☐ Livestock ☑ Test Hole ☑ Monitoring
☐ Irrigation ☐ Cooling & Air Conditioning
☐ Industrial
☐ Other, specify

Construction Record - Casing

Inside Diameter (cm/in)	Open Hole OR Material (Galvanized, Fibreglass, Concrete, Plastic, Steel)	Wall Thickness (cm/in)	Depth (m/ft) From	To
4.03	PVC	3.68	0	4.57

Construction Record - Screen

Outside Diameter (cm/in)	Material (Plastic, Galvanized, Steel)	Slot No.	Depth (m/ft) From	To
4.82	PVC	10	4.57	7.62

Status of Well

☐ Water Supply
☐ Replacement Well
☑ Test Hole
☐ Recharge Well
☐ Dewatering Well
☑ Observation and/or Monitoring Hole
☐ Alteration (Construction)
☐ Abandoned, Insufficient Supply
☐ Abandoned, Poor Water Quality
☐ Abandoned, other, specify
☐ Other, specify

Water Details

Water found at Depth (m/ft)	Kind of Water	
	☐ Gas	☐ Fresh ☐ Untested ☐ Other, specify
	☐ Gas	☐ Fresh ☐ Untested ☐ Other, specify
	☐ Gas	☐ Fresh ☐ Untested ☐ Other, specify

Hole Diameter

Depth (m/ft) From	To	Diameter (cm/in)
0	7.62	8.25

Results of Well Yield Testing

After test of well yield, water was:
☐ Clear and sand free
☐ Other, specify

If pumping discontinued, give reason:

Pump intake set at (m/ft)

Pumping rate (l/min / GPM)

Duration of pumping _____ hrs + _____ min

Final water level end of pumping (m/ft)

If flowing give rate (l/min / GPM)

Recommended pump depth (m/ft)

Recommended pump rate (l/min / GPM)

Well production (l/min / GPM)

Disinfected? ☐ Yes ☐ No

	Draw Down Time (min)	Draw Down Water Level (m/ft)	Recovery Time (min)	Recovery Water Level (m/ft)
Static Level				
1			1	
2			2	
3			3	
4			4	
5			5	
10			10	
15			15	
20			20	
25			25	
30			30	
40			40	
50			50	
60			60	

Map of Well Location

Please provide a map below following instructions on the back.

See MAP

1

Comments:

Well Contractor and Well Technician Information

Business Name of Well Contractor	Well Contractor's Licence No.
Strata drilling Group	7141
Business Address (Street Number/Name)	**Municipality**
165 Shields Court	Markham
Province	**Postal Code**	**Business E-mail Address**
ON	L3R8V2	Wrecords@Stratagp.com
Bus. Telephone No. (inc. area code)	**Name of Well Technician (Last Name, First Name)**
9059407919	Halladay Phil
Well Technician's Licence No.	**Signature of Technician and/or Contractor**	**Date Submitted**
3832		2018/01/09

Well owner's information package delivered ☐ Yes ☐ No

Date Package Delivered

Date Work Completed 2018/01/09

Ministry Use Only

Audit No Z 212304

FEB 13 2018

Received

0506E (2014/11)

Ministry's Copy

© Queen's Printer for Ontario, 2014

D-2138

FEB 13 2018

D-2138-2121304

5 m ata ©2018 Goo Report a map error

7305580

Ontario — Ministry of the Environment and Climate Change

Measurements recorded in: [X] Metric [ ] Imperial

Well Tag#: A182697 (low)

A182697

2

Well Record

Regulation 903 Ontario Water Resources Act

S-21381 Page ____ of ____

CARLETON UNIVERSITY

Address of Well Location (Street Number/Name)	Township	Lot	Concession
355 Cooper St			
County/District/Municipality	**City/Town/Village**	**Province**	**Postal Code**
	ottawa	Ontario	
UTM Coordinates Zone / Easting / Northing	**Municipal Plan and Sublot Number**	**Other**	
NAD 83 18 445526 5028511			

Overburden and Bedrock Materials/Abandonment Sealing Record *(see instructions on the back of this form)*

General Colour	Most Common Material	Other Materials	General Description	Depth (m/ft) From	Depth (m/ft) To
BRN	Gravel		Loose	0	.61
BRN	Fill		Packed	.61	3.1
BRN	Clay	Silt	Soft	3.1	457
GRY	Clay		Soft	457	762

Annular Space

Depth Set at (m/ft) From	To	Type of Sealant Used (Material and Type)	Volume Placed (m³/ft³)
0	.31	Concrete (Flush mount)	
.31	3.96	Bentonite	
3.96	7.62	Sand	

Method of Construction

[ ] Cable Tool [ ] Diamond
[ ] Rotary (Conventional) [ ] Jetting
[ ] Rotary (Reverse) [ ] Driving
[ ] Boring [ ] Digging
[ ] Air percussion
[X] Other, specify: direct push

Well Use

[ ] Public [ ] Commercial [ ] Not used
[ ] Domestic [ ] Municipal [ ] Dewatering
[ ] Livestock [X] Test Hole [X] Monitoring
[ ] Irrigation [ ] Cooling & Air Conditioning
[ ] Industrial
[ ] Other, specify

Construction Record - Casing

Inside Diameter (cm/in)	Open Hole OR Material (Galvanized, Fibreglass, Concrete, Plastic, Steel)	Wall Thickness (cm/in)	Depth (m/ft) From	Depth (m/ft) To
4.03	PVC	368	0	4.57

Construction Record - Screen

Outside Diameter (cm/in)	Material (Plastic, Galvanized, Steel)	Slot No.	Depth (m/ft) From	Depth (m/ft) To
4.82	PVC	10	4.57	7.62

Status of Well

[ ] Water Supply
[ ] Replacement Well
[X] Test Hole
[ ] Recharge Well
[ ] Dewatering Well
[X] Observation and/or Monitoring Hole
[ ] Alteration (Construction)
[ ] Abandoned, Insufficient Supply
[ ] Abandoned, Poor Water Quality
[ ] Abandoned, other, specify
[ ] Other, specify

Water Details

Water found at Depth (m/ft)	Kind of Water	
	[ ] Gas	[ ] Fresh [ ] Untested [ ] Other, specify
	[ ] Gas	[ ] Fresh [ ] Untested [ ] Other, specify
	[ ] Gas	[ ] Fresh [ ] Untested [ ] Other, specify

Hole Diameter

Depth (m/ft) From	Depth (m/ft) To	Diameter (cm/in)
0	7.62	8.25

Results of Well Yield Testing

After test of well yield, water was:
[ ] Clear and sand free
[ ] Other, specify

If pumping discontinued, give reason:

Pump intake set at (m/ft)

Pumping rate (l/min / GPM)

Duration of pumping ____ hrs + ____ min

Final water level end of pumping (m/ft)

If flowing give rate (l/min / GPM)

Recommended pump depth (m/ft)

Recommended pump rate (l/min / GPM)

Well production (l/min / GPM)

Disinfected? [ ] Yes [ ] No

	Draw Down Time (min)	Draw Down Water Level (m/ft)	Recovery Time (min)	Recovery Water Level (m/ft)
Static Level				
1			1	
2			2	
3			3	
4			4	
5			5	
10			10	
15			15	
20			20	
25			25	
30			30	
40			40	
50			50	
60			60	

Map of Well Location

Please provide a map below following instructions on the back.

See MAP

2

Comments:

Well Contractor and Well Technician Information

Business Name of Well Contractor	Well Contractor's Licence No.
Strata Drilling Group	7241
Business Address (Street Number/Name)	**Municipality**
165 Shields Court	Markham
Province	**Postal Code**
ON	L3R8V2
Business E-mail Address	
Wrecords@stratagsa.com	
Bus. Telephone No. (inc. area code)	**Name of Well Technician (Last Name, First Name)**
9059407919	Halladay, Phil
Well Technician's Licence No.	**Signature of Technician and/or Contractor**
3532	

Date Submitted: 2018 01 09

Well owner's information package delivered: [ ] Yes [ ] No

Date Package Delivered: ____

Date Work Completed: 2018 01 08

Ministry Use Only

Audit No Z 212307

FEB 13 2018

Received

0506E (2014/11)

Ministry's Copy

© Queen's Printer for Ontario, 2014

S-2381

FEB 13 2018

C-7241 Z-212307

5 m t——— ata ©2018 Goo Report a map error

7305581

Ontario — Ministry of the Environment and Climate Change

Measurements recorded in: ☑ Metric ☐ Imperial

Tag#: A182694 (nt Below)
A182694 A182694

3

Well Record

Regulation 903 Ontario Water Resources Act

5-21391 Page ____ of ____

CARLETON UNIVERSITY

Address of Well Location (Street Number/Name)	Township	Lot	Concession
355 Cooper St			
County/District/Municipality	**City/Town/Village**	**Province**	**Postal Code**
	Ottawa	Ontario	
UTM Coordinates NAD 83 — Zone	Easting	Northing	**Municipal Plan and Sublot Number** / **Other**
18	445556	5029579	

Overburden and Bedrock Materials/Abandonment Sealing Record *(see instructions on the back of this form)*

General Colour	Most Common Material	Other Materials	General Description	Depth (m/ft) From	Depth (m/ft) To
BRN	Gravel		Loose	0	.61
BRN	Fill		Packed	.61	1.83
BRN	Clay	Silt	Soft	1.83	4.57
GRY	Silt	Clay	Soft	4.57	7.62

Annular Space

Depth Set at (m/ft) From	To	Type of Sealant Used (Material and Type)	Volume Placed (m³/ft³)
0	.31	Concrete flushmount	
.31	3.96	Bentonite	
3.96	7.62	Sand	

Method of Construction

☐ Cable Tool ☐ Diamond
☐ Rotary (Conventional) ☐ Jetting
☐ Rotary (Reverse) ☐ Driving
☐ Boring ☐ Digging
☐ Air percussion
☑ Other, specify direct push

Well Use

☐ Public ☐ Commercial ☐ Not used
☐ Domestic ☐ Municipal ☐ Dewatering
☐ Livestock ☑ Test Hole ☑ Monitoring
☐ Irrigation ☐ Cooling & Air Conditioning
☐ Industrial
☐ Other, specify

Construction Record - Casing

Inside Diameter (cm/in)	Open Hole OR Material (Galvanized, Fibreglass, Concrete, Plastic, Steel)	Wall Thickness (cm/in)	Depth (m/ft) From	Depth (m/ft) To
4.03	PVC	368	0	4.57

Construction Record - Screen

Outside Diameter (cm/in)	Material (Plastic, Galvanized, Steel)	Slot No.	Depth (m/ft) From	Depth (m/ft) To
4.82	PVC	10	4.57	7.62

Status of Well

☐ Water Supply
☐ Replacement Well
☑ Test Hole
☐ Recharge Well
☐ Dewatering Well
☑ Observation and/or Monitoring Hole
☐ Alteration (Construction)
☐ Abandoned, Insufficient Supply
☐ Abandoned, Poor Water Quality
☐ Abandoned, other, specify
☐ Other, specify

Water Details

Water found at Depth (m/ft)	Gas	Kind of Water: Fresh / Untested / Other, specify
	☐	☐ ☐ ☐
	☐	☐ ☐ ☐
	☐	☐ ☐ ☐

Hole Diameter

Depth (m/ft) From	To	Diameter (cm/in)
0	7.62	8.25

Results of Well Yield Testing

After test of well yield, water was:
☐ Clear and sand free
☐ Other, specify

If pumping discontinued, give reason:

Pump intake set at (m/ft)

Pumping rate (l/min / GPM)

Duration of pumping ____ hrs + ____ min

Final water level end of pumping (m/ft)

If flowing give rate (l/min / GPM)

Recommended pump depth (m/ft)

Recommended pump rate (l/min / GPM)

Well production (l/min / GPM)

Disinfected? ☐ Yes ☐ No

	Draw Down Time (min)	Draw Down Water Level (m/ft)	Recovery Time (min)	Recovery Water Level (m/ft)
Static Level				
1			1	
2			2	
3			3	
4			4	
5			5	
10			10	
15			15	
20			20	
25			25	
30			30	
40			40	
50			50	
60			60	

Map of Well Location

Please provide a map below following instructions on the back.

See MAP

3

Comments:

Well Contractor and Well Technician Information

Business Name of Well Contractor	Well Contractor's Licence No.
Strata Drilling Group	7241
Business Address (Street Number/Name)	**Municipality**
165 Shields Court	Markham
Province	**Postal Code**	**Business E-mail Address**
ON	L3R8V2	Wrecords@Stratasoil.com
Bus. Telephone No. (inc. area code)	**Name of Well Technician (Last Name, First Name)**
9059407919	Halladay Phil
Well Technician's Licence No.	**Signature of Technician and/or Contractor**	**Date Submitted**
3532		2018 01 19

Well owner's information package delivered ☐ Yes ☐ No

Date Package Delivered: ____

Date Work Completed: 2018 01 09

Ministry Use Only

Audit No: Z 212305

FEB 13 2018

Received

0506E (2014/11)

Ministry's Copy

© Queen's Printer for Ontario, 2014

D-2138

FEB 13 2018

D-2141
2-212305

5 m t ata ©2018 Goo Report a map error

7305582

Ontario — Ministry of the Environment and Climate Change

Measurements recorded in: [X] Metric [ ] Imperial

Well Tag#: A182722 (ow)

A182722

Well Record

Regulation 903 Ontario Water Resources Act

S-21391 Page _____ of _____

CARLETON UNIVERSITY

Address of Well Location (Street Number/Name)	Township	Lot	Concession
355 Cooper St			

County/District/Municipality	City/Town/Village	Province	Postal Code
	Ottawa	Ontario	

UTM Coordinates	Zone	Easting	Northing	Municipal Plan and Sublot Number	Other
NAD 83	18	445534	5029570		

Overburden and Bedrock Materials/Abandonment Sealing Record *(see instructions on the back of this form)*

General Colour	Most Common Material	Other Materials	General Description	Depth (m/ft) From	Depth (m/ft) To
GRY	Concrete			0	.15
GRY	Gravel		Loose	.15	.31
BRN	Clay	Silt	Soft	.31	1.83
GRY	Clay		Soft	1.83	3.96

Annular Space

Depth Set at (m/ft) From	To	Type of Sealant Used (Material and Type)	Volume Placed (m³/ft³)
0	.31	Concrete Flushmount	
.31	.91	Bentonite	
.91	3.96	Sand	

Method of Construction

[ ] Cable Tool [ ] Diamond
[ ] Rotary (Conventional) [ ] Jetting
[ ] Rotary (Reverse) [ ] Driving
[ ] Boring [ ] Digging
[ ] Air percussion
[X] Other, specify direct push

Well Use

[ ] Public [ ] Commercial [ ] Not used
[ ] Domestic [ ] Municipal [ ] Dewatering
[ ] Livestock [X] Test Hole [X] Monitoring
[ ] Irrigation [ ] Cooling & Air Conditioning
[ ] Industrial
[ ] Other, specify

Construction Record - Casing

Inside Diameter (cm/in)	Open Hole OR Material (Galvanized, Fibreglass, Concrete, Plastic, Steel)	Wall Thickness (cm/in)	Depth (m/ft) From	Depth (m/ft) To
3.45	PVC	.356	0	.91

Construction Record - Screen

Outside Diameter (cm/in)	Material (Plastic, Galvanized, Steel)	Slot No.	Depth (m/ft) From	Depth (m/ft) To
4.21	PVC	10	.91	3.96

Status of Well

[ ] Water Supply
[ ] Replacement Well
[X] Test Hole
[ ] Recharge Well
[ ] Dewatering Well
[X] Observation and/or Monitoring Hole
[ ] Alteration (Construction)
[ ] Abandoned, Insufficient Supply
[ ] Abandoned, Poor Water Quality
[ ] Abandoned, other, specify
[ ] Other, specify

Water Details

Water found at Depth (m/ft)	Kind of Water	Hole Diameter Depth From (m/ft)	Depth To (m/ft)	Diameter (cm/in)
[ ] Gas	[ ] Fresh [ ] Untested [ ] Other, specify			
[ ] Gas	[ ] Fresh [ ] Untested [ ] Other, specify	0	3.96	5.08
[ ] Gas	[ ] Fresh [ ] Untested [ ] Other, specify			

Results of Well Yield Testing

After test of well yield, water was:
[ ] Clear and sand free
[ ] Other, specify

If pumping discontinued, give reason:

Pump intake set at (m/ft)

Pumping rate (l/min / GPM)

Duration of pumping _____ hrs + _____ min

Final water level end of pumping (m/ft)

If flowing give rate (l/min / GPM)

Recommended pump depth (m/ft)

Recommended pump rate (l/min / GPM)

Well production (l/min / GPM)

Disinfected? [ ] Yes [ ] No

	Draw Down Time (min)	Draw Down Water Level (m/ft)	Recovery Time (min)	Recovery Water Level (m/ft)
Static Level				
1			1	
2			2	
3			3	
4			4	
5			5	
10			10	
15			15	
20			20	
25			25	
30			30	
40			40	
50			50	
60			60	

Map of Well Location

Please provide a map below following instructions on the back.

See MAP

4

Comments: Well in boiler room

Well Contractor and Well Technician Information

Business Name of Well Contractor	Well Contractor's Licence No.
Strata drilling Group	7241

Business Address (Street Number/Name)	Municipality
165 Shields Court	Markham

Province	Postal Code	Business E-mail Address
ON	L3R8V2	Wrecords@Stratasoil.com

Bus. Telephone No. (inc. area code)	Name of Well Technician (Last Name, First Name)
9054907919	Halladay, Phil

Well Technician's Licence No.	Signature of Technician and/or Contractor	Date Submitted
3832		2018 01 16

Well owner's information package delivered: [ ] Yes [ ] No

Date Package Delivered: _____

Date Work Completed: 2018 01 09

Ministry Use Only

Audit No: Z 212306

Received FEB 13 2018

0506E (2014/11)

Ministry's Copy

© Queen's Printer for Ontario, 2014

3-2138

FEB 13 2018

C-7241
Z-212306

5 m ata ©2018 Goo Report a map error

7312995

Ontario — Ministry of the Environment and Climate Change

Measurements recorded in: ☑ Metric ☐ Imperial

We Tag#: A199385 Below)

A199385

Well Record

Regulation 903 Ontario Water Resources Act

S-21688 Page _____ of _____

CARLETON UNIVERSITY

Address of Well Location (Street Number/Name)	Township	Lot	Concession
355 Cooper St			
County/District/Municipality	**City/Town/Village**	**Province**	**Postal Code**
	ottawa	Ontario	
UTM Coordinates Zone / Easting / Northing	**Municipal Plan and Sublot Number**	**Other**	
NAD 83 18 445576 5029551			

Overburden and Bedrock Materials/Abandonment Sealing Record *(see instructions on the back of this form)*

General Colour	Most Common Material	Other Materials	General Description	Depth (m/ft) From	Depth (m/ft) To
BRN	Fill	Sand, Gravel	Packed	0	1.22
BRN	Clay	Sand	Soft	1.22	3.1
GRY	Clay		Soft	3.1	6.1

Annular Space

Depth Set at (m/ft) From	To	Type of Sealant Used (Material and Type)	Volume Placed (m³/ft³)
0	.31	Concrete Flushmount	
		Bentonite	
		Sand	

Method of Construction

☐ Cable Tool ☐ Diamond ☐ Rotary (Conventional) ☐ Jetting ☐ Rotary (Reverse) ☐ Driving ☐ Boring ☐ Digging ☐ Air percussion ☑ Other, specify Direct Push

Well Use

☐ Public ☐ Commercial ☐ Not used ☐ Domestic ☐ Municipal ☐ Dewatering ☐ Livestock ☑ Test Hole ☑ Monitoring ☐ Irrigation ☐ Cooling & Air Conditioning ☐ Industrial ☐ Other, specify

Construction Record - Casing

Inside Diameter (cm/in)	Open Hole OR Material (Galvanized, Fibreglass, Concrete, Plastic, Steel)	Wall Thickness (cm/in)	Depth (m/ft) From	Depth (m/ft) To
4.07	PVC	368	0	3.1

Construction Record - Screen

Outside Diameter (cm/in)	Material (Plastic, Galvanized, Steel)	Slot No.	Depth (m/ft) From	Depth (m/ft) To
4.82	PVC	10	3.1	6.1

Status of Well

☐ Water Supply ☐ Replacement Well ☑ Test Hole ☐ Recharge Well ☐ Dewatering Well ☑ Observation and/or Monitoring Hole ☐ Alteration (Construction) ☐ Abandoned, Insufficient Supply ☐ Abandoned, Poor Water Quality ☐ Abandoned, other, specify ☐ Other, specify

Water Details

Water found at Depth (m/ft)	Kind of Water	
	☐ Gas	☐ Fresh ☐ Untested ☐ Other, specify
	☐ Gas	☐ Fresh ☐ Untested ☐ Other, specify
	☐ Gas	☐ Fresh ☐ Untested ☐ Other, specify

Hole Diameter

Depth (m/ft) From	Depth (m/ft) To	Diameter (cm/in)
0	6.1	8.25

Results of Well Yield Testing

After test of well yield, water was: ☐ Clear and sand free ☐ Other, specify

If pumping discontinued, give reason:

Pump intake set at (m/ft)

Pumping rate (l/min / GPM)

Duration of pumping _____ hrs + _____ min

Final water level end of pumping (m/ft)

If flowing give rate (l/min / GPM)

Recommended pump depth (m/ft)

Recommended pump rate (l/min / GPM)

Well production (l/min / GPM)

Disinfected? ☐ Yes ☐ No

	Draw Down Time (min)	Draw Down Water Level (m/ft)	Recovery Time (min)	Recovery Water Level (m/ft)
Static Level				
1			1	
2			2	
3			3	
4			4	
5			5	
10			10	
15			15	
20			20	
25			25	
30			30	
40			40	
50			50	
60			60	

Map of Well Location

Please provide a map below following instructions on the back.

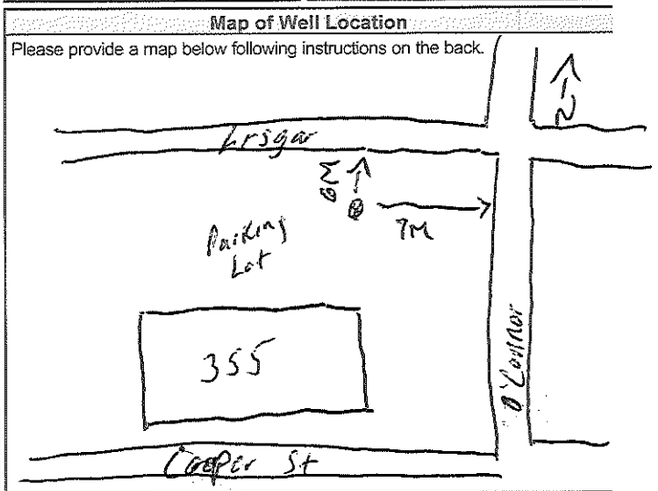

Comments: EXP

Well Contractor and Well Technician Information

Business Name of Well Contractor	Well Contractor's Licence No.
Strata Drilling Group	7414
Business Address (Street Number/Name)	**Municipality**
165 Shields Court	Markham
Province	**Postal Code**	**Business E-mail Address**
ON	L3R8N2	Wrecords@stratase.ca
Bus. Telephone No. (inc. area code)	**Name of Well Technician (Last Name, First Name)**	
905 940 7919	Holladay, Phil	
Well Technician's Licence No.	**Signature of Technician and/or Contractor**	**Date Submitted**
3832		2018 03 28

Well owner's information package delivered ☐ Yes ☐ No

Date Package Delivered: Y Y Y Y M M D D

Date Work Completed: 2018 03 02

Ministry Use Only

Audit No: Z 212308

Received JUN 19 2018

0506E (2014/11)

Ministry's Copy

© Queen's Printer for Ontario, 2014

7312996

Ontario — Ministry of the Environment and Climate Change

Measurements recorded in: ☐ Metric ☒ Imperial

Well Tag#: A215904 A215904

Well Record

Regulation 903 Ontario Water Resources Act

S-21688 Page _____ of _____

CARLETON UNIVERSITY

Address of Well Location (Street Number/Name)	Township	Lot	Concession
315 Cooper St			
County/District/Municipality	**City/Town/Village**	**Province**	**Postal Code**
		Ontario	
UTM Coordinates NAD 8 3 — Zone 18 — Easting 445158 — Northing 5029481	**Municipal Plan and Sublot Number**	**Other**	

Overburden and Bedrock Materials/Abandonment Sealing Record *(see instructions on the back of this form)*

General Colour	Most Common Material	Other Materials	General Description	Depth (m/ft) From	Depth (m/ft) To
BLK	Topsoil			0	1
BRN	fine Sand	Gravel, Silt	Fill	1	10
GRY	Clay	Silt	Soft	10	20

Annular Space

Depth Set at (m/ft) From	To	Type of Sealant Used (Material and Type)	Volume Placed (m³/ft³)
0	1	Concrete Flush mount	
1	9	bentonite	
9	20	filter sand	

Method of Construction

☐ Cable Tool ☐ Diamond ☐ Rotary (Conventional) ☐ Jetting ☐ Rotary (Reverse) ☐ Driving ☐ Boring ☐ Digging ☐ Air percussion ☒ Other, *specify* direct push

Well Use

☐ Public ☐ Commercial ☐ Not used ☐ Domestic ☐ Municipal ☐ Dewatering ☐ Livestock ☒ Test Hole ☒ Monitoring ☐ Irrigation ☐ Cooling & Air Conditioning ☐ Industrial ☐ Other, *specify*

Construction Record - Casing

Inside Diameter (cm/in)	Open Hole OR Material (Galvanized, Fibreglass, Concrete, Plastic, Steel)	Wall Thickness (cm/in)	Depth (m/ft) From	Depth (m/ft) To
1.38	PVC	.14	0	10

Construction Record - Screen

Outside Diameter (cm/in)	Material (Plastic, Galvanized, Steel)	Slot No.	Depth (m/ft) From	Depth (m/ft) To
1.66	PVC	10	10	20

Status of Well

☐ Water Supply ☐ Replacement Well ☒ Test Hole ☐ Recharge Well ☐ Dewatering Well ☒ Observation and/or Monitoring Hole ☐ Alteration (Construction) ☐ Abandoned, Insufficient Supply ☐ Abandoned, Poor Water Quality ☐ Abandoned, other, *specify* ☐ Other, *specify*

Water Details

Water found at Depth (m/ft)	Kind of Water	Hole Diameter Depth From	Depth To	Diameter (cm/in)
☐ Gas	☐ Fresh ☐ Untested ☐ Other, *specify*	0	20	23.5
☐ Gas	☐ Fresh ☐ Untested ☐ Other, *specify*			
☐ Gas	☐ Fresh ☐ Untested ☐ Other, *specify*			

Well Contractor and Well Technician Information

Business Name of Well Contractor	Well Contractor's Licence No.
Strata Drilling Group	7121
Business Address (Street Number/Name)	**Municipality**
65 Shields Court	Markham
Province	**Postal Code**
ON	L3R 9W2
Business E-mail Address	
wrecords@stratagroup.com	
Bus. Telephone No. (inc. area code)	**Name of Well Technician (Last Name, First Name)**
905 940 7979	Beatty, Ryan
Well Technician's Licence No.	**Signature of Technician and/or Contractor**
5161	
Date Submitted	
2018 03 09	

Results of Well Yield Testing

After test of well yield, water was: ☐ Clear and sand free ☐ Other, *specify*

If pumping discontinued, give reason:

Pump intake set at (m/ft)

Pumping rate (l/min / GPM)

Duration of pumping _____ hrs + _____ min

Final water level end of pumping (m/ft)

If flowing give rate (l/min / GPM)

Recommended pump depth (m/ft)

Recommended pump rate (l/min / GPM)

Well production (l/min / GPM)

Disinfected? ☐ Yes ☐ No

Draw Down Time (min)	Draw Down Water Level (m/ft)	Recovery Time (min)	Recovery Water Level (m/ft)
Static Level			
1		1	
2		2	
3		3	
4		4	
5		5	
10		10	
15		15	
20		20	
25		25	
30		30	
40		40	
50		50	
60		60	

Map of Well Location

Please provide a map below following instructions on the back.

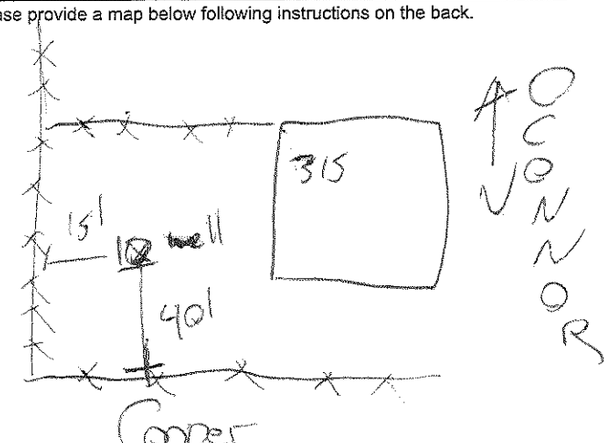

Comments: Exp General Contractor

Well owner's information package delivered ☐ Yes ☐ No

Date Package Delivered: Y Y Y Y M M D D

Date Work Completed: 2018 03 07

Ministry Use Only

Audit No. 277582

Received 2018 03 19

0506E (2014/11) Ministry's Copy

© Queen's Printer for Ontario, 2014

7318397

Ontario — Ministry of the Environment and Climate Change

Measurements recorded in: ☐ Metric ☒ Imperial

Tag#: A251720

(Print Below) A251720

Well Reco

Regulation 903 Ontario Water Resources

DISTRICT REALTY

Well Location

Address of Well Location (Street Number/Name)	Township	Lot	Concession
170 Metcalfe St			

County/District/Municipality	City/Town/Village	Province	Postal Code
	Ottawa	Ontario	

UTM Coordinates	Zone	Easting	Northing	Municipal Plan and Sublot Number	Other
NAD 83	18	445591	5029712		

Overburden and Bedrock Materials/Abandonment Sealing Record *(see instructions on the back of this form)*

General Colour	Most Common Material	Other Materials	General Description	Depth (m/ft) From	To
BRN	Coarse Sand	Gravel	Soft loose	0	7
GRY	Clay	Silt	Soft	7	20

Annular Space

Depth Set at (m/ft) From	To	Type of Sealant Used (Material and Type)	Volume Placed (m³/ft³)
0	1	Concrete/flushmount	
1	9	Bensal	
9	20	Filter Sand	

Method of Construction

☐ Cable Tool ☐ Diamond
☐ Rotary (Conventional) ☐ Jetting
☐ Rotary (Reverse) ☐ Driving
☐ Boring ☐ Digging
☐ Air percussion
☒ Other, specify direct push

Well Use

☐ Public ☐ Commercial ☐ Not used
☐ Domestic ☐ Municipal ☐ Dewatering
☐ Livestock ☒ Test Hole ☒ Monitoring
☐ Irrigation ☐ Cooling & Air Conditioning
☐ Industrial
☐ Other, specify

Construction Record - Casing

Inside Diameter (cm/in)	Open Hole OR Material (Galvanized, Fibreglass, Concrete, Plastic, Steel)	Wall Thickness (cm/in)	Depth (m/ft) From	To
1.38	PVC	.14	0	10

Construction Record - Screen

Outside Diameter (cm/in)	Material (Plastic, Galvanized, Steel)	Slot No.	Depth (m/ft) From	To
1.66	PVC	10	10	20

Status of Well

☐ Water Supply
☐ Replacement Well
☒ Test Hole
☐ Recharge Well
☐ Dewatering Well
☒ Observation and/or Monitoring Hole
☐ Alteration (Construction)
☐ Abandoned, Insufficient Supply
☐ Abandoned, Poor Water Quality
☐ Abandoned, other, specify
☐ Other, specify

Water Details

Water found at Depth (m/ft) ☐ Gas	Kind of Water: ☐ Fresh ☐ Untested ☐ Other, specify
Water found at Depth (m/ft) ☐ Gas	Kind of Water: ☐ Fresh ☐ Untested ☐ Other, specify
Water found at Depth (m/ft) ☐ Gas	Kind of Water: ☐ Fresh ☐ Untested ☐ Other, specify

Hole Diameter

Depth (m/ft) From	To	Diameter (cm/in)
0	20	3.25

Results of Well Yield Testing

After test of well yield, water was:
☐ Clear and sand free
☐ Other, specify

If pumping discontinued, give reason:

Pump intake set at (m/ft)

Pumping rate (l/min / GPM)

Duration of pumping ____ hrs + ____ min

Final water level end of pumping (m/ft)

If flowing give rate (l/min / GPM)

Recommended pump depth (m/ft)

Recommended pump rate (l/min / GPM)

Well production (l/min / GPM)

Disinfected? ☐ Yes ☐ No

	Draw Down Time (min)	Draw Down Water Level (m/ft)	Recovery Time (min)	Recovery Water Le (m/ft)
Static Level				
1			1	
2			2	
3			3	
4			4	
5			5	
10			10	
15			15	
20			20	
25			25	
30			30	
40			40	
50			50	
60			60	

Map of Well Location

Please provide a map below following instructions on the back.

MW1 on MAP

Well Contractor and Well Technician Information

Business Name of Well Contractor	Well Contractor's Licence No.
Strata Drilling Group	7214

Business Address (Street Number/Name)	Municipality
165 Shields Court	Markham

Province	Postal Code	Business E-mail Address
ON	L3R8V2	wrecords@stratasoil.com

Bus. Telephone No. (inc. area code)	Name of Well Technician (Last Name, First Name)
9059400191 9	Beatty Brian

Well Technician's Licence No.	Signature of Technician and/or Contractor	Date Submitted
7616		2018/06/25

Comments: McIntosh Perry General Contrac

Well owner's information package delivered ☐ Yes ☐ No

Date Package Delivered: Y Y Y Y M M D D

Date Work Completed: 2018/06/19

Ministry Use Only

Audit No. Z29060

Received AUG 31 2018

0506E (2014/11) Ministry's Copy

© Queen's Printer for Ontario, 2

AUG 31 2018

C-7241
Z2906608

S-2203

Ontario

Ministry of the Environment and Climate Change

Well Tag#: A251722

A251722

Well Reco

Regulation 903 Ontario Water Resources

[redacted]

Measurements recorded in: ☐ Metric ☒ Imperial

Well Location

Address of Well Location (Street Number/Name)	Township	Lot	Concession
170 Metcalfe St			

County/District/Municipality	City/Town/Village	Province	Postal Code
	Ottawa	Ontario	

UTM Coordinates	Zone	Easting	Northing	Municipal Plan and Sublot Number	Other
NAD 83	18	445590	5029711		

Overburden and Bedrock Materials/Abandonment Sealing Record *(see instructions on the back of this form)*

General Colour	Most Common Material	Other Materials	General Description	Depth (m/ft) From	Depth (m/ft) To
GRY	Concrete	Sand / Gravel	hard packed	0	1
GRY	Clay	Silt	soft	1	~~20~~
GRY	Clay		soft	8	20

Annular Space

Depth Set at (m/ft) From	To	Type of Sealant Used (Material and Type)	Volume Placed (m^3/ft^3)
0	1	Concrete / Flushmount	
1	9	Bensea l	
9	20	F. ther Sand	

Method of Construction

☐ Cable Tool ☐ Diamond
☐ Rotary (Conventional) ☐ Jetting
☐ Rotary (Reverse) ☐ Driving
☐ Boring ☐ Digging
☐ Air percussion
☒ Other, *specify* direct push

Well Use

☐ Public ☐ Commercial ☐ Not used
☐ Domestic ☐ Municipal ☐ Dewatering
☐ Livestock ☒ Test Hole ☒ Monitoring
☐ Irrigation ☐ Cooling & Air Conditioning
☐ Industrial
☐ Other, *specify*

Construction Record - Casing

Inside Diameter (cm/in)	Open Hole OR Material (Galvanized, Fibreglass, Concrete, Plastic, Steel)	Wall Thickness (cm/in)	Depth (m/ft) From	Depth (m/ft) To
1.38	PVC	.14	0	~~20~~

Construction Record - Screen

Outside Diameter (cm/in)	Material (Plastic, Galvanized, Steel)	Slot No.	Depth (m/ft) From	Depth (m/ft) To
1.66	PVC	10	10	20

Status of Well

☐ Water Supply
☐ Replacement Well
☒ Test Hole
☐ Recharge Well
☐ Dewatering Well
☒ Observation and/or Monitoring Hole
☐ Alteration (Construction)
☐ Abandoned, Insufficient Supply
☐ Abandoned, Poor Water Quality
☐ Abandoned, other, *specify*
☐ Other, *specify*

Results of Well Yield Testing

After test of well yield, water was:
☐ Clear and sand free
☐ Other, *specify*

If pumping discontinued, give reason:

Pump intake set at *(m/ft)*

Pumping rate *(l/min / GPM)*

Duration of pumping ____ hrs + ____ min

Final water level end of pumping *(m/ft)*

If flowing give rate *(l/min / GPM)*

Recommended pump depth *(m/ft)*

Recommended pump rate *(l/min / GPM)*

Well production *(l/min / GPM)*

Disinfected? ☐ Yes ☐ No

Draw Down Time (min)	Draw Down Water Level (m/ft)	Recovery Time (min)	Recovery Water Le (m/ft)
Static Level			
1		1	
2		2	
3		3	
4		4	
5		5	
10		10	
15		15	
20		20	
25		25	
30		30	
40		40	
50		50	
60		60	

Map of Well Location

Please provide a map below following instructions on the back.

MW3 on MAP

Water Details

Water found at Depth (m/ft)	Kind of Water	
☐ Gas	☐ Fresh ☐ Untested	☐ Other, *specify*
Water found at Depth (m/ft) ☐ Gas	☐ Fresh ☐ Untested	☐ Other, *specify*
Water found at Depth (m/ft) ☐ Gas	☐ Fresh ☐ Untested	☐ Other, *specify*

Hole Diameter

Depth (m/ft) From	Depth (m/ft) To	Diameter (cm/in)
0	[redacted]	2.375
	20	

Well Contractor and Well Technician Information

Business Name of Well Contractor	Well Contractor's Licence No.
Strata Drilling Group	7241

Business Address (Street Number/Name)	Municipality
165 Shields Court	Markham

Province	Postal Code	Business E-mail Address
ON	L3R8V2	wrecords@stratasoil.com

Bus. Telephone No. (inc. area code)	Name of Well Technician (Last Name, First Name)
9059407919	Beatty Brian

Well Technician's Licence No.	Signature of Technician and/or Contractor	Date Submitted
7616		2018 08 25

Comments: McIntosh + Perry General Con

Well owner's information package delivered ☐ Yes ☐ No

Date Package Delivered: YYYY MM DD

Date Work Completed: 2018 06 19

Ministry Use Only

Audit No. Z29060

AUG 31 2018

Received

© Queen's Printer for Ontario, 2

AUG 3 1 2018

C-7241
Z290006

S-2203

7319978

Ontario — Ministry of the Environment and Climate Change

W — Tag#: A251721 — Below)

A251721

Well Rec

Regulation 903 Ontario Water Resourc

Measurements recorded in: ☐ Metric ☒ Imperial

DISTRICT REALITY

Well Location

Address of Well Location (Street Number/Name)	Township	Lot	Concession
170 Metcalfe St			

County/District/Municipality	City/Town/Village	Province	Postal Code
	Ottawa ON	Ontario	

UTM Coordinates	Zone	Easting	Northing	Municipal Plan and Sublot Number	Other
NAD 83	18	445602	5029722		

Overburden and Bedrock Materials/Abandonment Sealing Record *(see instructions on the back of this form)*

General Colour	Most Common Material	Other Materials	General Description	Depth (m/ft) From	To
BRN	Coarse Sand	Gravel	Soft Loose	0	4
GRY	Clay	Silt	Soft	4	20

Annular Space

Depth Set at (m/ft) From	To	Type of Sealant Used (Material and Type)	Volume Placed (m³/ft³)
0	1	Concrete / flushmount	
1	9	Bensea	
9	20	Filter Sand	

Method of Construction

☐ Cable Tool ☐ Diamond
☐ Rotary (Conventional) ☐ Jetting
☐ Rotary (Reverse) ☐ Driving
☐ Boring ☐ Digging
☐ Air percussion
☒ Other, specify direct push

Well Use

☐ Public ☐ Commercial ☐ Not used
☐ Domestic ☐ Municipal ☐ Dewatering
☐ Livestock ☒ Test Hole ☒ Monitoring
☐ Irrigation ☐ Cooling & Air Conditioning
☐ Industrial
☐ Other, specify

Construction Record - Casing

Inside Diameter (cm/in)	Open Hole OR Material (Galvanized, Fibreglass, Concrete, Plastic, Steel)	Wall Thickness (cm/in)	Depth (m/ft) From	To
1.38	PVC	.14	0	10

Construction Record - Screen

Outside Diameter (cm/in)	Material (Plastic, Galvanized, Steel)	Slot No.	Depth (m/ft) From	To
1.66	PVC	10	10	20

Status of Well

☐ Water Supply
☐ Replacement Well
☒ Test Hole
☐ Recharge Well
☐ Dewatering Well
☒ Observation and/or Monitoring Hole
☐ Alteration (Construction)
☐ Abandoned, Insufficient Supply
☐ Abandoned, Poor Water Quality
☐ Abandoned, other, specify
☐ Other, specify

Water Details

Water found at Depth (m/ft)	☐ Gas	Kind of Water: ☐ Fresh ☐ Untested ☐ Other, specify
Water found at Depth (m/ft)	☐ Gas	Kind of Water: ☐ Fresh ☐ Untested ☐ Other, specify
Water found at Depth (m/ft)	☐ Gas	Kind of Water: ☐ Fresh ☐ Untested ☐ Other, specify

Hole Diameter

Depth (m/ft) From	To	Diameter (cm/in)
0	20	2375

Results of Well Yield Testing

After test of well yield, water was:
☐ Clear and sand free
☐ Other, specify

If pumping discontinued, give reason:

Pump intake set at (m/ft)

Pumping rate (l/min / GPM)

Duration of pumping ____ hrs + ____ min

Final water level end of pumping (m/ft)

If flowing give rate (l/min / GPM)

Recommended pump depth (m/ft)

Recommended pump rate (l/min / GPM)

Well production (l/min / GPM)

Disinfected? ☐ Yes ☐ No

	Draw Down Time (min)	Draw Down Water Level (m/ft)	Recover Time (min)	Recover Water (m/
Static Level				
1			1	
2			2	
3			3	
4			4	
5			5	
10			10	
15			15	
20			20	
25			25	
30			30	
40			40	
50			50	
60			60	

Map of Well Location

Please provide a map below following instructions on the back.

MW2 on MAP

Well Contractor and Well Technician Information

Business Name of Well Contractor	Well Contractor's Licence No.
Strata Drilling Group	7141

Business Address (Street Number/Name)	Municipality
165 Shields Court	Markham

Province	Postal Code	Business E-mail Address
ON	L3R 8V2	wrecords@stratasol.com

Bus. Telephone No. (inc. area code)	Name of Well Technician (Last Name, First Name)
9059400191	Beatty Brian

Well Technician's Licence No.	Signature of Technician and/or Contractor	Date Submitted
3616		2018 06 29

Comments: McIntosh Perry General Contra

Well owner's information package delivered	Date Package Delivered	Date Work Completed
☐ Yes ☐ No		2018 06 19

Ministry Use Only

Audit No. Z2906

Received AUG 3 1 2018

0506E (2014/11)

Ministry's Copy

© Queen's Printer for Ontario

AUG 3 1 2018

C-72ui
279067

S-2203

7334675

Ontario — Ministry of the Environment and Climate Change

Measurements recorded in: ☐ Metric ☐ Imperial

Well Ta... (elow) Tag#:A257374 A257374

Well Record

Regulation 903 Ontario Water Resources Act

S-22915 · Page of

[redacted]

SERCO REALTY LTD.

Address of Well Location (Street Number/Name)	Township	Lot	Concession
250 Lisgar St			

County/District/Municipality	City/Town/Village	Province	Postal Code
	Ottawa	Ontario	

UTM Coordinates	Zone	Easting	Northing	Municipal Plan and Sublot Number	Other
NAD 83	18	445678	5029588		

Overburden and Bedrock Materials/Abandonment Sealing Record *(see instructions on the back of this form)*

General Colour	Most Common Material	Other Materials	General Description	Depth (m/ft) From	Depth (m/ft) To
GRY	Gravel	Asphalt	hard, packed	0	1
BRN	Med Sand		Soft, loose	1	2
BRN	Clay	S.H	Soft	2	6
GRY	Clay	S.H	Soft	6	14

Annular Space

Depth Set at (m/ft) From	To	Type of Sealant Used (Material and Type)	Volume Placed (m³/ft³)
0	1	concrete/ flushmount	
1	3	bensead	
3	14	filter Sand	

Method of Construction

☐ Cable Tool ☐ Diamond ☐ Rotary (Conventional) ☐ Jetting ☐ Rotary (Reverse) ☐ Driving ☐ Boring ☐ Digging ☐ Air percussion ☒ Other, *specify* Direct Push

Well Use

☐ Public ☐ Commercial ☐ Not used ☐ Domestic ☒ Municipal ☒ Dewatering ☐ Livestock ☐ Test Hole ☒ Monitoring ☐ Irrigation ☐ Cooling & Air Conditioning ☐ Industrial ☐ Other, *specify*

Construction Record - Casing

Inside Diameter (cm/in)	Open Hole OR Material (Galvanized, Fibreglass, Concrete, Plastic, Steel)	Wall Thickness (cm/in)	Depth (m/ft) From	Depth (m/ft) To
1.38	PVC	.14	0	4

Construction Record - Screen

Outside Diameter (cm/in)	Material (Plastic, Galvanized, Steel)	Slot No.	Depth (m/ft) From	Depth (m/ft) To
1.66	PVC	10	4	14

Status of Well

☐ Water Supply ☐ Replacement Well ☒ Test Hole ☐ Recharge Well ☐ Dewatering Well ☒ Observation and/or Monitoring Hole ☐ Alteration (Construction) ☐ Abandoned, Insufficient Supply ☐ Abandoned, Poor Water Quality ☐ Abandoned, other, *specify* ☐ Other, *specify*

Water Details

Water found at Depth (m/ft)	Gas	Kind of Water: ☐ Fresh ☐ Untested ☐ Other, *specify*
Water found at Depth (m/ft)	☐ Gas	Kind of Water: ☐ Fresh ☐ Untested ☐ Other, *specify*
Water found at Depth (m/ft)	☐ Gas	Kind of Water: ☐ Fresh ☐ Untested ☐ Other, *specify*

Hole Diameter

Depth (m/ft) From	To	Diameter (cm/in)
0	14	2.375

Results of Well Yield Testing

After test of well yield, water was: ☐ Clear and sand free ☐ Other, *specify*

If pumping discontinued, give reason:

Pump intake set at (m/ft)

Pumping rate (l/min / GPM)

Duration of pumping ____ hrs + ____ min

Final water level end of pumping (m/ft)

If flowing give rate (l/min / GPM)

Recommended pump depth (m/ft)

Recommended pump rate (l/min / GPM)

Well production (l/min / GPM)

Disinfected? ☐ Yes ☐ No

	Draw Down Time (min)	Draw Down Water Level (m/ft)	Recovery Time (min)	Recovery Water Level (m/ft)
Static Level				
1			1	
2			2	
3			3	
4			4	
5			5	
10			10	
15			15	
20			20	
25			25	
30			30	
40			40	
50			50	
60			60	

Map of Well Location

Please provide a map below following instructions on the back.

MW1 on MAP

Well Contractor and Well Technician Information

Business Name of Well Contractor	Well Contractor's Licence No.
Strata Drilling Group	7241

Business Address (Street Number/Name)	Municipality
165 Shields Court	Markham

Province	Postal Code	Business E-mail Address
ON	L3R8U2	wreccord@stratosa.com

Bus. Telephone No. (inc. area code)	Name of Well Technician (Last Name, First Name)
905 940 7919	Beattie, Brian

Well Technician's Licence No.	Signature of Technician and/or Contractor	Date Submitted
3615		2019 03 07

Comments: Pinchin General Contractors

Well owner's information package delivered ☐ Yes ☐ No

Date Package Delivered: Y Y Y Y M M D D

Date Work Completed: 2019 03 05

Ministry Use Only

Audit No. Z298237

Received MAR 08 2019

© Queen's Printer for Ontario, 2014

MAR 0 8 2019

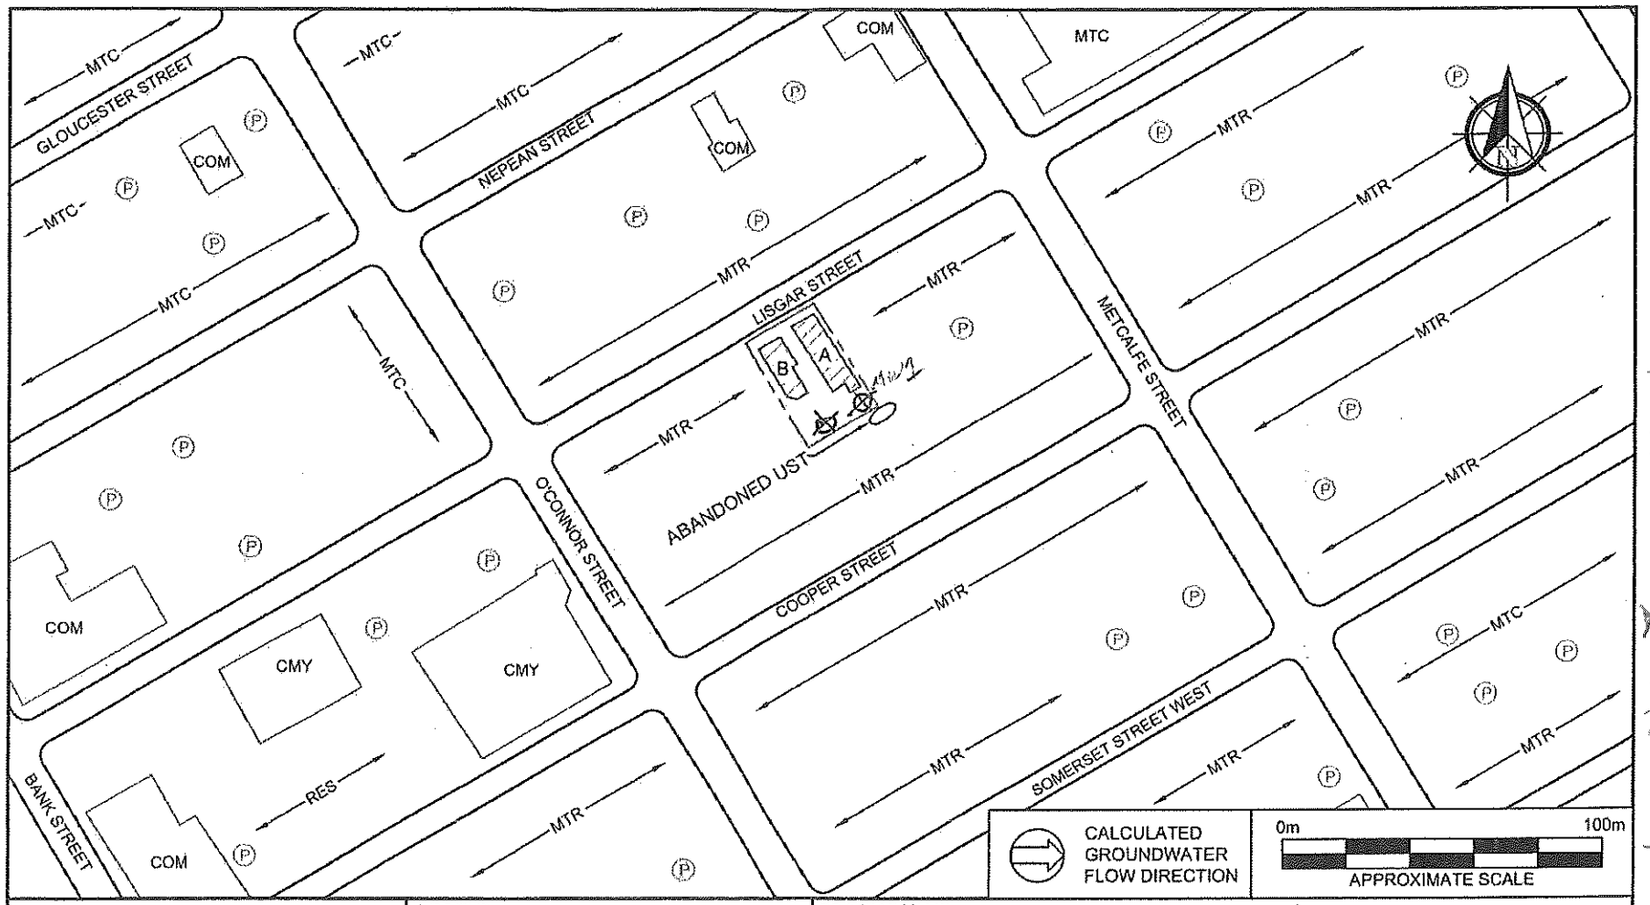

PINCHIN

LEGEND

	SITE BOUNDARY
	SITE BUILDINGS
RES	RESIDENTIAL
MTR	MULTI-TENANT RESIDENTIAL
COM	COMMERCIAL
MTC	MULTI-TENANT COMMERCIAL
CMY	COMMUNITY
UST	UNDERGROUND STORAGE TANK
(P)	PARKING

PROJECT NAME: PHASE I ENVIRONMENTAL SITE ASSESSMENT			
CLIENT NAME: SERCO RESIDENTIAL HOLDINGS INC.			
PROJECT LOCATION: 250 AND 252 LISGAR STREET, OTTAWA, ONTARIO			
FIGURE NAME: SITE AND SURROUNDING LAND USE PLAN			FIGURE NO.: 2
APPROXIMATE SCALE: AS SHOWN	PROJECT NO.: 230237	DATE: OCTOBER 2018	

MAR 0 8 2019

C7041 230237

7334763

Ontario — Ministry of the Environment and Climate Change

Measurements recorded in: ☐ Metric ☒ Imperial

Well T... Tag#:A257375 ...Below)

A257375

Well Record

Regulation 903 Ontario Water Resources Act

S-22915 Page ____ of ____

SERCO REALTY LTD.

Address of Well Location (Street Number/Name)	Township	Lot	Concession
331 Cooper St			
County/District/Municipality	**City/Town/Village**	**Province**	**Postal Code**
	Ottawa	Ontario	
UTM Coordinates NAD 8 3	**Zone** 18 **Easting** 445651 **Northing** 5029536	**Municipal Plan and Sublot Number**	**Other**

Overburden and Bedrock Materials/Abandonment Sealing Record *(see instructions on the back of this form)*

General Colour	Most Common Material	Other Materials	General Description	Depth (m/ft) From	Depth (m/ft) To
GRY	Gravel	Asphalt	hard packed	0	1
BRN	Med Sand		Soft loose	1	6
GRY	Clay	S. H	soft	6	18

Annular Space

Depth Set at (m/ft) From	To	Type of Sealant Used (Material and Type)	Volume Placed (m³/ft³)
0	1	Concrete / flushmount	
1	2	Bensea	
2	18	Filter Sand	

Method of Construction

☐ Cable Tool ☐ Diamond ☐ Rotary (Conventional) ☐ Jetting ☐ Rotary (Reverse) ☐ Driving ☐ Boring ☐ Digging ☐ Air percussion ☒ Other, specify direct push

Well Use

☐ Public ☐ Commercial ☐ Not used ☐ Domestic ☐ Municipal ☐ Dewatering ☐ Livestock ☒ Test Hole ☒ Monitoring ☐ Irrigation ☐ Cooling & Air Conditioning ☐ Industrial ☐ Other, specify

Construction Record - Casing

Inside Diameter (cm/in)	Open Hole OR Material (Galvanized, Fibreglass, Concrete, Plastic, Steel)	Wall Thickness (cm/in)	Depth (m/ft) From	Depth (m/ft) To
1.38	pvc	.14	0	8

Construction Record - Screen

Outside Diameter (cm/in)	Material (Plastic, Galvanized, Steel)	Slot No.	Depth (m/ft) From	Depth (m/ft) To
1.66	pvc	10	8	18

Status of Well

☐ Water Supply ☐ Replacement Well ☒ Test Hole ☐ Recharge Well ☐ Dewatering Well ☒ Observation and/or Monitoring Hole ☐ Alteration (Construction) ☐ Abandoned, Insufficient Supply ☐ Abandoned, Poor Water Quality ☐ Abandoned, other, specify ☐ Other, specify

Water Details

Water found at Depth (m/ft)	Kind of Water	Gas	Other, specify
	☐ Fresh ☐ Untested	☐	
	☐ Fresh ☐ Untested	☐	
	☐ Fresh ☐ Untested	☐	

Hole Diameter

Depth (m/ft) From	Depth (m/ft) To	Diameter (cm/in)
0	18	2.375

Results of Well Yield Testing

After test of well yield, water was: ☐ Clear and sand free ☐ Other, specify

If pumping discontinued, give reason:

Pump intake set at (m/ft)

Pumping rate (l/min / GPM)

Duration of pumping ____ hrs + ____ min

Final water level end of pumping (m/ft)

If flowing give rate (l/min / GPM)

Recommended pump depth (m/ft)

Recommended pump rate (l/min / GPM)

Well production (l/min / GPM)

Disinfected? ☐ Yes ☐ No

	Draw Down Time (min)	Draw Down Water Level (m/ft)	Recovery Time (min)	Recovery Water Level (m/ft)
Static Level				
1			1	
2			2	
3			3	
4			4	
5			5	
10			10	
15			15	
20			20	
25			25	
30			30	
40			40	
50			50	
60			60	

Map of Well Location

Please provide a map below following instructions on the back.

MW1 on MAP

Well Contractor and Well Technician Information

Business Name of Well Contractor	Well Contractor's Licence No.
Strata Drilling Group	7141
Business Address (Street Number/Name)	**Municipality**
165 Shields Court	Markham
Province	**Postal Code**	**Business E-mail Address**
ON	L3R 8V2	wreports@stratasoil.com
Bus. Telephone No. (inc. area code)	**Name of Well Technician (Last Name, First Name)**
9059400719	Beattie Brian
Well Technician's Licence No.	**Signature of Technician and/or Contractor**	**Date Submitted**
3616		2019/08/14

Comments: Pinchin General Contractors

Well owner's information package delivered ☐ Yes ☐ No

Date Package Delivered ____

Date Work Completed 2018/08/14

Ministry Use Only

Audit No. Z298238

MAR 08 2019

Received

Ministry's Copy

© Queen's Printer for Ontario, 2014

MAR 0 8 2019

G7241 229838

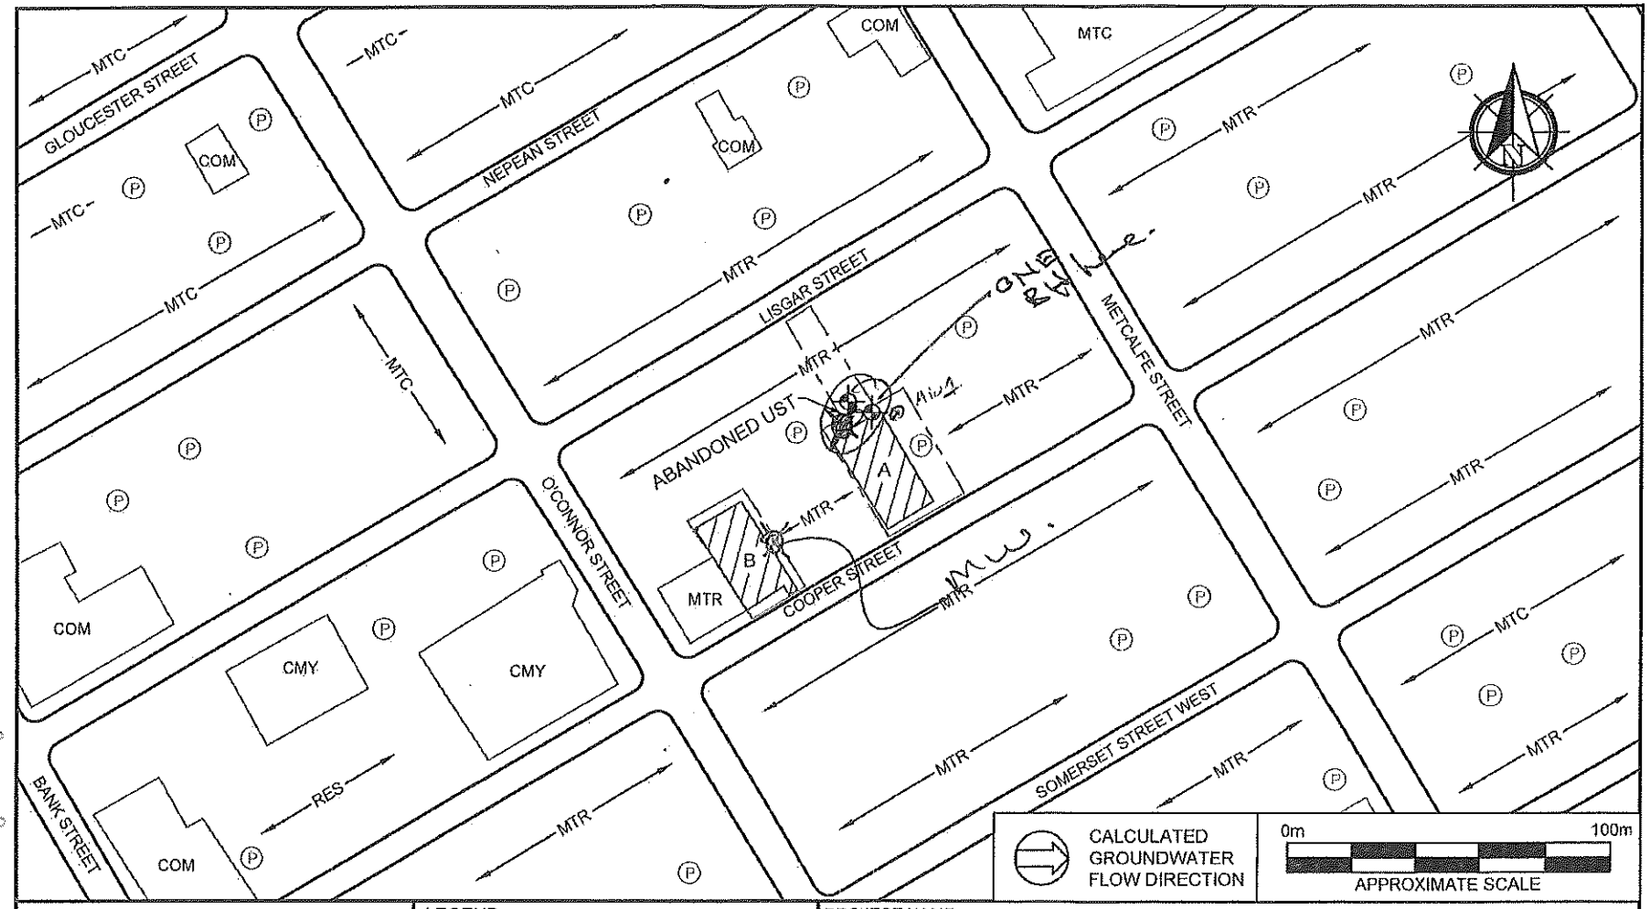

PINCHIN

LEGEND

- SITE BOUNDARY
- SITE BUILDING
- RES RESIDENTIAL
- MTR MULTI-TENANT RESIDENTIAL
- COM COMMERCIAL
- MTC MULTI-TENANT COMMERCIAL
- CMY COMMUNITY
- UST UNDERGROUND STORAGE TANK
- (P) PARKING
- GROUNDWATER MONITORING WELL

PROJECT NAME: PHASE I ENVIRONMENTAL SITE ASSESSMENT			
CLIENT NAME: SERCO COMMERCIAL HOLDINGS INC.			
PROJECT LOCATION: 309 AND 331 COOPER STREET, OTTAWA, ONTARIO			
FIGURE NAME: SITE AND SURROUNDING LAND USE PLAN			FIGURE NO. 2
APPROXIMATE SCALE: AS SHOWN	PROJECT NO.: 230021	DATE: OCTOBER 2018	

Ontario

Ministry of the Environment and Climate Change

Measurements recorded in: ☐ Metric ☑ Imperial

Well Tag No. *(Place Sticker and/or Print Below)* A191626 17-4

Well Record

Regulation 903 Ontario Water Resources Act

Page 1 of 1

Well Owner's Information

First Name	Last Name / Organization	E-mail Address	☐ Well Constructed by Well Owner
	City of Ottawa		

Mailing Address (Street Number/Name)	Municipality	Province	Postal Code	Telephone No. *(inc. area code)*
100 Constellation Dr.	Ottawa	ON	K2G6J8	6135802424

Well Location

Address of Well Location (Street Number/Name)	Township	Lot	Concession
Kent St.			

County/District/Municipality	City/Town/Village	Province	Postal Code
Ottawa	Ottawa	Ontario	

UTM Coordinates	Zone	Easting	Northing	Municipal Plan and Sublot Number	Other
NAD 83	18	445267	5029378		

Overburden and Bedrock Materials/Abandonment Sealing Record *(see instructions on the back of this form)*

General Colour	Most Common Material	Other Materials	General Description	Depth (m/ft) From	Depth (m/ft) To
			20% bentonite slurry	17.5ft	35ft
			Portland (quick grout)		
			3/8 bentonite chips	6in	17.5ft
			Cold patch asphalt	0ft	6in
		Top 6' of 2in PVC cut			

Annular Space

Depth Set at (m/ft) From	Depth Set at (m/ft) To	Type of Sealant Used (Material and Type)	Volume Placed (m^3/ft^3)

Method of Construction

☐ Cable Tool ☐ Diamond
☐ Rotary (Conventional) ☐ Jetting
☐ Rotary (Reverse) ☐ Driving
☐ Boring ☐ Digging
☐ Air percussion
☐ Other, *specify* _____

Well Use

☐ Public ☐ Commercial ☐ Not used
☐ Domestic ☐ Municipal ☐ Dewatering
☐ Livestock ☐ Test Hole ☐ Monitoring
☐ Irrigation ☐ Cooling & Air Conditioning
☐ Industrial
☐ Other, *specify* _____

Construction Record - Casing

Inside Diameter (cm/in)	Open Hole OR Material (Galvanized, Fibreglass, Concrete, Plastic, Steel)	Wall Thickness (cm/in)	Depth (m/ft) From	Depth (m/ft) To

Construction Record - Screen

Outside Diameter (cm/in)	Material (Plastic, Galvanized, Steel)	Slot No.	Depth (m/ft) From	Depth (m/ft) To

Status of Well

☐ Water Supply
☐ Replacement Well
☐ Test Hole
☐ Recharge Well
☐ Dewatering Well
☐ Observation and/or Monitoring Hole
☐ Alteration (Construction)
☐ Abandoned, Insufficient Supply
☐ Abandoned, Poor Water Quality
☑ Abandoned, other, *specify* NB Longer required
☐ Other, *specify* _____

Water Details

Water found at Depth (m/ft)	☐ Gas	Kind of Water: ☐ Fresh ☑ Untested ☐ Other, *specify*
25		
Water found at Depth (m/ft)	☐ Gas	Kind of Water: ☐ Fresh ☐ Untested ☐ Other, *specify*
Water found at Depth (m/ft)	☐ Gas	Kind of Water: ☐ Fresh ☐ Untested ☐ Other, *specify*

Hole Diameter

Depth (m/ft) From	Depth (m/ft) To	Diameter (cm/in)
6in	35ft	2in
Well Pipe Size		

Results of Well Yield Testing

After test of well yield, water was:
☐ Clear and sand free
☐ Other, *specify* _____

If pumping discontinued, give reason:

Pump intake set at (m/ft)

Pumping rate (l/min / GPM)

Duration of pumping _____ hrs + _____ min

Final water level end of pumping (m/ft)

If flowing give rate (l/min / GPM)

Recommended pump depth (m/ft)

Recommended pump rate (l/min / GPM)

Well production (l/min / GPM)

Disinfected? ☐ Yes ☐ No

	Draw Down Time (min)	Draw Down Water Level (m/ft)	Recovery Time (min)	Recovery Water Level (m/ft)
Static Level				
1			1	
2			2	
3			3	
4			4	
5			5	
10			10	
15			15	
20			20	
25			25	
30			30	
40			40	
50			50	
60			60	

Map of Well Location

Please provide a map below following instructions on the back.

Comments:

Well Contractor and Well Technician Information

Business Name of Well Contractor	Well Contractor's Licence No.
CCC Drilling	7543

Business Address (Street Number/Name)	Municipality
48-2627 Edinburgh Place	Ottawa

Province	Postal Code	Business E-mail Address
ON	K1B5M6	mackie@cccgroup.ca

Bus. Telephone No. *(inc. area code)*	Name of Well Technician (Last Name, First Name)
6137375227	Chad Echlin

Well Technician's Licence No.	Signature of Technician and/or Contractor	Date Submitted
32199		2019 09 22

Well owner's information package delivered	Date Package Delivered	Date Work Completed
☐ Yes ☑ No		2019 09 19

Ministry Use Only

Audit No. Z286433

Received OCT 22 2019

0506E (2014/11)

Ministry's Copy

© Queen's Printer for Ontario, 2014

Ontario (https://www.ontario.ca/page/government-ontario)

Map: Well records

This map allows you to search and view well record information from reported wells in Ontario.

Full dataset is available in the Open Data catalogue (https://data.ontario.ca/dataset/well-records) .

Go Back to Map

Well ID

Well ID Number: 7354243
Well Audit Number: *Z302715*
Well Tag Number: *A282350*
This table contains information from the original well record and any subsequent updates.

Well Location

Address of Well Location	281 kent st
Township	OTTAWA CITY
Lot	
Concession	
County/District/Municipality	OTTAWA-CARLETON
City/Town/Village	Ottawa
Province	ON
Postal Code	n/a
UTM Coordinates	NAD83 — Zone 18 Easting: 445329.00 Northing: 5029309.00
Municipal Plan and Sublot Number	
Other	

Overburden and Bedrock Materials Interval

General Colour	Most Common Material	Other Materials	General Description	Depth From	Depth To
BLCK	GRVL	----	LOOS	0 m	.31 m
BRWN	CLAY	SILT	DNSE	.31 m	4 m
GREY	SILT	SAND	SOFT	4 m	7.13 m

Annular Space/Abandonment Sealing Record

Depth From	Depth To	Type of Sealant Used (Material and Type)	Volume Placed
0 m	.31 m	CONCRETE FLUSHMOUNT	
.31 m	3.72 m	BENTONITE	
3.72 m	7.13 m	SAND	

Method of Construction & Well Use

Method of Construction	Well Use
Direct Push	Monitoring
	Test Hole

Status of Well

Monitoring and Test Hole

Construction Record - Casing

Inside Diameter	Open Hole or material	Depth From	Depth To
4.03 cm	PLASTIC	0 m	4.03 m

Construction Record - Screen

Outside Diameter	Material	Depth From	Depth To
4.82 cm	PLASTIC	4.03 m	7.13 m

Well Contractor and Well Technician Information

Well Contractor's Licence Number: 7241

Results of Well Yield Testing

After test of well yield, water was	
If pumping discontinued, give reason	
Pump intake set at	
Pumping Rate	
Duration of Pumping	
Final water level	

If flowing give rate	
Recommended pump depth	
Recommended pump rate	
Well Production	
Disinfected?	

Draw Down & Recovery

Draw Down Time(min)	Draw Down Water level	Recovery Time(min)	Recovery Water level
SWL			
1		1	
2		2	
3		3	
4		4	
5		5	
10		10	
15		15	
20		20	
25		25	
30		30	
40		40	
45		45	
50		50	
60		60	

Water Details

Water Found at Depth	Kind

Hole Diameter

Depth From	Depth To	Diameter
0 m	7.13 m	8.3 cm

Audit Number: Z302715

Date Well Completed: January 24, 2020

Date Well Record Received by MOE: February 19, 2020

Related

How to use a Ministry of the Environment map (https://www.ontario.ca/page/how-use-ministry-environment-map#wells)

Technical documentation: Metadata record (https://data.ontario.ca/dataset/well-records/resource/3031344e-e3f2-48d5-888c-c1deadfd2f77)

Updated: January 10, 2024
Published: March 20, 2014

Ontario (https://www.ontario.ca/page/government-ontario)

Map: Well records

This map allows you to search and view well record information from reported wells in Ontario.

Full dataset is available in the Open Data catalogue (https://data.ontario.ca/dataset/well-records) .

Go Back to Map

Well ID

Well ID Number: 7354244
Well Audit Number: *Z302714*
Well Tag Number: *A269067*
This table contains information from the original well record and any subsequent updates.

Well Location

Address of Well Location	81 kent st
Township	OTTAWA CITY
Lot	
Concession	
County/District/Municipality	OTTAWA-CARLETON
City/Town/Village	Ottawa
Province	ON
Postal Code	n/a
UTM Coordinates	NAD83 — Zone 18 Easting: 445329.00 Northing: 5029277.00
Municipal Plan and Sublot Number	
Other	

Overburden and Bedrock Materials Interval

General Colour	Most Common Material	Other Materials	General Description	Depth From	Depth To
BLCK	GRVL	----	LOOS	0 m	.31 m
BRWN	CLAY	SILT	DNSE	.31 m	4 m
GREY	SILT	SAND	SOFT	4 m	6.1 m

Annular Space/Abandonment Sealing Record

Depth From	Depth To	Type of Sealant Used (Material and Type)	Volume Placed
0 m	.31 m	CONCRETE FLUSHMOUNT	
.31 m	2.79 m	BENTONITE	
2.79 m	6.1 m	SAND	

Method of Construction & Well Use

Method of Construction	Well Use
Direct Push	Monitoring
	Test Hole

Status of Well

Monitoring and Test Hole

Construction Record - Casing

Inside Diameter	Open Hole or material	Depth From	Depth To
4.03 cm	PLASTIC	0 m	3.1 m

Construction Record - Screen

Outside Diameter	Material	Depth From	Depth To
4.82 cm	PLASTIC	3.1 m	6.1 m

Well Contractor and Well Technician Information

Well Contractor's Licence Number: 7241

Results of Well Yield Testing

After test of well yield, water was	
If pumping discontinued, give reason	
Pump intake set at	
Pumping Rate	
Duration of Pumping	
Final water level	

If flowing give rate	
Recommended pump depth	
Recommended pump rate	
Well Production	
Disinfected?	

Draw Down & Recovery

Draw Down Time(min)	Draw Down Water level	Recovery Time(min)	Recovery Water level
SWL			
1		1	
2		2	
3		3	
4		4	
5		5	
10		10	
15		15	
20		20	
25		25	
30		30	
40		40	
45		45	
50		50	
60		60	

Water Details

Water Found at Depth	Kind

Hole Diameter

Depth From	Depth To	Diameter
0 m	6.1 m	8.3 cm

Audit Number: Z302714

Date Well Completed: January 20, 2020

Date Well Record Received by MOE: February 19, 2020

Related

How to use a Ministry of the Environment map (https://www.ontario.ca/page/how-use-ministry-environment-map#wells)

Technical documentation: Metadata record (https://data.ontario.ca/dataset/well-records/resource/3031344e-e3f2-48d5-888c-c1deadfd2f77)

Updated: January 10, 2024
Published: March 20, 2014

Ontario (https://www.ontario.ca/page/government-ontario)

Map: Well records

This map allows you to search and view well record information from reported wells in Ontario.

Full dataset is available in the Open Data catalogue (https://data.ontario.ca/dataset/well-records) .

Go Back to Map

Well ID

Well ID Number: 7354245
Well Audit Number: *Z302708*
Well Tag Number: *A269066*
This table contains information from the original well record and any subsequent updates.

Well Location

Address of Well Location	281 kent st
Township	OTTAWA CITY
Lot	
Concession	
County/District/Municipality	OTTAWA-CARLETON
City/Town/Village	Ottawa
Province	ON
Postal Code	n/a
UTM Coordinates	NAD83 — Zone 18 Easting: 445323.00 Northing: 5029289.00
Municipal Plan and Sublot Number	
Other	

Overburden and Bedrock Materials Interval

General Colour	Most Common Material	Other Materials	General Description	Depth From	Depth To
BLCK	----	GRVL	LOOS	0 m	.31 m
BRWN	CLAY	SILT	DNSE	.31 m	4 m
GREY	SILT	SAND	SOFT	4 m	6.1 m

Annular Space/Abandonment Sealing Record

Depth From	Depth To	Type of Sealant Used (Material and Type)	Volume Placed
0 m	.31 m	CONCRETE FLUSHMOUNT	
.31 m	2.79 m	BENTONITE	
2.79 m	6.1 m	SAND	

Method of Construction & Well Use

Method of Construction	Well Use
Direct Push	Monitoring
	Test Hole

Status of Well

Monitoring and Test Hole

Construction Record - Casing

Inside Diameter	Open Hole or material	Depth From	Depth To
4.03 cm	PLASTIC	0 m	3.1 m

Construction Record - Screen

Outside Diameter	Material	Depth From	Depth To
4.82 cm	PLASTIC	3.1 m	6.1 m

Well Contractor and Well Technician Information

Well Contractor's Licence Number: 7241

Results of Well Yield Testing

After test of well yield, water was	
If pumping discontinued, give reason	
Pump intake set at	
Pumping Rate	
Duration of Pumping	
Final water level	

If flowing give rate	
Recommended pump depth	
Recommended pump rate	
Well Production	
Disinfected?	

Draw Down & Recovery

Draw Down Time(min)	Draw Down Water level	Recovery Time(min)	Recovery Water level
SWL			
1		1	
2		2	
3		3	
4		4	
5		5	
10		10	
15		15	
20		20	
25		25	
30		30	
40		40	
45		45	
50		50	
60		60	

Water Details

Water Found at Depth	Kind

Hole Diameter

Depth From	Depth To	Diameter
0 m	6.1 m	8.3 cm

Audit Number: Z302708

Date Well Completed: January 20, 2020

Date Well Record Received by MOE: February 19, 2020

Related

How to use a Ministry of the Environment map (https://www.ontario.ca/page/how-use-ministry-environment-map#wells)

Technical documentation: Metadata record (https://data.ontario.ca/dataset/well-records/resource/3031344e-e3f2-48d5-888c-c1deadfd2f77)

Updated: January 10, 2024
Published: March 20, 2014

Ontario (https://www.ontario.ca/page/government-ontario)

Map: Well records

This map allows you to search and view well record information from reported wells in Ontario.

Full dataset is available in the Open Data catalogue (https://data.ontario.ca/dataset/well-records) .

Go Back to Map

Well ID

Well ID Number: 7382782
Well Audit Number: *Z338246*
Well Tag Number: *A302969*
This table contains information from the original well record and any subsequent updates.

Well Location

Address of Well Location	311 Somerset St W
Township	OTTAWA CITY
Lot	
Concession	
County/District/Municipality	OTTAWA-CARLETON
City/Town/Village	Ottawa
Province	ON
Postal Code	n/a
UTM Coordinates	NAD83 — Zone 18 Easting: 445647.00 Northing: 5029419.00
Municipal Plan and Sublot Number	
Other	

Overburden and Bedrock Materials Interval

General Colour	Most Common Material	Other Materials	General Description	Depth From	Depth To
GREY	GRVL		HARD	0 m	2 m
GREY	GRVL	FILL	HARD	2 m	5 m
GREY	SILT	CLAY	SOFT	5 m	9 m
GREY	CLAY		SOFT	9 m	20 m

Annular Space/Abandonment Sealing Record

Depth From	Depth To	Type of Sealant Used (Material and Type)	Volume Placed
0 m	1 m	CONCRETE FLUSHMOUNT	
1 m	9 m	BENSEAL	
9 m	20 m	SAND	

Method of Construction & Well Use

Method of Construction	Well Use
Direct Push	
	Monitoring and Test Hole

Status of Well

Observation Wells

Construction Record - Casing

Inside Diameter	Open Hole or material	Depth From	Depth To
2.047 cm	PLASTIC	0 m	10 m

Construction Record - Screen

Outside Diameter	Material	Depth From	Depth To
2.375 cm	PLASTIC	10 m	20 m

Well Contractor and Well Technician Information

Well Contractor's Licence Number: 7241

Results of Well Yield Testing

After test of well yield, water was	
If pumping discontinued, give reason	
Pump intake set at	
Pumping Rate	
Duration of Pumping	

Final water level	
If flowing give rate	
Recommended pump depth	
Recommended pump rate	
Well Production	
Disinfected?	

Draw Down & Recovery

Draw Down Time(min)	Draw Down Water level	Recovery Time(min)	Recovery Water level
SWL			
1		1	
2		2	
3		3	
4		4	
5		5	
10		10	
15		15	
20		20	
25		25	
30		30	
40		40	
45		45	
50		50	
60		60	

Water Details

Water Found at Depth	Kind

Hole Diameter

Depth From	Depth To	Diameter
0 m	20 m	4.5 cm

Audit Number: Z338246

Date Well Completed: February 19, 2021

Date Well Record Received by MOE: March 18, 2021

Related

How to use a Ministry of the Environment map (https://www.ontario.ca/page/how-use-ministry-environment-map#wells)

Technical documentation: Metadata record (https://data.ontario.ca/dataset/well-records/resource/3031344e-e3f2-48d5-888c-c1deadfd2f77)

Updated: January 10, 2024
Published: March 20, 2014

Ontario (https://www.ontario.ca/page/government-ontario)

Map: Well records

This map allows you to search and view well record information from reported wells in Ontario.

Full dataset is available in the Open Data catalogue (https://data.ontario.ca/dataset/well-records) .

Go Back to Map

Well ID

Well ID Number: 7382859
Well Audit Number: *Z343100*
Well Tag Number: *A302968*
This table contains information from the original well record and any subsequent updates.

Well Location

Address of Well Location	311 Somerset St W
Township	OTTAWA CITY
Lot	
Concession	
County/District/Municipality	OTTAWA-CARLETON
City/Town/Village	Ottawa
Province	ON
Postal Code	n/a
UTM Coordinates	NAD83 — Zone 18 Easting: 445633.00 Northing: 5029462.00
Municipal Plan and Sublot Number	
Other	

Overburden and Bedrock Materials Interval

General Colour	Most Common Material	Other Materials	General Description	Depth From	Depth To
GREY	GRVL		DNSE	0 m	2 m
GREY	FILL		DNSE	2 m	4 m
GREY	SILT	CLAY	SOFT	4 m	10 m
GREY	CLAY		SOFT	10 m	22.5 m

Annular Space/Abandonment Sealing Record

Depth From	Depth To	Type of Sealant Used (Material and Type)	Volume Placed
0 m	1 m	CONCRETE FLUSHMOUNT	
1 m	11.5 m	BENSEAL	
11.5 m	22.5 m	SAND	

Method of Construction & Well Use

Method of Construction	Well Use
Direct Push	
	Monitoring and Test Hole

Status of Well

Observation Wells

Construction Record - Casing

Inside Diameter	Open Hole or material	Depth From	Depth To
2.047 cm	PLASTIC	0 m	12.5 m

Construction Record - Screen

Outside Diameter	Material	Depth From	Depth To
2.37 cm	PLASTIC	12.5 m	22.5 m

Well Contractor and Well Technician Information

Well Contractor's Licence Number: 7241

Results of Well Yield Testing

After test of well yield, water was	
If pumping discontinued, give reason	
Pump intake set at	
Pumping Rate	
Duration of Pumping	

Final water level	
If flowing give rate	
Recommended pump depth	
Recommended pump rate	
Well Production	
Disinfected?	

Draw Down & Recovery

Draw Down Time(min)	Draw Down Water level	Recovery Time(min)	Recovery Water level
SWL			
1		1	
2		2	
3		3	
4		4	
5		5	
10		10	
15		15	
20		20	
25		25	
30		30	
40		40	
45		45	
50		50	
60		60	

Water Details

Water Found at Depth	Kind

Hole Diameter

Depth From	Depth To	Diameter
0 m	22.5 m	4.5 cm

Audit Number: Z343100

Date Well Completed: February 19, 2021

Date Well Record Received by MOE: March 17, 2021

Related

How to use a Ministry of the Environment map (https://www.ontario.ca/page/how-use-ministry-environment-map#wells)

Technical documentation: Metadata record (https://data.ontario.ca/dataset/well-records/resource/3031344e-e3f2-48d5-888c-c1deadfd2f77)

Updated: January 10, 2024
Published: March 20, 2014

5-26872

Ontario — Ministry of the Environment, Conservation and Parks

Well Record

Regulation 903 Ontario Water Resources Act

Well Tag No. (Place Sticker and/or Print Below): A302972 Tag#:A302972

Measurements recorded in: ☑ Metric ☐ Imperial

Page ____ of ____

Well Owner's Information

First Name	Last Name/Organization	E-mail Address	☐ Well Constructed by Well Owner
	Somerset & O'Connor		

Mailing Address (Street Number/Name)	Municipality	Province	Postal Code	Telephone No. (inc. area code)
252 Argyle Ave	Ottawa	ON	K2P1B9	

Well Location

Address of Well Location (Street Number/Name)	Township	Lot	Concession
311 Somerset			

County/District/Municipality	City/Town/Village	Province	Postal Code
	Ottawa	Ontario	

UTM Coordinates	Zone	Easting	Northing	Municipal Plan and Sublot Number	Other
NAD 83	18	445653	5029431		

Overburden and Bedrock Materials/Abandonment Sealing Record (see instructions on the back of this form)

General Colour	Most Common Material	Other Materials	General Description	Depth (m/ft) From	Depth (m/ft) To
GRY	gravel	sand	loose	0	.31
BRN	sand	gravel	soft	.31	2.74
BRN	clay	sand	soft	2.74	3.96
GRY	clay	silt	soft, wet	3.96	10.67
GRY	silt	gravel, shale	dense	10.67	13.1

Annular Space

Depth Set at (m/ft) From	To	Type of Sealant Used (Material and Type)	Volume Placed (m³/ft³)
0	.31	concrete/cement	
.31	9.75	bentonite	
9.75	13.1	filter sand	

Method of Construction

☐ Cable Tool ☐ Diamond ☐ Rotary (Conventional) ☐ Jetting ☐ Rotary (Reverse) ☐ Driving ☐ Boring ☐ Digging ☑ Air percussion ☐ Other, specify ____

Well Use

☐ Public ☐ Commercial ☐ Not used ☐ Domestic ☐ Municipal ☐ Dewatering ☐ Livestock ☑ Test Hole ☑ Monitoring ☐ Irrigation ☐ Cooling & Air Conditioning ☐ Industrial ☐ Other, specify ____

Construction Record - Casing

Inside Diameter (cm/in)	Open Hole OR Material (Galvanized, Fibreglass, Concrete, Plastic, Steel)	Wall Thickness (cm/in)	Depth (m/ft) From	Depth (m/ft) To
5.20	PVC	.340	0	10.05

Construction Record - Screen

Outside Diameter (cm/in)	Material (Plastic, Galvanized, Steel)	Slot No.	Depth (m/ft) From	Depth (m/ft) To
6.03	PVC	10	10.05	13.1

Status of Well

☐ Water Supply ☐ Replacement Well ☑ Test Hole ☐ Recharge Well ☐ Dewatering Well ☑ Observation and/or Monitoring Hole ☐ Alteration (Construction) ☐ Abandoned, Insufficient Supply ☐ Abandoned, Poor Water Quality ☐ Abandoned, other, specify ____ ☐ Other, specify ____

Water Details

Water found at Depth (m/ft)	Gas	Kind of Water: ☐ Fresh ☐ Untested ☐ Other, specify

Hole Diameter

Depth (m/ft) From	To	Diameter (cm/in)
0	13.1	11.43

Results of Well Yield Testing

After test of well yield, water was: ☐ Clear and sand free ☐ Other, specify ____

If pumping discontinued, give reason:

Pump intake set at (m/ft)

Pumping rate (l/min / GPM)

Duration of pumping ____ hrs + ____ min

Final water level end of pumping (m/ft)

If flowing give rate (l/min/GPM)

Recommended pump depth (m/ft)

Recommended pump rate (l/min/GPM)

Well production (l/min/GPM)

Disinfected? ☐ Yes ☐ No

	Draw Down Time (min)	Draw Down Water Level (m/ft)	Recovery Time (min)	Recovery Water Level (m/ft)
Static Level				
1			1	
2			2	
3			3	
4			4	
5			5	
10			10	
15			15	
20			20	
25			25	
30			30	
40			40	
50			50	
60			60	

Map of Well Location

Please provide a map below following instructions on the back.

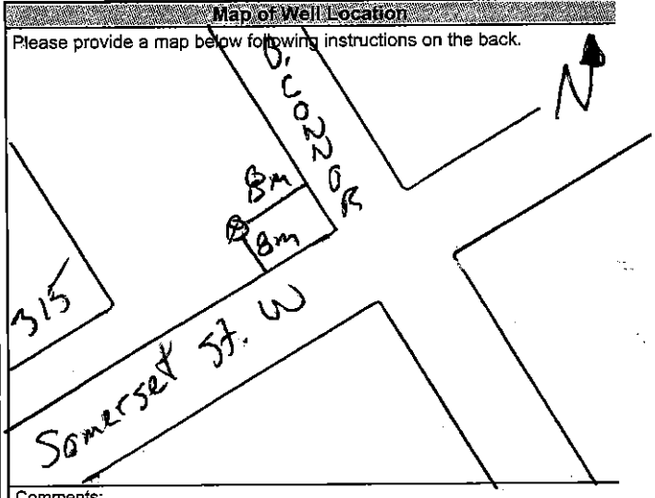

Comments:

Well Contractor and Well Technician Information

Business Name of Well Contractor	Well Contractor's Licence No.
Strata Drilling Group	7241

Business Address (Street Number/Name)	Municipality
129 Ringwood Dr.	Stouffville

Province	Postal Code	Business E-mail Address
ON	L4A8C1	wrecord@stradasoil.com

Bus. Telephone No. (inc. area code)	Name of Well Technician (Last Name, First Name)
9059407919	Milly, James

Well Technician's Licence No.	Signature of Technician and/or Contractor	Date Submitted
7107		

Well owner's information package delivered	Date Package Delivered	Date Work Completed
☐ Yes ☐ No		2021/05/26

Ministry Use Only

Addit No. Z364080

Received JUN 29 2021

0506E (2020/06) © Queen's Printer for Ontario, 2020

Ministry's Copy

Ontario — Ministry of the Environment, Conservation and Parks

Well Record

Regulation 903 Ontario Water Resources Act

Well Tag No. (Place Sticker and/or Print Below): A302973 Tag#:A302973

Measurements recorded in: ☑ Metric ☐ Imperial

Page ____ of ____

Well Owner's Information

First Name	Last Name/Organization	E-mail Address	☐ Well Constructed by Well Owner
	Somerset & O'Conner		

Mailing Address (Street Number/Name)	Municipality	Province	Postal Code	Telephone No. (inc. area code)
252 Argyle Ave	Ottawa	ON	K2P1B9	

Well Location

Address of Well Location (Street Number/Name)	Township	Lot	Concession
311 Somerset			

County/District/Municipality	City/Town/Village	Province	Postal Code
	Ottawa	Ontario	

UTM Coordinates	Zone	Easting	Northing	Municipal Plan and Sublot Number	Other
NAD 83	18	445630	5029428		

Overburden and Bedrock Materials/Abandonment Sealing Record (see instructions on the back of this form)

General Colour	Most Common Material	Other Materials	General Description	Depth (m/ft) From	Depth (m/ft) To
GRY	gravel	sand	loose	0	.31
BRN	sand	gravel	soft	.31	2.44
BRN	clay	sand	soft	2.44	3.66
GRY	clay	silt	soft, wet	3.66	11.28
GRY	silt	gravel, shale	dense	11.28	13.1

Annular Space

Depth Set at (m/ft) From	To	Type of Sealant Used (Material and Type)	Volume Placed (m³/ft³)
0	.31	concrete/cement	
.31	9.75	bentonite	
9.75	13.1	filter sand	

Method of Construction

☐ Cable Tool ☐ Diamond
☐ Rotary (Conventional) ☐ Jetting
☐ Rotary (Reverse) ☐ Driving
☐ Boring ☐ Digging
☑ Air percussion
☐ Other, specify

Well Use

☐ Public ☐ Commercial ☐ Not used
☐ Domestic ☐ Municipal ☐ Dewatering
☐ Livestock ☑ Test Hole ☑ Monitoring
☐ Irrigation ☐ Cooling & Air Conditioning
☐ Industrial
☐ Other, specify

Construction Record - Casing

Inside Diameter (cm/in)	Open Hole OR Material (Galvanized, Fibreglass, Concrete, Plastic, Steel)	Wall Thickness (cm/in)	Depth (m/ft) From	Depth (m/ft) To
5.20	PVC	.390	0	10.05

Construction Record - Screen

Outside Diameter (cm/in)	Material (Plastic, Galvanized, Steel)	Slot No.	Depth (m/ft) From	Depth (m/ft) To
6.03	PVC	10	10.05	13.1

Status of Well

☐ Water Supply
☐ Replacement Well
☑ Test Hole
☐ Recharge Well
☐ Dewatering Well
☑ Observation and/or Monitoring Hole
☐ Alteration (Construction)
☐ Abandoned, Insufficient Supply
☐ Abandoned, Poor Water Quality
☐ Abandoned, other, specify
☐ Other, specify

Water Details

Water found at Depth (m/ft) ☐ Gas	Kind of Water: ☐ Fresh ☐ Untested ☐ Other, specify
Water found at Depth (m/ft) ☐ Gas	Kind of Water: ☐ Fresh ☐ Untested ☐ Other, specify
Water found at Depth (m/ft) ☐ Gas	Kind of Water: ☐ Fresh ☐ Untested ☐ Other, specify

Hole Diameter

Depth (m/ft) From	To	Diameter (cm/in)
0	13.1	11.43

Results of Well Yield Testing

After test of well yield, water was:
☐ Clear and sand free
☐ Other, specify

If pumping discontinued, give reason:

Pump intake set at (m/ft)

Pumping rate (l/min / GPM)

Duration of pumping ____ hrs + ____ min

Final water level end of pumping (m/ft)

If flowing give rate (l/min/GPM)

Recommended pump depth (m/ft)

Recommended pump rate (l/min/GPM)

Well production (l/min/GPM)

Disinfected? ☐ Yes ☐ No

	Draw Down Time (min)	Draw Down Water Level (m/ft)	Recovery Time (min)	Recovery Water Level (m/ft)
Static Level				
1			1	
2			2	
3			3	
4			4	
5			5	
10			10	
15			15	
20			20	
25			25	
30			30	
40			40	
50			50	
60			60	

Map of Well Location

Please provide a map below following instructions on the back.

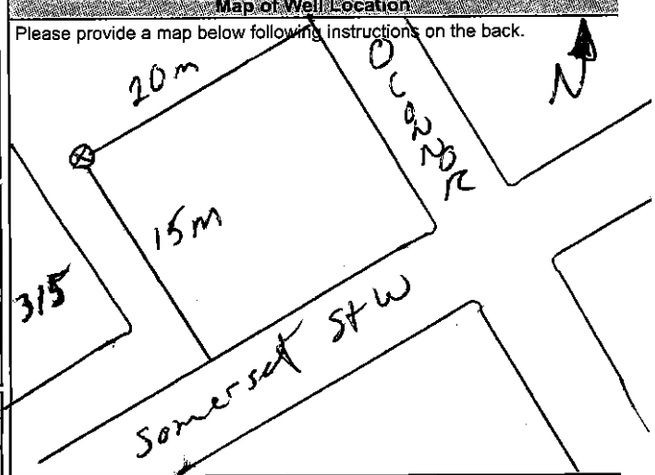

Comments:

Well Contractor and Well Technician Information

Business Name of Well Contractor	Well Contractor's Licence No.
Stratas Drilling Group	7241

Business Address (Street Number/Name)	Municipality
129 Ringwood Dr.	Stouffville

Province	Postal Code	Business E-mail Address
ON	L4A8C1	wrecord@stratasil.com

Bus. Telephone No. (inc. area code)	Name of Well Technician (Last Name, First Name)
9059487919	McCoy, James

Well Technician's Licence No.	Signature of Technician and/or Contractor	Date Submitted Y Y Y Y M M D D
7108		

Well owner's information package delivered ☐ Yes ☐ No

Date Package Delivered Y Y Y Y M M D D

Date Work Completed 2021/05/26

Ministry Use Only

Audit No. Z364081

Received JUN 29 2021

Ministry's Copy

0506E (2020/06) © Queen's Printer for Ontario, 2020

Ontario — Ministry of the Environment, Conservation and Parks

Well Record

...ation 903 Ontario Water Resources Act

Measurements recorded in: ☑ Metric ☐ Imperial

Well Tag No. (Place Sticker and/or Print Below) A302951 Tag#:A302951

Page _____ of _____

Well Owner's Information

First Name	Last Name/Organization	E-mail Address	☐ Well Constructed by Well Owner
	Somerset & O'Connor		

Mailing Address (Street Number/Name)	Municipality	Province	Postal Code	Telephone No. (inc. area code)
252 Argyle Ave	Ottawa	ON	K2P1B9	

Well Location

Address of Well Location (Street Number/Name)	Township	Lot	Concession
311 Somerset			

County/District/Municipality	City/Town/Village	Province	Postal Code
	Ottawa	Ontario	

UTM Coordinates	Zone	Easting	Northing	Municipal Plan and Sublot Number	Other
NAD 83	18	445624	5029452		

Overburden and Bedrock Materials/Abandonment Sealing Record (see instructions on the back of this form)

General Colour	Most Common Material	Other Materials	General Description	Depth (m/ft) From	Depth (m/ft) To
BRN	top soil		soft	0	.31
BRN	sand	gravel	soft	.31	2.13
BRN	clay	sand	soft	2.13	3.66
GRY	clay	silt	soft, wet	3.66	10.36
GRY	silt	gravel, shale	dense	10.36	14.33

Annular Space

Depth Set at (m/ft) From	To	Type of Sealant Used (Material and Type)	Volume Placed (m^3/ft^3)
0	.31	cement/bentonite	
.31	10.97	bentonite	
10.97	14.33	filter sand	

Results of Well Yield Testing

After test of well yield, water was:
☐ Clear and sand free
☐ Other, specify _____

If pumping discontinued, give reason:

Pump intake set at (m/ft)

Pumping rate (l/min / GPM)

Duration of pumping _____ hrs + _____ min

Final water level end of pumping (m/ft)

If flowing give rate (l/min/GPM)

Recommended pump depth (m/ft)

Recommended pump rate (l/min/GPM)

Well production (l/min/GPM)

Disinfected? ☐ Yes ☐ No

	Draw Down Time (min)	Draw Down Water Level (m/ft)	Recovery Time (min)	Recovery Water Level (m/ft)
Static Level				
1			1	
2			2	
3			3	
4			4	
5			5	
10			10	
15			15	
20			20	
25			25	
30			30	
40			40	
50			50	
60			60	

Method of Construction

☐ Cable Tool ☐ Diamond
☐ Rotary (Conventional) ☐ Jetting
☐ Rotary (Reverse) ☐ Driving
☐ Boring ☐ Digging
☑ Air percussion
☐ Other, specify, _____

Well Use

☐ Public ☐ Commercial ☐ Not used
☐ Domestic ☐ Municipal ☐ Dewatering
☐ Livestock ☑ Test Hole ☑ Monitoring
☐ Irrigation ☐ Cooling & Air Conditioning
☐ Industrial
☐ Other, specify _____

Construction Record - Casing

Inside Diameter (cm/in)	Open Hole OR Material (Galvanized, Fibreglass, Concrete, Plastic, Steel)	Wall Thickness (cm/in)	Depth (m/ft) From	Depth (m/ft) To
2.0	PVC	.390	0	11.28

Construction Record - Screen

Outside Diameter (cm/in)	Material (Plastic, Galvanized, Steel)	Slot No.	Depth (m/ft) From	Depth (m/ft) To
6.03	PVC	10	11.28	14.33

Status of Well

☐ Water Supply
☐ Replacement Well
☑ Test Hole
☐ Recharge Well
☐ Dewatering Well
☑ Observation and/or Monitoring Hole
☐ Alteration (Construction)
☐ Abandoned, Insufficient Supply
☐ Abandoned, Poor Water Quality
☐ Abandoned, other, specify
☐ Other, specify

Water Details

Water found at Depth (m/ft)	Gas	Kind of Water: ☐ Fresh ☐ Untested ☐ Other, specify

Hole Diameter

Depth (m/ft) From	To	Diameter (cm/in)
0	14.33	11.43

Map of Well Location

Please provide a map below following instructions on the back.

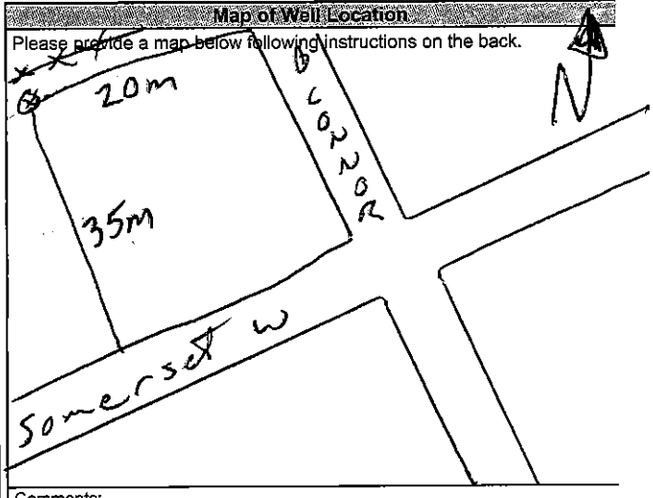

Comments:

Well Contractor and Well Technician Information

Business Name of Well Contractor	Well Contractor's Licence No.
Strata Drilling Group	7214

Business Address (Street Number/Name)	Municipality
129 Ringwood Dr	Stouffville

Province	Postal Code	Business E-mail Address
Ont	L4A8C1	wlrecord@stratasoil.com

Bus. Telephone No. (inc. area code)	Name of Well Technician (Last Name, First Name)
9059407917	McCoy, James

Well Technician's Licence No.	Signature of Technician and/or Contractor	Date Submitted
7210		Y Y Y Y M M D D

Well owner's information package delivered	Date Package Delivered	Date Work Completed
☐ Yes ☐ No		2021 05 25

Ministry Use Only

Audit No. Z364138

Received JUN 29 2021

0506E (2020/06) © Queen's Printer for Ontario, 2020

Ministry's Copy

Ontario — Ministry of the Environment, Conservation and Parks

Measurements recorded in: ☑ Metric ☐ Imperial

Well Tag No. (Place Sticker and/or Print Below): 1302952 | Tag#:A302952

Well Record

Regulation 903 Ontario Water Resources Act

Page ____ of ____

Well Owner's Information

First Name	Last Name/Organization	E-mail Address	☐ Well Constructed by Well Owner
	Somerset & O'Connor		

Mailing Address (Street Number/Name)	Municipality	Province	Postal Code	Telephone No. (inc. area code)
252 Argyle Ave	Ottawa	ON	K2P 1B9	

Well Location

Address of Well Location (Street Number/Name)	Township	Lot	Concession
311 Somerset			

County/District/Municipality	City/Town/Village	Province	Postal Code
	Ottawa	Ontario	

UTM Coordinates	Zone	Easting	Northing	Municipal Plan and Sublot Number	Other
NAD 83	18	445647	5029441		

Overburden and Bedrock Materials/Abandonment Sealing Record (see instructions on the back of this form)

General Colour	Most Common Material	Other Materials	General Description	Depth (m/ft) From	Depth (m/ft) To
GRY	gravel	sand	loose	0	.31
BRN	sand	gravel	soft	.31	2.74
BRN	clay	sand	soft	2.74	3.35
GRY	clay	silt	soft	3.35	11.28
GRY	silt	gravel, shale	dense	11.28	14.94

Annular Space

Depth Set at (m/ft) From	To	Type of Sealant Used (Material and Type)	Volume Placed (m³/ft³)
0	.31	concrete/Rushmant	
.31	11.58	bentonite	
11.58	14.94	filter sand	

Method of Construction

☐ Cable Tool ☐ Diamond
☐ Rotary (Conventional) ☐ Jetting
☐ Rotary (Reverse) ☐ Driving
☐ Boring ☐ Digging
☑ Air percussion
☐ Other, specify

Well Use

☐ Public ☐ Commercial ☐ Not used
☐ Domestic ☑ Municipal ☐ Dewatering
☐ Livestock ☑ Test Hole ☑ Monitoring
☐ Irrigation ☐ Cooling & Air Conditioning
☐ Industrial
☐ Other, specify

Construction Record - Casing

Inside Diameter (cm/in)	Open Hole OR Material (Galvanized, Fibreglass, Concrete, Plastic, Steel)	Wall Thickness (cm/in)	Depth (m/ft) From	Depth (m/ft) To
5.20	PVC	.390	0	11.89

Construction Record - Screen

Outside Diameter (cm/in)	Material (Plastic, Galvanized, Steel)	Slot No.	Depth (m/ft) From	Depth (m/ft) To
6.03	PVC	10	11.89	14.94

Status of Well

☐ Water Supply
☐ Replacement Well
☑ Test Hole
☐ Recharge Well
☐ Dewatering Well
☑ Observation and/or Monitoring Hole
☐ Alteration (Construction)
☐ Abandoned, Insufficient Supply
☐ Abandoned, Poor Water Quality
☐ Abandoned, other, specify
☐ Other, specify

Water Details

Water found at Depth (m/ft)	Kind of Water	Hole Diameter Depth From	Depth To	Diameter (cm/in)
☐ Gas	☐ Fresh ☐ Untested ☐ Other, specify	0	14.94	11.43
☐ Gas	☐ Fresh ☐ Untested ☐ Other, specify			
☐ Gas	☐ Fresh ☐ Untested ☐ Other, specify			

Results of Well Yield Testing

After test of well yield, water was:
☐ Clear and sand free
☐ Other, specify

If pumping discontinued, give reason:

Pump intake set at (m/ft)

Pumping rate (l/min / GPM)

Duration of pumping ____ hrs + ____ min

Final water level end of pumping (m/ft)

If flowing give rate (l/min/GPM)

Recommended pump depth (m/ft)

Recommended pump rate (l/min/GPM)

Well production (l/min/GPM)

Disinfected? ☐ Yes ☐ No

	Draw Down Time (min)	Draw Down Water Level (m/ft)	Recovery Time (min)	Recovery Water Level (m/ft)
Static Level				
1			1	
2			2	
3			3	
4			4	
5			5	
10			10	
15			15	
20			20	
25			25	
30			30	
40			40	
50			50	
60			60	

Map of Well Location

Please provide a map below following instructions on the back.

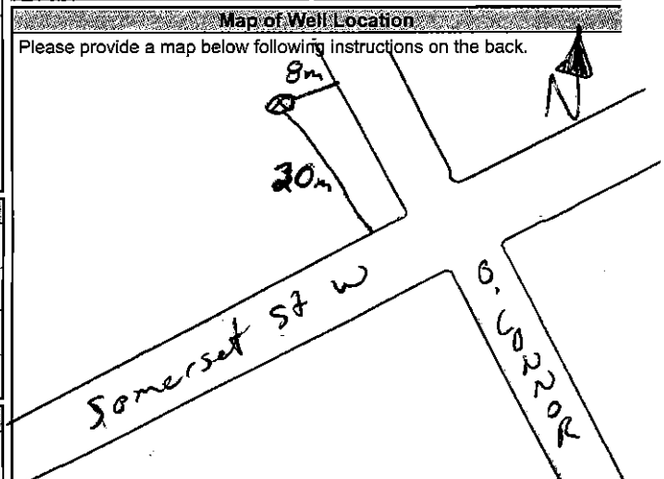

Comments:

Well Contractor and Well Technician Information

Business Name of Well Contractor	Well Contractor's Licence No.
Strata Drilling Group	7241

Business Address (Street Number/Name)	Municipality
129 Ringwood Dr	Stouffville

Province	Postal Code	Business E-mail Address
Ont	L4A8C1	wrecord@stratasoil.com

Bus. Telephone No. (inc. area code)	Name of Well Technician (Last Name, First Name)
9059407917	McCoy, James

Well Technician's Licence No.	Signature of Technician and/or Contractor	Date Submitted
7107		

Well owner's information package delivered: ☐ Yes ☐ No

Date Package Delivered: ____

Date Work Completed: 2021/05/25

Ministry Use Only

Audit No. Z364139

Received JUN 29 2021

0506E (2020/06) © Queen's Printer for Ontario, 2020

Ministry's Copy

Ontario — Ministry of the Environment, Conservation and Parks

Well Record for Well Cluster – Part 1 of 3

(Only for Multiple Test Holes or Dewatering Wells)

Regulation 903 Ontario Water Resources Act

All measurements recorded in: ☒ Metric ☐ Imperial

Follow instructions on the front and back of this form. Print or Type

Well Tag No. of Deepest Well: *(Print Well Tag No.)* A290213

Well No. on Drawing of Deepest Well:

☐ Dewatering wells ☑ Test holes

No. of wells reported 1-21(B)

Page 1 of 1

Well Cluster Location Information

Address of Well Location (Street Number(s)/Name(s), RR, if available)	Lot(s)	Concession(s)	Geographic Township	County/District/Upper Tier Municipality
108 NEPEAN STREET				

City, Town, Village or Hamlet	Province	GPS Unit Make	Model	Unit Mode of Operation
OTTAWA	Ontario	GARMIN	ETREX	☐ Undifferentiated ☒ Averaged ☐ Differentiated, specify:

Mandatory Attachments/Additional Information

☒ Land Owner Consent Form must be attached.

☒ Detailed Drawing of All Well Locations must be attached.

I, the person constructing the well, will promptly submit to the Director, on request, any additional information in my custody or control related to any well in the well cluster that I have constructed.

Signature of Technician/Contractor — Date (yyyy/mm/dd): 2021/06/25

Well Details

Well # on Drawing	UTM Coordinates Zone	Easting	Northing	Hole Depth (m/ft)	Hole Diameter (cm/in)	Method of Construction	Casing Material; Diameter (cm/in)	Casing (m/ft) From	Casing (m/ft) To	Screen Interval (m/ft) From	Screen Interval (m/ft) To	Annular Space Material (m/ft) From	Annular Space Material (m/ft) To	Annular Space Material: Material:	Overburden/Bedrock or Abandonment Filing Material Intervals (m/ft)	Static Water Level (m/ft)	Date of Completion (yyyy/mm/dd)
1-21(B)	18	445557	5029638	9.6 12.93	20.3 7.62	HSA DIAMOND NW/C	3.18	0.1	9.88	9.88	12.93	0.25	9.14	BENTONITE	0-0.9 FILL, TILL → 9.6 LIMESTONE	(2.24) 1.82	2021/03/09
2-21(A)	18	445585	5029649	9.65 12.8	20.3 7.62	HSA DIAMOND NW/C	3.18	0.1	9.75	9.75	12.8	0.25	9.4	BENTONITE	0-0.9 FILL, TILL → 9.65 LIMESTONE	11.82	2021/03/10
3-21(C)	18	445578	5029623	9.65 12.93	20.3 7.62	HSA DIAMOND NW/C	3.18	0.1	9.88	9.88	12.93	0.25		BENTONITE	0-0.9 FILL, TILL → 9.65 LIMESTONE	11.72	2021/03/10

Well Contractor and Well Technician Information

Business Name of Well Contractor	Business Address (Street Number/Name, RR)	~~Municipality~~	Province
EASTERN ONTARIO DIAMOND DRILLING LTD	3780 COUNTY ROAD 17, P.O. BOX 46	HAWKESBURY	ON

Postal Code	Bus. Telephone No.	Well Contractor's Licence No.	Business E-mail Address
K6A2R4	[redacted](613)632-7769	7328	eodd@spacedowningdrilling.com

Name of Well Technician (First Name, Last Name)	Well Technician's Licence No.	Signature of Well Technician	Date Submitted (yyyy/mm/dd)
STEPHEN DOWNING	3326		2021/06/25

Date First Well in Cluster Constructed or Abandoned (yyyy/mm/dd)	Date Last Well in Cluster Completed (yyyy/mm/dd)
2021/03/09	2021/03/10

Well Abandonment

Person Abandoning the Wells:

Name N/A

(Print or Type) - See instruction 11 on the back of this form

Ministry Use Only

Date Received (yyyy/mm/dd)	Audit No.
JUL 07 2021	C 52802

Comments:

1991E (2020/06) © Queen's Printer for Ontario, 2020

Ministry's Copy

Ontario

Ministry of the Environment, Conservation and Parks

Well Record for Well Cluster - Part 3 of 3
Detailed Drawing of All Well Locations

Note: This **Well Record for Well Cluster Part 3 - Detailed Drawing of all Well Locations,** must be attached to Parts 1 and 2.
The drawing must include all property boundaries, an arrow indicating the North direction, all named roads and sufficient measurements to locate all wells in the cluster in relation to fixed points. The drawing must show the location of each well and each well must be numbered on the drawing to match number used for that well on the **Well Record for Well Cluster Parts 1 and 2.**
The well with the well tag must be clearly identified on the Drawing.
UTM coordinates should appear beside each well, if space permits. Additional comments on wells can be included on the drawing

Well Tag Number: # A290213

"Well Record for Well Cluster" Form Audit Number: # C52802

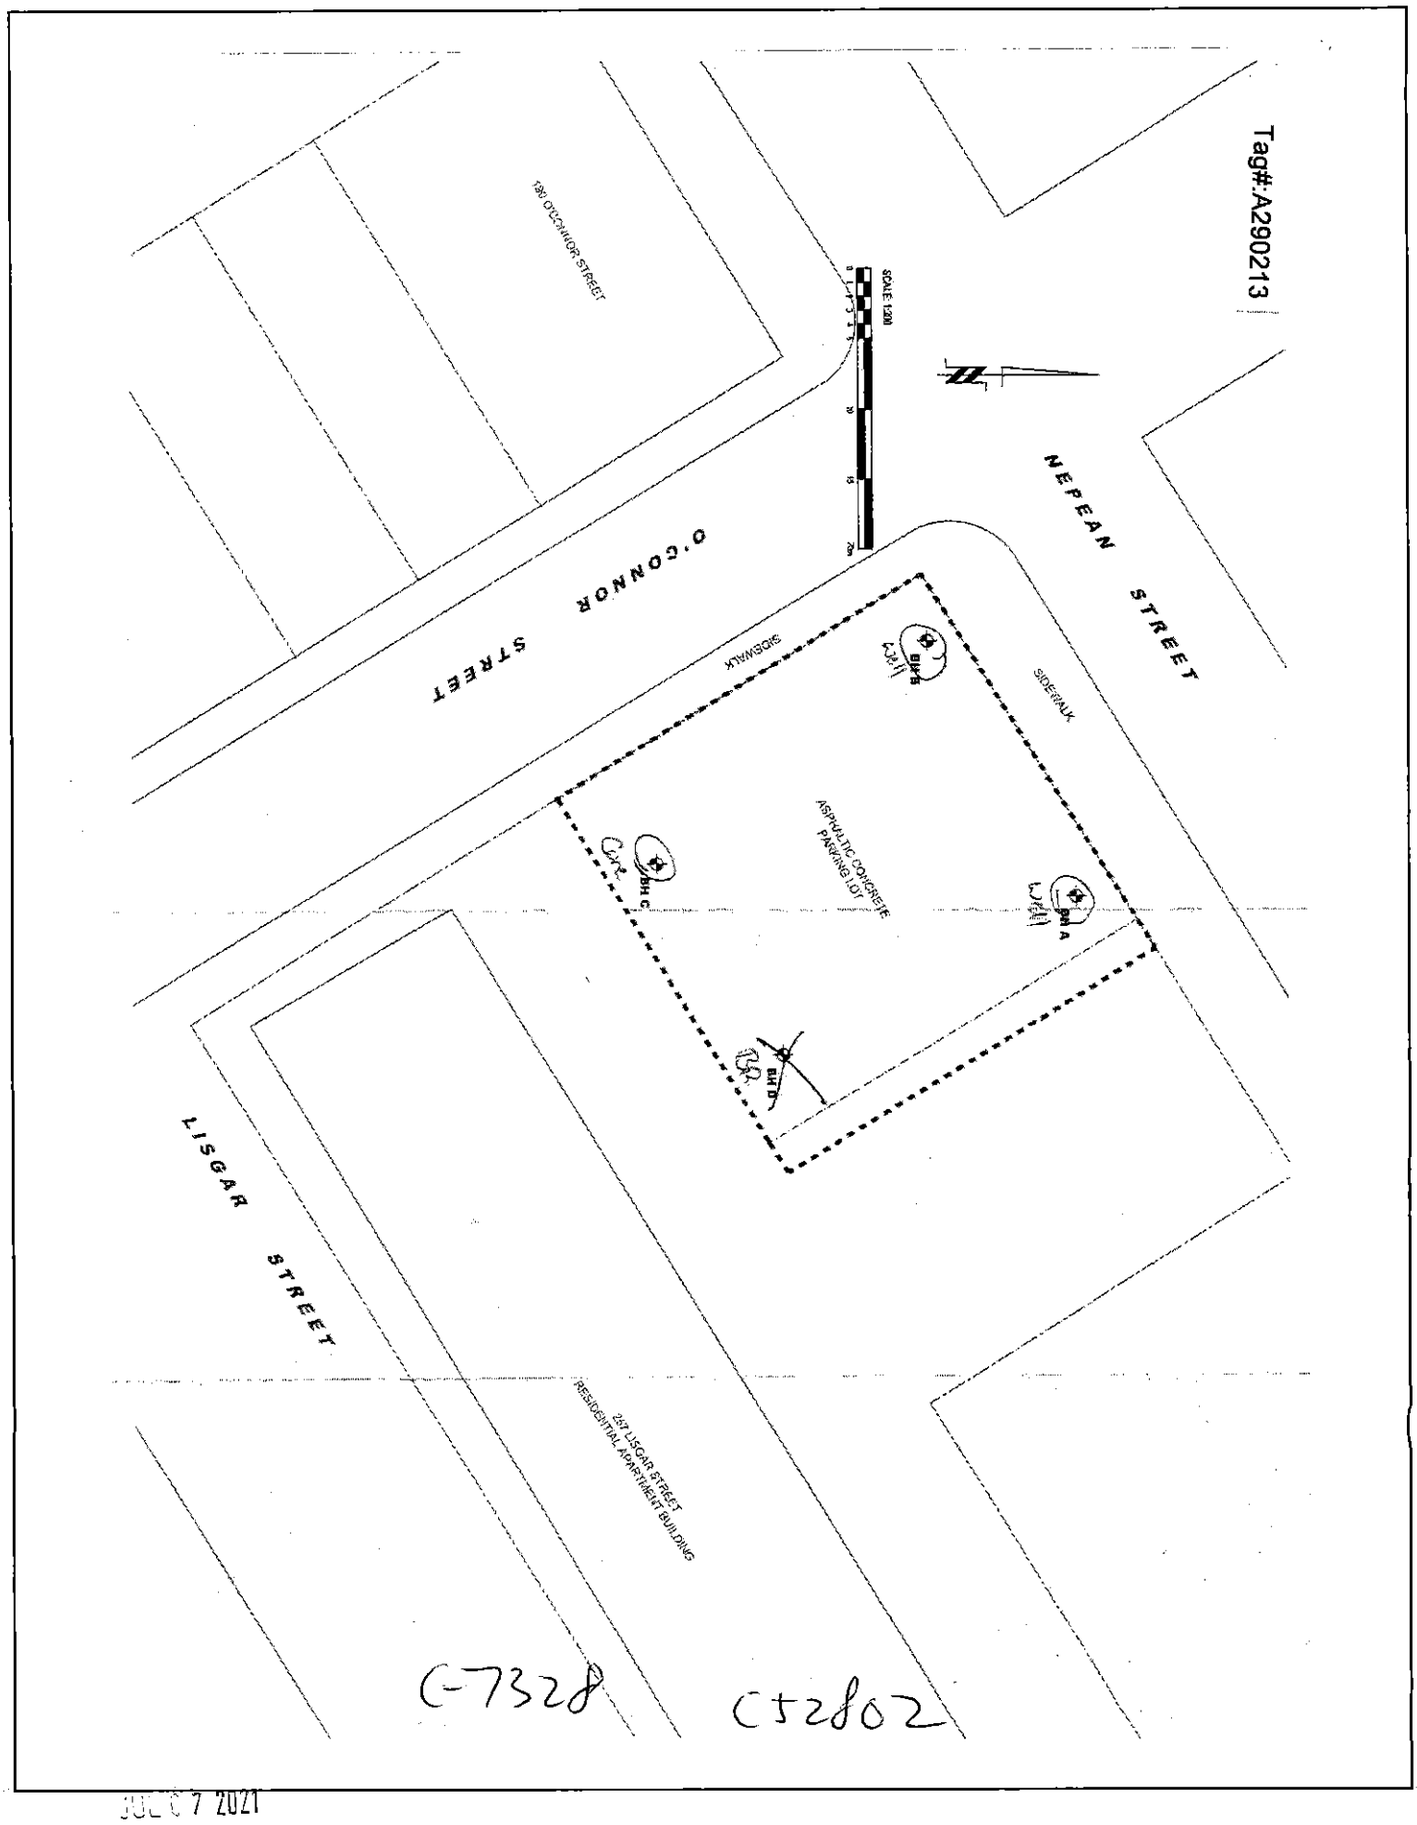

JUL 07 2021

 © Queen's Printer for Ontario, 2020

Ministry's Copy

Ontario (https://www.ontario.ca/page/government-ontario)

Map: Well records

This map allows you to search and view well record information from reported wells in Ontario.

Full dataset is available in the Open Data catalogue (https://data.ontario.ca/dataset/well-records) .

Go Back to Map

Well ID

Well ID Number: 7439284
Well Audit Number: *Z394366*
Well Tag Number: *A355544*
This table contains information from the original well record and any subsequent updates.

Well Location

Address of Well Location	
Township	NEPEAN TOWNSHIP
Lot	
Concession	
County/District/Municipality	OTTAWA-CARLETON
City/Town/Village	
Province	ON
Postal Code	n/a
UTM Coordinates	NAD83 — Zone 18 Easting: 445428.00 Northing: 5029496.00
Municipal Plan and Sublot Number	
Other	

Overburden and Bedrock Materials Interval

General Colour	Most Common Material	Other Materials	General Description	Depth From	Depth To

Annular Space/Abandonment Sealing Record

Depth From	Depth To	Type of Sealant Used (Material and Type)	Volume Placed

Method of Construction & Well Use

Method of Construction	Well Use

Status of Well

Construction Record - Casing

Inside Diameter	Open Hole or material	Depth From	Depth To

Construction Record - Screen

Outside Diameter	Material	Depth From	Depth To

Well Contractor and Well Technician Information

Well Contractor's Licence Number: 6964

Results of Well Yield Testing

After test of well yield, water was	
If pumping discontinued, give reason	
Pump intake set at	
Pumping Rate	
Duration of Pumping	
Final water level	
If flowing give rate	
Recommended pump depth	
Recommended pump rate	
Well Production	

Disinfected?	

Draw Down & Recovery

Draw Down Time(min)	Draw Down Water level	Recovery Time(min)	Recovery Water level
SWL			
1		1	
2		2	
3		3	
4		4	
5		5	
10		10	
15		15	
20		20	
25		25	
30		30	
40		40	
45		45	
50		50	
60		60	

Water Details

Water Found at Depth	Kind

Hole Diameter

Depth From	Depth To	Diameter

Audit Number: Z394366

Date Well Completed: December 06, 2022

Date Well Record Received by MOE: December 30, 2022

Related

How to use a Ministry of the Environment map (https://www.ontario.ca/page/how-use-ministry-environment-map#wells)

Technical documentation: Metadata record (https://data.ontario.ca/dataset/well-records/resource/3031344e-e3f2-48d5-888c-c1deadfd2f77)

Updated: January 10, 2024
Published: March 20, 2014

Ontario (https://www.ontario.ca/page/government-ontario)

Map: Well records

This map allows you to search and view well record information from reported wells in Ontario.

Full dataset is available in the Open Data catalogue (https://data.ontario.ca/dataset/well-records) .

Go Back to Map

Well ID

Well ID Number: 7450257
Well Audit Number: *Z400694*
Well Tag Number: *A371031*
This table contains information from the original well record and any subsequent updates.

Well Location

Address of Well Location	
Township	OTTAWA CITY
Lot	
Concession	
County/District/Municipality	OTTAWA-CARLETON
City/Town/Village	
Province	ON
Postal Code	n/a
UTM Coordinates	NAD83 — Zone 18 Easting: 445315.00 Northing: 5029555.00
Municipal Plan and Sublot Number	
Other	

Overburden and Bedrock Materials Interval

General Colour	Most Common Material	Other Materials	General Description	Depth From	Depth To

Annular Space/Abandonment Sealing Record

Depth From	Depth To	Type of Sealant Used (Material and Type)	Volume Placed

Method of Construction & Well Use

Method of Construction	Well Use

Status of Well

Construction Record - Casing

Inside Diameter	Open Hole or material	Depth From	Depth To

Construction Record - Screen

Outside Diameter	Material	Depth From	Depth To

Well Contractor and Well Technician Information

Well Contractor's Licence Number: 7241

Results of Well Yield Testing

After test of well yield, water was	
If pumping discontinued, give reason	
Pump intake set at	
Pumping Rate	
Duration of Pumping	
Final water level	
If flowing give rate	
Recommended pump depth	
Recommended pump rate	
Well Production	

Disinfected?	

Draw Down & Recovery

Draw Down Time(min)	Draw Down Water level	Recovery Time(min)	Recovery Water level
SWL			
1		1	
2		2	
3		3	
4		4	
5		5	
10		10	
15		15	
20		20	
25		25	
30		30	
40		40	
45		45	
50		50	
60		60	

Water Details

Water Found at Depth	Kind

Hole Diameter

Depth From	Depth To	Diameter

Audit Number: Z400694

Date Well Completed: March 22, 2023

Date Well Record Received by MOE: May 01, 2023

Related

How to use a Ministry of the Environment map (https://www.ontario.ca/page/how-use-ministry-environment-map#wells)

Technical documentation: Metadata record (https://data.ontario.ca/dataset/well-records/resource/3031344e-e3f2-48d5-888c-c1deadfd2f77)

Updated: January 10, 2024
Published: March 20, 2014

Ontario (https://www.ontario.ca/page/government-ontario)

Map: Well records

This map allows you to search and view well record information from reported wells in Ontario.

Full dataset is available in the Open Data catalogue (https://data.ontario.ca/dataset/well-records) .

Go Back to Map

Well ID

Well ID Number: 7450259
Well Audit Number: *Z400611*
Well Tag Number: *A370955*
This table contains information from the original well record and any subsequent updates.

Well Location

Address of Well Location	
Township	OTTAWA CITY
Lot	
Concession	
County/District/Municipality	OTTAWA-CARLETON
City/Town/Village	
Province	ON
Postal Code	n/a
UTM Coordinates	NAD83 — Zone 18 Easting: 445415.00 Northing: 5029736.00
Municipal Plan and Sublot Number	
Other	

Overburden and Bedrock Materials Interval

General Colour	Most Common Material	Other Materials	General Description	Depth From	Depth To

Annular Space/Abandonment Sealing Record

Depth From	Depth To	Type of Sealant Used (Material and Type)	Volume Placed

Method of Construction & Well Use

Method of Construction	Well Use

Status of Well

Construction Record - Casing

Inside Diameter	Open Hole or material	Depth From	Depth To

Construction Record - Screen

Outside Diameter	Material	Depth From	Depth To

Well Contractor and Well Technician Information

Well Contractor's Licence Number: 7241

Results of Well Yield Testing

After test of well yield, water was	
If pumping discontinued, give reason	
Pump intake set at	
Pumping Rate	
Duration of Pumping	
Final water level	
If flowing give rate	
Recommended pump depth	
Recommended pump rate	
Well Production	

Disinfected?	

Draw Down & Recovery

Draw Down Time(min)	Draw Down Water level	Recovery Time(min)	Recovery Water level
SWL			
1		1	
2		2	
3		3	
4		4	
5		5	
10		10	
15		15	
20		20	
25		25	
30		30	
40		40	
45		45	
50		50	
60		60	

Water Details

Water Found at Depth	Kind

Hole Diameter

Depth From	Depth To	Diameter

Audit Number: Z400611

Date Well Completed: March 10, 2023

Date Well Record Received by MOE: May 01, 2023

Related

How to use a Ministry of the Environment map (https://www.ontario.ca/page/how-use-ministry-environment-map#wells)

Technical documentation: Metadata record (https://data.ontario.ca/dataset/well-records/resource/3031344e-e3f2-48d5-888c-c1deadfd2f77)

Updated: January 10, 2024
Published: March 20, 2014

APPENDIX I

Topographic Mapping

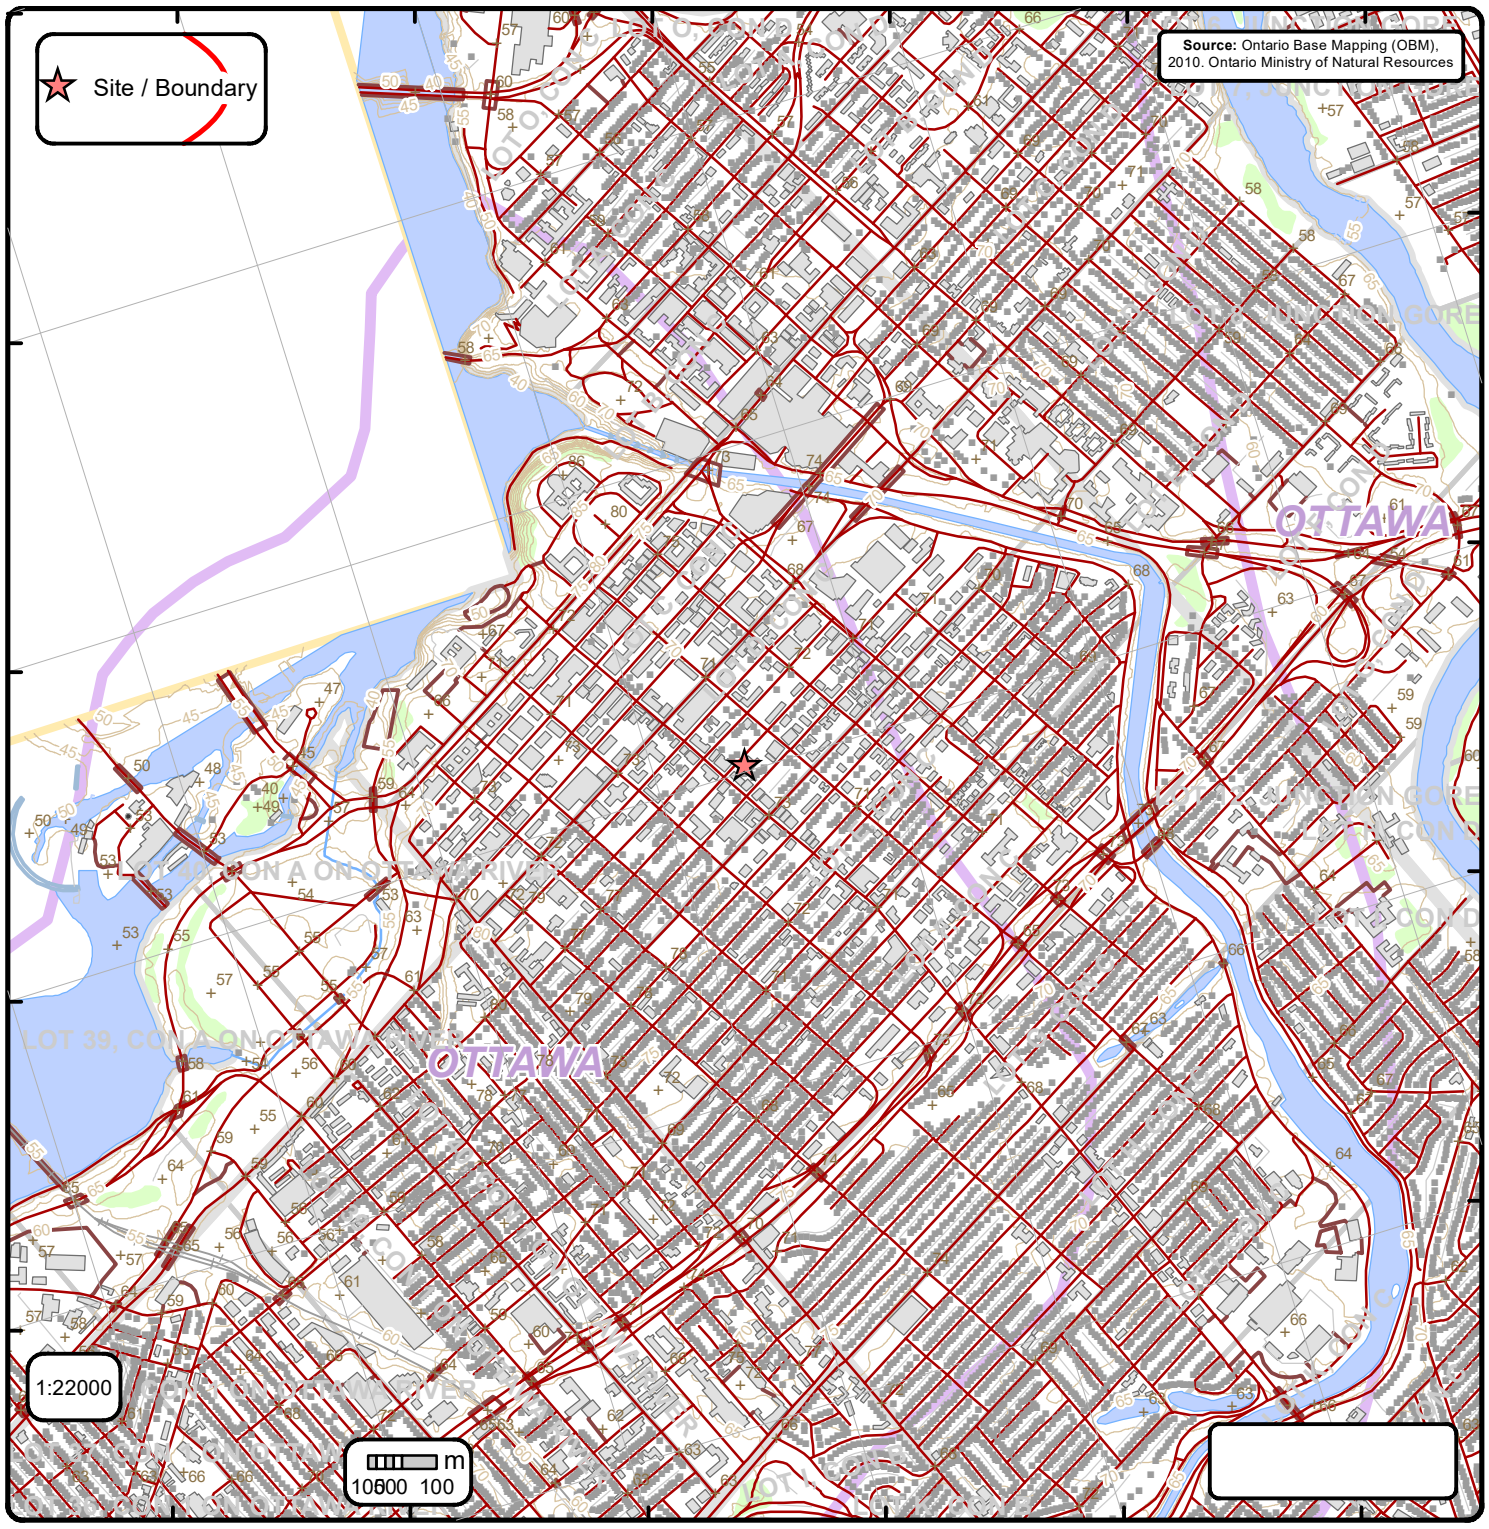

Ontario Base Mapping (OBM) Data

Order No. 25020500995

Spot Height (metre)	Transportation Structure	Contour Line	Wooded Area
Building Point	Utility Line	Pit or Quarry	Conservation Authority
Towers	Water Structure	Waterbody	Conservation Area
Utility Site Point	Drainage Line Feature	Wetlands	Municipal Park
Misc. Line	River or Stream	Concession	Provincial Park
Railroads	Airports	Lots	National Park
Roads	Tanks	Municipalitiy	Nature Reserve
Trail	Building to Scale	Land Ownership	

APPENDIX J

Aerial Photographs

LRL
ENGINEERING I INGÉNIERIE
5430 Canotek Road I Ottawa, ON, K1J 9G2
www.lrl.ca I (613) 842-3434

PROJECT

PHASE ONE
ENVIRONMENTAL SITE ASSESSMENT
312 LISGAR STREET
OTTAWA, ONTARIO

DRAWING TITLE

AERIAL IMAGE - 1965
SOURCE: GEOOTTAWA
(NOT TO SCALE)

CLIENT	DATE	PROJECT	
ISLAM CARE CENTRE	OCTOBER 2025	250080	AP1

LRL
ENGINEERING I INGÉNIERIE
5430 Canotek Road I Ottawa, ON, K1J 9G2
www.lrl.ca I (613) 842-3434

PROJECT

PHASE ONE
ENVIRONMENTAL SITE ASSESSMENT
312 LISGAR STREET
OTTAWA, ONTARIO

DRAWING TITLE

AERIAL IMAGE - 1976
SOURCE: GEOOTTAWA
(NOT TO SCALE)

CLIENT	DATE	PROJECT	
ISLAM CARE CENTRE	OCTOBER 2025	250080	AP2

LRL
ENGINEERING I INGÉNIERIE
5430 Canotek Road I Ottawa, ON, K1J 9G2
www.lrl.ca I (613) 842-3434

PROJECT

PHASE ONE
ENVIRONMENTAL SITE ASSESSMENT
312 LISGAR STREET
OTTAWA, ONTARIO

DRAWING TITLE

AERIAL IMAGE - 1991
SOURCE: GEOOTTAWA
(NOT TO SCALE)

CLIENT	DATE	PROJECT	
ISLAM CARE CENTRE	OCTOBER 2025	250080	AP3

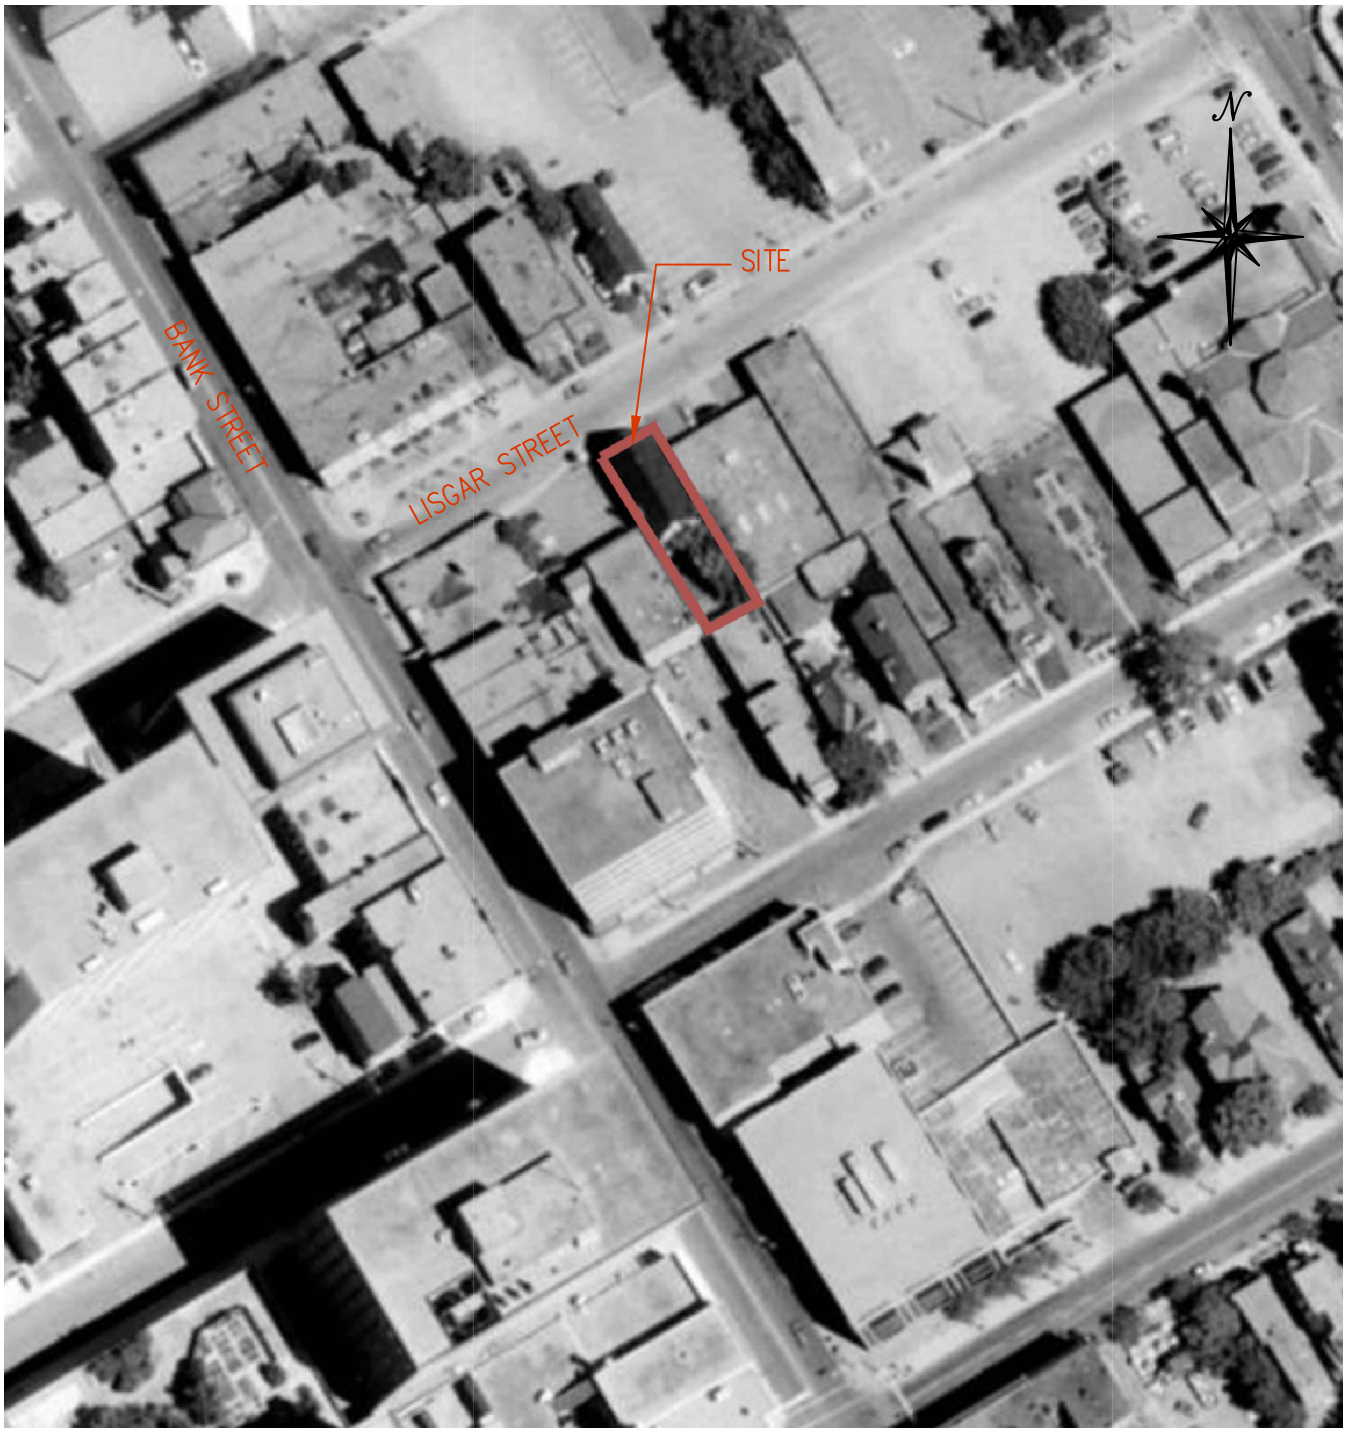

LRL
ENGINEERING I INGÉNIERIE
5430 Canotek Road I Ottawa, ON, K1J 9G2
www.lrl.ca I (613) 842-3434

PROJECT

PHASE ONE
ENVIRONMENTAL SITE ASSESSMENT
312 LISGAR STREET
OTTAWA, ONTARIO

DRAWING TITLE

AERIAL IMAGE - 2008
SOURCE: GEOOTTAWA
(NOT TO SCALE)

CLIENT	DATE	PROJECT	
ISLAM CARE CENTRE	OCTOBER 2025	250080	AP4

LRL
ENGINEERING I INGÉNIERIE
5430 Canotek Road I Ottawa, ON, K1J 9G2
www.lrl.ca I (613) 842-3434

PROJECT

PHASE ONE
ENVIRONMENTAL SITE ASSESSMENT
312 LISGAR STREET
OTTAWA, ONTARIO

DRAWING TITLE

AERIAL IMAGE - 2015
SOURCE: GEOOTTAWA
(NOT TO SCALE)

CLIENT	DATE	PROJECT	
ISLAM CARE CENTRE	OCTOBER 2025	250080	AP5

LRL
ENGINEERING I INGÉNIERIE
5430 Canotek Road I Ottawa, ON, K1J 9G2
www.lrl.ca I (613) 842-3434

PROJECT

PHASE ONE
ENVIRONMENTAL SITE ASSESSMENT
312 LISGAR STREET
OTTAWA, ONTARIO

DRAWING TITLE

AERIAL IMAGE - 2017
SOURCE: GEOOTTAWA
(NOT TO SCALE)

CLIENT	DATE	PROJECT	
ISLAM CARE CENTRE	OCTOBER 2025	250080	AP6

APPENDIX K

Site Visit Photographs

SITE VISIT PHOTOGRAPHS

Our File Ref.: 250080
Client: Islam Care Centre
Project: Phase One Environmental Site Assessment Update
Site Location: 312 Lisgar Street, Ottawa, Ontario

Photograph No. 1 Date: 4/22/2025 Description From north facing south across the western extent of the Site.	

Photograph No. 2 Date: 4/22/2025 Description Along the northern extent of the Site, facing west from the northeastern portion.	

Photograph No. 3	
Date: 4/22/2025	
Description Southern extent of the Site, facing south.	

Photograph No. 4	
Date: 4/22/2025	
Description From the general central portion of the Site facing northwest. Evidence of a former building foundations is present in the photograph.	

Photograph No. 5	
Date: 4/22/2025	
Description Neighbouring property to the southwest of the Site.	

Photograph No. 6	
Date: 4/22/2025	
Description From the approximate central extent of the Site facing north towards Lisgar Street.	

Photograph No. 7	
Date: 4/22/2025	
Description General conditions of the neighbouring properties to the south / southwest.	

Photograph No. 8	
Date: 4/22/2025	
Description Facing east along the northern extent of the Site.	

Photograph No. 9	
Date: 4/22/2025	
Description West of Site along Lisgar Street.	

Photograph No. 10	
Date: 4/22/2025	
Description East of Site along Lisgar Street.	

APPENDIX L

Table 2 of Schedule D of O. Reg. 153/04

Ontario Regulation 153/04 – Schedule D
Summary of Potentially Contaminating Activities & Areas of Potential Environmental Concern

Acid and Alkali Manufacturing, Processing and Bulk Storage	Explosives and Firing Range	Petroleum-derived Gas Refining, Manufacturing, Processing and Bulk Storage
Adhesives and Resins Manufacturing, Processing and Bulk Storage	Fertilizer Manufacturing, Processing and Bulk Storage	Pharmaceutical Manufacturing and Processing
Airstrips and Hangars Operation	Fire Retardant Manufacturing, Processing and Bulk Storage	Plastics (including Fibreglass) Manufacturing and Processing
Antifreeze and De-icing Manufacturing and Bulk Storage	Fire Training	Port Activities, including Operation and Maintenance of Wharves and Docks
Asphalt and Bitumen Manufacturing	Flocculants Manufacturing, Processing and Bulk Storage	Pulp, Paper and Paperboard Manufacturing and Processing
Battery Manufacturing, Recycling and Bulk Storage	Foam and Expanded Foam Manufacturing and Processing	Rail Yards, Tracks and Spurs
Boat Manufacturing	Garages and Maintenance and Repair of Railcars, Marine Vehicles and Aviation Vehicles	Rubber Manufacturing and Processing
Chemical Manufacturing, Processing and Bulk Storage	Gasoline and Associated Products Storage in Fixed Tanks	Salt Manufacturing, Processing and Bulk Storage
Coal Gasification	Glass Manufacturing	Salvage Yard, including automobile wrecking
Commercial Autobody Shops	Importation of Fill Material of Unknown Quality	Soap and Detergent Manufacturing, Processing and Bulk Storage
Commercial Trucking and Container Terminals	Ink Manufacturing, Processing and Bulk Storage	Solvent Manufacturing, Processing and Bulk Storage
Concrete, Cement and Lime Manufacturing	Iron and Steel Manufacturing and Processing	Storage, maintenance, fuelling and repair of equipment, vehicles, and material used to maintain transportation systems
Cosmetics Manufacturing, Processing and Bulk Storage	Metal Treatment, Coating, Plating and Finishing	Tannery
Crude Oil Refining, Processing and Bulk Storage	Metal Fabrication	Textile Manufacturing and Processing
Discharge of Brine related to oil and gas production	Mining, Smelting and Refining; Ore Processing; Tailings Storage	Transformer Manufacturing, Processing and Use
Drum and Barrel and Tank Reconditioning and Recycling	Oil Production	Treatment of Sewage equal to or greater than 10,000 litres per day
Dye Manufacturing, Processing and Bulk Storage	Operation of Dry Cleaning Equipment (where chemicals are used)	Vehicles and Associated Parts Manufacturing
Electricity Generation, Transformation and Power Stations	Ordnance Use	Waste Disposal and Waste Management, including thermal treatment, landfilling and transfer of waste, other than use of biosoils as soil conditioners
Electronic and Computer Equipment Manufacturing	Paints Manufacturing, Processing and Bulk Storage	Wood Treating and Preservative Facility and Bulk Storage of Treated and Preserved Wood Products
Explosives and Ammunition Manufacturing, Production and Bulk Storage	Pesticides (including Herbicides, Fungicides and Anti-Fouling Agents) Manufacturing, Processing, Bulk Storage and Large-Scale Applications	