


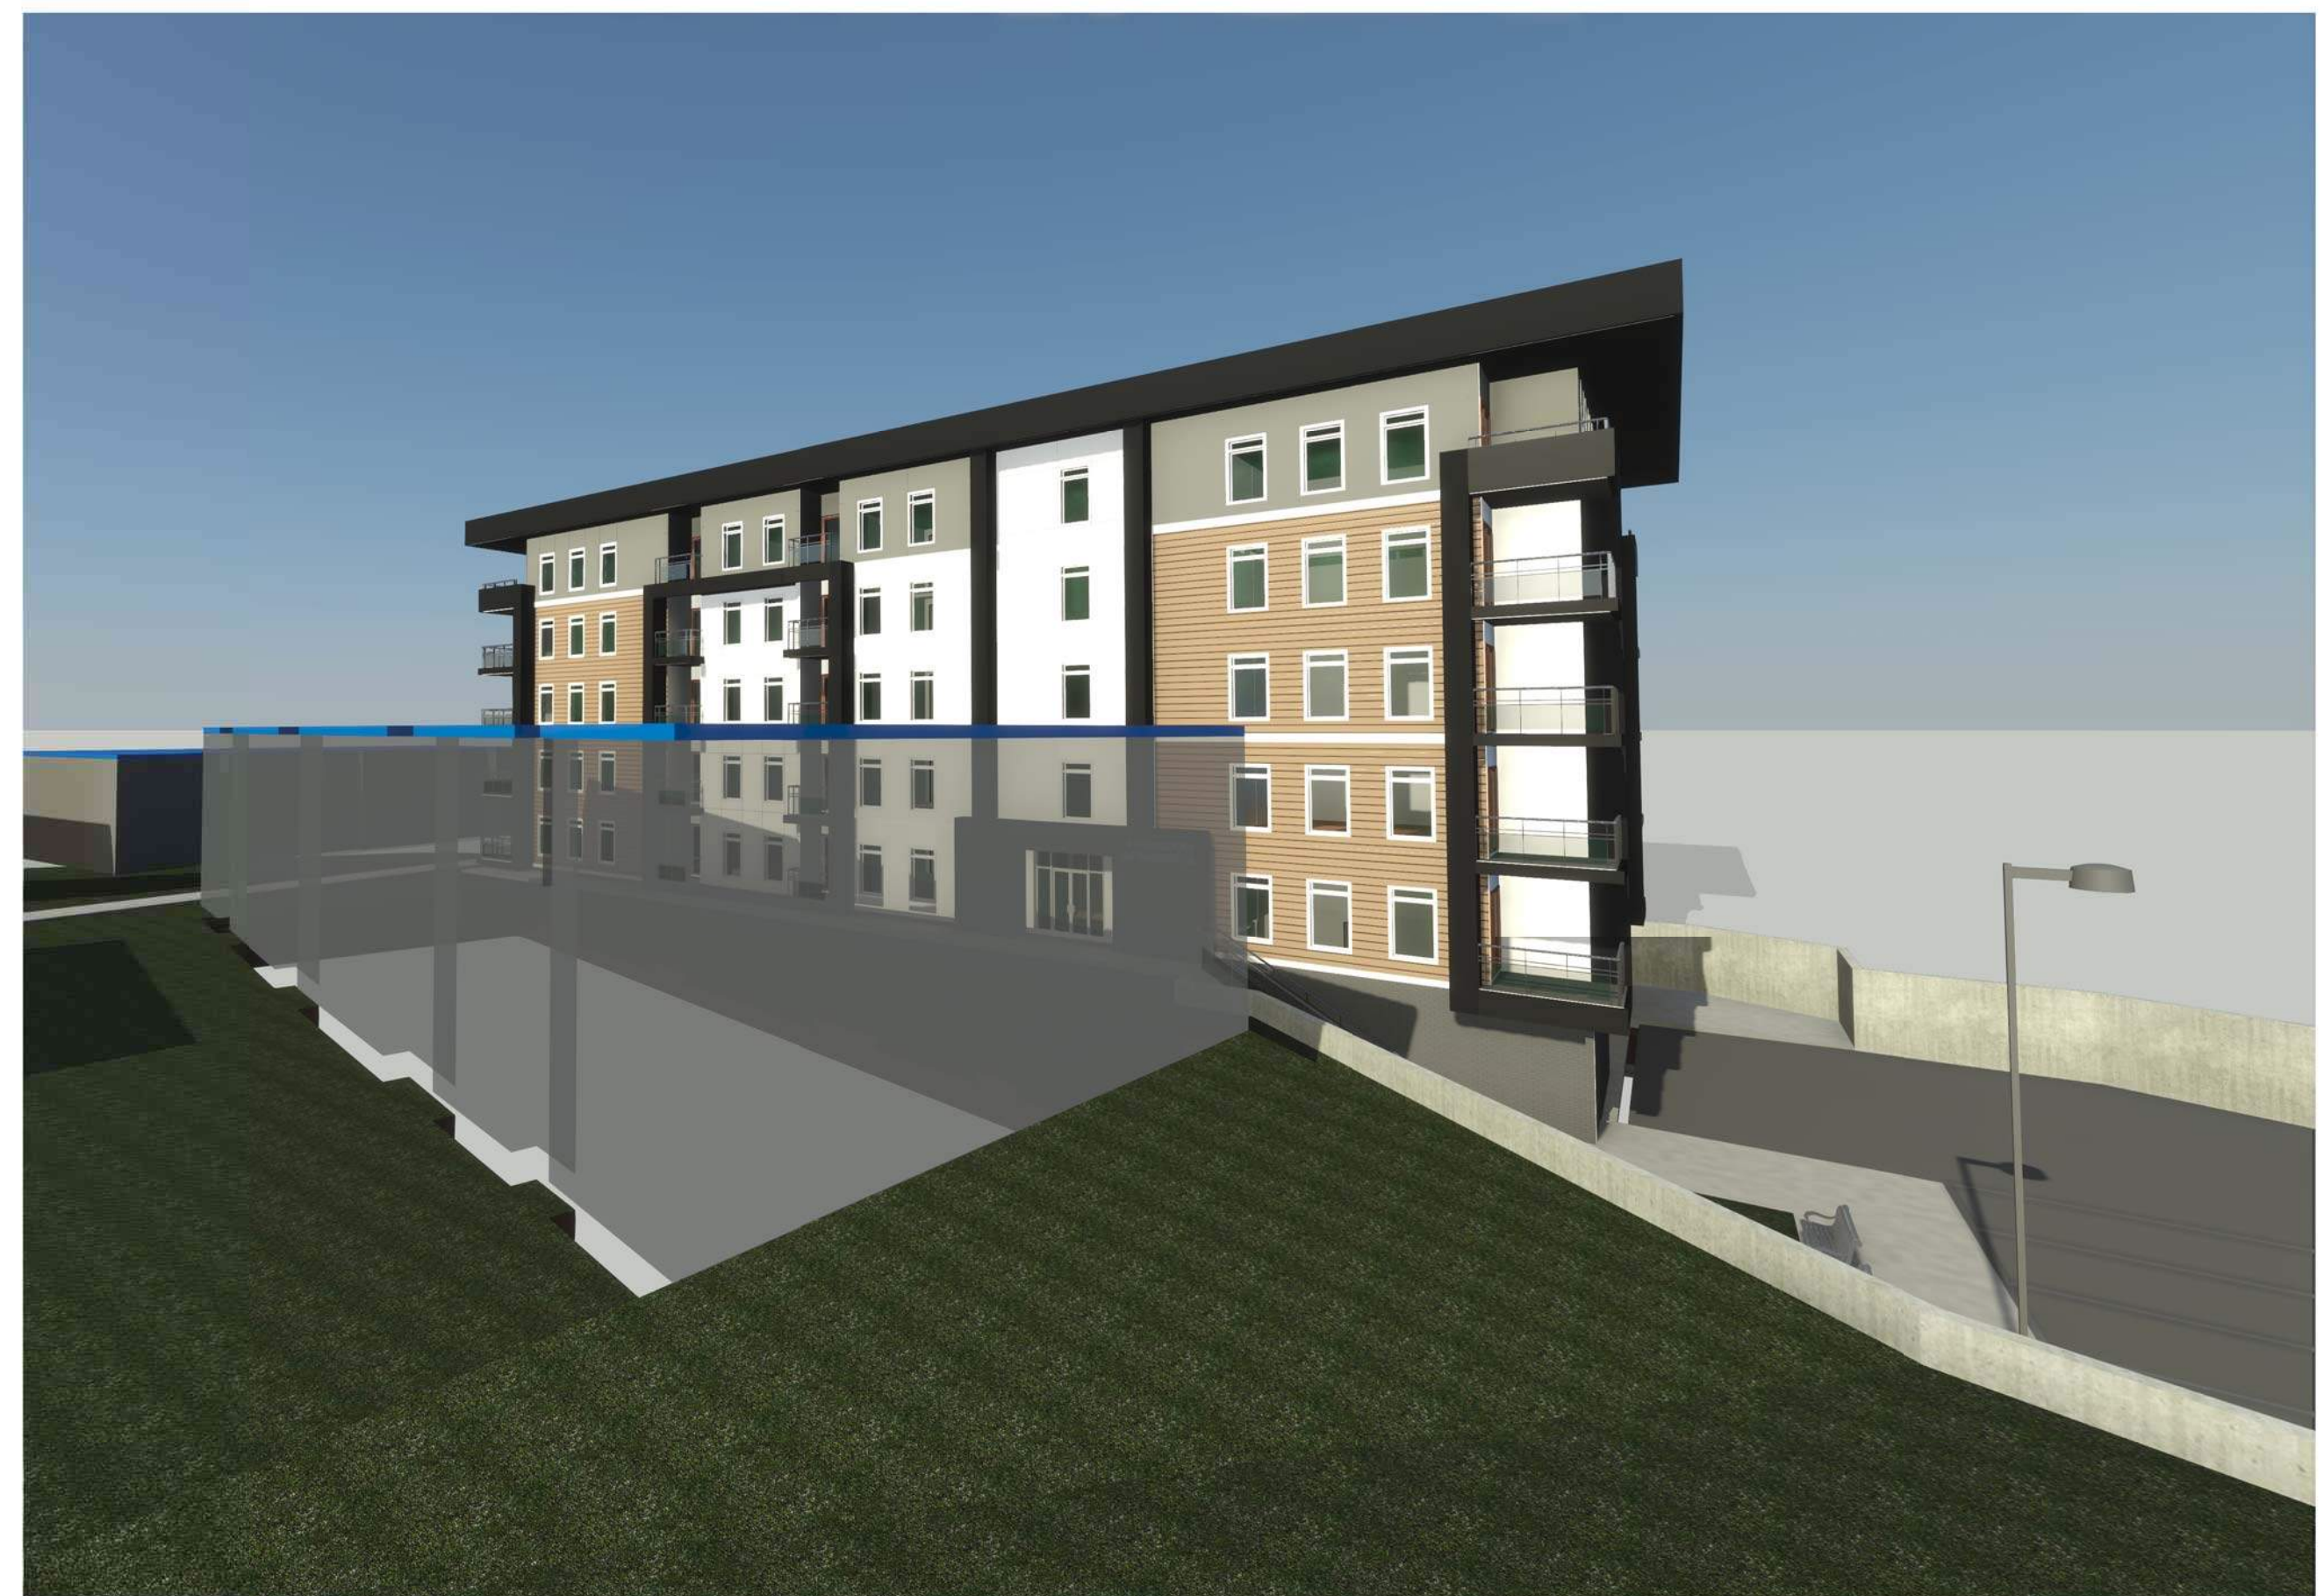

CLIENT

CONSULTANTS:

[illegible]

REVISION:

MUNICIPAL ADDRESS:
217 SHERWOOD LANE NW, CALGARY, AB T3R 1M9

LEGAL ADDRESS:
UNIT 128 AND 1 PER 1000 SHARES
IN THE COMMON PROPERTY, PLAN
241 1656


PROJECT TITLE:
SHERWOOD
APARTMENTS

SHEET TITLE:
EXTERIOR VIEW -
AXONOMETRIC

PROJECT NO.: 350E	SHEET NO:	A005
----------------------	--------------	------

CIRNO DESIGN LTD
Architecture & Design
 3016 5 Ave NE #307, Calgary,
 AB T2A 6K4
 (403) 224-0388
CIRNOdesign.com
info@cirnodesign.com

CONSULTANTS:

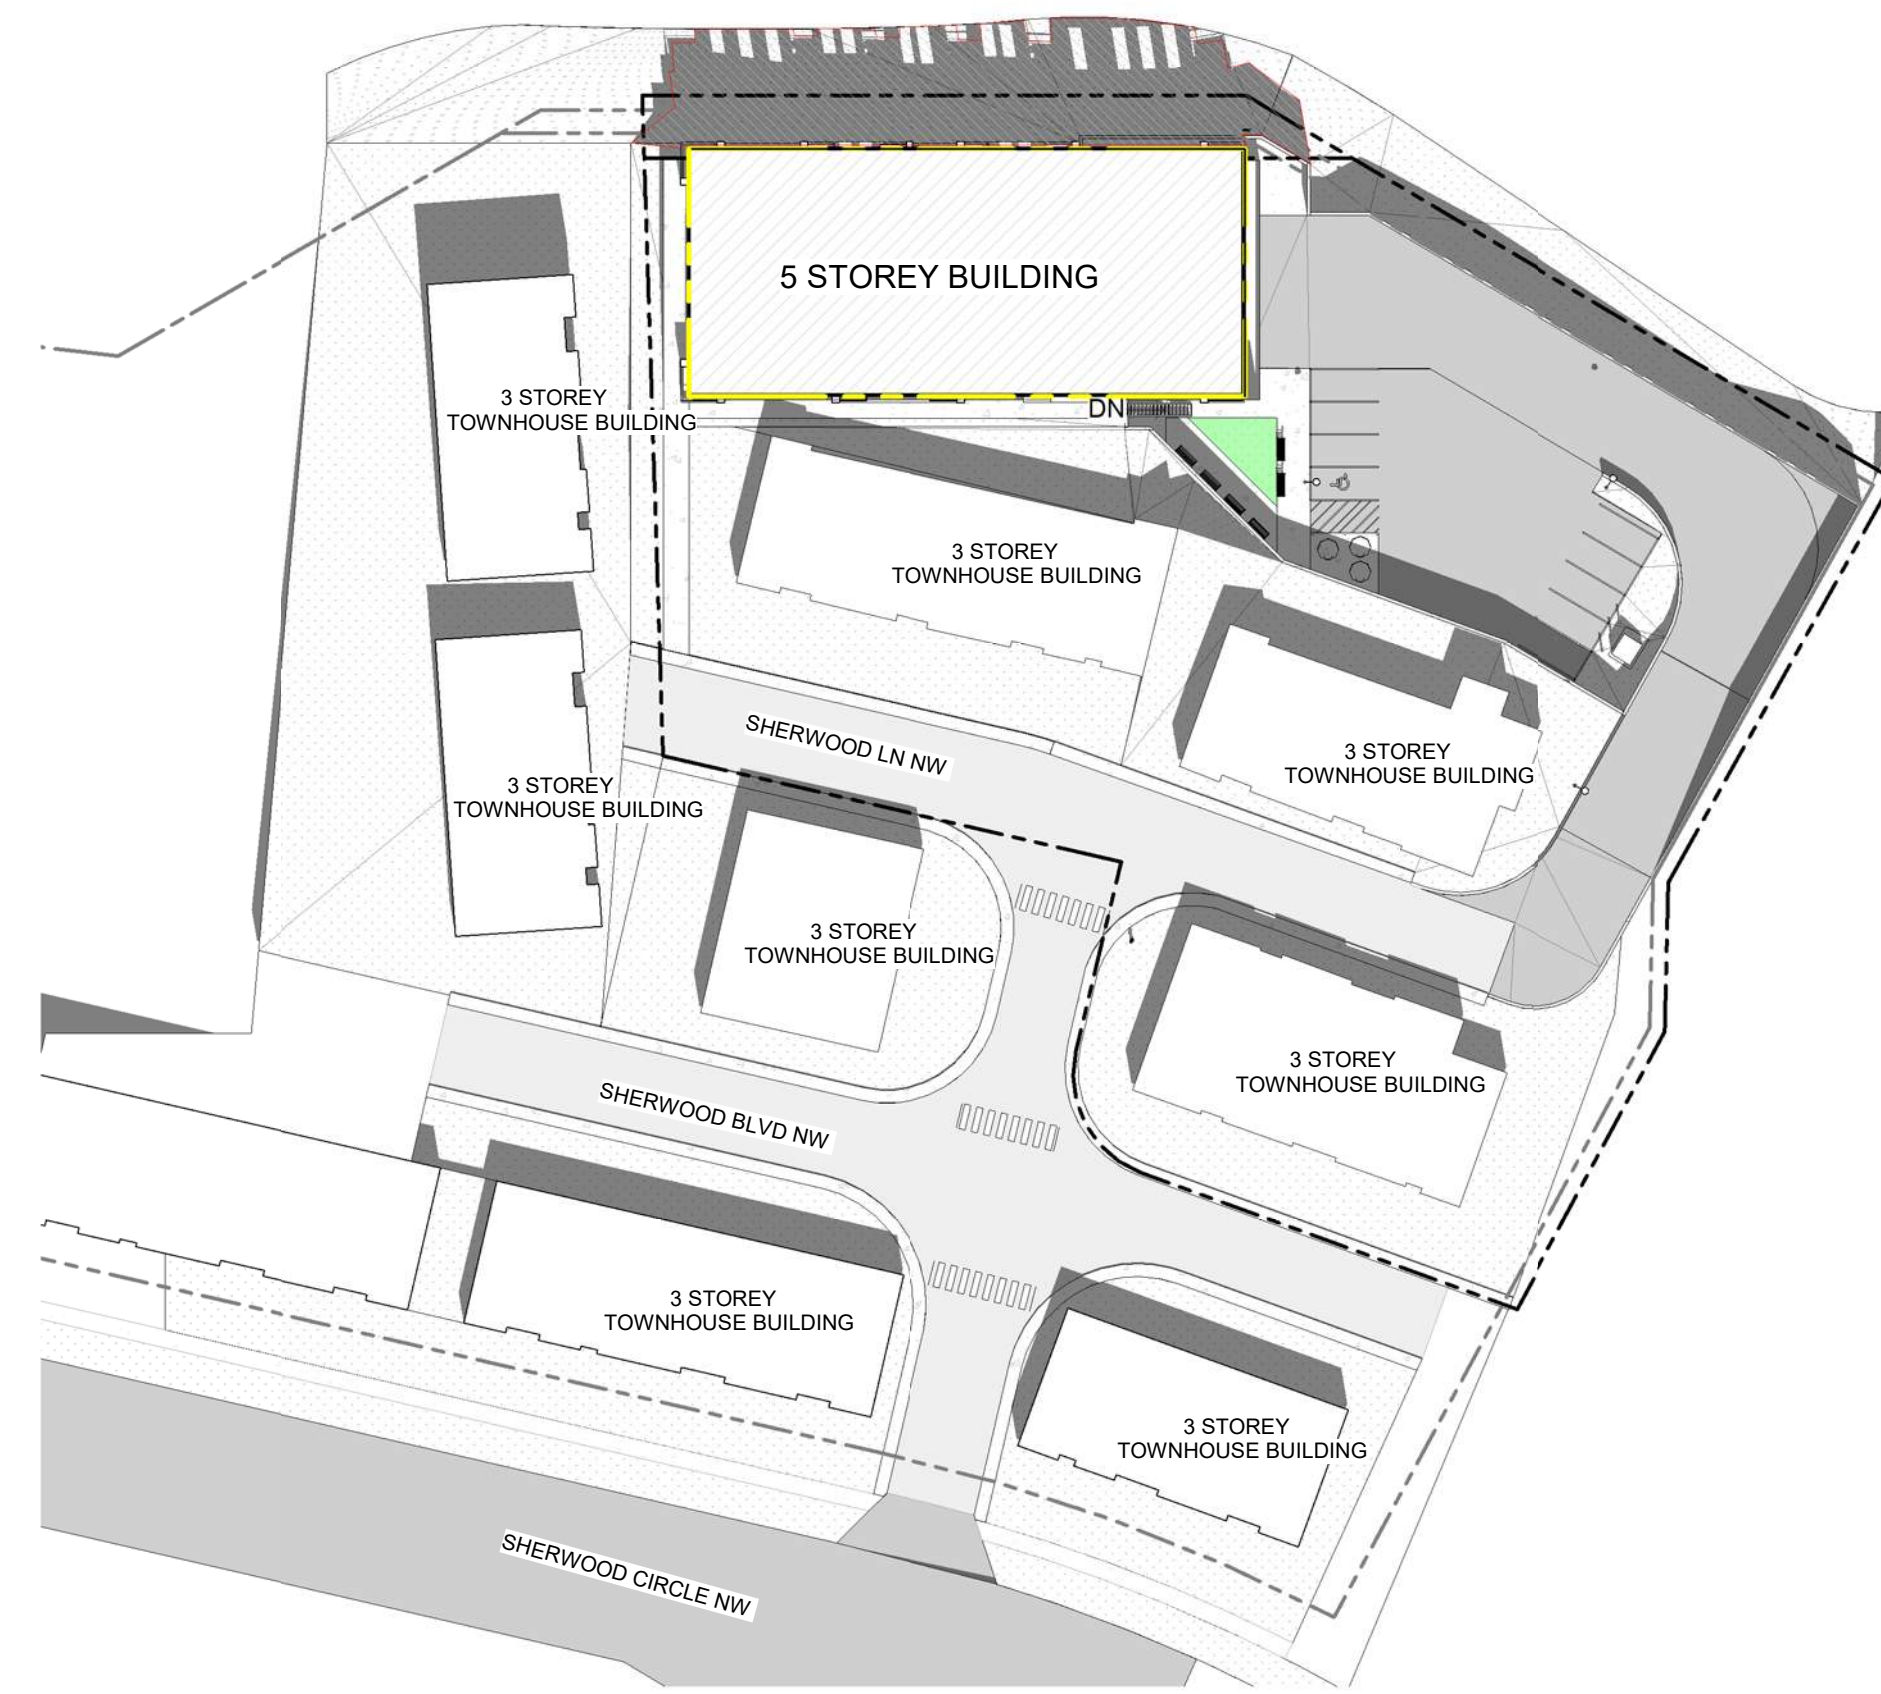

SHADOW STUDY - SEP 21 @ 12.00 PM



SHADOW STUDY - SEP 21 @ 4.00 PM



#	STOREY
	OCCUPANCY



EXISTING BUILDING SHADOW

REVISION:

MUNICIPAL ADDRESS:
217 SHERWOOD LANE NW, CALGARY, AB T3R 1


PROJECT TITLE:

SHERWOOD
APARTMENTS


PROJECT NO.: 350E	SHEET NO:	A045
----------------------	--------------	------

CIRNO DESIGN LTD
Architecture & Design
 3016 5 Ave NE #307, Calgary,
 AB T2A 6K4
 (403) 224-0388
 CIRNOdesign.com
 info@cirnodesign.com

CONSULTANTS:

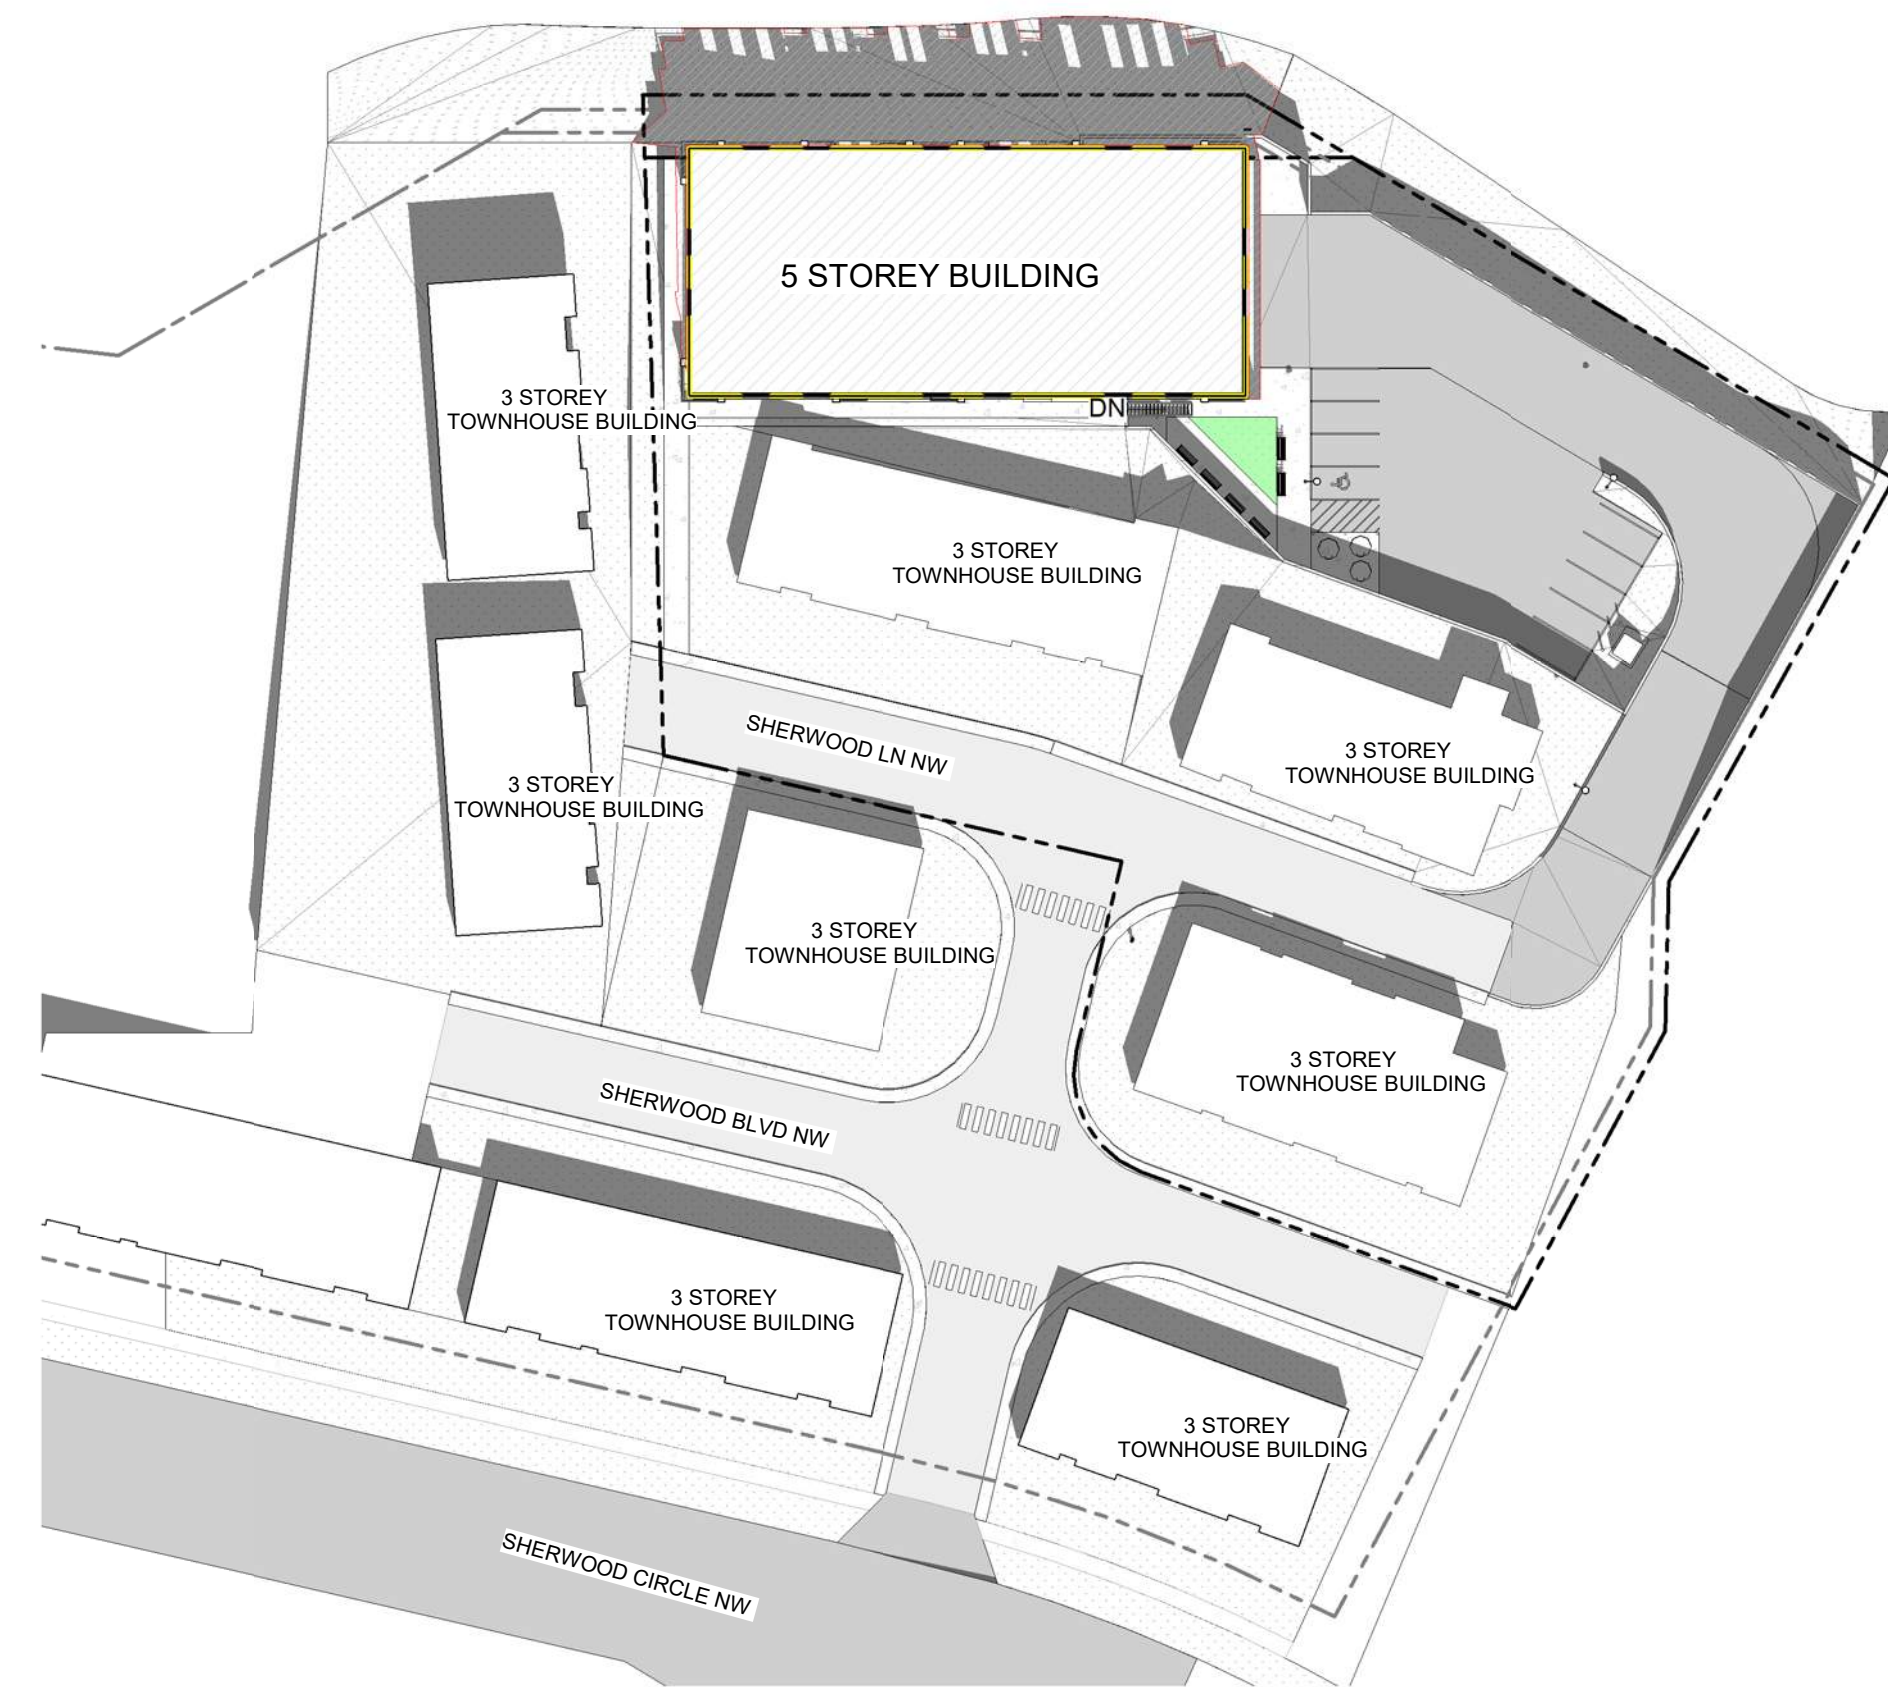

SHADOW STUDY - MARCH 21 @ 12.00 PM

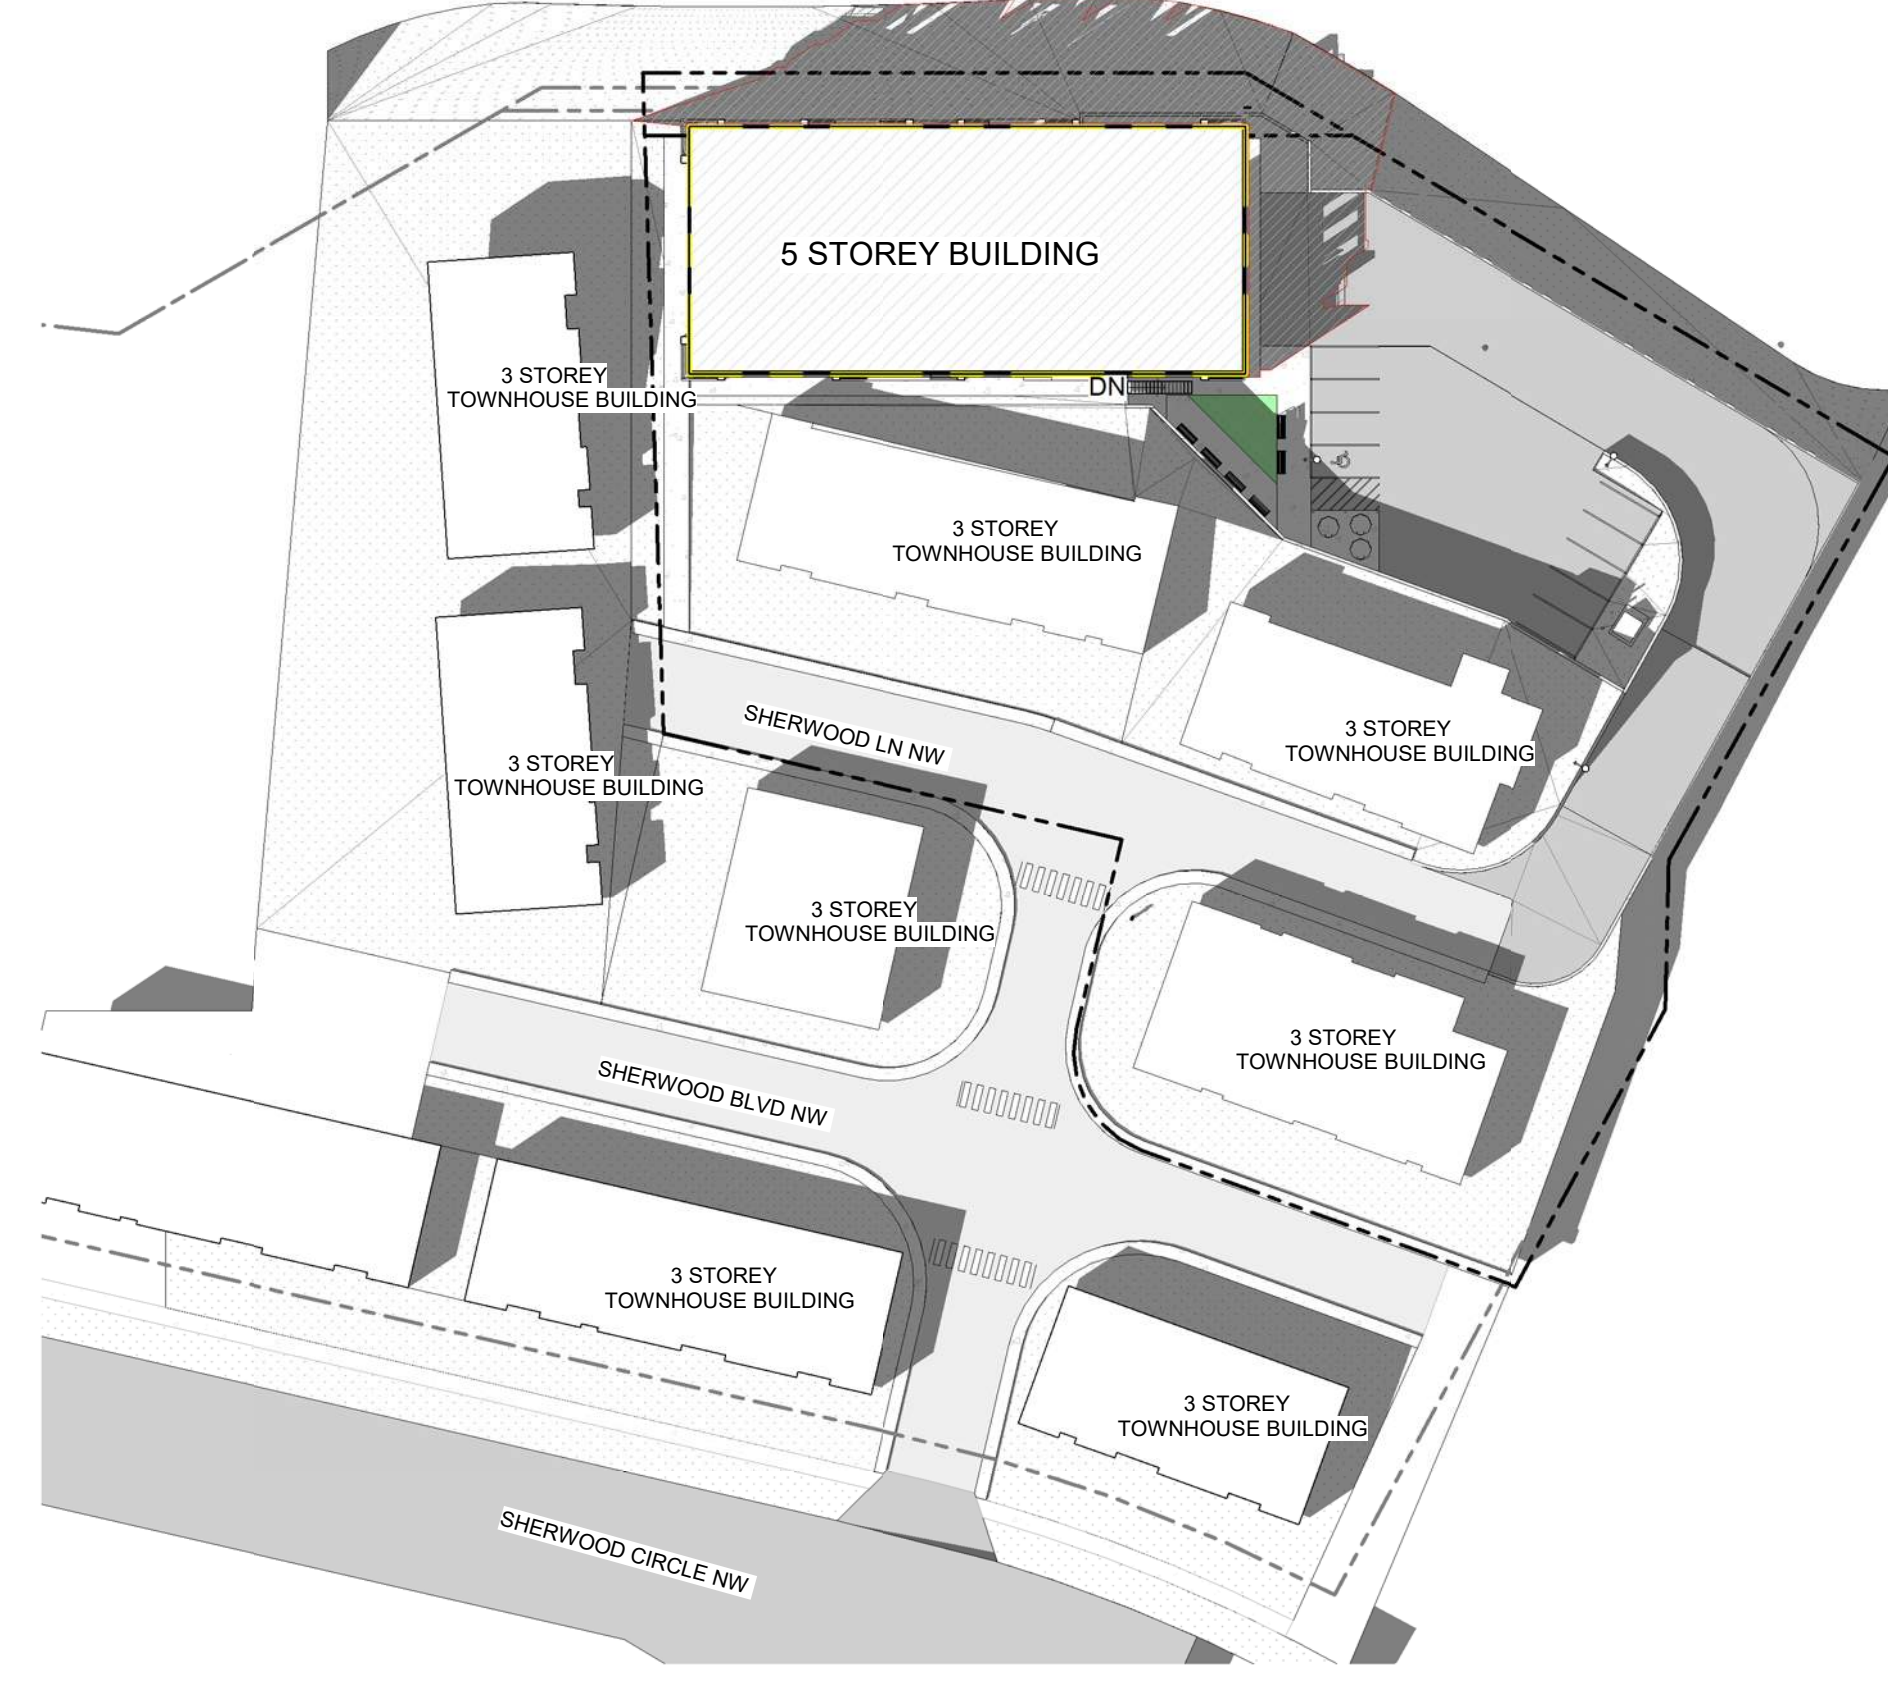

SHADOW STUDY - MARCH 21 @ 4.00 PM



STOREY

OCCUPANCY



EXISTING BUILDING SHADOW

REVISION:

MUNICIPAL ADDRESS:
217 SHERWOOD LANE NW, CALGARY, AB T3R 1M9


LEGAL ADDRESS:
UNIT 128 AND 1 PER 1000 SHARES
IN THE COMMON PROPERTY, PLAN
241 1656

PROJECT TITLE:
SHERWOOD
APARTMENTS

SHEET TITLE:
SHADOW STUDY 2

PROJECT NO.: 350E	SHEET NO:	A046
----------------------	--------------	------



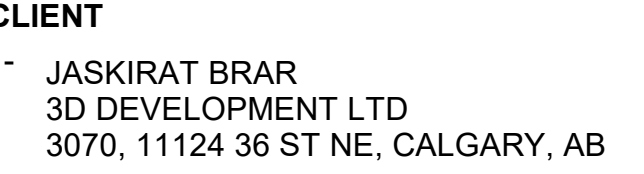

CONSULTANTS:



SCHEDULE - EXTERIOR MATERIALS..	
LEGEND	MATERIAL NAME
3	STUCCO - DARK TEXTURED
4.23A2	SITE - RETAINING WALL - BLOCKS
4.23A1	STONE SERIES - GLACIER EUROPEAN LEDGE
6	LONGBOARD - DARK ASH
742.13	ALUMINUM COMPOSITE PANEL - GREY
742A1	ALUMINUM COMPOSITE PANEL - WHITE 30YRS
742B1	ALUMINUM COMPOSITE PANEL - WHITE 20 YRS
742B5	ALUMINUM COMPOSITE PANEL - CHARCOAL
742B5	Metal - Paint Finish - Indian Red, Matte
742B5	Metal - Paint Finish - Ivory, Glossy
742B5	METAL SIDING - 6"TEXTURE - ONYX BLACK
743B2	BRICK - IXL - MIDNIGHT BLACK
744A1	METAL SIDING - WOODGRAIN 6" - LIGHTPINE
744A2	METAL SIDING - WOODGRAIN 6" - AUTUMN
744B2	CONCRETE - CAST
744C2	METAL SIDING - 4" WOODGRAIN - AUTUMN
744C4	METAL SIDING - 4" WOODGRAIN - ESPRESSO
746.33H	VINYL SIDING - BLUE
7.50	CEMENT BOARD
8	STONE PAVEMENT
8.36A	DOOR - OVERHEAD - METAL - WHITE
8.41A	CURTAIN WALL - ALUMINUM - ANODIZED
8.81A	Glass - Exterior Glazing
9.34A	STUCCO - WHITE
9.34C	STUCCO - MEDIUM GREY
9.24D	STUCCO - DARK

REVISION:

MUNICIPAL ADDRESS:
217 SHERWOOD LANE NW, CALGARY, AB

LEGAL ADDRESS:
UNIT 128 AND 1 PER 1000 SHARES
IN THE COMMON PROPERTY, PLAN
241 1656

PROJECT TITLE: **SHERWOOD APARTMENT**

SHEET TITLE:
BUILDING ELEVATIONS

PROJECT NO.: 350E	SHEET NO:	A300
----------------------	--------------	------



9.24A
STUCCO - WHITE

9.24B
STUCCO - GREY

METAL SIDING 6" SIDING
(FORMASTEEL - FORMA PLANK -
IMAGE SERIES)



7.44B2
METAL SIDING -6 INCHES
MEDIUM GREY




7.44A1
METAL SIDING -
WOODGRAIN 6 INCHES
LIGHTBINE WOODGRAIN



ALUMINIUM COMPOSITE
PANNEL
(ALPOLIC- 20 YRS
WARRANTY - STOCK COLOR)




7.42A1
ALUMINIUM COMPOSITE
PANNEL(ALPOLIC- 20 YRS
WARRANTY) -WHITE

 


7.42B5
ALUMINIUM COMPOSITE
PANNE(ALPOLIC- 20 YRS
WARRANTY) - CHARCOAL



7.42B1
ALUMINIUM COMPOSITE
PANNE(ALPOLIC- 20 YRS
WARRANTY) WHITE

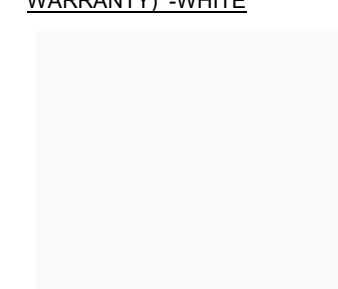

7.43B2
GREY BRICK

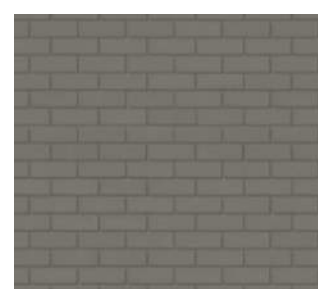



1 BUILDING ELEVATION - EAST
A302 1 : 100



2 BUILDING ELEVATION - WEST
A302 1 : 100

ELEVATION - EXTERIOR MATERIALS

STUCCO



9.24A
STUCCO - WHITE

9.24B
STUCCO - GREY


METAL SIDING 6" SIDING
(FORMASTEEL - FORMA PLANK -
IMAGE SERIES)



7.44B2
METAL SIDING -6 INCHES
MEDIUM GREY



7.44A1
METAL SIDING -
WOODGRAIN 6 INCHES
LIGHTPINE WOODGRAIN

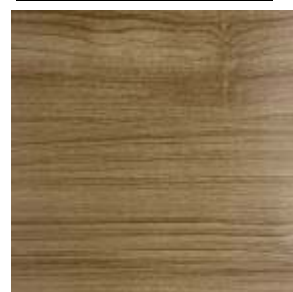


ALUMINIUM COMPOSITE
PANNEL
(ALPOLIC- 20 YRS
WARRANTY - STOCK COLOR)




7.42A1
ALUMINIUM COMPOSITE
PANNEL(ALPOLIC- 20 YRS
WARRANTY) -WHITE

7.42B5
ALUMINIUM COMPOSITE
PANNE(ALPOLIC- 20 YRS
WARRANTY) - CHARCOAL

 

7.42B1
ALUMINIUM COMPOSITE
PANNE(ALPOLIC- 20 YRS
WARRANTY) -WHITE

7.43B2
GREY BRICK

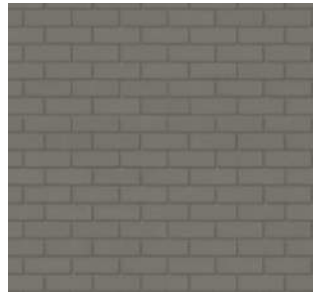

SCHEDULE - EXTERIOR MATERIALS

LEGEND	MATERIAL NAME
3	STUCCO - DARK TEXTURED
4.22A2	SITE - RETAINING WALL - BLOCKS
4.43A1	STONE SERIES - GLACIER EUROPEAN LEGGE
6	LONGBOARD - DARK ASH
7.42.13	ALUMINUM COMPOSITE PANEL - GREY
7.42A1	ALUMINUM COMPOSITE PANNEL - WHITE 30YRS
7.42B1	ALUMINUM COMPOSITE PANNEL - WHITE 20 YRS
7.42B5	ALUMINUM COMPOSITE PANEL - CHARCOAL
7.42B5	Metal - Paint Finish - Indian Red, Matte
7.42B5	Metal - Paint Finish - Ivory, Glossy
7.42B5	METAL SIDING - 6"TEXTURE - GNYX BLACK
7.43B2	BRICK - 1X1 - MIDNIGHT BLACK
7.44A1	METAL SIDING - WOODGRAIN 6" - LIGHTPINE
7.44A2	METAL SIDING - WOODGRAIN 6" - AUTUMN
7.44B2	CONCRETE - CAST
7.44C2	METAL SIDING - 4"WOODGRAIN - AUTUMN
7.44C4	METAL SIDING - 4"WOODGRAIN - ESPRESSO
7.46.33H	VINYL SIDING - BLUE
7.50	CEMENT BOARD
8	STONE PAVEMENT
8.36A	DOOR - OVERHEAD - METAL - WHITE
8.41A	CURTAIN WALL - ALUMINUM - ANODIZED
8.81A	Glass - Exterior Glazing
9.24A	STUCCO - WHITE
9.24C	STUCCO - MEDIUM GREY
9.24D	STUCCO - DARK

LEGEND



BUILDING ELEVATION NOTES:

NOTES:

1. **ALL SIGNAGE IS NOT IN CONTRACT. SIGNAGE IS SHOWN FOR INFORMATION ONLY. SIGNAGE APPLICATION TO BE MADE SEPARATELY AT TENANT IMPROVEMENT STAGE.**
2. **AT ALL SIGNAGE LOCATIONS, PROVIDE 13MM EXTERIOR GRADE PLYWOOD BACKING BEHIND SHEATHING.**
3. **SEE ELECTRICAL FOR LIGHTING.**
4. **PER REQUEST OF CITY OF CALGARY, ALL GLAZING TO BE CLEAR. NO COLOURED COATING OR TINT TO BE APPLIED.**

LEGEND - ELEVATION

[illegible]

1	2025-01-10	BUILDING PERMIT	1	RW	RB
No.	YYYY-MM-DD	ISSUED FOR	Revision Sequence Number	DRN	CHK

REVISION:

MUNICIPAL ADDRESS:
217 SHERWOOD LANE NW, CALGARY, AB

LEGAL ADDRESS:

UNIT 128 AND 1 PER 1000 SHARES
IN THE COMMON PROPERTY, PLAN
241 1656

PROJECT TITLE:

SHERWOOD APARTMENT

SHEET TITLE:

BUILDING ELEVATION

PROJECT NO.: 350E	SHEET NO:	A302
----------------------	--------------	------