


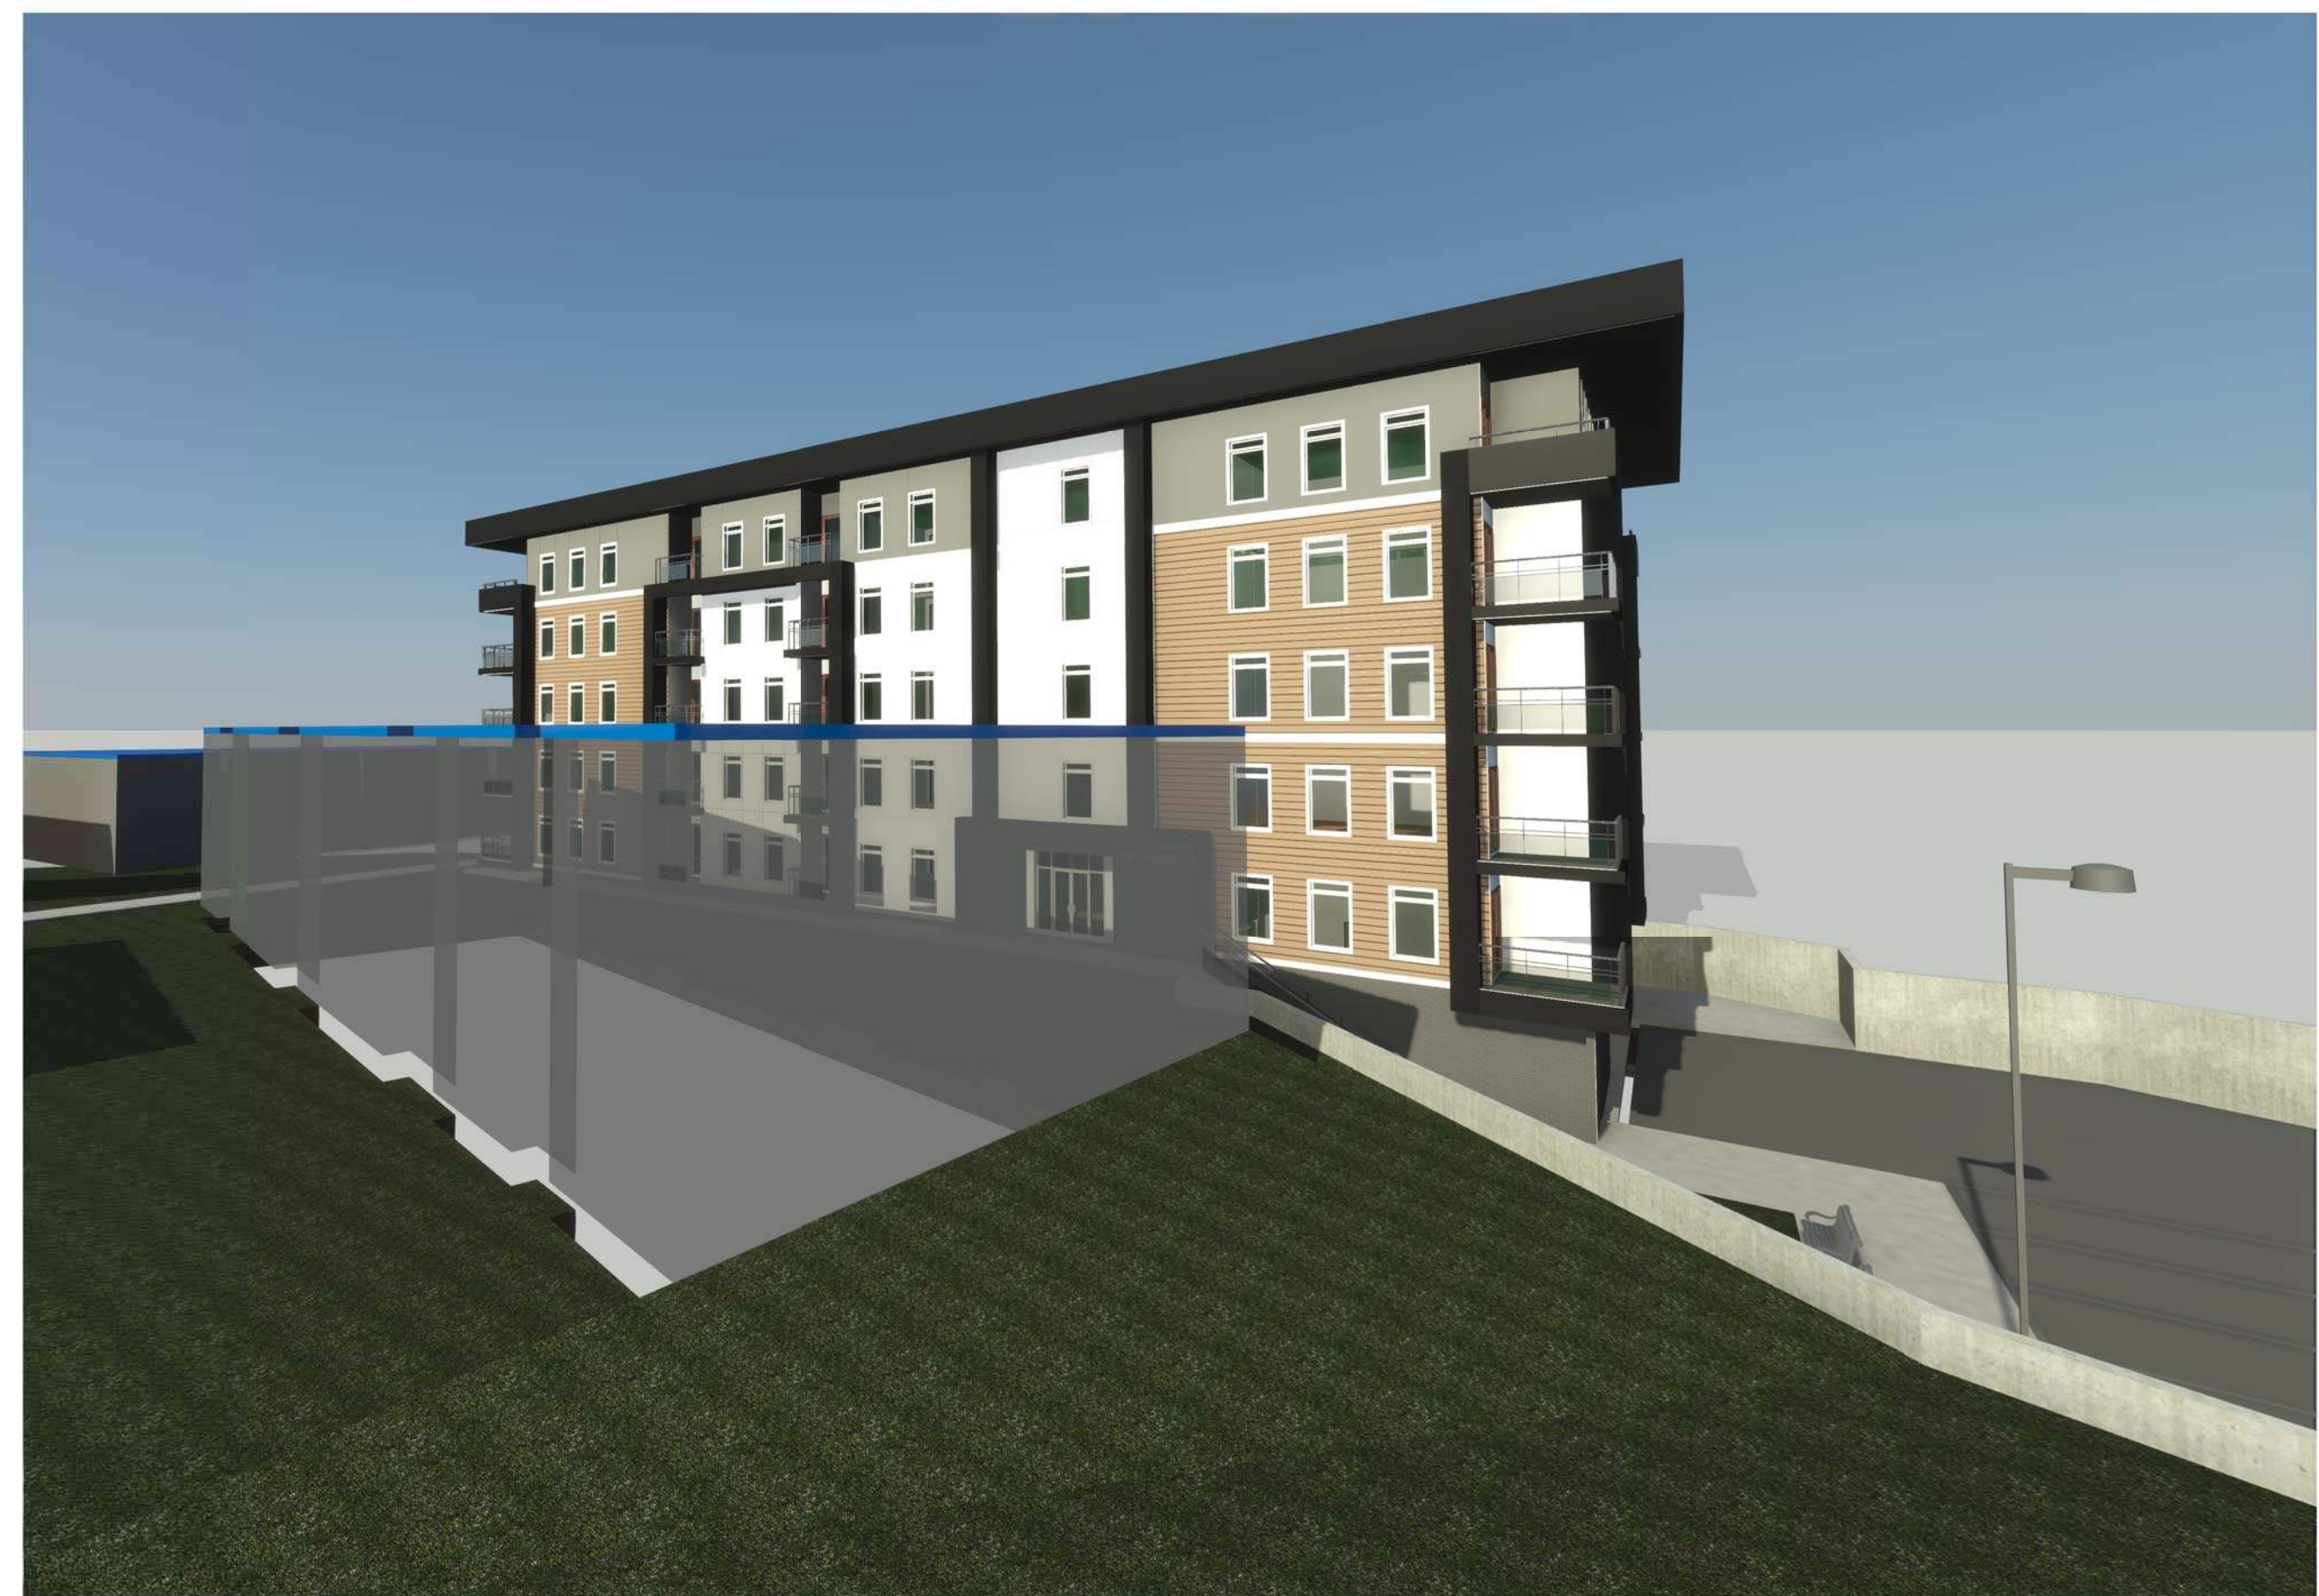



CONSULTANTS:

[illegible]

REVISION:

MUNICIPAL ADDRESS:

217 SHERWOOD LANE NW, CALGARY, AB T3R 1M9


LEGAL ADDRESS:
UNIT 128 AND 1 PER 1000 SHARES
IN THE COMMON PROPERTY, PLAN
241 1656

PROJECT TITLE:
SHERWOOD
APARTMENTS


SHEET TITLE:
EXTERIOR VIEW -
AXONOMETRIC

PROJECT NO.: 350E	SHEET NO:	A005
----------------------	--------------	------


SHADOW STUDY - MOUNTAIN DAYLIGHT TIME IN SEPTEMBER 21

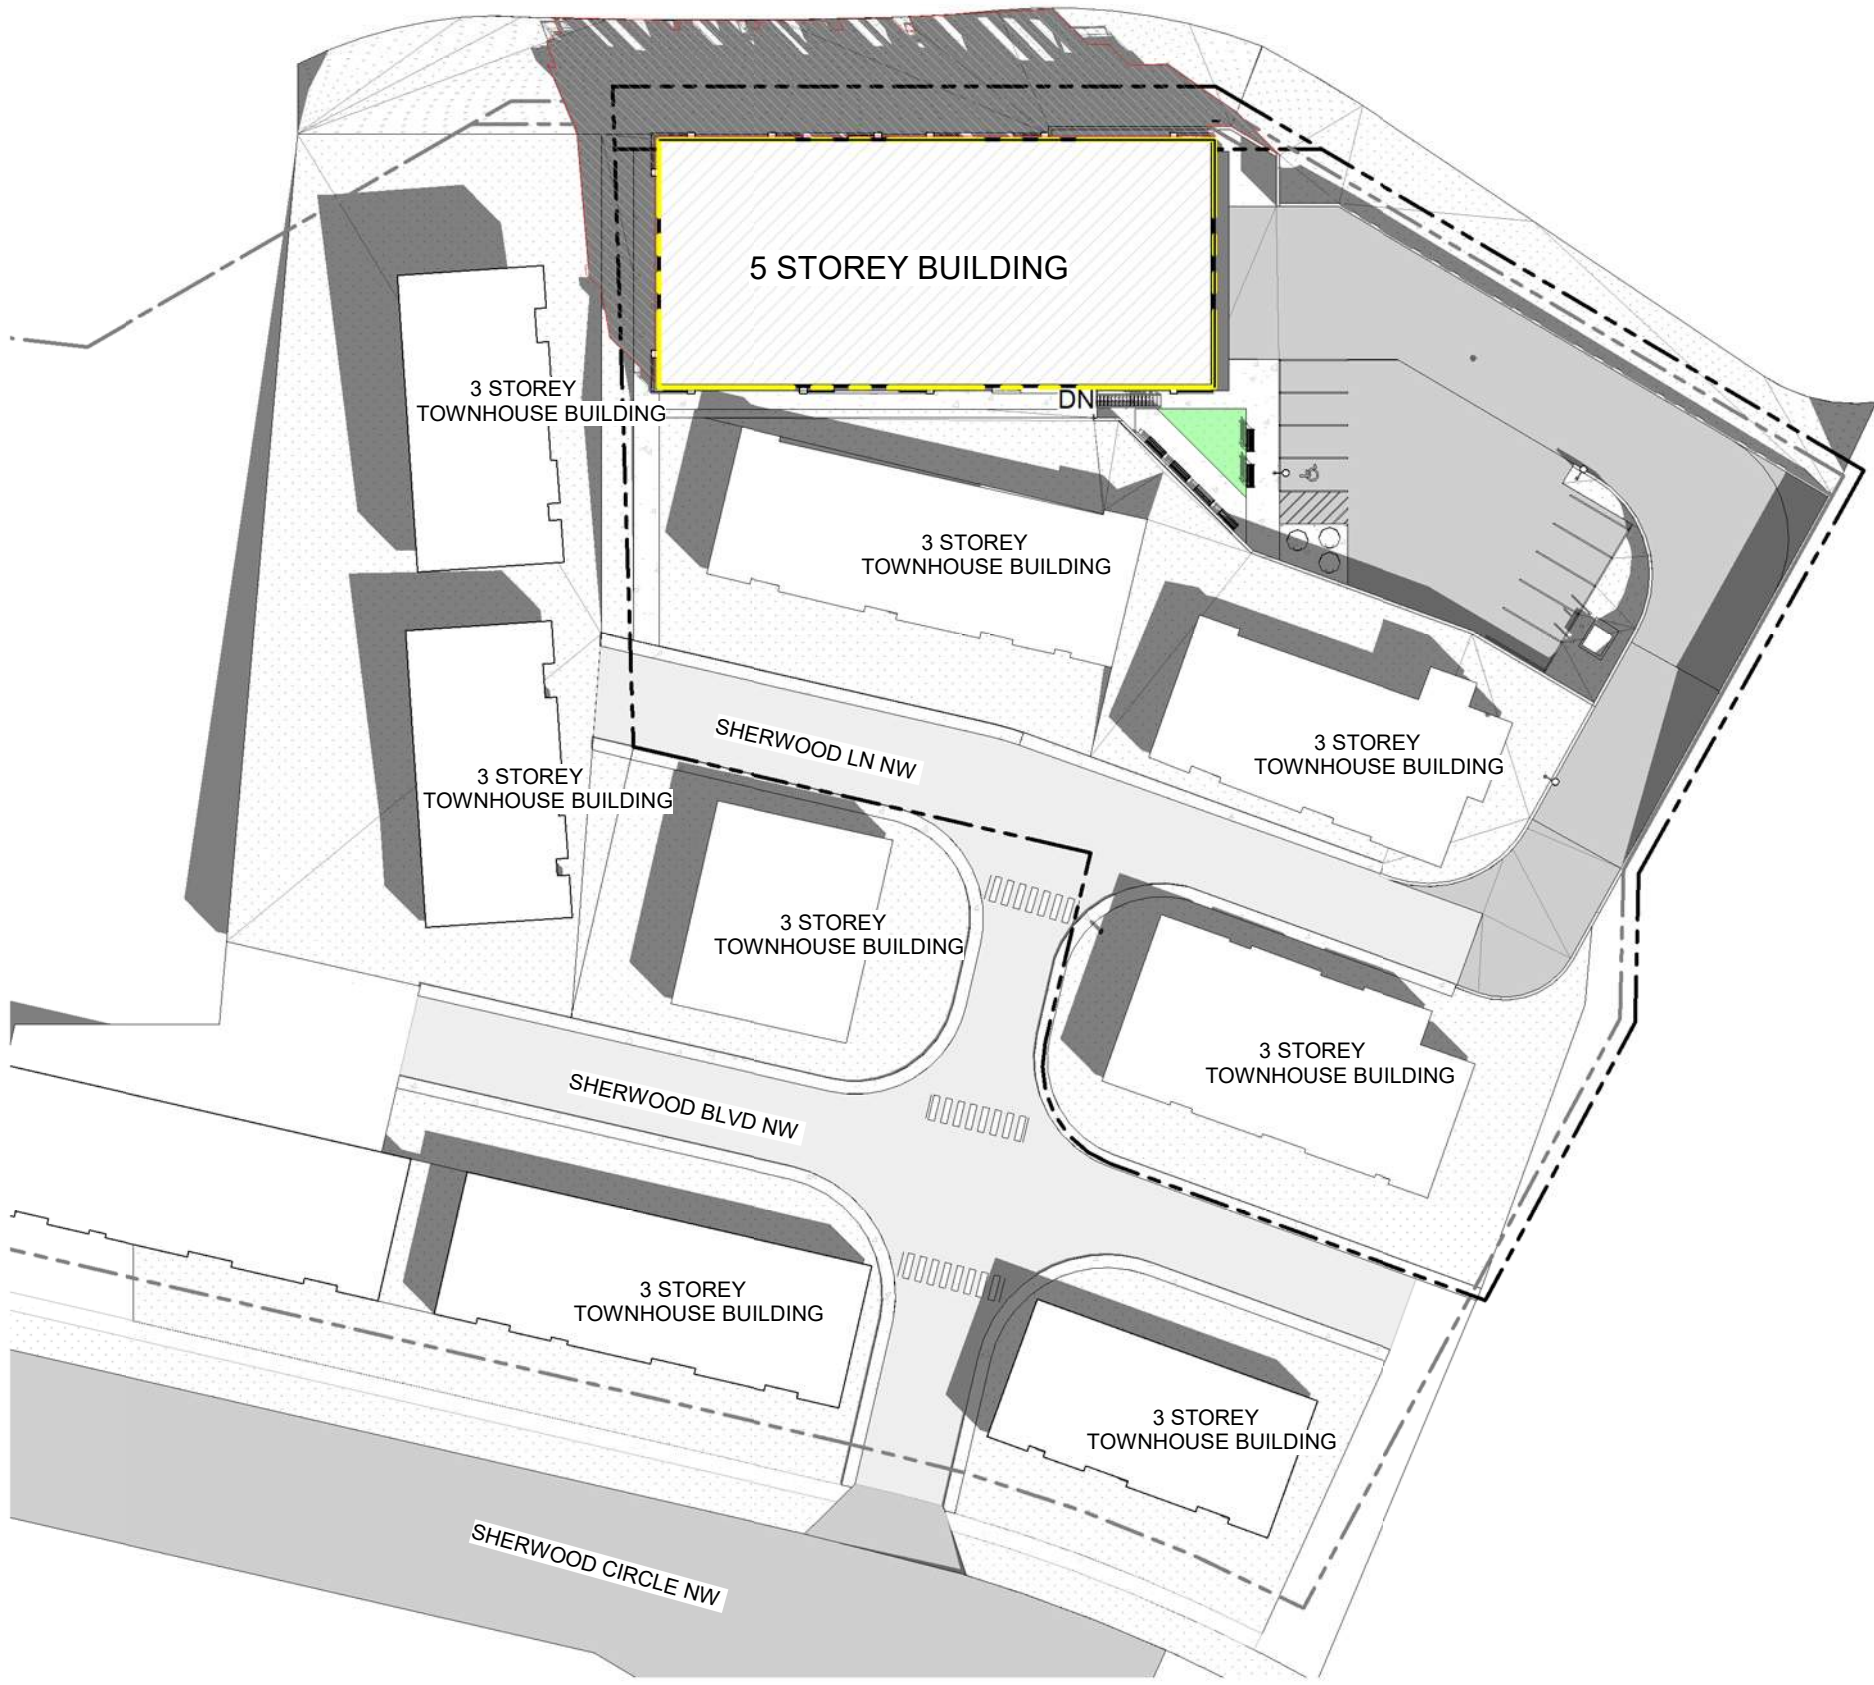


SHADOW STUDY - SEP 21 @ 10.00 AM

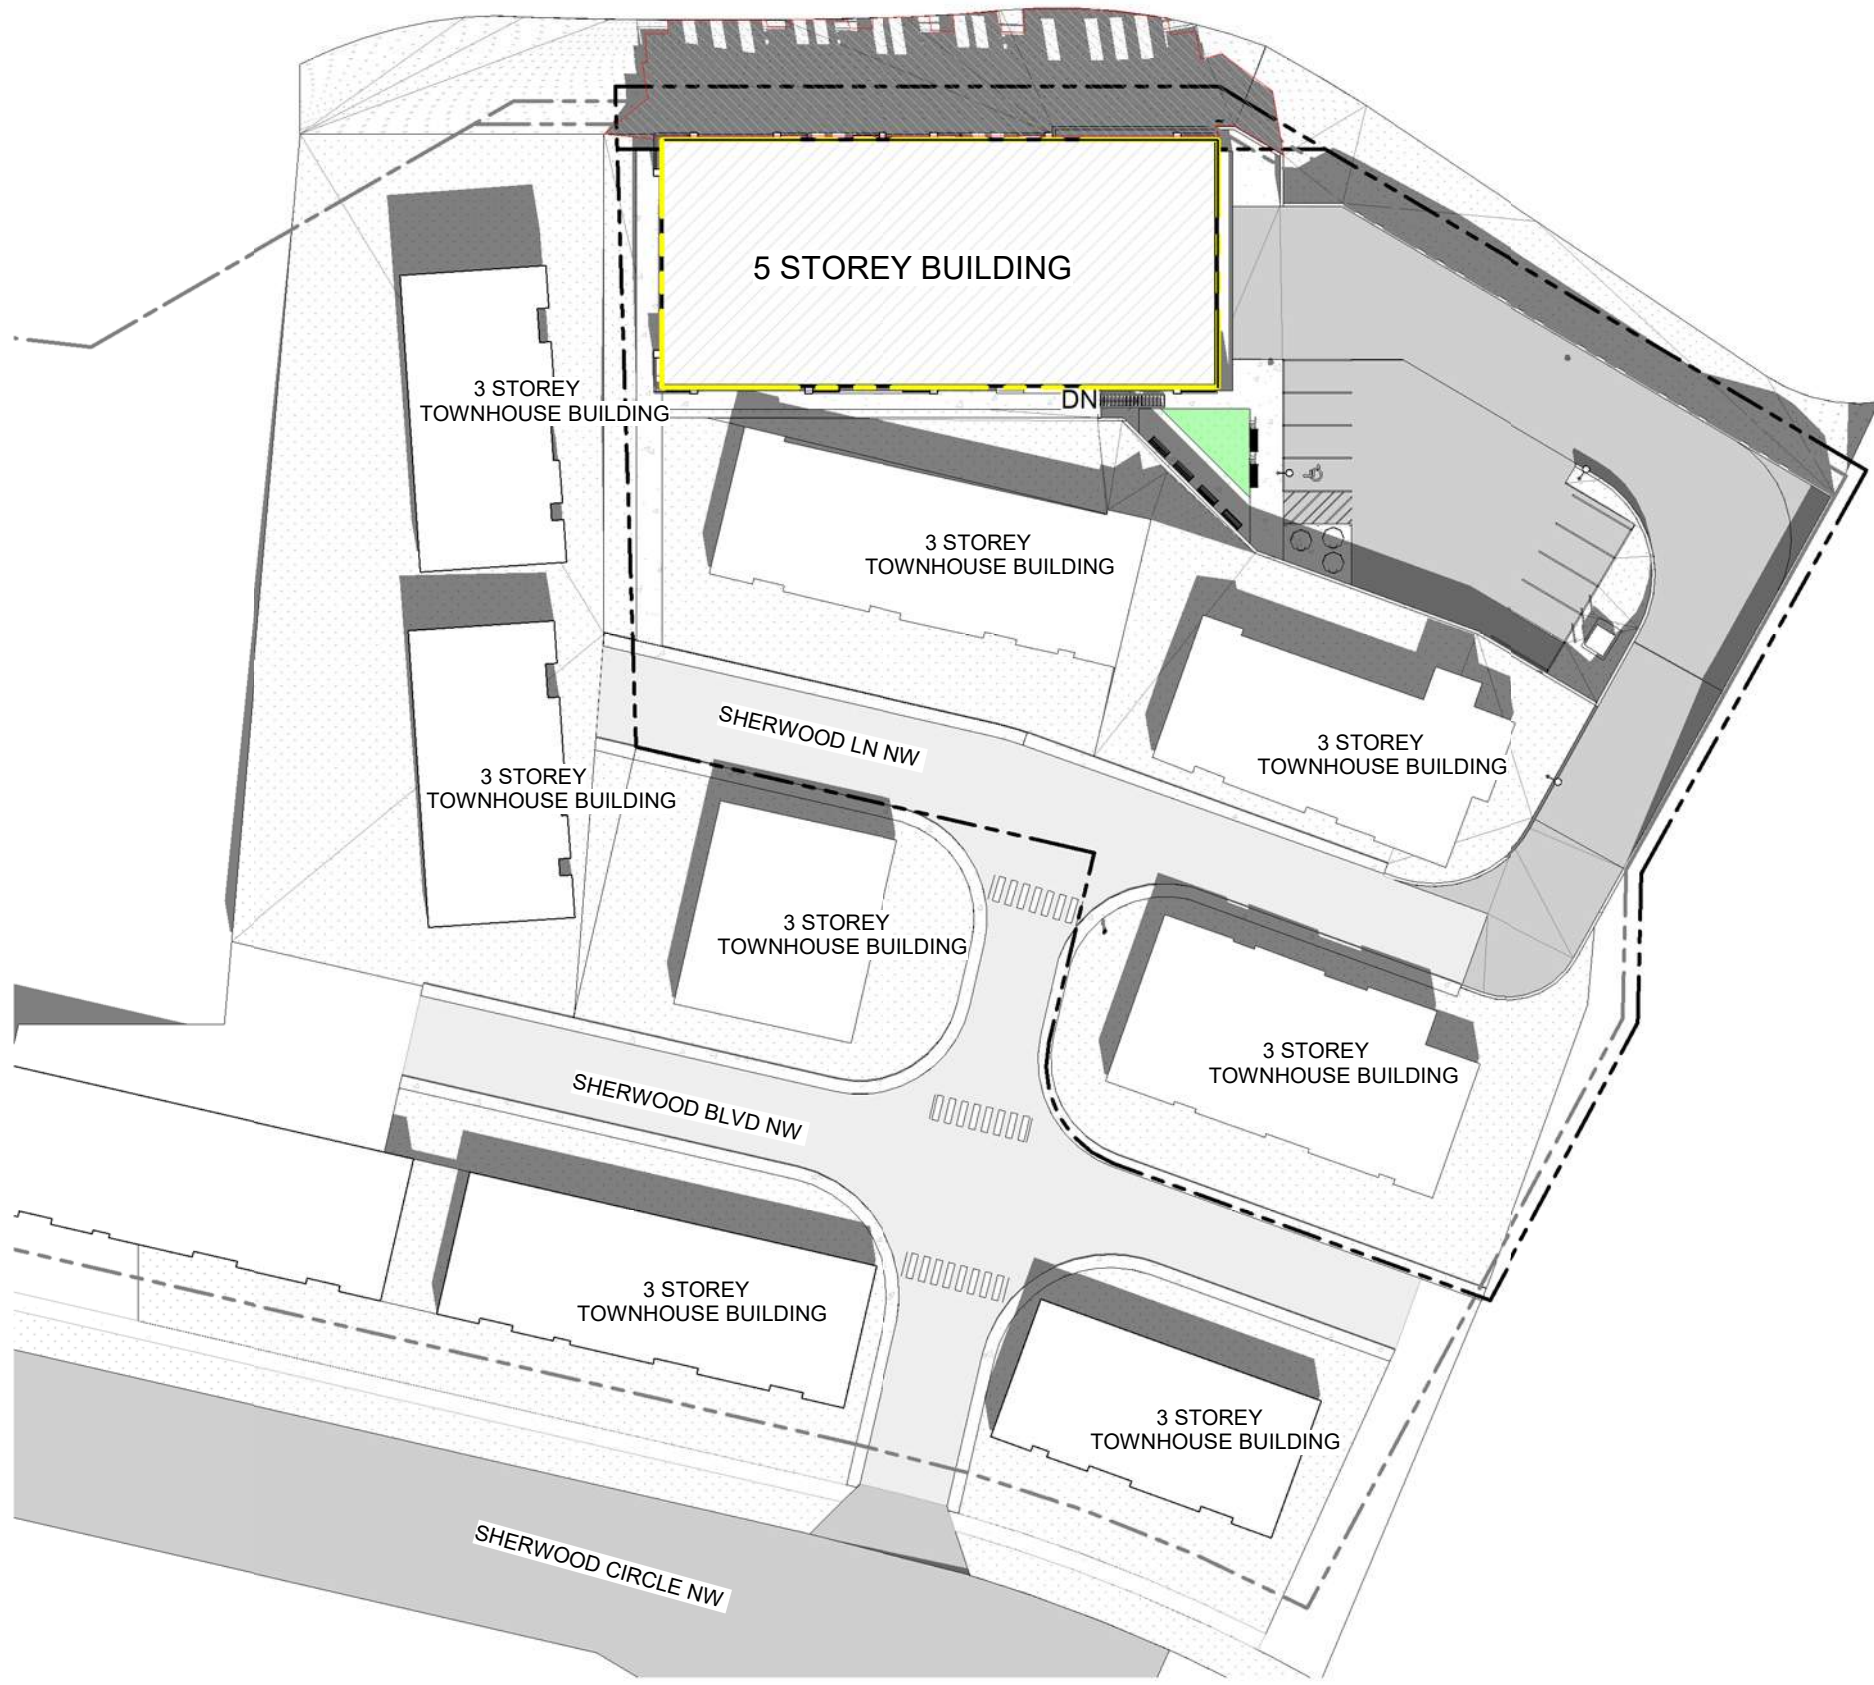

SHADOW STUDY - SEP 21 @ 12.00 PM

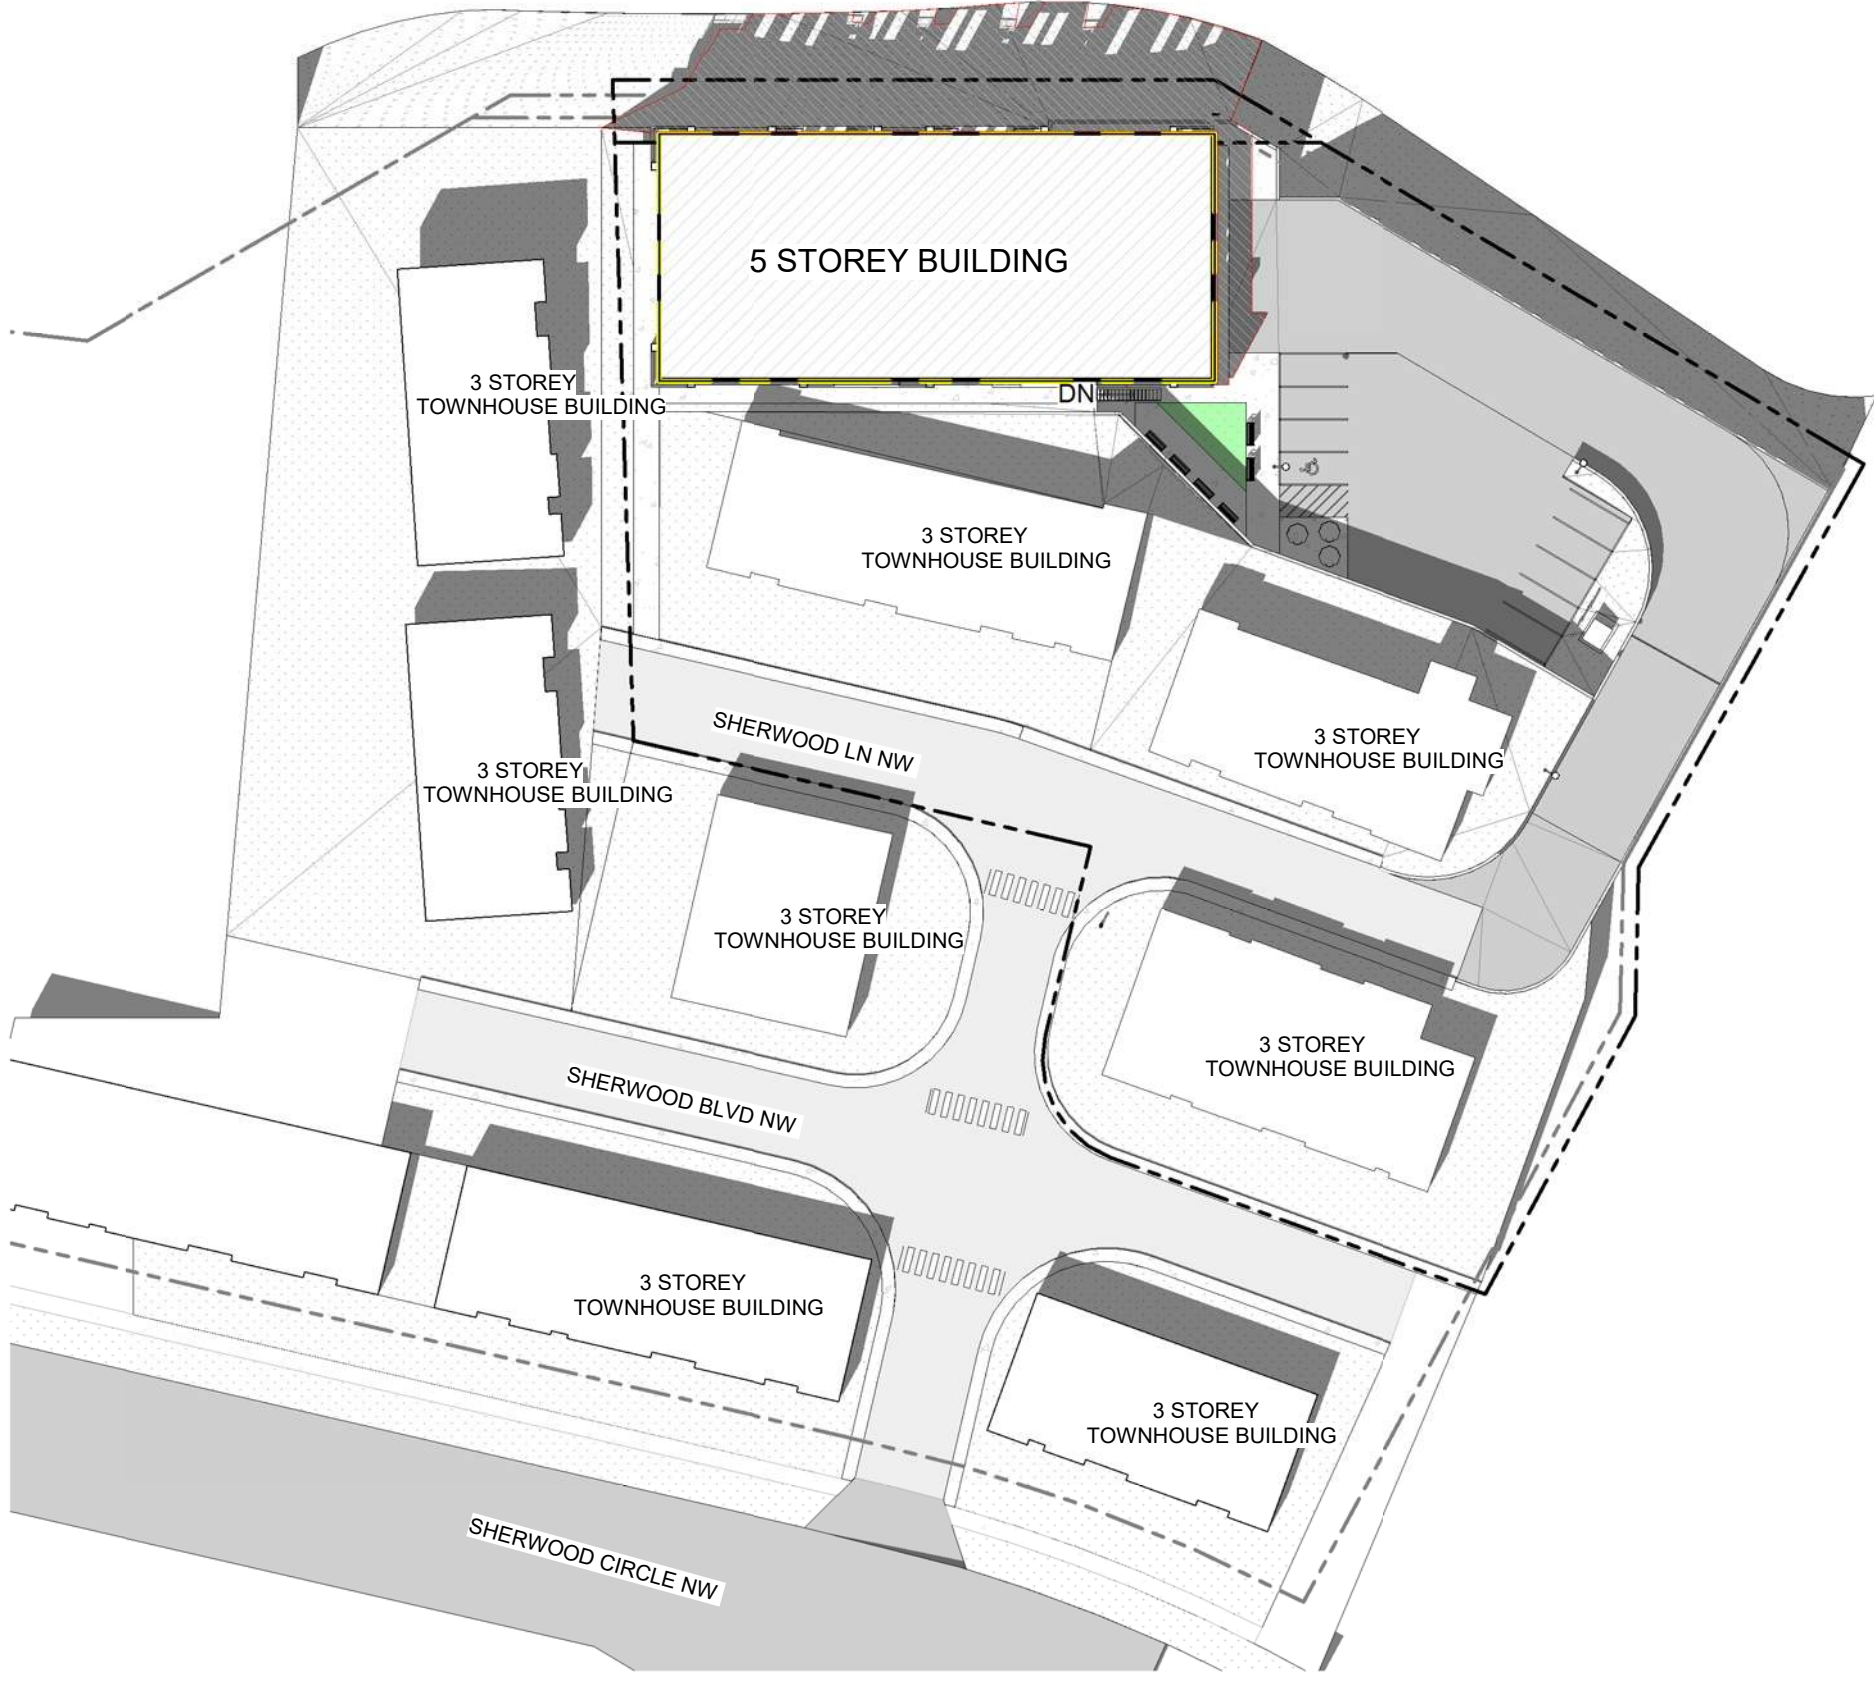


SHADOW STUDY - SEP 21 @ 2.00 PM

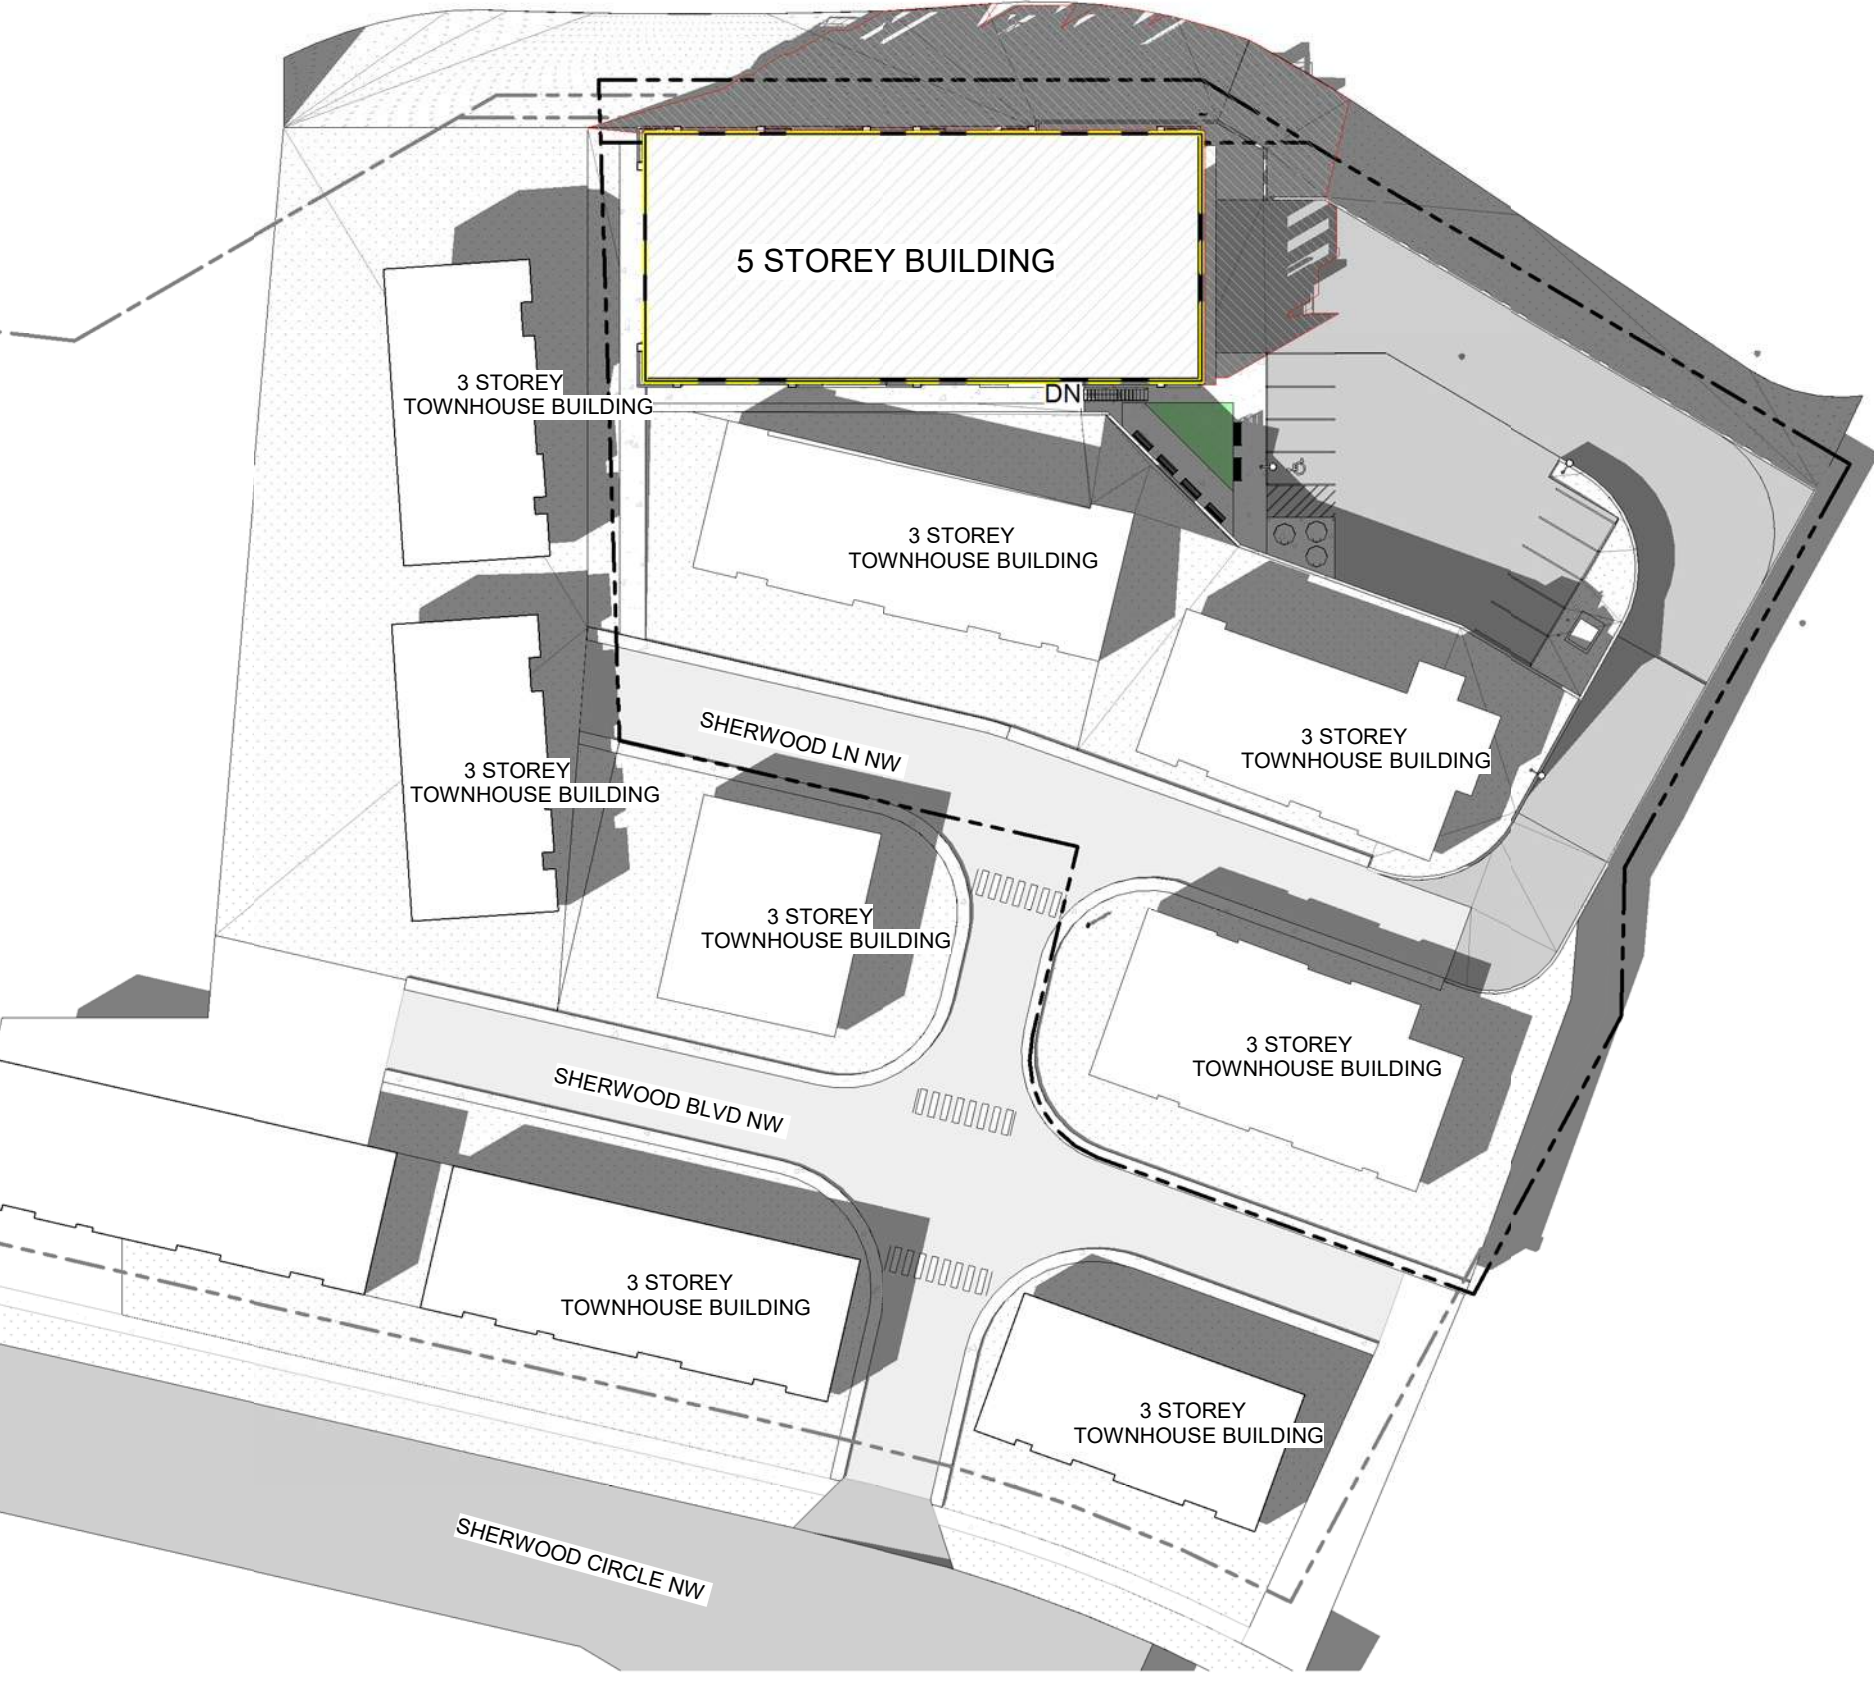

SHADOW STUDY - SEP 21 @ 4.00 PM

LEGEND

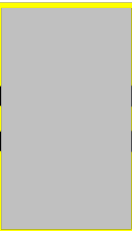- 

SUBJECT SITE
- 

NUMBER OF STOREYS
BUILDING OCCUPANCY
- 

PRPOSED BUILDING
SHADOW
- 

EXISTING BUILDING SHADOW

No.	YYYY-MM-DD	ISSUED FOR	Revision Sequence Number	DRN	CHK
REVISION:					
MUNICIPAL ADDRESS: 217 SHERWOOD LANE NW, CALGARY, AB T3R 1M9					
LEGAL ADDRESS: UNIT 128 AND 1 PER 1000 SHARES IN THE COMMON PROPERTY, PLAN 241 1656					
PROJECT TITLE: SHERWOOD APARTMENTS					
SHEET TITLE: SHADOW STUDY 1					
PROJECT NO.:	350E	SHEET NO.:	A045		

Suteki Group
3016 5 Ave NE #307, Calgary,
AB T2A 6K4
(403) 224-0388
INFO@sutekigroup.ca
sutekigroup.ca



#	STOREY
	OCCUPANCY



10

EXISTING BUILDING SHADOW

CONSULTANTS:

[illegible]

b.	YYYY-MM-DD	ISSUED FOR	Revision Sequence Number	DRN	CHK
----	------------	------------	--------------------------------	-----	-----

REVISION:

MUNICIPAL ADDRESS:
217 SHERWOOD LANE NW, CALGARY, AB T3R 1M9

LEGAL ADDRESS:

UNIT 128 AND 1 PER 1000 SHARES
IN THE COMMON PROPERTY, PLAN
241 1656


PROJECT TITLE:

SHERWOOD
APARTMENTS


SHEET TITLE:

SHADOW STUDY 2

PROJECT NO.: 350E	SHEET NO:	A046
----------------------	--------------	------

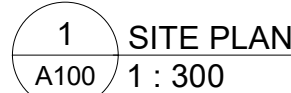

1. —

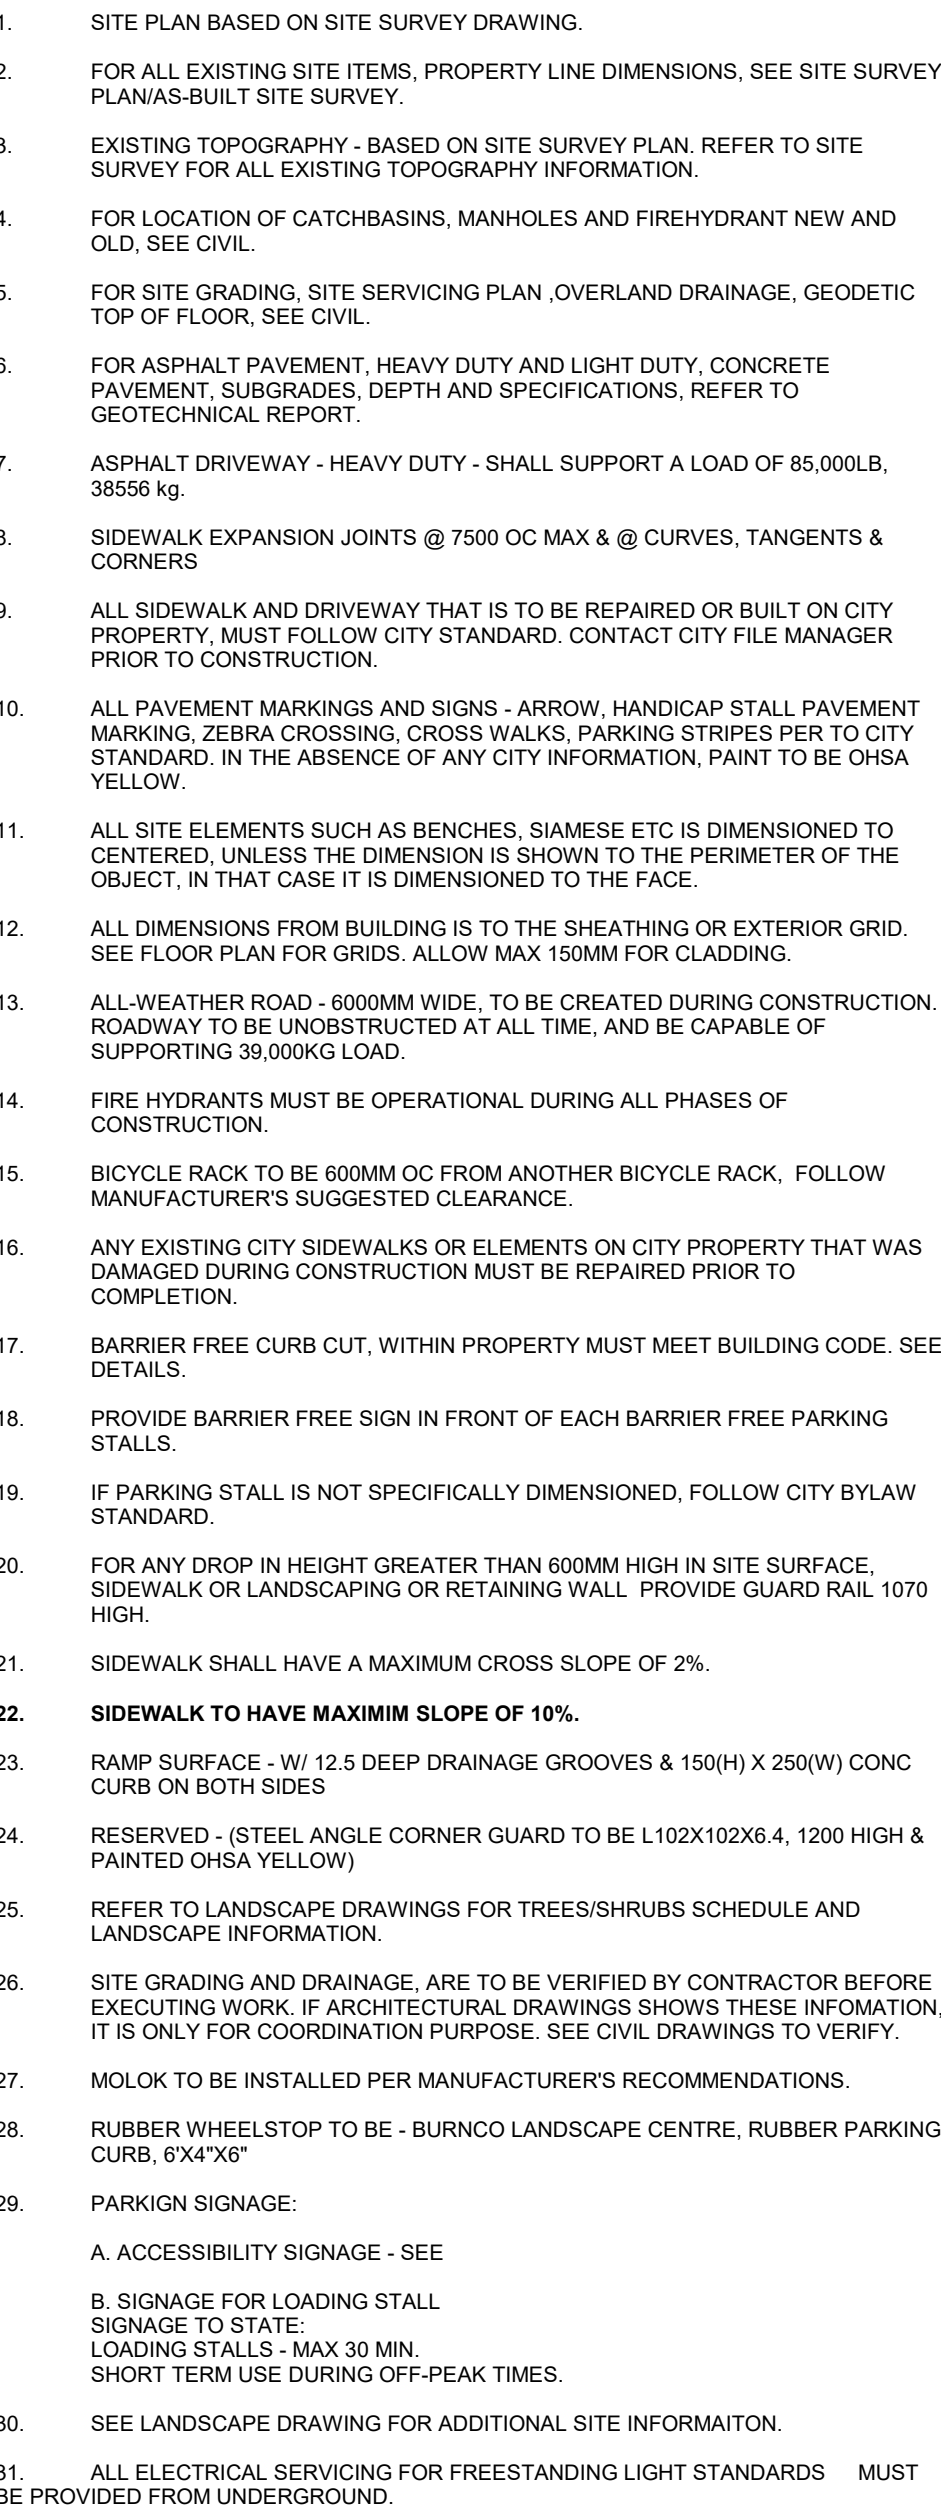

REVISION:

LEGAL ADDRESS:

PROJECT TITLE:

SHERWOOD APARTMENT

SHEET TITLE:

BUILDING ELEVATIONS

PROJECT NO.

350E

A300



LEGEND - ELEVATION

PROJECT NO.: 350E	SHEET NO:	A302
----------------------	--------------	------