DEVELOPMENT PERMIT DECISION RENDERED ON THIS PLAN

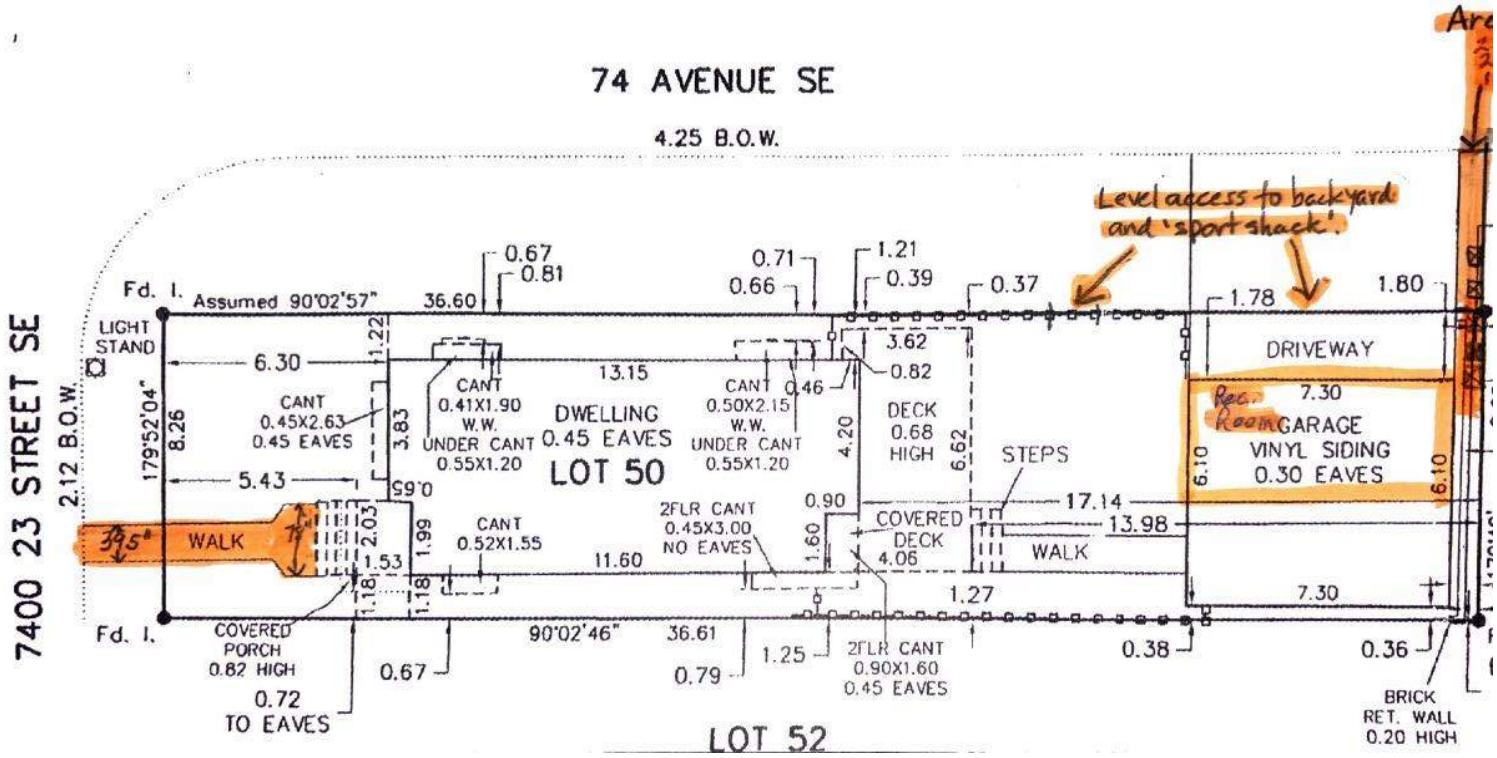

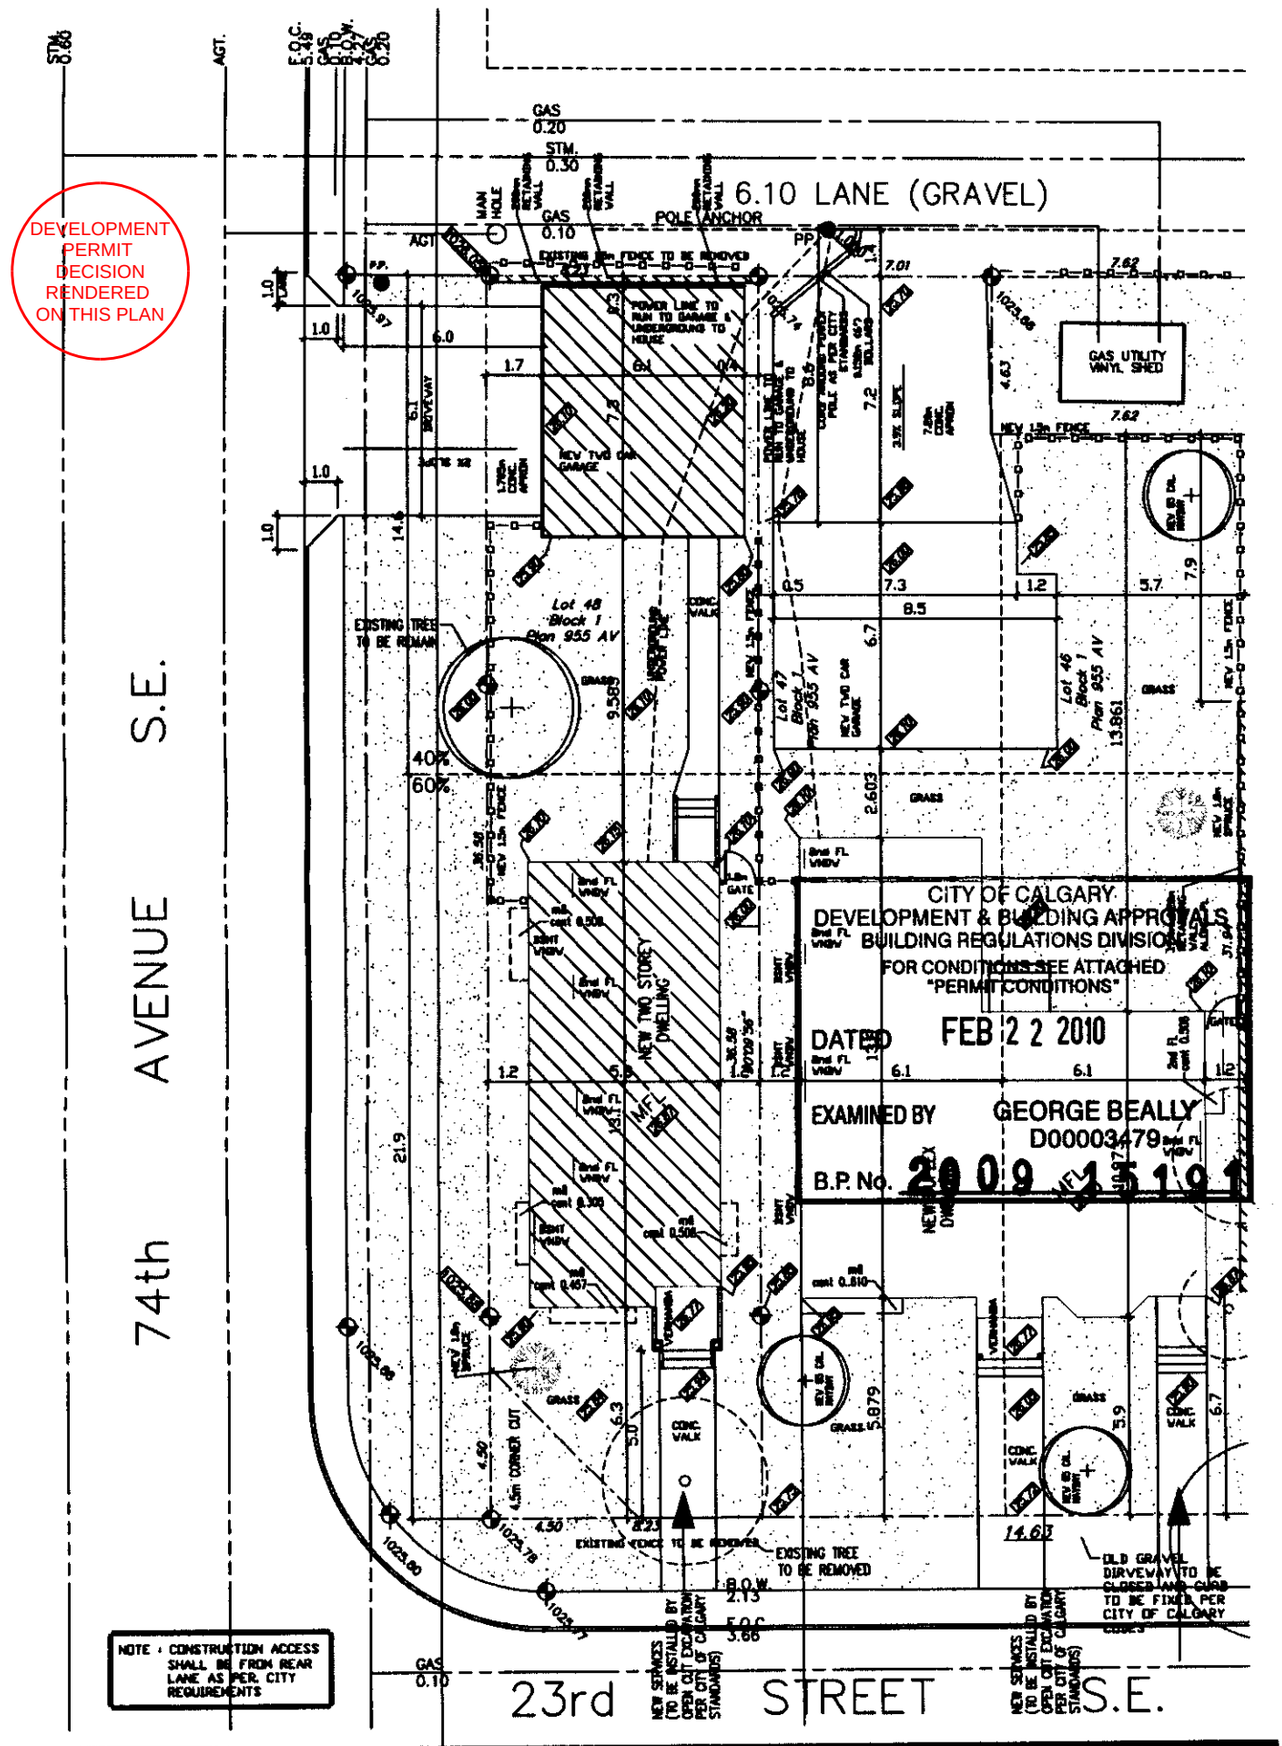

REVISIONS:	LOT AREA	301.136 m2	DATE: Oct 06/09	
	HOUSE AREA	80.87 m2	SCALE: 1:200	
	GARAGE AREA	49.04 m2	DRAWN BY: M.B.	
DRAWING: SITE PLAN	LOT COVERAGE	43.1 %	PROJECT NO:	DRAWING NO: PT