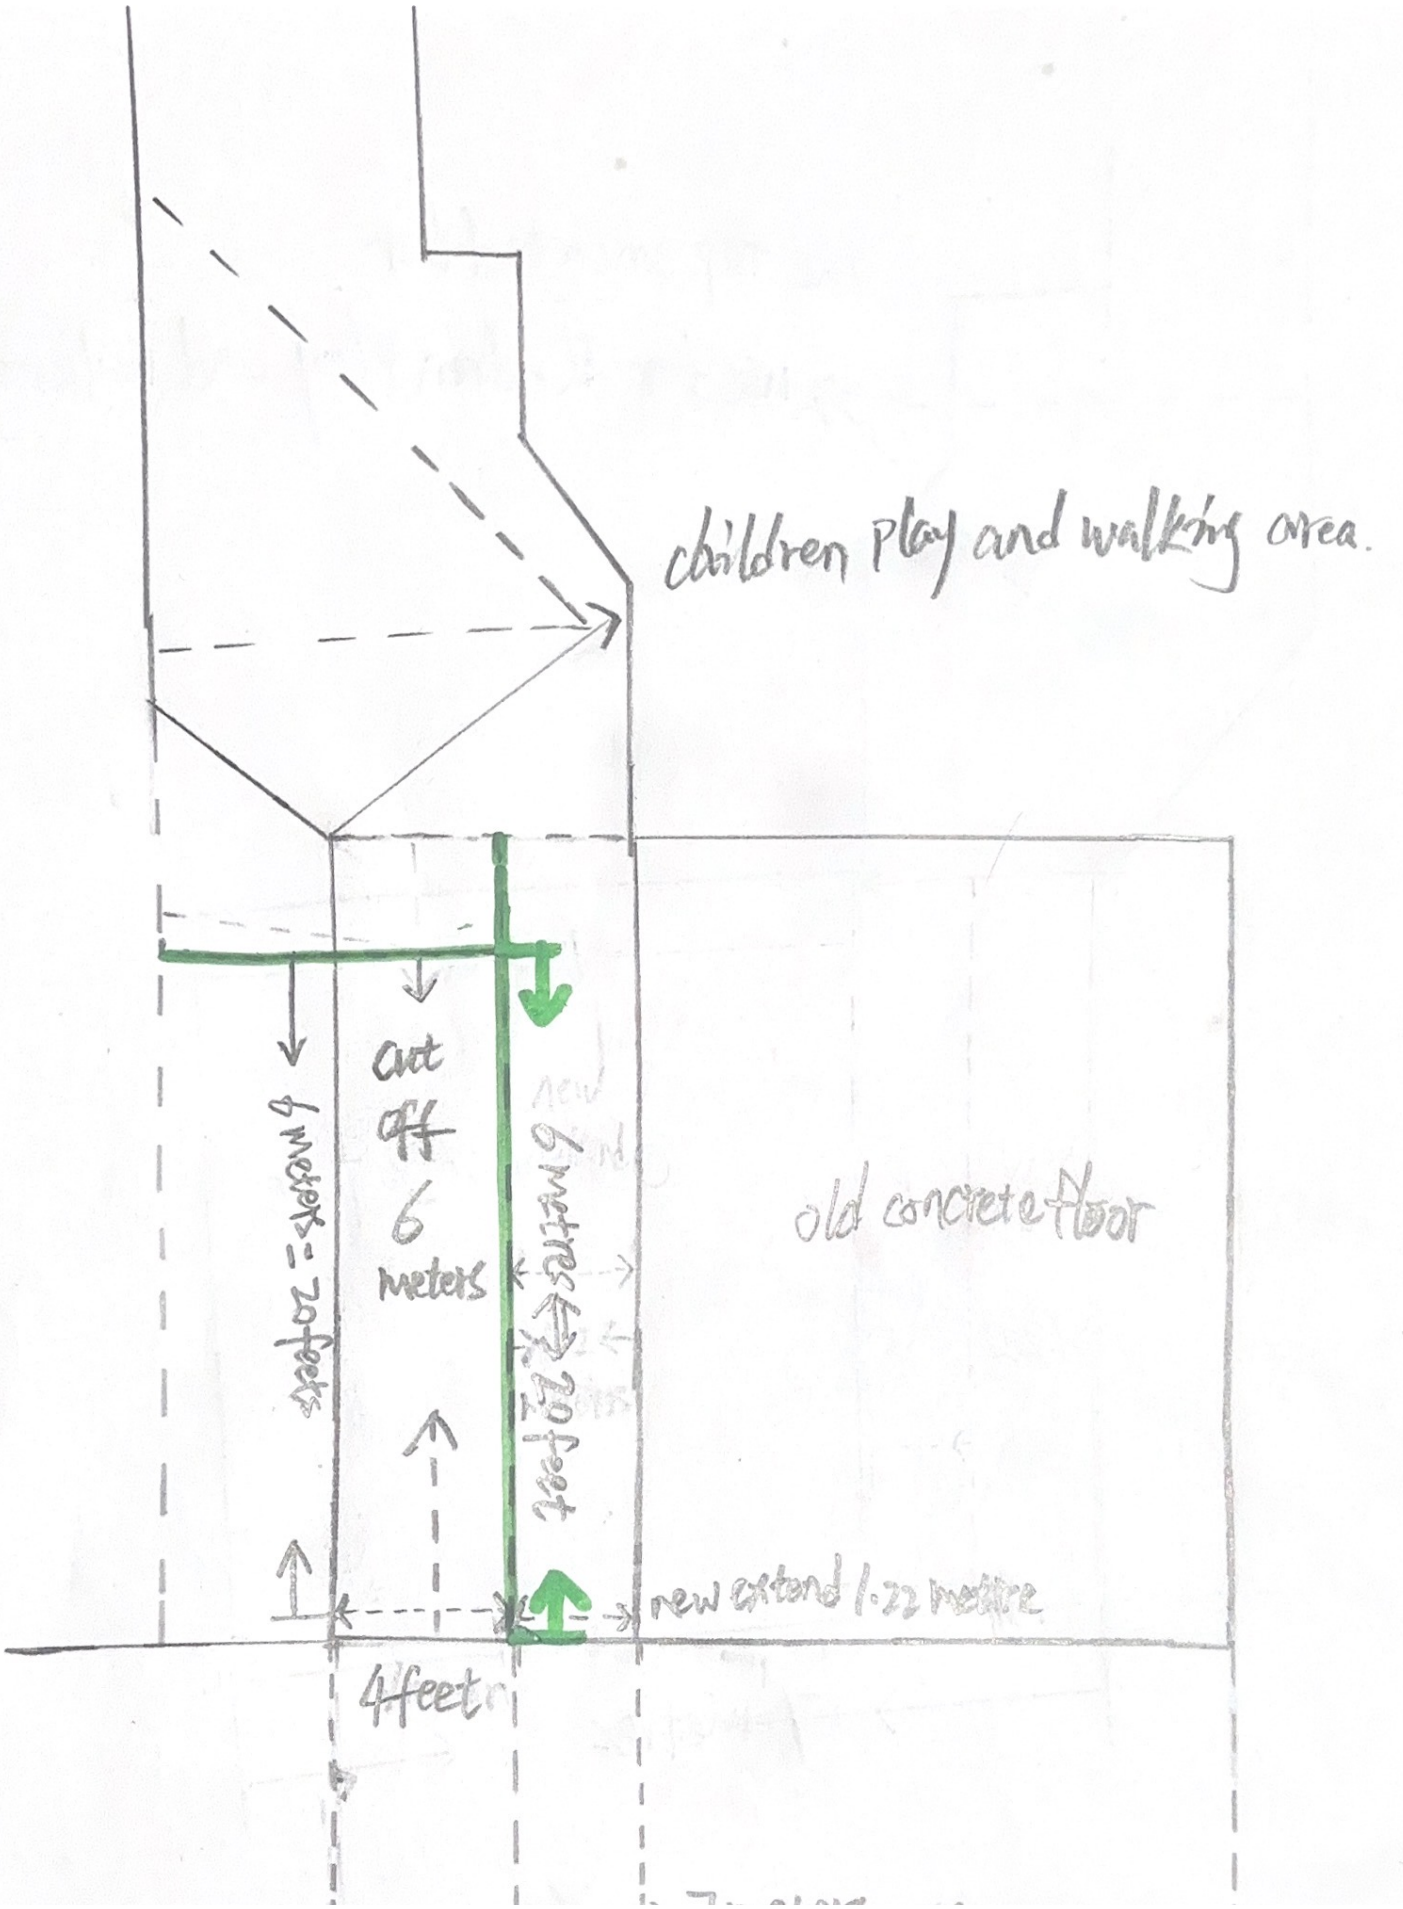
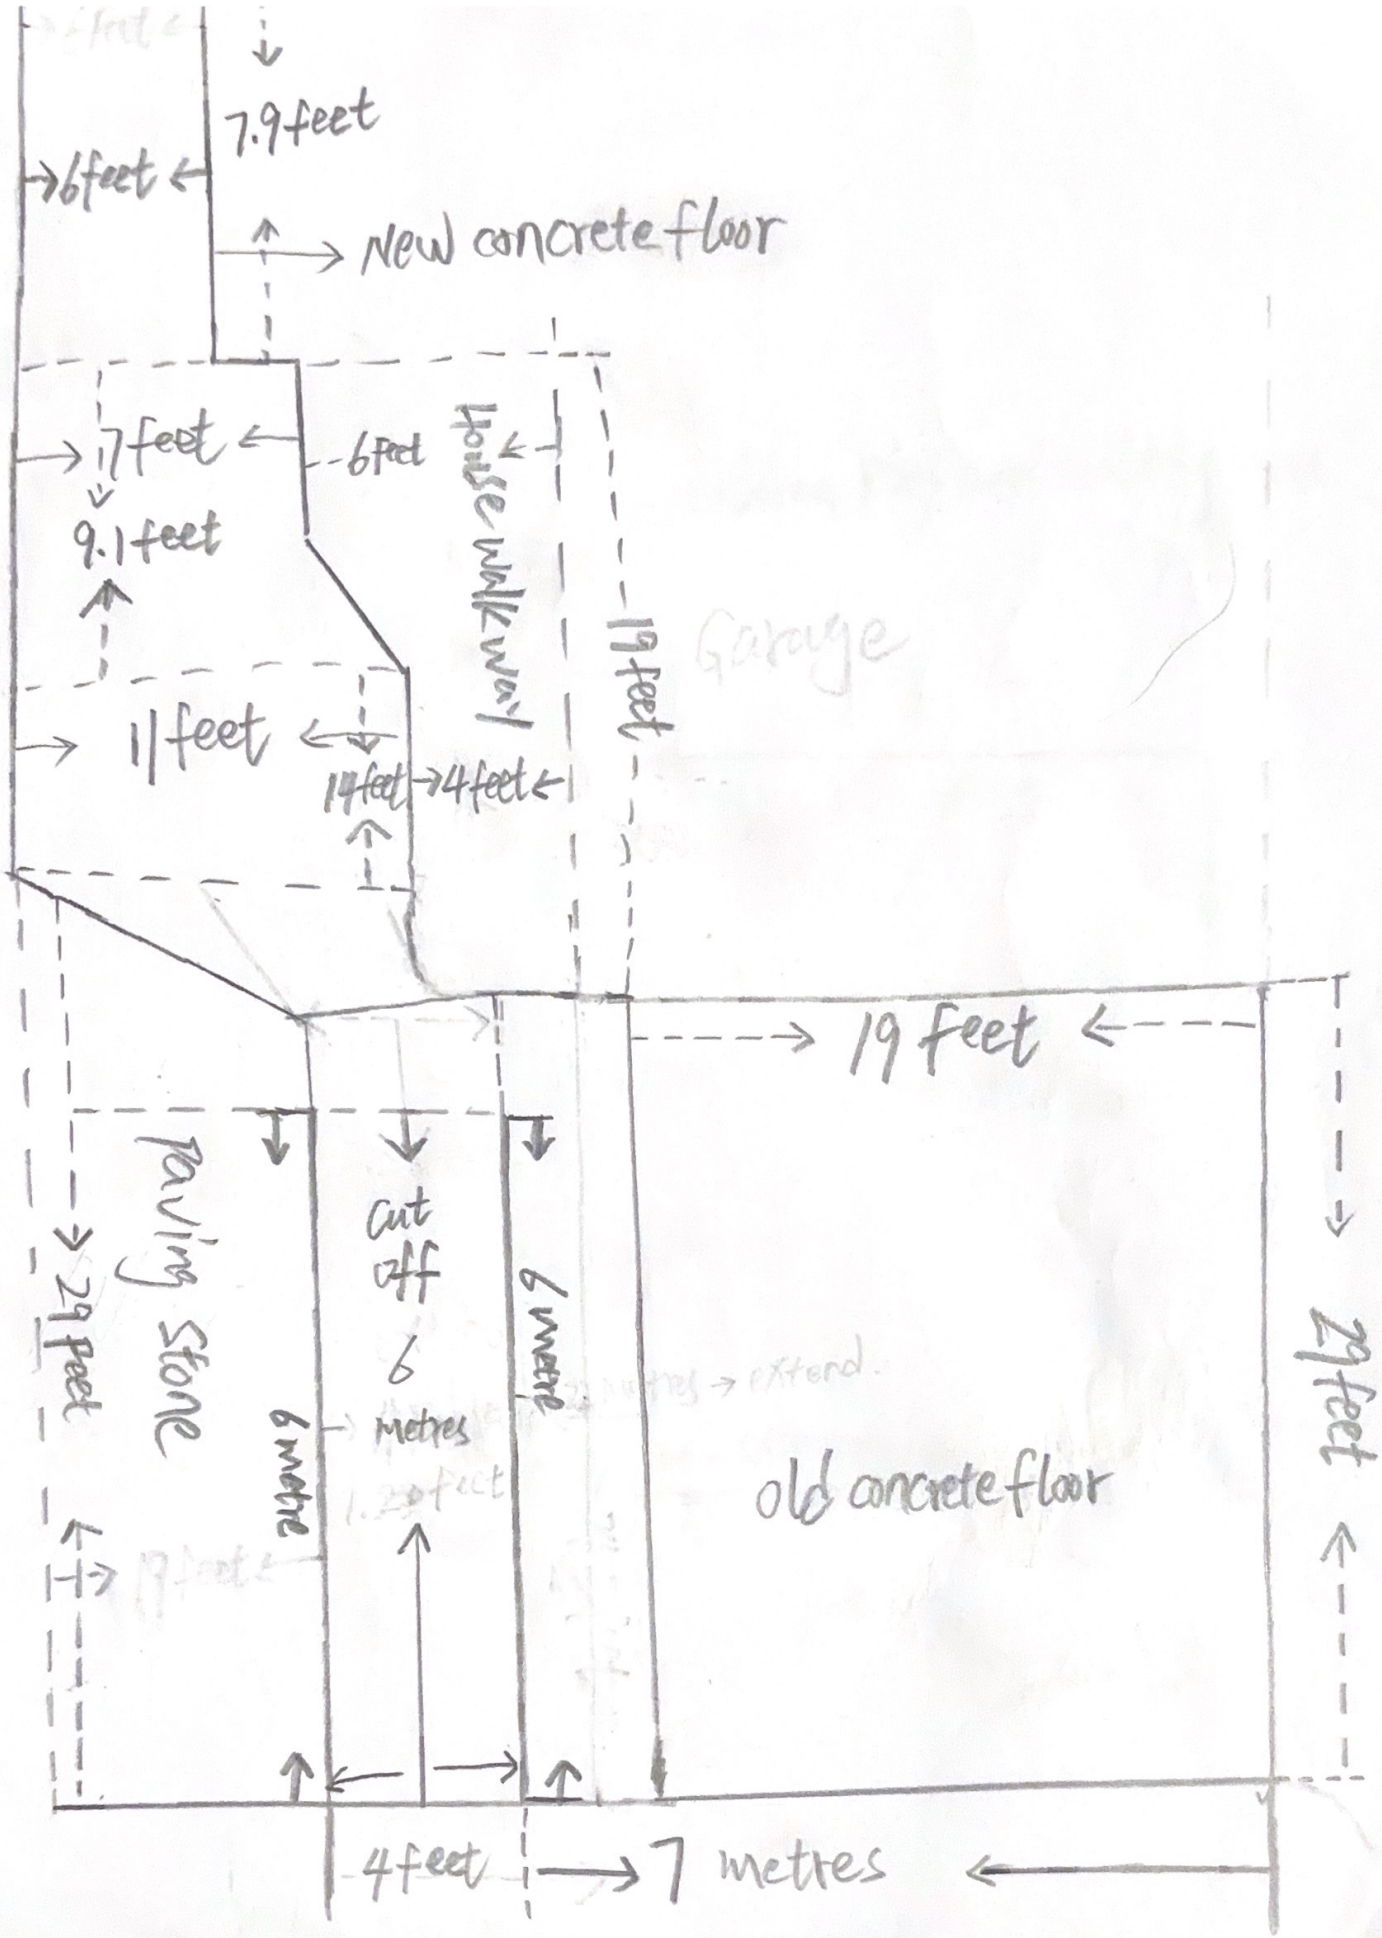

children play and walking area.
cut off 6 meters
6 meters = 20 feet
6 meters = 20 feet
old concrete floor
new extend 1.22 metre
4 feet


7.9feet
6feet
New concrete floor
7feet
6Feet
House walkway
9.1feet
19feet
11feet
14feet
4feet
19 feet
Paving Stone
29 feet
Cut off
6 metres
6 metre
6 metre
old concrete floor
29feet
4feet
7 metres