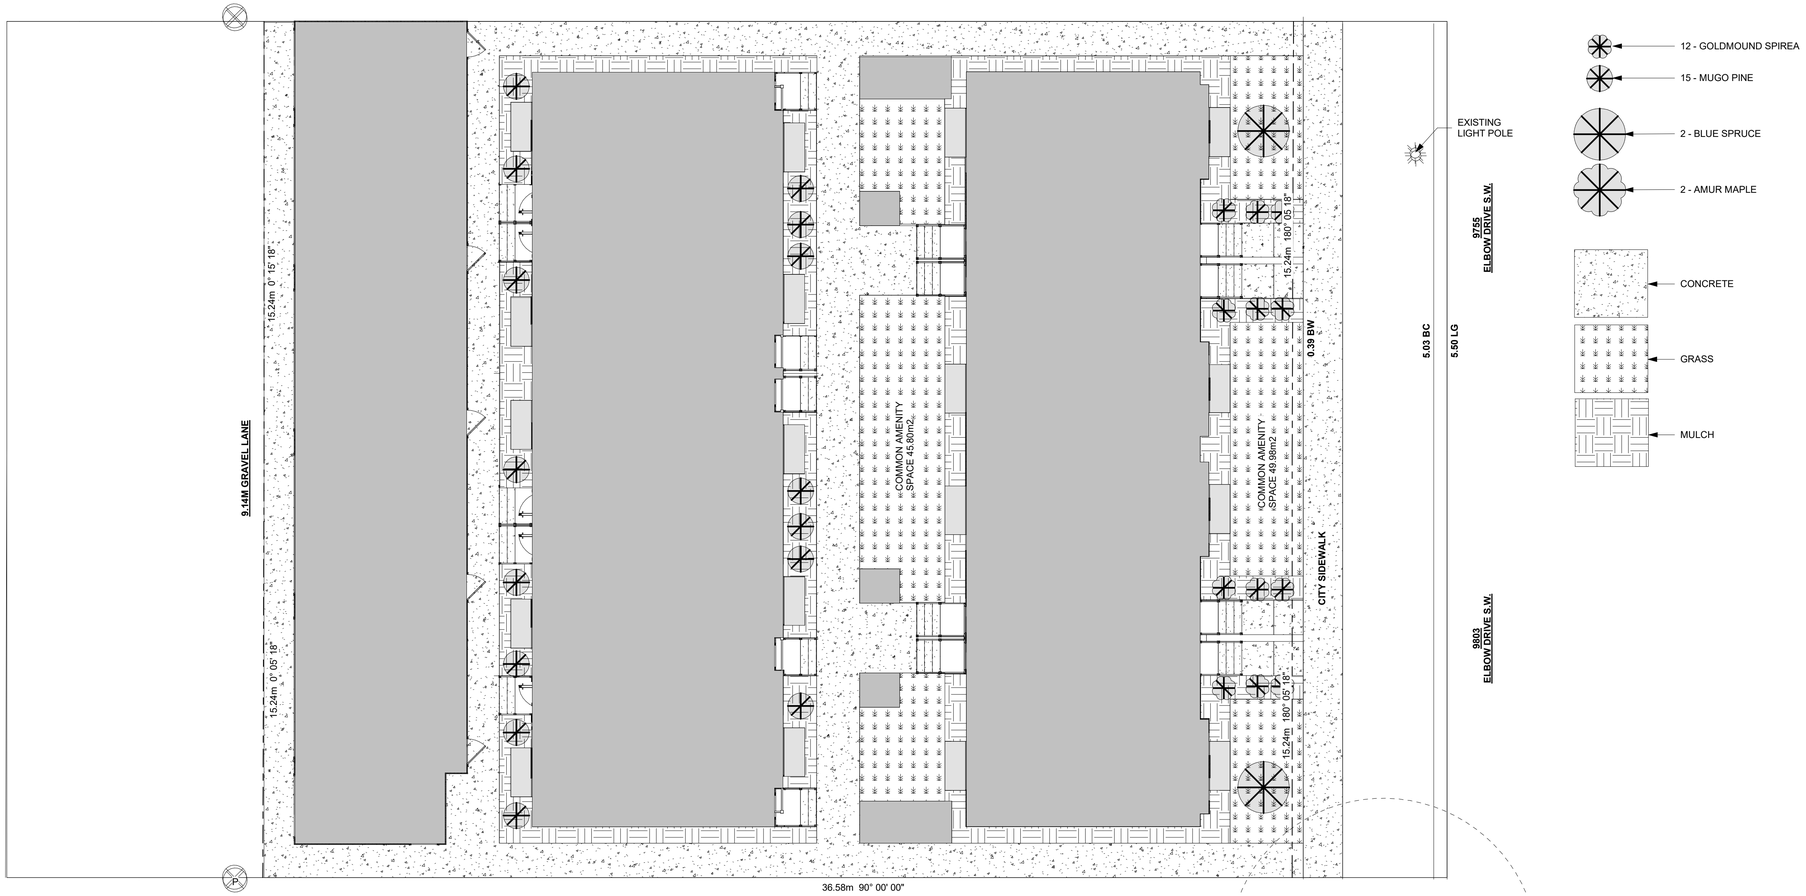

1 / A0.1 SITE PLAN
1 : 100

Date	Description	Revision Number

Revisions

A.J. WILLIAMS ARCHITECT LTD.
Holder of Certificate of Practice,
Architectural Institute of British Columbia
3604 - 13A street S.W. Calgary A.B., T2T 3S7
(403) 860-4079, ajwarch@nucleus.com

PLP DESIGN
for your residential and commercial design needs

PLP DESIGN
103 2nd st SE High River AB.
403-601-0182 :
plpdesign.drafting@gmail.com :
www.plpdesign.ca

Consultants

Client Name
PROFESSIONAL CUSTOM HOMES
Owner

Project Name
MULTI FAMILY
9755 & 9803 ELBOW DRIVE SW.
CALGARY , AB.
Project

LANDSCAPE PLAN
Sheet Title

Checked by	Drawn by	Date	Scale	Job No.	Dwg.No.
PLP	PLP	2026-01-23 1:55:25 PM	1 : 100 @ Sheet size Arch D	2022-61	A0.1

2026-01-23 1:55:25 PM

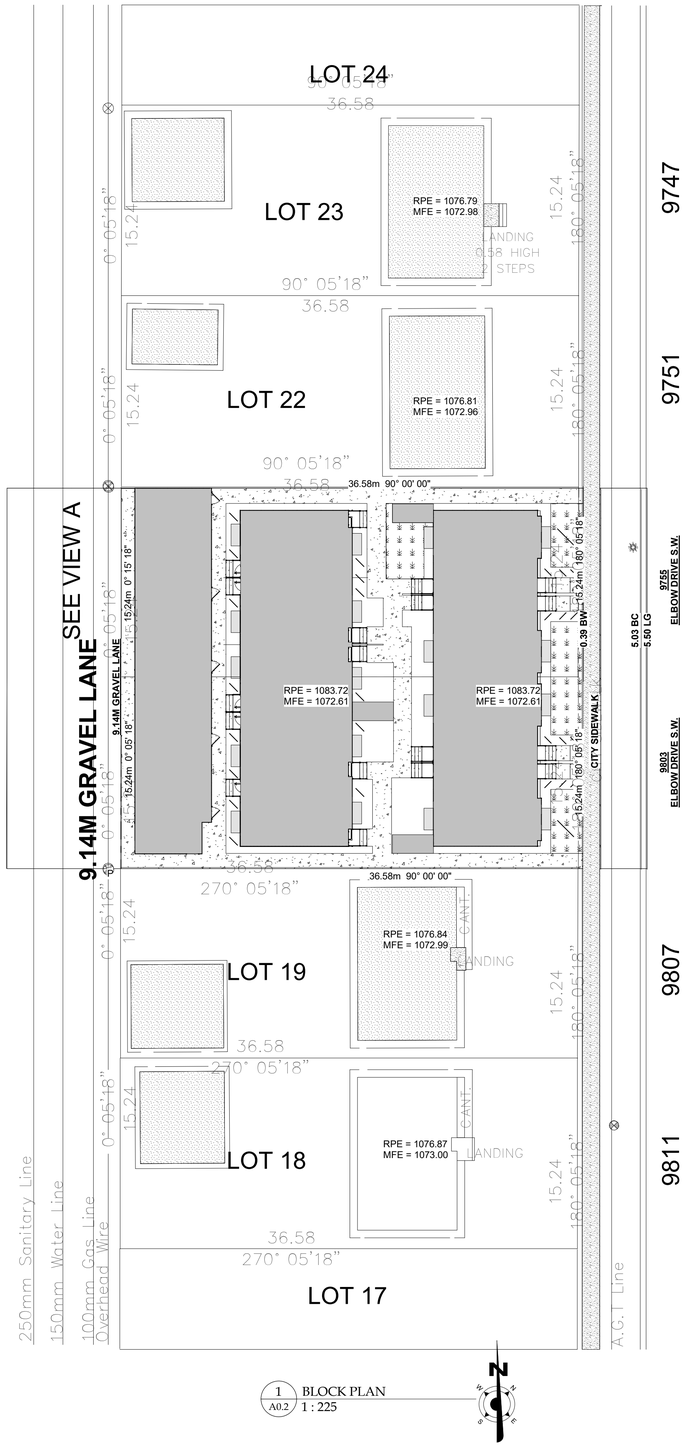

1 A0.2 BLOCK PLAN
1 : 225



2 A0.2 STREET SCAPE
1 : 225

Date	Description	Revision Number

Revisions

A.J. WILLIAMS ARCHITECT LTD.
Holder of Certificate of Practice,
Architectural Institute of British Columbia
3604 - 13A street S.W. Calgary A.B., T2T 3S7
(403) 860-4079, ajwarch@nucleus.com

PLP DESIGN
for your residential and commercial design needs

PLP DESIGN
103 2nd st SE High River AB.
403-601-0182 :
plpdesign.drafting@gmail.com :
www.plpdesign.ca

Consultants

Client Name
PROFESSIONAL CUSTOM HOMES
Owner

Project Name
MULTI FAMILY
9755 & 9803 ELBOW DRIVE SW.
CALGARY , AB.
Project

STREET SCAPE / BLOCK PLAN
Sheet Title

Checked by	Drawn by	Date	Scale	Job No.	Dwg.No.
PLP	PLP	2026-01-23 1:55:28 PM	1 : 225 @ Sheet size Arch D	2022-61	A0.2

2026-01-23 1:55:28 PM



1 A1.0 FB - FRONT ELEVATION
3/16" = 1'-0"

EXTERIOR ELEVATIONL NOTES:

- ELEVATIONS ARE ILLUSTRATIONS ONLY ACTUAL GRADING MAY ALTER APPEARANCE.
- MANUFACTURED STONE TO BE INSTALLED AS PER MANUF. SPEC.
- MANUFACTURED STONE OR BRICK TO BE INSTALLED 3" ABOVE FINISHED GRADE/DRIVEWAY.
- PROVIDE EXTERIOR FLASHING AROUND ALL CHIMNEYS, EXTERIOR OPENINGS, AT CHANGES IN EXTERIOR MATERIALS, INTERSECTION BETWEEN WALL & ROOF & IN ROOF VALLEYS. COLOR TO MATCH ADJACENT MATERIALS.
- INSTALL EXTERIOR WINDOW WELLS WITH VERTICAL WEEPING TILE & DRAINAGE ROCK AS REQUIRED.
- PARGING TO ALL EXPOSED CONCRETE FOUNDATION
- PROVIDE MUNTIN BARS TO FRONT OF HOME OR AS INDICATED BY DRAWING
- EXTEND VINYL SIDING ON PT. 2X4 SLEEPERS @24" O.C.. ADJUST TO SUIT SITE.
- MAXIMUM PARGING EXPOSURE TO BE 18"

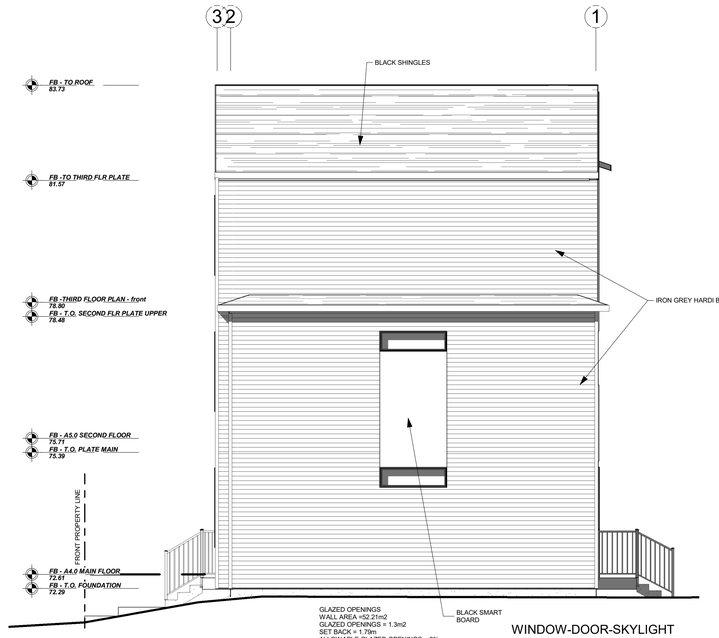

3 A1.0 FB - RIGHT ELEVATION
3/16" = 1'-0"

WINDOW-DOOR-SKYLIGHT PERFORMANCE INFORMATION

ALL WINDOWS DOORS AND SKYLIGHTS TO CONFORM TO THE FOLLOWING MINIMUM STANDARDS

ABC DIVISION B 9.7.4.2

PRODUCT HEIGHT	10 M
MIN. PERFORMANCE GRADE (PG)	40
MIN. POSITIVE DESIGN PRESSURE	1920 PA
MIN. NEGATIVE DESIGN PRESSURE	1920 PA
MIN. WATER PENETRATION TEST PRESSURE	290 PA
MIN. AIR INFILTRATION/EXFILTRATION	A2
TERRAIN TYPE	ROUGH

ABC DIVISION B 9.7.3.3

WINDOW-DOOR-AND SKYLIGHT GLAZING ALL WEATHER WINDOWS PRODUCT HS4 DUAL PANE WITH SUNSTOP LOW-E AND ARGON GAS

MAXIMUM U-VALUE	1.408



2 A1.0 FB - REAR ELEVATION
3/16" = 1'-0"

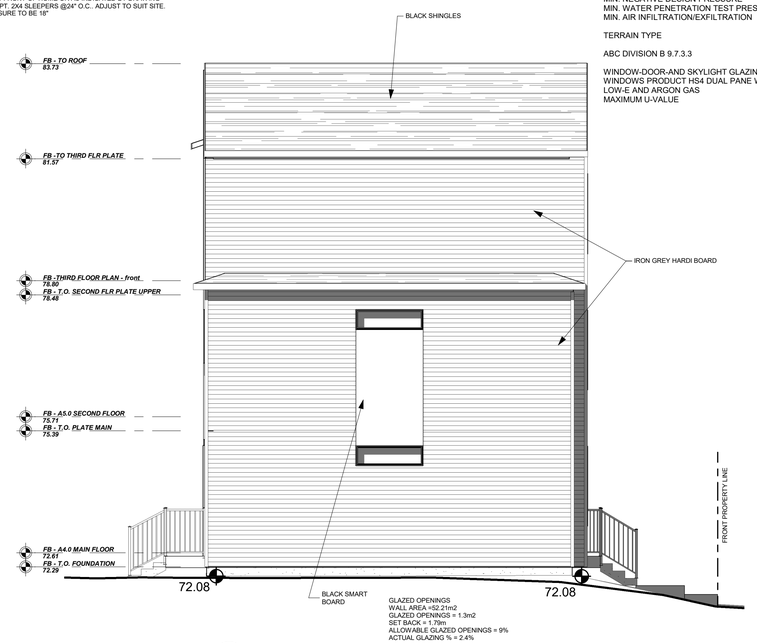

4 A1.0 FB - LEFT ELEVATION
3/16" = 1'-0"

2026-01-23 1:55:41 PM

Date	Description	Revision Number

Revisions

Do not scale the drawings, varify all dimensions before commencing any work. This drawing and design herein shall remain the property of the Architects and is not to be copied or reproduced without their written permission.

Notes

PLP DESIGN for your residential and commercial design needs

PLP DESIGN
103 2nd st SE High River AB.
403-601-0182 :
plpdesign.drafting@gmail.com :
www.plpdesign.ca

Consultants

Client Name

PROFESSIONAL CUSTOM HOMES

Owner

Project Name

MULTI FAMILY

9755 & 9803 ELBOW DRIVE SW.
CALGARY , AB.

Project

FRONT BUILDING ELEVATIONS

Sheet Title

Checked by	Drawn by	Date	Scale	Job No.	Dwg.No.
PLP	PLP	2026-01-23 1:55:41 PM	As indicated @ Sheet size Arch D	2022-61	A1.0

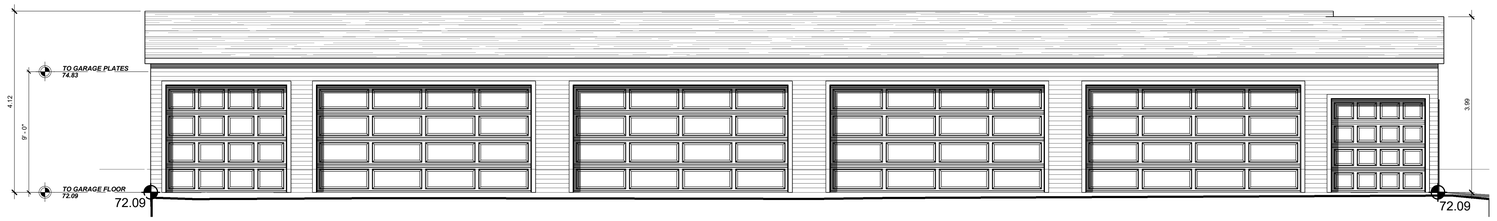

2 A1.4 GARAGE LANE ELEVATION
3/16" = 1'-0"



3 A1.4 GARAGE REAR ELEVATION
3/16" = 1'-0"

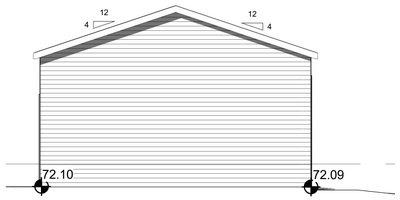

4 A1.4 GARAGE LEFT ELEVATION
3/16" = 1'-0"



5 A1.4 GARAGE RIGHT ELEVATION
3/16" = 1'-0"

Date	Description	Revision Number

Revisions

Do not scale the drawings, varify all dimensions before commencing any work. This drawing and design herein shall remain the property of the Architects and is not to be copied or reproduced without their written permission.

Notes

PLP DESIGN
for your residential and commercial design needs

PLP DESIGN
103 2nd st SE High River AB.
403-601-0182 :
plpdesign.drafting@gmail.com :
www.plpdesign.ca

Consultants

Client Name
PROFESSIONAL CUSTOM HOMES

Owner

Project Name
MULTI FAMILY
9755 & 9803 ELBOW DRIVE SW.
CALGARY , AB.

Project

GARAGE PLANS

Sheet Title

PLP

Checked by

PLP

Drawn by

2026-01-23 1:55:49 PM

Date

3/16" = 1'-0" @ Sheet size Arch D

Scale

2022-61

Job No.

A1.4

Dwg.No.

2026-01-23 1:55:49 PM

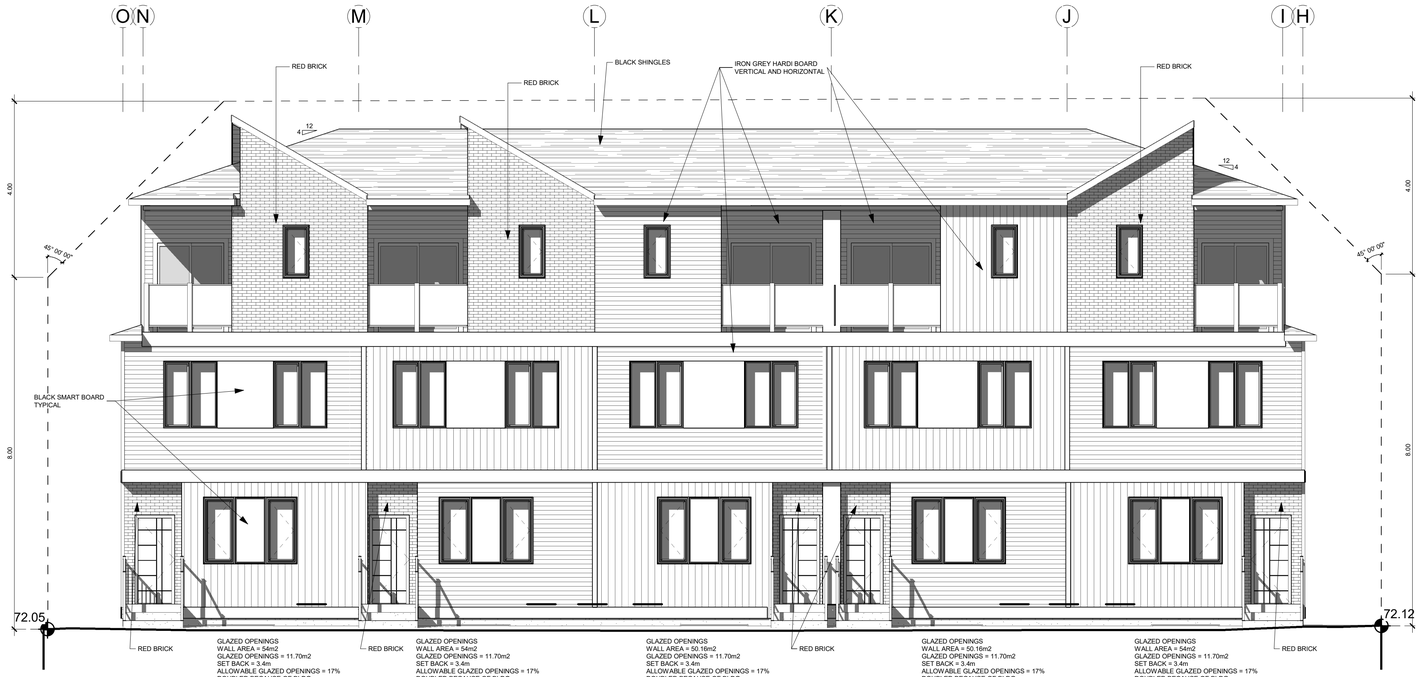

1 A2.0 RB - FRONT ELEVATION
3/16" = 1'-0"

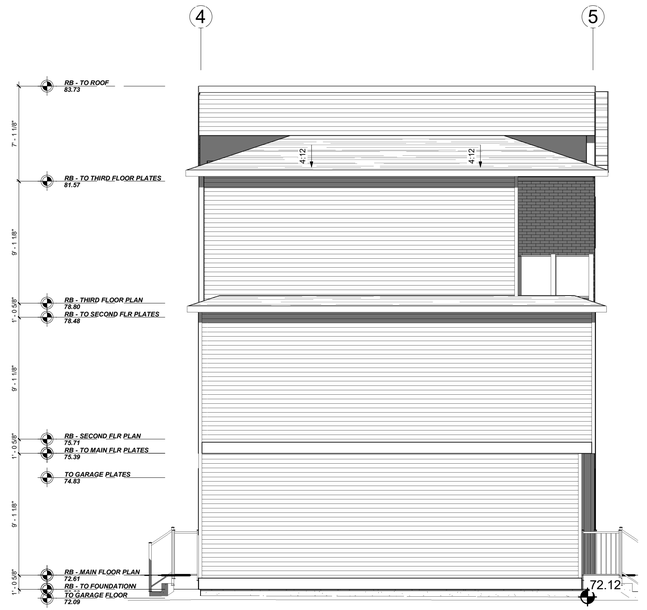

3 A2.0 RB - LEFT ELEVATION
3/16" = 1'-0"



2 A2.0 RB - REAR ELEVATION
3/16" = 1'-0"

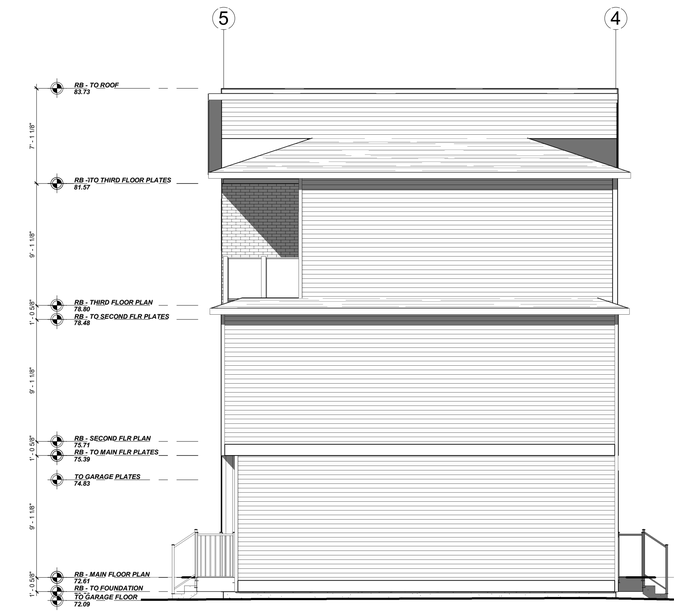

4 A2.0 RB - RIGHT ELEVATION
3/16" = 1'-0"

Date	Description	Revision Number

Revisions

Do not scale the drawings, varify all dimensions before commencing any work. This drawing and design herein shall remain the property of the Architects and is not to be copied or reproduced without their written permission.

Notes

PLP DESIGN
for your residential and commercial design needs

PLP DESIGN
103 2nd st SE High River AB.
403-601-0182 :
plpdesign.drafting@gmail.com :
www.plpdesign.ca

Consultants

Client Name

PROFESSIONAL CUSTOM HOMES

Owner

Project Name

MULTI FAMILY

9755 & 9803 ELBOW DRIVE SW.
CALGARY , AB.

Project

REAR BUIDLING ELEVATIONS

Sheet Title

Checked by	Drawn by	Date	Scale	Job No.	Dwg.No.
PLP	PLP	2026-01-23 1:56:10 PM	3/16" = 1'-0" @ Sheet size Arch D	2022-61	A2.0

2026-01-23 1:56:10 PM