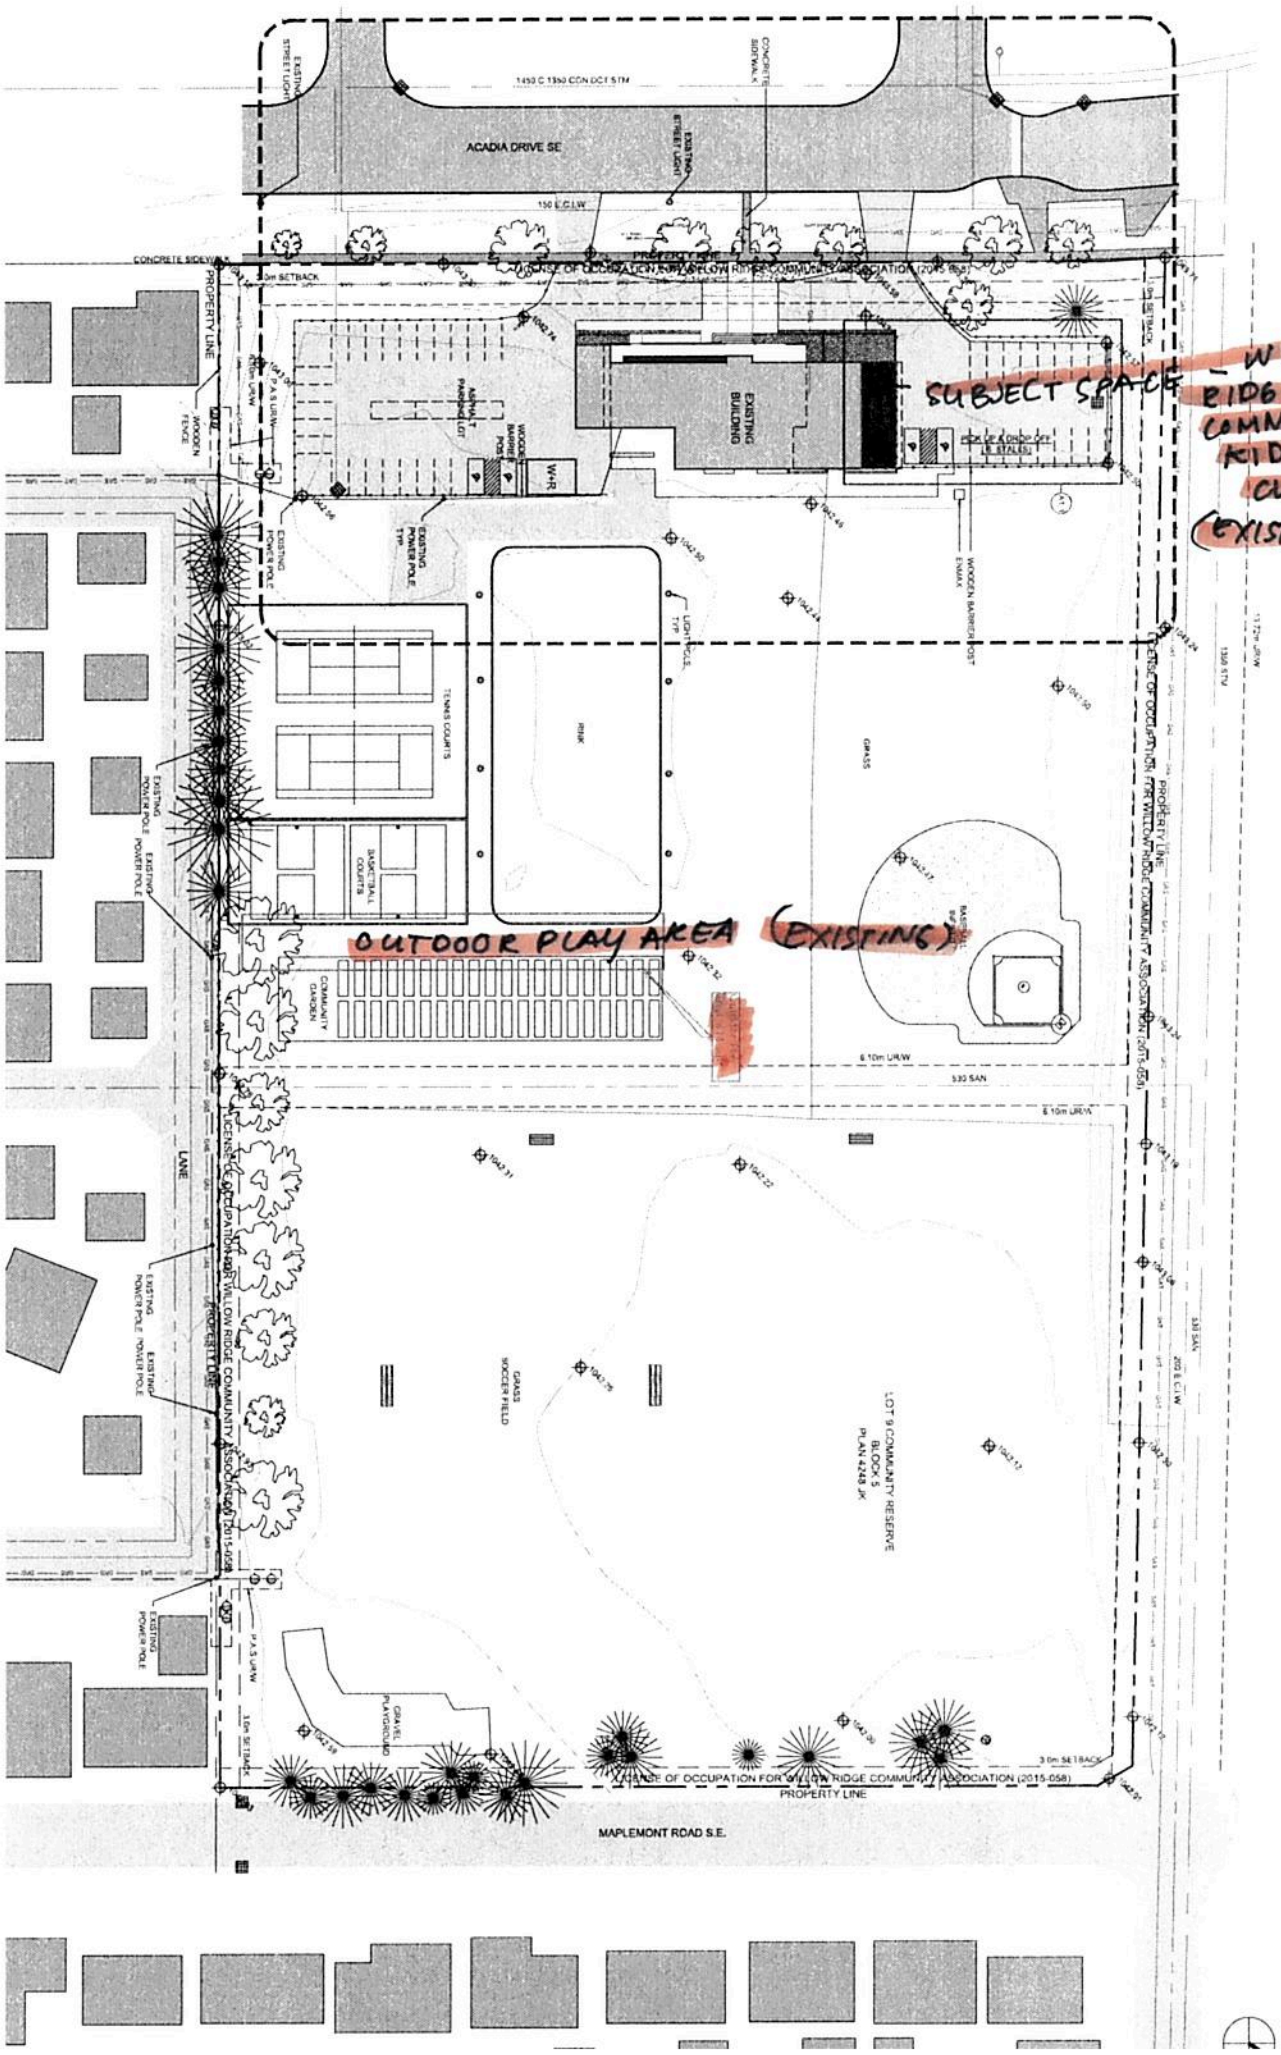
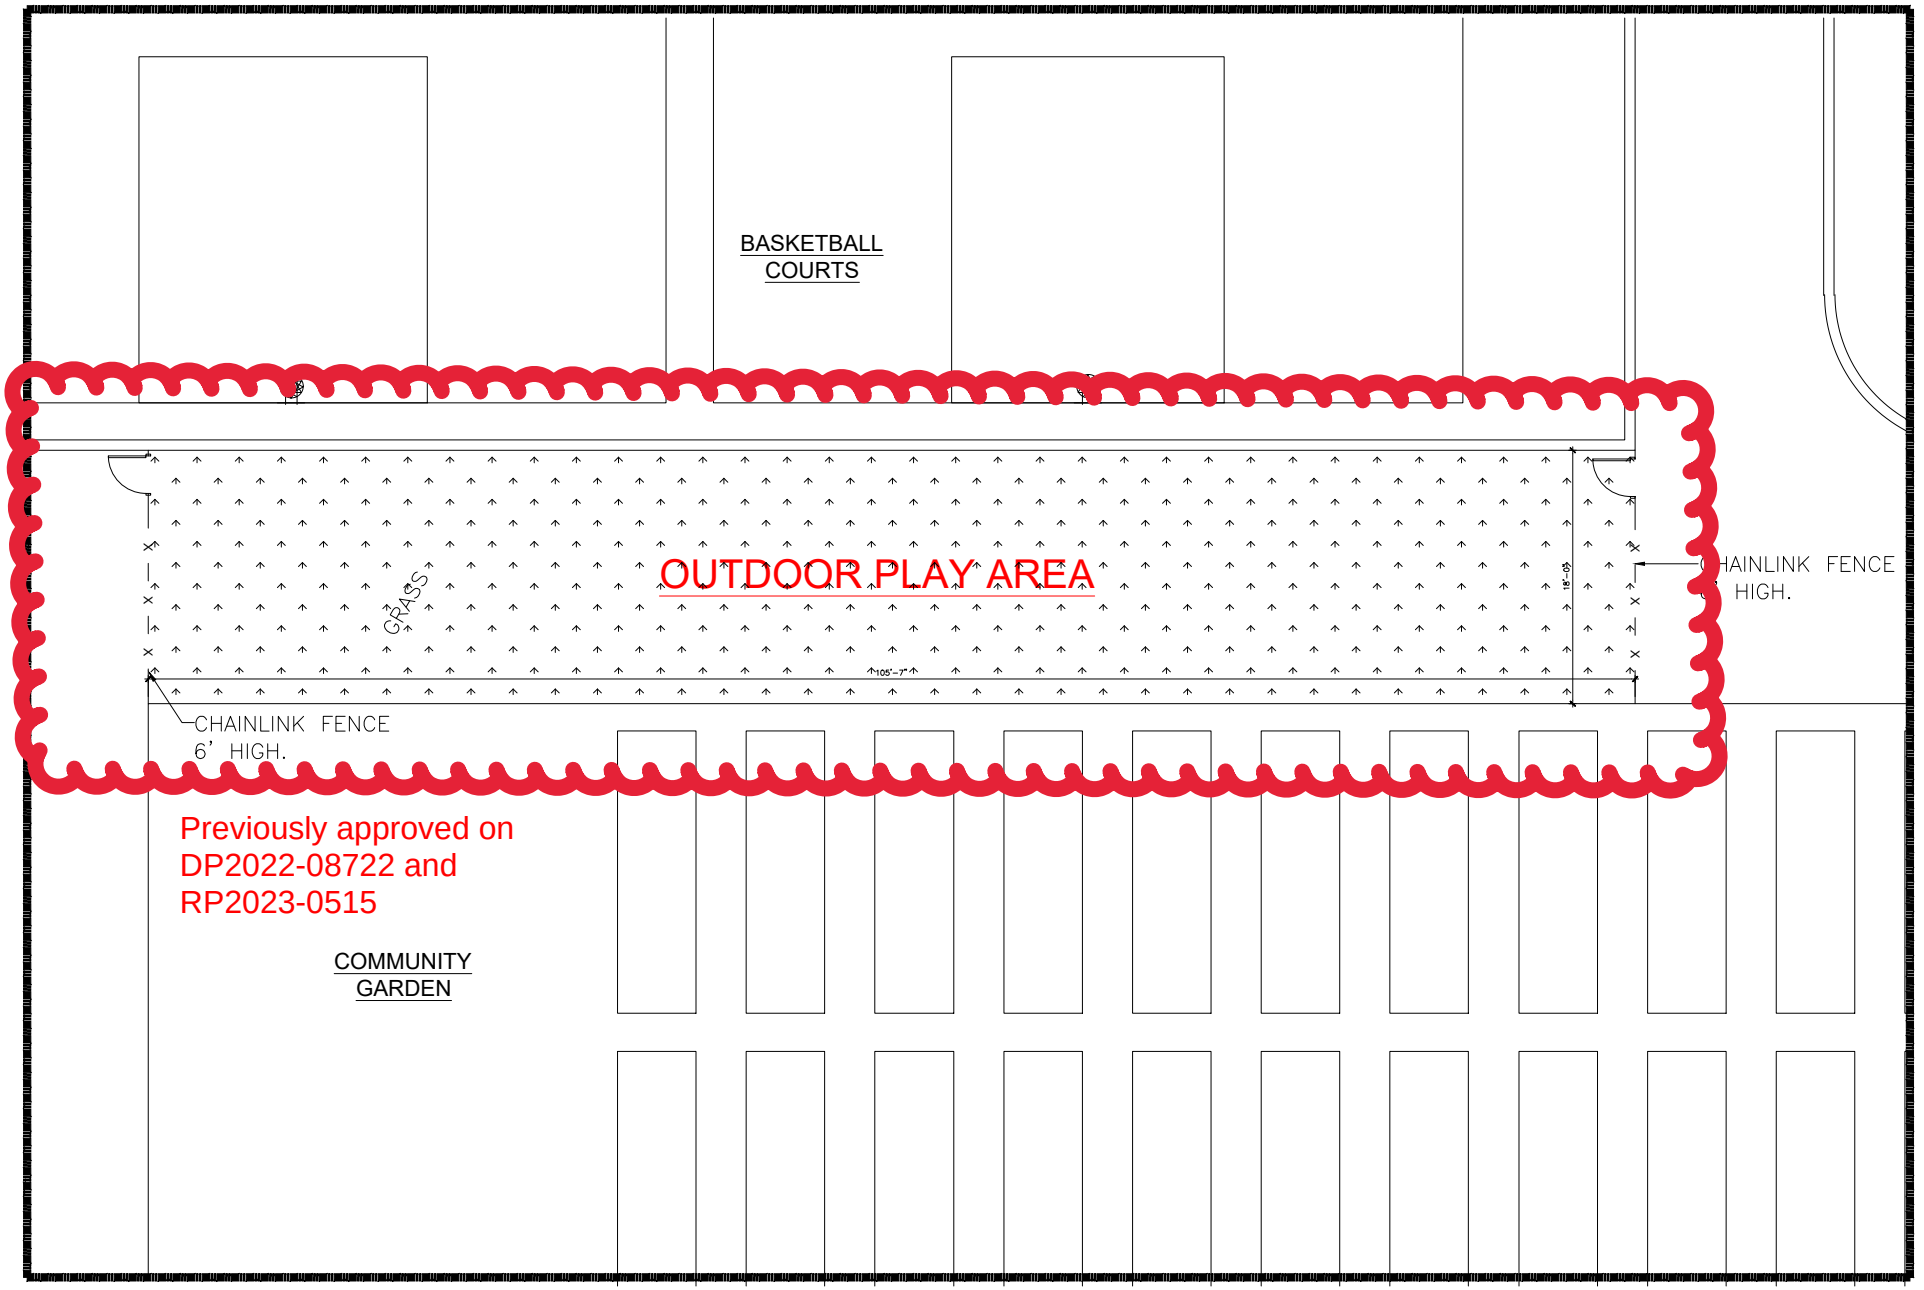

1
A1.0
KEY PLAN
N.T.S.
ACADIA DRIVE SE
CONCRETE SIDEWALK
EXISTING STREET LIGHT
1450 C 1350 CON DCT STM
150 C.I.L.W
PROPERTY LINE
LICENCE OF OCCUPATION FOR WILLOW RIDGE COMMUNITY ASSOCIATION (2015-058)
3m SETBACK
EXISTING BUILDING
ASPHALT PARKING LOT
WOODEN BARRIER POST
W+R
EXISTING POWER POLE
EXISTING POWER POLE TYP
WOODEN FENCE
WOODEN BARRIER POST
LIGHT STANDARD TYP
TENNIS COURTS
RINK
GRASS
BASKETBALL COURTS
COMMUNITY GARDEN
EXISTING POWER POLE
EXISTING POWER POLE
6.10m U/R/W
330 SAN
LANE
EXISTING POWER POLE
EXISTING POWER POLE
LICENSE OF OCCUPATION FOR WILLOW RIDGE COMMUNITY ASSOCIATION (2015-058)
PROPERTY LINE
GRASS SOCCER FIELD
LOT 9 COMMUNITY RESERVE BLOCK 5 PLAN 4248 JK
EXISTING POWER POLE
P.A.S.U/R/W
3.0m SETBACK
GRAVEL PLAYGROUND
LICENSE OF OCCUPATION FOR WILLOW RIDGE COMMUNITY ASSOCIATION (2015-058)
PROPERTY LINE
MAPLEMONT ROAD S.E.
SUBJECT SPACE - WILLOW RIDGE COMMUNITY KIDS CLUB (EXISTING)
OUTDOOR PLAY AREA (EXISTING)



1
A1.2

OUTDOOR PLAY AREA- ZOOM IN

SCALE: 1=50