HASTINGS PARKING LOT EXPANSION

ISSUED FOR REVIEW

DEVELOPMENT PERMIT DECISION RENDERED ON THIS PLAN

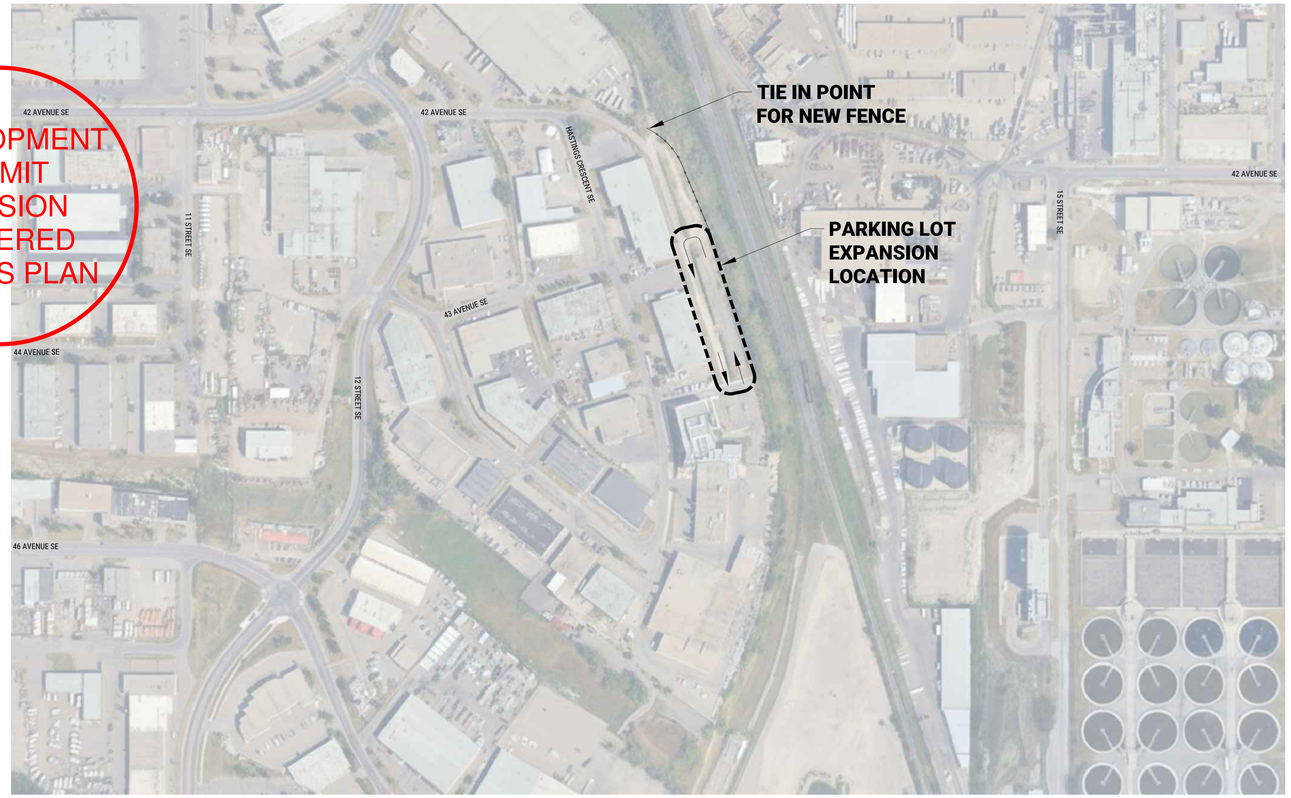

N 1 DP01 CONTEXT PLAN
NTS

3 DP01 PHOTO - VIEW FROM THE SW
N/A

4 DP01 PHOTO - VIEW FROM THE SE
N/A

5 DP01 PHOTO - VIEW FROM THE N
N/A

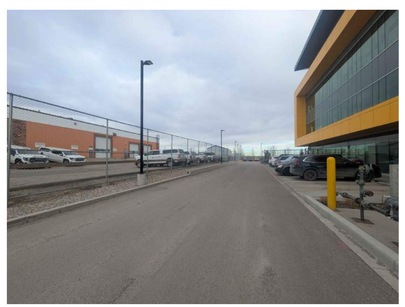

6 DP01 PHOTO - VIEW TOWARDS ENTRANCE FROM NE
N/A

PROJECT INFORMATION

PROJECT DIRECTORY		
CLIENT		ENGINEERED AIR
		BRIAN MCINTYRE
ARCHITECTURAL		WORKS OF ARCHITECTURE
		SIMON FERNANDES
ELECTRICAL		DESIGNCORE ENGINEERING
		MARTIN WAL
CIVIL		JUBILEE ENGINEERING
		DAVID VATCHER
GEOTECHNICAL		FACTORGEO
		JIM CHUA
DRAWING LIST		
ARCHITECTURAL	DP01	PROJECT INFORMATION, CONTEXT PLAN + SITE PLAN
	DP02	ENLARGED PLANS, STAIR SECTION + CURB DETAIL

BYLAW INFORMATION	
MUNICIPAL ADDRESS	1441 HASTINGS CRES. SE
LEGAL ADDRESS	PLAN 1510741, BLOCK 3, LOT 11
PROJECT TYPE	PARKING LOT EXPANSION
PROPOSED PARKING LOT EXPANSION AREA	±3,170M²
EXISTING NUMBER OF PARKING STALLS	±166 STALLS
PROPOSED NUMBER OF STALLS	73 STALLS
TOTAL STALLS	239 STALLS
REQUIRED BARRIER FREE STALLS	4 STALLS (EXISTING TO REMAIN AS IS)
PARKING LOT SURFACE TYPE	ASPHALT C/W CONCRETE CURB

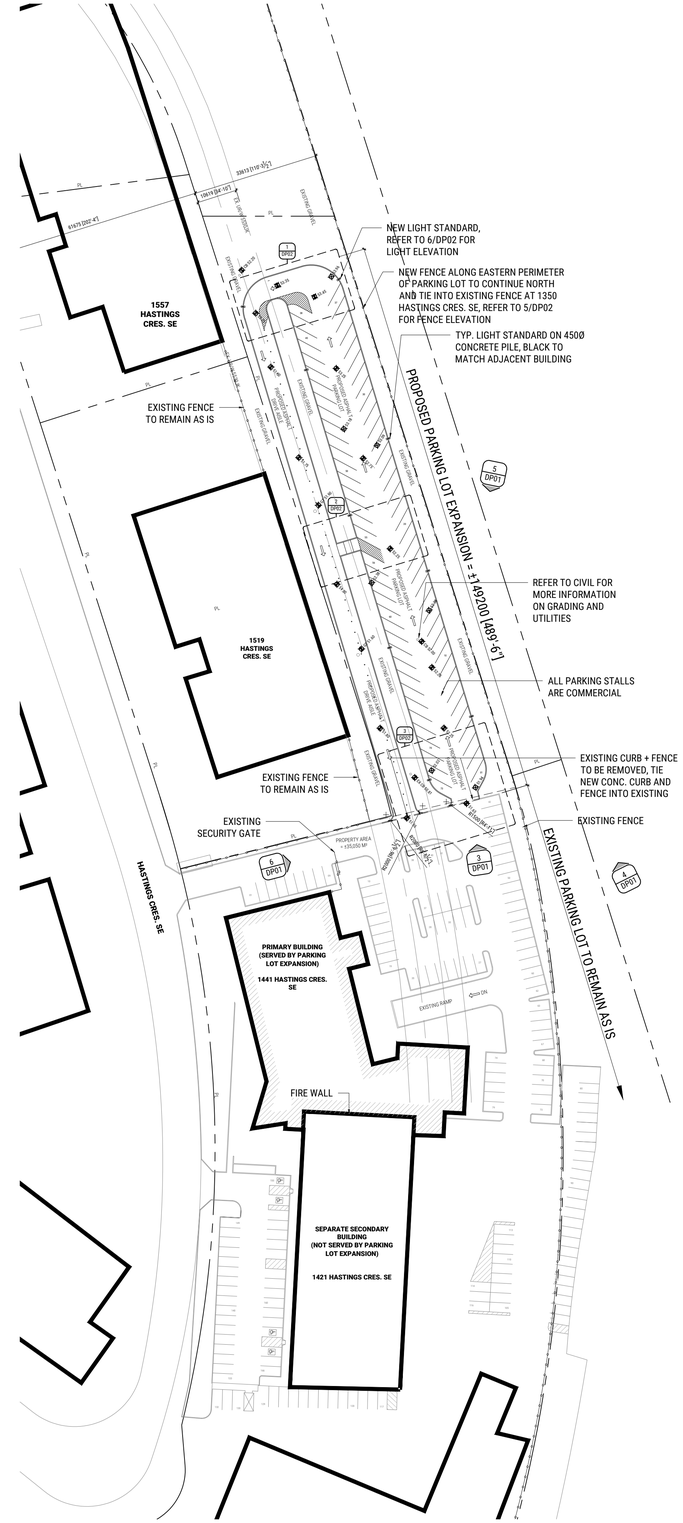

N 2 DP01 SITE PLAN
1:750

WORKS OF ARCHITECTURE INC.
#10, 4412 MANILLA ROAD SE
CALGARY, AB. T2G 4B7

01	REVIEW	26/01/22
02	DEVELOPMENT PERMIT	26/01/29
03	DP COMMENTS RESPONSE	26/04/14

THESE DESIGNS AND DRAWINGS ARE COPYRIGHT WORKS OF ARCHITECTURE INC. THEY ARE THE EXCLUSIVE PROPERTY OF THE ARCHITECT AND CAN NOT BE USED, REPRODUCED OR COPIED IN FULL OR IN PORTION WITHOUT THE WRITTEN CONSENT OF THE ARCHITECT. DO NOT SCALE THIS DRAWING. VERIFY ALL DIMENSIONS, DATUMS AND LEVELS PRIOR TO COMMENCEMENT OF WORK. REPORT ANY DISCREPANCIES OR OMISSIONS TO THE ARCHITECT IMMEDIATELY. ALL WORK MUST COMPLY WITH THE MOST RECENT EDITION OF THE ALBERTA BUILDING CODE AND ANY OTHER GOVERNING AUTHORITIES. SHEET SIZE IS 36 x 24. ANY WORK CONDUCTED ON SITE WITHOUT THE APPROPRIATE PERMITS OR USING DRAFT OR REVIEW STATUS DRAWINGS IS COMPLETELY AT THE RISK OF THE OWNER AND GENERAL CONTRACTOR. WHETHER MARKED DRAFT OR NOT, ALL DRAWINGS ARE CONSIDERED DRAFT UNTIL ISSUED FOR CONSULTATION.

2540
PROJECT #

HASTINGS
PARKING LOT EXPANSION
PROJECT TITLE

1441 HASTINGS CRES. SE
CALGARY, AB.
PLAN 1510741, BLOCK 3, LOT 11
PROJECT ADDRESS

PROJECT INFORMATION, CONTEXT PLAN + SITE PLAN
SHEET TITLE

DP01
SHEET NUMBER

DEVELOPMENT PERMIT DECISION RENDERED ON THIS PLAN

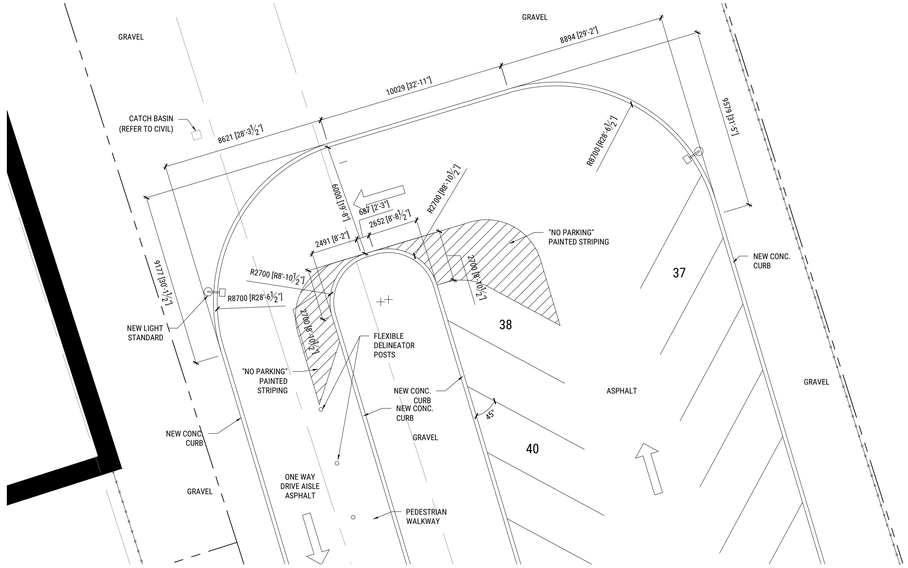

N 1 DP02 **ENLARGED SITE PLAN @ TURN AROUND**
1:150

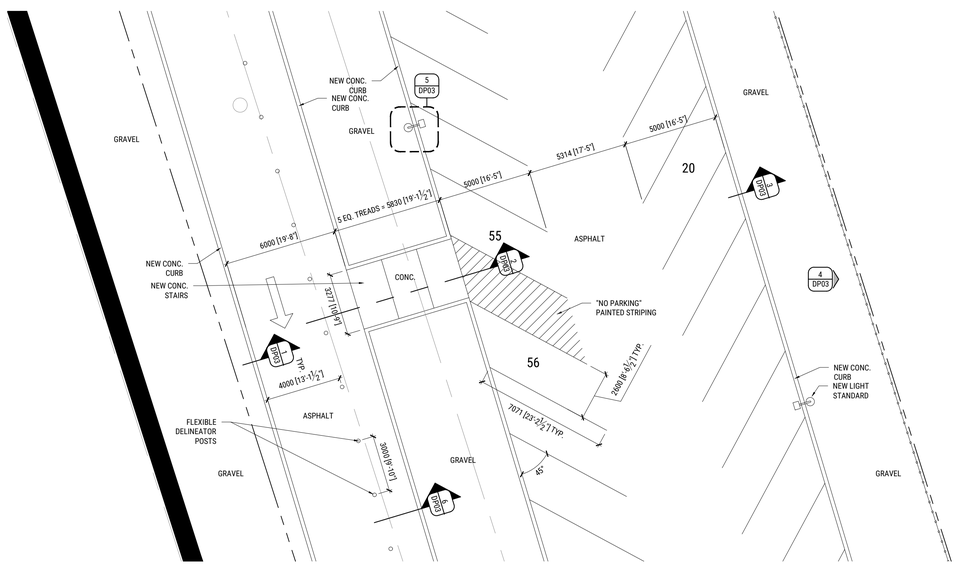

N 2 DP02 **ENLARGED SITE PLAN @ STAIR**
1:150

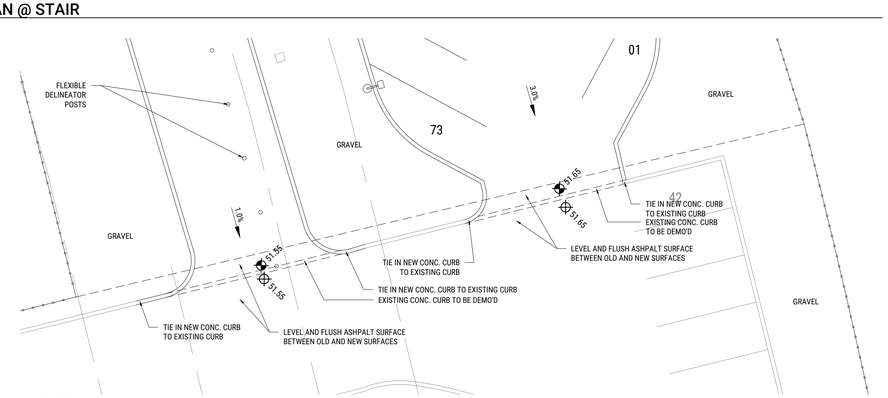

N 3 DP02 **ENLARGED SITE PLAN @ ENTRANCE**
1:150

WORKS OF ARCHITECTURE INC.
#10, 4412 MANILLA ROAD SE
CALGARY, AB. T2G 4B7

01	REVIEW	26/01/22
02	DEVELOPMENT PERMIT	26/01/29
03	DP COMMENTS RESPONSE	26/04/14

THESE DESIGNS AND DRAWINGS ARE COPYRIGHT WORKS OF ARCHITECTURE INC. THEY ARE THE EXCLUSIVE PROPERTY OF THE ARCHITECT AND CAN NOT BE USED, REPRODUCED OR COPIED IN FULL OR IN PORTION WITHOUT THE WRITTEN CONSENT OF THE ARCHITECT. DO NOT SCALE THIS DRAWING. VERIFY ALL DIMENSIONS, DATUMS AND LEVELS PRIOR TO COMMENCEMENT OF WORK. REPORT ANY DISCREPANCIES OR OMISSIONS TO THE ARCHITECT IMMEDIATELY. ALL WORK MUST COMPLY WITH THE MOST RECENT EDITION OF THE ALBERTA BUILDING CODE AND ANY OTHER GOVERNING AUTHORITIES. SHEET SIZE IS 36 x 24. ANY WORK CONDUCTED ON SITE WITHOUT THE APPROPRIATE PERMITS OR USING DRAFT OR REVIEW STATUS DRAWINGS IS COMPLETELY AT THE RISK OF THE OWNER AND GENERAL CONTRACTOR, WHETHER MARKED DRAFT OR NOT, ALL DRAWINGS ARE CONSIDERED DRAFT UNTIL ISSUED FOR CONSOLIDATION.

2540
PROJECT #

HASTINGS
PARKING LOT EXPANSION
PROJECT TITLE

1441 HASTINGS CRES. SE
CALGARY, AB.
PLAN 1510741, BLOCK 3, LOT 11
PROJECT ADDRESS

ENLARGED PLANS
SHEET TITLE

DP02
SHEET NUMBER