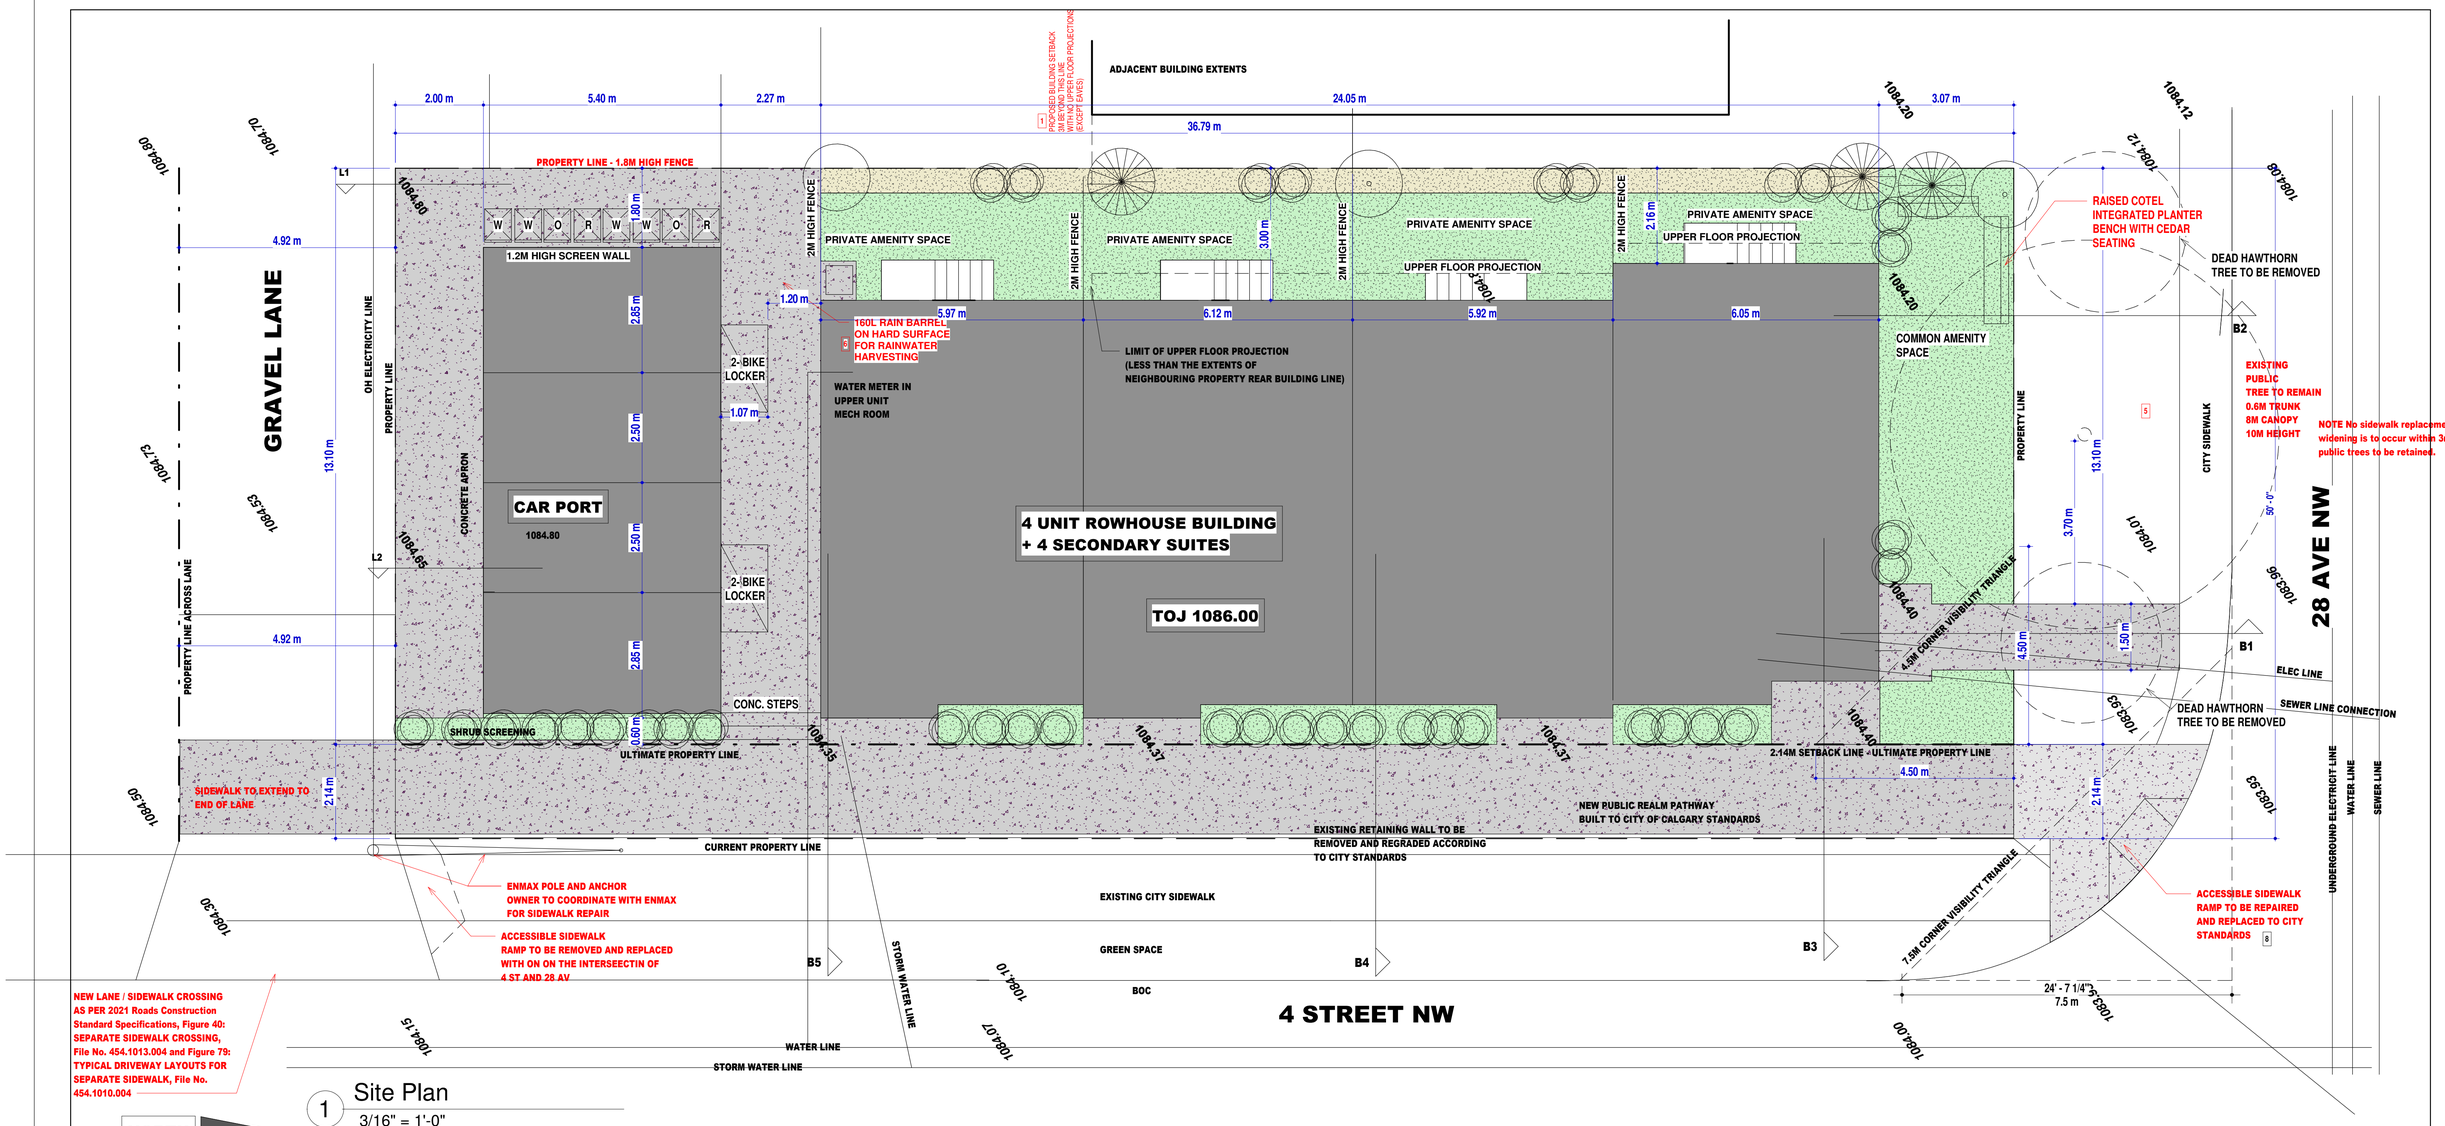


1 Site Plan

3/16" = 1'-0"

RESIDENTIAL STYLE GARBAGE RECYCLING BINS PROVIDED

W WASTE
R RECYCLING
O ORGANICS

SURFACE LEGEND

LANDSCAPING REQUIREMENTS

1 TREE, 3 SHRUBS FOR EVERY 110 SQM

LOT AREA 558 SQM
6 TREES , 18 SHRUBS

TOTAL PROVIDED
6 TREES ,26 SHRUBS

TOTAL LOT AREA 6035 SF

2 BUILDING AREA 2444 SF
GARAGE AREA 616 SF

TOTAL LOT COVERAGE 3060 SF
50.7%

Low Water irrigation system will be provided, with automated underground irrigation system which includes:

a) rain sensor or a soil moisture sensor;

b) flow sensor for leak detection; and

c) master valve to secure the system if a leak is detected.

NEW LOW WATER SHRUB
0.6m canopy
0.6m height
Amelanchier alnifolia
Saskatoon berry

NEW LOW WATER CONIFEROUS TREE
85mm caliper
1m canopy
4m height
Picea Pungens
(Columnar Blue Spruce)
3

NEW LOW WATER DECIDUOUS TREE
85mm caliper
1m canopy
1m height
Prunus virginiana var. melanocarpa
Chokecherry

MULCH

GRASS AREA

CONCRETE PATHWAY

FOR LANE AND BOULEVARD CROSS SECTIONS
REFER TO SHEET A205

MIN PLANTING BED DEPTH OF 600MM FOR PLANTING BEDS WITH SHRUBS AND 300MM DEPTH FOR ALL OTHER AREAS

ALL SODDED AREAS TO USE DROUGHT RESISTANT GRASS SPECIES (Blue Grama Grass (Bouteloua gracilis) OR similar)

ALL EXISTING TREES AND BUSHES TO B REMOVED
ALL PLANTATIONS ARE PROPOSED

SAVOY DESIGNS
DESIGN DRAFTING RENDERING
HOME INTERIORS COMMERCIAL

www.savoydesigns.org
Hasan Syed - 587 966 4772
savoydesignscalgary@gmail.com

Proposed Multi Residential

501 28 AVE NW
Calgary, AB


xxxxxxxx

Site Plan

Date	MARCH 2026
Drawn by	Author
Checked by	Checker

A001

Scale 3/16" = 1'-0"

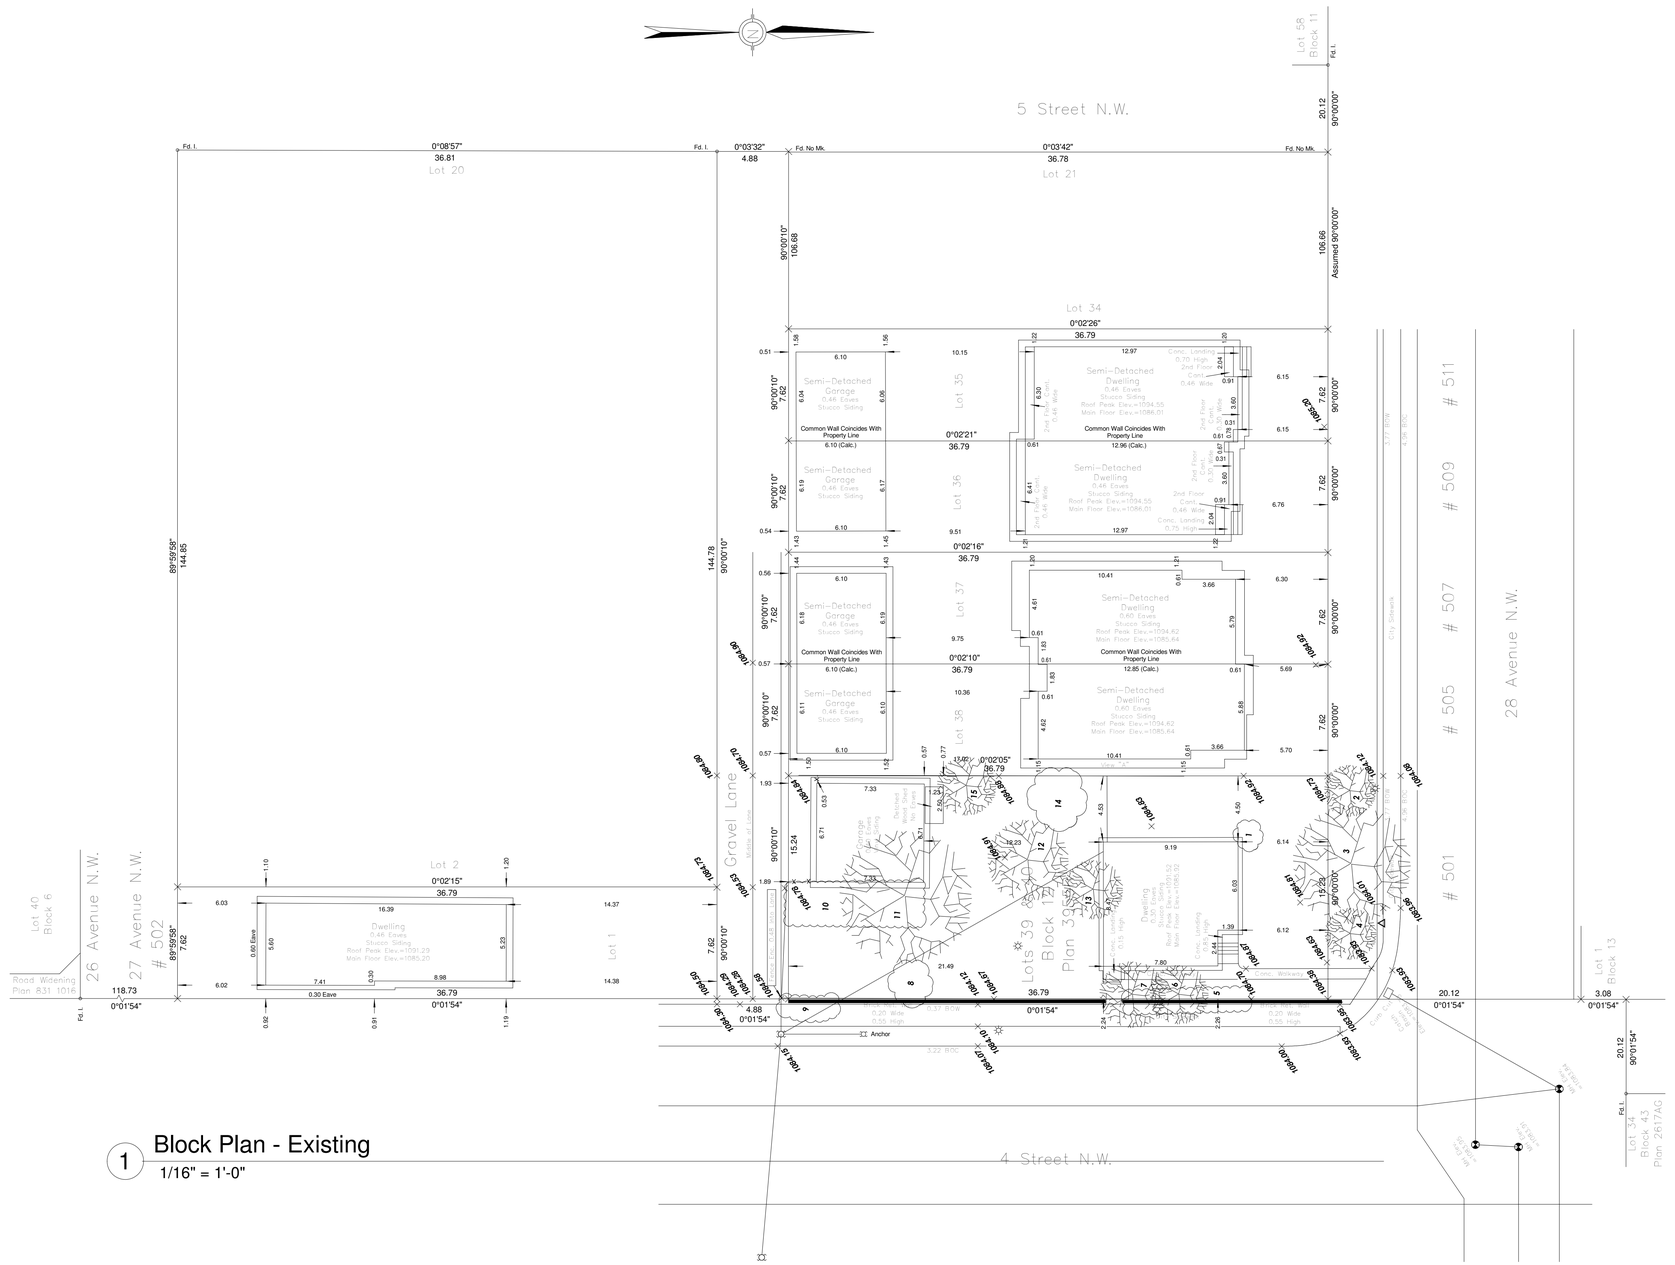

1 Block Plan - Existing

1/16" = 1'-0"

SAVOY DESIGNS
DESIGN DRAFTING RENDERING
HOME INTERIORS COMMERCIAL

www.savoydesigns.org
Hasan Syed - 587 966 4772
savoydesignscalgary@gmail.com

Proposed Multi Residential

501 28 AVE NW
Calgary, AB


xxxxxxxx

Block Plan

Date	MARCH 2026
Drawn by	Author
Checked by	Checker


A002

Scale	1/16" = 1'-0"

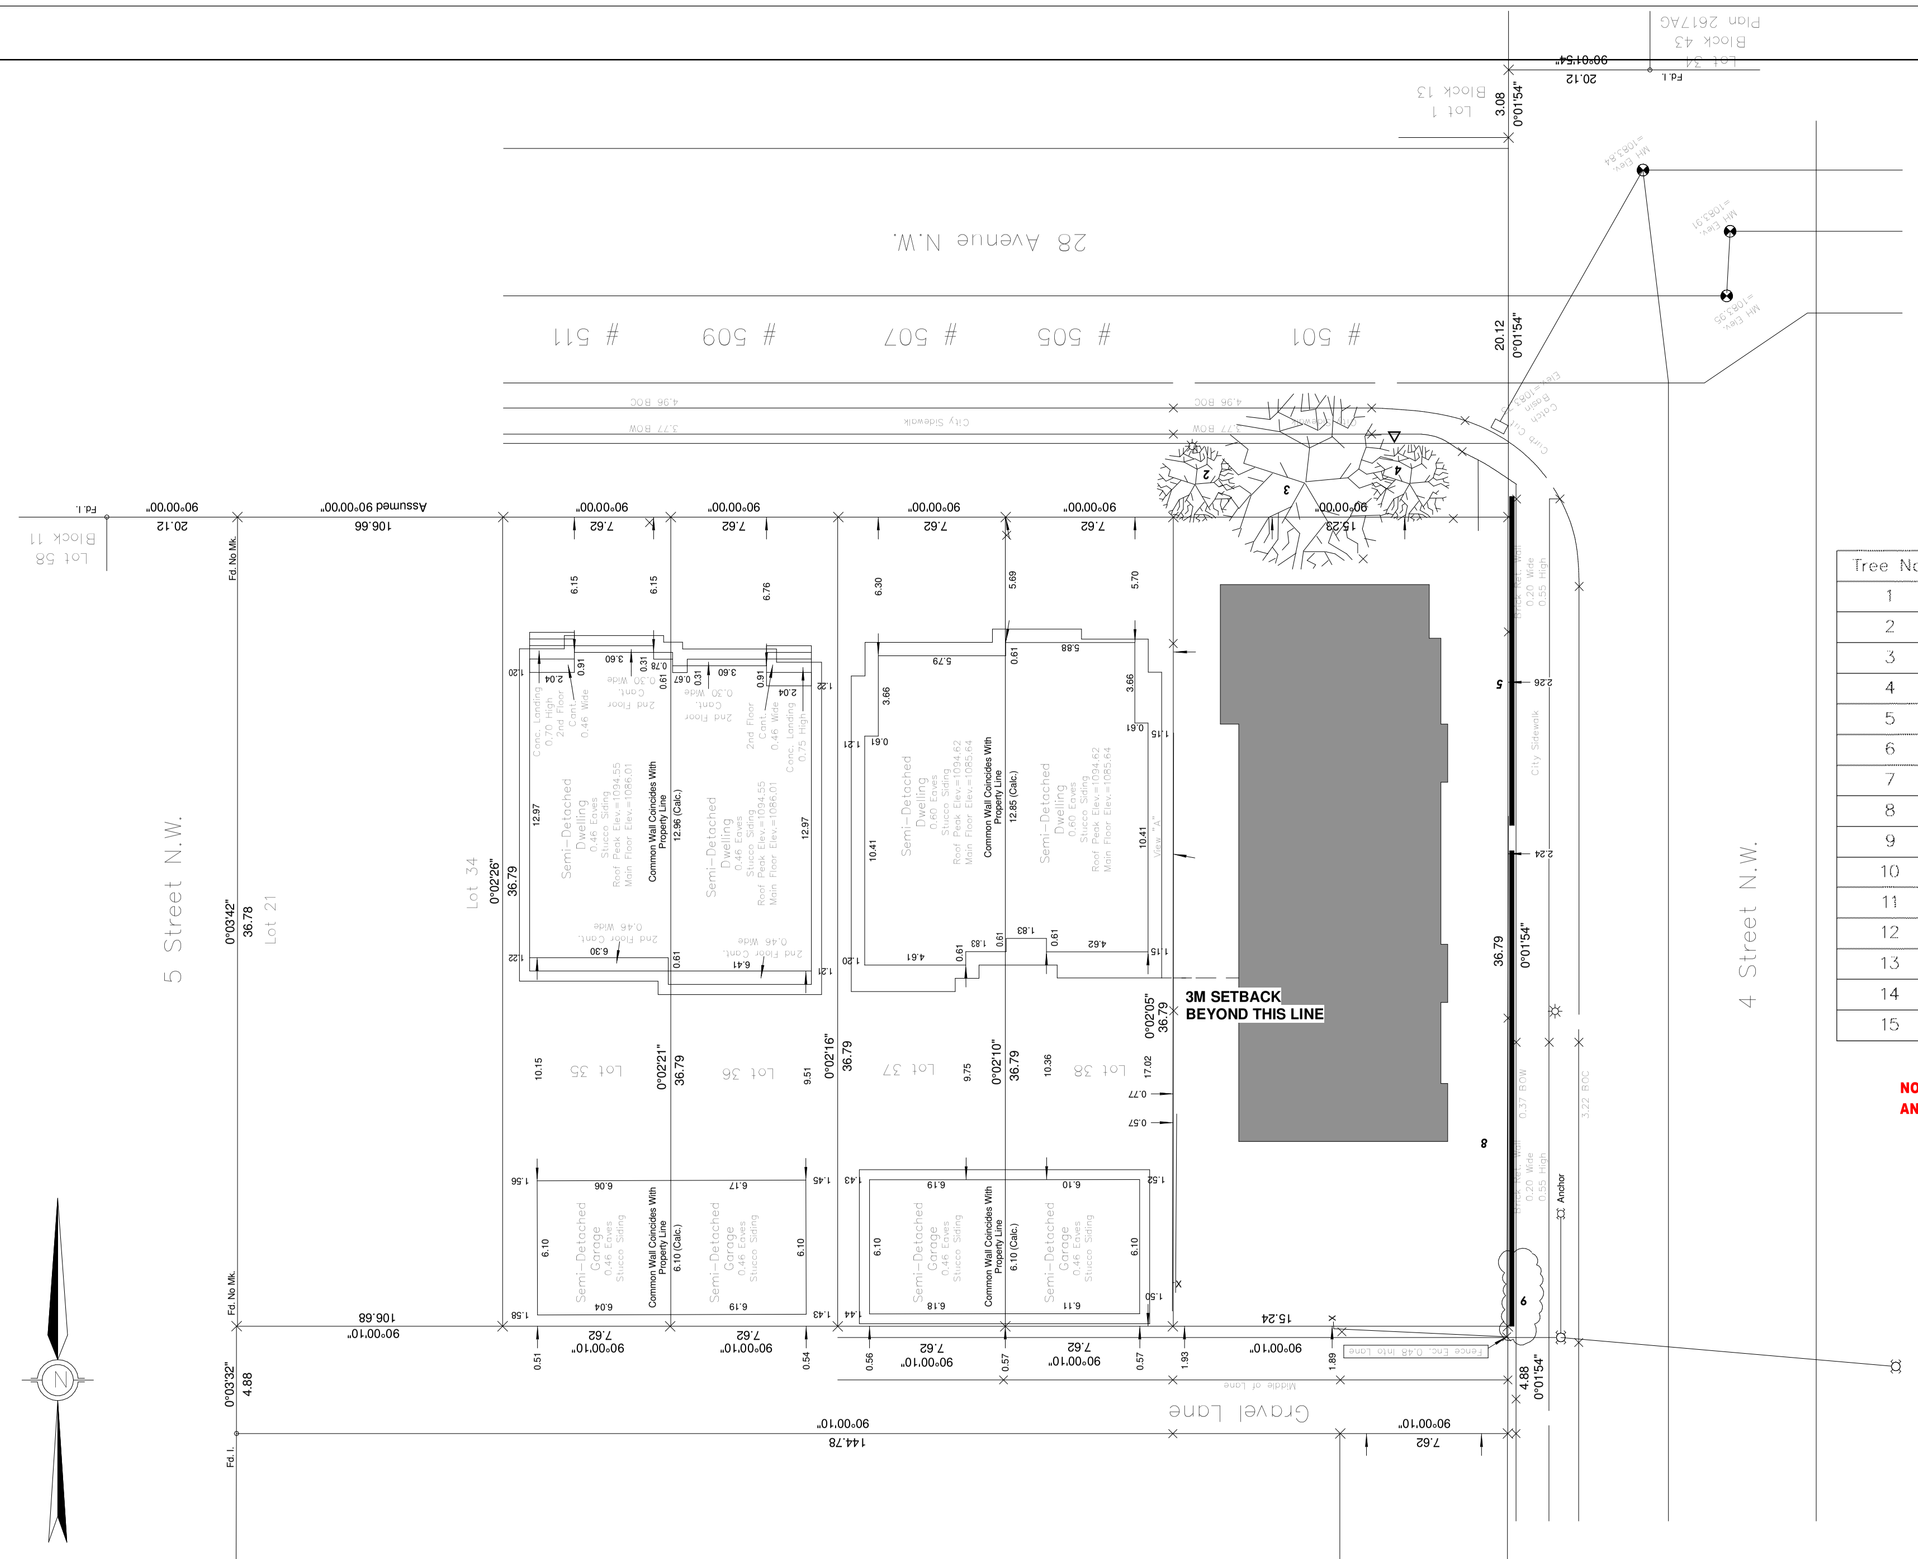

1 Block Plan -Proposed

1/16" = 1'-0"

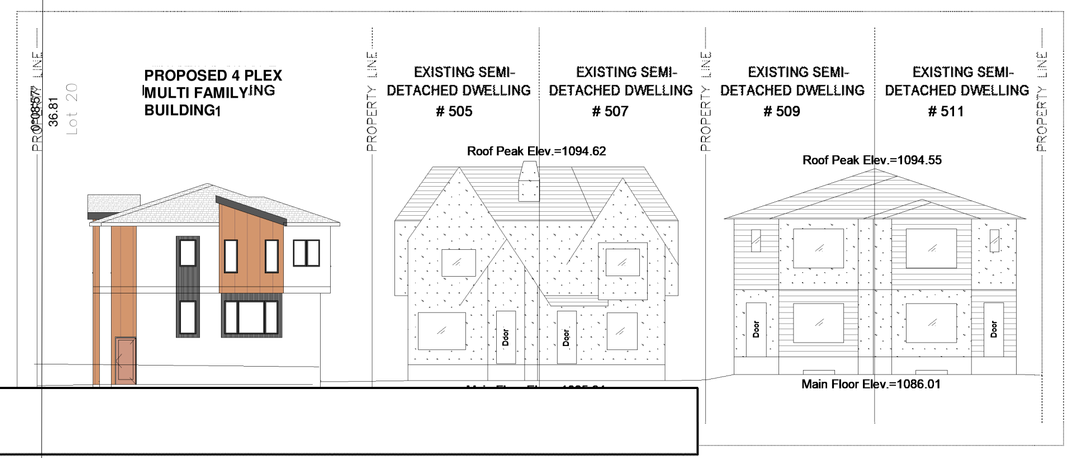

2 Streetscape 28 Avenue NE

1/16" = 1'-0"

Tree Schedule

Tree No.	Tree Type	Trunk Dia.	Canopy Dia	Height	Comments
1	Bush		2.00	2.00	TO BE REMOVED
2	Deciduous	0.25	3.50	4.50	**TO BE REMOVED**
3	Deciduous	0.60	8.00	10.00	**TO REMAIN**
4	Deciduous	0.25	3.50	4.50	TO BE REMOVED
5	Bush		1.50	1.70	TO BE REMOVED
6	Deciduous	0.20	4.00	8.00	TO BE REMOVED
7	Deciduous	0.15	4.50	7.50	TO BE REMOVED
8	Bush		3.00	3.00	TO BE REMOVED
9	Bush		1.50	3.00	TO BE REMOVED
10	Bush		3.00	3.00	TO BE REMOVED
11	Deciduous	0.60	9.00	8.00	TO BE REMOVED
12	Deciduous	0.60	5.50	5.50	TO BE REMOVED
13	Deciduous	0.25	4.00	6.00	TO BE REMOVED
14	Bush		4.00	5.00	TO BE REMOVED
15	Deciduous	0.15	4.00	5.50	TO BE REMOVED

NOTE TREES 2 AND 4 ARE PUBLIC TREES, BUT THE URBAN FORESTRY HAS INDICATED THEY ARE DEAD AND WITH NO VALUE AND HAVE NO OBJECTION TO THEIR REMOVAL

SAVOY DESIGNS
DESIGN DRAFTING RENDERING
HOME INTERIORS COMMERCIAL

www.savoydesigns.org
Hasan Syed - 587 966 4772
savoydesignscalgary@gmail.com

Proposed Multi Residential

501 28 AVE NW
Calgary, AB


XXXXXXXX


Block Plan

Date	MARCH 2026
Drawn by	Author
Checked by	Checker


A003

Scale	1/16" = 1'-0"

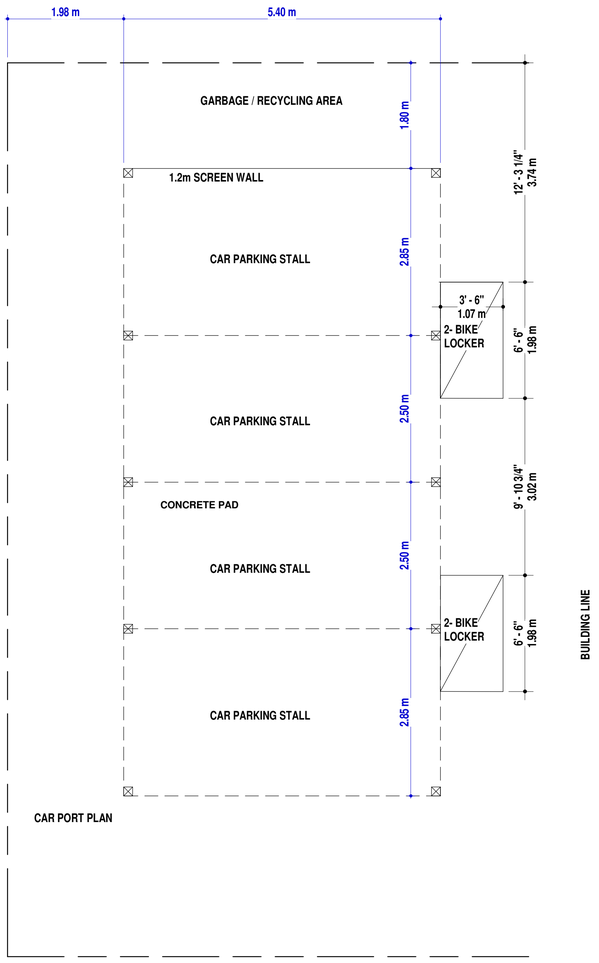

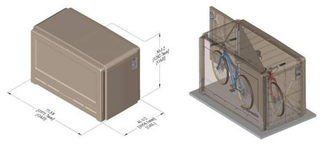

CLASS 1 BIKE LOCKER DETAILS
SCALE: NTS

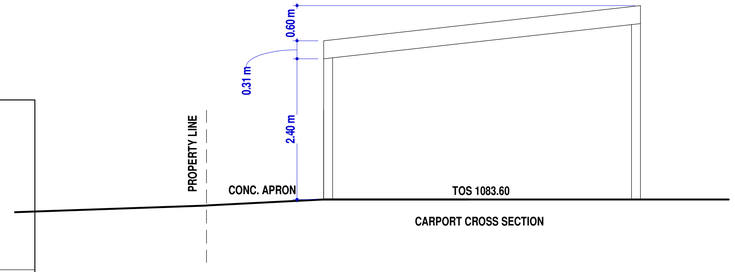

CARPORT CROSS SECTION

SAVOY DESIGNS
DESIGN DRAFTING RENDERING
HOME INTERIORS COMMERCIAL

www.savoydesigns.org
Hasan Syed - 587 966 4772
savoydesignscalgary@gmail.com

Proposed Multi Residential

501 28 AVE NW
Calgary, AB

xxxxxxxx

Car Port Details

Date	MARCH 2026
Drawn by	HS
Checked by	UH

A105

Scale 1/4" = 1'-0"



1 East (4 Street) Elevation

1/4" = 1'-0"

SAVOY DESIGNS
DESIGN DRAFTING RENDERING
HOME INTERIORS COMMERCIAL

www.savoydesigns.org
Hasan Syed - 587 966 4772
savoydesignscalgary@gmail.com

Proposed Multi Residential

501 28 AVE NW
Calgary, AB


xxxxxxxx

Elevations

Date	MARCH 2026
Drawn by	HS
Checked by	UH

A201

Scale 1/4" = 1'-0"

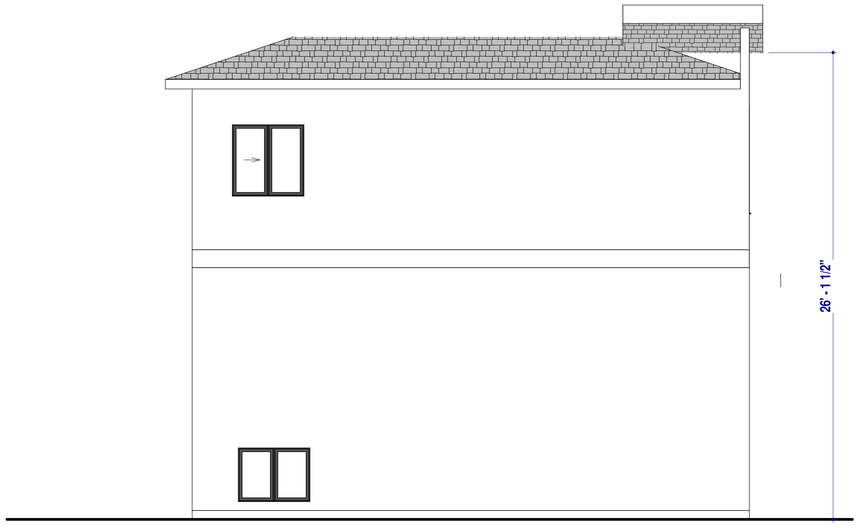

2 South Elevation
1/4" = 1'-0"



1 North (28 Ave) Elevation
1/4" = 1'-0"

SAVOY DESIGNS
DESIGN DRAFTING RENDERING
HOME INTERIORS COMMERCIAL

www.savoydesigns.org
Hasan Syed - 587 966 4772
savoydesignscalgary@gmail.com

Proposed Multi Residential

501 28 AVE NW
Calgary, AB


xxxxxxxx

Elevations

Date	MARCH 2026
Drawn by	HS
Checked by	UH

A202

Scale 1/4" = 1'-0"

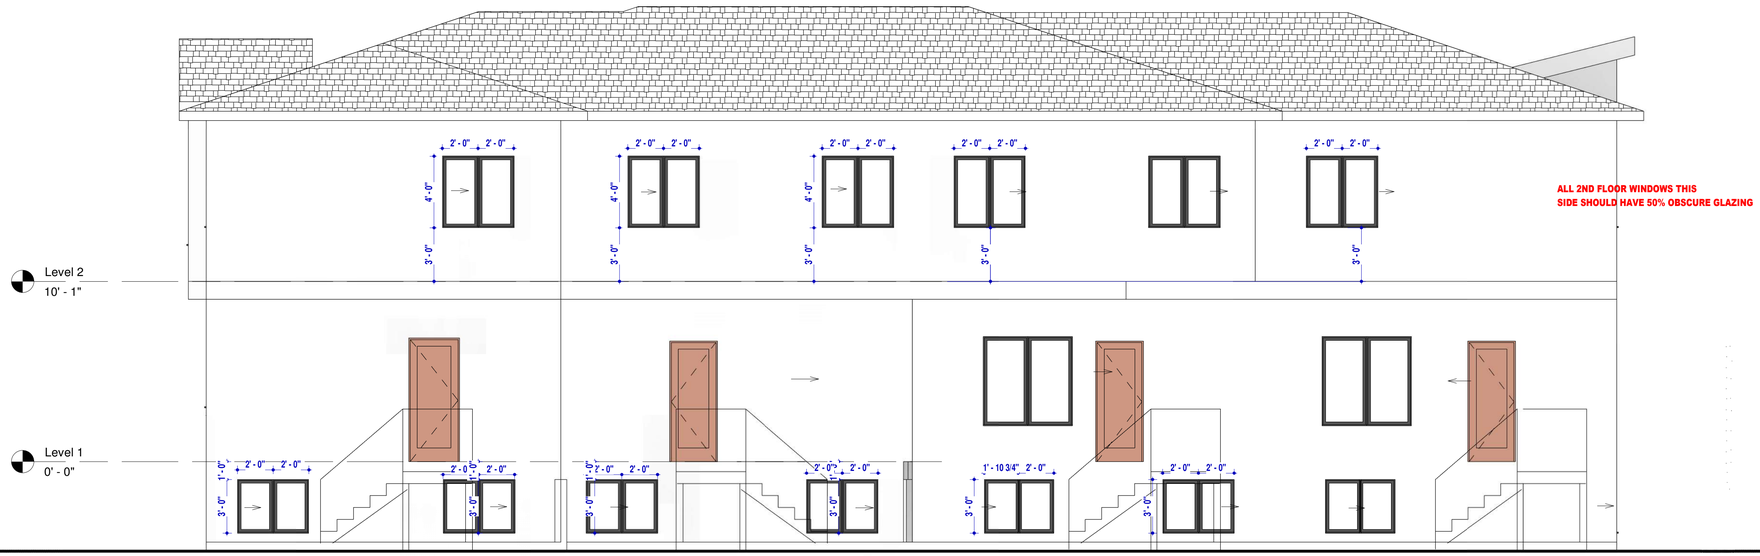

ALL 2ND FLOOR WINDOWS THIS
SIDE SHOULD HAVE 50% OBSCURE GLAZING

1 West Elevation
1/4" = 1'-0"

SAVOY DESIGNS
DESIGN DRAFTING RENDERING
HOME INTERIORS COMMERCIAL

www.savoydesigns.org
Hasan Syed - 587 966 4772
savoydesignscalgary@gmail.com

Proposed Multi Residential

501 28 AVE NW
Calgary, AB

xxxxxxxx

Elevations

Date	MARCH 2026
Drawn by	HS
Checked by	UH

A203

Scale 1/4" = 1'-0"



SAVOY DESIGNS
DESIGN DRAFTING RENDERING
HOME INTERIORS COMMERCIAL

www.savoydesigns.org
Hasan Syed - 587 966 4772
savoydesignscalgary@gmail.com

Proposed Multi Residential

501 28 AVE NW
Calgary, AB

xxxxxxxx

3D Views

Date	MARCH 2026
Drawn by	Author
Checked by	Checker

A301

Scale



1 Corner View

SAVOY DESIGNS
DESIGN DRAFTING RENDERING
HOME INTERIORS COMMERCIAL

www.savoydesigns.org
Hasan Syed - 587 966 4772
savoydesignscalgary@gmail.com

Proposed Multi Residential

501 28 AVE NW
Calgary, AB

xxxxxxxx

3D Views

Date	MARCH 2026
Drawn by	Author
Checked by	Checker

A302

Scale