

FRONT ELEVATION

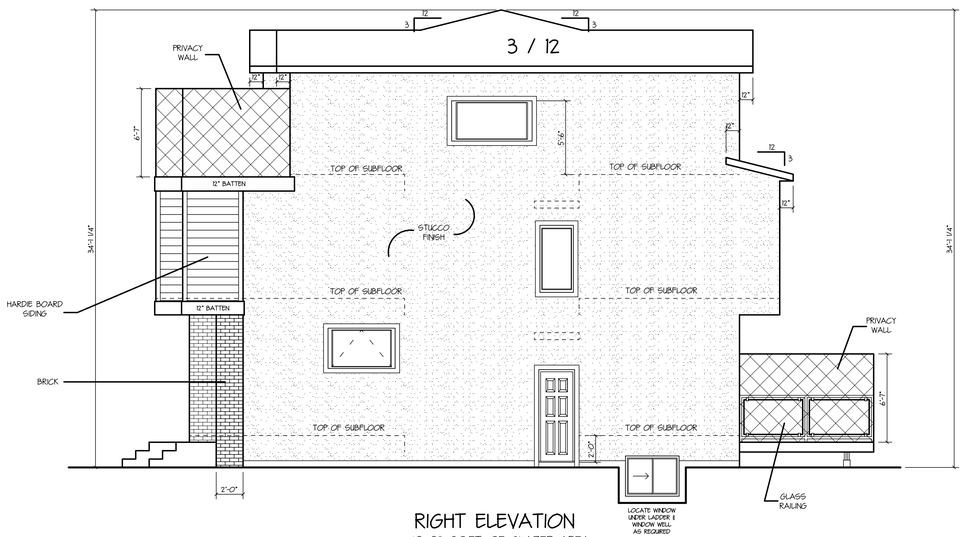

RIGHT ELEVATION

48. 92 SQ.FT. OF GLAZED AREA
DIVIDED BY
1162. 21 SQ.FT. OF WALL AREA
= 4. 2 % OF UNPROTECTED OPENING AREA ON BUILDING FACE

WINDOW FENESTRATION INFORMATION & U-VALUE KEY

PRODUCT HEIGHT	10 m
TERRAIN TYPE	ROUGH
PERFORMANCE CLASS	R
MINIMUM PERFORMANCE GRADE (PG)	25
MINIMUM POSITIVE DESIGN PRESSURE	1200 pa
MINIMUM NEGATIVE DESIGN PRESSURE	1200 pa
MINIMUM WATER PENETRATION RESISTANT TEST PRESSURE	260 pa
MINIMUM CANADIAN AIR INFILTRATION / EXFILTRATION	A2

* AS PER NORTH AMERICAN FENESTRATION STANDARDS (NAFS)

WINDOW or SKYLIGHT SIZE AS PER PLAN (TYPICAL)

MAXIMUM or BETTER U-VALUE @ :
- WINDOWS & DOORS = 1. 6
- SKYLIGHTS = 2. 7



REAR ELEVATION

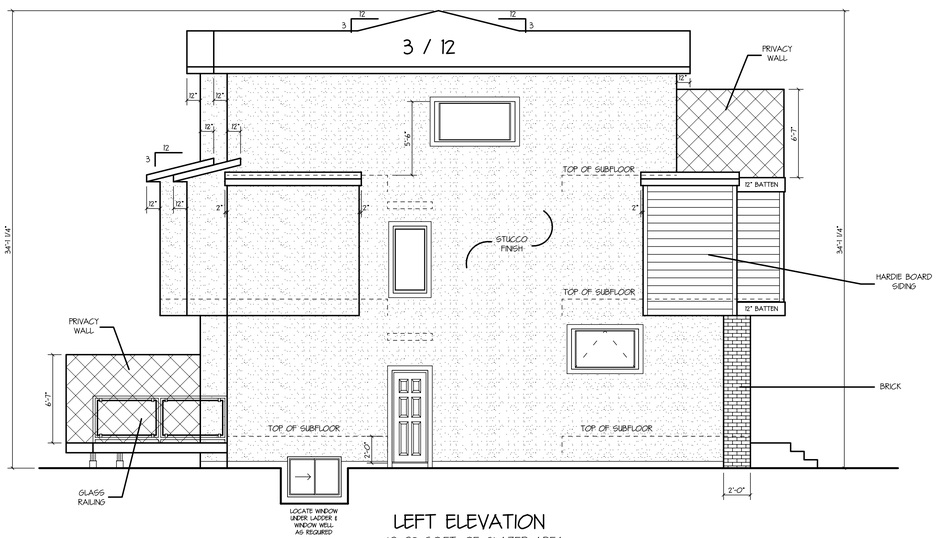

LEFT ELEVATION

48. 92 SQ.FT. OF GLAZED AREA
DIVIDED BY
1162. 21 SQ.FT. OF WALL AREA
= 4. 2 % OF UNPROTECTED OPENING AREA ON BUILDING FACE

PREPARED FOR: TRI - BUILD HOMES
BY: SQUARE ONE DESIGN
CUSTOMER: * *
ADDRESS: 4723 - 40TH AVE. S.W.
DRAWING NAME: ELEVATIONS
LEGAL: LOT 10, BLK 13, PLAN 8217 JK
DATE: JUNE 15, 2026
DESIGNS & DRAWINGS ARE COPYRIGHT PROPERTY OF SQUARE ONE DESIGN LTD.
DRAWN BY: SQUARE ONE DESIGN
PH # - 403 - 803 - 2796
email: darrl@squareonedesign.ca
SCALE: 3/16" = 1'-0"
SHEET 1 / 7