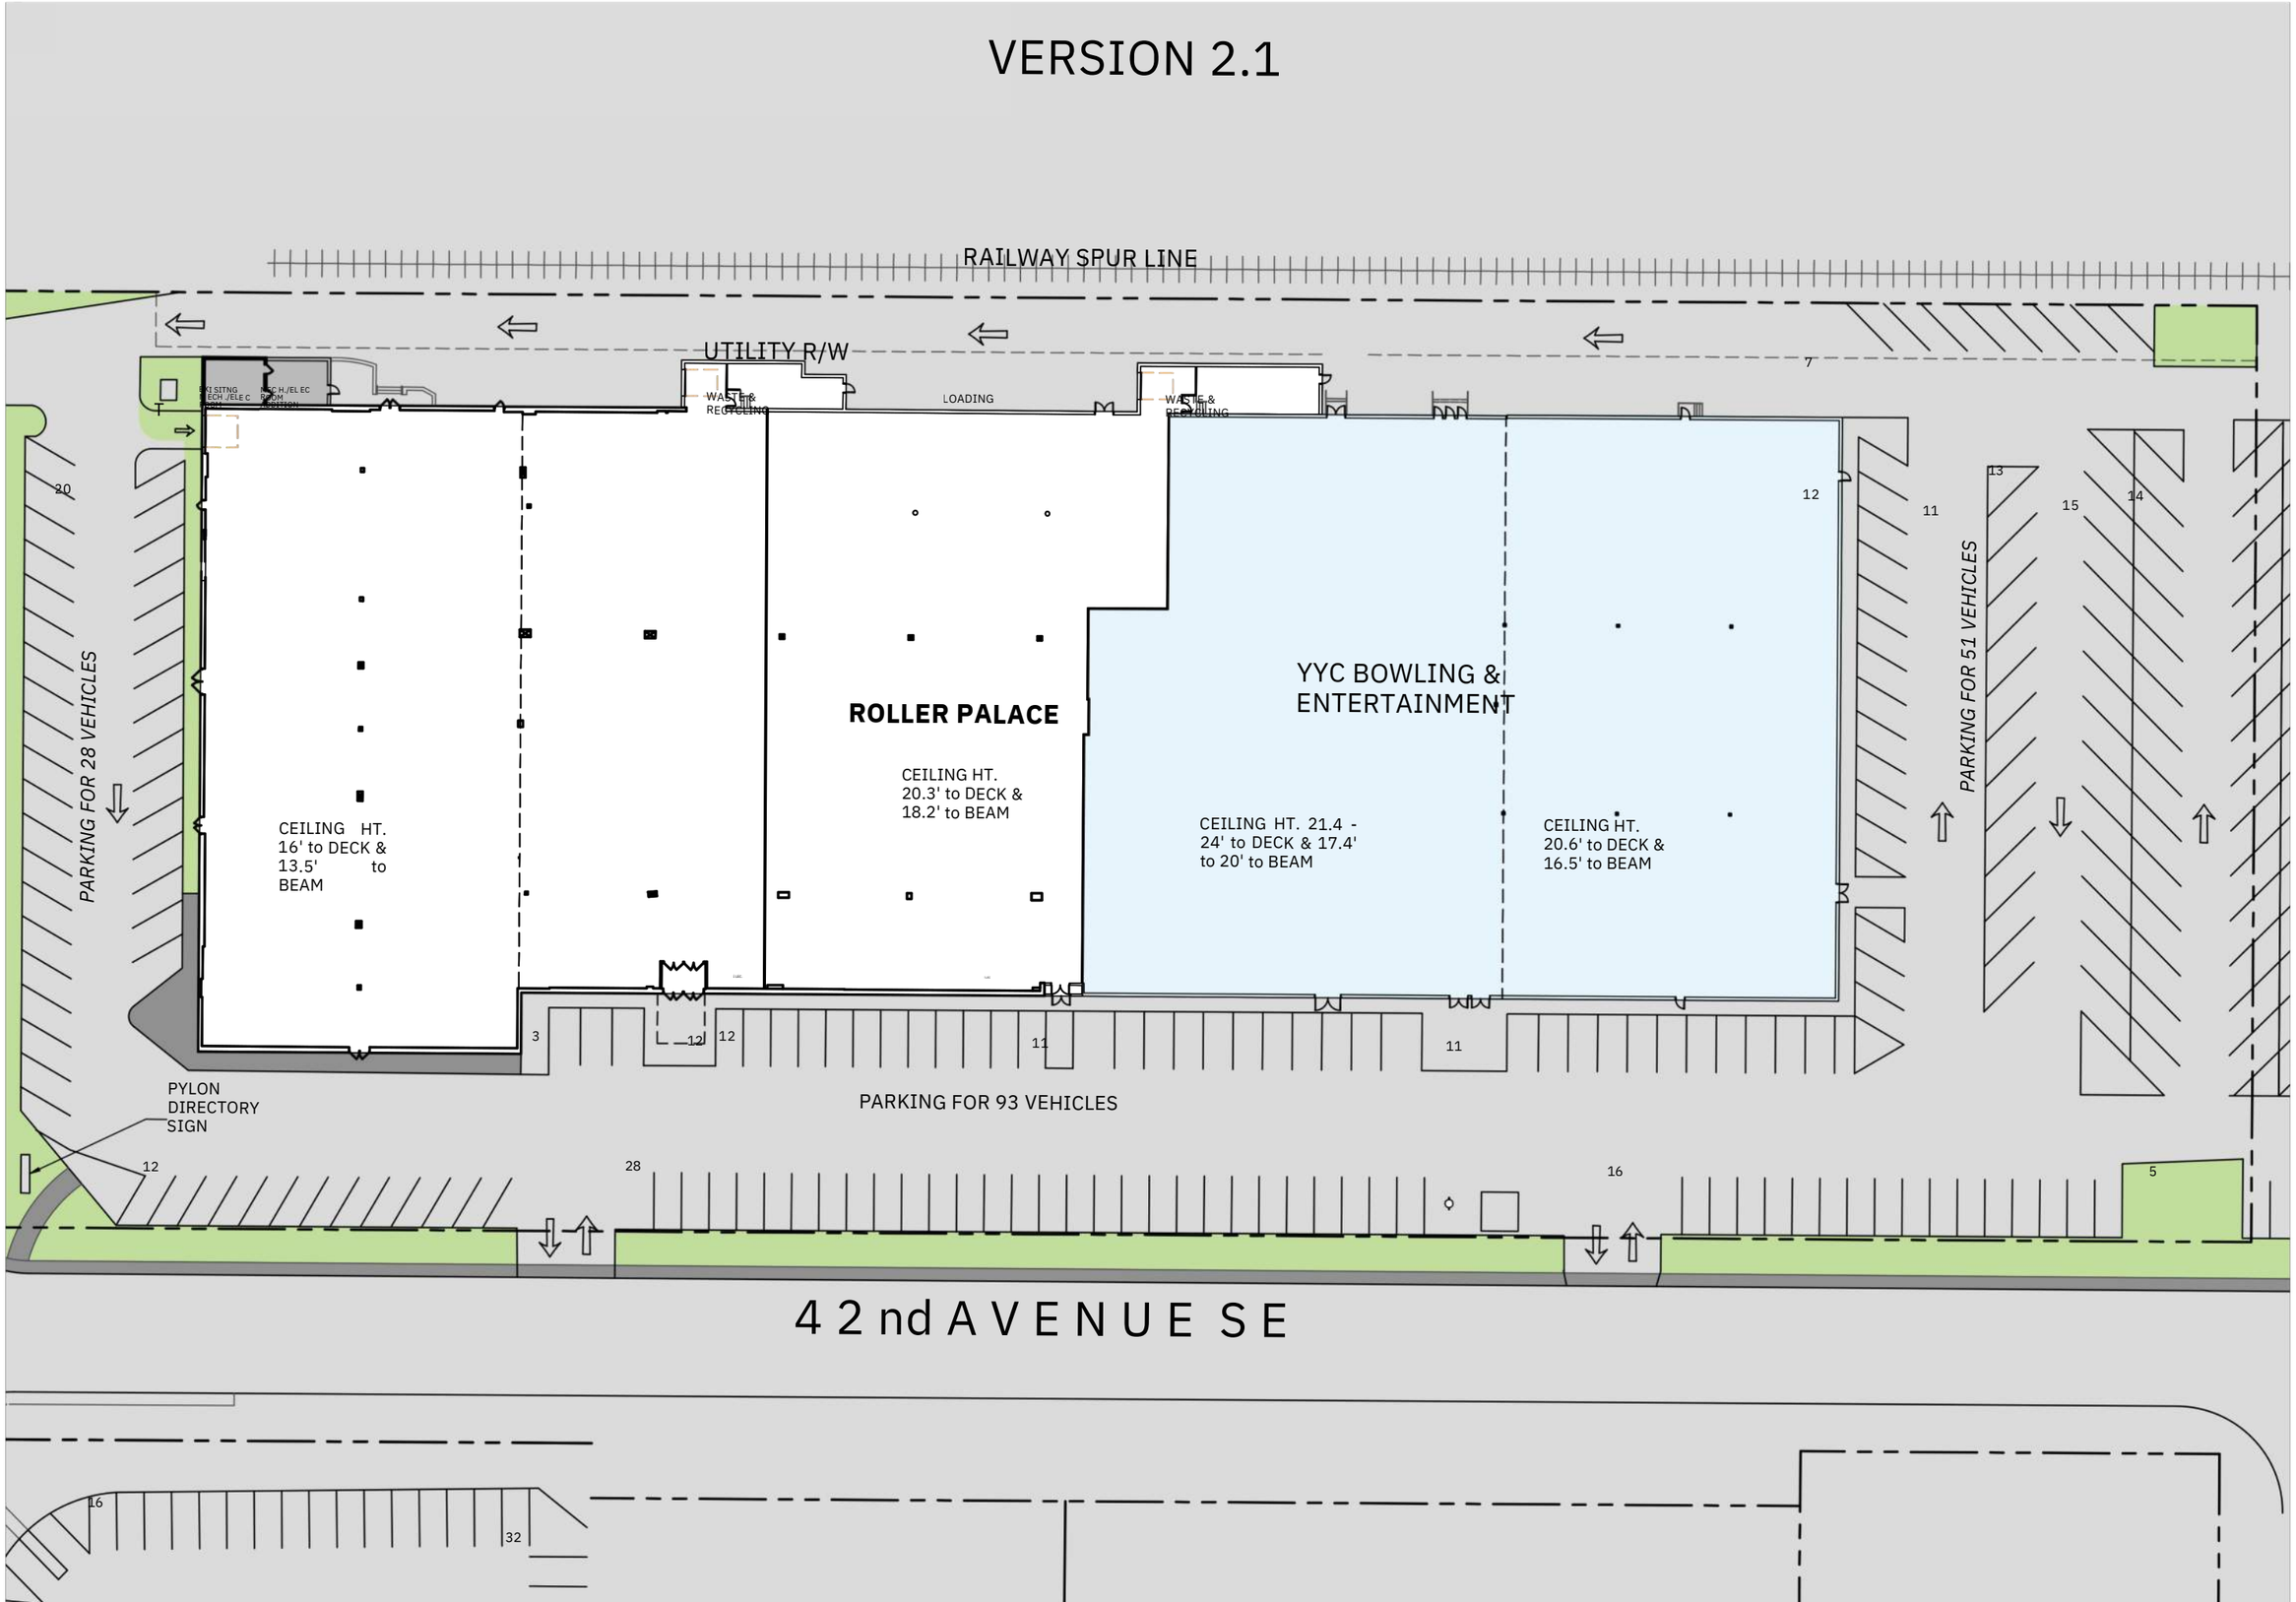
VERSION 2.1


RAILWAY SPUR LINE
UTILITY R/W
EXISTING MECH /ELEC ROOM
MECH./ELEC ROOM ADDITION
WASTE & RECYCLING
LOADING
WASTE & RECYCLING
7
20
PARKING FOR 28 VEHICLES
ROLLER PALACE
CEILING HT. 16' to DECK & 13.5' to BEAM
CEILING HT. 20.3' to DECK & 18.2' to BEAM
YYC BOWLING & ENTERTAINMENT
CEILING HT. 21.4 - 24' to DECK & 17.4' to 20' to BEAM
CEILING HT. 20.6' to DECK & 16.5' to BEAM
12
11
13
15
14
PARKING FOR 51 VEHICLES
3
12
12
11
11
PARKING FOR 93 VEHICLES
PYLON DIRECTORY SIGN
12
28
16
5
42nd AVENUE SE
16
32