




Overhead Wire
6.10M ASPHALT LANE
CENTER OF LANE
270°00'45"
15.24
LANE SECTION L1
LANE SECTION L2
LANE SECTION L3
LANE SECTION L4
LANE SECTION L5
GARAGE
0.41 EAVES
0.05 WOOD SIDING
GARAGE
0.30 EAVES
0.03 STUCCO SIDING
3 NEIGHBOURING EXISTING TREES TO REMAIN
FOOTPRINT: 99.40 M² (1069.98 SQ. FT.)
COMMON GARAGE
SLAB ELEV: 1118.04
ROOF PEAK: 1122.69
SLAB ELEV: 1117.99
ROOF PEAK: 1122.69
CONC. APRON (11.30 M²)
CONC. WALKWAY (20.03 M²)
CONC. APRON (7.57 M²)
CONC. (6.16 M²)
CONC. (6.10 M²)
CONC. (5.10 M²)
CONC. (6.18 M²)
4.05 X 5.14 COMMON AMENITY SPACE
13.66 X 3.00 COMMON AMENITY SPACE
SOD (20.05 M²)
SOD (40.58 M²)
GAS METERS
ELECTRIC METERS HERE
COMMON BIKE LOCKER
MULCH (8.18 M²)
MULCH (0.11 M²)
MULCH (0.26 M²)
MULCH (2.72 M²)
MULCH (2.59 M²)
MULCH (3.52 M²)
MULCH (4.20 M²)
MULCH (4.00 M²)
MULCH (2.58 M²)
MULCH (2.55 M²)
MULCH (2.58 M²)
MULCH (2.58 M²)
MULCH (2.58

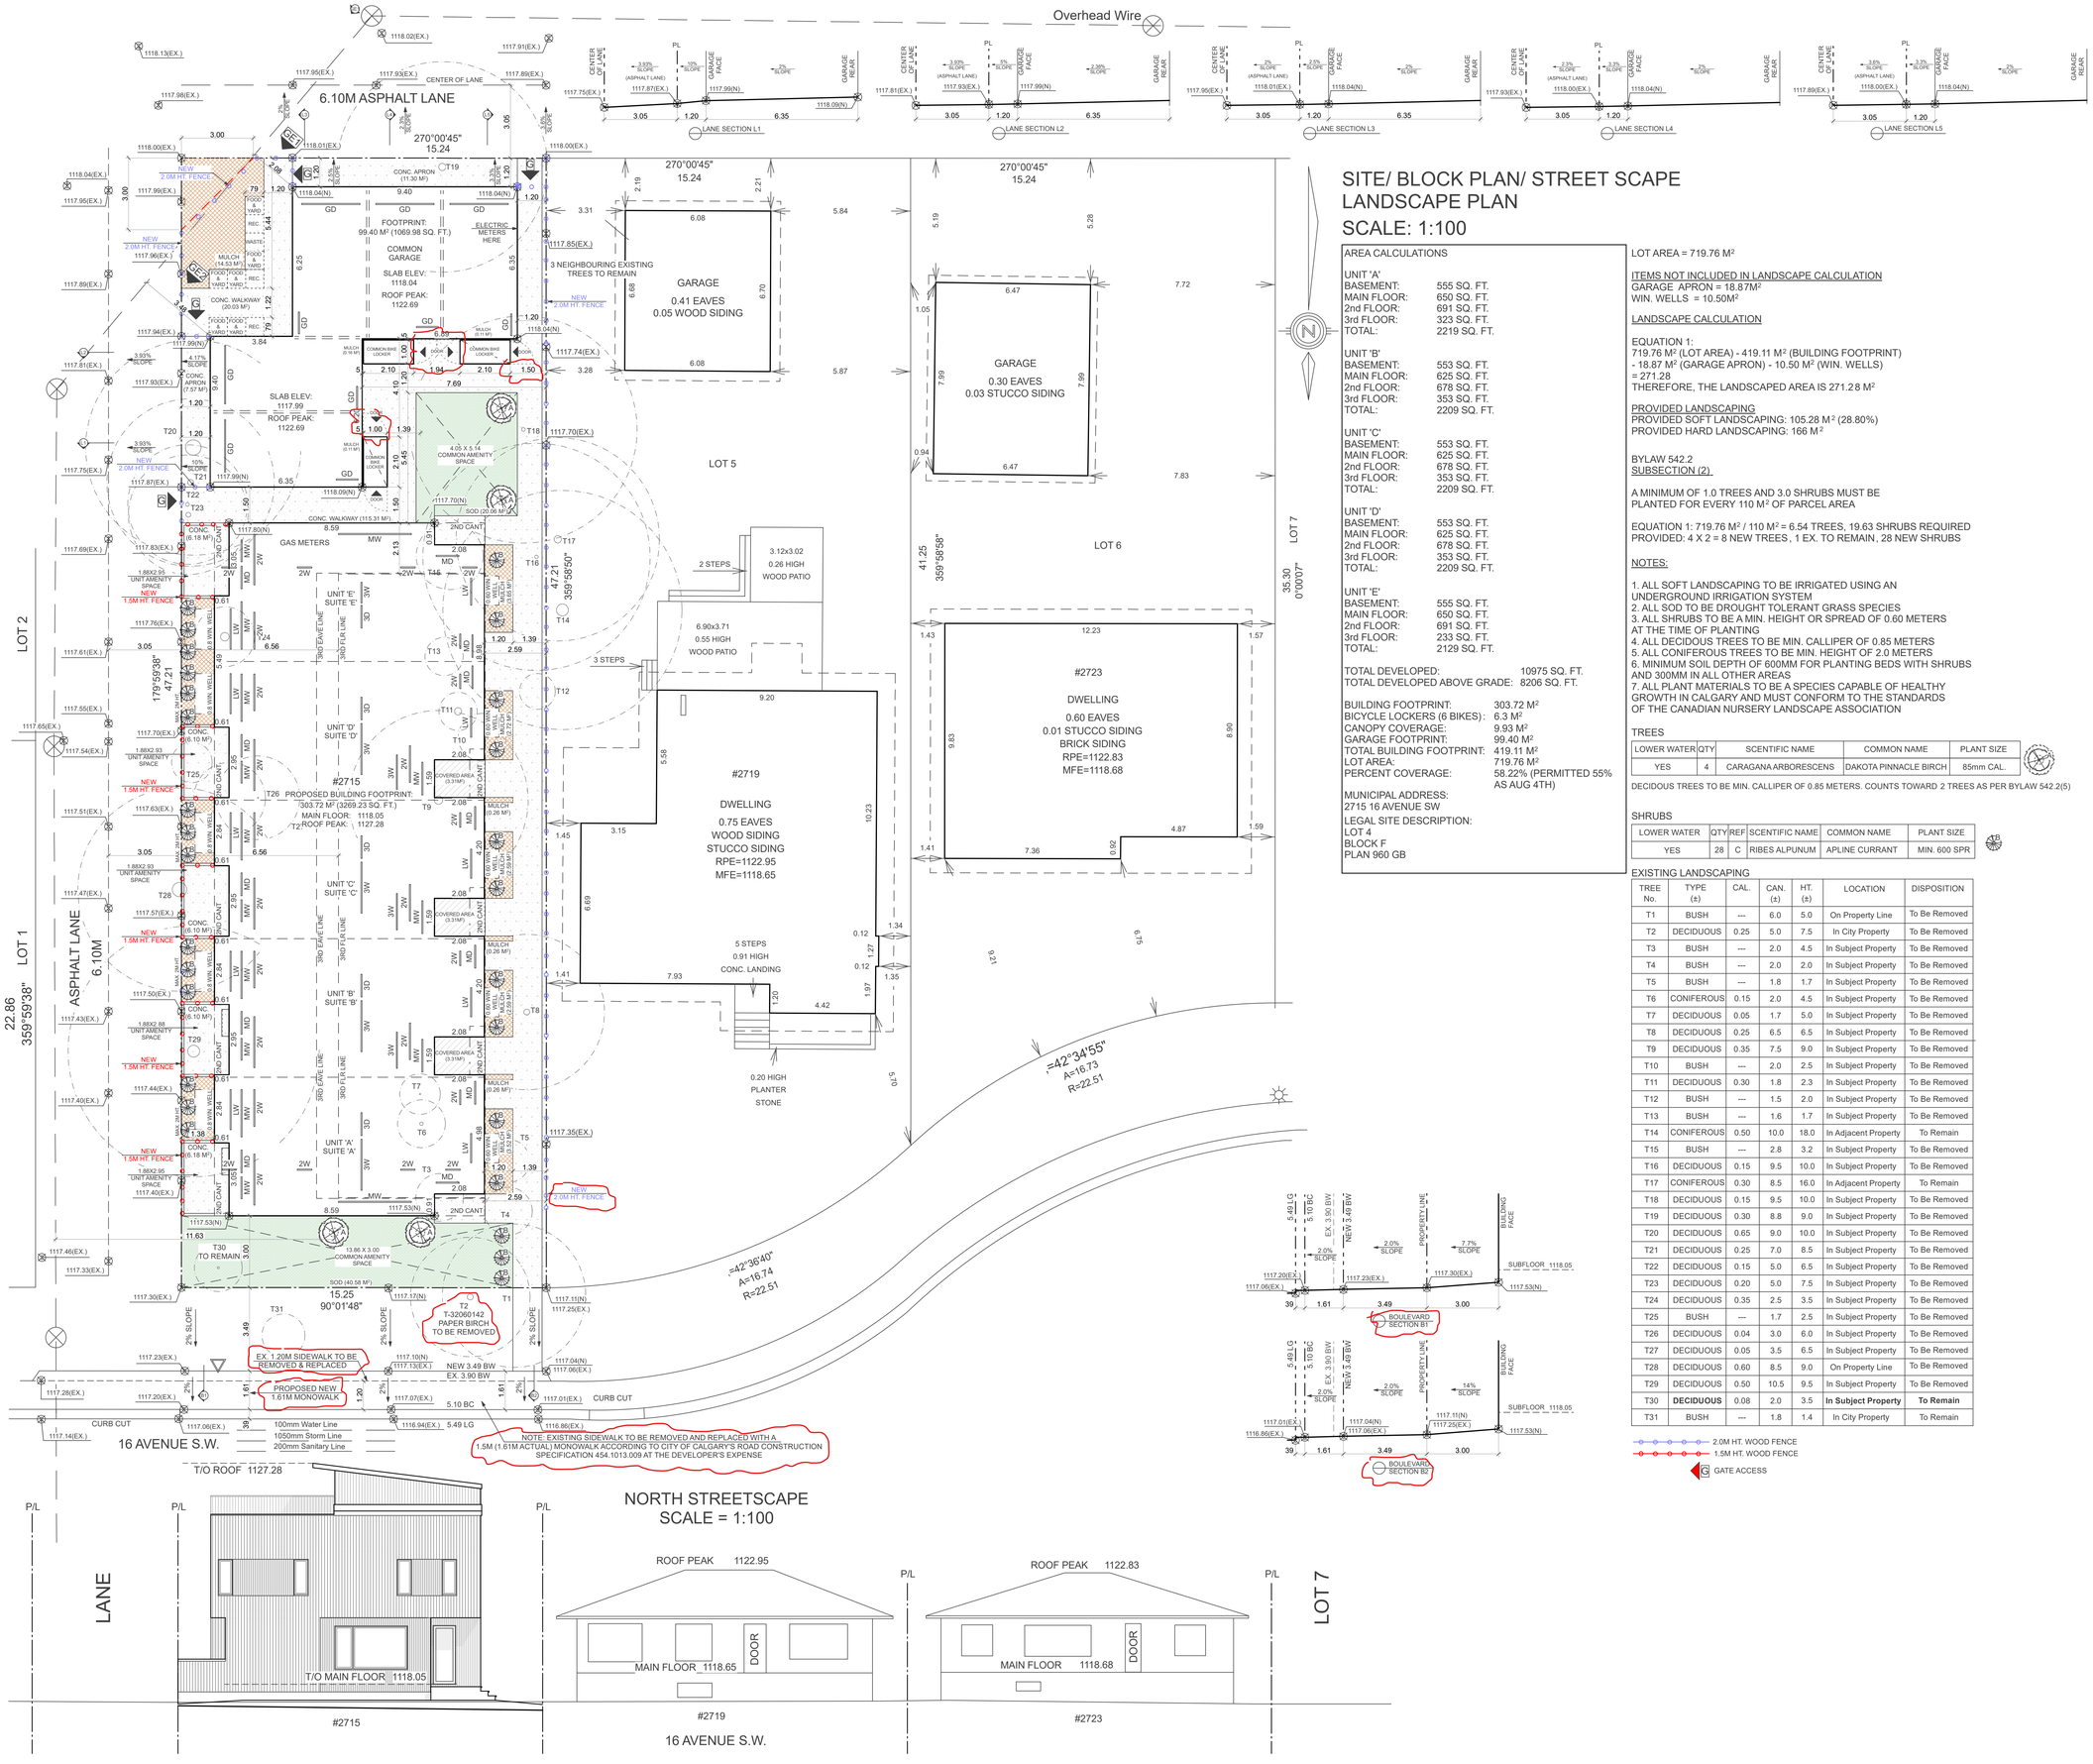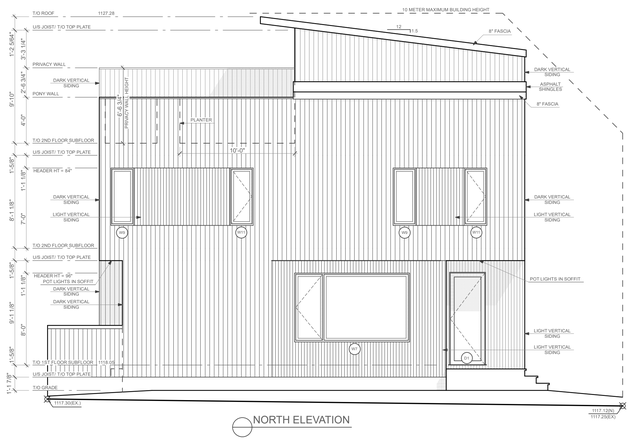


NORTH ELEVATION

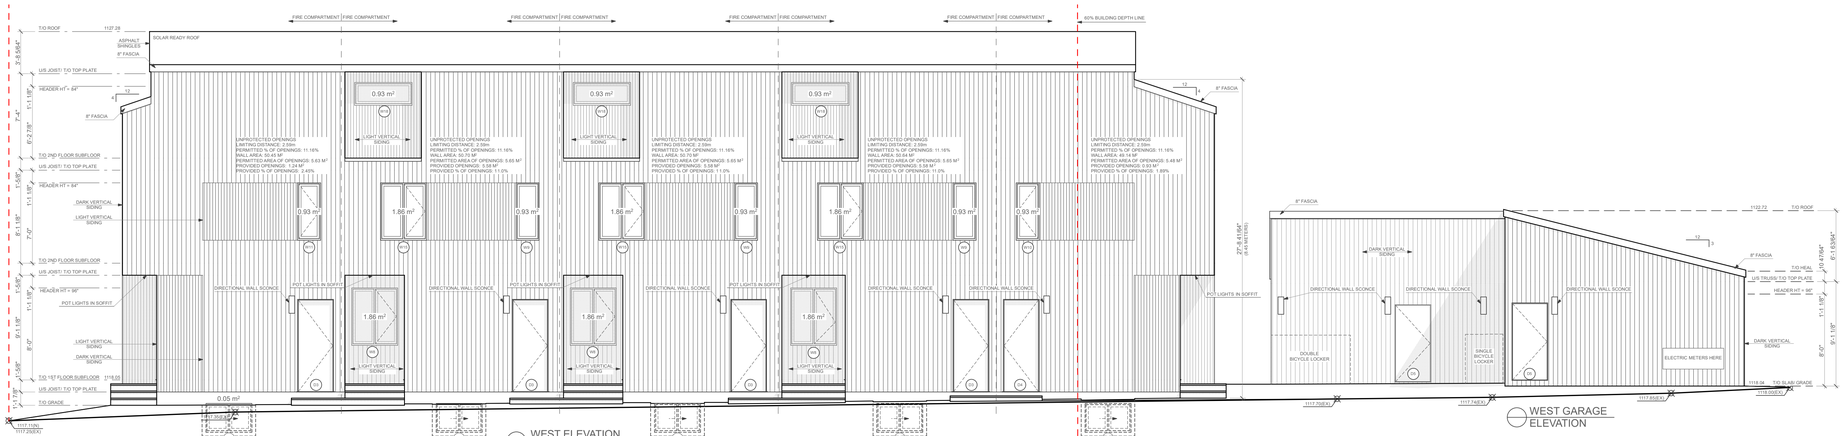


WEST GARAGE ELEVATION

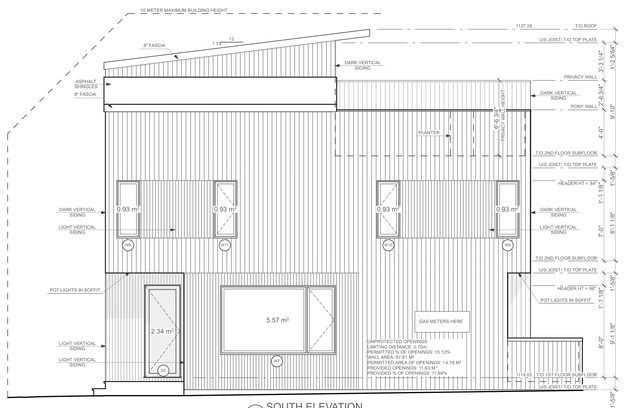


SOUTH ELEVATION

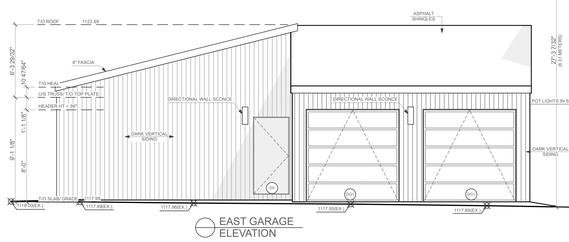


EAST GARAGE ELEVATION

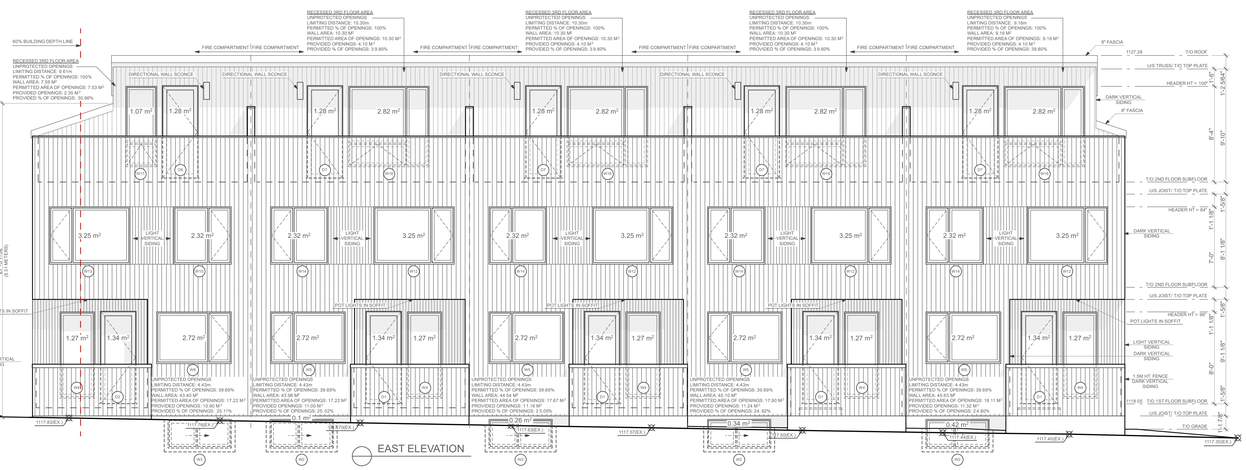


EAST ELEVATION

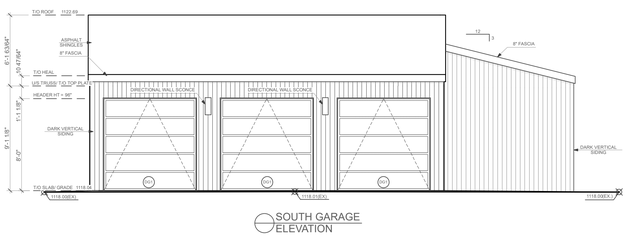


SOUTH GARAGE ELEVATION

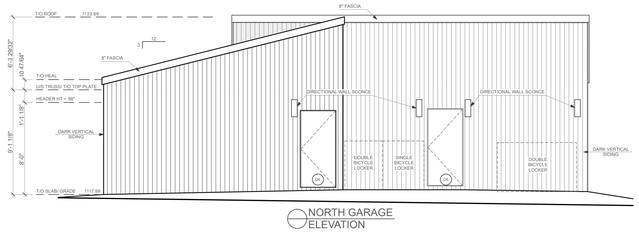

NORTH GARAGE ELEVATION

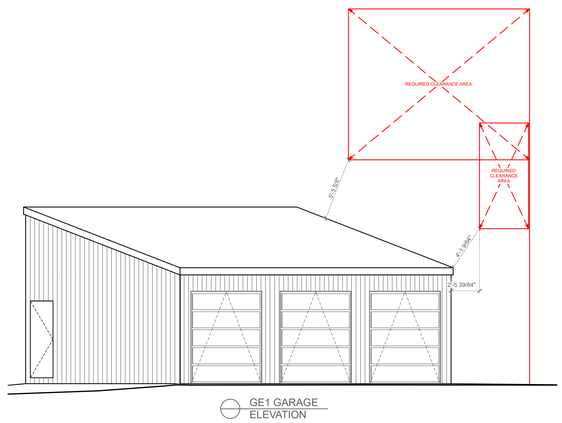

GE1 GARAGE ELEVATION

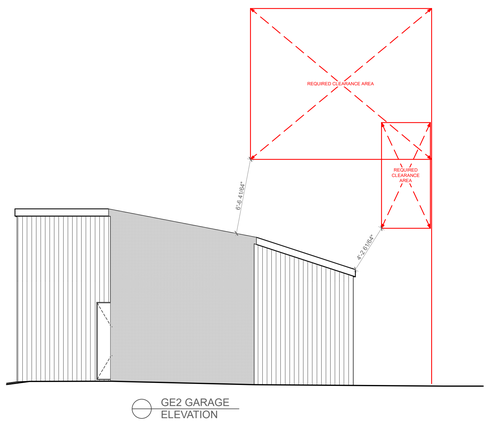

GE2 GARAGE ELEVATION

TERMS OF POSSESSION OF THESE DRAWINGS & GENERAL NOTES:
1. TERMS OF POSSESSION OF THESE DRAWINGS & GENERAL NOTES MUST BE READ PRIOR TO REVIEWING THESE DRAWINGS.
2. DO NOT SCALE DRAWINGS.
3. ALL CONSTRUCTION SHALL BE DONE IN ACCORDANCE WITH CURRENT ALBERTA BUILDING CODE.
4. THE MUNICIPAL AUTHORITY, BUILDER, TRADES, ENGINEER(S) OR ANY PROFESSIONAL OR NON PROFESSIONAL IN POSSESSION OF THESE DRAWINGS SHALL REVIEW EACH PAGE AND REPORT ANY ERRORS OR DISCREPANCIES TO THE DESIGNER PRIOR TO START OF CONSTRUCTION
5. THE DESIGNER IS NOT RESPONSIBLE FOR ANY ERRORS OR DISCREPANCIES THAT ARE NOT REPORTED TO THE DESIGNER PRIOR TO CONSTRUCTION. THEY ARE THE RESPONSIBILITY OF THE BUILDER.
6. ANY CHANGES DURING CONSTRUCTION SHALL BE REPORTED BY THE BUILDER TO THE DESIGNER PRIOR TO MAKING THAT CHANGE.

DWG. TITLE: ELEVATIONS

SCALE: 3/16" = 1'-0"

DATE: OCT 2, 2026

DRAWN BY: A.D.

REVISIONS:

SHEET NO.: 2

ADDRESS: 2715 16 AVE S.W. CALGARY, AB

sk2 DESIGN + BUILD
KISHAN GAJJAR
403-333-8091