AMENDED DRAWINGS

DP No	Date Received
DP2026-02663	Oct 8, 2026

THESE DRAWINGS REFER TO THE ABOVE DEVELOPMENT PERMIT NO.

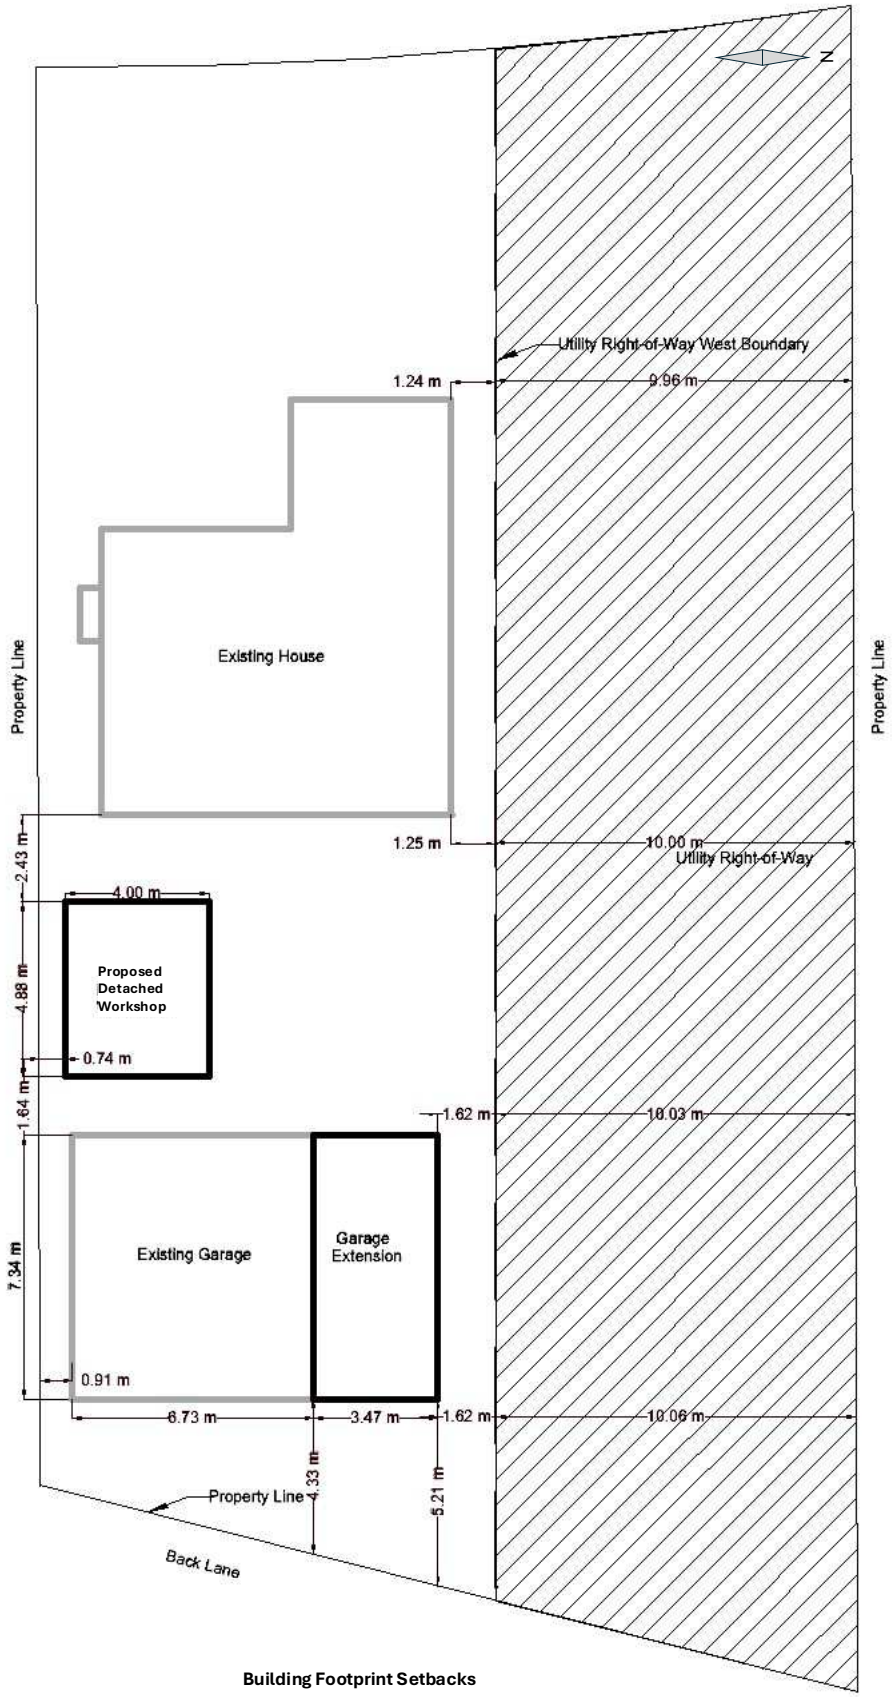

Building Footprint Setbacks

485 72 AV NE

AMENDED DRAWINGS

DP No	Date Received
DP2026-02663	Oct 8, 2026

THESE DRAWINGS REFER TO THE ABOVE DEVELOPMENT PERMIT NO.

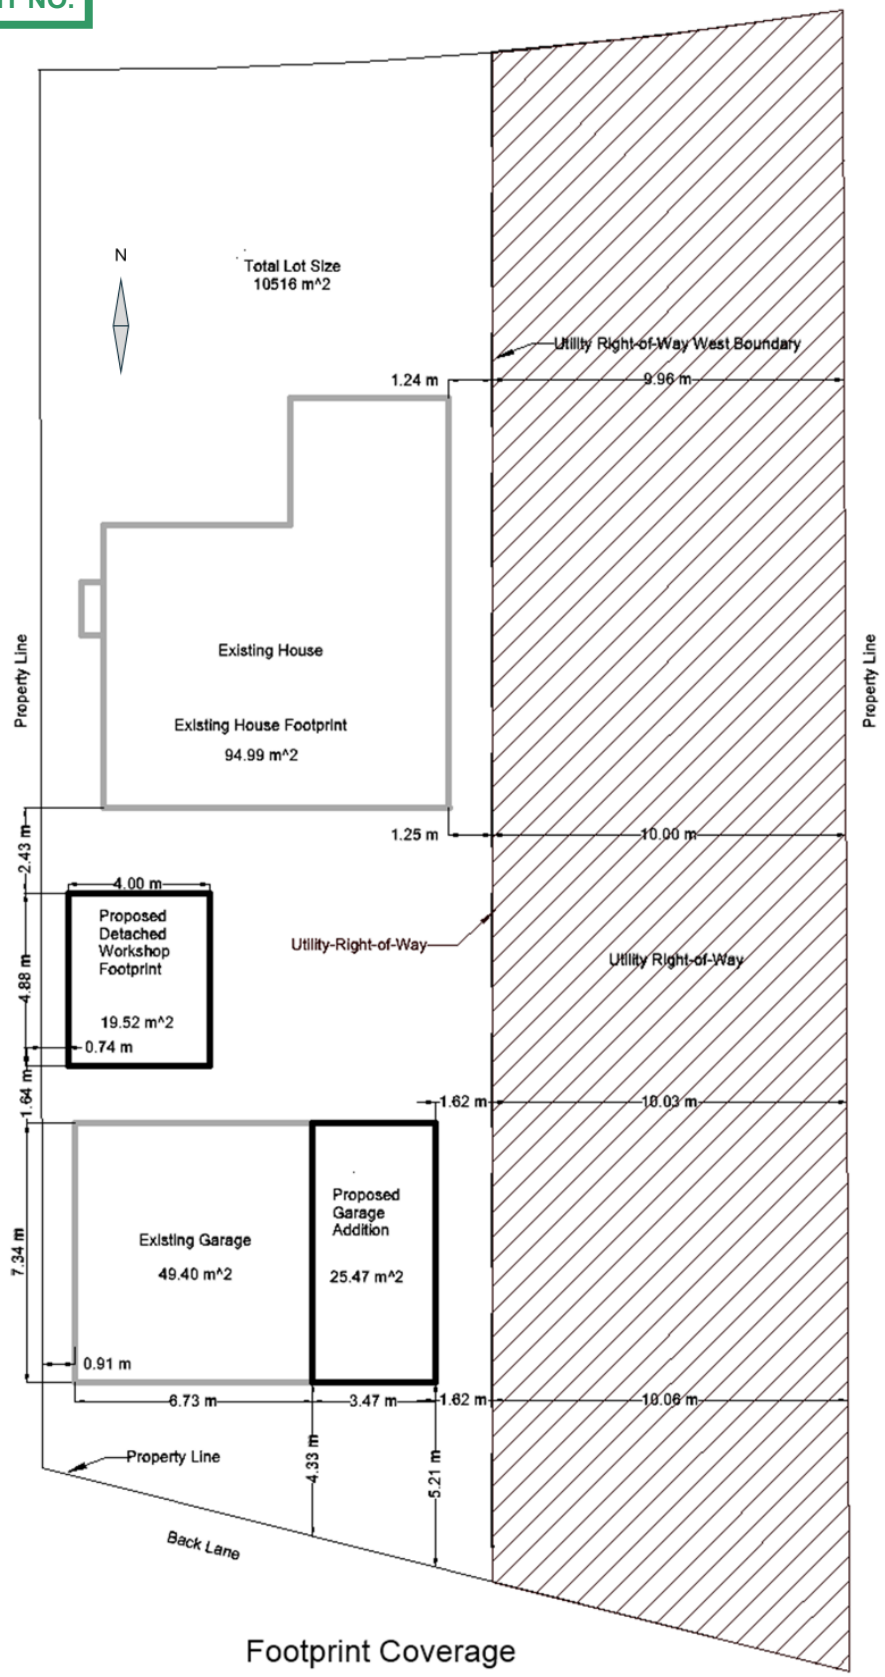

Footprint Coverage

485 72 AV NE

AMENDED DRAWINGS

DP No	Date Received
DP2026-02663	Oct 8, 2026

THESE DRAWINGS REFER TO THE ABOVE DEVELOPMENT PERMIT NO.

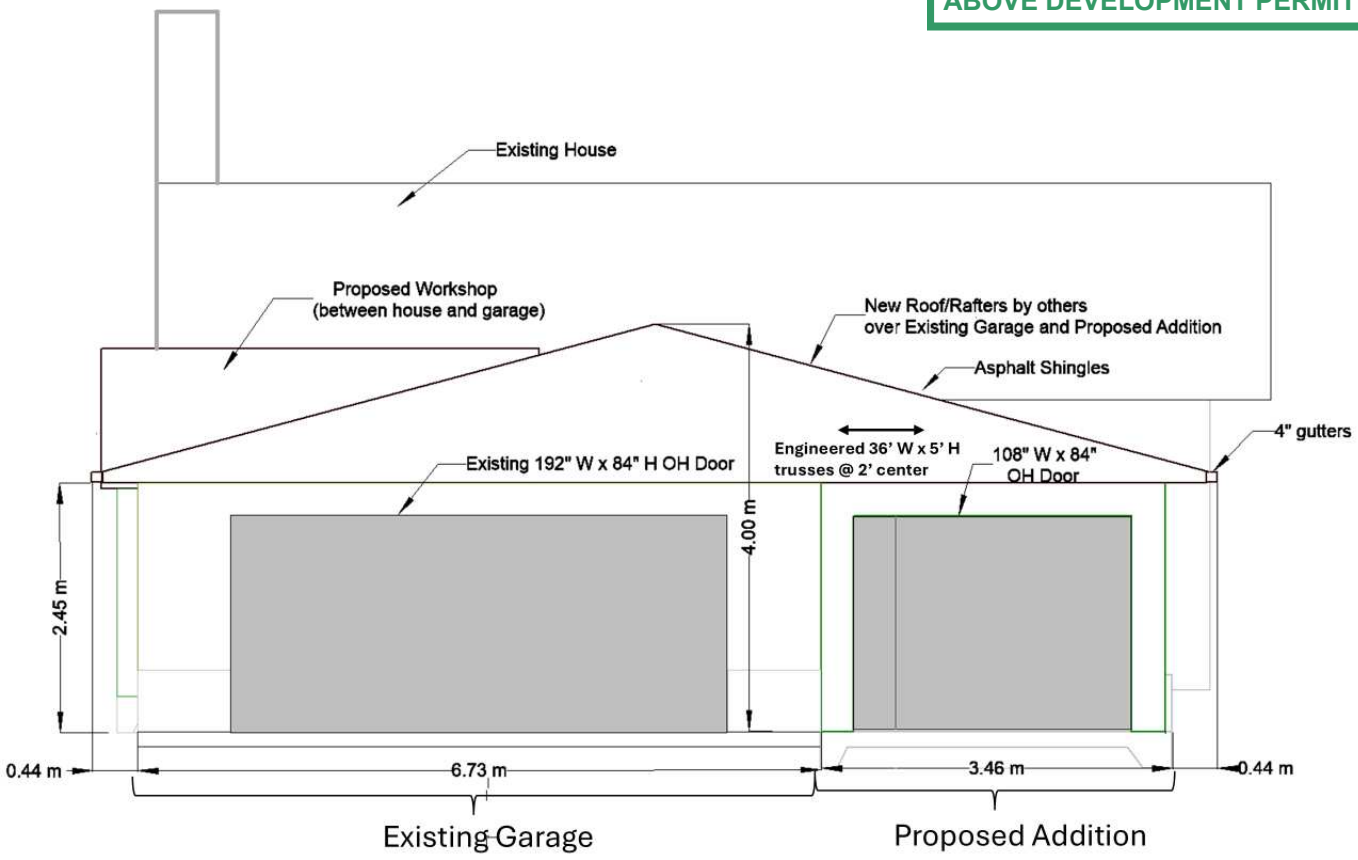

South Face

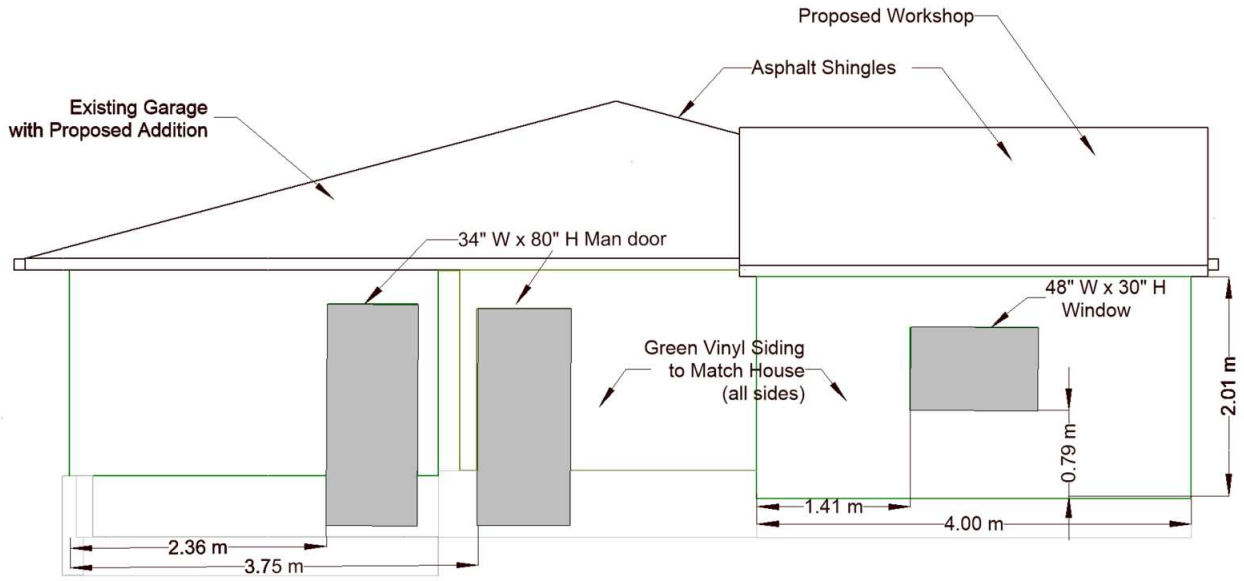

North Face

485 72 AV NE

AMENDED DRAWINGS

DP No	Date Received
DP2026-02663	Oct 8, 2026

THESE DRAWINGS REFER TO THE ABOVE DEVELOPMENT PERMIT NO.

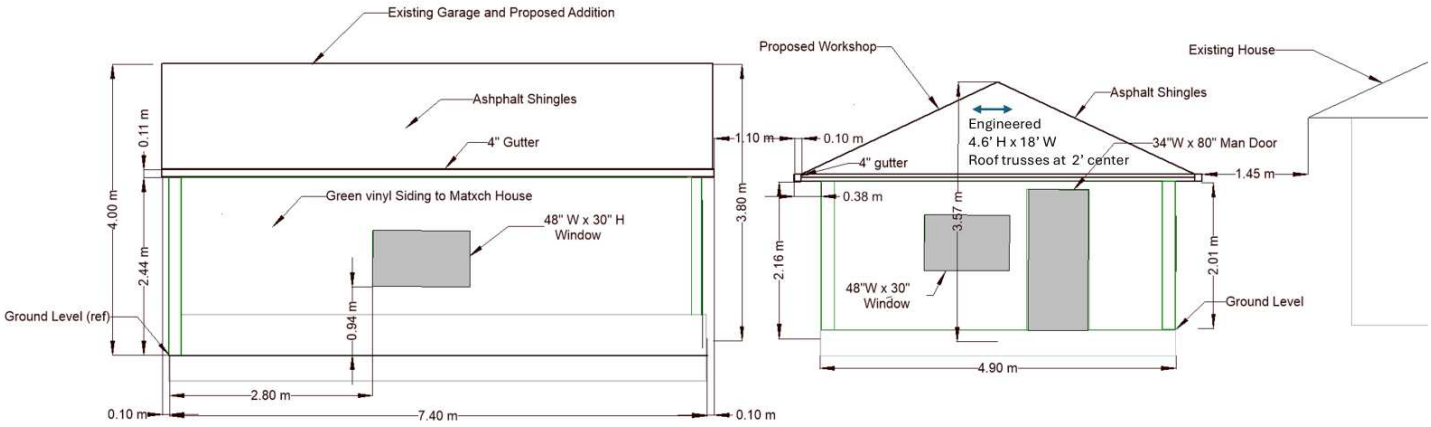

East Face