


8523 ATLAS DRIVE SE
Calgary AB
GARAGE SUITE


LOT 7

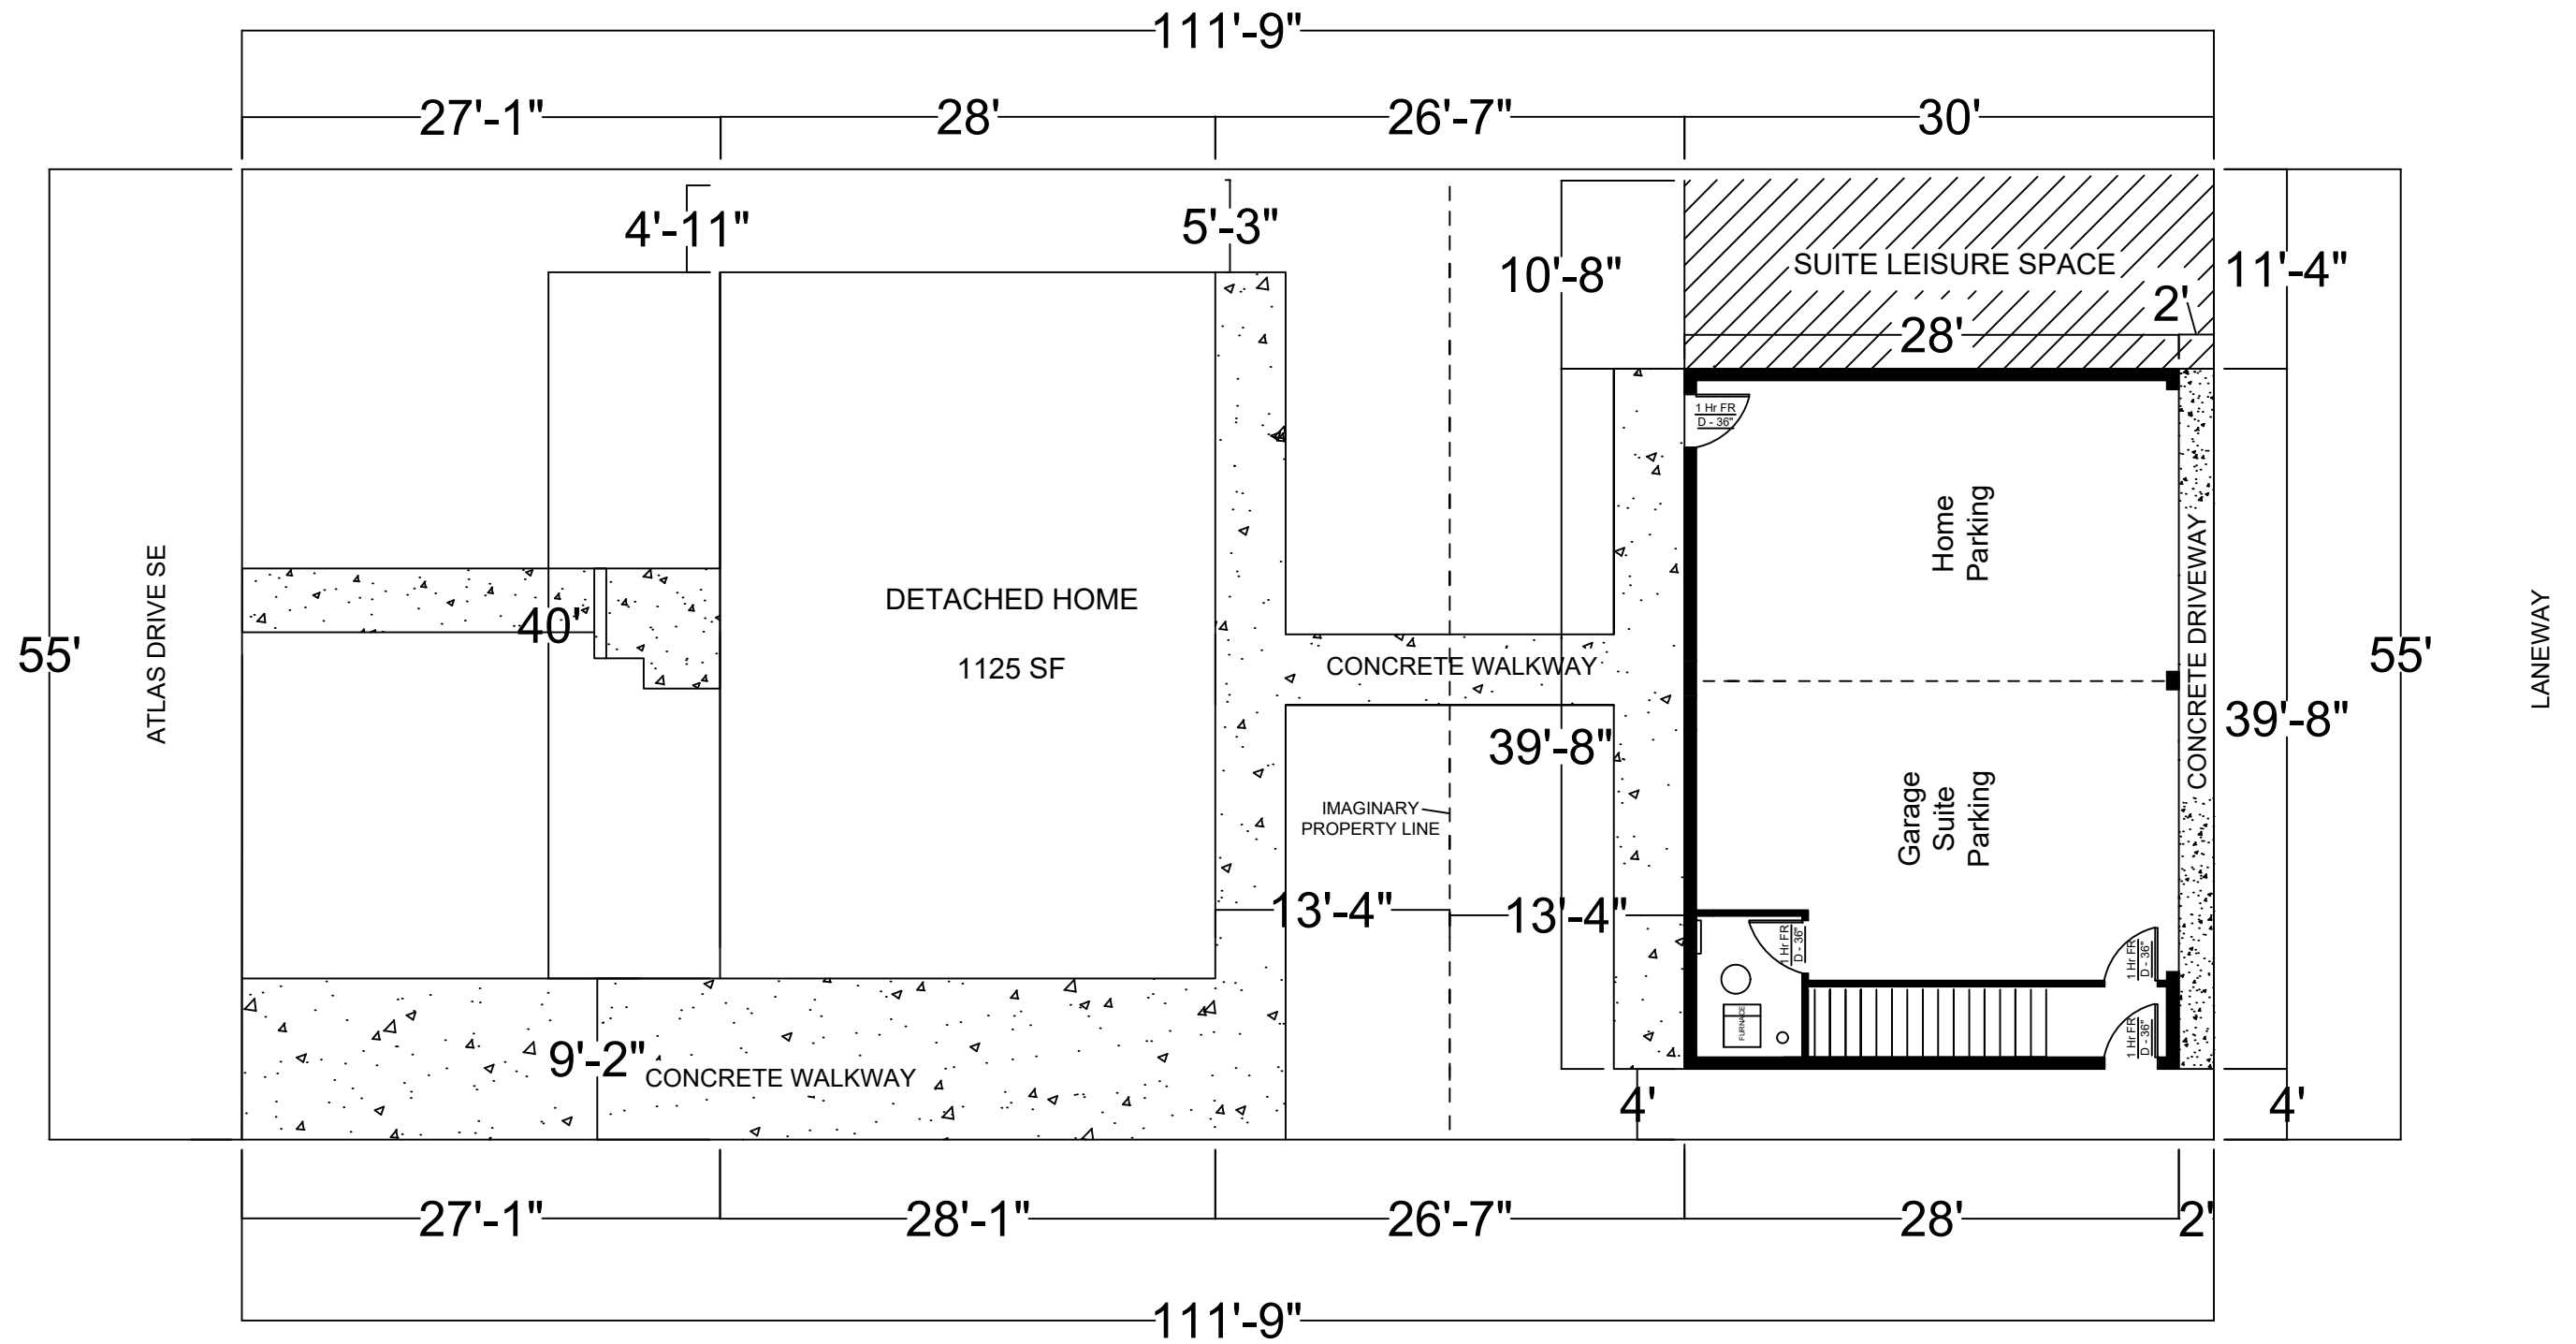

LOT 5


ADDRESS: 8523 Atlas Drive SE
Calgary AB

1 SITE PLAN
DP1 SCALE: 1:100

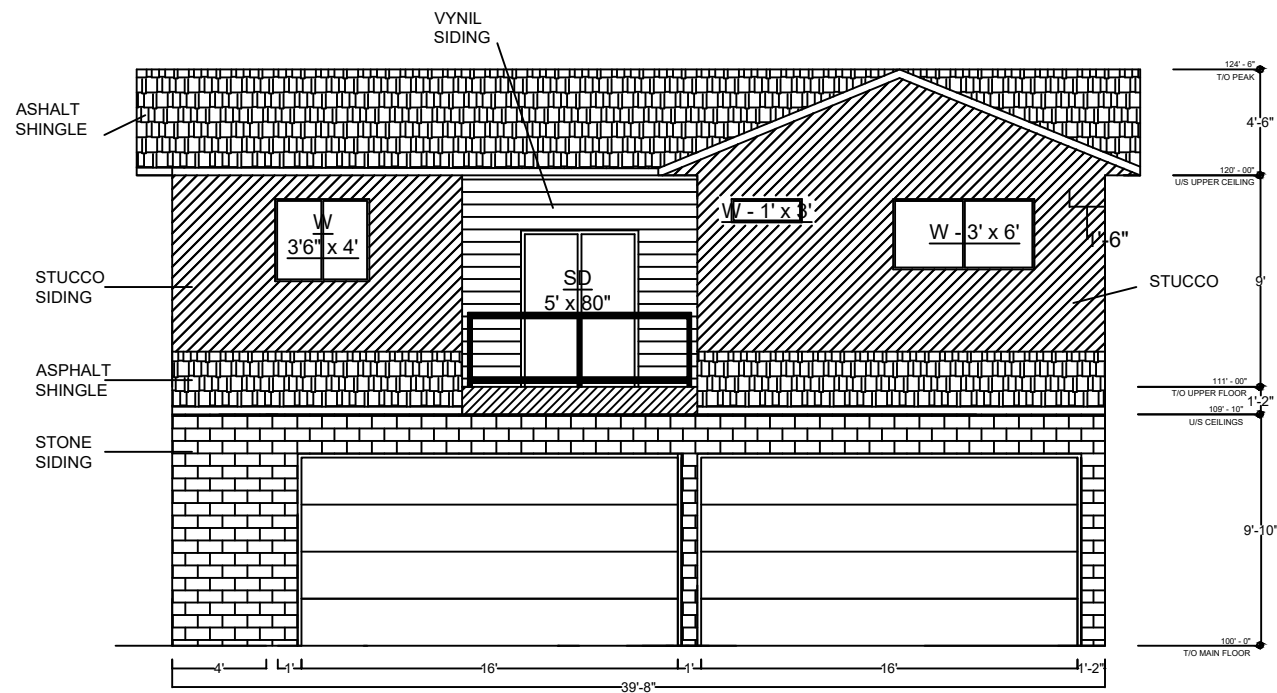

1 FRONT ELEVATION
DP2 SCALE: 1:100


Spacial Seperation Calculation	
Area of Exposed Building Face:	835 SF
Area of Glazed Opening:	68.33 SF
% of Unprotected Opening :	8.1%

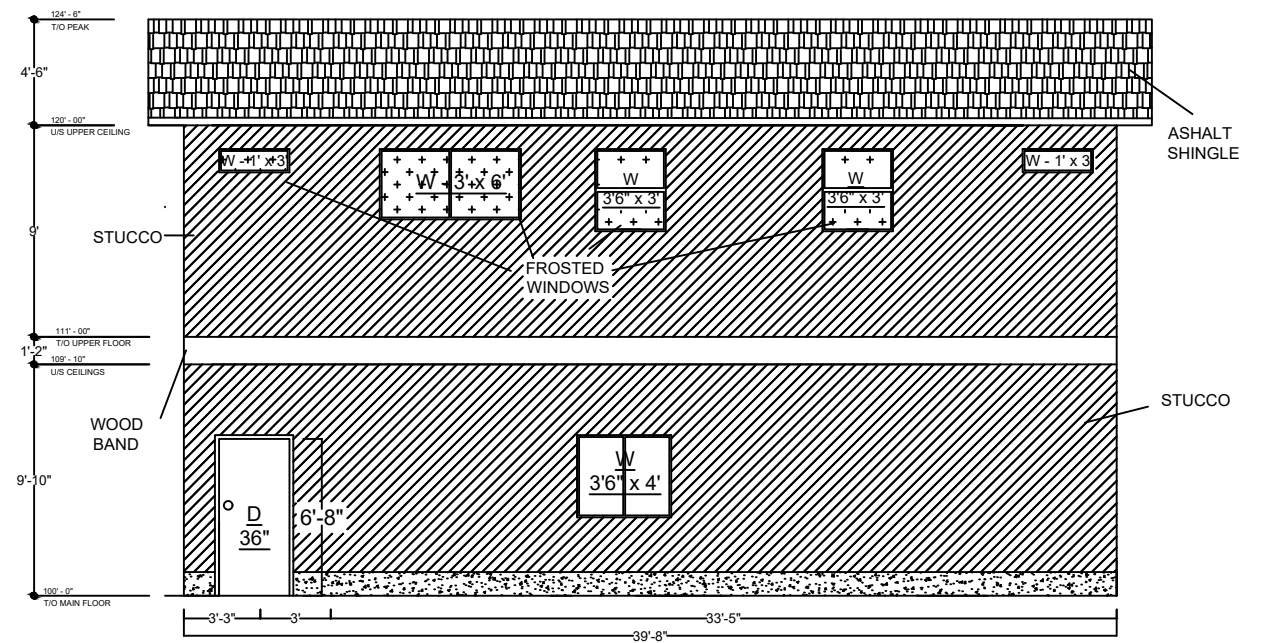

2 REAR ELEVATION
DP2 SCALE: 1:100

Spacial Seperation Calculation	
Area of Exposed Building Face:	793 SF
Area of Glazed Opening:	59 SF
% of Unprotected Opening :	7.44%

ADDRESS: 8523 Atlas Drive SE
Calgary AB

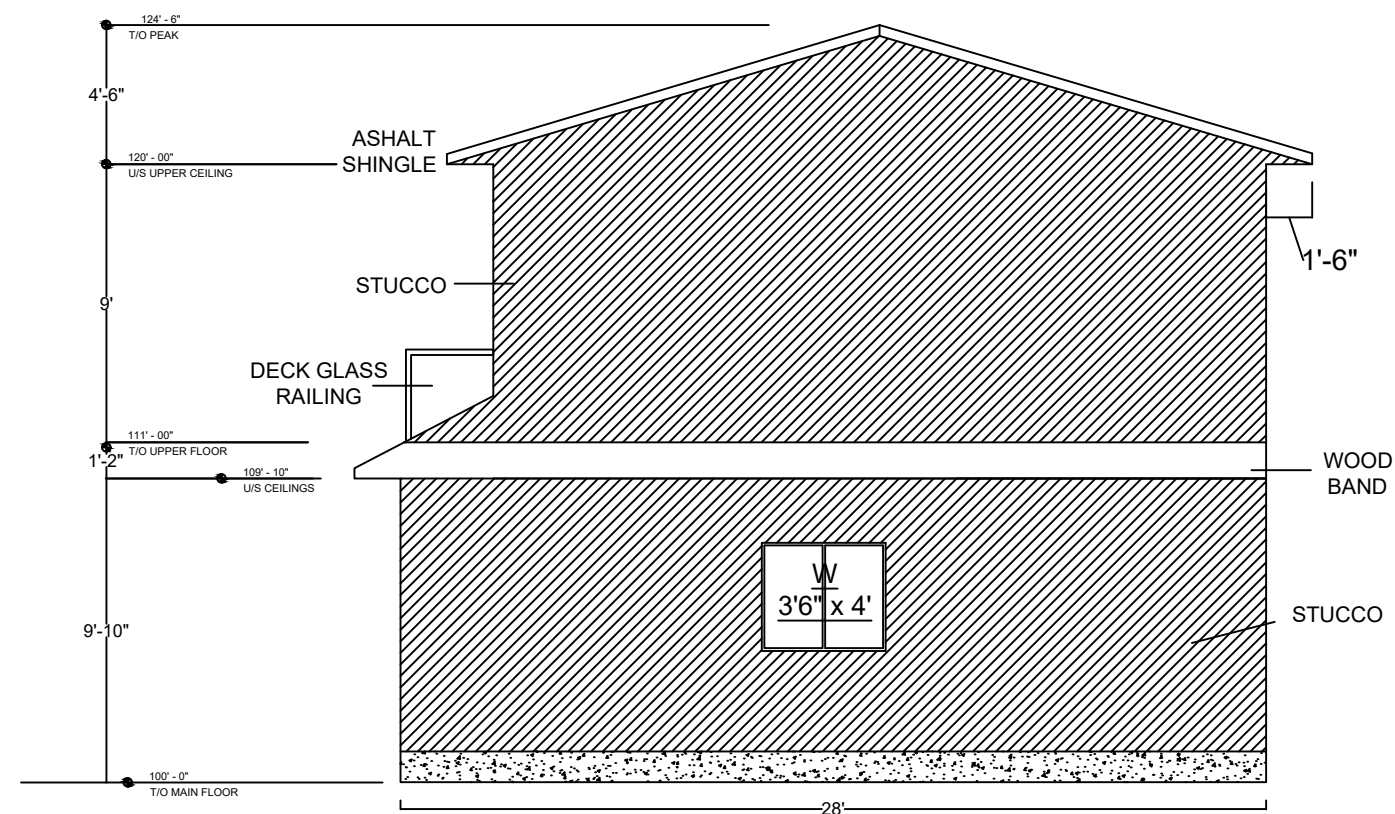


Spacial Seperation Calculation

Area of Exposed Building Face: 595 SF
Area of Glazed Opening: 14 SF
% of Unprotected Opening : **2.3%**

SIDE ELEVATION - FENCE
SCALE:

1
DP3

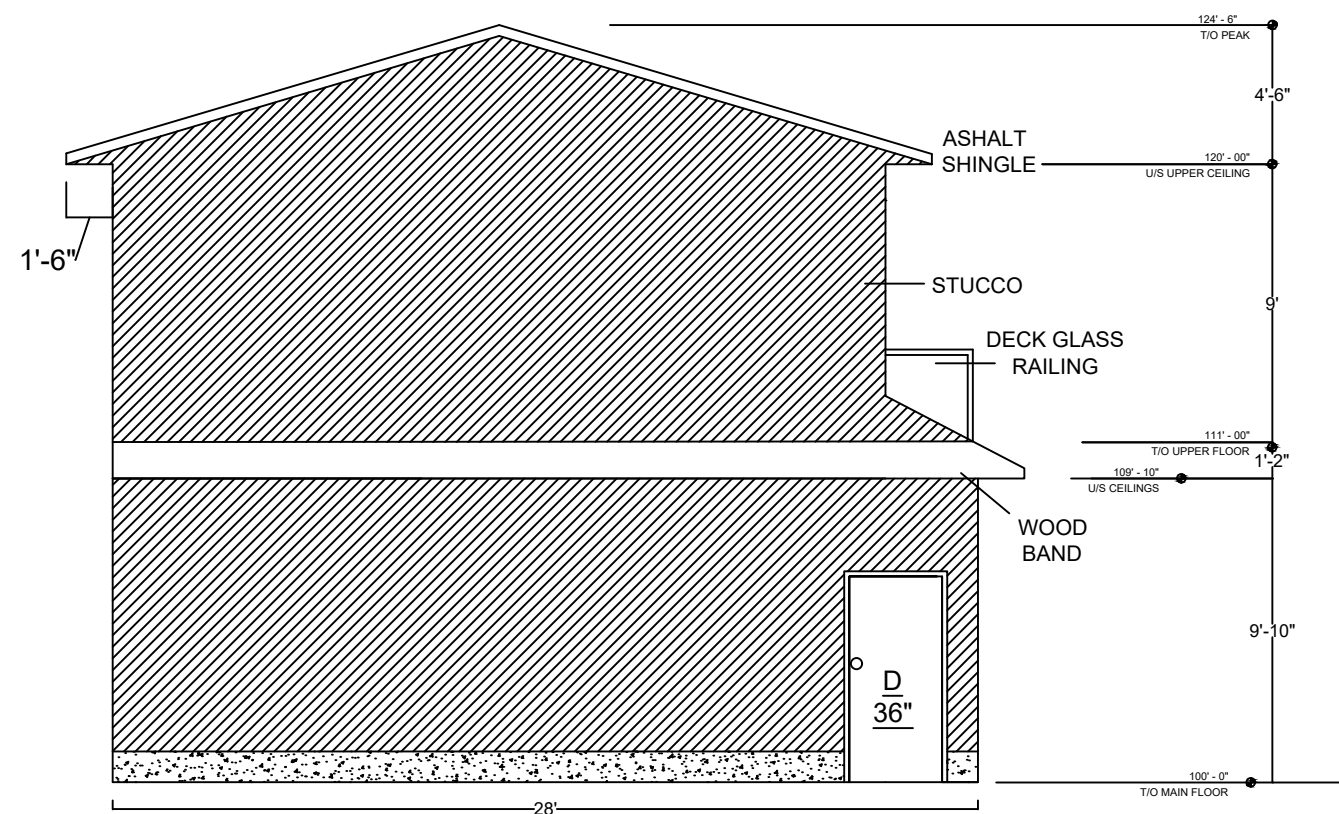


Spacial Seperation Calculation

Area of Exposed Building Face: 595 SF
Area of Glazed Opening: 0 SF
% of Unprotected Opening : **0%**


SIDE ELEVATION - YARD
SCALE:

2
DP3

ADDRESS: 8523 Atlas Drive SE
Calgary AB

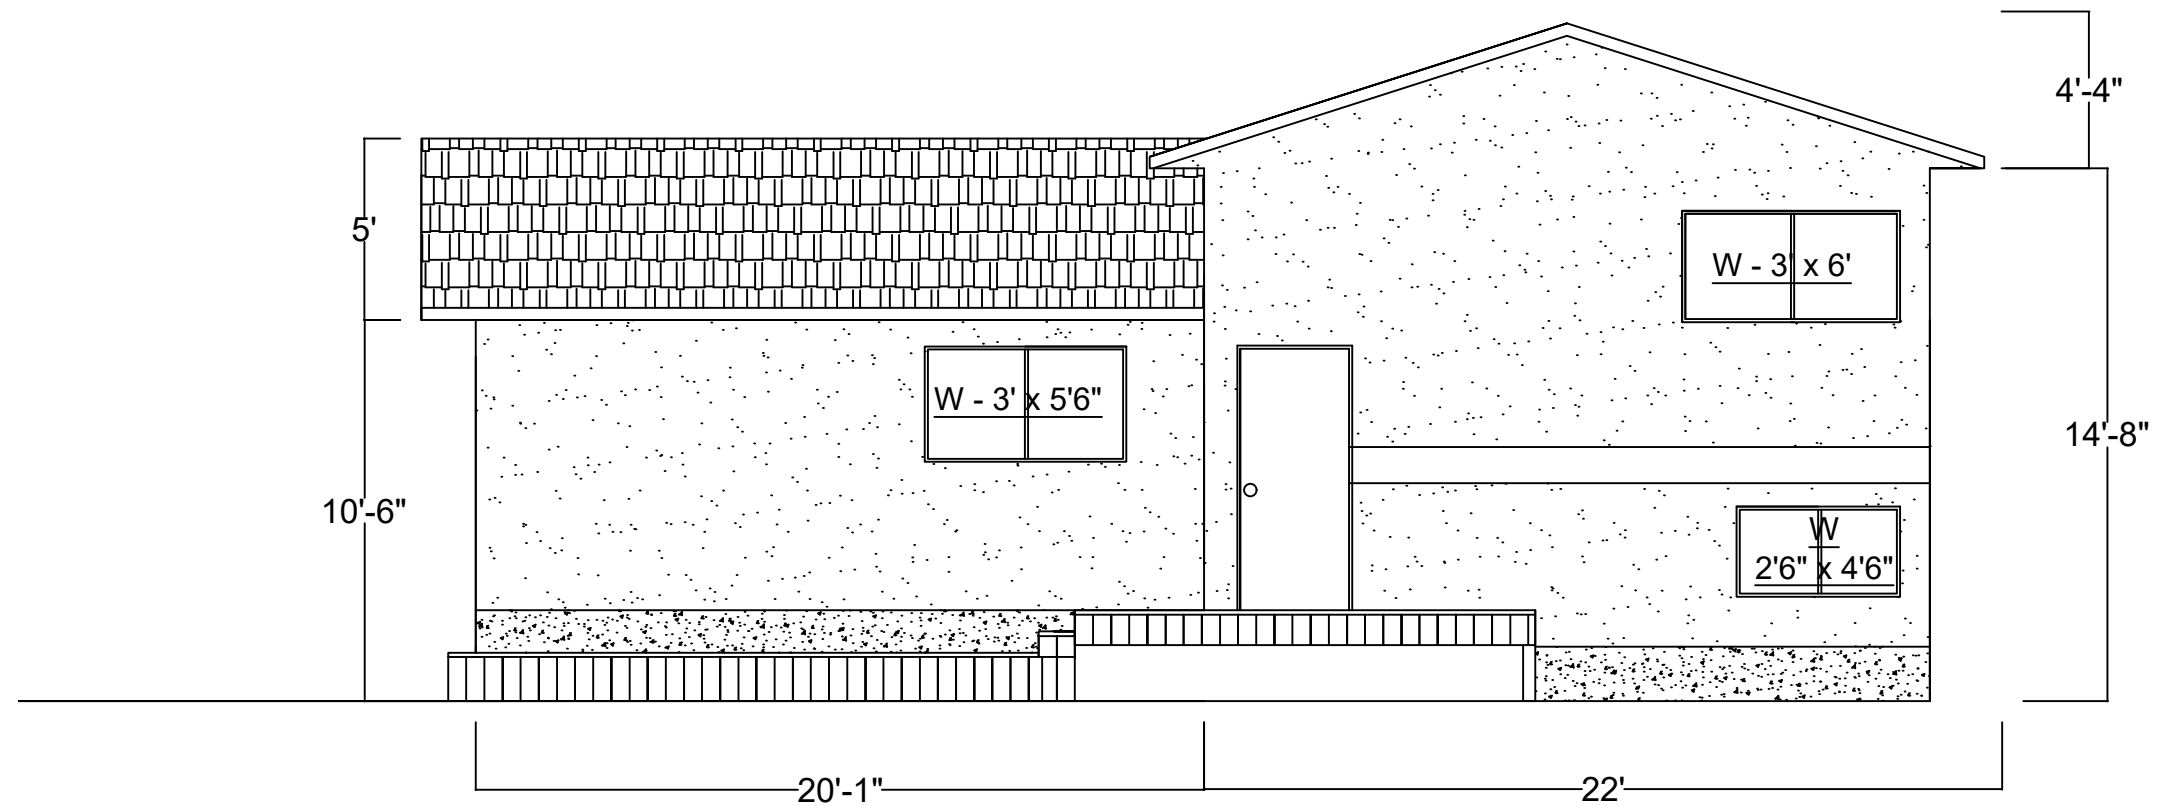

ADDRESS: 8523 Atlas Drive SE
Calgary AB

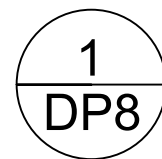

REAR ELEVATION - EXISTING HOME
SCALE: 1:50

Spacial Seperation Calculation

Area of Exposed Building Face: 545 SF
Area of Glazed Opening: 45.75 SF
% of Unprotected Opening : 8.39 %