PROJECT INFORMATION

- DRAWINGS ARE NOT TO BE SCALED
- ALL CONSTRUCTION METHODS AND SPECIFICATIONS SHALL CONFORM TO THE LATEST LOCAL BUILDING CODE
- BUILDER IS RESPONSIBLE TO CONFIRM ALL DIMENSIONS + INFORMATION ON DRAWINGS
- ANY DISCREPANCIES MUST BE REPORTED TO SDP FOR CONFIRMATION PRIOR TO THE COMMENCEMENT OF CONSTRUCTION
- **ALL LOAD BEARING DOOR AND WINDOW LINTELS ARE 2-2x10 #2 SPRUCE OR BETTER UNLESS OTHERWISE NOTED**
- ALL STRUCTURAL LUMBER IS TO BE #2 SPRUCE OR BETTER OR AS NOTED.
- ALL STUDS TO BE CONSTRUCTION GRADE SPRUCE OR BETTER.
- PROVIDE FULL END BEARING SUPPORT TO STRUCTURAL MEMBERS WHERE REQUIRED
- ALL EXTERIOR WOOD FRAMING, WOOD SLEEPERS, AND WOOD IN CONTACT WITH CONC. TO BE PRESSURE TREATED
- CONTRACTOR TO CALK AND FLASH OVER ALL EXTERIOR DOOR AND WINDOW LINTELS AS REQUIRED
- EXCEPT WHERE OTHERWISE NOTED ALL EXTERIOR DOORS TO BE 1-3/4" THK AND INTERIOR DOORS TO BE 1-3/8" THK

LEGAL ADDRESS:


PLAN: 2187V
BLOCK: 11
LOT: 5 & 6


PROPERTY INFORMATION:

LAND-USE DISTRICT	=	R-CG
YEAR OF CONSTRUCTION	=	2015
WALK-OUT	=	☑ YES / ☐ NO
FLOOD FRINGE *IF YES: DP REQ'D FOR EXTERIOR CHANGES *IF YES AND ADDITION: CHECK GFA	=	☐ YES / ☑ NO
AVPA *IF YES CHECK NEF FOR SUITES	=	☐ YES / ☑ NO
ZERO LOT LINE	=	☐ YES / ☑ NO
LANLESS LOT *IF YES: CHECK SETBACKS	=	☐ YES / ☑ NO
OVERHEAD POWER LINES *IF YES CHECK CLEARANCE ON BACKYARD SUITES	=	☐ YES / ☑ NO

PROPERTY INFORMATION (DEVELOPMENT PERMIT):

EXISTING CONTEXTUAL DWELLING *IF RELAXATION IDENTIFIED CHECK IF DWELLING IS CONTEXTUAL *RELAXATIONS ARE NOT PERMITTED ON CONTEXTUAL DWELLINGS	=	☐ YES / ☑ NO
PUBLIC TREES *IF YES: TREE PROTECTION PLAN REQUIRED	=	☑ YES / ☐ NO
ESCARPMENT *IF YES: REVIEW TITLE FOR COVENANTS	=	☐ YES / ☑ NO
NEW RETAINING WALLS (> 1.2m) *IF YES: SHOW ON SITE W/ GEODETICS	=	☐ YES / ☑ NO

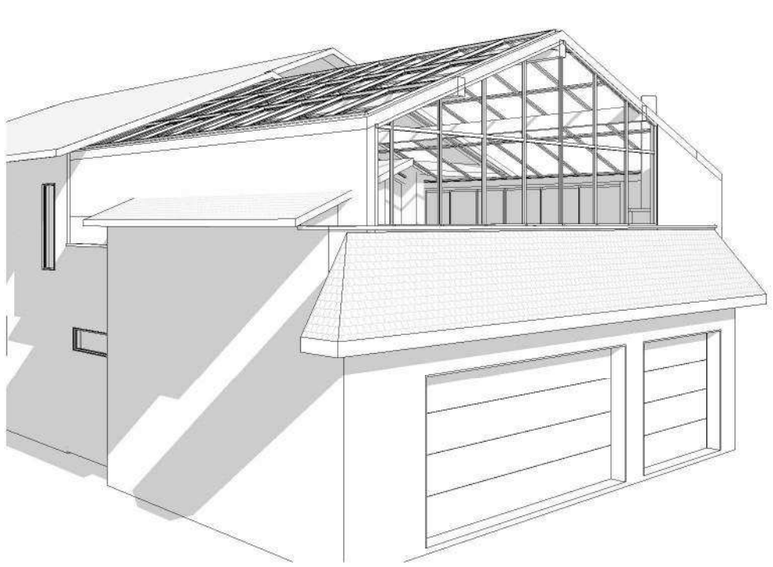

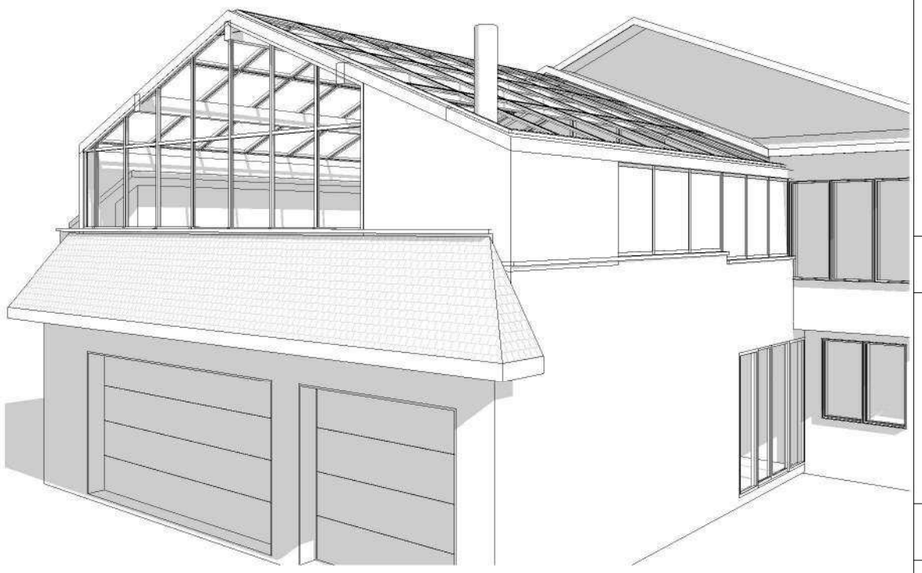

Drawing List

A0.0	Cover Sheet
A0.1	Drawing Legends
A0.2	Project Specific Notes
A1.0	Site Plan
A1.1	Public Tree's
A2.0	Floor Plan
A2.1	Roof Plan
A3.0	Elevations
A3.1	Elevations
A3.2	Elevations
A4.0	Sections

PROJECT SCOPE

- **SUNROOM**
- -
- -

RELAXATIONS

- -
- -
- -

CALGARY NOTE:
IF RELAXATION IDENTIFIED CONFIRM DWELLING IS NOT CONTEXTUAL

SEVEN DAY PERMITS • DRAFTING + DESIGN + PERMITS •

Email: rob@sevendaypermits.ca
Web: www.sevendaypermits.ca

THIS DRAWING IS AN INSTRUMENT OF SERVICE AND IS THE PROPERTY OF THE DESIGNER. IT MAY NOT BE REPRODUCED WITHOUT THE DESIGNERS PERMISSION, NOR WITHOUT THE DESIGNERS NAME ON THE REPRODUCTION IN WHOLE OR IN PART.

ALL WORK SHALL BE DONE IN ACCORDANCE WITH AND GOVERNED BY ALL CURRENT NATIONAL, PROVINCIAL AND LOCAL CODES AND REGULATIONS.

BUILDER OR OWNER IS RESPONSIBLE FOR CONTACTING DESIGNER PRIOR TO CONSTRUCTION IF THERE ARE DISCREPANCIES ON PLANS.

THIS DRAWING IS INVALID UNLESS CLEARLY INDICATED EITHER 'FOR BP SUBMISSION' OR 'FOR DP SUBMISSION'

IF P.ENG IS REQUIRED:

BUILDER/OWNER TO SEND PHOTOS OF ANY APPLICABLE ENGINEERED SCOPE:
INCLUDING (BUT NOT LIMITED TO):
- CONCRETE: REBAR + FORM WORK PRIOR TO POUR
- FRAMING: ENGINEERED BEAMS/LINTELS/POSTS/TALL WALLS/ETC.
- SCREW PILES: TORQUE REPORT
- SCREEN ROOMS + SUNROOMS: EXISTING STRUCTURE + CONNECTIONS

EMAIL PHOTOS TO THE ENGINEER THAT HAS STAMPED THESE PLANS
CONTACT SEVEN DAY PERMITS FOR ANY QUESTIONS.

GENERAL CONTRACTOR

FOUR SEASONS SUNROOMS & WINDOWS
INDEPENDENTLY OWNED AND OPERATED

ENGINEER

1411 9 STREET NW
CALGARY, AB

SUNROOM

2026-05-19 2:13:59 PM


Cover Sheet

Project : 2026-112DP

Scale:

Drawn By: RFC

A0.0

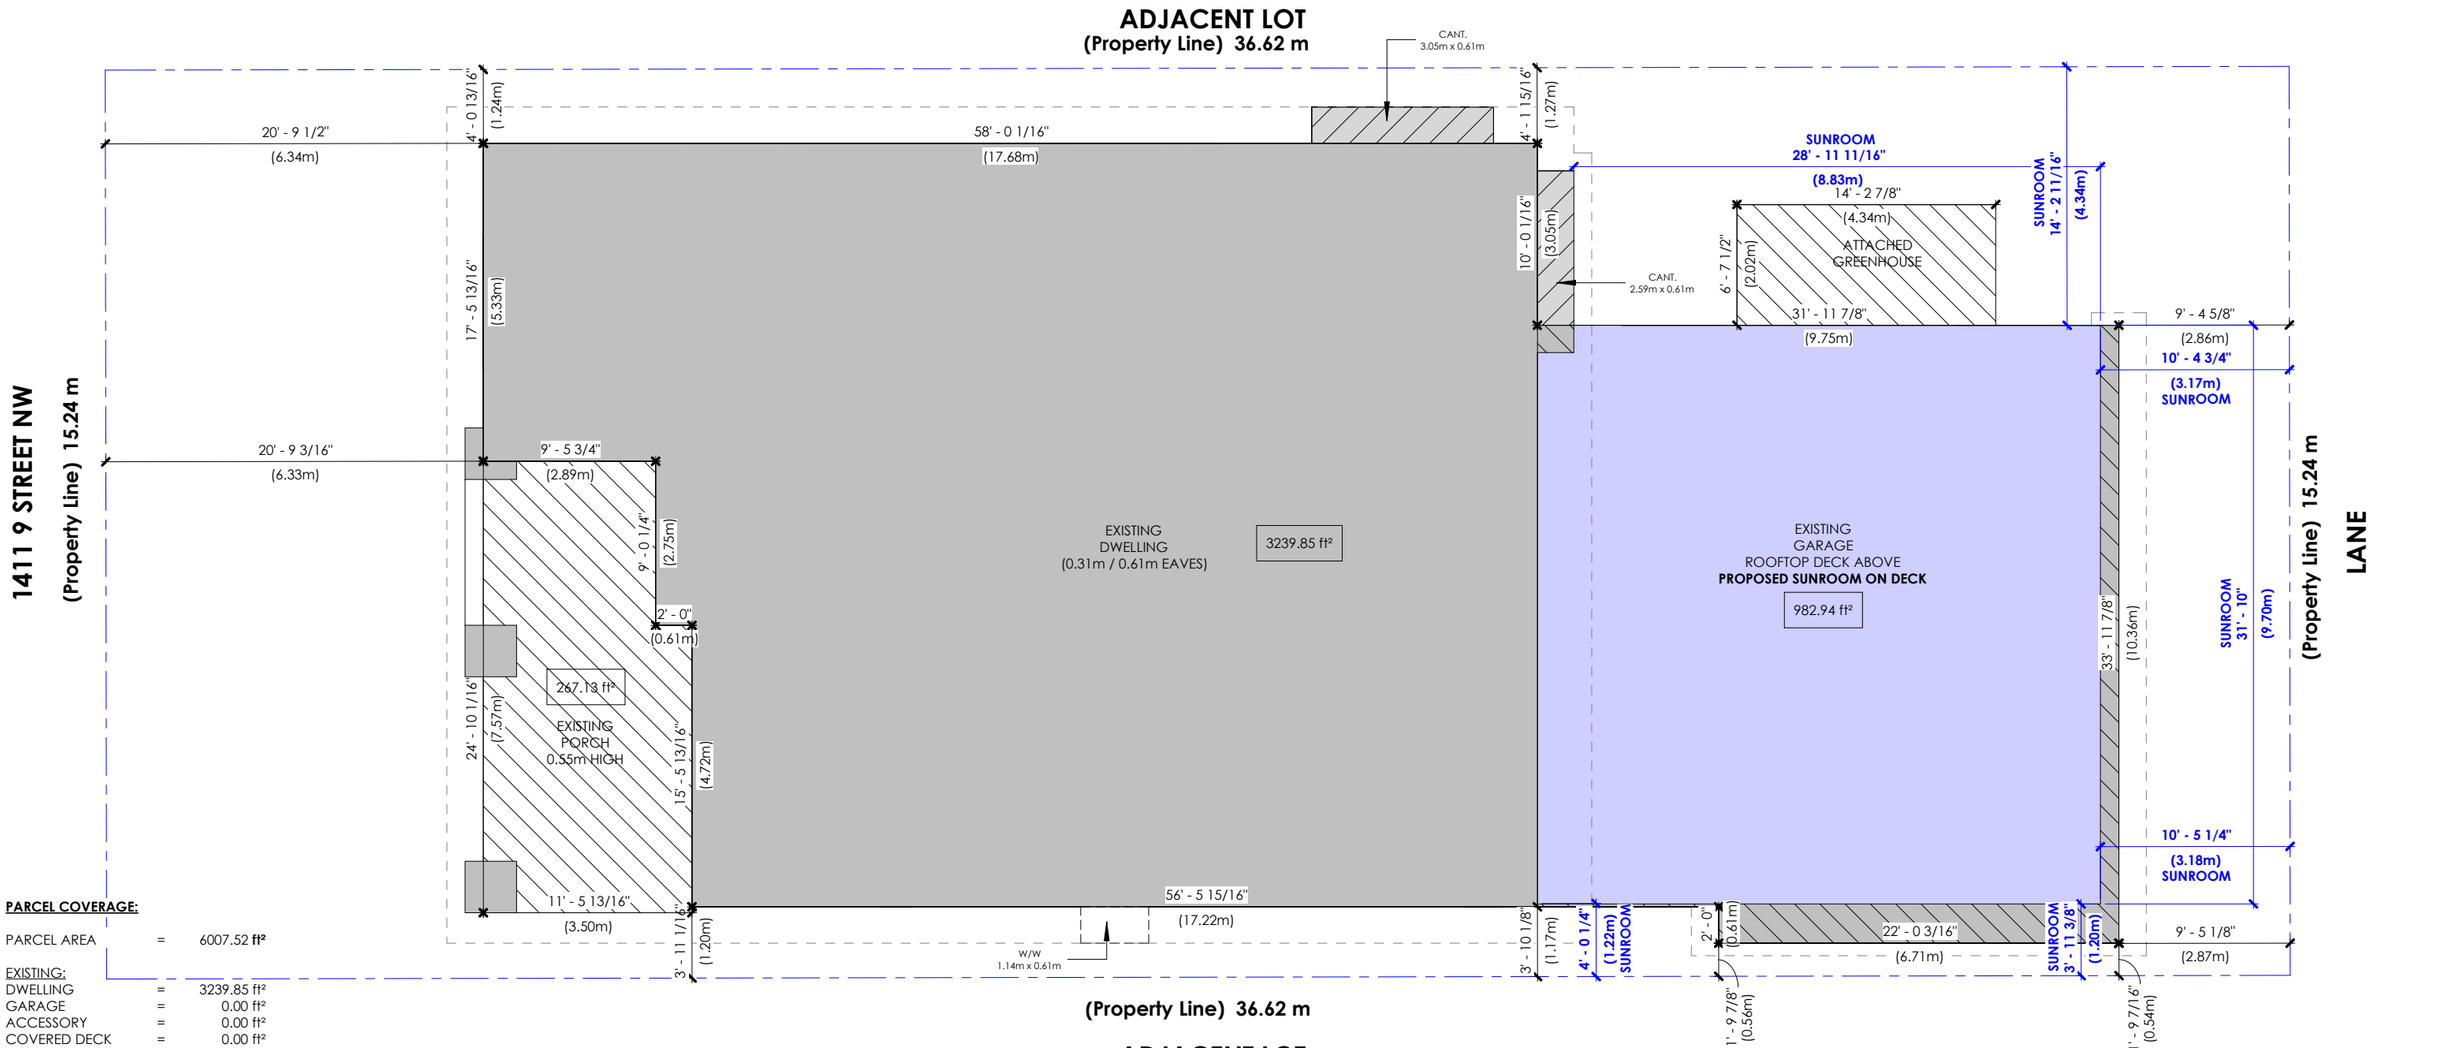

PARCEL COVERAGE:

PARCEL AREA	=	6007.52 **ft²**
EXISTING:		
DWELLING	=	3239.85 ft²
GARAGE	=	0.00 ft²
ACCESSORY	=	0.00 ft²
COVERED DECK	=	0.00 ft²
PORCH	=	267.13 ft²
BALCONY	=	0.00 ft²
PARKING STALLS	=	#0
EX. TOTAL	=	3239.85 ft²
EX. COVERAGE	=	53.93 %
BYLAW MAX (%)	=	45 %
REMAINING PERMITTED	=	-536.47 ft²

PROPOSED:

NEW AREA	=	**0.00 ft²** ← SUNROOM ON EX. GARAGE - NO CHANGE TO COVERAGE
NEW PARKING STALLS	=	**#0**
NEW PARKING AREA	=	**0 ft²**
NEW TOTAL AREA	=	**0.00 ft²**
NEW REMAINING	=	*0.00 ft²*
RELAXATION (%)	=	*0 %*
PARCEL COVERAGE	=	**0 %**

NOTE:
- *ALL MATERIAL STORAGE ON SITE*
- *SITE ACCESS FROM ROAD OR LANE AS APPLICABLE*
- ALL WINDOWS/DOOR EXISTING UNLESS OTHERWISE NOTED
- BUILDER TO CONFIRM ALL MEASUREMENTS PRIOR TO CONSTRUCTION
- BUILDER TO CONFIRM ROOF SLOPE AND HEEL HEIGHT PRIOR TO CONSTRUCTION (IF APPLICABLE)

NOTE:
PROPERTY LINE VALUES AND EXISTING SITE INFORMATION TO BE CONFIRMED PRIOR TO CONSTRUCTION. DIMENSIONS FOR THIS PLAN ACQUIRED FROM SUPPLIED RPR/SURVEY

1 Site
1 : 100

SEVEN DAY PERMITS • DRAFTING • DESIGN • PERMITS
EMAIL: ROB@SEVENDAYPERMITS.CA
WEB: WWW.SEVENDAYPERMITS.CA

THIS DRAWING IS AN INSTRUMENT OF SERVICE AND IS THE PROPERTY OF THE DESIGNER. IT MAY NOT BE REPRODUCED WITHOUT THE DESIGNERS PERMISSION, NOR WITHOUT THE DESIGNERS NAME ON THE REPRODUCTION IN WHOLE OR IN PART.

ALL WORK SHALL BE DONE IN ACCORDANCE WITH AND GOVERNED BY ALL CURRENT NATIONAL, PROVINCIAL AND LOCAL CODES AND REGULATIONS.

BUILDER OR OWNER IS RESPONSIBLE FOR CONTACTING DESIGNER PRIOR TO CONSTRUCTION IF THERE ARE DISCREPANCIES ON PLANS.

THIS DRAWING IS INVALID UNLESS CLEARLY INDICATED EITHER 'FOR BP SUBMISSION' OR 'FOR DP SUBMISSION'

IF P.ENG IS REQUIRED:

BUILDER/OWNER TO SEND PHOTOS OF ANY APPLICABLE ENGINEERED SCOPE: INCLUDING (BUT NOT LIMITED TO):
- CONCRETE: REBAR + FORM WORK PRIOR TO POUR
- FRAMING: ENGINEERED BEAMS/LINTELS/POSTS/TALL WALLS/ETC.
- SCREW PILES: TORQUE REPORT
- SCREEN ROOMS + SUNROOMS: EXISTING STRUCTURE + CONNECTIONS

EMAIL PHOTOS TO THE ENGINEER THAT HAS STAMPED THESE PLANS
CONTACT SEVEN DAY PERMITS FOR ANY QUESTIONS.

ENGINEER

GENERAL CONTRACTOR

FOUR SEASONS SUNROOMS & WINDOWS
INDEPENDENTLY OWNED AND OPERATED

1411 9 STREET NW
CALGARY, AB


SUNROOM

2026-05-19 2:14:00 PM

Site Plan

Project :	2026-112DP
Scale:	1 : 100
Drawn By:	RFC

A1.0

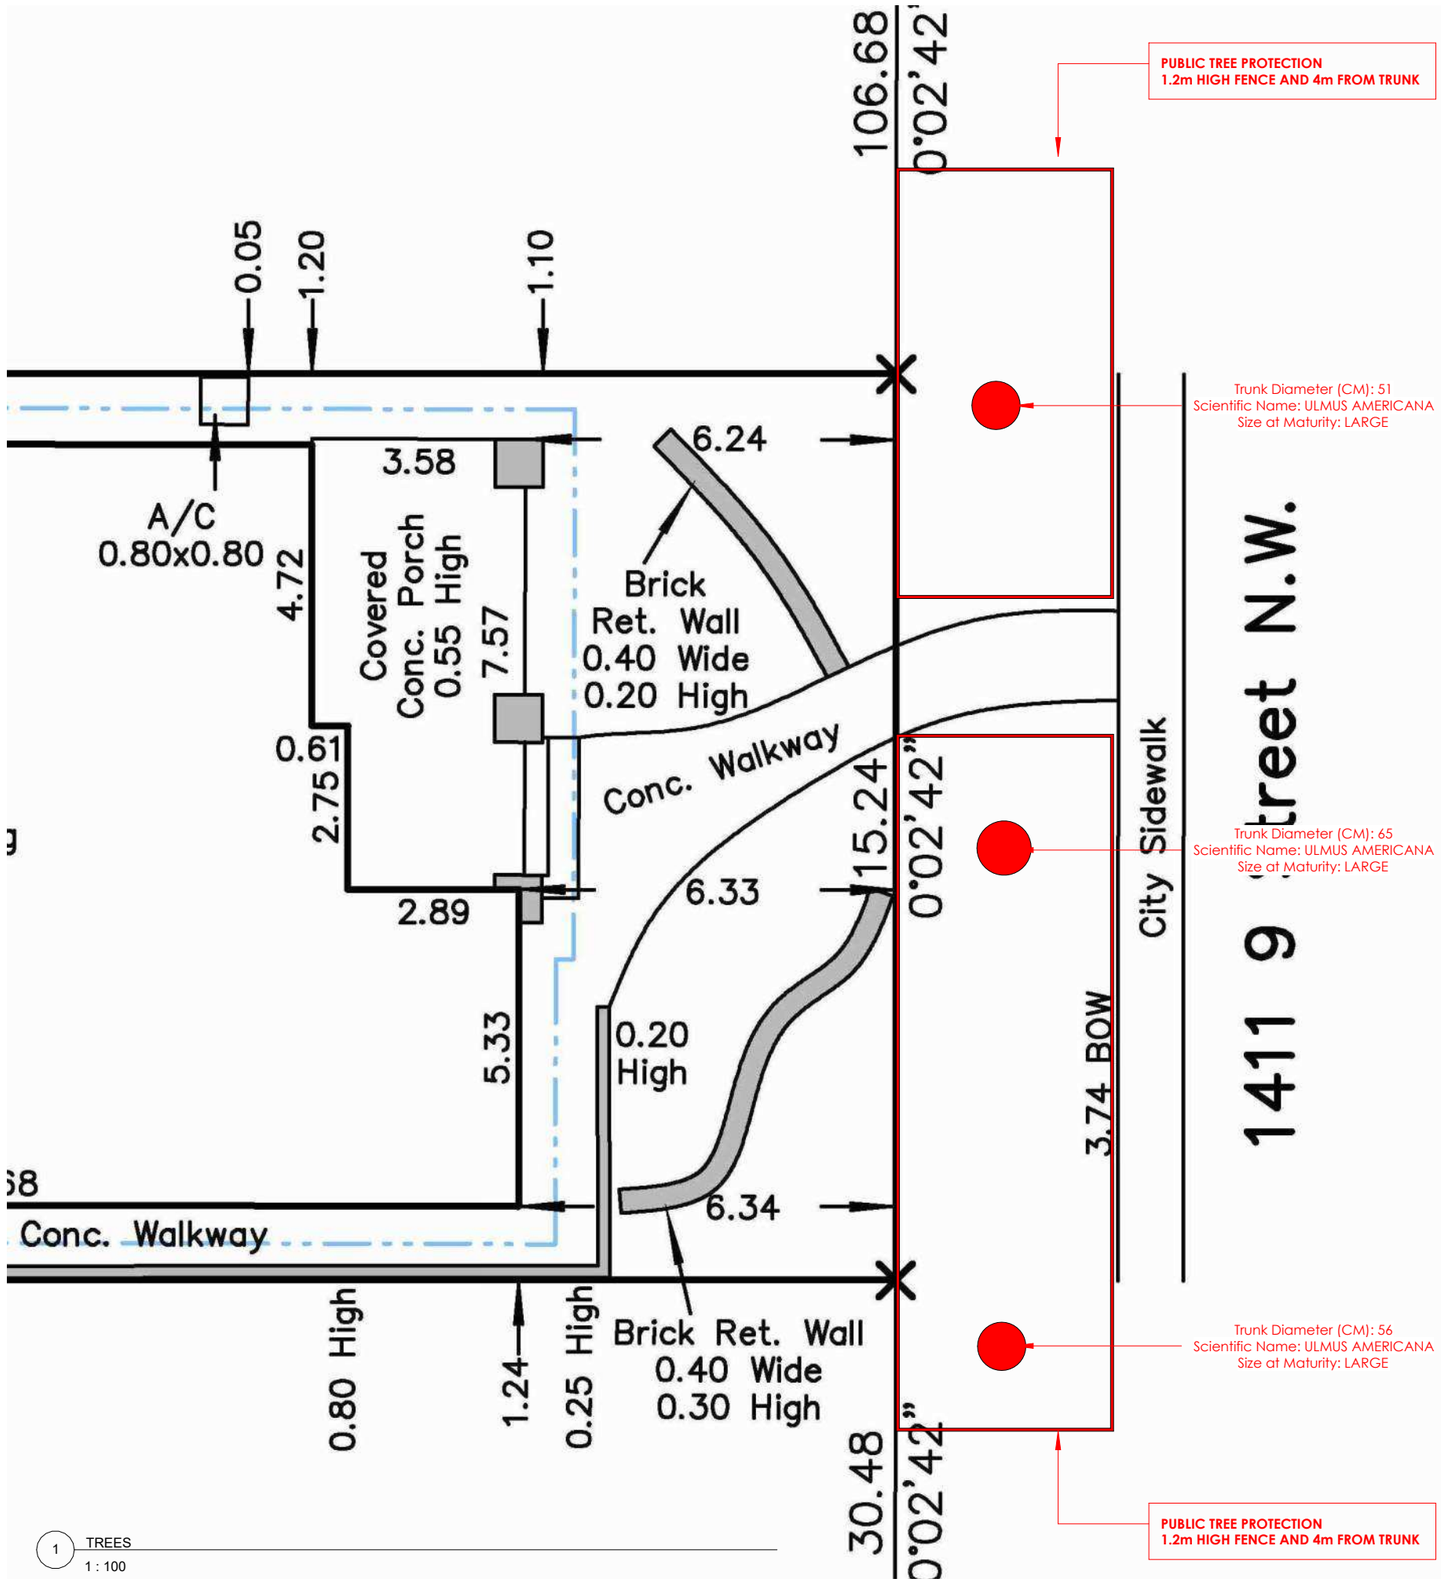

1 TREES
1 : 100

SEVEN DAY PERMITS
DRAFTING + DESIGN + PERMITS

Email: rob@sevendaypermits.ca
Web: www.sevendaypermits.ca

THIS DRAWING IS AN INSTRUMENT OF SERVICE AND IS THE PROPERTY OF THE DESIGNER. IT MAY NOT BE REPRODUCED WITHOUT THE DESIGNERS PERMISSION, NOR WITHOUT THE DESIGNERS NAME ON THE REPRODUCTION IN WHOLE OR IN PART.

ALL WORK SHALL BE DONE IN ACCORDANCE WITH AND GOVERNED BY ALL CURRENT NATIONAL, PROVINCIAL AND LOCAL CODES AND REGULATIONS.

BUILDER OR OWNER IS RESPONSIBLE FOR CONTACTING DESIGNER PRIOR TO CONSTRUCTION IF THERE ARE DISCREPANCIES ON PLANS.

THIS DRAWING IS INVALID UNLESS CLEARLY INDICATED EITHER 'FOR BP SUBMISSION' OR 'FOR DP SUBMISSION'

IF P.ENG IS REQUIRED:

BUILDER/OWNER TO SEND PHOTOS OF ANY APPLICABLE ENGINEERED SCOPE:
INCLUDING (BUT NOT LIMITED TO):
- CONCRETE: REBAR + FORM WORK PRIOR TO POUR
- FRAMING: ENGINEERED BEAMS/LINTELS/POSTS/TALL WALLS/ETC.
- SCREW PILES: TORQUE REPORT
- SCREEN ROOMS + SUNROOMS: EXISTING STRUCTURE + CONNECTIONS

EMAIL PHOTOS TO THE ENGINEER THAT HAS STAMPED THESE PLANS
CONTACT SEVEN DAY PERMITS FOR ANY QUESTIONS.

GENERAL CONTRACTOR

FOUR SEASONS SUNROOMS & WINDOWS
INDEPENDENTLY OWNED AND OPERATED

ENGINEER

1411 9 STREET NW
CALGARY, AB

SUNROOM

2026-05-19 2:14:02 PM


Public Tree's

Project :	2026-112DP
Scale:	1 : 100
Drawn By:	RFC

A1.1

ALL WINDOWS/DOOR EXISTING UNLESS OTHERWISE NOTED

BUILDER: CONFIRM MEASUREMENTS PRIOR TO CONSTRUCTION AND NOTIFY SDP OF ANY DISCREPANCIES

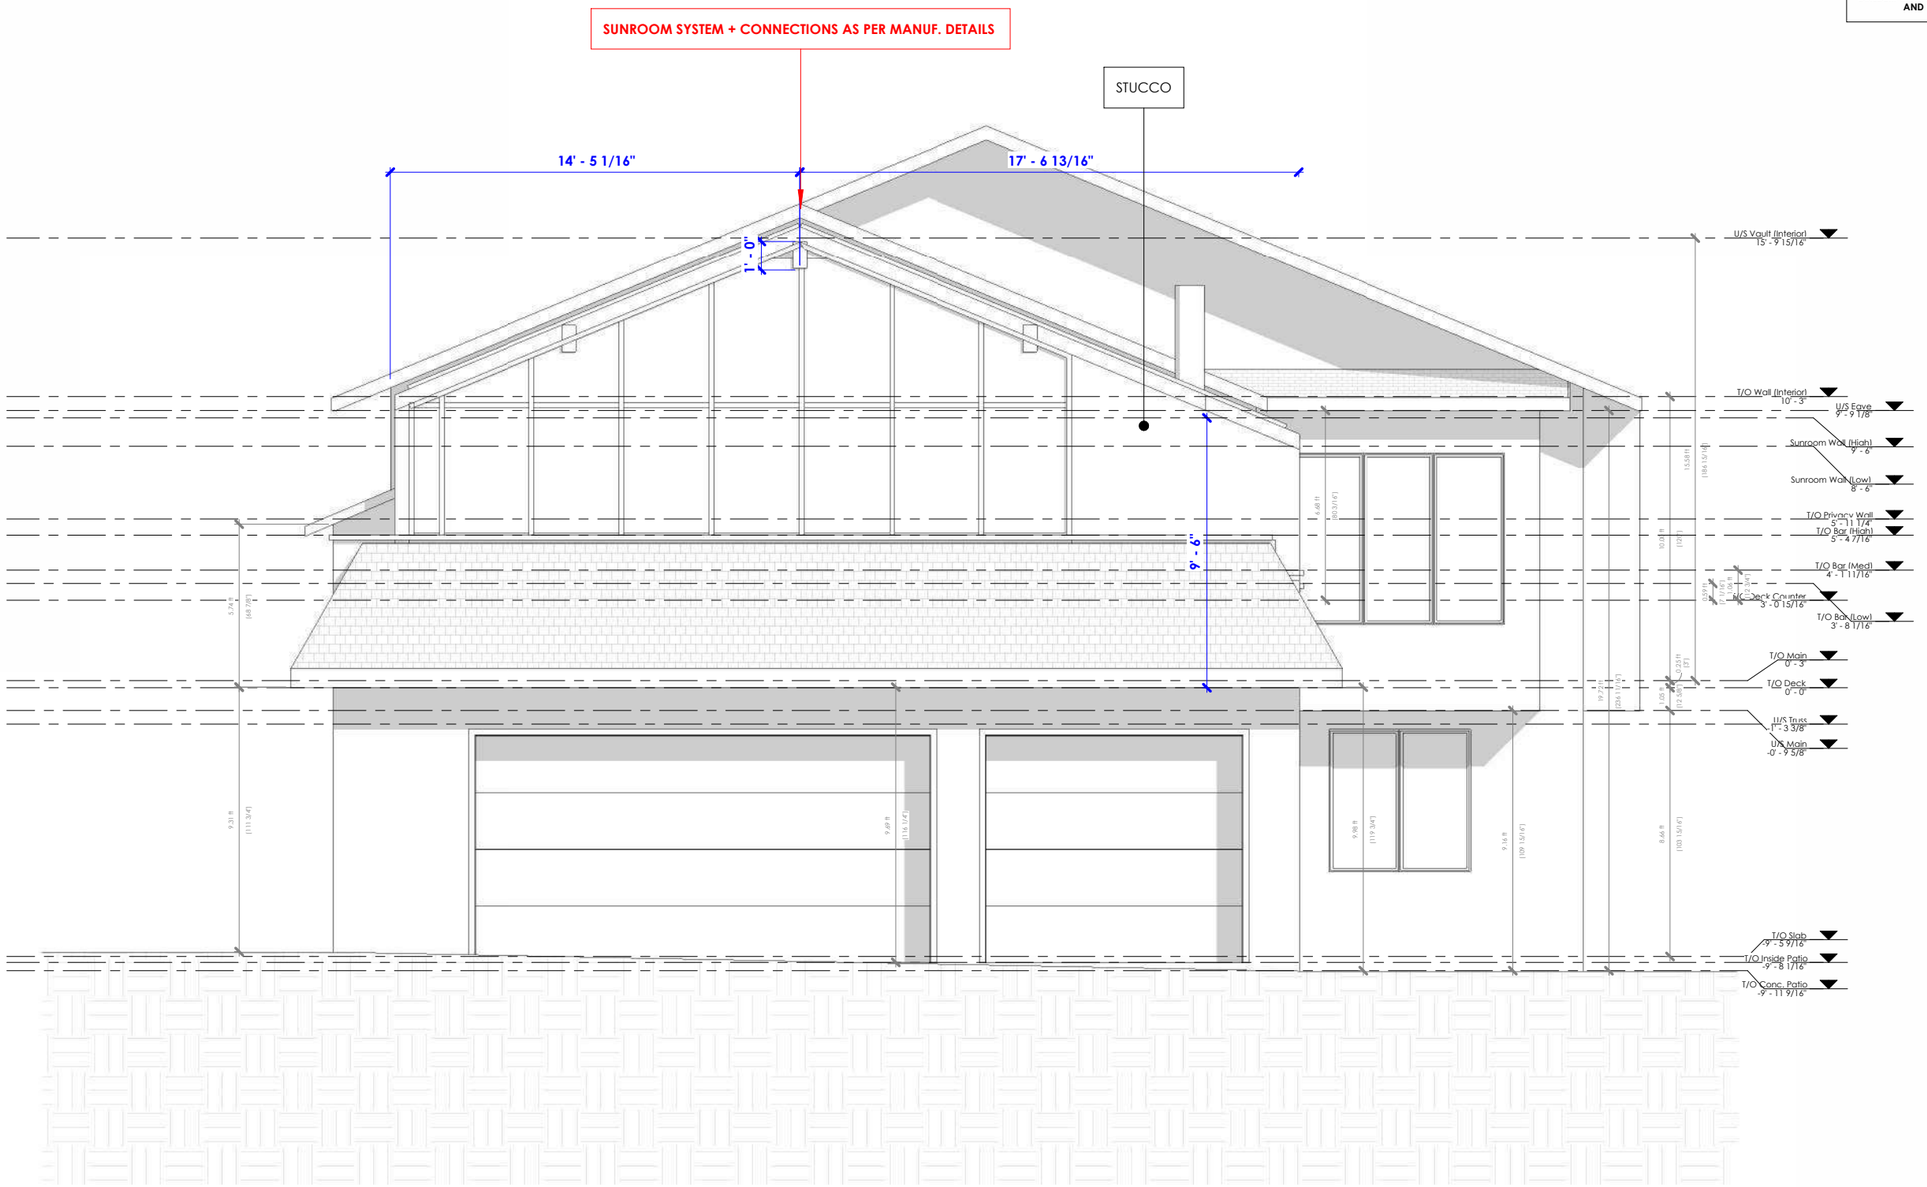

1 Rear Elevation
3/16" = 1'-0"

SEVEN DAY PERMITS • DRAFTING • DESIGN • PERMITS •
EMAIL: ROB@SEVENDAYPERMITS.CA
WEB: WWW.SEVENDAYPERMITS.CA

THIS DRAWING IS AN INSTRUMENT OF SERVICE AND IS THE PROPERTY OF THE DESIGNER. IT MAY NOT BE REPRODUCED WITHOUT THE DESIGNERS PERMISSION, NOR WITHOUT THE DESIGNERS NAME ON THE REPRODUCTION IN WHOLE OR IN PART.

ALL WORK SHALL BE DONE IN ACCORDANCE WITH AND GOVERNED BY ALL CURRENT NATIONAL, PROVINCIAL AND LOCAL CODES AND REGULATIONS.

BUILDER OR OWNER IS RESPONSIBLE FOR CONTACTING DESIGNER PRIOR TO CONSTRUCTION IF THERE ARE DISCREPANCIES ON PLANS.

THIS DRAWING IS INVALID UNLESS CLEARLY INDICATED EITHER 'FOR BP SUBMISSION' OR 'FOR DP SUBMISSION'

IF P.ENG IS REQUIRED:

BUILDER/OWNER TO SEND PHOTOS OF ANY APPLICABLE ENGINEERED SCOPE: INCLUDING (BUT NOT LIMITED TO):
- CONCRETE: REBAR + FORM WORK PRIOR TO POUR
- FRAMING: ENGINEERED BEAMS/LINTELS/POSTS/TALL WALLS/ETC.
- SCREW PILES: TORQUE REPORT
- SCREEN ROOMS + SUNROOMS: EXISTING STRUCTURE + CONNECTIONS

EMAIL PHOTOS TO THE ENGINEER THAT HAS STAMPED THESE PLANS
CONTACT SEVEN DAY PERMITS FOR ANY QUESTIONS.

ENGINEER

GENERAL CONTRACTOR

FOUR SEASONS SUNROOMS & WINDOWS
INDEPENDENTLY OWNED AND OPERATED

1411 9 STREET NW
CALGARY, AB

SUNROOM

2026-05-19 2:14:04 PM

Elevations

Project :	2026-112DP
Scale:	3/16" = 1'-0"
Drawn By:	RFC


A3.0

ALL WINDOWS/DOOR EXISTING UNLESS OTHERWISE NOTED

BUILDER: CONFIRM MEASUREMENTS PRIOR TO CONSTRUCTION AND NOTIFY SDP OF ANY DISCREPANCIES

SOLID PANEL (SP) = NOT GLAZED OPENING

NOTE: SUNROOM HAS SOLID WALLS - NO NEW GLAZING

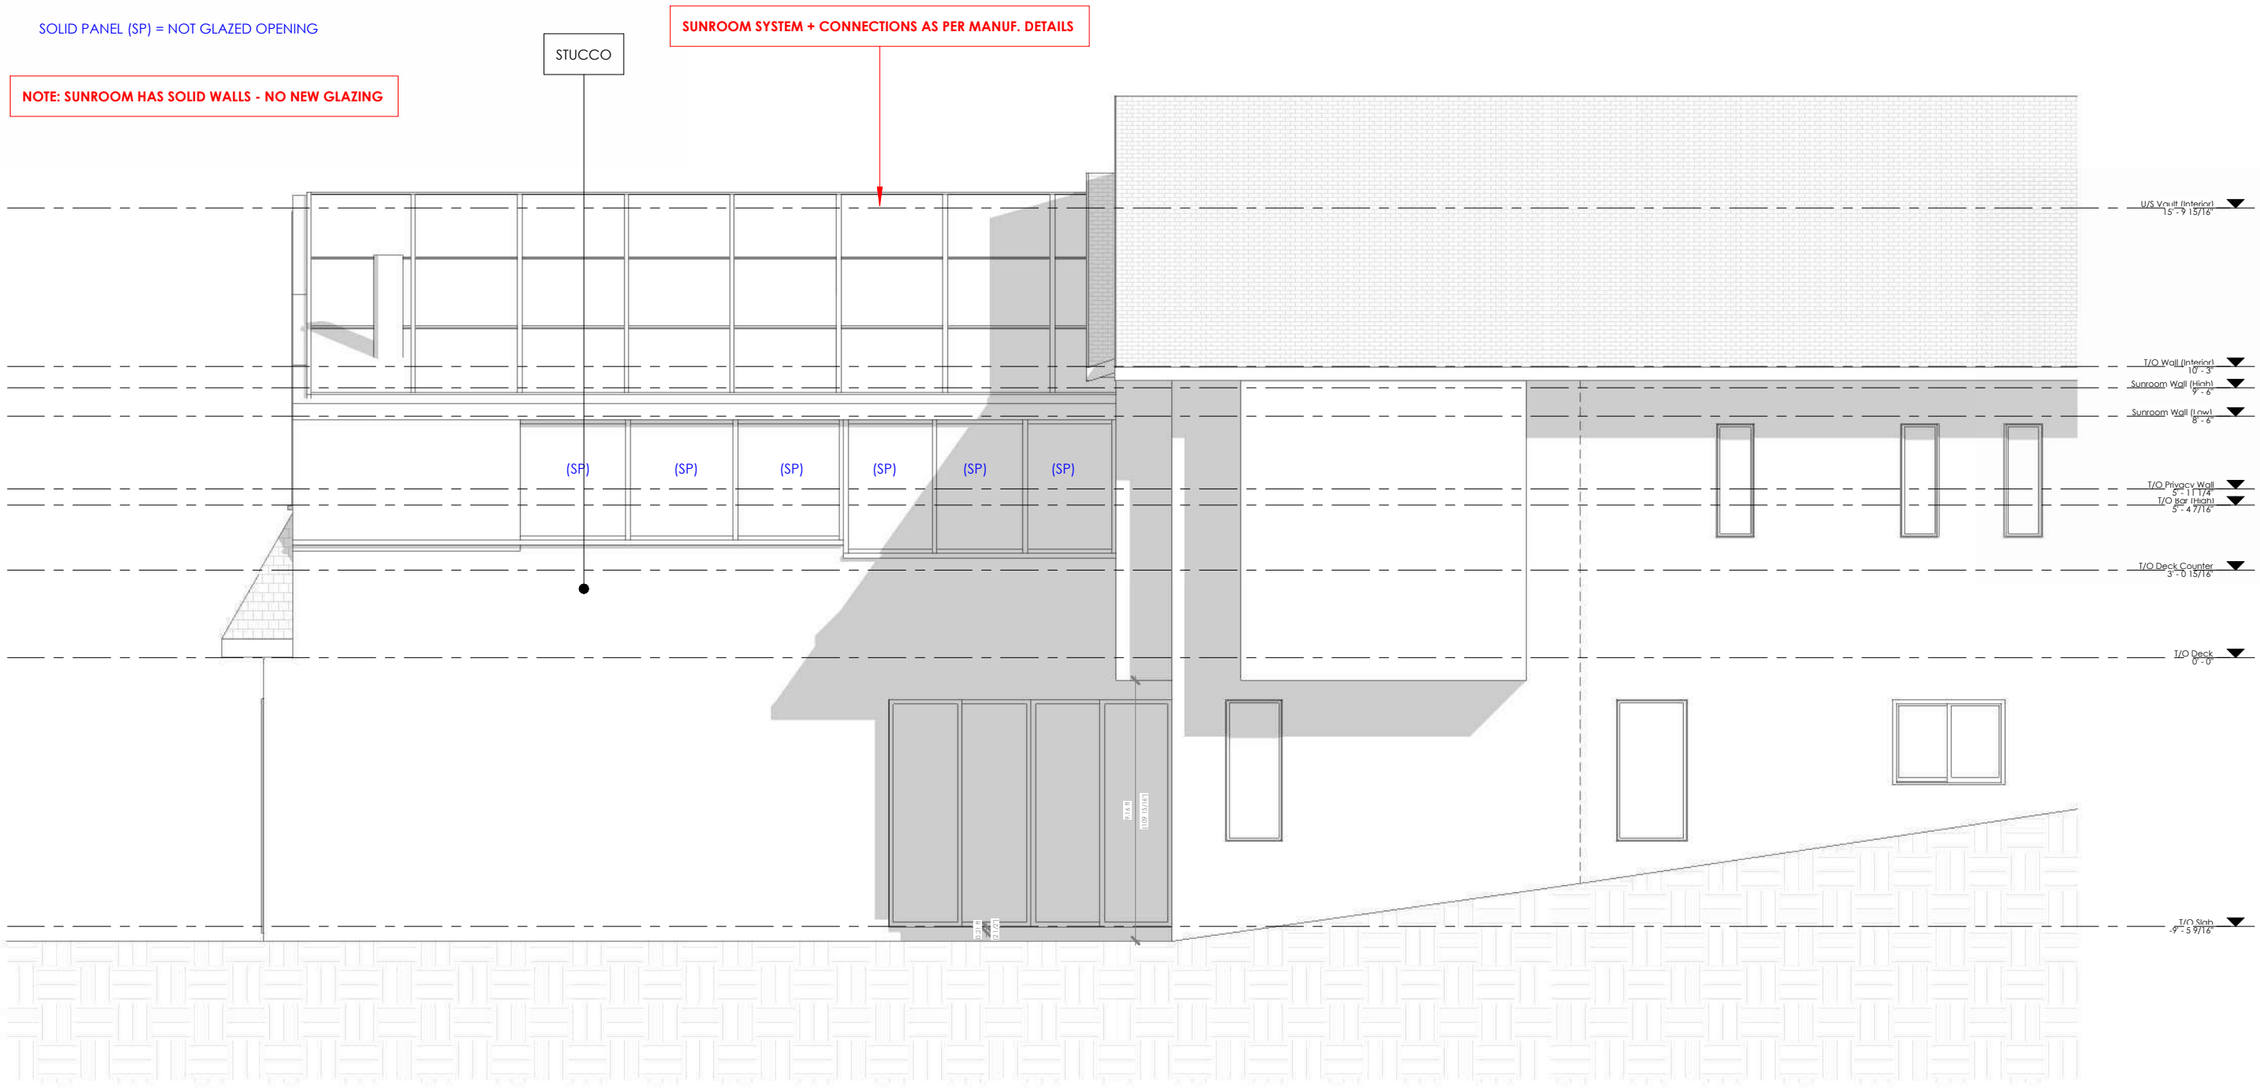

1 Left Elevation

3/16" = 1'-0"

SEVEN DAY PERMITS • DRAFTING + DESIGN + PERMITS •

EMAIL: ROB@SEVENDAYPERMITS.CA
WEB: WWW.SEVENDAYPERMITS.CA

THIS DRAWING IS AN INSTRUMENT OF SERVICE AND IS THE PROPERTY OF THE DESIGNER. IT MAY NOT BE REPRODUCED WITHOUT THE DESIGNERS PERMISSION, NOR WITHOUT THE DESIGNERS NAME ON THE REPRODUCTION IN WHOLE OR IN PART.

ALL WORK SHALL BE DONE IN ACCORDANCE WITH AND GOVERNED BY ALL CURRENT NATIONAL, PROVINCIAL AND LOCAL CODES AND REGULATIONS.

BUILDER OR OWNER IS RESPONSIBLE FOR CONTACTING DESIGNER PRIOR TO CONSTRUCTION IF THERE ARE DISCREPANCIES ON PLANS.

THIS DRAWING IS INVALID UNLESS CLEARLY INDICATED EITHER 'FOR BP SUBMISSION' OR 'FOR DP SUBMISSION'

IF P.ENG IS REQUIRED:

BUILDER/OWNER TO SEND PHOTOS OF ANY APPLICABLE ENGINEERED SCOPE: INCLUDING (BUT NOT LIMITED TO):
- CONCRETE: REBAR + FORM WORK PRIOR TO POUR
- FRAMING: ENGINEERED BEAMS/LINTELS/POSTS/TALL WALLS/ETC.
- SCREW PILES: TORQUE REPORT
- SCREEN ROOMS + SUNROOMS: EXISTING STRUCTURE + CONNECTIONS

EMAIL PHOTOS TO THE ENGINEER THAT HAS STAMPED THESE PLANS
CONTACT SEVEN DAY PERMITS FOR ANY QUESTIONS.

ENGINEER

GENERAL CONTRACTOR

FOUR SEASONS SUNROOMS & WINDOWS
INDEPENDENTLY OWNED AND OPERATED

1411 9 STREET NW
CALGARY, AB

SUNROOM

2026-05-19 2:14:05 PM

Elevations	
Project :	2026-112DP
Scale:	3/16" = 1'-0"
Drawn By:	RFC

A3.1


ALL WINDOWS/DOOR EXISTING UNLESS OTHERWISE NOTED

BUILDER: CONFIRM MEASUREMENTS PRIOR TO CONSTRUCTION AND NOTIFY SDP OF ANY DISCREPANCIES

SUNROOM SYSTEM + CONNECTIONS AS PER MANUF. DETAILS

STUCCO

NOTE: SUNROOM HAS SOLID WALLS - NO NEW GLAZING

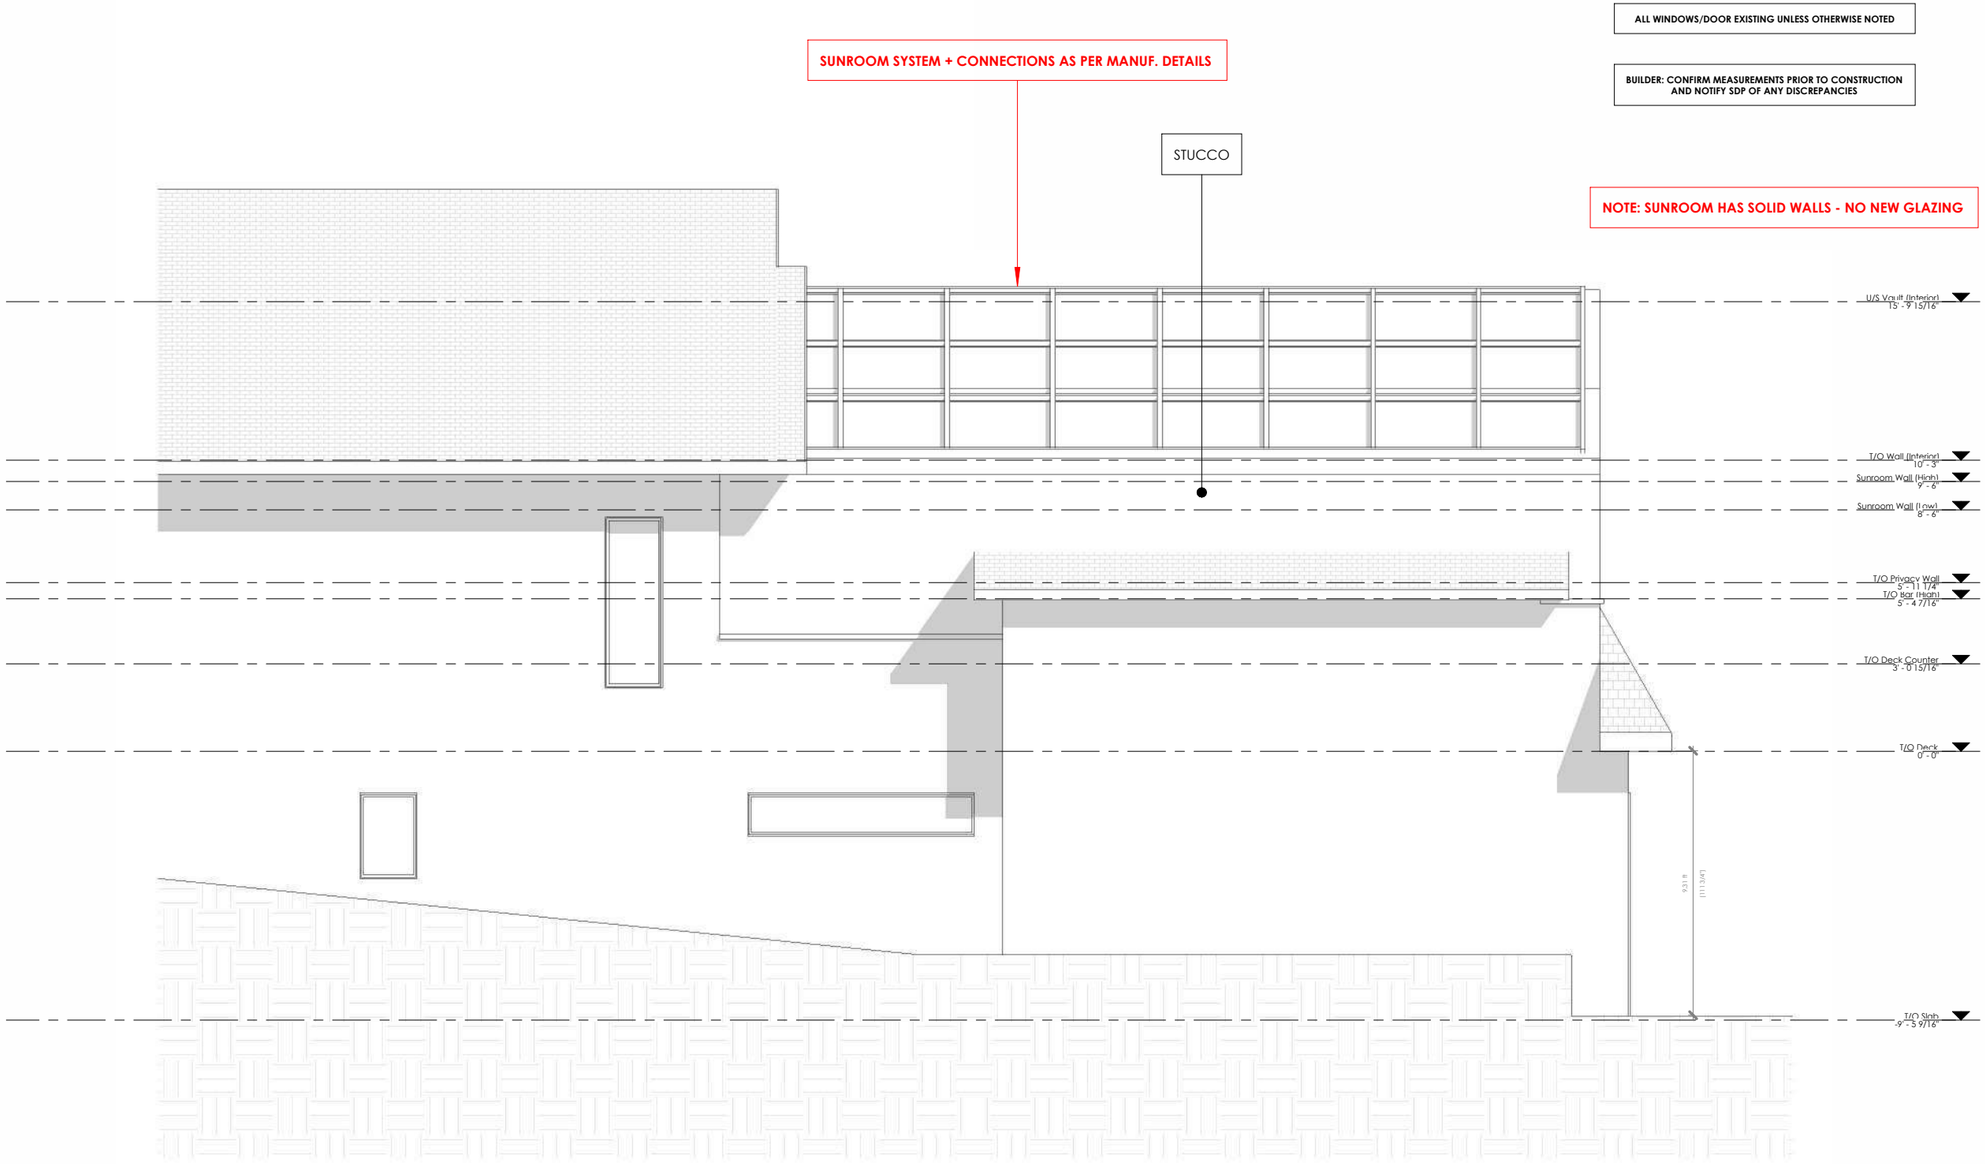

1 Right Elevation

3/16" = 1'-0"

SEVEN DAY PERMITS • DRAFTING + DESIGN + PERMITS •

EMAIL: ROB@SEVENDAYPERMITS.CA
WEB: WWW.SEVENDAYPERMITS.CA

THIS DRAWING IS AN INSTRUMENT OF SERVICE AND IS THE PROPERTY OF THE DESIGNER. IT MAY NOT BE REPRODUCED WITHOUT THE DESIGNERS PERMISSION, NOR WITHOUT THE DESIGNERS NAME ON THE REPRODUCTION IN WHOLE OR IN PART.

ALL WORK SHALL BE DONE IN ACCORDANCE WITH AND GOVERNED BY ALL CURRENT NATIONAL, PROVINCIAL AND LOCAL CODES AND REGULATIONS.

BUILDER OR OWNER IS RESPONSIBLE FOR CONTACTING DESIGNER PRIOR TO CONSTRUCTION IF THERE ARE DISCREPANCIES ON PLANS.

THIS DRAWING IS INVALID UNLESS CLEARLY INDICATED EITHER 'FOR BP SUBMISSION' OR 'FOR DP SUBMISSION'

IF P.ENG IS REQUIRED:

BUILDER/OWNER TO SEND PHOTOS OF ANY APPLICABLE ENGINEERED SCOPE: INCLUDING (BUT NOT LIMITED TO):
- CONCRETE: REBAR + FORM WORK PRIOR TO POUR
- FRAMING: ENGINEERED BEAMS/LINTELS/POSTS/TALL WALLS/ETC.
- SCREW PILES: TORQUE REPORT
- SCREEN ROOMS + SUNROOMS: EXISTING STRUCTURE + CONNECTIONS

EMAIL PHOTOS TO THE ENGINEER THAT HAS STAMPED THESE PLANS
CONTACT SEVEN DAY PERMITS FOR ANY QUESTIONS.

ENGINEER

GENERAL CONTRACTOR

FOUR SEASONS SUNROOMS & WINDOWS
INDEPENDENTLY OWNED AND OPERATED

1411 9 STREET NW
CALGARY, AB

SUNROOM

2026-05-19 2:14:06 PM

Elevations

Project :	2026-112DP
Scale:	3/16" = 1'-0"
Drawn By:	RFC

A3.2