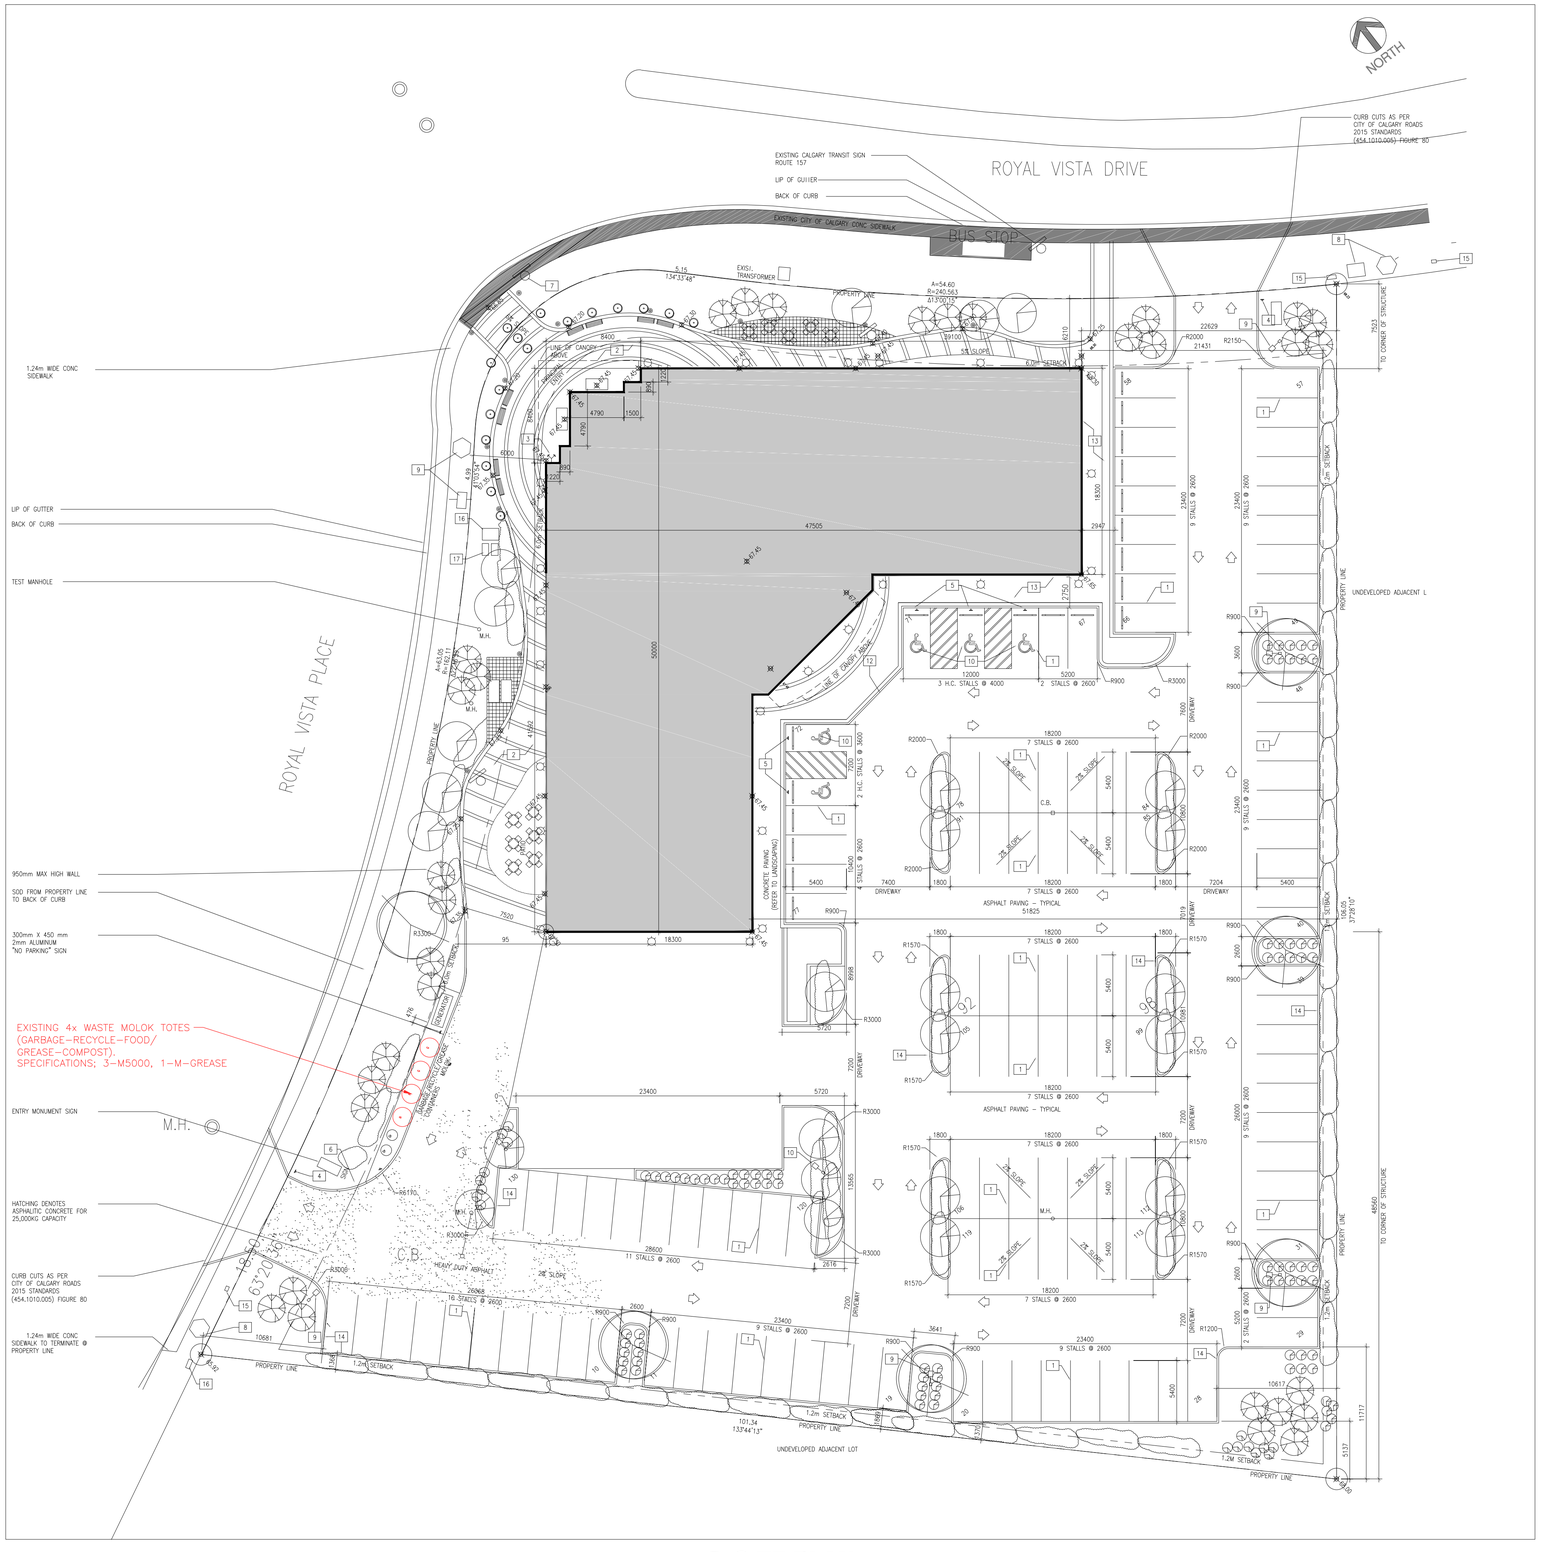


1 **SITE PLAN**
A0.1 SCALE: 1 = 250

| REGULATION | STANDARD | PROVIDED |
|---|---|---|
| 290 School – Private | PARKING RATE:<br><br>SCHOOL @ 2nd & 3rd FL.:<br>1.0 PICK–UP AND DROP–OFF STALLS PER 100 STUDENTS. (REQUIRED 11 STALLS)<br><br>DAYCARE @ MAIN FL. (NOT INCLUDED IN THE PERMIT):<br>1.0 PICK–UP AND DROP–OFF STALLS PER 10 CHILDREN. (REQUIRED 15 STALLS) | NO. OF STALLS PROVIDED:<br><br>121 STALLS<br>(PROVIDED 5 ACCESSIBLE STALLS IN OVERALL TOTAL) |
| Section 1.3.1<br><br>Design Standards for Storage and Waste– Industrial, Commercial and Institutional | WASTE STORAGE AREA REQUIREMENTS:<br><br>EVERY 1,000M² OF THE DEVELOPMENT PRODUCING A MINIMUM OF 3M³ OF COMBINED WASTE IN AN AVERAGE WEEK. (REQUIRED 4 BINS) | WASTE & RECYCLING:<br><br>4 BINS<br>(GARBAGE–RECYCLE–FOOD/ GREASE–COMPOST). |

ARC Design
Residential, Commercial & Interiors

PRIME & ARCHITECT

SEAL

Consultant

SEAL

COPYRIGHT:
These blueprints are the property of AAA Design Ltd. All rights reserved, including the right of reproduction, in whole or in part, in any AAA Design Ltd

REVISIONS

| REV # | DATE | DESCRIPTION |
|---|---|---|
| 1 | - | - |
| 7 | | |
| 6 | | |
| 5 | | |
| 4 | | |
| 3 | | |
| 2 | | |
| 1 | | |

THIS DRAWING MUST NOT BE SCALED. THE GENERAL CONTRACTOR SHALL VERIFY ALL DIMENSIONS, DATUM, AND LEVELS PRIOR TO COMMENCEMENT OF WORK. ALL ERRORS AND OMISSIONS TO BE REPORTED IMMEDIATELY TO THE DESIGNER. VARIATIONS AND MODIFICATIONS TO WORK SHOWN ON THESE DRAWINGS SHALL NOT BE CARRIED OUT WITHOUT WRITTEN PERMISSION FROM THE DESIGNER.

CLIENT

PROJECT

**AL AMAL ACADEMY**
INCREASE NUMBER OF KIDS

ADDRESS
CIVIC:
9 ROYAL VISTA DR NW
CALGARY, ALBERTA
LEGAL:

DRAWING TITLE
SITE PLAN

| SCALE | DATE | SHEET NO. |
|---|---|---|
| 1: 250 | Feb.14, 2023 | A0.1 |
| DRAWN BY AA | PROJECT NO. | |