

PROPOSED SINGLE FAMILY DWELLING

LOT 65, 5711 DALMEAD CR NW CALGARY, AB.

ISSUED FOR DEVELOPMENT PERMIT
OCTOBER 05, 2026

CONSULTANT

SEAL

TRUE NORTH

PROPOSED SINGLE FAMILY DWELLING

PROJECT NO. R26036

REVISIONS

No.	Description	YY-MM-DD
1	IFDP	21-05-26

COVER PAGE

SCALE:

A0.0

DATE: 2025-09-02

DRAWN BY: M.O.



1 3D VIEW 1.



2 3D VIEW 2.

CONSULTANT

SEAL

TRUE NORTH

PROPOSED SINGLE FAMILY DWELLING

5711 DALMEAD CR NW CALGARY, AB.

PROJECT NO. R26036

REVISIONS

No.	Description	YY-MM-DD

3D VISUALIZATION

SCALE:

A0.1

DATE: 2025-09-02

DRAWN BY: Author



1 SOUTH VIEW FROM DALMEAD CRES. N.W



2 NORTH VIEW FRM GRAVEL LANE



3 EAST VIEW FROM DALKEITH HL N.W



4 SOUTH WEST VIEW FROM DALMEAD CRES. N.W

PRIME

CONSULTANT

SEAL

TRUE NORTH

PROPOSED SINGLE FAMILY DWELLING

5711 DALMEAD CR NW CALGARY, AB.

PROJECT NO. R26036

REVISIONS

No.	Description	YY-MM-DD
1	IFDP	21-05-26

SITE PHOTOS

SCALE:

A0.2

DATE: 2025-09-02

DRAWN BY: M.O.

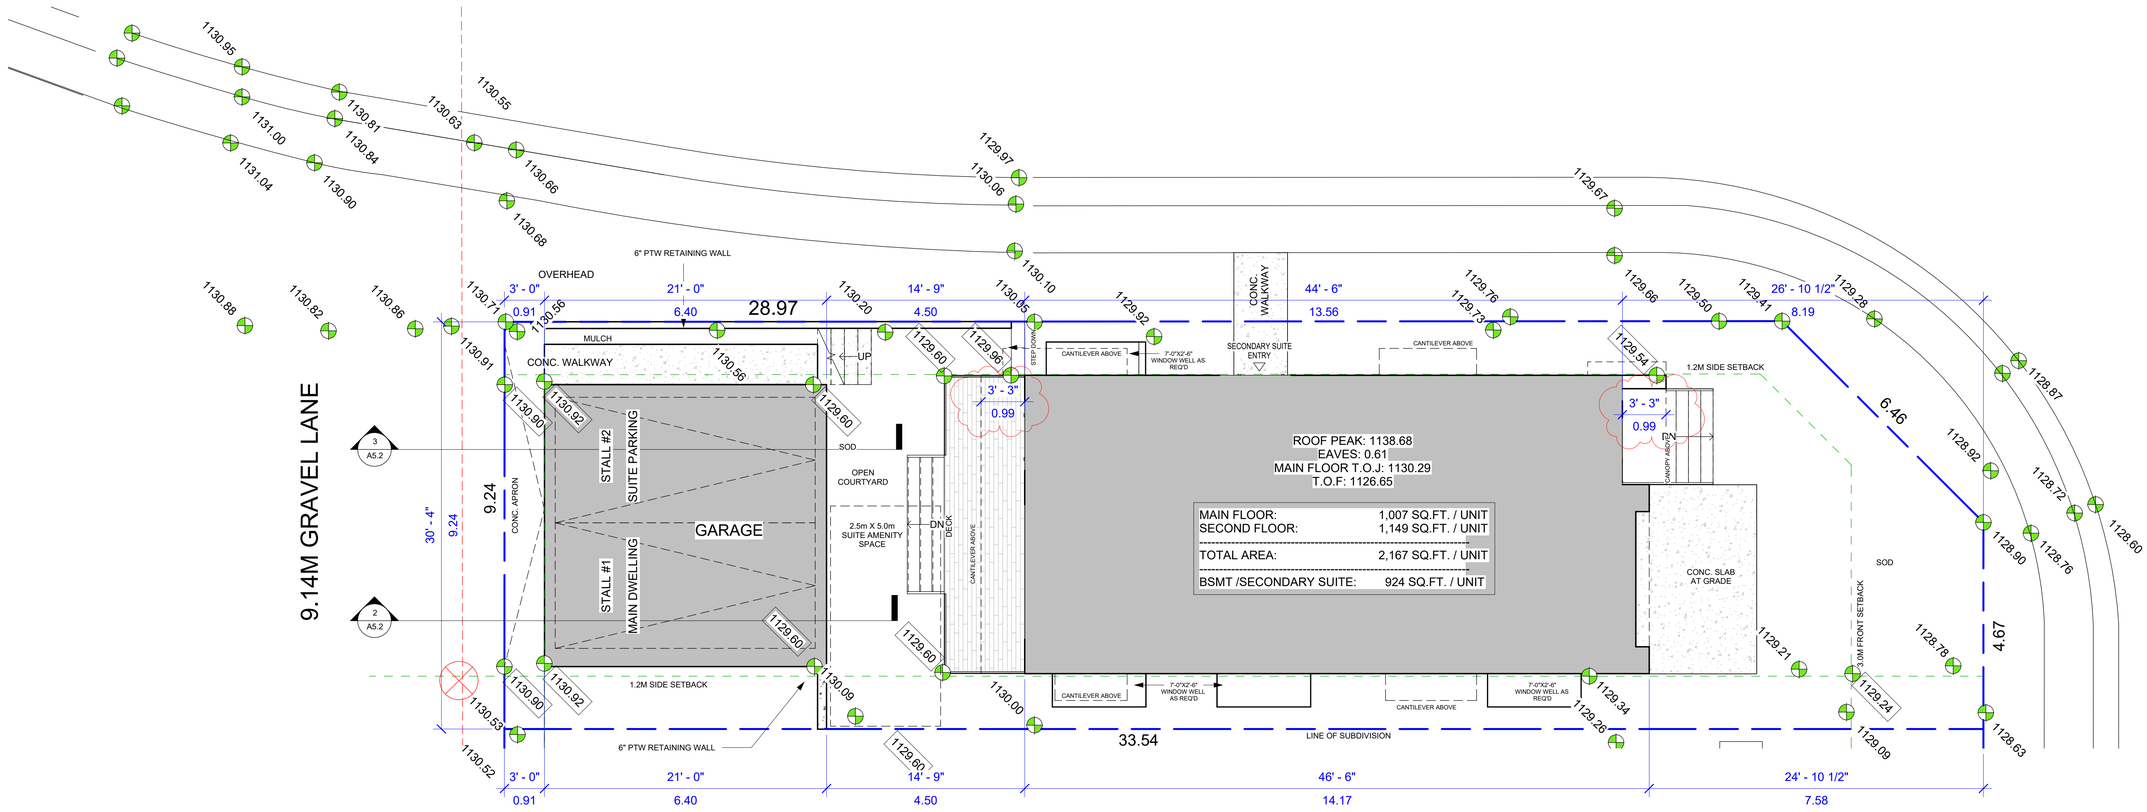

1 SITE PLAN.
3/16" = 1'-0"

GRADE LEGEND	
XXXX.XX	EXISTING GRADE
XXXX.XX	PROPOSED GRADE

LOT 65 SITE COVERAGE

SITE AREA:	3,230.39 ft²
BUILDING FOOTPRINT:	1,007 ft²
GARAGE FOOTPRINT:	441 ft²
TOTAL LOT COVERAGE:	1,448 ft²
LOT COVERAGE % :	44.8% (MAX. 45% PERMITTED)

CONSULTANT

SEAL

TRUE NORTH

PROPOSED SINGLE FAMILY DWELLING

5711 DALMEAD CR NW CALGARY, AB.

PROJECT NO. R26036

REVISIONS

No.	Description	YY-MM-DD
2	R-IFDP	07-05-26

SITE PLAN

SCALE: As indicated

A1.1

DATE: 2025-09-02

DRAWN BY: Author

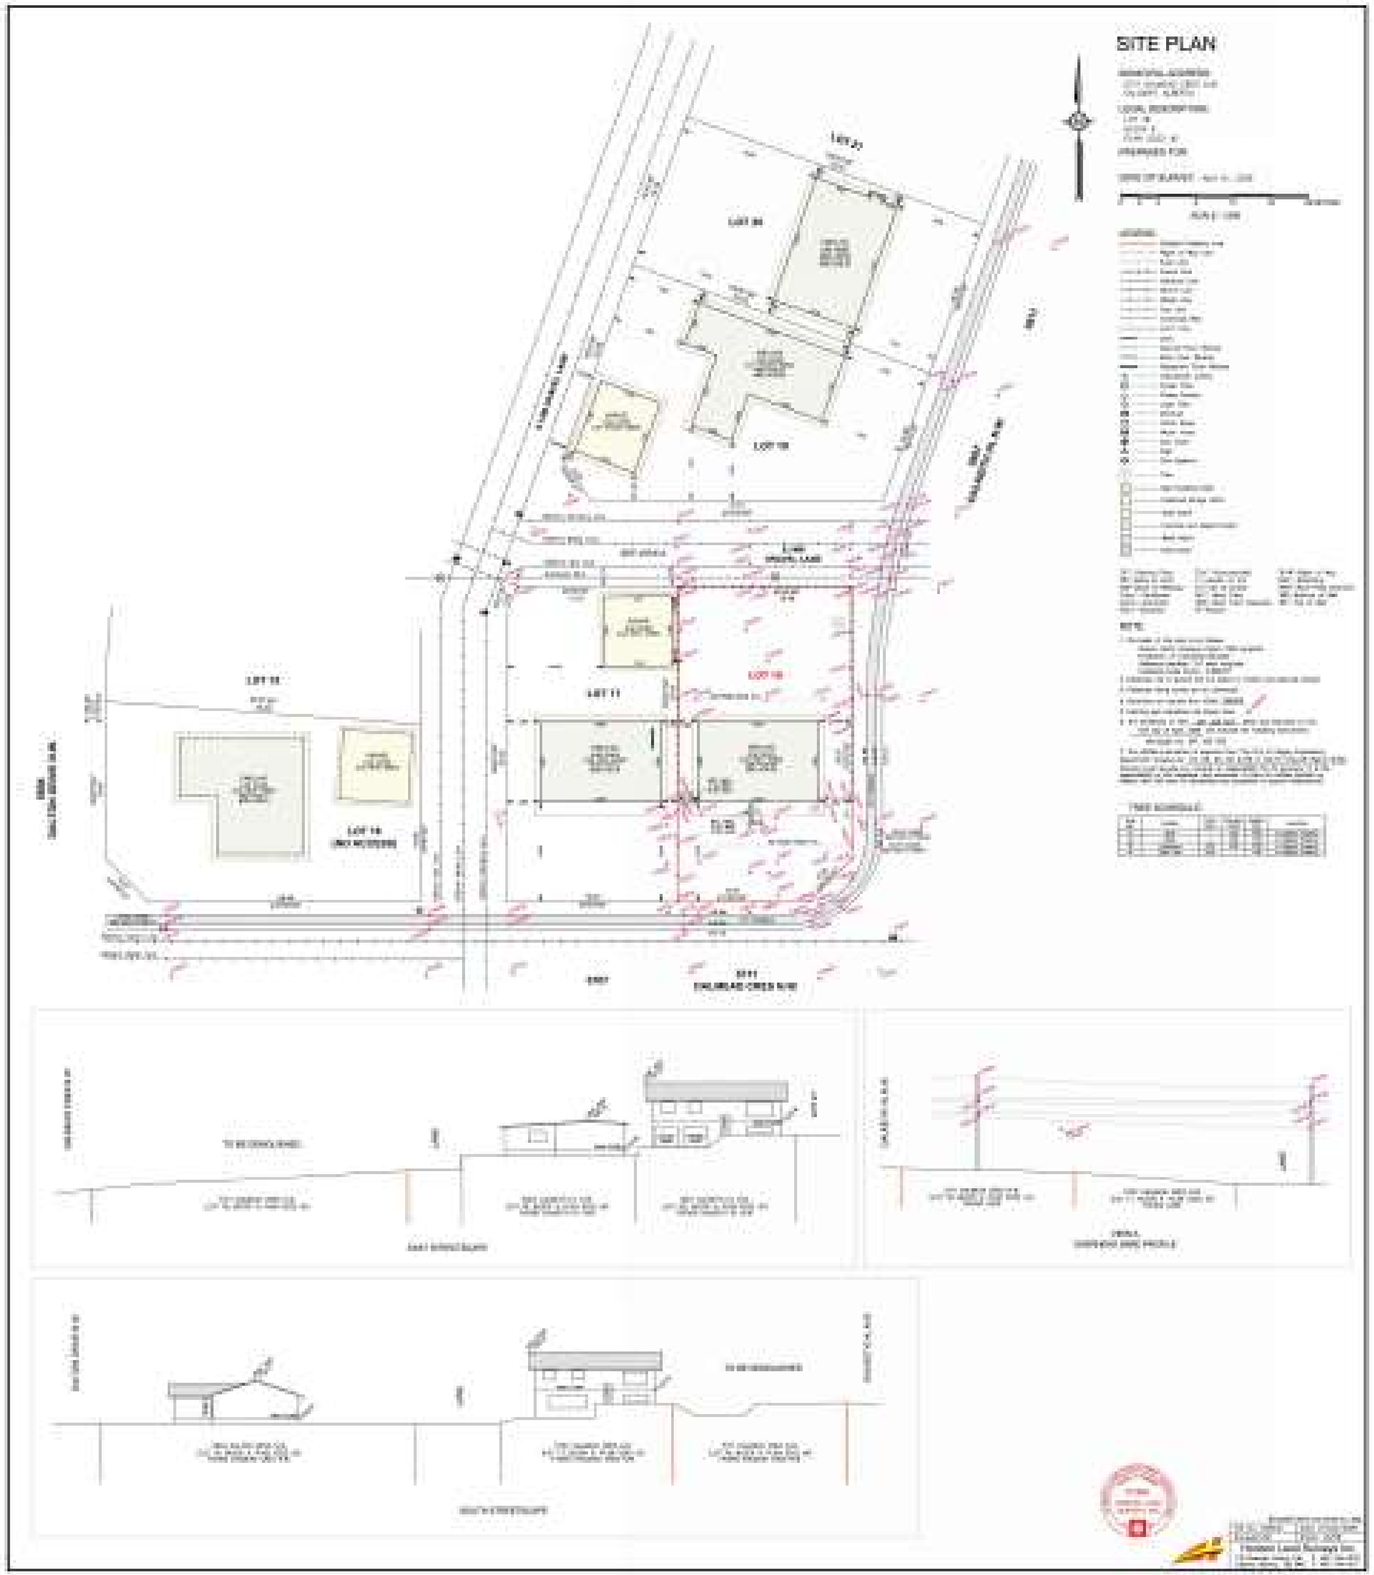

EXISTING BLOCK PLAN
1 : 300

CONSULTANT

SEAL

TRUE NORTH

N

PROPOSED SINGLE FAMILY DWELLING

5711 DALMEAD CR NW CALGARY, AB.

PROJECT NO. R26036

REVISIONS

No.	Description	YY-MM-DD
1	IFDP	21-05-26

EXISTING BLOCK PLAN

SCALE: 1 : 300

A1.2

DATE: 2025-09-02

DRAWN BY: M.O.

TENTATIVE PLAN

LEGAL DESCRIPTION:

LOT 18
BLOCK 4
PLAN 5222 JK

MUNICIPAL ADDRESS:

5711 DALMEAD CRESCENT N.W.
CALGARY, ALBERTA

SCALE: 1:200

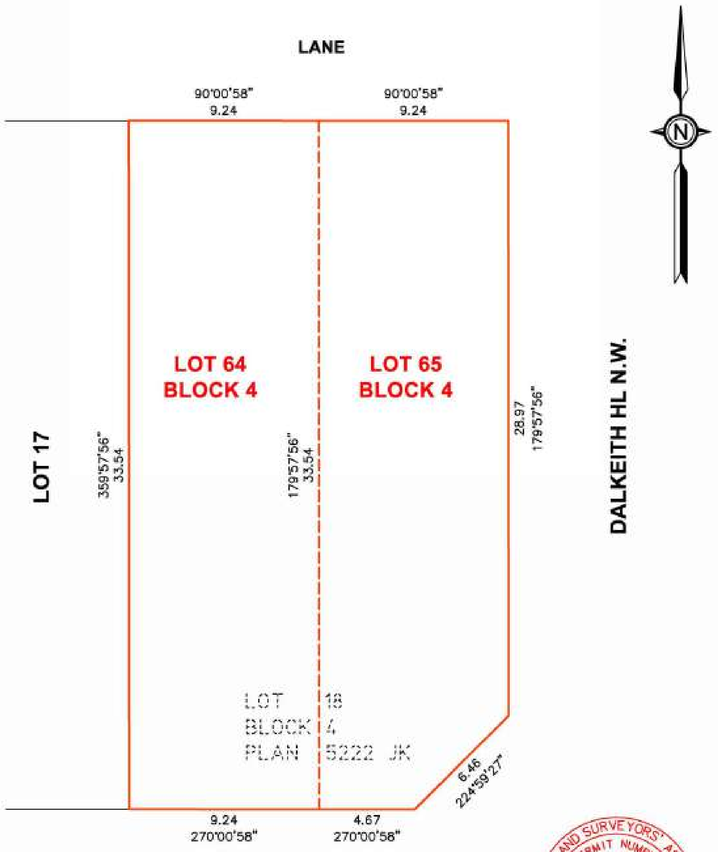

5711
DALMEAD CRES N.W.

ALBERTA LAND SURVEYORS' ASSOCIATION
PERMIT NUMBER
P 309
HORIZON LAND SURVEYS INC.

AREA TABLE (sq.m.)		
AREA REQUESTED		FROM
		LOT 18
FOR	LOT 64	310
	LOT 65	299
	TOTAL	609

denotes Property Line
denotes Proposed Property Line

© Copyright Horizon Land Surveys Inc., 2026

File No.: 260432	Date: 27/Apr/2026
Surveyed: AJ	Drawn: EM

Horizon Land Surveys Inc.
130 Bowness Centre N.W. P. 403-719-0272
Calgary, Alberta, T3B 5M5 F. 403-775-4171

260432-TENT.dwg

DRAWING CREATED: 27/Apr/2026

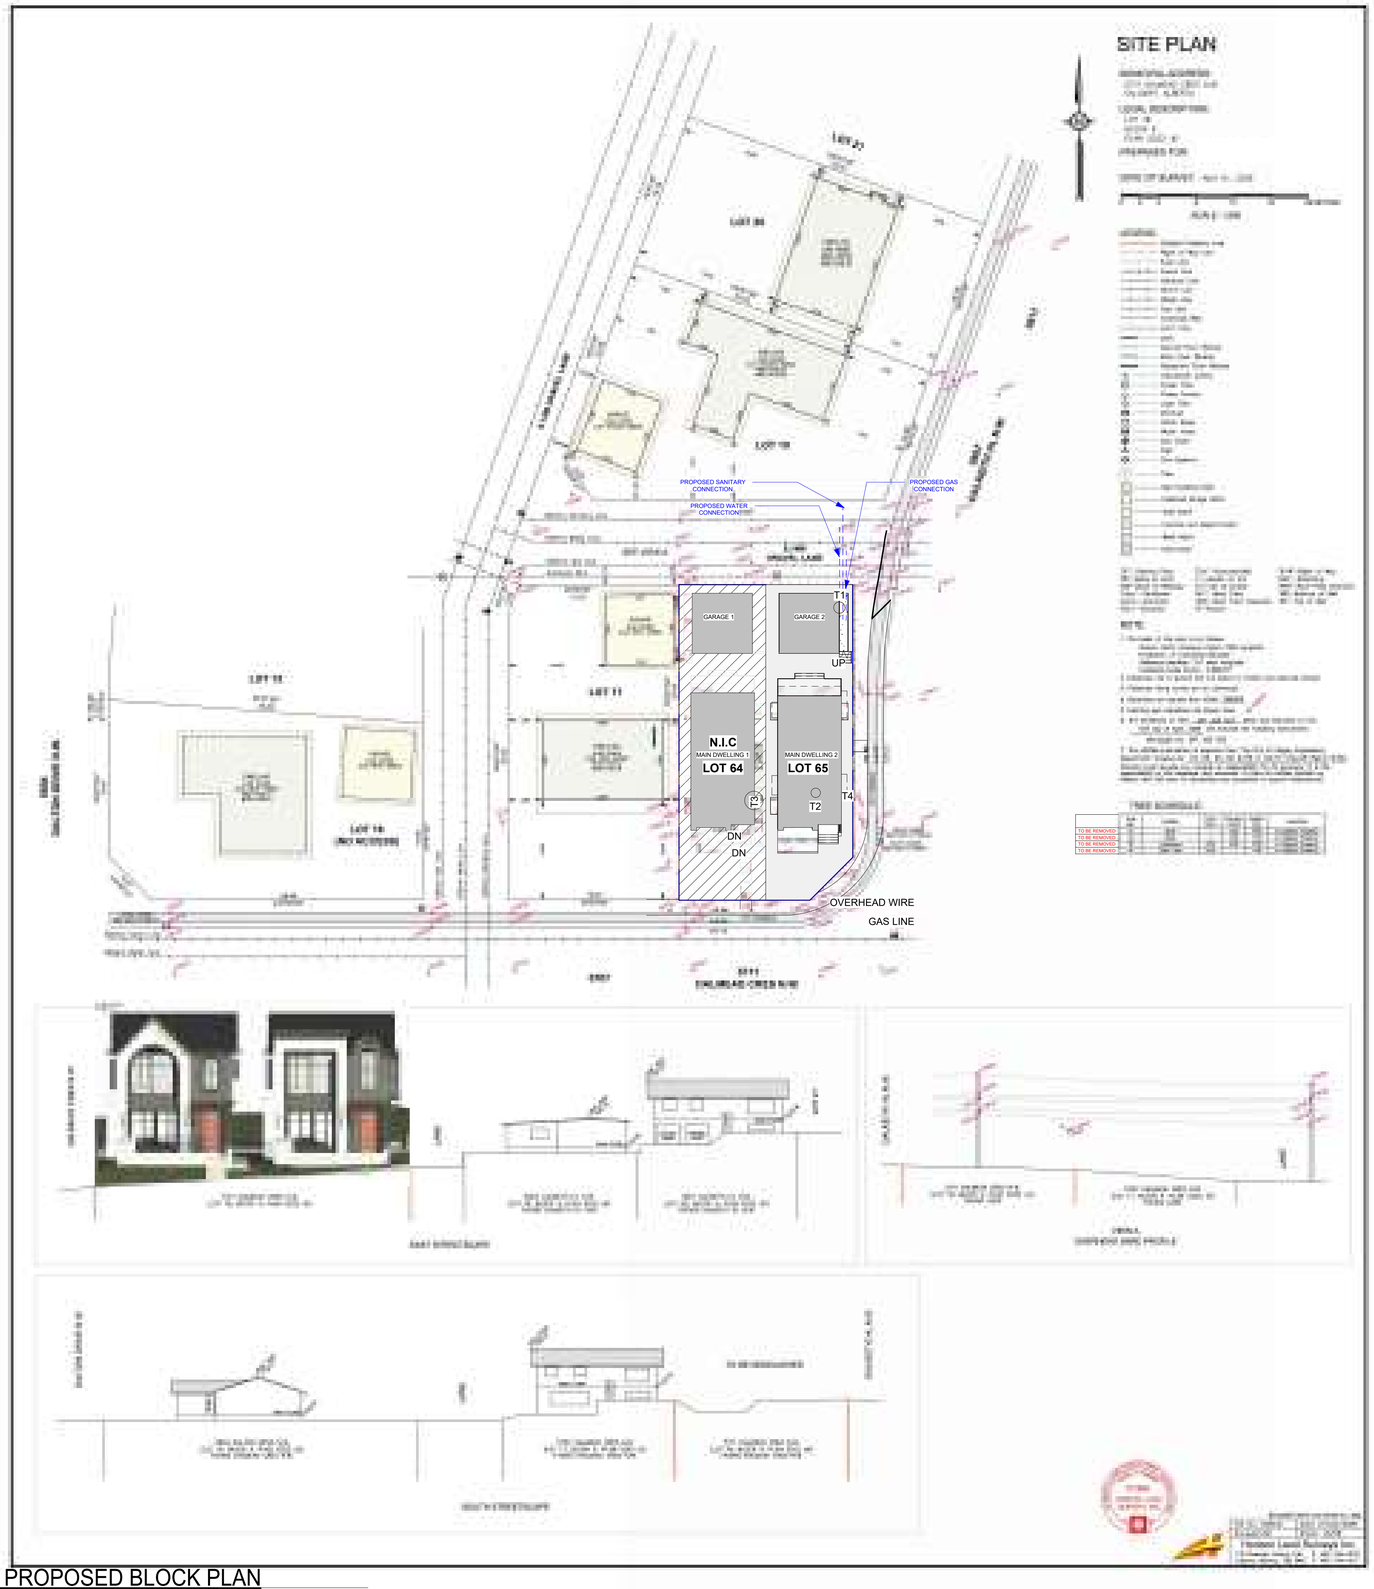

PROPOSED BLOCK PLAN
1 : 300

CONSULTANT

SEAL

TRUE NORTH

N

PROPOSED SINGLE FAMILY DWELLING

5711 DALMEAD CR NW CALGARY, AB.

PROJECT NO. R26036

REVISIONS

No.	Description	YY-MM-DD
1	IFDP	21-05-26

PROPOSED BLOCK PLAN

SCALE: 1 : 300

A1.3

DATE: 2025-09-02

DRAWN BY: M.O.

MATERIAL LEGEND	
NO	DESCRIPTION
1	BOARD & BATTEN: DARK GREY
2	LIMESTONE VENEER
3	ACRYLIC STUCCO: OFF-WHITE
4	VERTICAL HARDIE BOARD SIDING: DARK GREY
5	ASPHALT SHINGLES - COLOR: BLACK
6	SMART BOARD TRIM
7	CONCRETE



1 FRONT ELEVATION.
3/8" = 1'-0"



2 REAR ELEVATION.
3/8" = 1'-0"

CONSULTANT

SEAL

TRUE NORTH

PROPOSED SINGLE FAMILY DWELLING
5711 DALMEAD CR NW CALGARY, AB.

PROJECT NO. R26036

REVISIONS

No.	Description	YY-MM-DD
1	IFDP	21-05-26

ELEVATIONS

SCALE: 3/8" = 1'-0"

A3.1

DATE: 2025-09-02

DRAWN BY: M.O.

MATERIAL LEGEND	
NO	DESCRIPTION
1	BOARD & BATTEN: DARK GREY
2	LIMESTONE VENEER
3	ACRYLIC STUCCO: OFF-WHITE
4	VERTICAL HARDIE BOARD SIDING: DARK GREY
5	ASPHALT SHINGLES - COLOR: BLACK
6	SMART BOARD TRIM
7	CONCRETE



1 RIGHT ELEVATION.
3/8" = 1'-0"

WINDOW WELL AS REQ'D

CONSULTANT

SEAL

TRUE NORTH

PROPOSED SINGLE FAMILY DWELLING

5711 DALMEAD CR NW CALGARY, AB.

PROJECT NO. R26036

REVISIONS

No.	Description	YY-MM-DD

ELEVATION

SCALE: 3/8" = 1'-0"

A3.2

DATE: 2025-09-02

DRAWN BY: Author

MATERIAL LEGEND	
NO	DESCRIPTION
1	BOARD & BATTEN: DARK GREY
2	LIMESTONE VENEER
3	ACRYLIC STUCCO: OFF-WHITE
4	VERTICAL HARDIE BOARD SIDING: DARK GREY
5	ASPHALT SHINGLES - COLOR: BLACK
6	SMART BOARD TRIM
7	CONCRETE



1 LEFT ELEVATION 2.

3/8" = 1'-0"

CONSULTANT

SEAL

TRUE NORTH

PROPOSED SINGLE FAMILY DWELLING

5711 DALMEAD CR NW CALGARY, AB.

PROJECT NO. R26036

REVISIONS

No.	Description	YY-MM-DD

ELEVATION

SCALE: 3/8" = 1'-0"

A3.3

DATE: 2025-09-02

DRAWN BY: Author

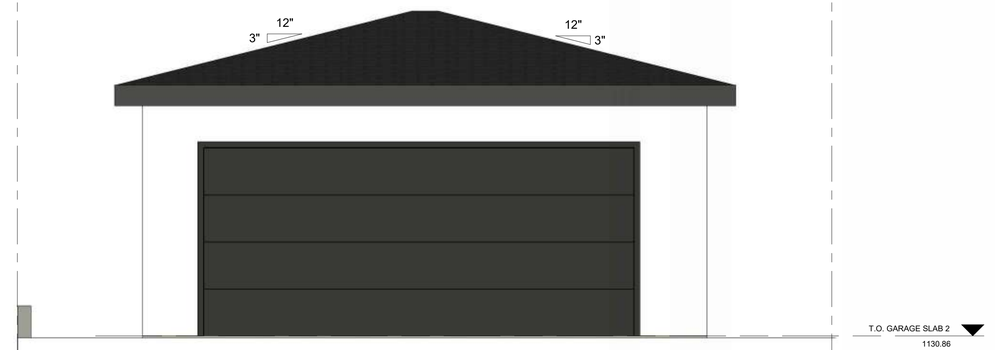

3 GARAGE. FRONT ELEVATION

3/8" = 1'-0"

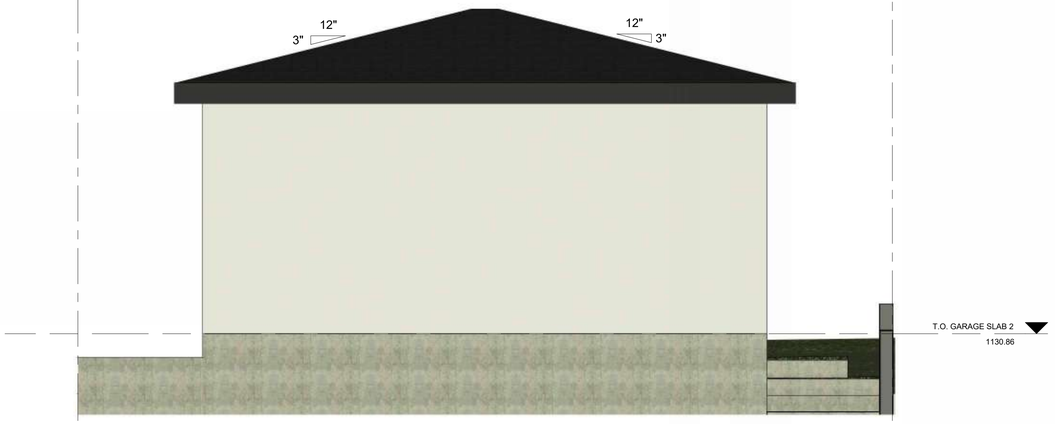

4 GARAGE. REAR ELEVATION

3/8" = 1'-0"

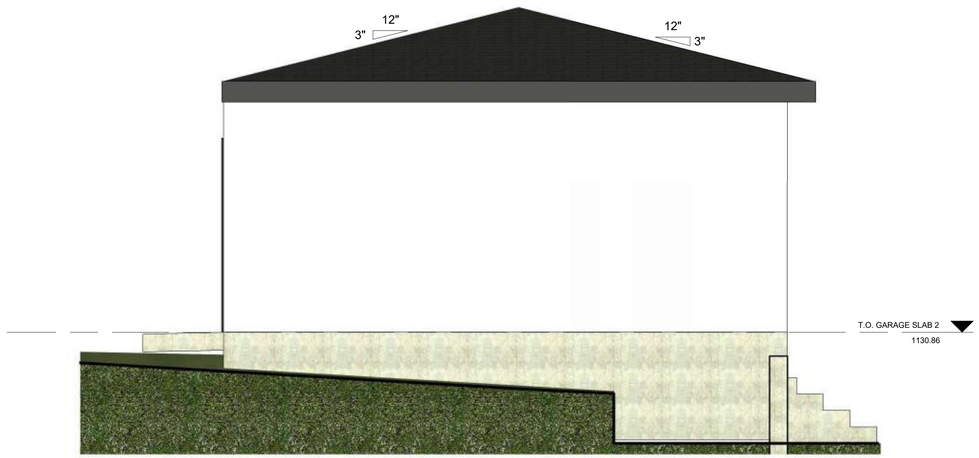

5 GARAGE. SIDE ELEVATION

3/8" = 1'-0"

CONSULTANT

SEAL

TRUE NORTH

PROPOSED SINGLE FAMILY DWELLING

5711 DALMEAD CR NW CALGARY, AB.

PROJECT NO. R26036

REVISIONS

No.	Description	YY-MM-DD

GARAGE

SCALE: 3/8" = 1'-0"

A5.1

DATE: 2025-09-02

DRAWN BY: Author