N

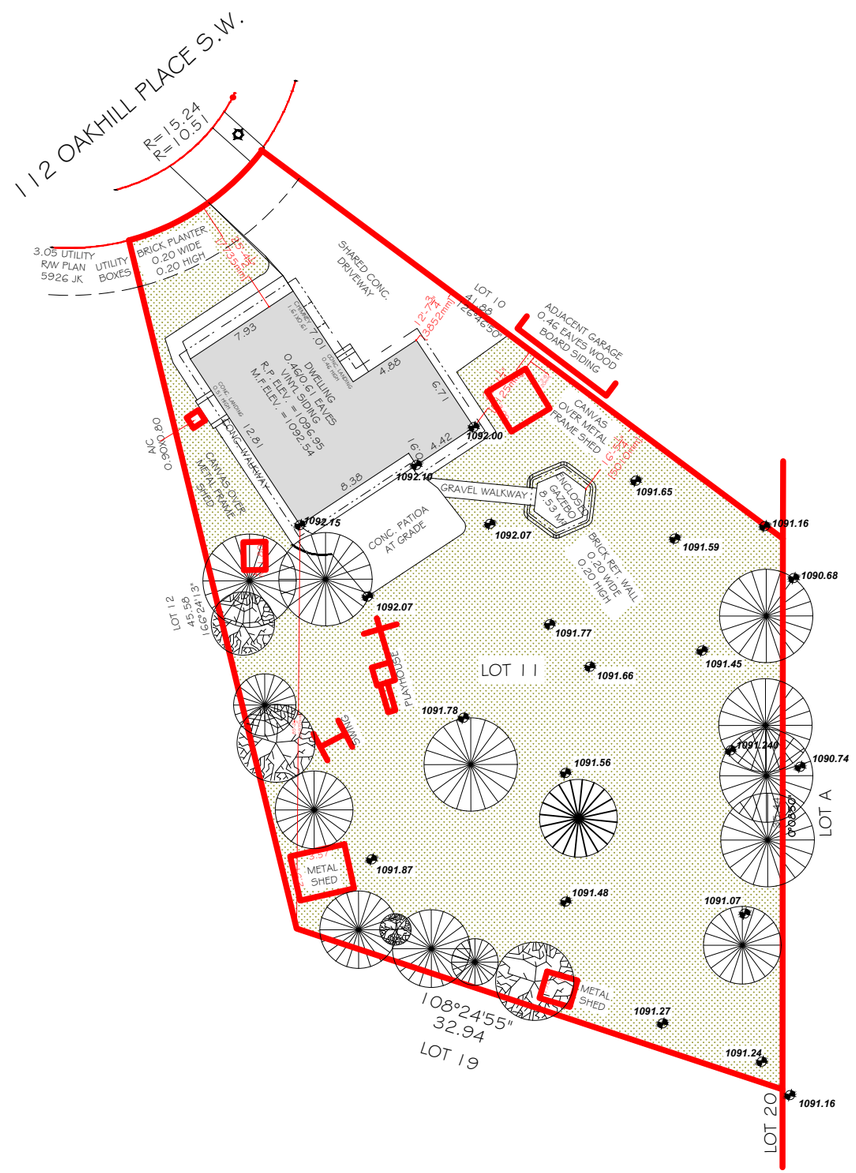

1 A.02 EXISTING SITE PLAN

KTran DESIGN & DRAFTING

PROJECT

OAKHILL
BACKYARD SUITE

STAMP

ISSUED:

NO.	ISSUE	DATE
1	ISSUE FOR REVIEW	05/15/2026

NOTES

DRAWING INFORMATION:

CLIENT:

ADDRESS: 112 OAKHILL PLACE SW

LOCATION: CALGARY, ALBERTA

DRAWN BY: KT

LEGAL PLAN: LOT 11, BLOCK 1, PLAN 5925JK

DRAWING NO: 01

DRAWING TITTLE: EXISTING SITE PLAN

SHEET: A.02

SCALE: 1/32 = 1'-0"

REV. 0

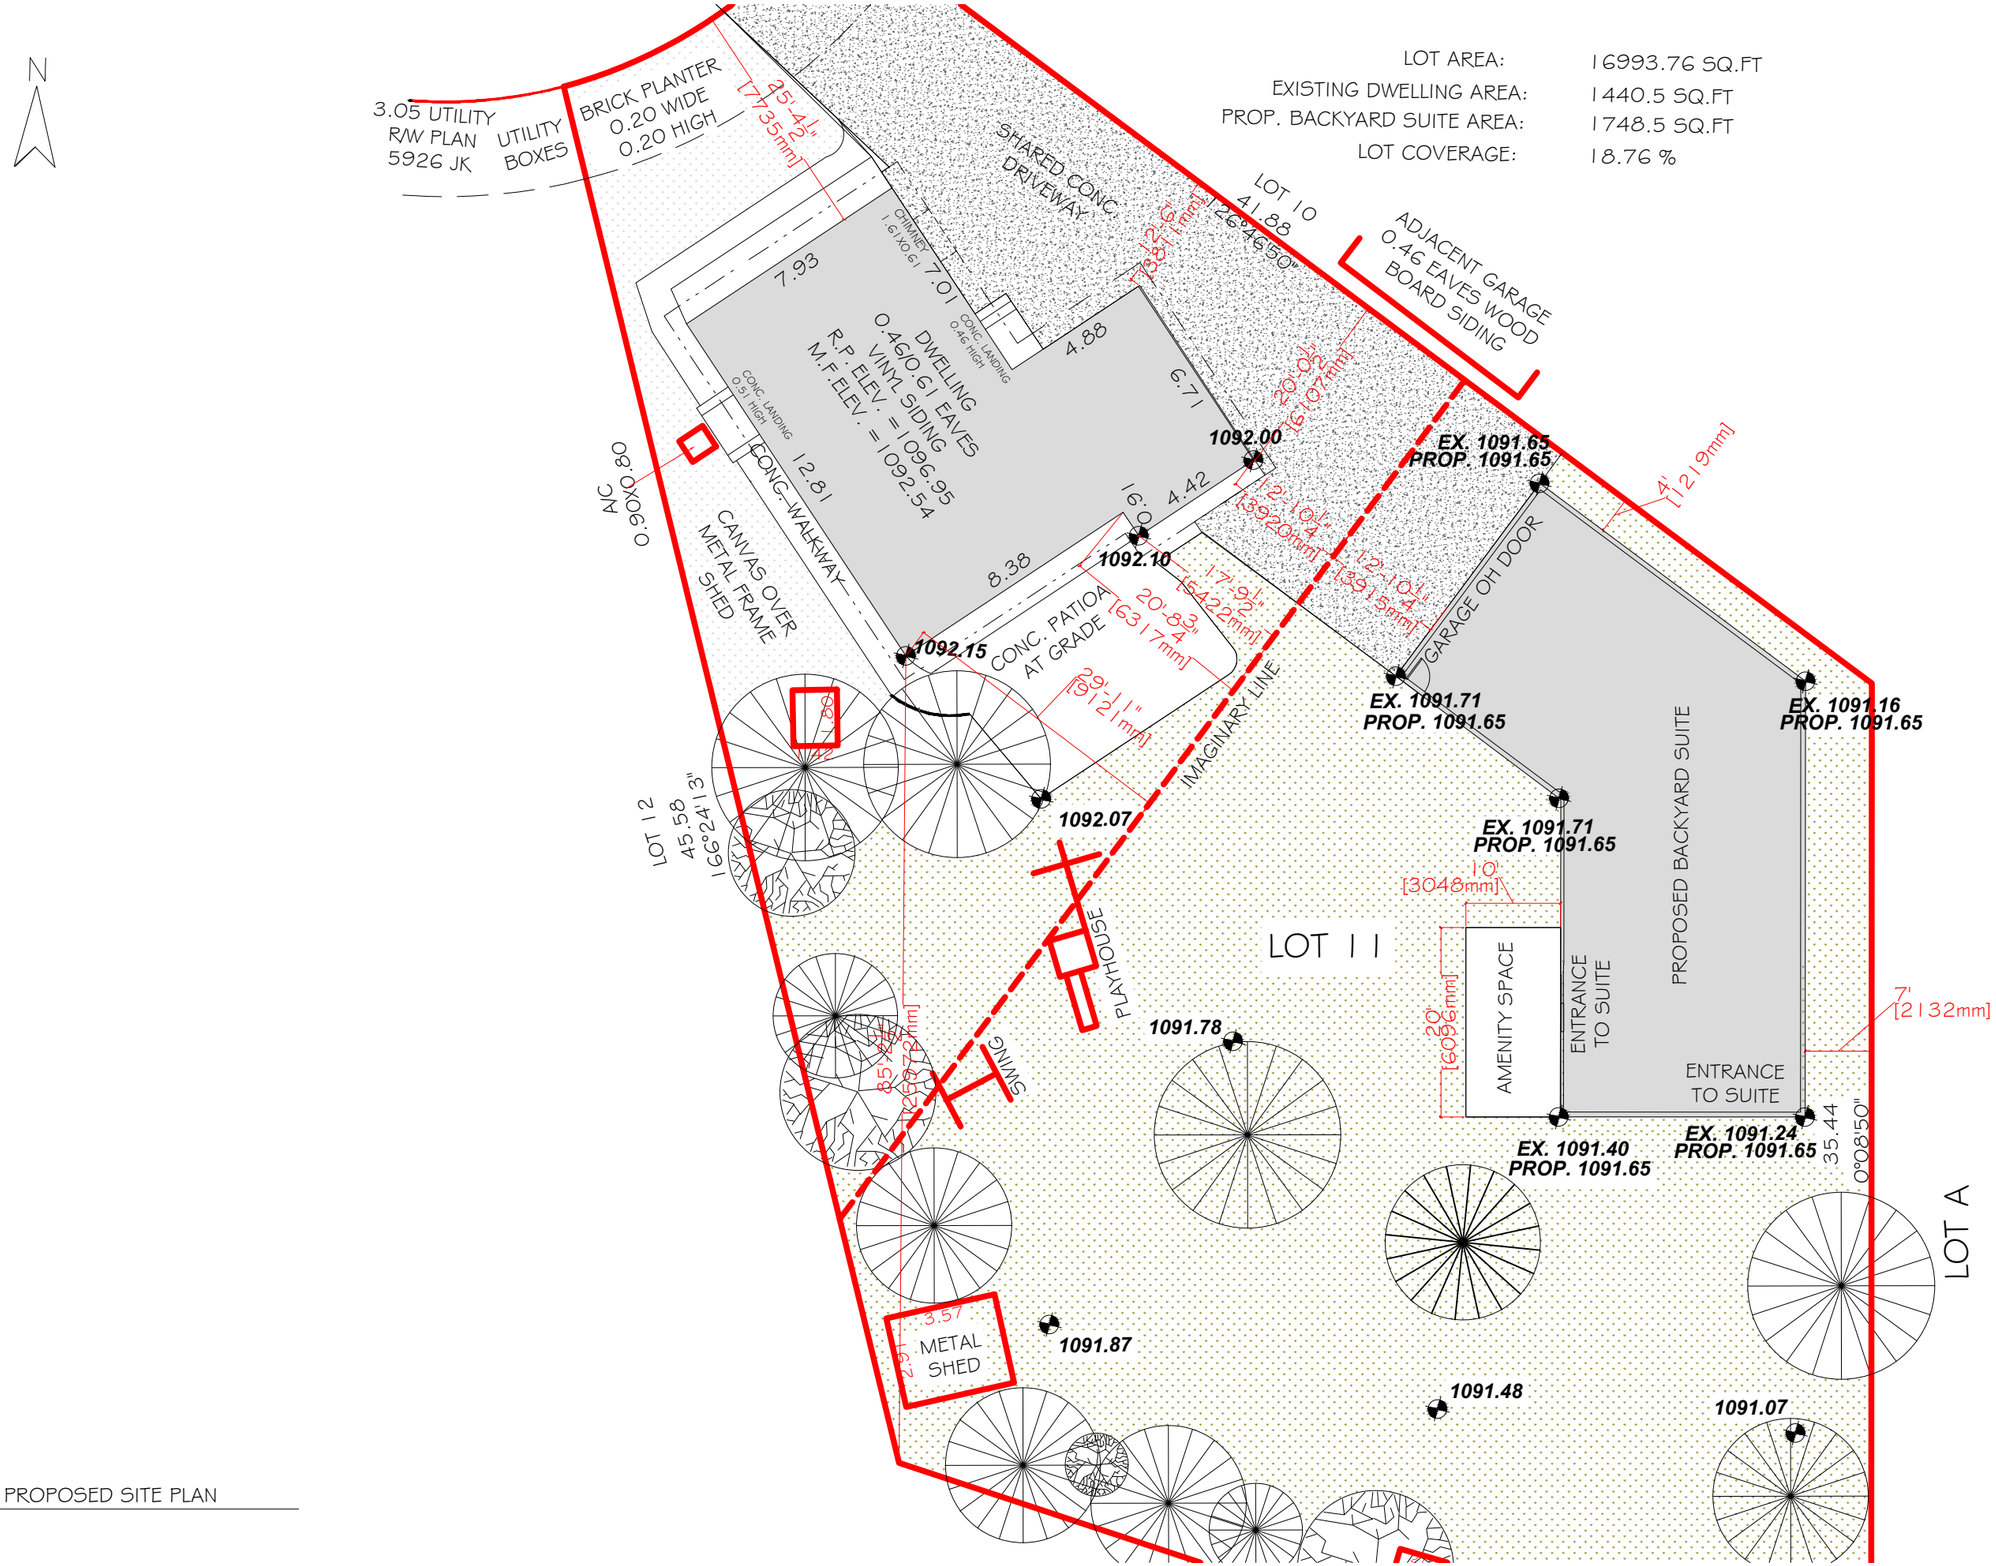

1 A.03 PROPOSED SITE PLAN

KTran DESIGN & DRAFTING

PROJECT

OAKHILL BACKYARD SUITE

STAMP

ISSUED:

NO.	ISSUE	DATE
1	ISSUE FOR REVIEW	05/15/2026

NOTES

DRAWING INFORMATION:

CLIENT:

ADDRESS: 112 OAKHILL PLACE SW

LOCATION: CALGARY, ALBERTA

DRAWN BY: KT

LEGAL PLAN: LOT 11, BLOCK 1, PLAN 5925JK

DRAWING NO: 01

DRAWING TITTLE: PROPOSED SITE PLAN

SHEET: A.03

SCALE: 3/32 = 1'-0"

REV. 0

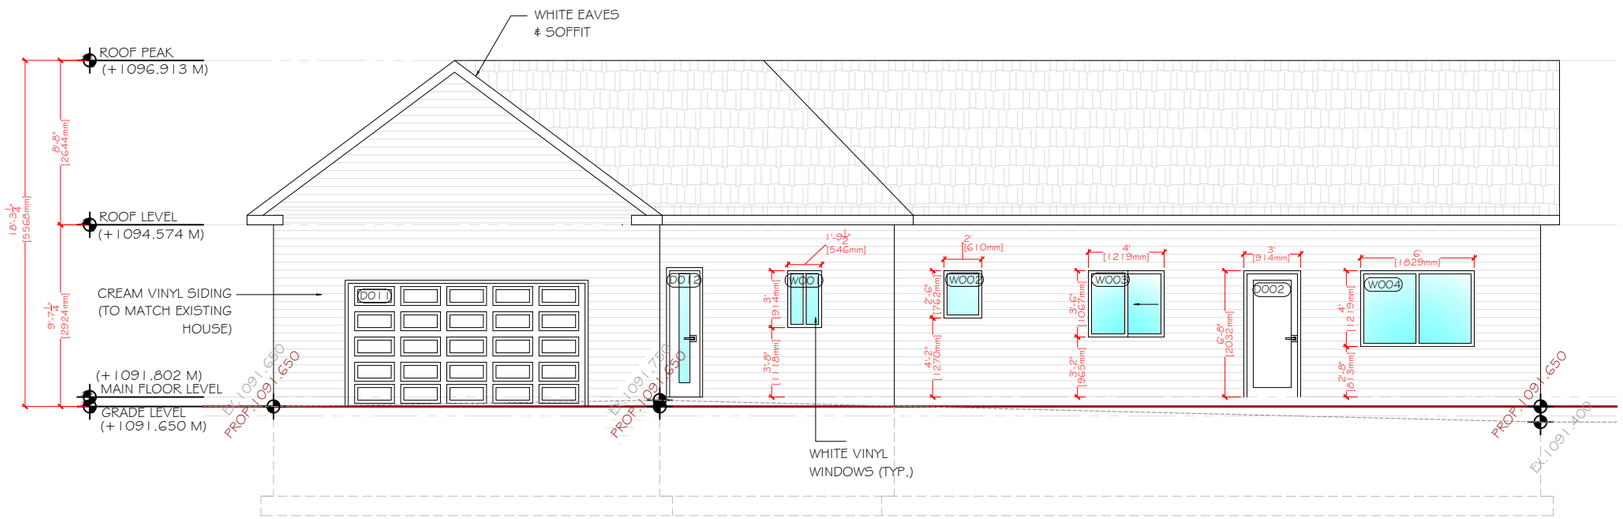

1
A.06
PROPOSED WEST ELEVATION

KTran
DESIGN & DRAFTING

PROJECT

OAKHILL
BACKYARD SUITE

STAMP

ISSUED:

NO.	ISSUE	DATE
1	ISSUE FOR REVIEW	05/15/2026

NOTES

DRAWING INFORMATION:

CLIENT:

ADDRESS: 112 OAKHILL PLACE SW

LOCATION: CALGARY, ALBERTA

DRAWN BY: KT

LEGAL PLAN: LOT 11, BLOCK 1,
PLAN 5925JK

DRAWING NO: 01

DRAWING TITTLE: PROPOSED WEST ELEVATION

SHEET: A.06

SCALE: 1/8 = 1'-0"

REV. 0

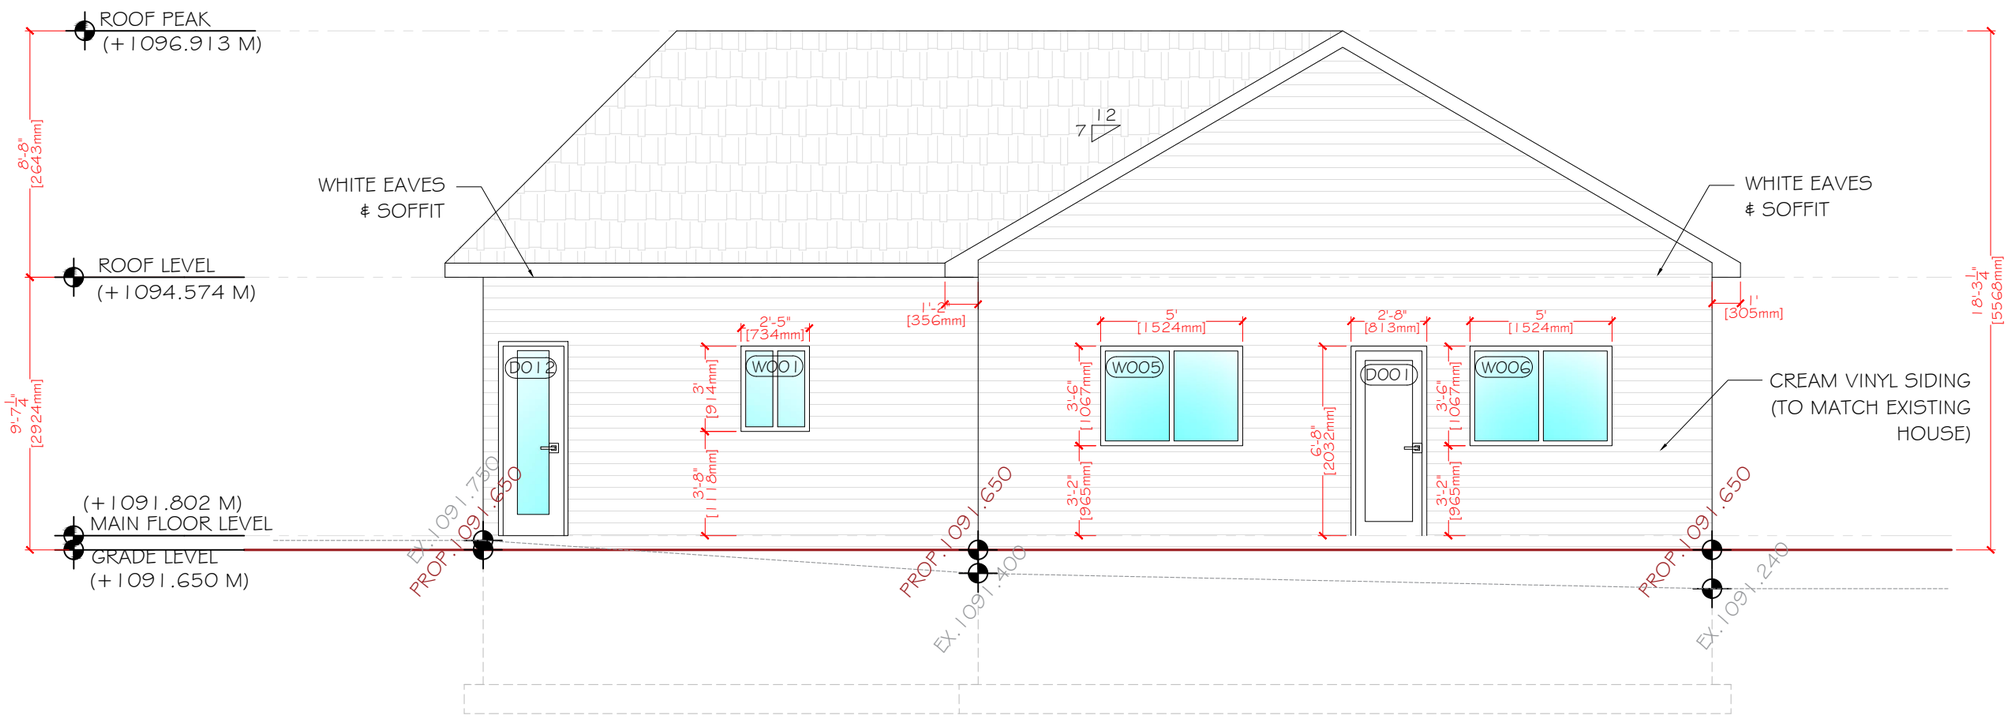

1
A.07
PROPOSED SOUTH ELEVATION

KTran
DESIGN & DRAFTING

PROJECT

OAKHILL
BACKYARD SUITE

STAMP

ISSUED:

NO.	ISSUE	DATE
1	ISSUE FOR REVIEW	05/15/2026

NOTES

DRAWING INFORMATION:

CLIENT:

ADDRESS: 112 OAKHILL PLACE SW

LOCATION: CALGARY, ALBERTA

DRAWN BY: KT

LEGAL PLAN: LOT 11, BLOCK 1,
PLAN 5925JK

DRAWING NO: 01

DRAWING TITTLE: PROPOSED SOUTH ELEVATION

SHEET: A.07

SCALE: 3/16 = 1'-0"

REV. 0

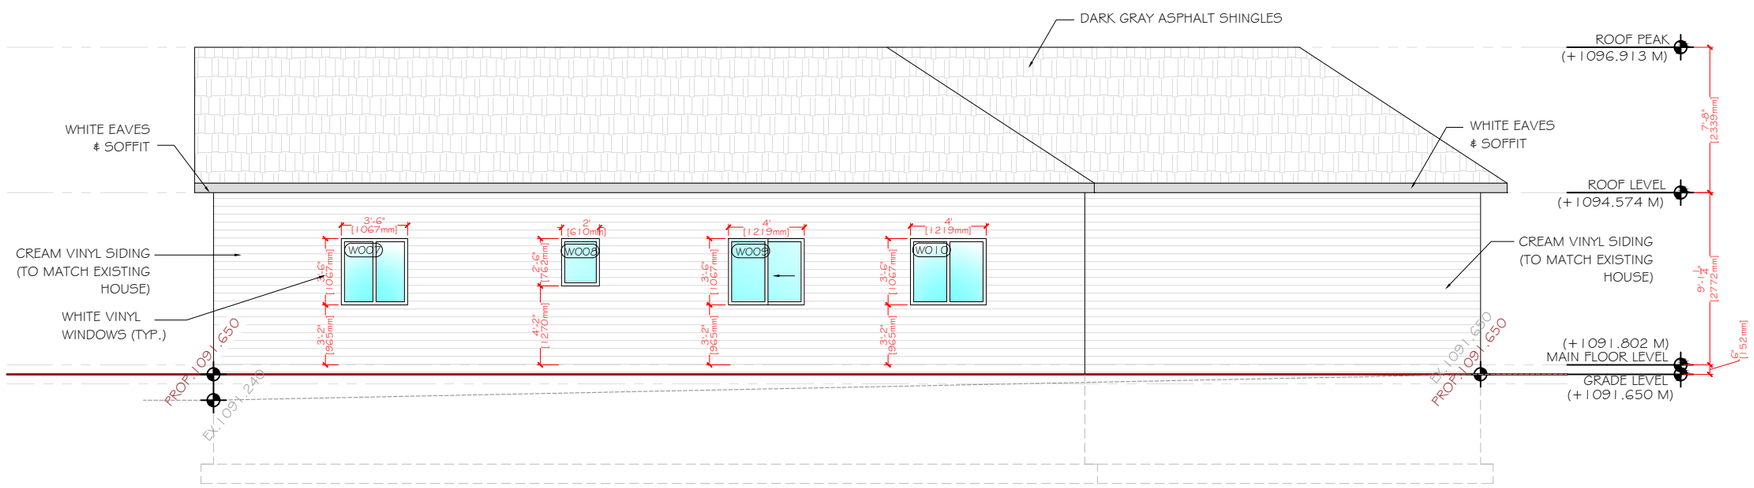

1
A.08
PROPOSED NORTH ELEVATION

KTran
DESIGN & DRAFTING

PROJECT

OAKHILL
BACKYARD SUITE

STAMP

ISSUED:

NO.	ISSUE	DATE
1	ISSUE FOR REVIEW	05/15/2026

NOTES

DRAWING INFORMATION:

CLIENT:

ADDRESS: 112 OAKHILL PLACE SW

LOCATION: CALGARY, ALBERTA

DRAWN BY: KT

LEGAL PLAN: LOT 11, BLOCK 1,
PLAN 5925JK

DRAWING NO: 01

DRAWING TITTLE: PROPOSED NORTH ELEVATION

SHEET: A.08

SCALE: 1/8 = 1'-0"

REV. 0

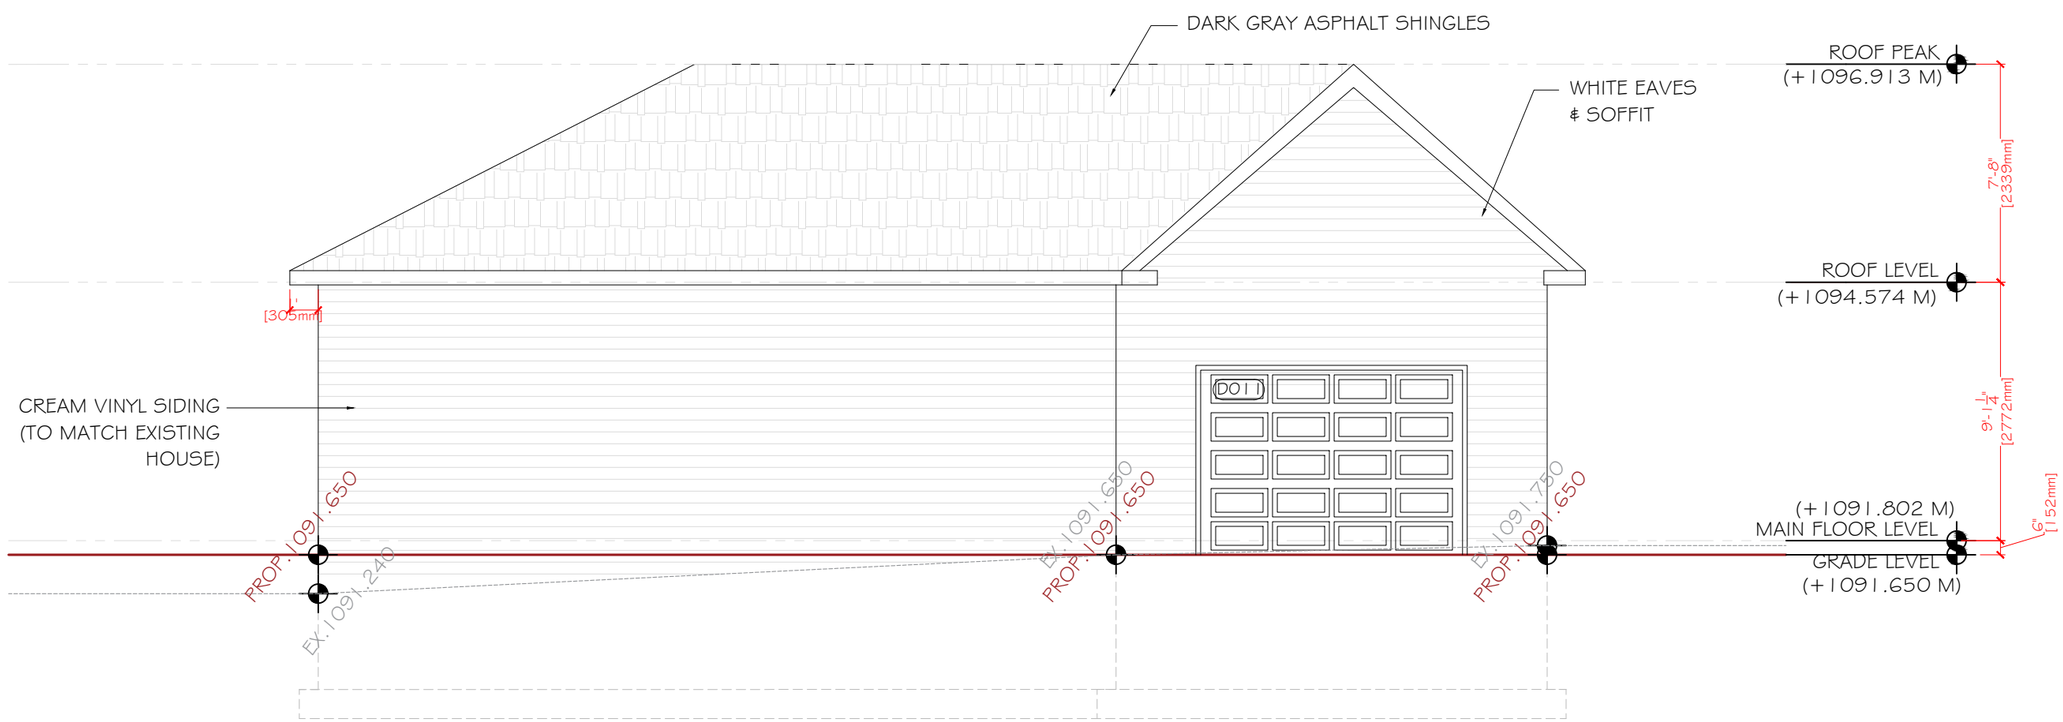

1 A.09 PROPOSED EAST ELEVATION

KTran DESIGN & DRAFTING

PROJECT

OAKHILL
BACKYARD SUITE

STAMP

ISSUED:

NO.	ISSUE	DATE
1	ISSUE FOR REVIEW	05/15/2026

NOTES

DRAWING INFORMATION:

CLIENT:

ADDRESS: 112 OAKHILL PLACE SW

LOCATION: CALGARY, ALBERTA

DRAWN BY: KT

LEGAL PLAN: LOT 11, BLOCK 1,
PLAN 5925JK

DRAWING NO: 01

DRAWING TITTLE: PROPOSED EAST ELEVATION

SHEET: A.09

SCALE: 3/16 = 1'-0"

REV. 0

GLAZED AREA CALCULATION

AREA OF EXPOSED BUILDING
1373.5 SQ FT [34.7 SQ M]

LIMITING DISTANCE: 6.3m
% OPENING ALLOWED: 88%
% OPENINGS PROVIDED: 3.47% (47.7 SQ FT)

GLAZED AREA CALCULATION

AREA OF EXPOSED BUILDING
132.0 SQ FT [12.26 SQ M]

LIMITING DISTANCE: 3.92m
% OPENING ALLOWED: 12%
% OPENINGS PROVIDED: 9.9% (13.19 SQ FT)

1 / A.13 EXISTING HOUSE REAR ELEVATION

KTran DESIGN & DRAFTING

PROJECT

OAKHILL
BACKYARD SUITE

STAMP

ISSUED:

NO.	ISSUE	DATE
1	ISSUE FOR REVIEW	05/15/2026

NOTES

DRAWING INFORMATION:

CLIENT:

ADDRESS: 112 OAKHILL PLACE SW

LOCATION: CALGARY, ALBERTA

DRAWN BY: KT

LEGAL PLAN: LOT 11, BLOCK 1, PLAN 5925JK

DRAWING NO: 01

DRAWING TITTLE: EXISTING HOUSE ELEVATION

SHEET: A.13

SCALE: 3/16 = 1'-0"

REV. 0